



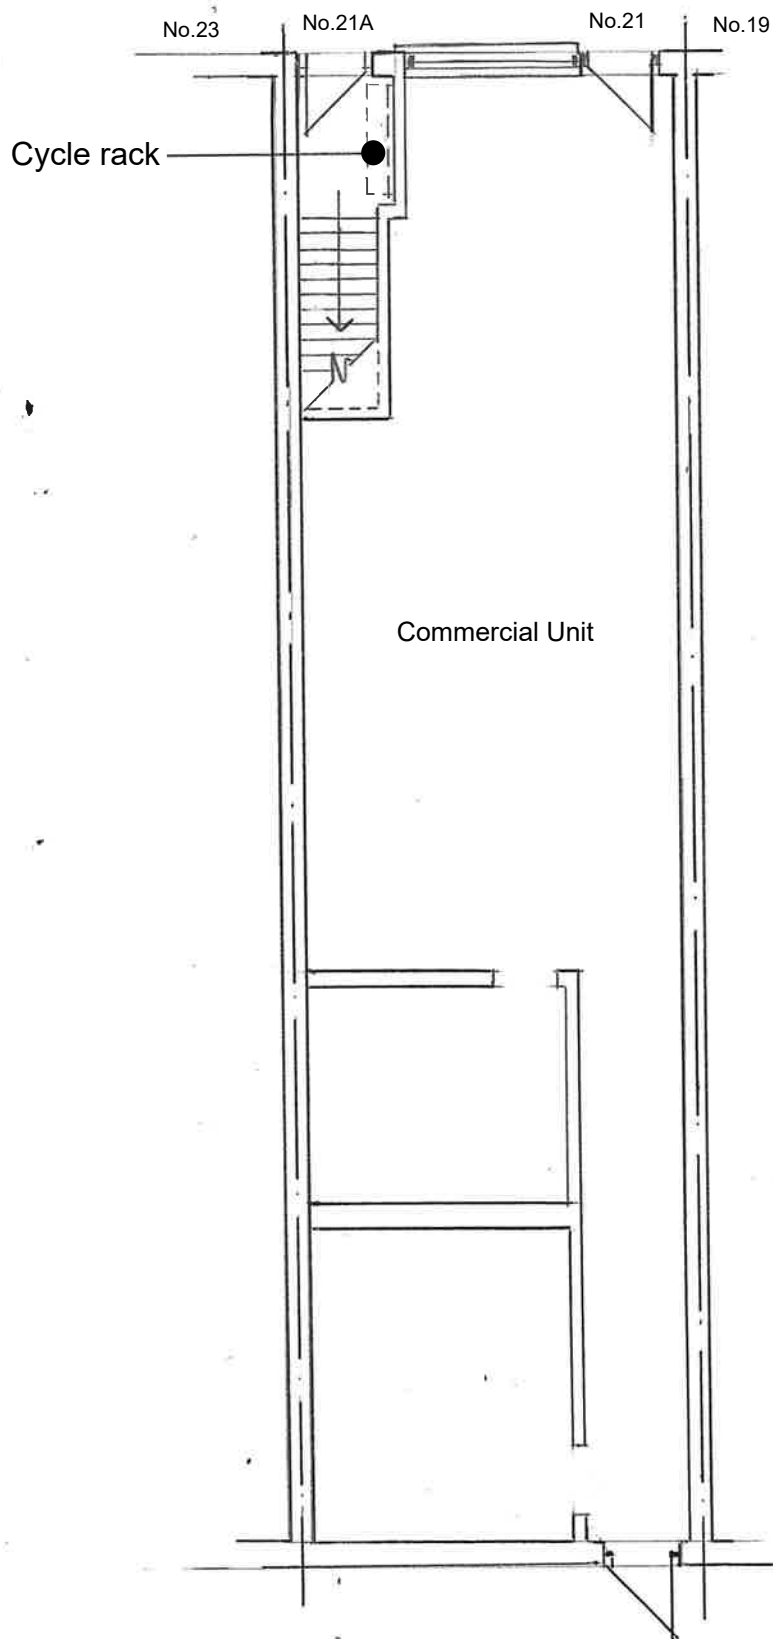

EXISTING / PROPOSED GROUND FLOOR PLAN

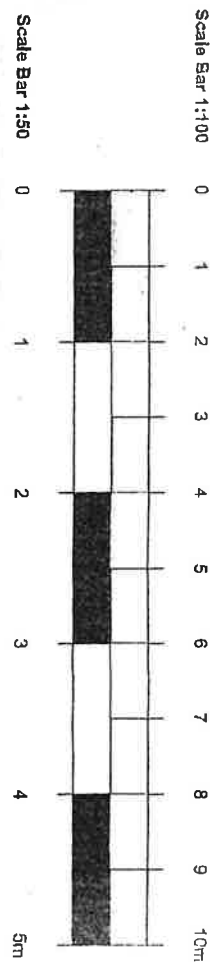

MORAN ARCHITECTURE
& INTERIOR DESIGN
30 RIVERWAY
LONDON N13 5LJ.

T: 0 7 9 8 4-8 5 7 8 0 9
E: Moranseumas@yahoo.co.uk

Client:
P. Van
21 Westbury Avenue
Haringey N22 6B S.

Project;
Conversion of 3 No. studio flats to
2 No. self contained flats.

Drawing;
Existing / Proposed
Ground floor plan

Scale ; 1: 1 0 0

Dwg. No; 3 7 0 4 Date: Feb 2 0 2 4