

- 

FIRE ALARM SMOKE DETECTOR
- 


FIRE ALARM HEAT DETECTOR
- 

EMERGENCY LIGHT
- 


FIRE BLANKET
- 

FIRE EXTINGUISHER
- 


FIRE ALARM SWITCH BOARD

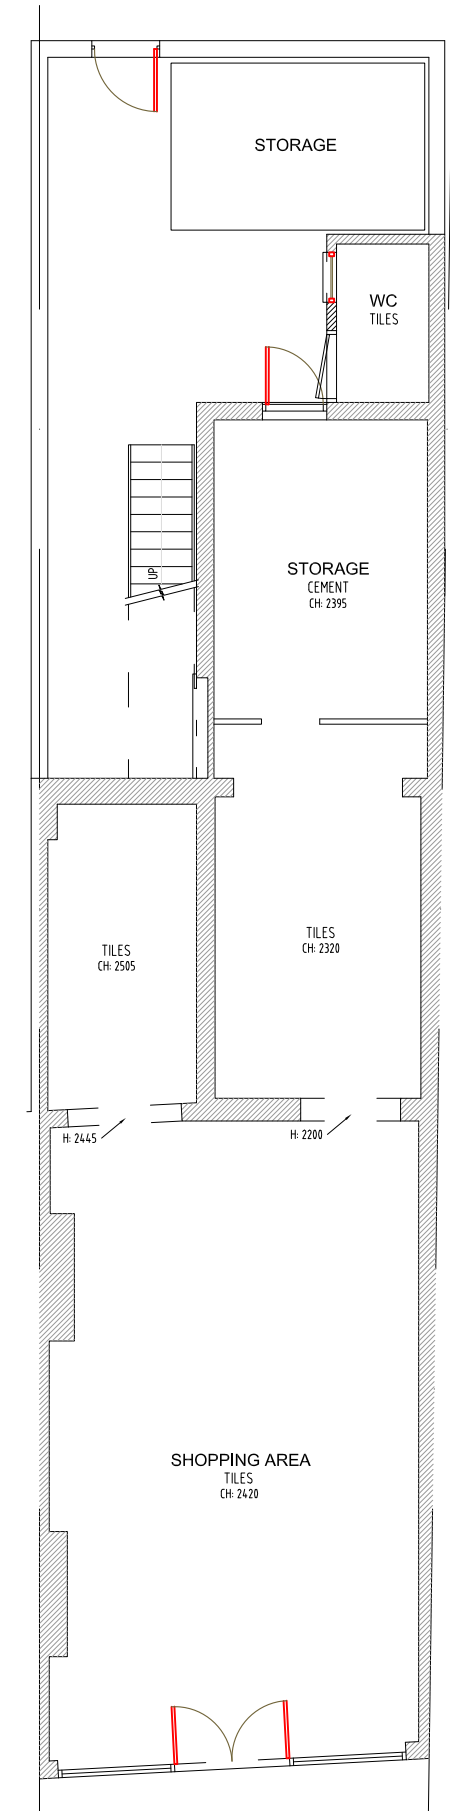


Ground Floor

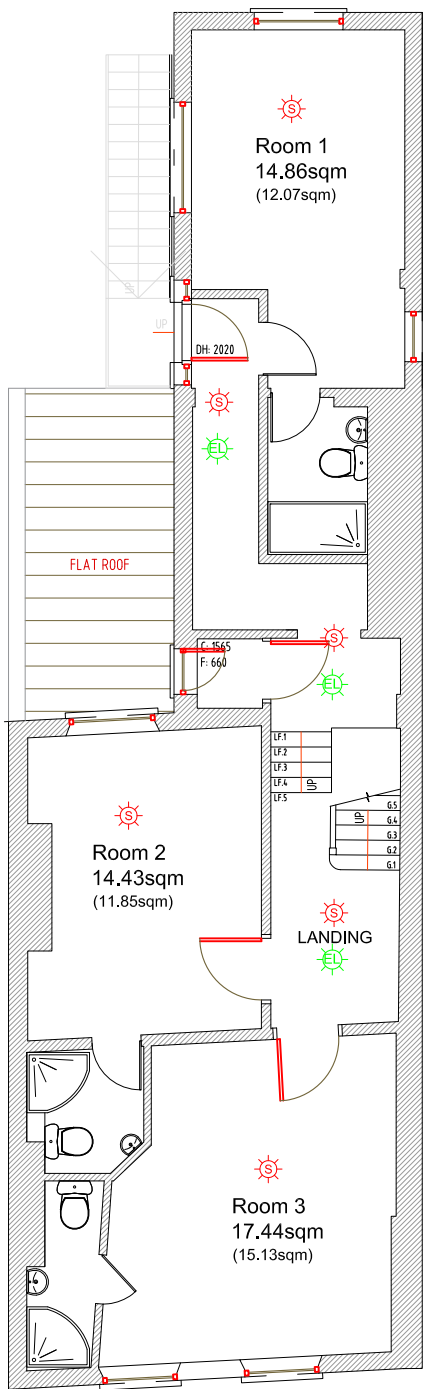

First Floor

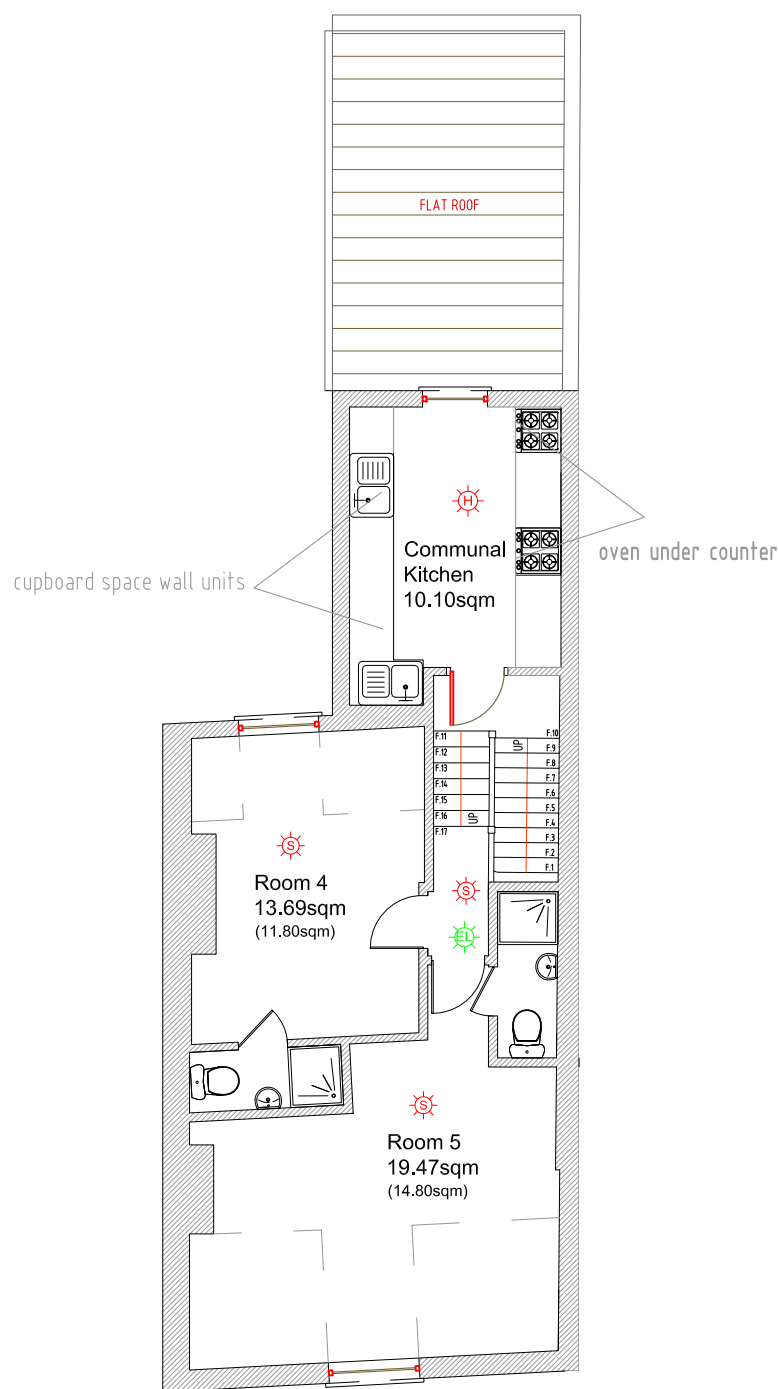

Second Floor

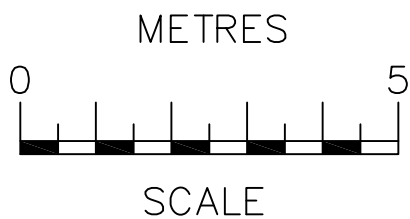

NOTES

The contractors are to check all the dimensions, levels, drain runs and general condition of the site before works commence.

All works are to be carried out in accordance with current Building Regulations, British Standards, Code of Practice and Local Authority Requirements.

Project: 321 West Green Road, London N15 3PA			
Title: Proposed HMO Floor Plans			
Date:	05.03.24	Scale:	1:100 @ A3
Dwg. No.	WGR.321.PR.201		Rev: A