



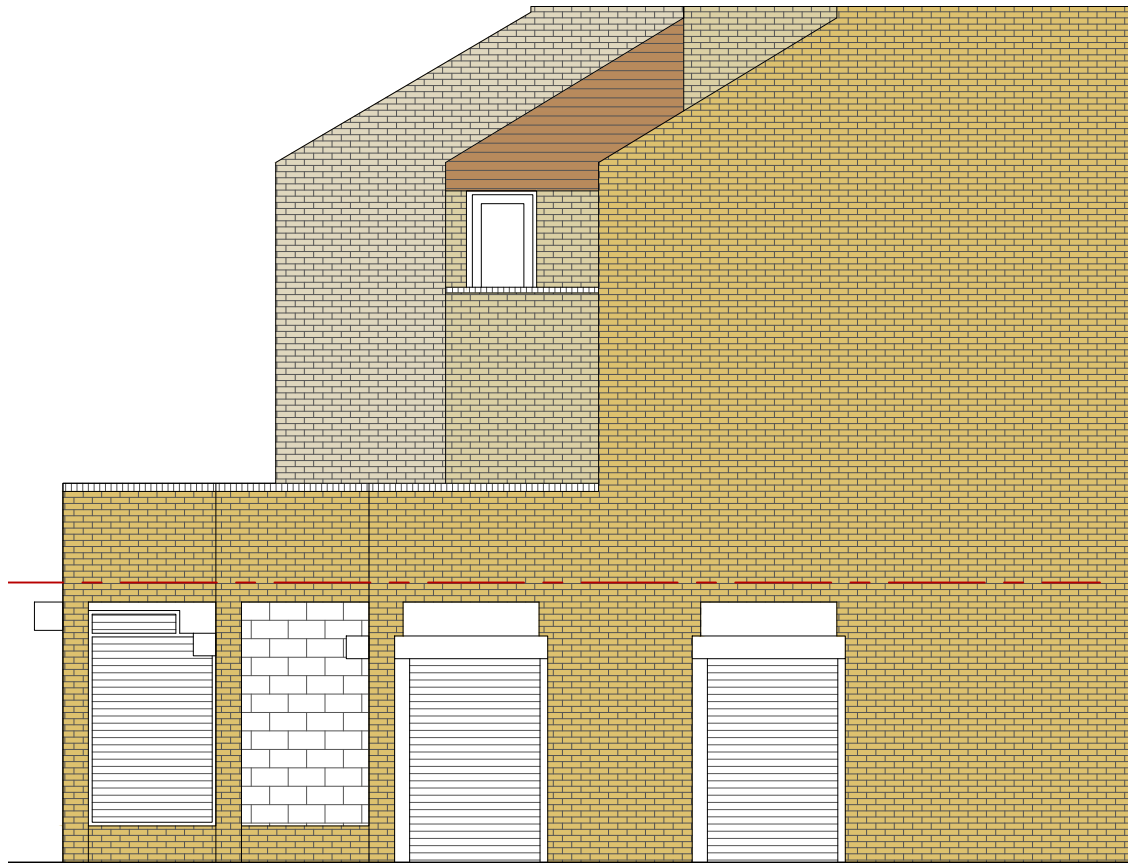

scale 1:100
0m 1m 2m 3m 4m 5m

Right Side Elevation - Existing
and Proposed

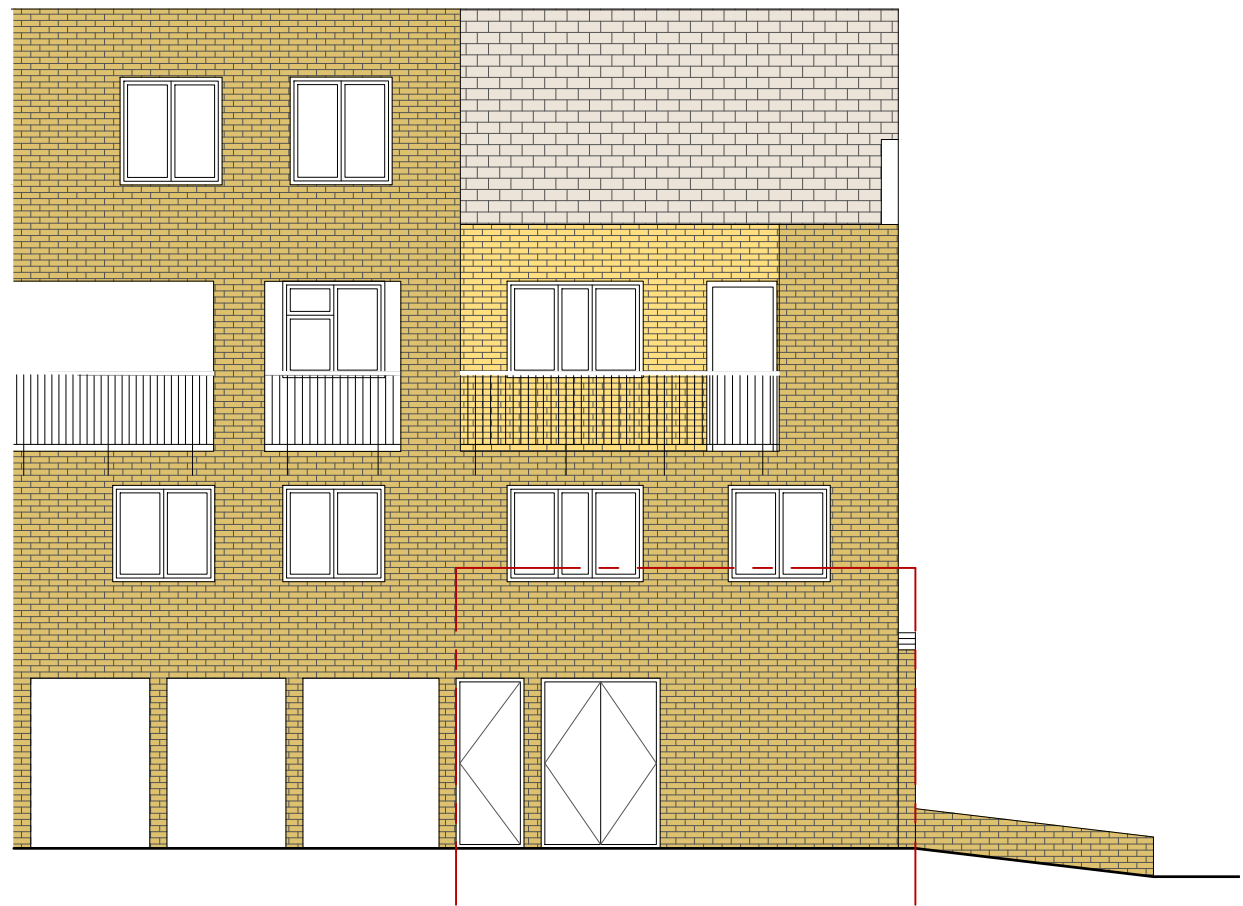

scale 1:100
0m 1m 2m 3m 4m 5m

Rear Elevation - Existing and
Proposed



RJF ARCHITECTURE

247 Philip Lane N15 4AE

TEL: 07984587345

Do not scale the drawing.
Use figured dimensions in all cases.
Check all dimensions on site.

Report any discrepancies in writing before proceeding.

project

Installation of roofed shuttering to front of shop

client

Mr Seti

created in

08/02/2024

site

121 High Cross Rd, N17 9NR

scale

1:100 @A3

title

Right and Rear Elevations - Existing and Proposed

by

RN

drawing number

A - RJF - 2074 03 R EI

Int

E

Rev

E