




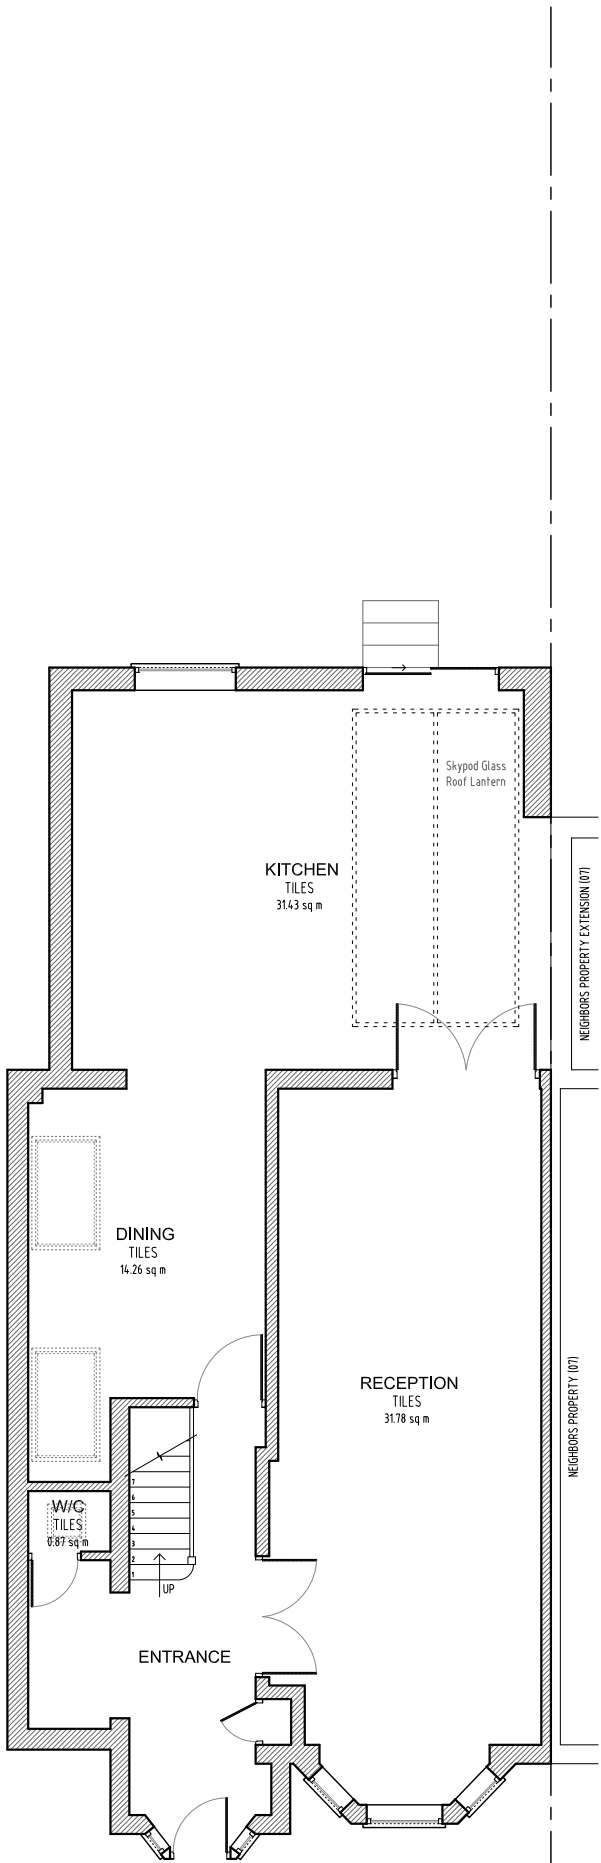


Proposed Ground Floor
Scale 1:100
(No Change)

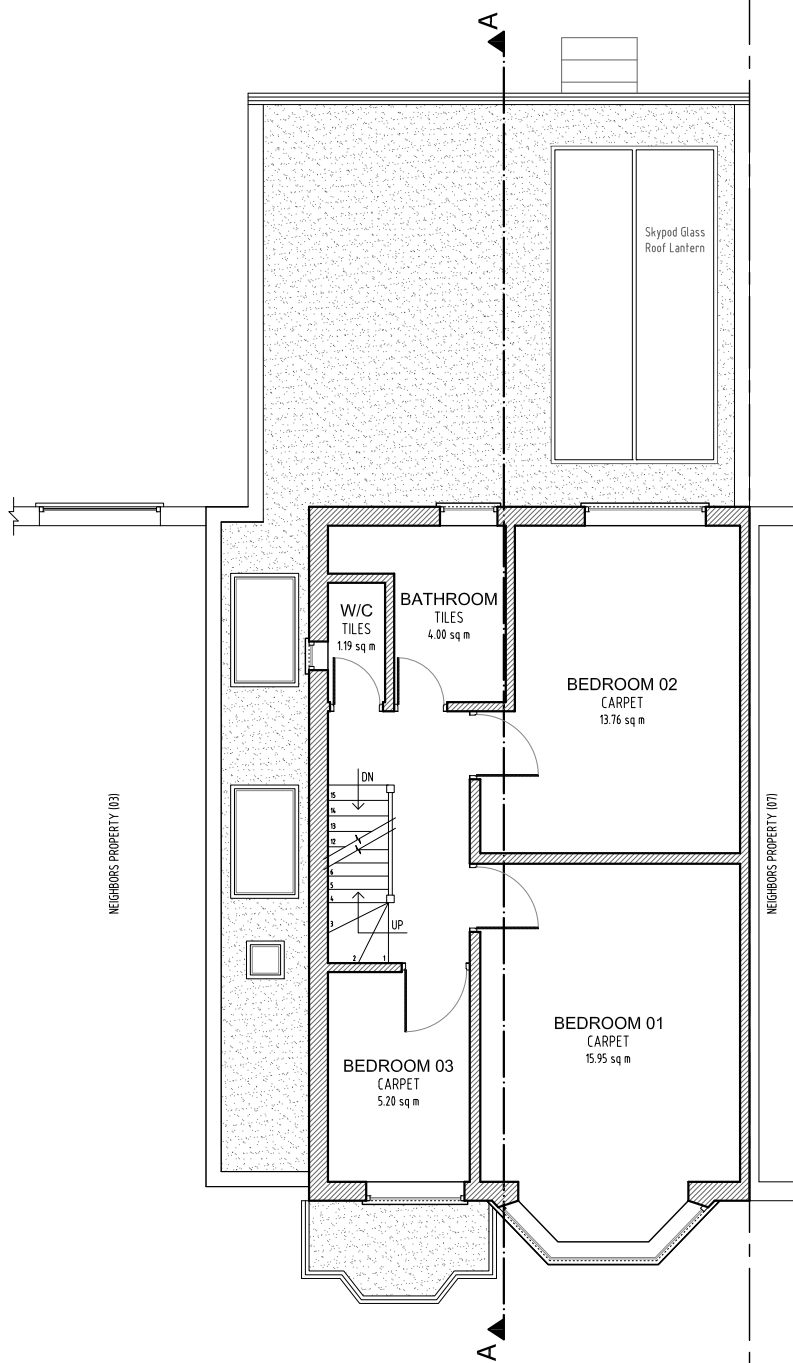

Proposed First Floor
Scale 1:100
(No Change)

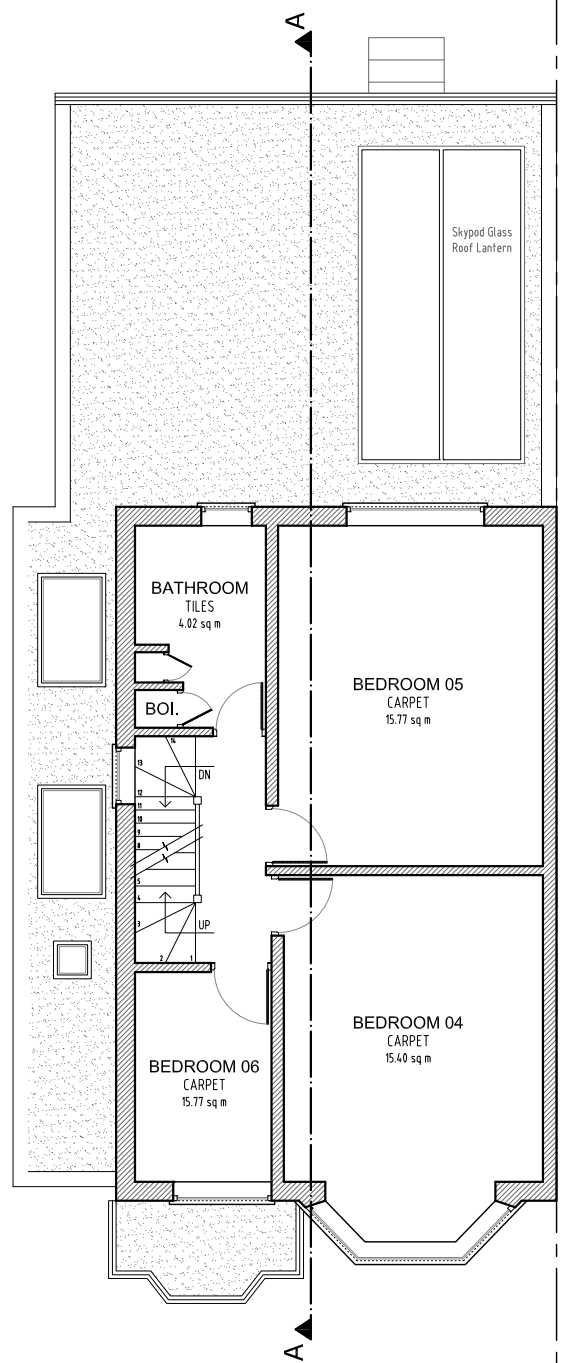


Proposed Second Floor
Scale 1:100

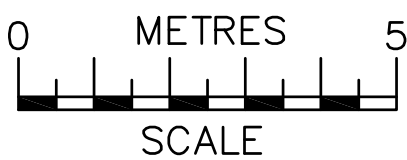


NOTES
The contractors are to check all the dimensions, levels, drain runs and general condition of the site before works commence.

All works are to be carried out in accordance with current Building Regulations, British Standards, Code of Practice and Local Authority Requirements.


Project: 05 Rostrevor Avenue, London N15 6LA		
Title: Proposed Floor Plans Ground; First & Second		
Date: 04.03.24	Scale: 1:100 @ A3	
Dwg. No. RA.05.PR.201		Rev: 0

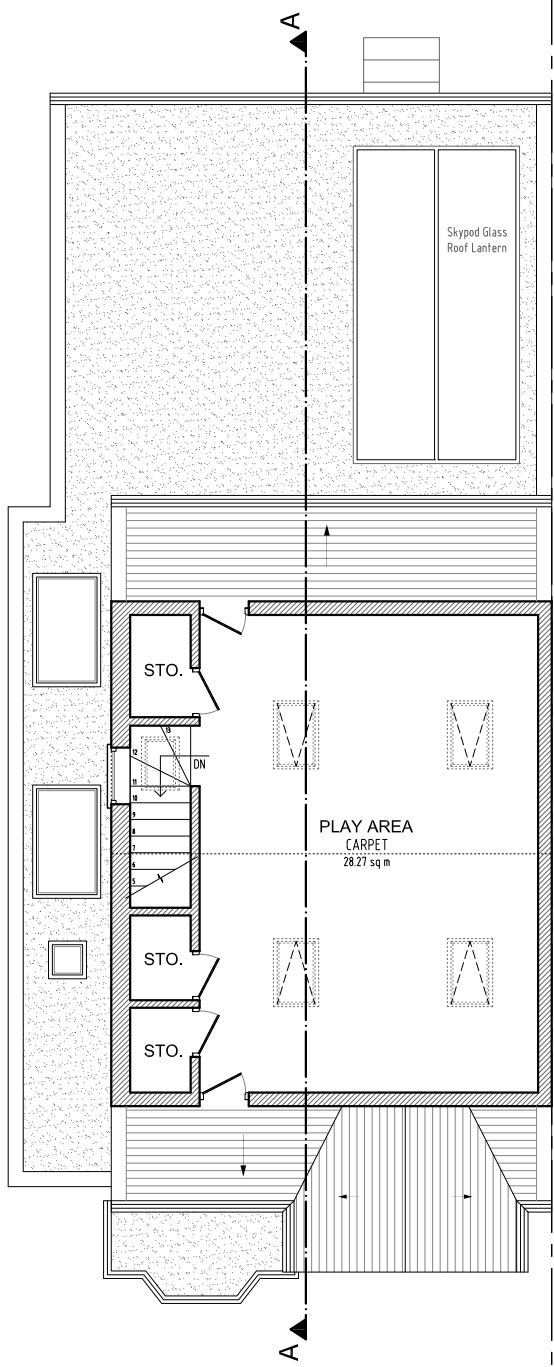

Proposed Loft Floor
Scale 1:100

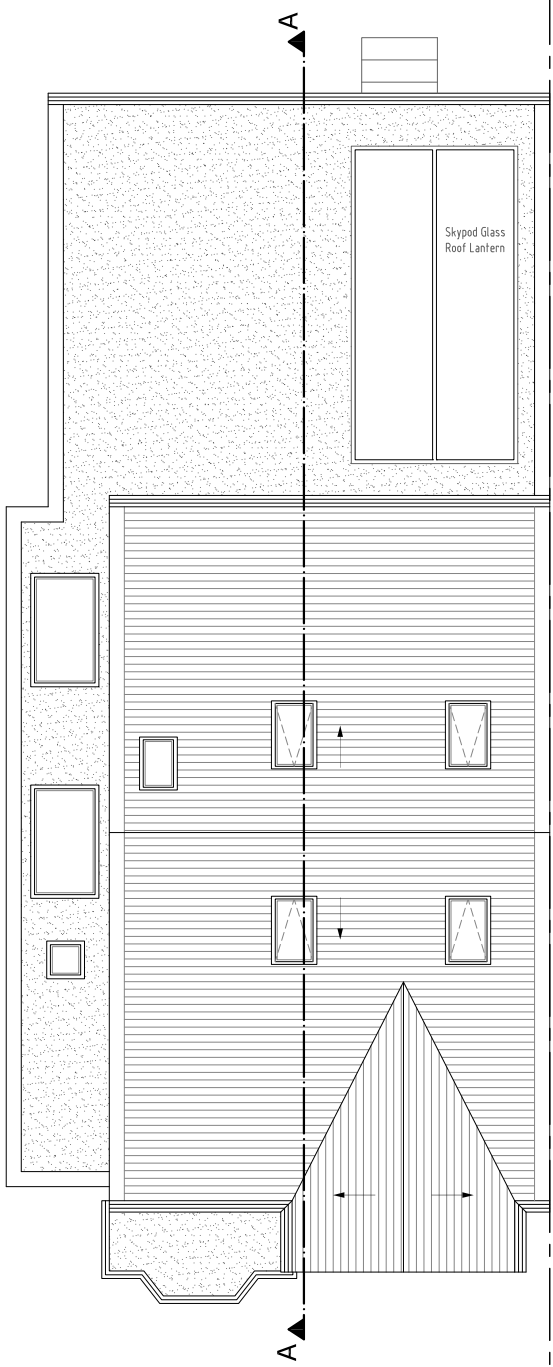

Proposed Roof Plan
Scale 1:100

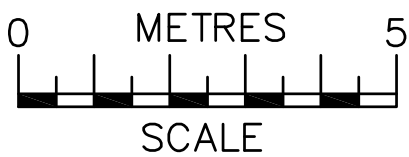


ajs
Planning
info@ajsplanning.co.uk
020 81501820


NOTES
The contractors are to check all the dimensions, levels, drain runs and general condition of the site before works commence.

All works are to be carried out in accordance with current Building Regulations, British Standards, Code of Practice and Local Authority Requirements.

Project: 05 Rostrevor Avenue, London N15 6LA		
Title: Proposed Floor Plans Loft & Roof		
Date: 04.03.24	Scale: 1:100 @ A3	
Dwg. No. RA.05.PR.202		Rev: 0

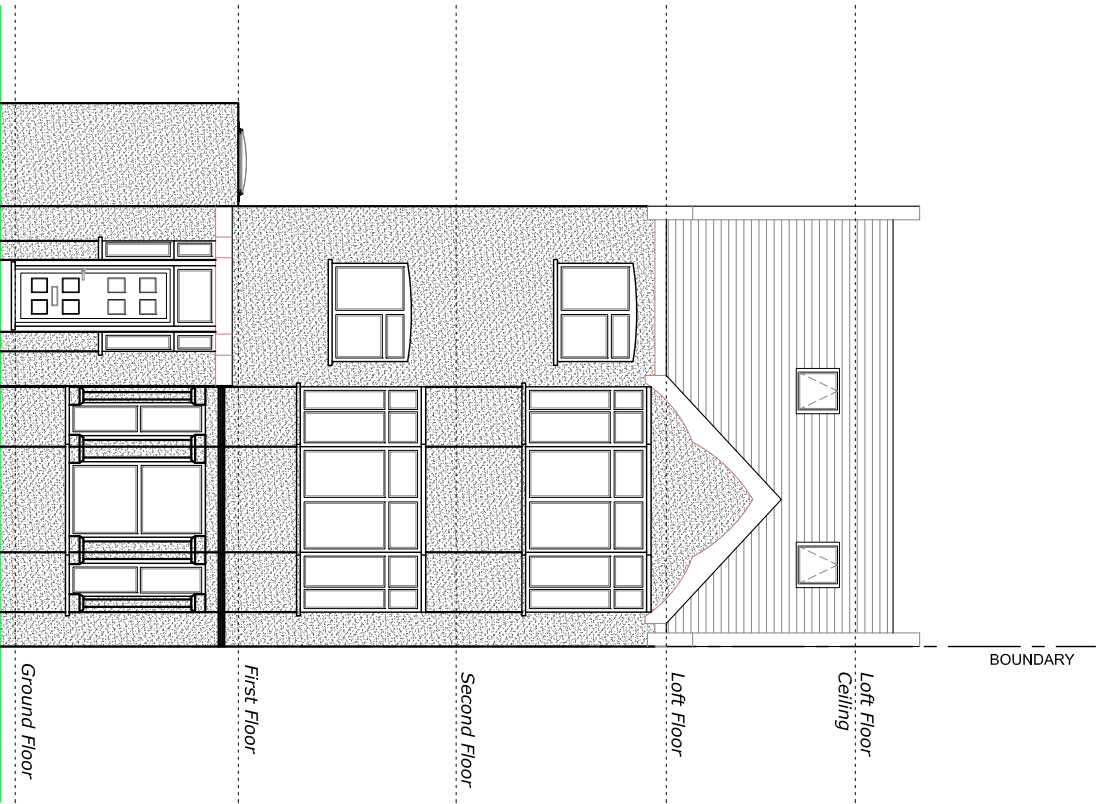

Proposed Front Elevation
Scale 1:100

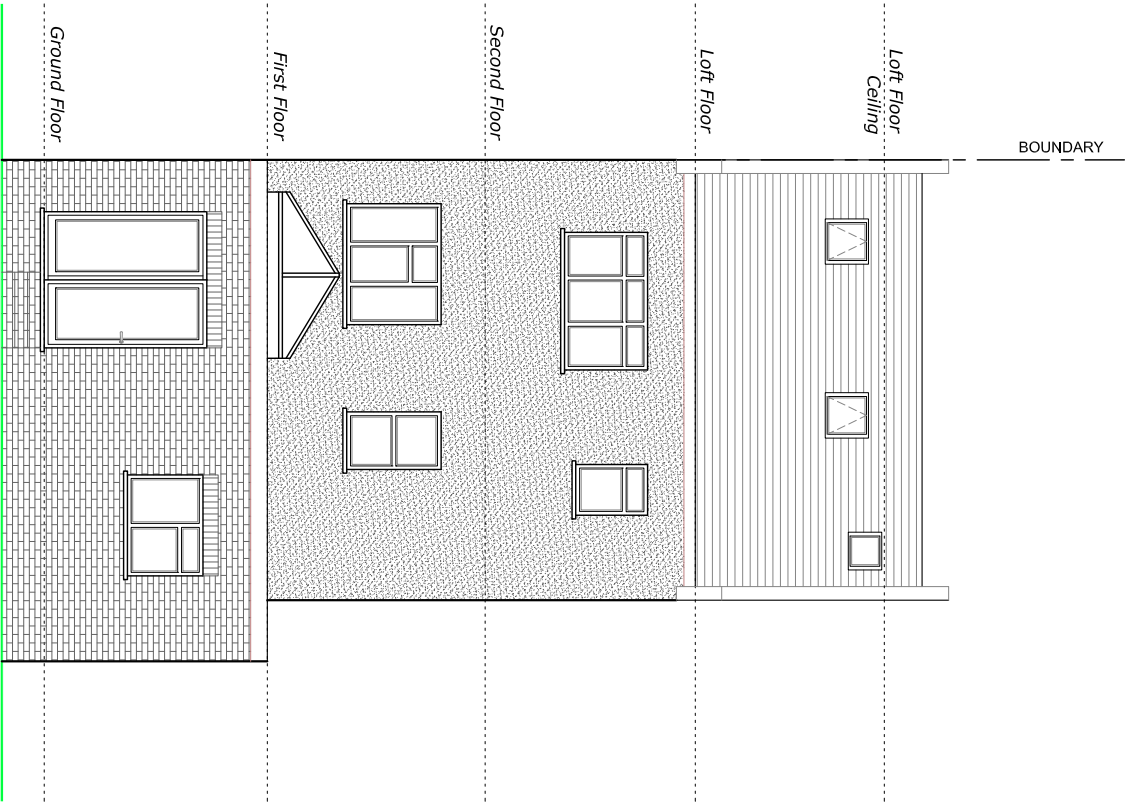

Proposed Rear Elevation
Scale 1:100



Project:

05 Rostrevor Avenue,
London N15 6LA

Title:

Proposed
Front & Rear Elevations

Date:

04.03.24.

Scale:

1:100 @ A3

Dwg. No.

RA.05.PR.203

Rev:

0

NOTES


The contractors are to check all the dimensions, levels, drain runs and general condition of the site before works commence.

All works are to be carried out in accordance with current Building Regulations, British Standards, Code of Practice and Local Authority Requirements.


qis

Planning

info@qisplanning.co.uk
020 81501820

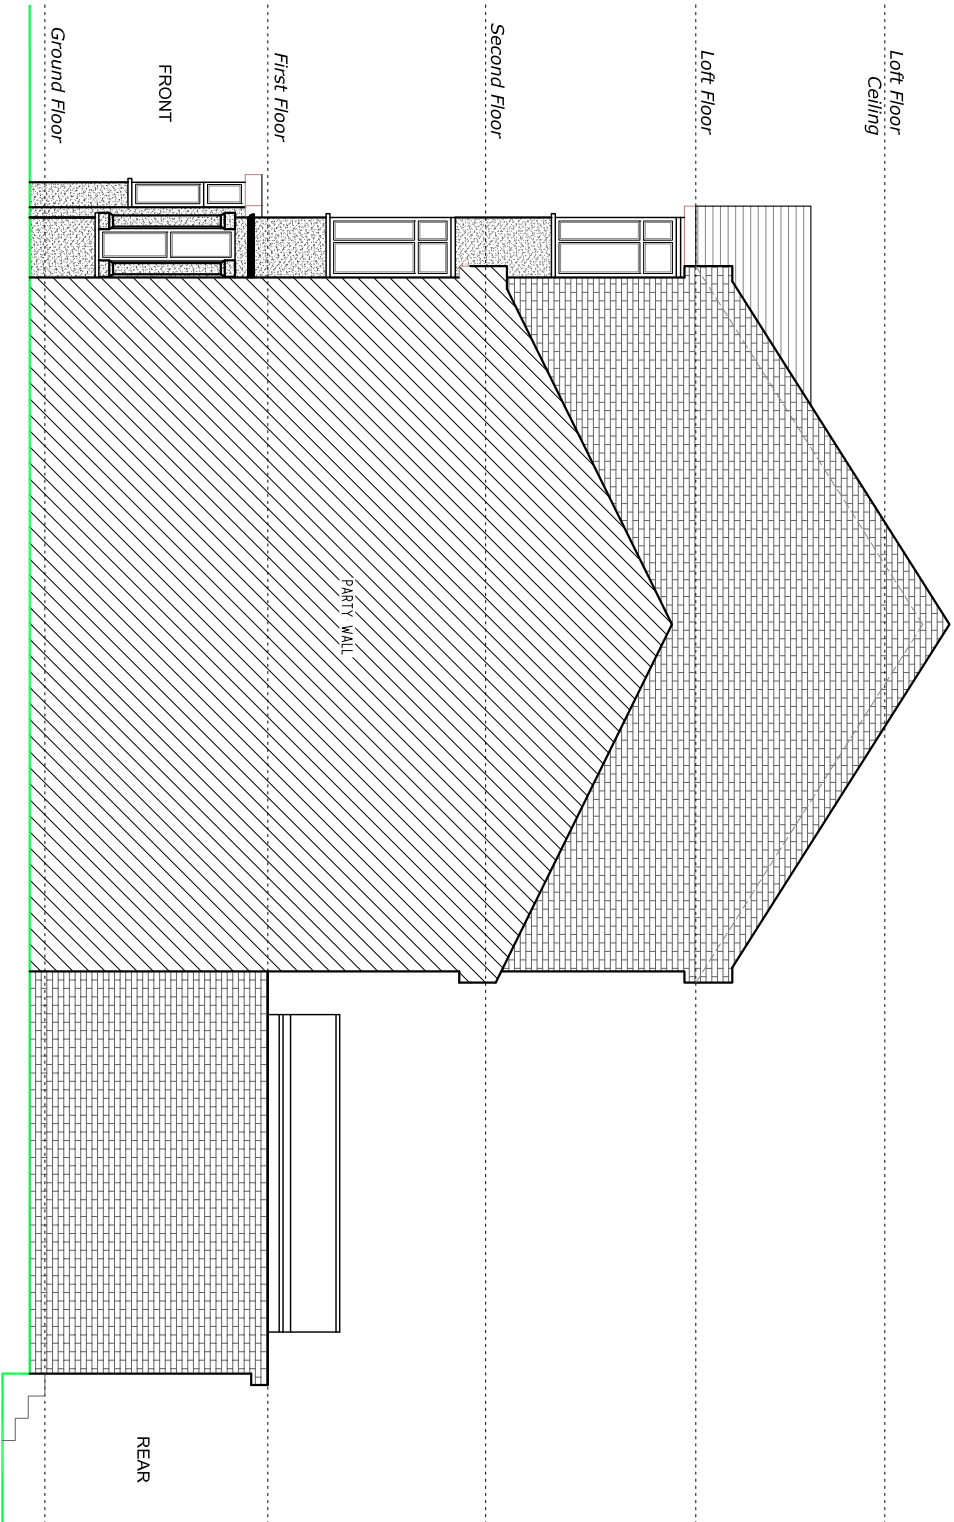

Proposed Side 1 Elevation
Scale 1:100

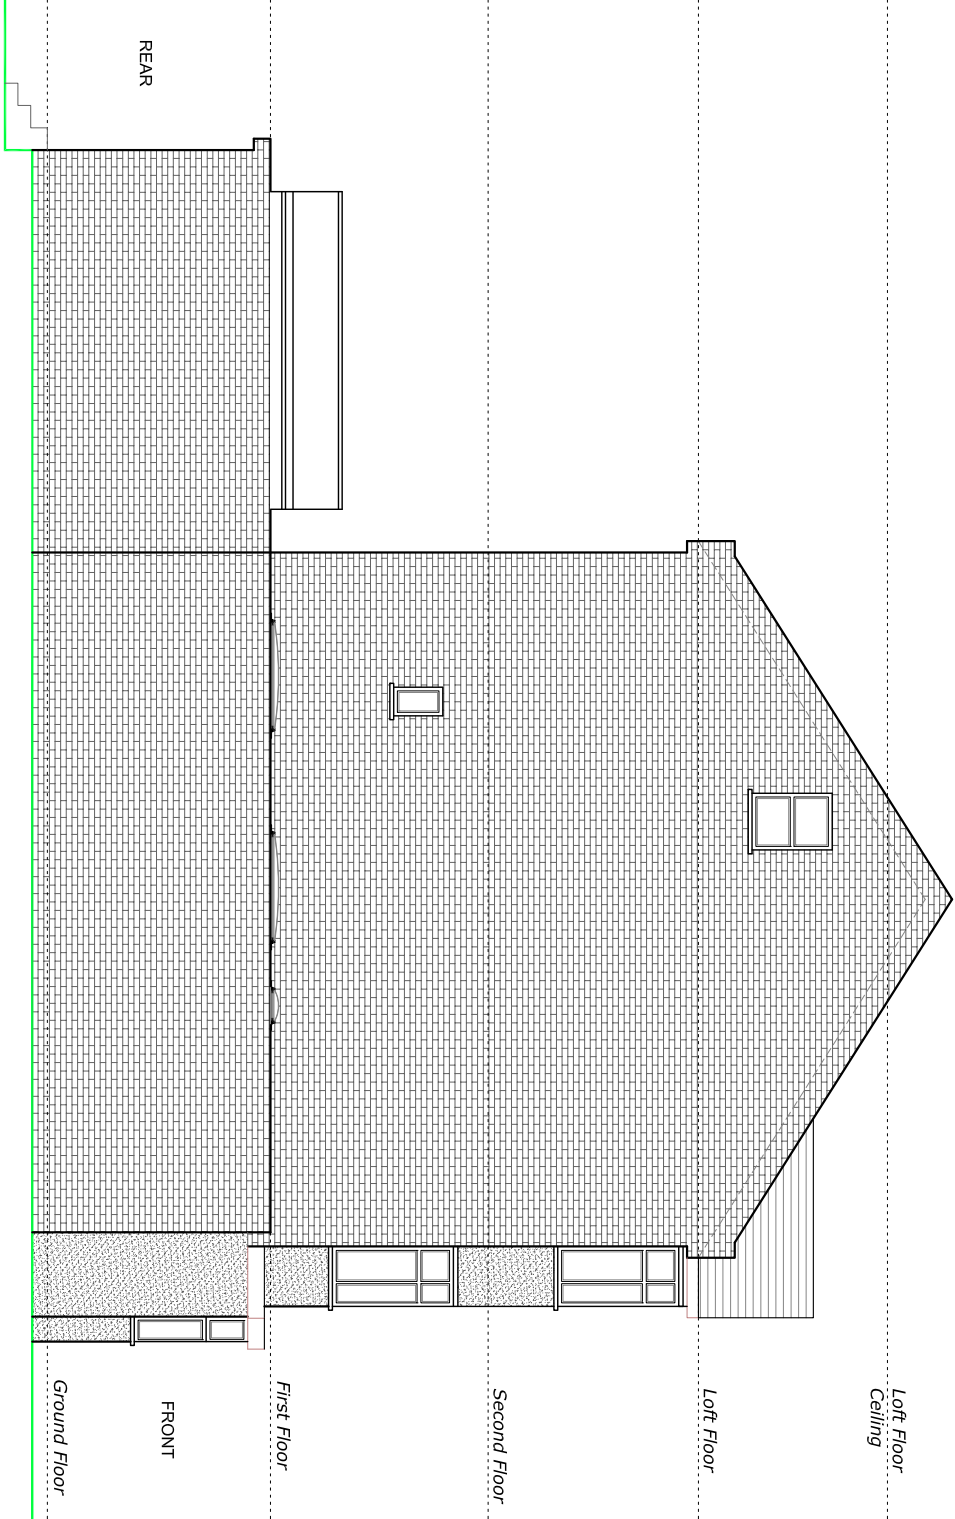

Proposed Side 2 Elevation
Scale 1:100

 info@qisplanning.co.uk 020 81501820			NOTES The contractors are to check all the dimensions, levels, drain runs and general condition of the site before works commence. All works are to be carried out in accordance with current Building Regulations, British Standards, Code of Practice and Local Authority Requirements.		
Project: 05 Rostrevor Avenue, London N15 6LA					
Title: Proposed Side Elevations (1 And 2)					
Date: 04.03.24.		Scale: 1:100 @ A3		Rev.: 0	
Dwg. No. RA.05.PR.204					



Proposed Section A-A
Scale 1:100



Project:

05 Rostrevor Avenue,
London N15 6LA

Title:

Proposed
Section A-A

Date:

04.03.24.

Scale:

1:100 @ A3

Dwg. No.

RA.05.PR.205

Rev:

0

qis

Planning

info@qisplanning.co.uk

020 81501820

NOTES

The contractors are to check all the dimensions, levels, drain runs and general condition of the site before works commence.

All works are to be carried out in accordance with current Building Regulations, British Standards, Code of Practice and Local Authority Requirements.