


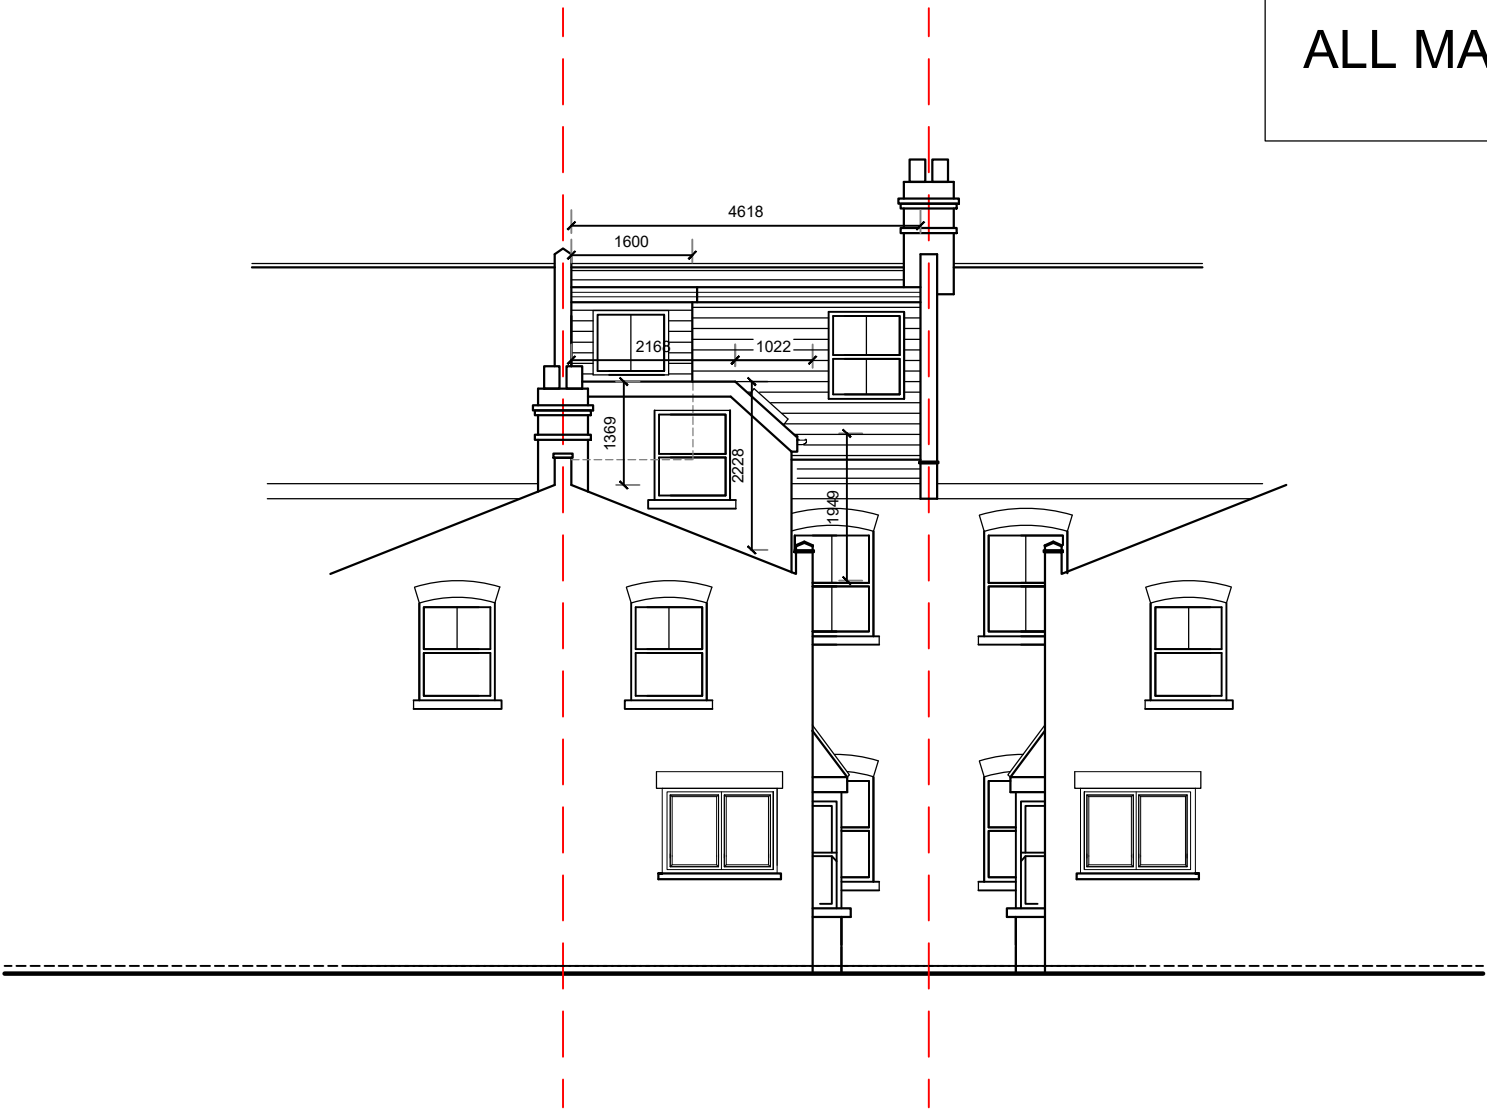


SOUTH EAST ELEVATION

ALL MATERIALS TO MATCH EXISTING



NORTH WEST ELEVATION

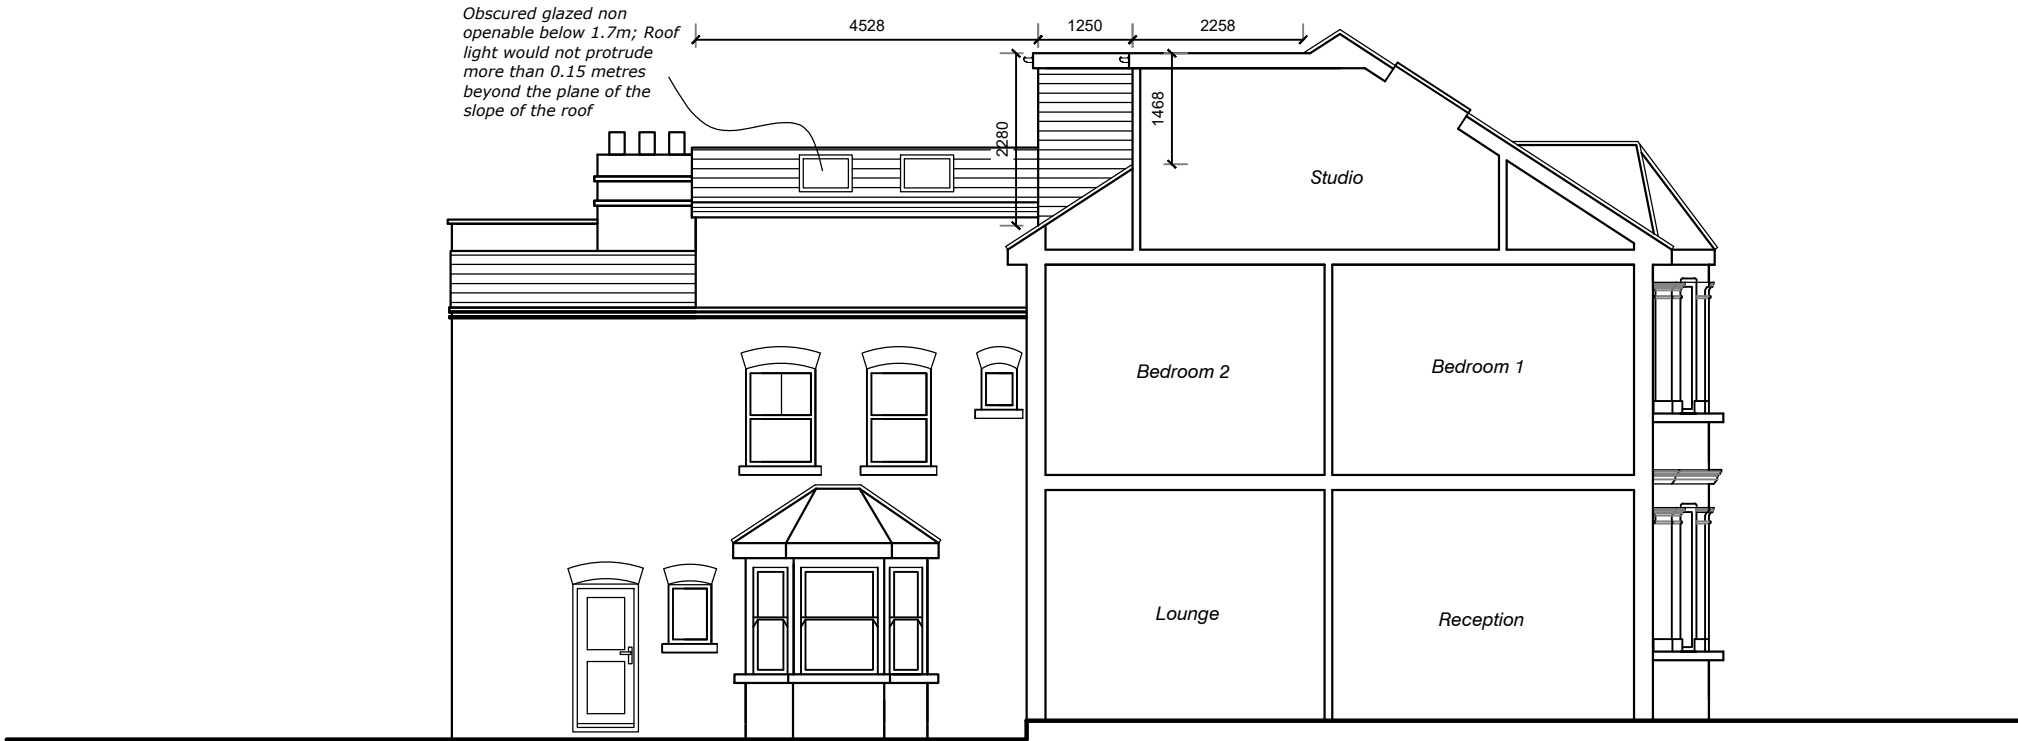

SOUTH WEST ELEVATION

AMENDMENT		
REV.A	DORMER AMENDED	05-02-2024
REV.B	ROOF EXTENSION SET UP BY 0.2 METRE	06-03-2024

VOLUME CALCULATION
PROPOSED DORMER
Vol 1 = $\left(\frac{2.3 \times 1.5 \times 4.6}{2}\right) = 7.9\text{m}^3$
Vol 2 = $\left(\frac{(2.3 + 1.5) \times 1.3}{2}\right) \times 1.6 = 4\text{m}^3$
PROPOSED EXTENSION
Vol 3 = $\left(\frac{(1.4 + 2.2) \times 2.2}{2}\right) \times 4.5 = 17.8\text{m}^3$
Vol 4 = $\left(\frac{(2.2 + 2.0) \times 1.0}{2}\right) \times 4.5 = 9.5\text{m}^3$
TOTAL EXTENSION
Total Vol = 7.9 + 4 + 17.8 + 9.5 = 39.2m ³
TOTAL VOLUME PROPOSED = 39.2m ³
LESS THAN THE 40m ³ ALLOWED UNDER PERMITTED DEVELOPMENT FOR LOFT EXTENSIONS

73 Sydney Road, London, N8 0ET

Scale Bar

1:100 @ A2

0 1 2 3 4 5 6 7 8 9 10

Metres



THE GILLETT MACLEOD PARTNERSHIP
Chartered Architects & Town Planning Consultants
1 High Road Old Eastcote Pinner Middlesex HA5 2EW tel. 0208 868 1333

Drg. No.	22/3523/7B	REVISION
Scale	1:100	B
Date	05/08/22	
Drawn by	SB	