


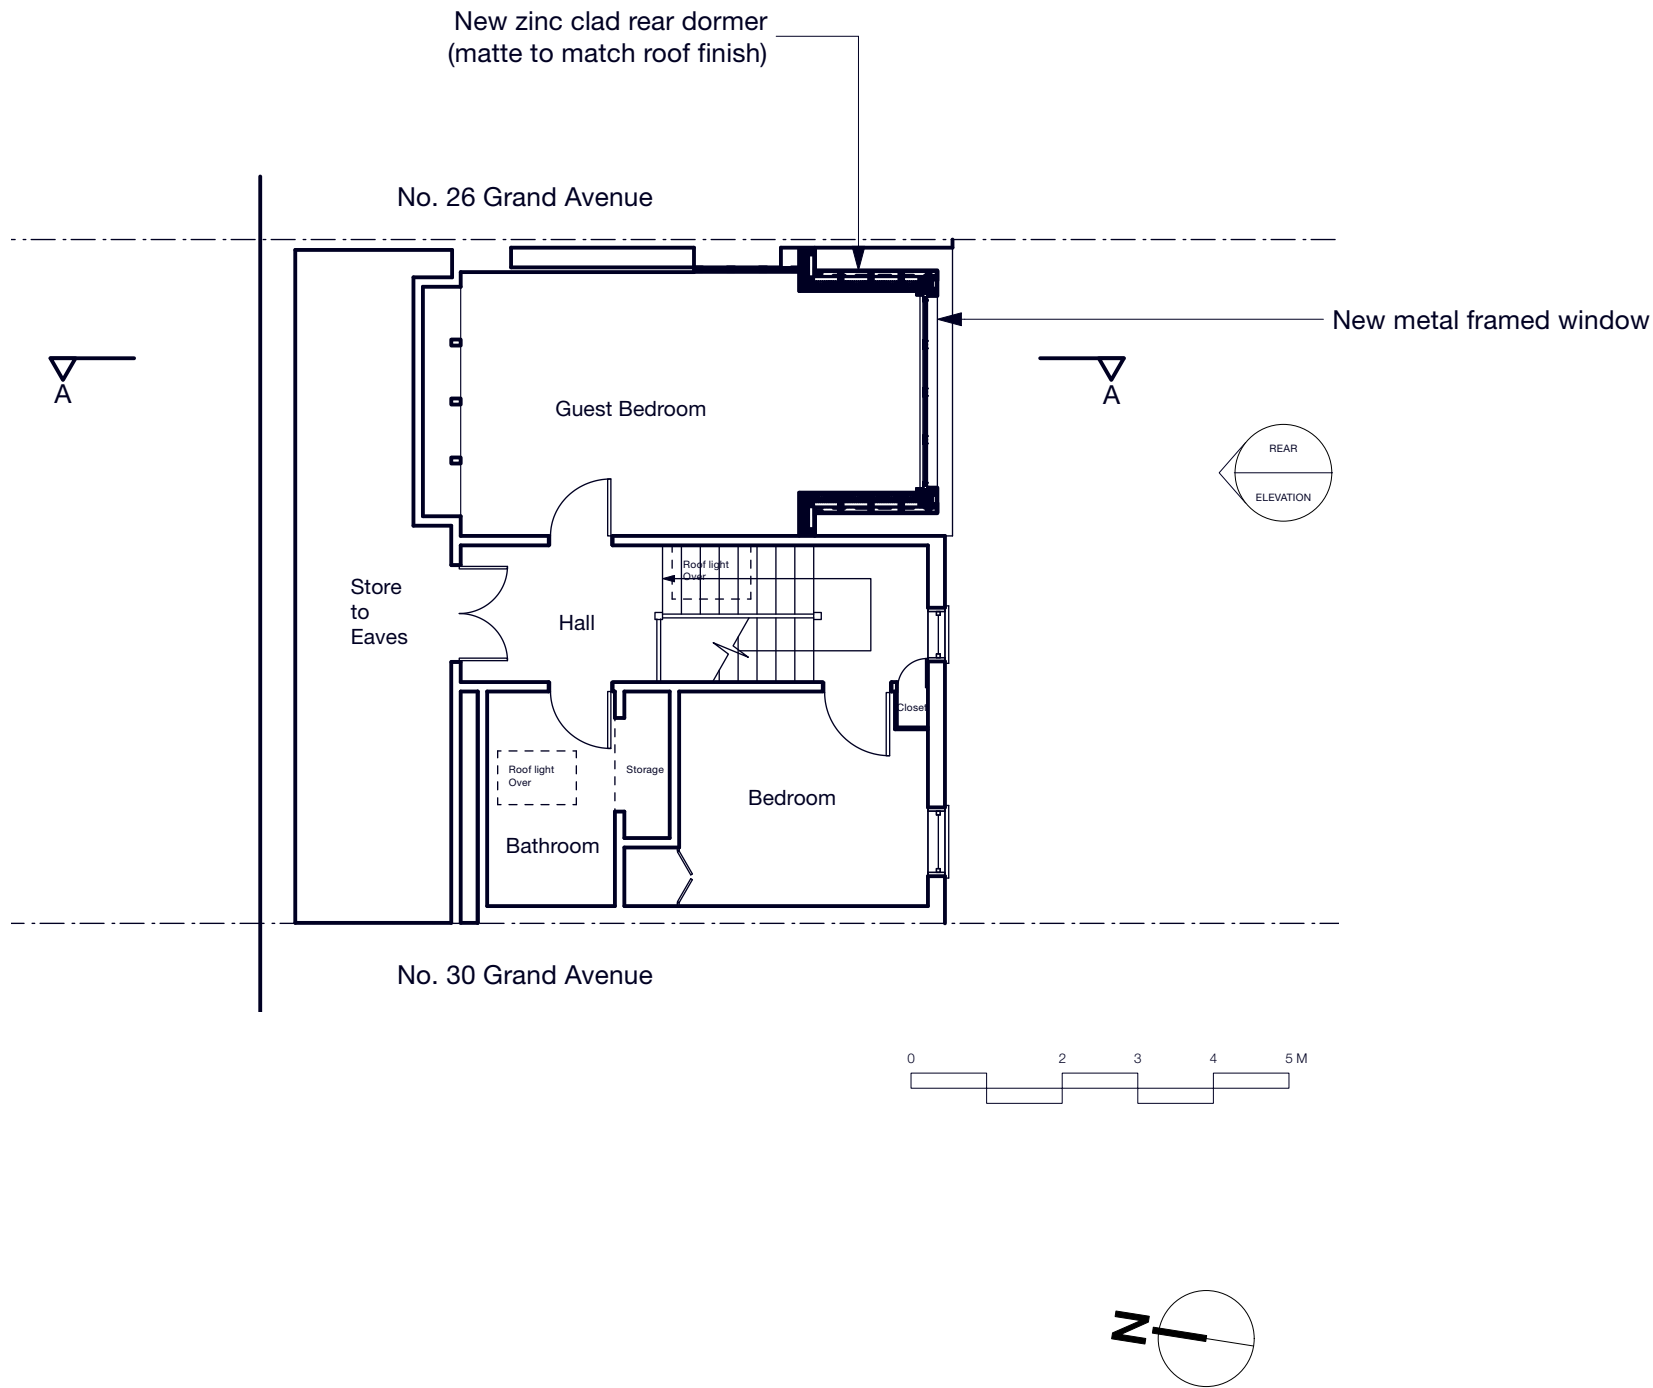

- GENERAL NOTES
- This drawing is the copyright of Haines Phillips Architects.
  - Do not scale from this drawing. Use figured dimensions only.
  - This drawing must not be used for land transfer purposes, or for construction purposes unless accompanied by an Architect's Instruction.

| DRAWING ISSUE STATUS |                    |                                      |
|----------------------|--------------------|--------------------------------------|
| ISSUE                | STATUS             | COMMENT                              |
| P                    | PRELIMINARY        | For comment and review               |
| PL                   | PLANNING           | Planning/Listed Building Application |
| BR                   | BUILDING REGS      | Building Regs Application            |
| T                    | TENDER             | For pricing purposes only            |
| C                    | CONSTRUCTION       | For procurement & construction       |
| FC                   | FINAL CONSTRUCTION | Record drawings on completion        |
| L                    | LEGAL              | Conveyancing or other legal purposes |

| REVISIONS |          |                               |
|-----------|----------|-------------------------------|
| REV       | DATE     | NOTES                         |
| 1         | 21/02/24 | Householder application issue |

**HAINES  
PHILLIPS**  
ARCHITECTS

Tankerton Works  
12 Argyle Walk  
London WC1H 8HA

020 7833 9324  
 020 7837 2864  
 office@hainesphillips.co.uk

|                        |               |           |          |
|------------------------|---------------|-----------|----------|
| JOB TITLE              |               |           |          |
| <b>28 Grand Avenue</b> |               |           |          |
| <b>London N10 3BB</b>  |               |           |          |
| DRAWING TITLE          |               |           |          |
| <b>Loft Floor Plan</b> |               |           |          |
| <b>Proposed</b>        |               |           |          |
| DRAWN                  | DATE          | SCALE     |          |
| PL                     | May 2022      | 1:100@A3  |          |
| JOB NR                 | DRAWING NO.   | ISSUE     | REVISION |
| <b>4272</b>            | <b>GA 302</b> | <b>PL</b> | <b>1</b> |