



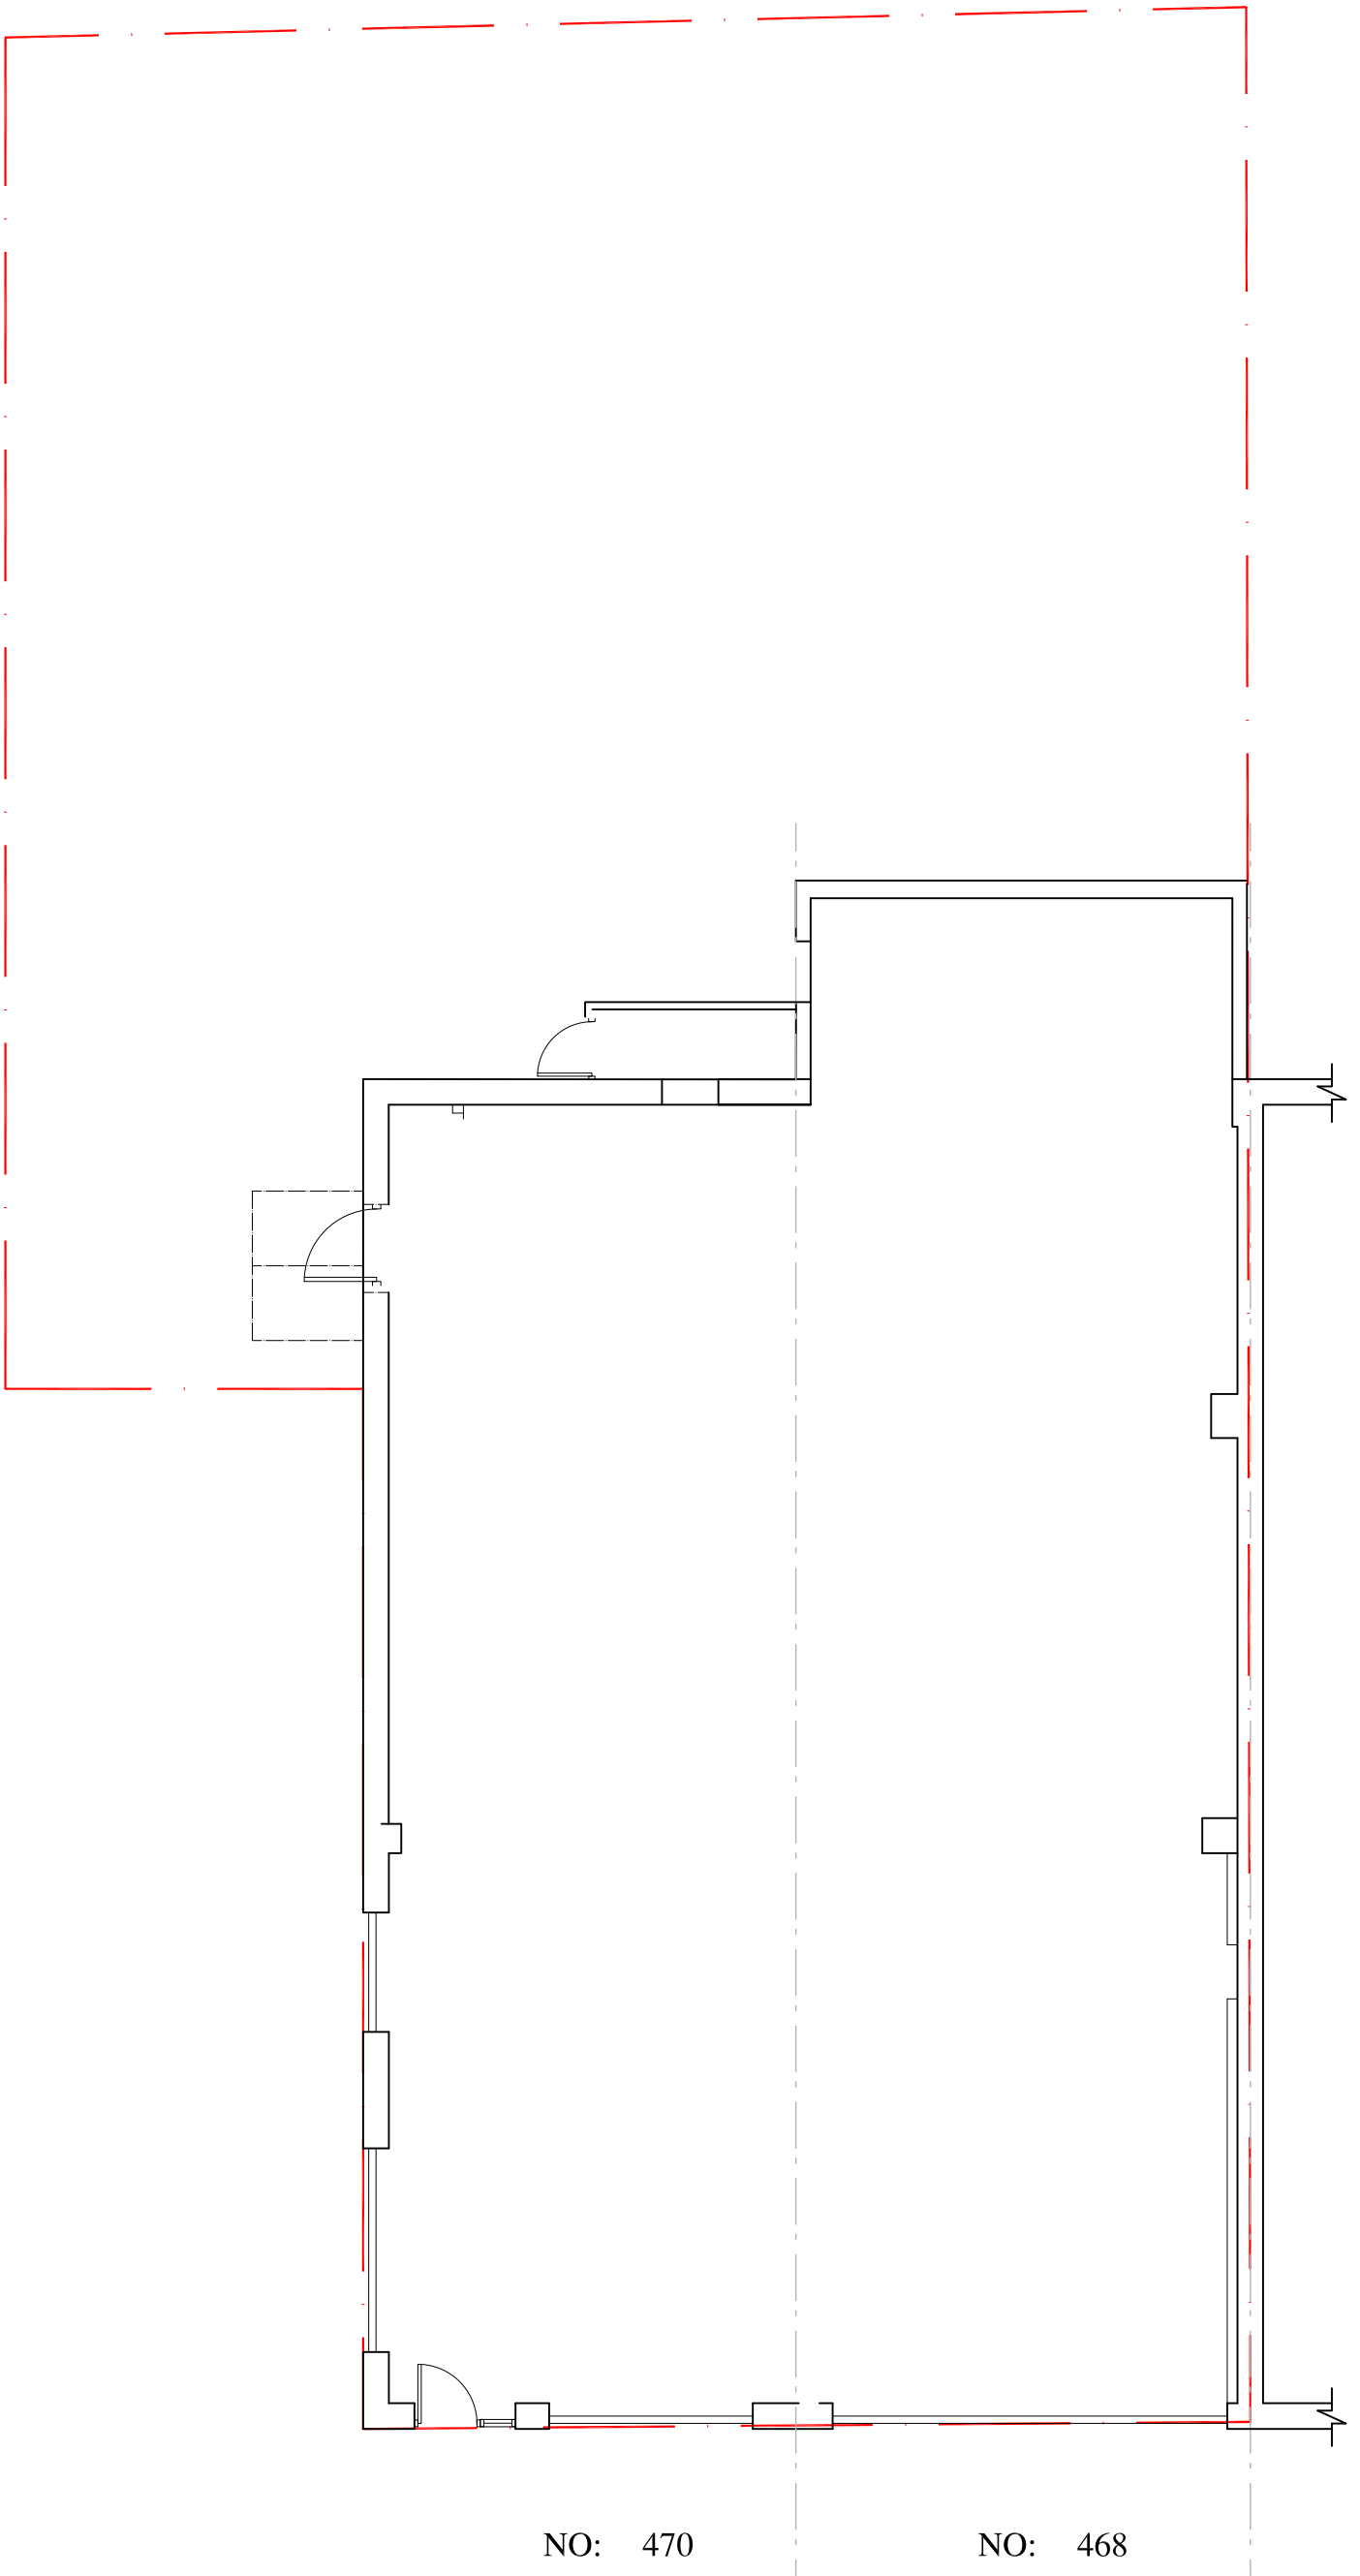


PRE EXISTING GROUND FLOOR
NO ALTERATION

1/100@ A1

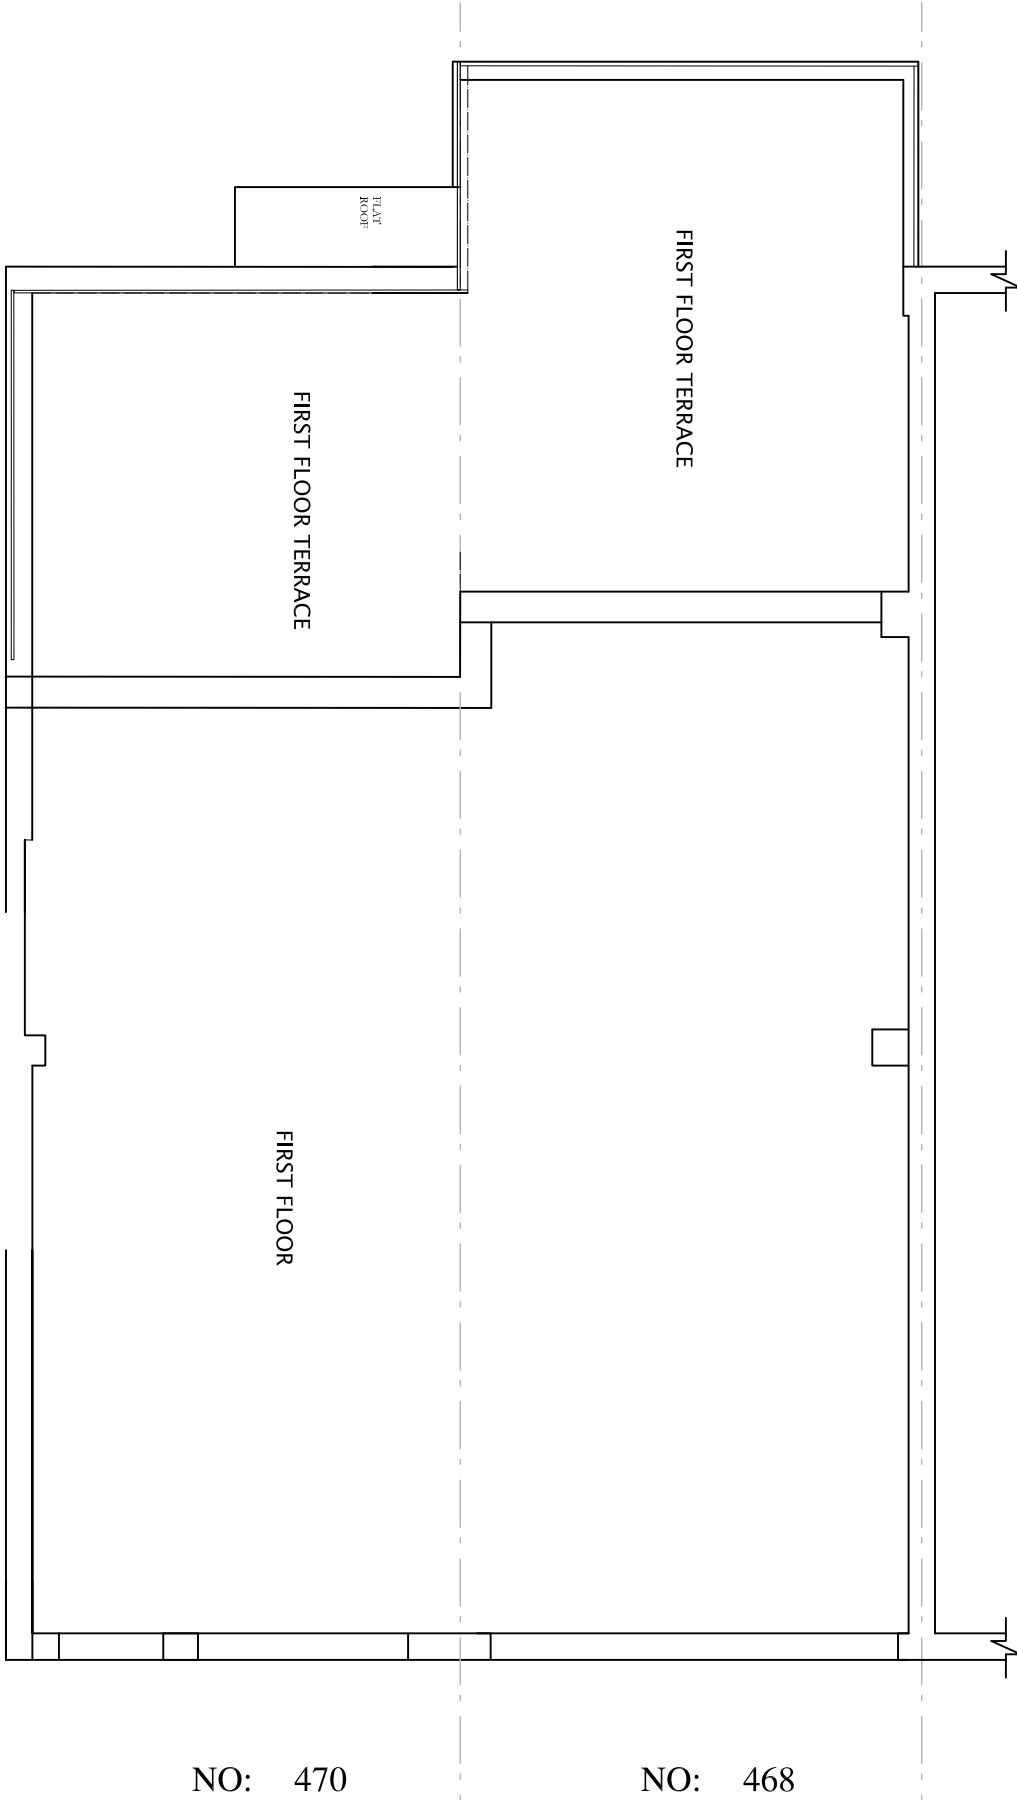


PRE EXISTING FIRST FLOOR
NO ALTERATION

1/100@ A1

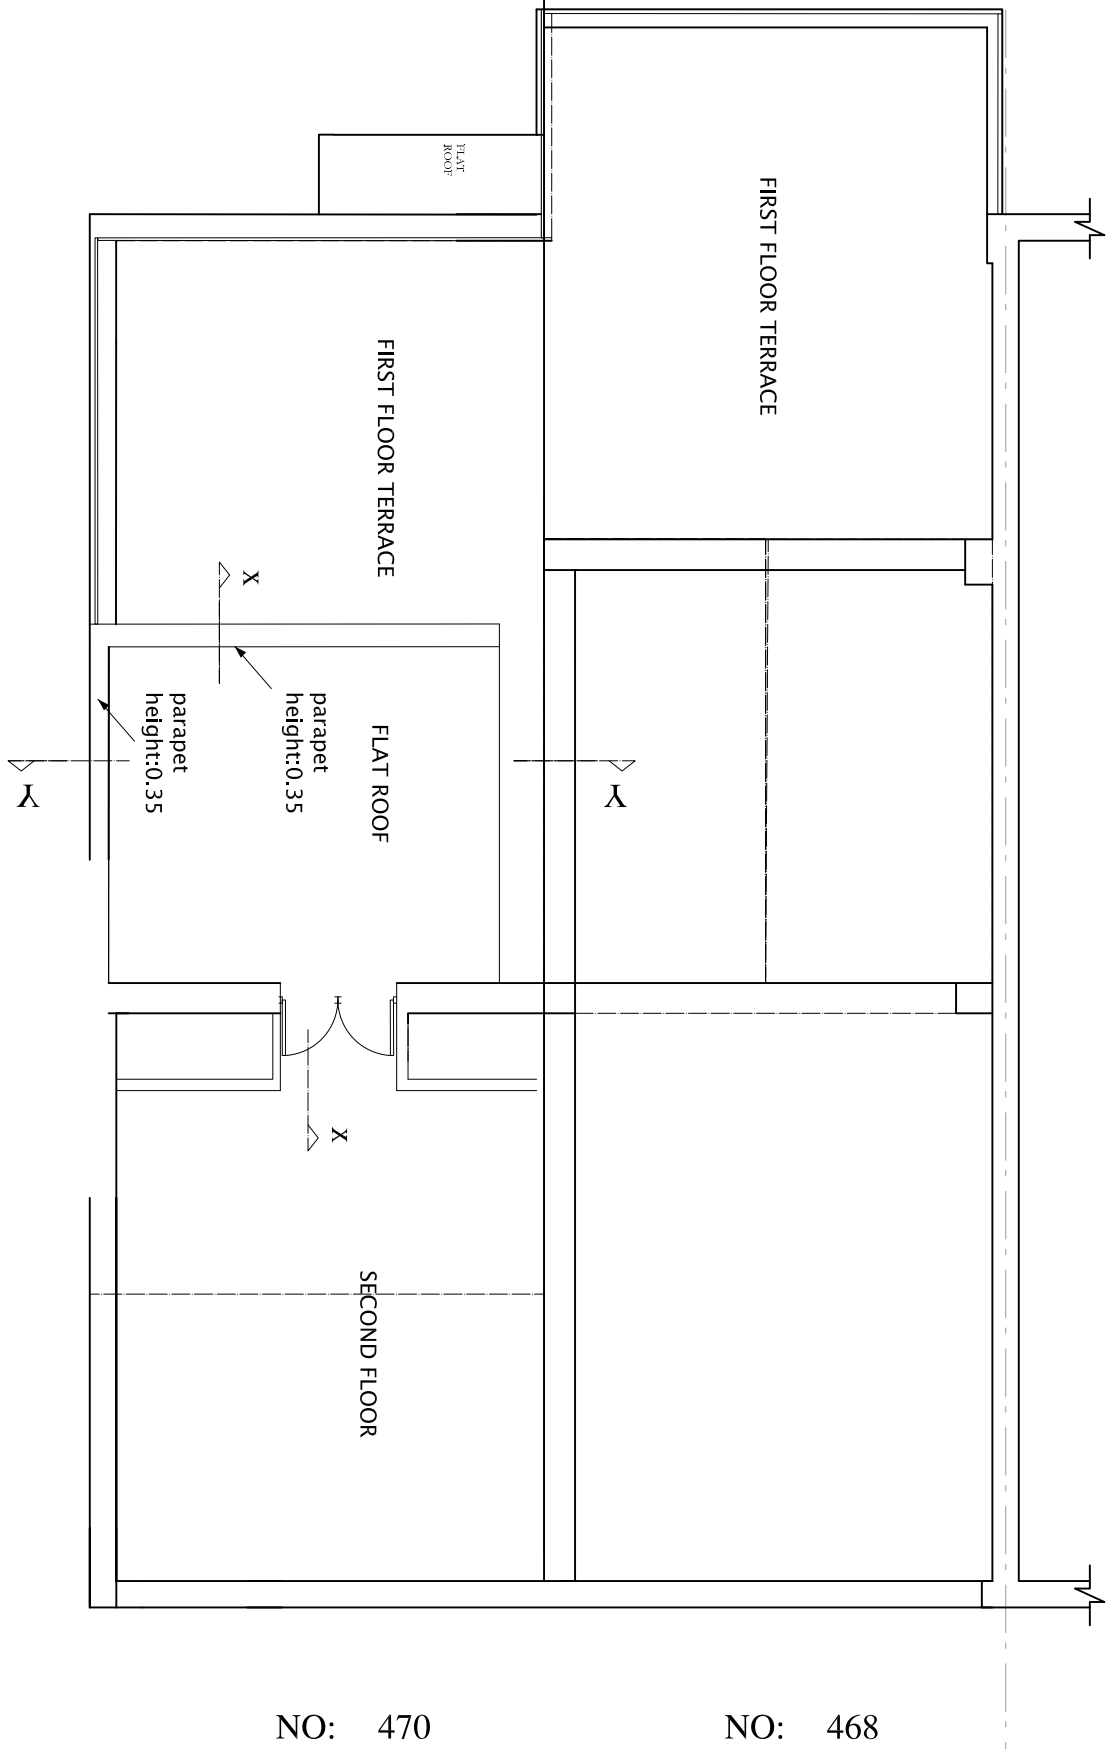


PRE EXISTING SECOND FLOOR

1/100@ A1

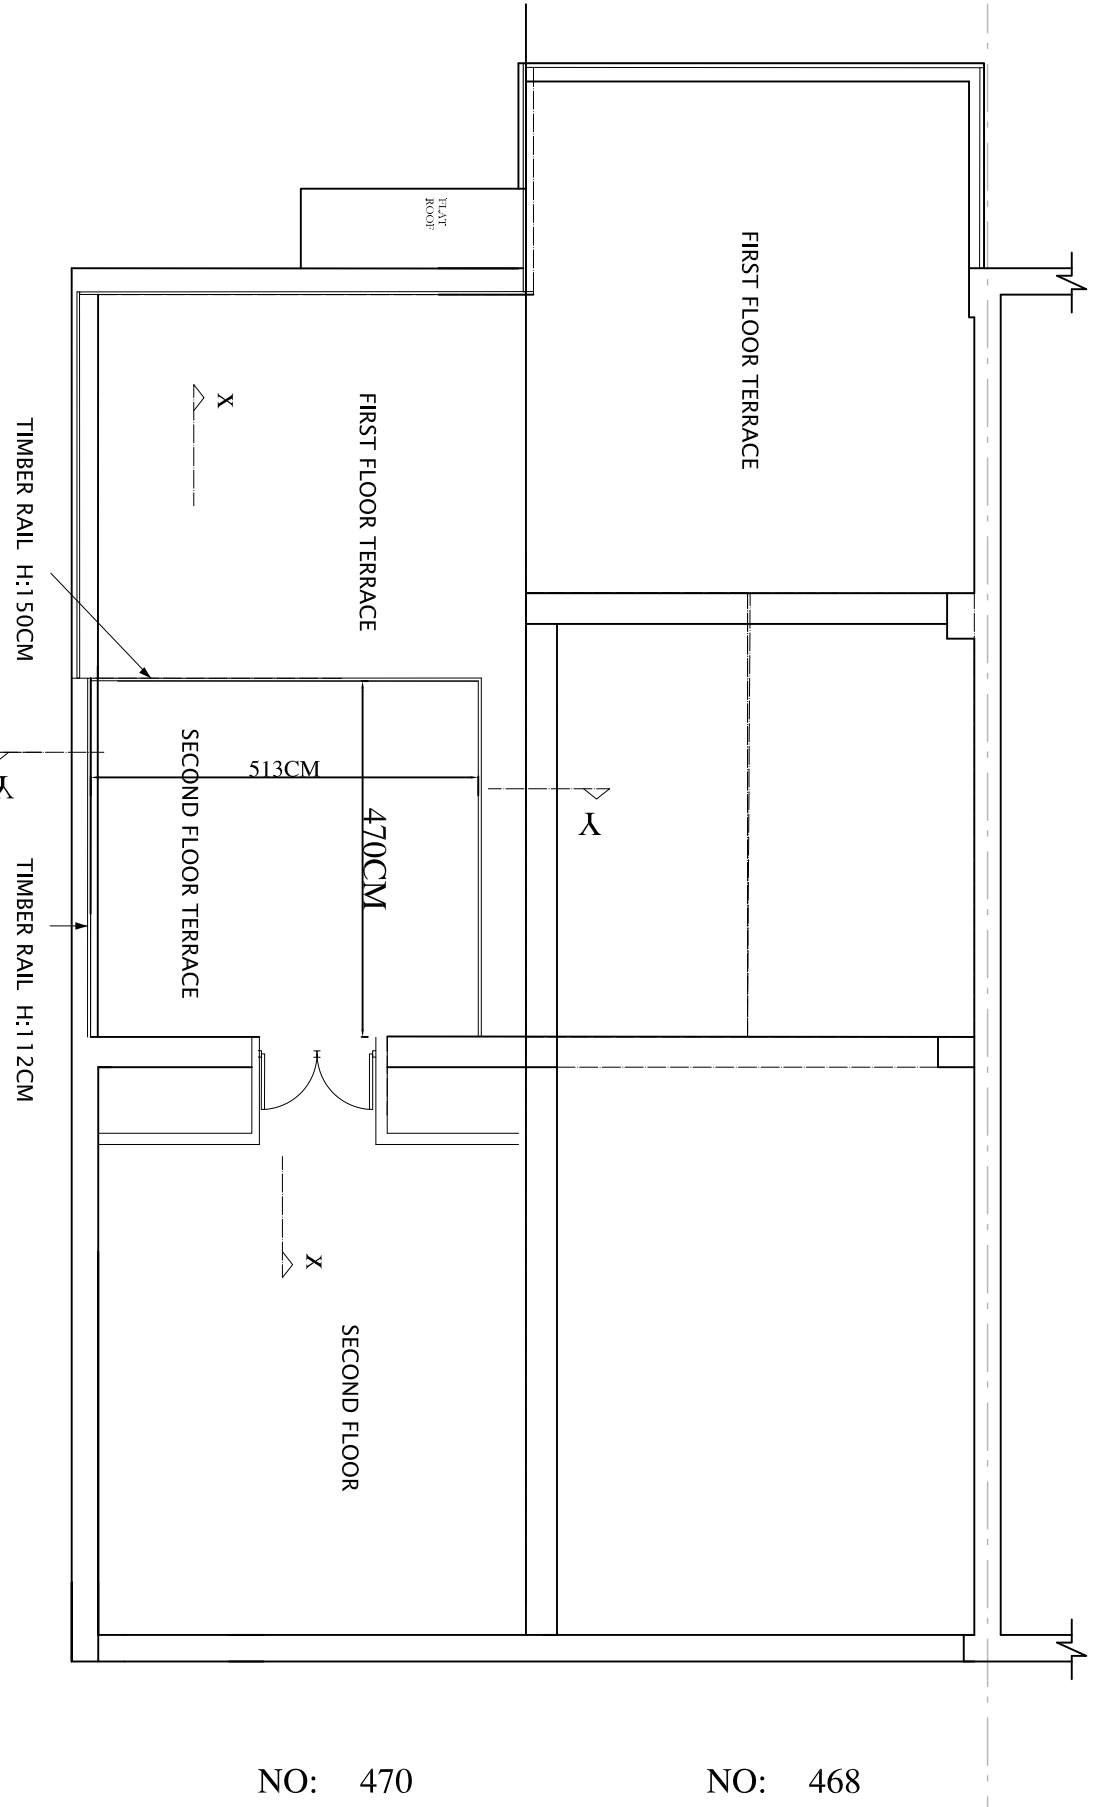

EXISTING SECOND FLOOR

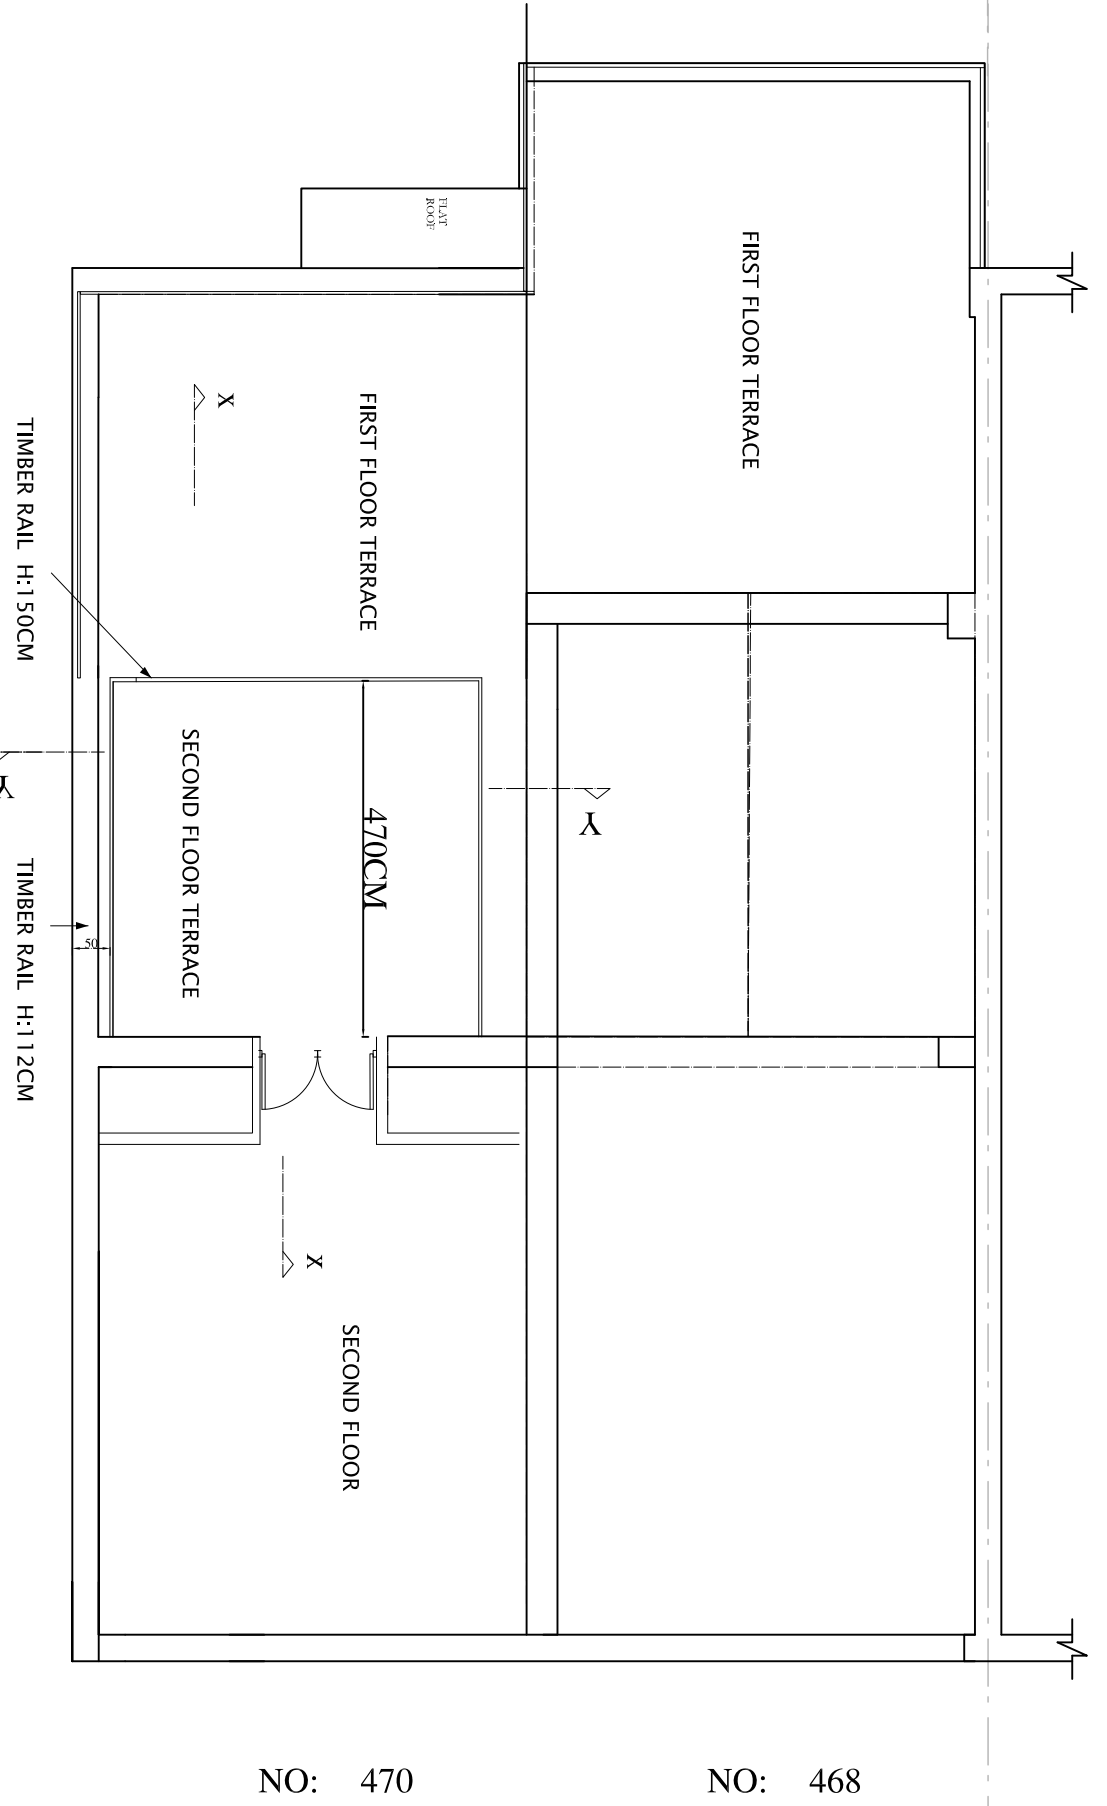

PROPOSED SECOND FLOOR

1/100@ A1

ALL UNITS ARE IN
CENTIMETERS

revision		date	
Project		4701 LORDSHIP LANE	
FLAT A		LONDON N17 7QY	
Drawing title		PRE EXISTING FLOOR PLAN	
scale		1/100@A1	
date		DEC 2023	
drawing		HASAN CN+P101A-BALIS	

01/2023

189 JARVIS ROAD, LONDON (E7 9JN)

189 JARVIS ROAD, LONDON (E7 9JN)

01/2023

189 JARVIS ROAD, LONDON (E7 9JN)

189 JARVIS ROAD, LONDON (E7 9JN)

01/2023

189 JARVIS ROAD, LONDON (E7 9JN)

189 JARVIS ROAD, LONDON (E7 9JN)

