




Revision	Date	By	Chk
-- First Issued	27.02.24	EY	PT

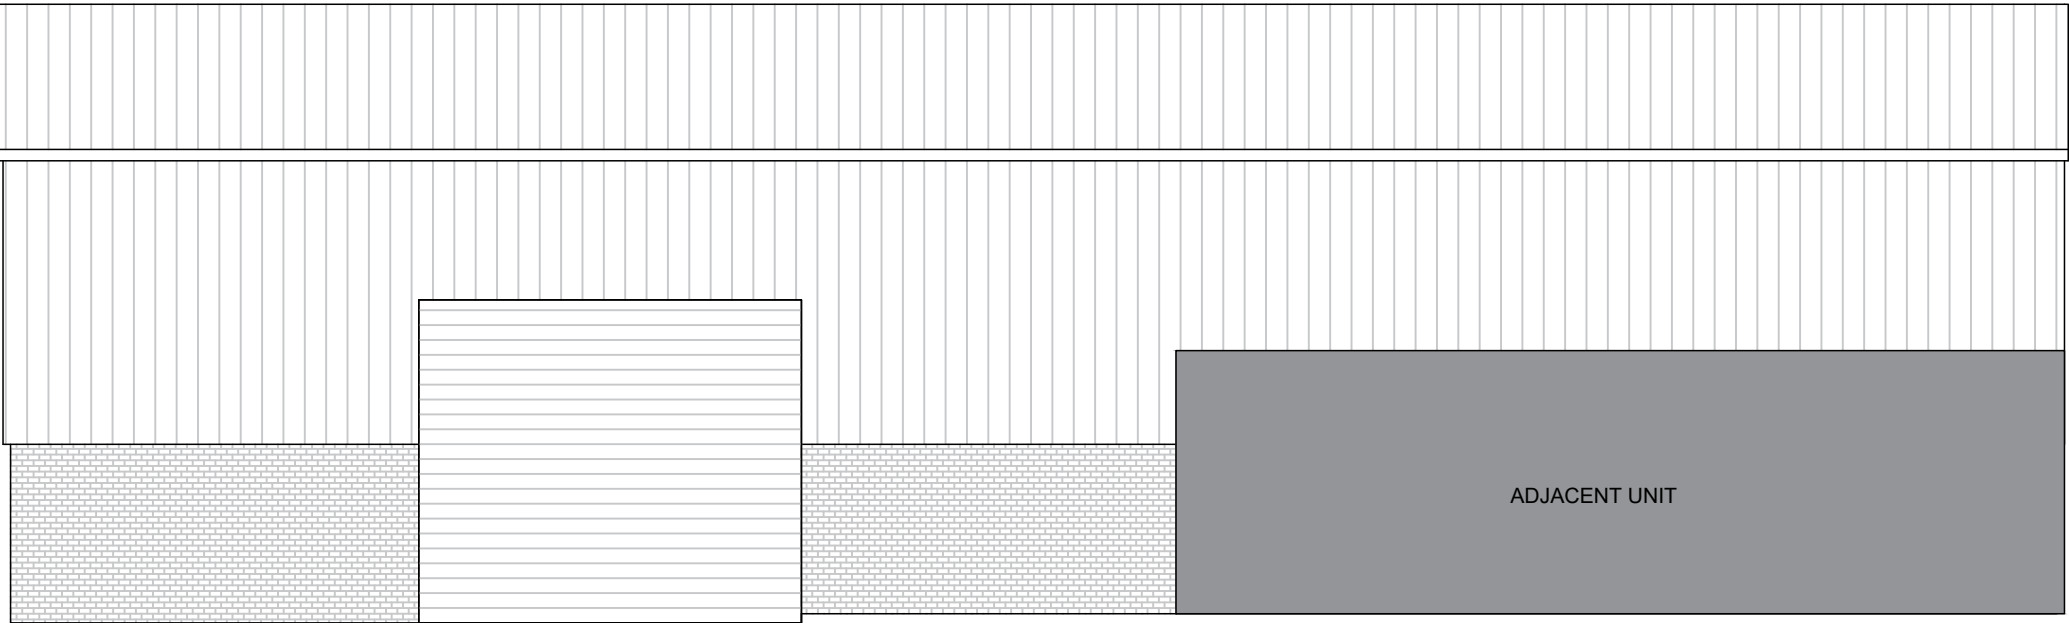


EXISTING FRONT ELEVATION A 1:100@ A3

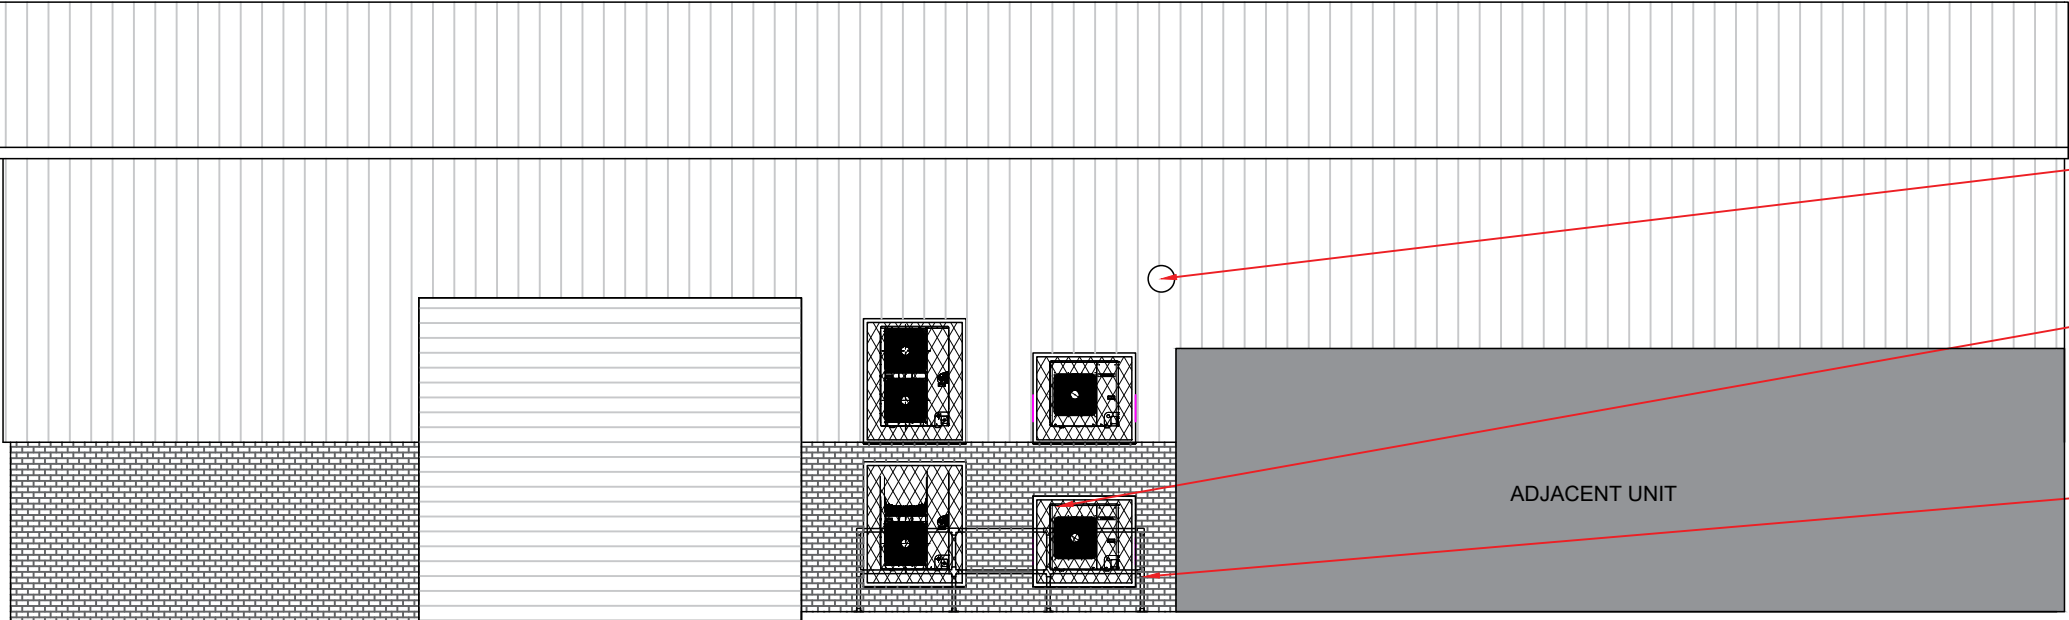


PROPOSED FRONT ELEVATION A 1:100@ A3

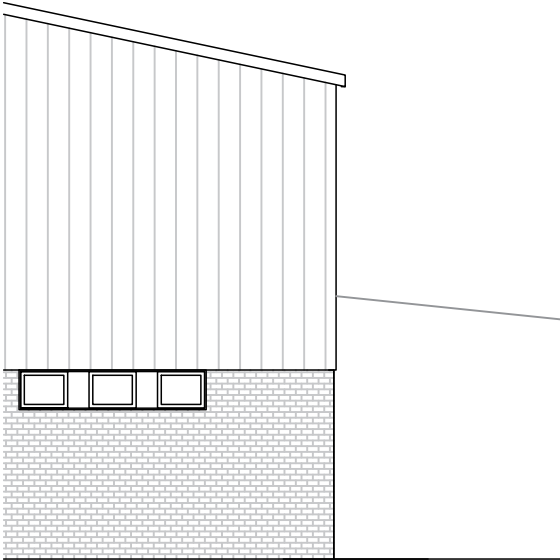

EXISTING SIDE ELEVATION B
1:100@ A3

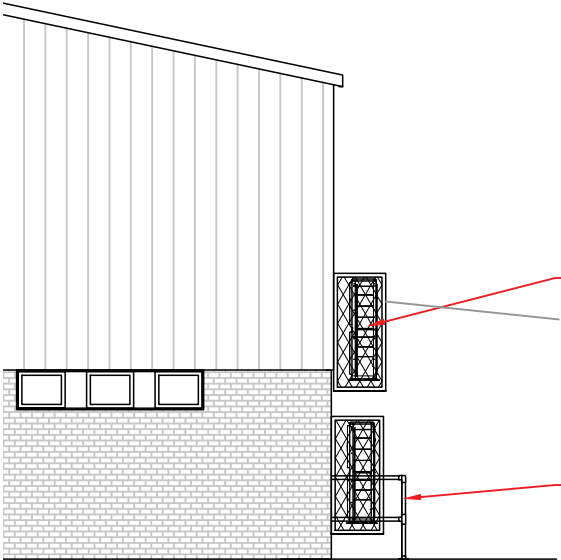

PROPOSED SIDE ELEVATION B 1:100@ A3

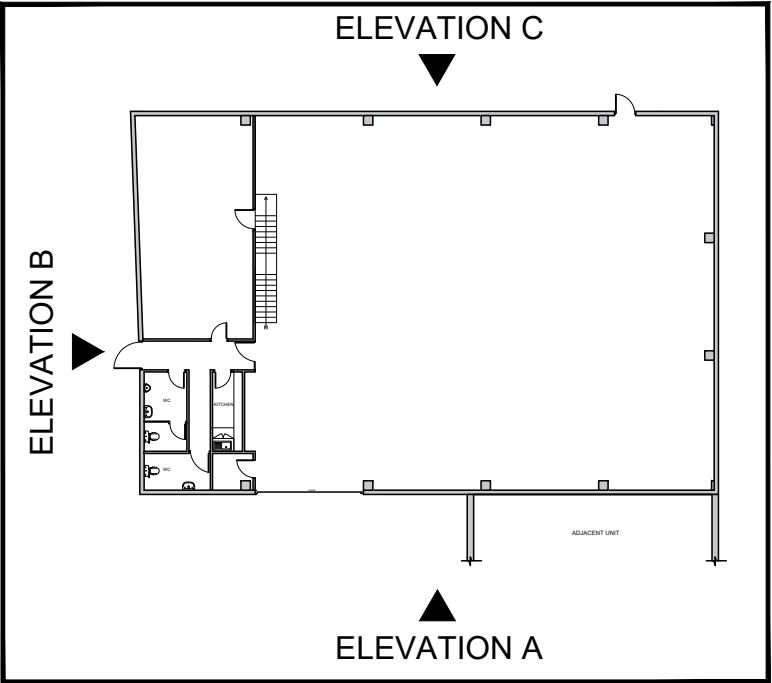

CONTAINMENT PENETRATING
THE FACADE - 350MM DIA

PROPOSED 4 NO. A/C UNITS WALL
MOUNTED TO BE FITTED WITHIN A
SECURITY CAGE. ALL CONDENSERS
TO BE FITTED WITH DRIP TRAYS
AND CONNECTED TO LOCAL SVP

PROPOSED 48MM DIAMETER
GALVANISED STEEL KEY CLAMP
BARRIER 1100MM HIGH,
MECHANICALLY FIXED TO FLOOR
SLAB



Status	PLANNING		
Client			
Architect			
Project Title	LHR_London_1588 UNIT 1, RANGEMOOR INDUSTRIAL ESTATE, N15 4ND		
Drawing Title	EXISTING AND PROPOSED FRONT & SIDE ELEVATION		
Project Number	Drawing Number	Revision	
PR0122-P	210	--	
Drawn EY	Checked PT	Scale AS SHOWN@A3	Date 27.02.24
The content of this drawing is the property of RPM Consult and may not be copied in whole or part without formal consent.			