



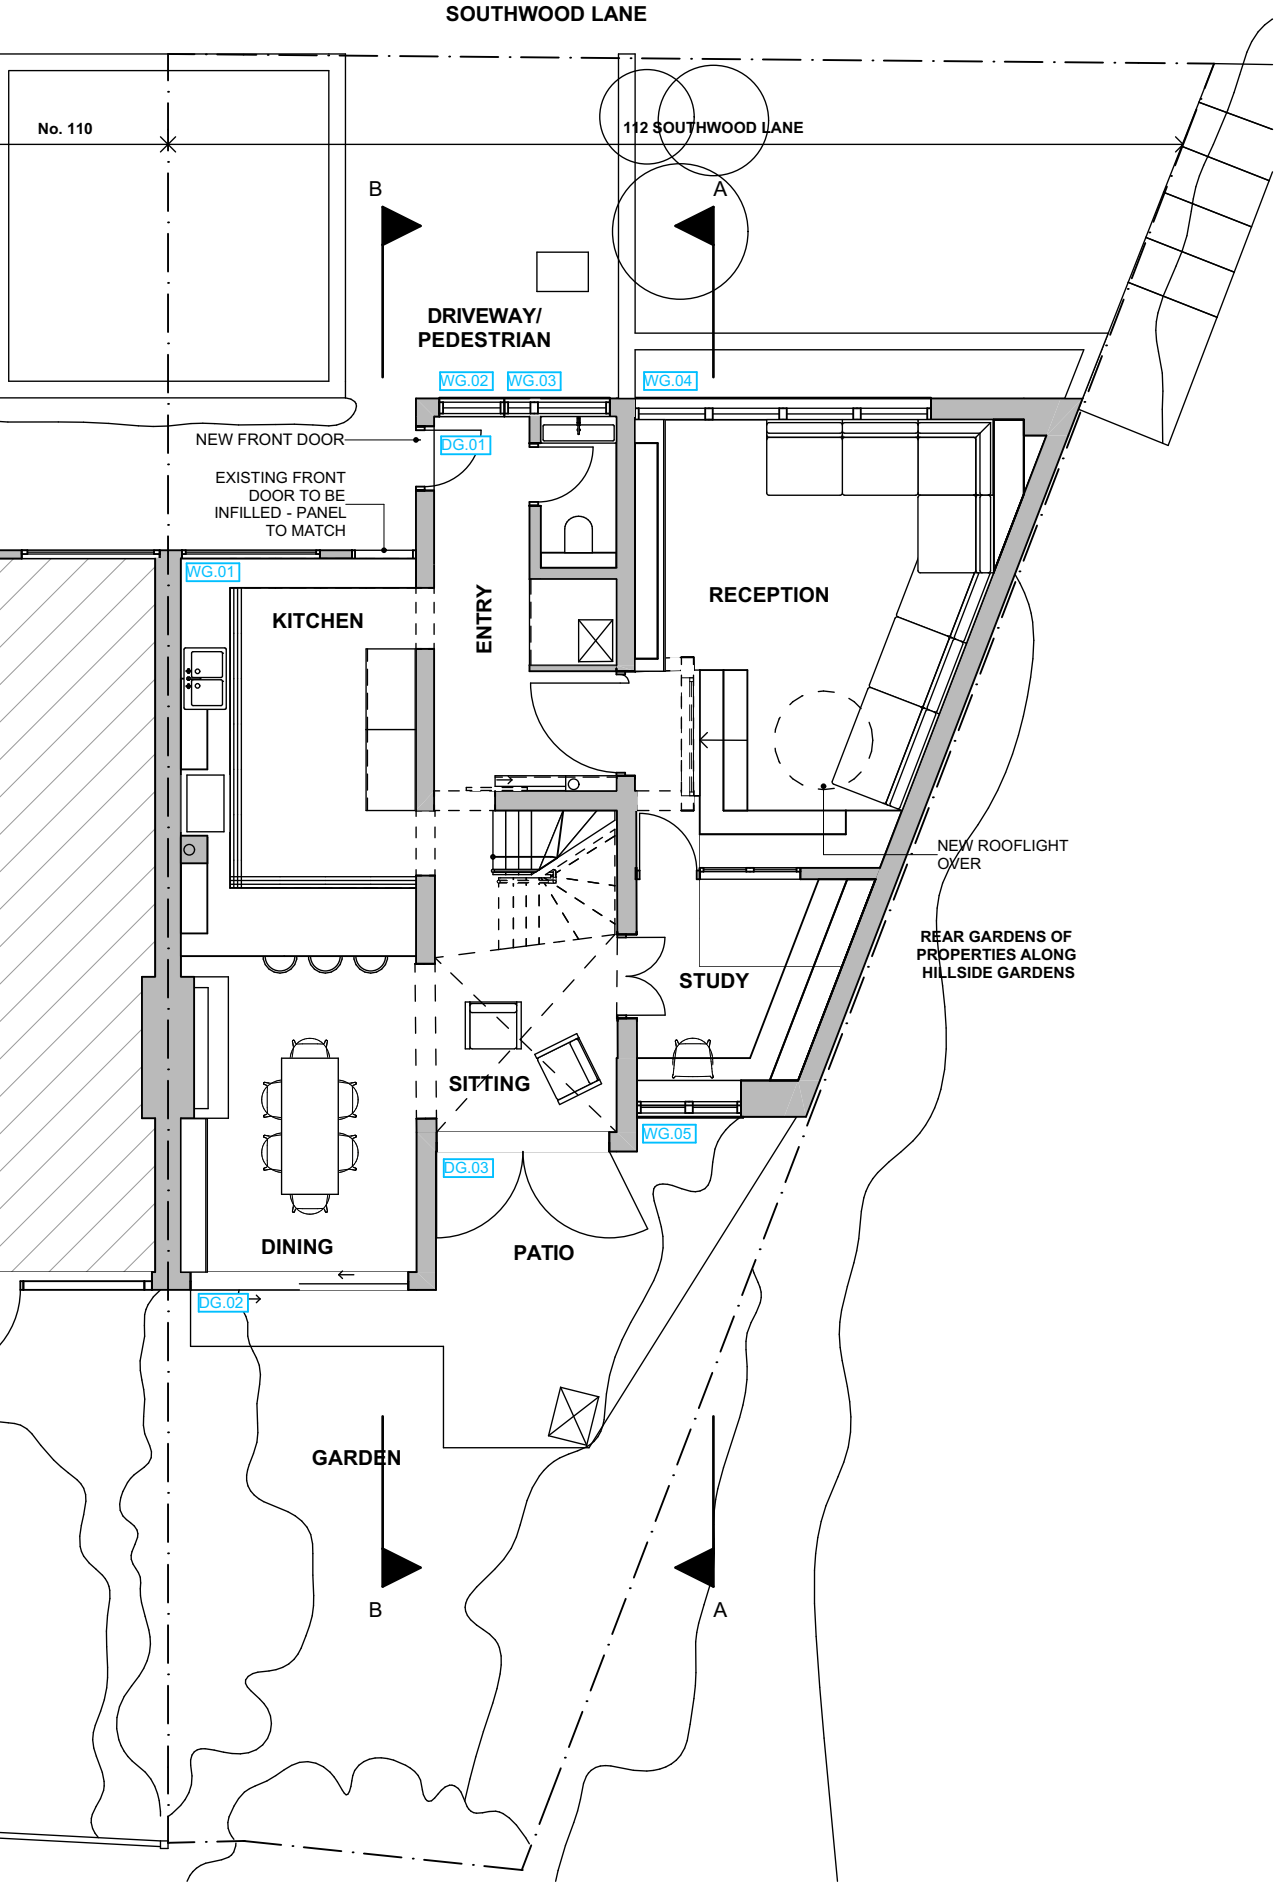

1 Ground Floor  
1:100

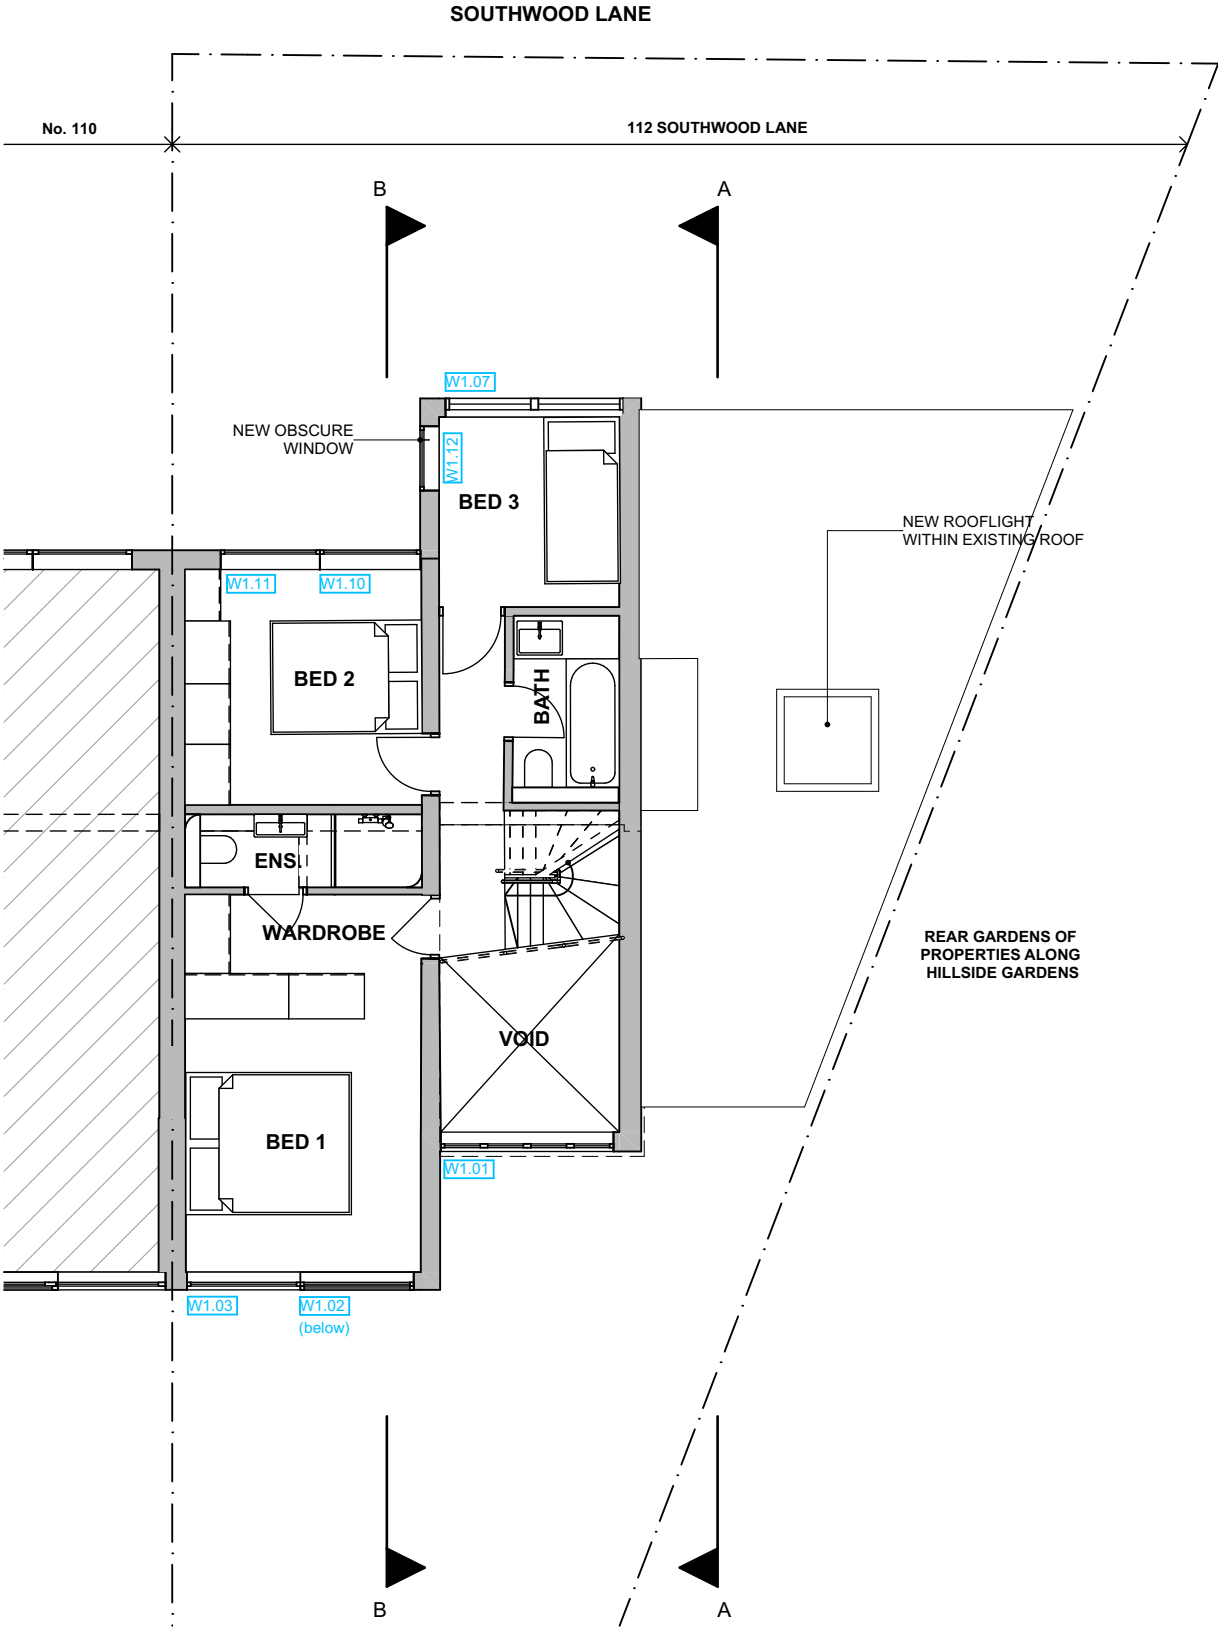

2 First Floor  
1:100

|     |            |                             |         |
|-----|------------|-----------------------------|---------|
| PL2 | 05/03/2024 | REVISED PLANNING SUBMISSION | BVDS    |
| PL1 | 23/01/2024 | PLANNING SUBMISSION         | BVDS    |
| REV | DATE       | REASON FOR ISSUE            | INITIAL |

PROJECT

112 Southwood Lane  
London  
N6 5SY

DRAWING TITLE

Floor Plans



DRAWN  
JW

CHECKED  
EVDS

PROJECT No.

477

STATUS

DWG. No.

A-1.00

PLANNING

REV.

PL2

Bradley  
VanDerStraeten

STUDIO 16, LONDON FIELDS STUDIOS, 11-17 EXMOUTH PLACE, LONDON E8 3RW  
+44 7376 135 065  
WWW.B-VDS.CO.UK

DO NOT SCALE FROM DRAWING. USE MARKED DIMENSIONS. DIMENSIONS TO BE CONFIRMED ON SITE BY CONTRACTOR. TO BE READ IN CONJUNCTION WITH ALL OTHER CONSULTANT DRAWINGS.

ARCHITECT TO BE NOTIFIED IMMEDIATELY OF ANY DISCREPANCIES. COPYRIGHT ON THIS DRAWING TO BE RETAINED BY THE ARCHITECT.