



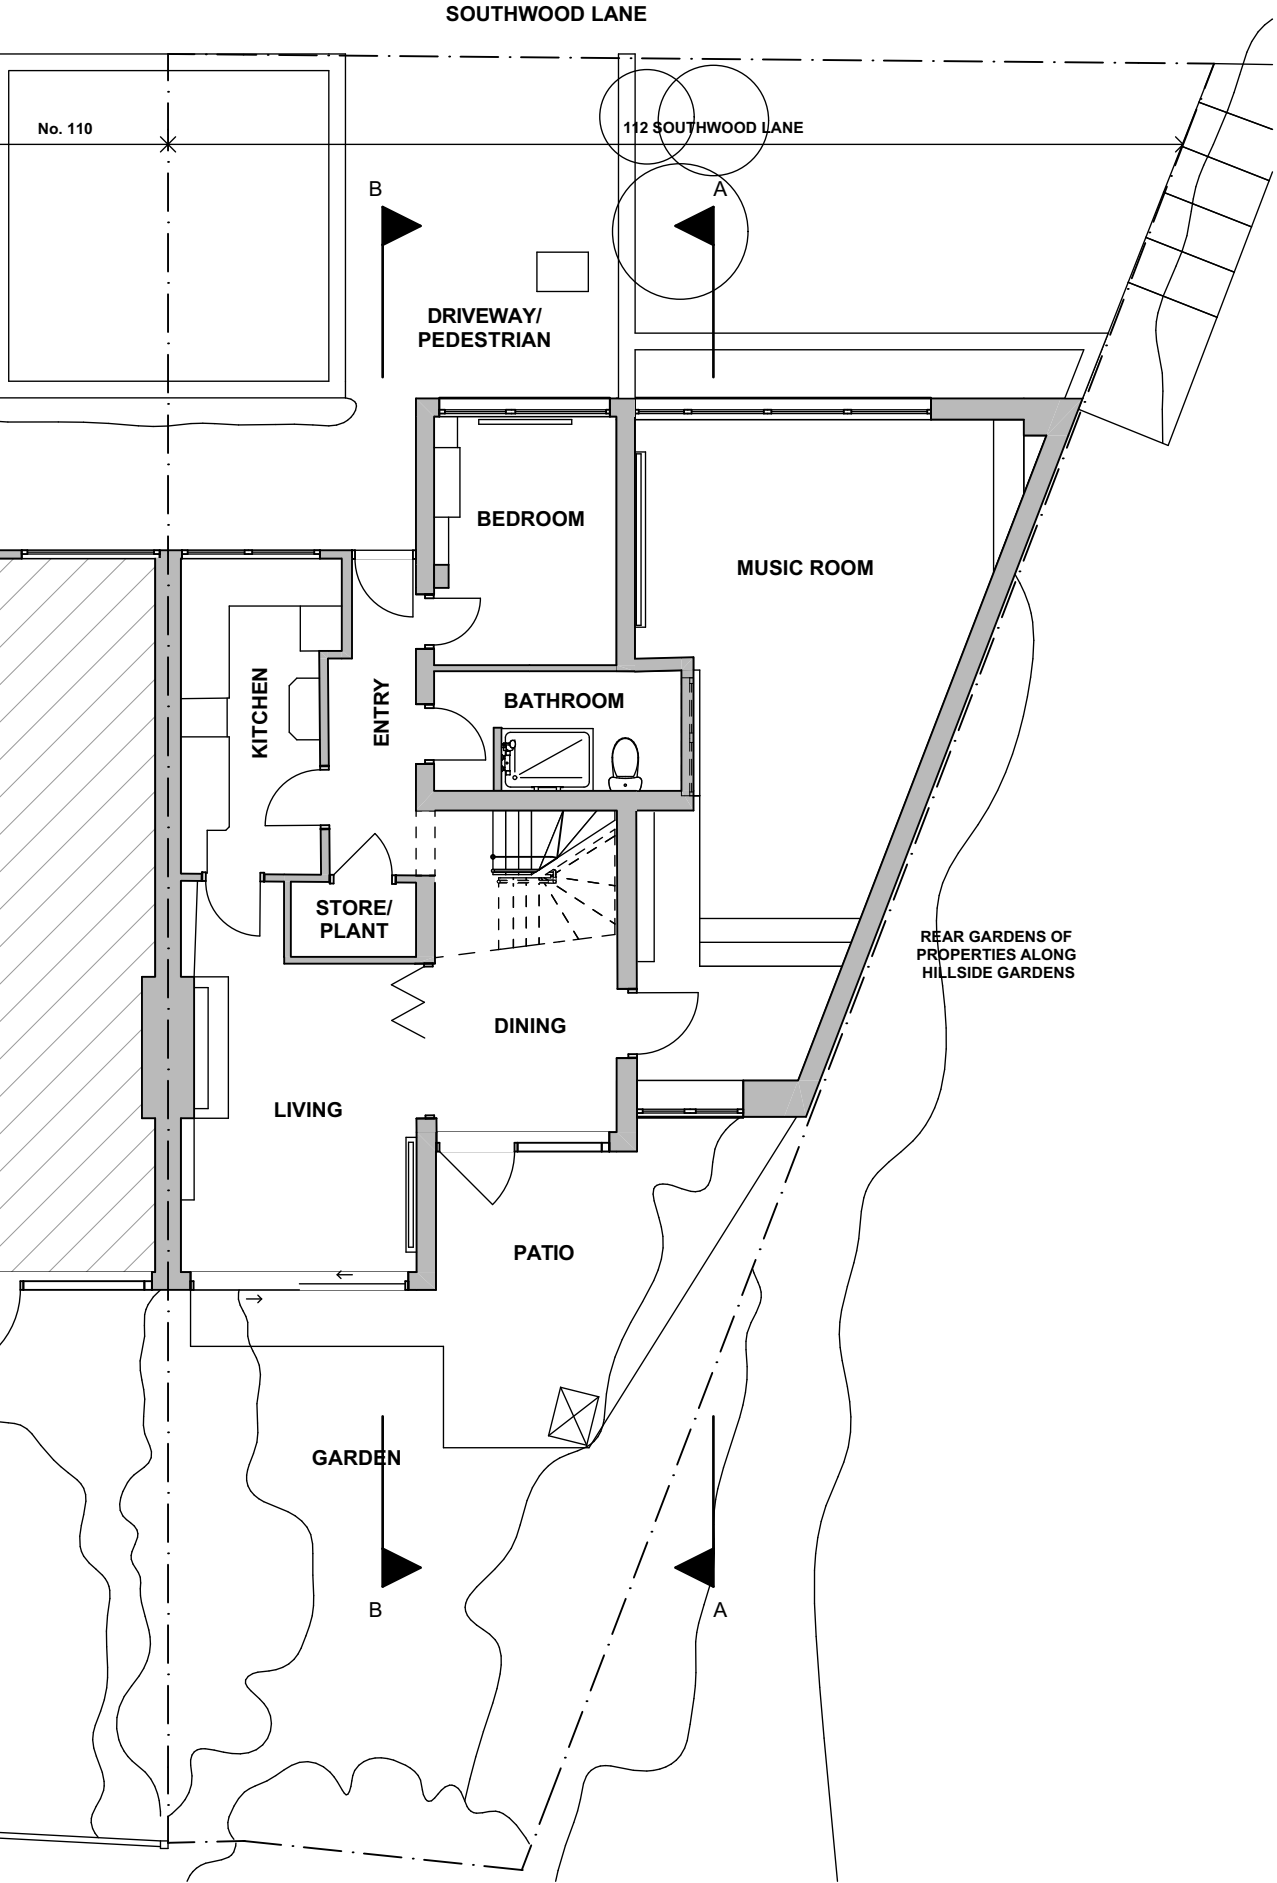

1 Ground Floor
1:100

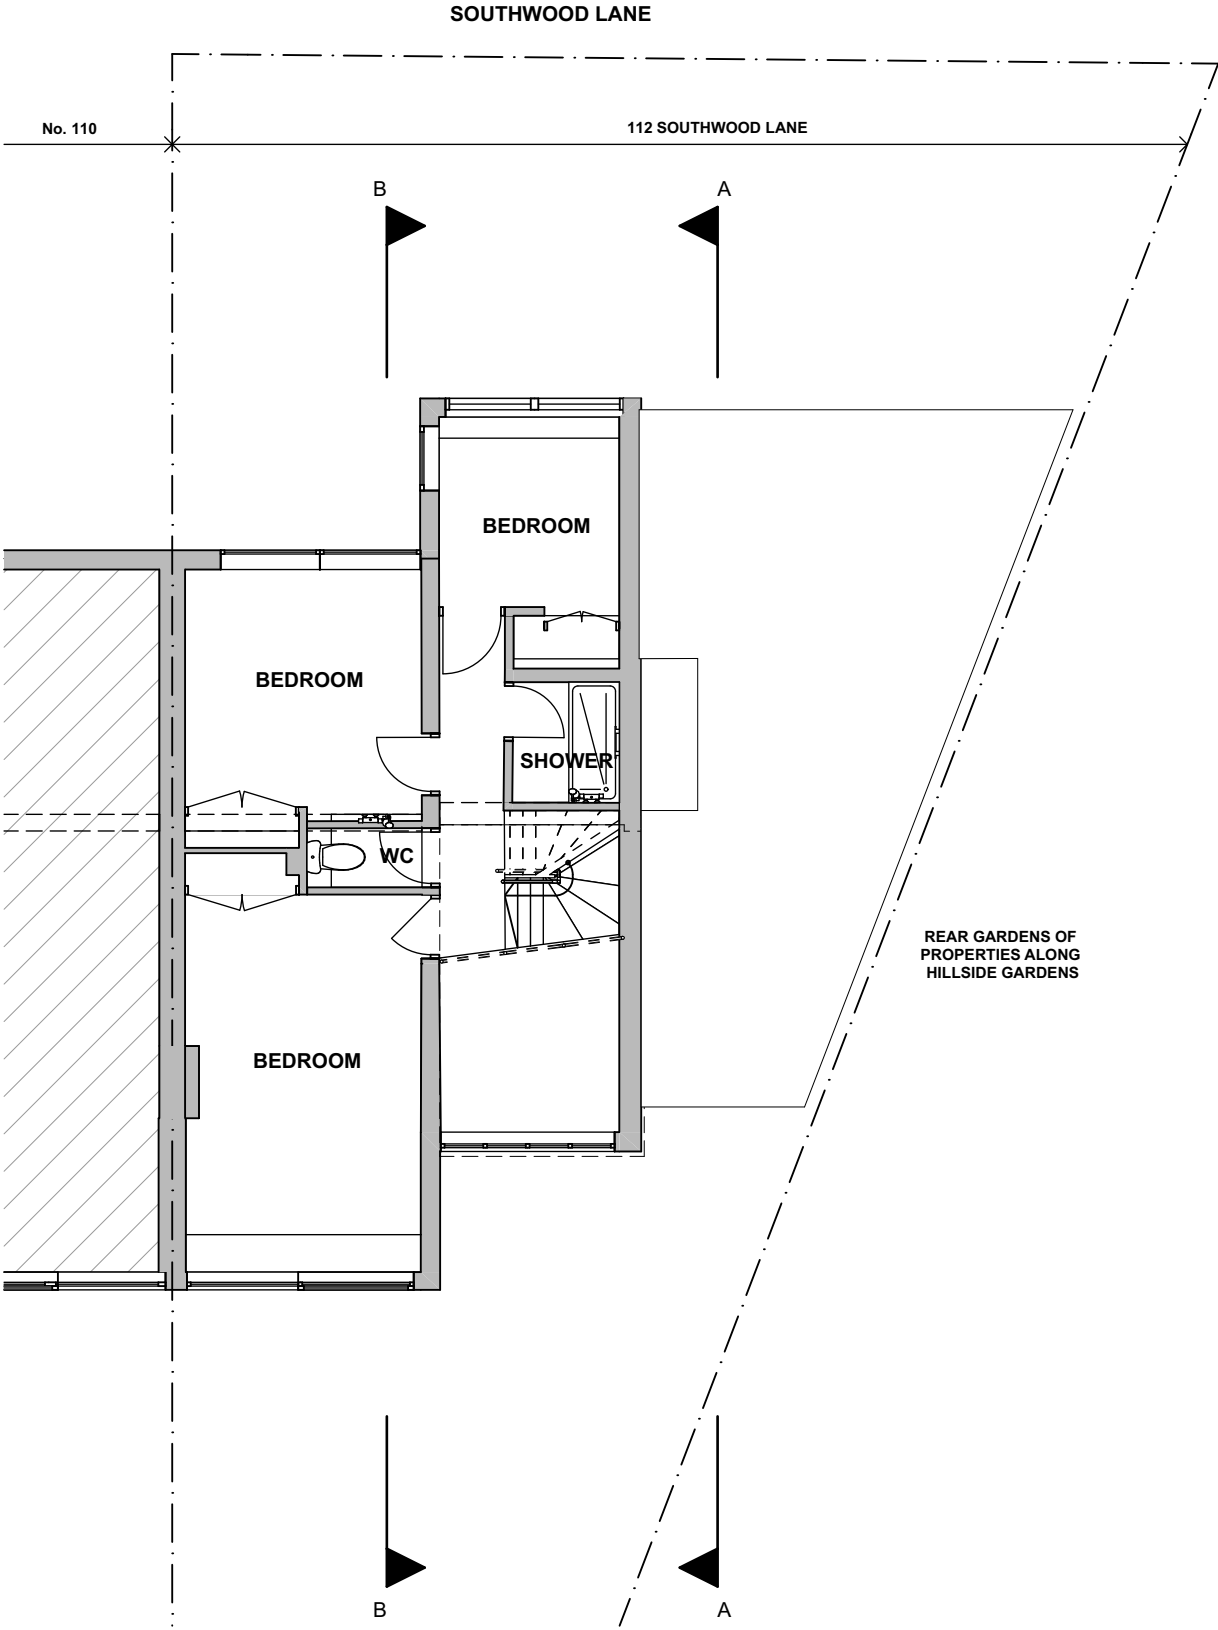

2 First Floor
1:100

PL2	05/03/2024	REVISED PLANNING SUBMISSION	BVDS
PL1	23/01/2024	PLANNING SUBMISSION	BVDS
REV	DATE	REASON FOR ISSUE	INITIAL

PROJECT

112 Southwood Lane
London
N6 5SY

DRAWING TITLE

Existing Plans



DRAWN
JW

CHECKED
EVDS

PROJECT No.

DWG. No.

REV.

STATUS


PLANNING

Bradley
VanDerStraeten


STUDIO 16, LONDON FIELDS STUDIOS, 11-17 EXMOUTH PLACE, LONDON E8 3RW
+44 7376 135 065
WWW.B-VDS.CO.UK

DO NOT SCALE FROM DRAWING. USE MARKED DIMENSIONS. DIMENSIONS TO BE CONFIRMED ON SITE BY CONTRACTOR. TO BE READ IN CONJUNCTION WITH ALL OTHER CONSULTANT DRAWINGS.

ARCHITECT TO BE NOTIFIED IMMEDIATELY OF ANY DISCREPANCIES. COPYRIGHT ON THIS DRAWING TO BE RETAINED BY THE ARCHITECT.

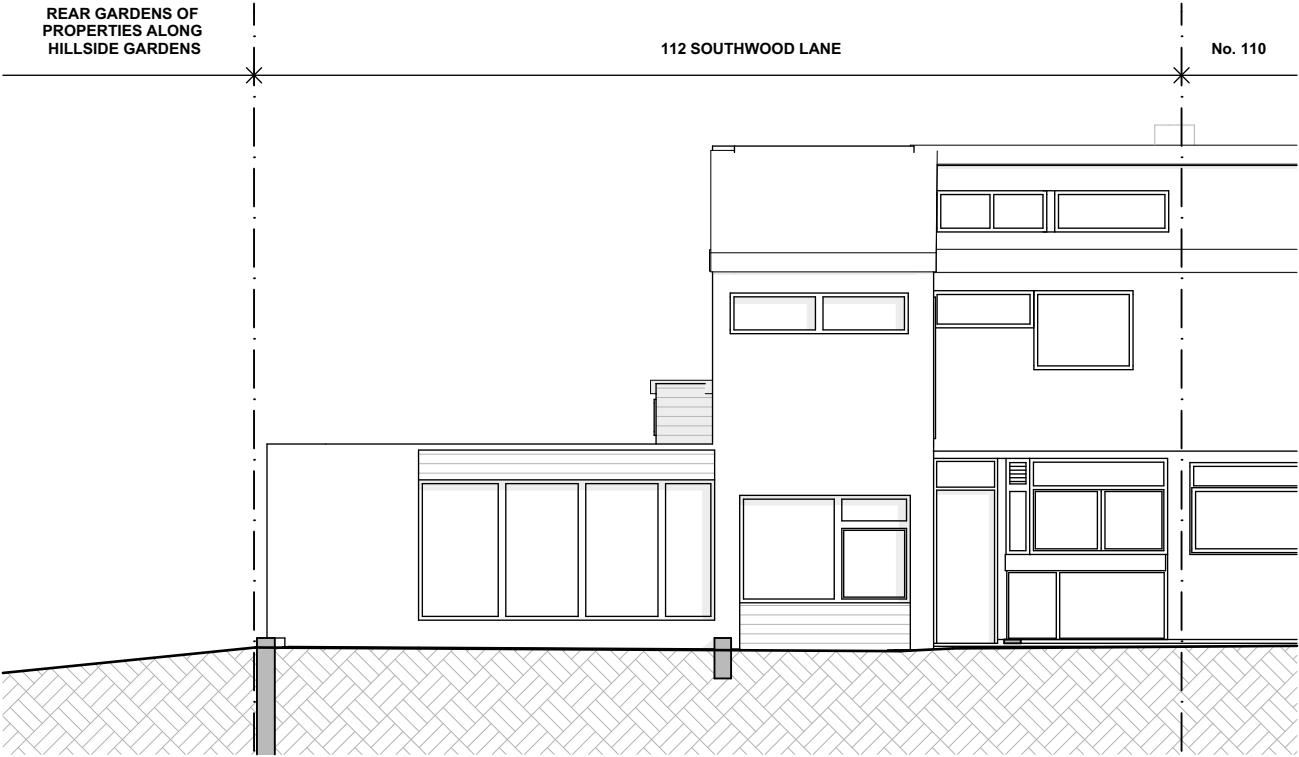


1 Front Elevation
1:100

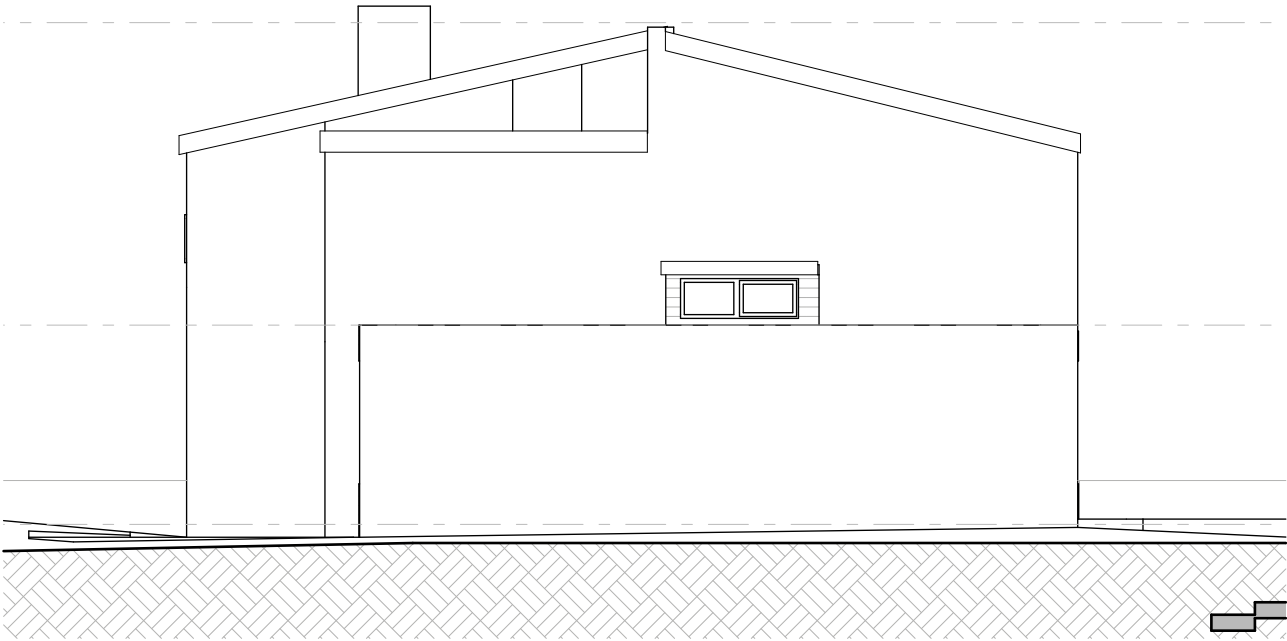

2 Side Elevation
1:100



3 Rear Elevation
1:100

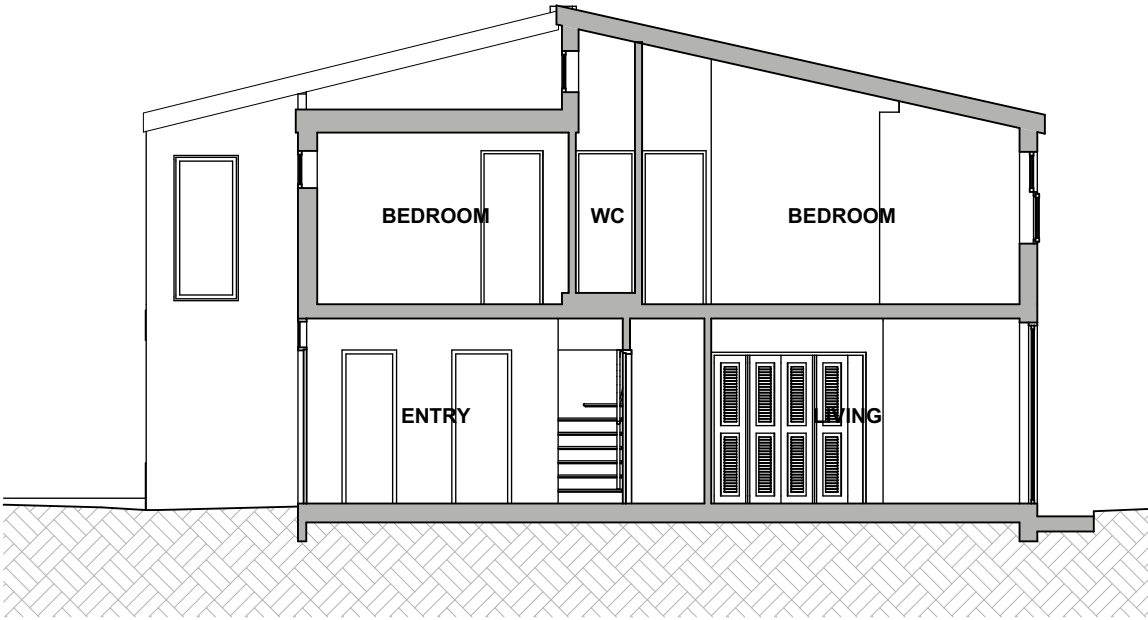


4 Section BB
1:100


EXISTING WHITE UPVC, METAL AND PAINTED
TIMBER WINDOWS IN POOR CONDITION TO BE
REMOVED FOR REPLACEMENT TO ALL
ELEVATIONS

PL2	05/03/2024	REVISED PLANNING SUBMISSION	BVDS
PL1	23/01/2024	PLANNING SUBMISSION	BVDS
REV	DATE	REASON FOR ISSUE	INITIAL

PROJECT	112 Southwood Lane London N6 5SY	DRAWN JW	CHECKED EVDS	Bradley VanDerStraeten STUDIO 16, LONDON FIELDS STUDIOS, 11-17 EXMOUTH PLACE, LONDON E8 3RW +44 7376 135 065 WWW.B-VDS.CO.UK DO NOT SCALE FROM DRAWING. USE MARKED DIMENSIONS. DIMENSIONS TO BE CONFIRMED ON SITE BY CONTRACTOR. TO BE READ IN CONJUNCTION WITH ALL OTHER CONSULTANT DRAWINGS. ARCHITECT TO BE NOTIFIED IMMEDIATELY OF ANY DISCREPANCIES. COPYRIGHT ON THIS DRAWING TO BE RETAINED BY THE ARCHITECT.
DRAWING TITLE	Existing Elevations	PROJECT No.	DWG. No.	
STATUS	PLANNING	477	A-0.01	
			PL2	

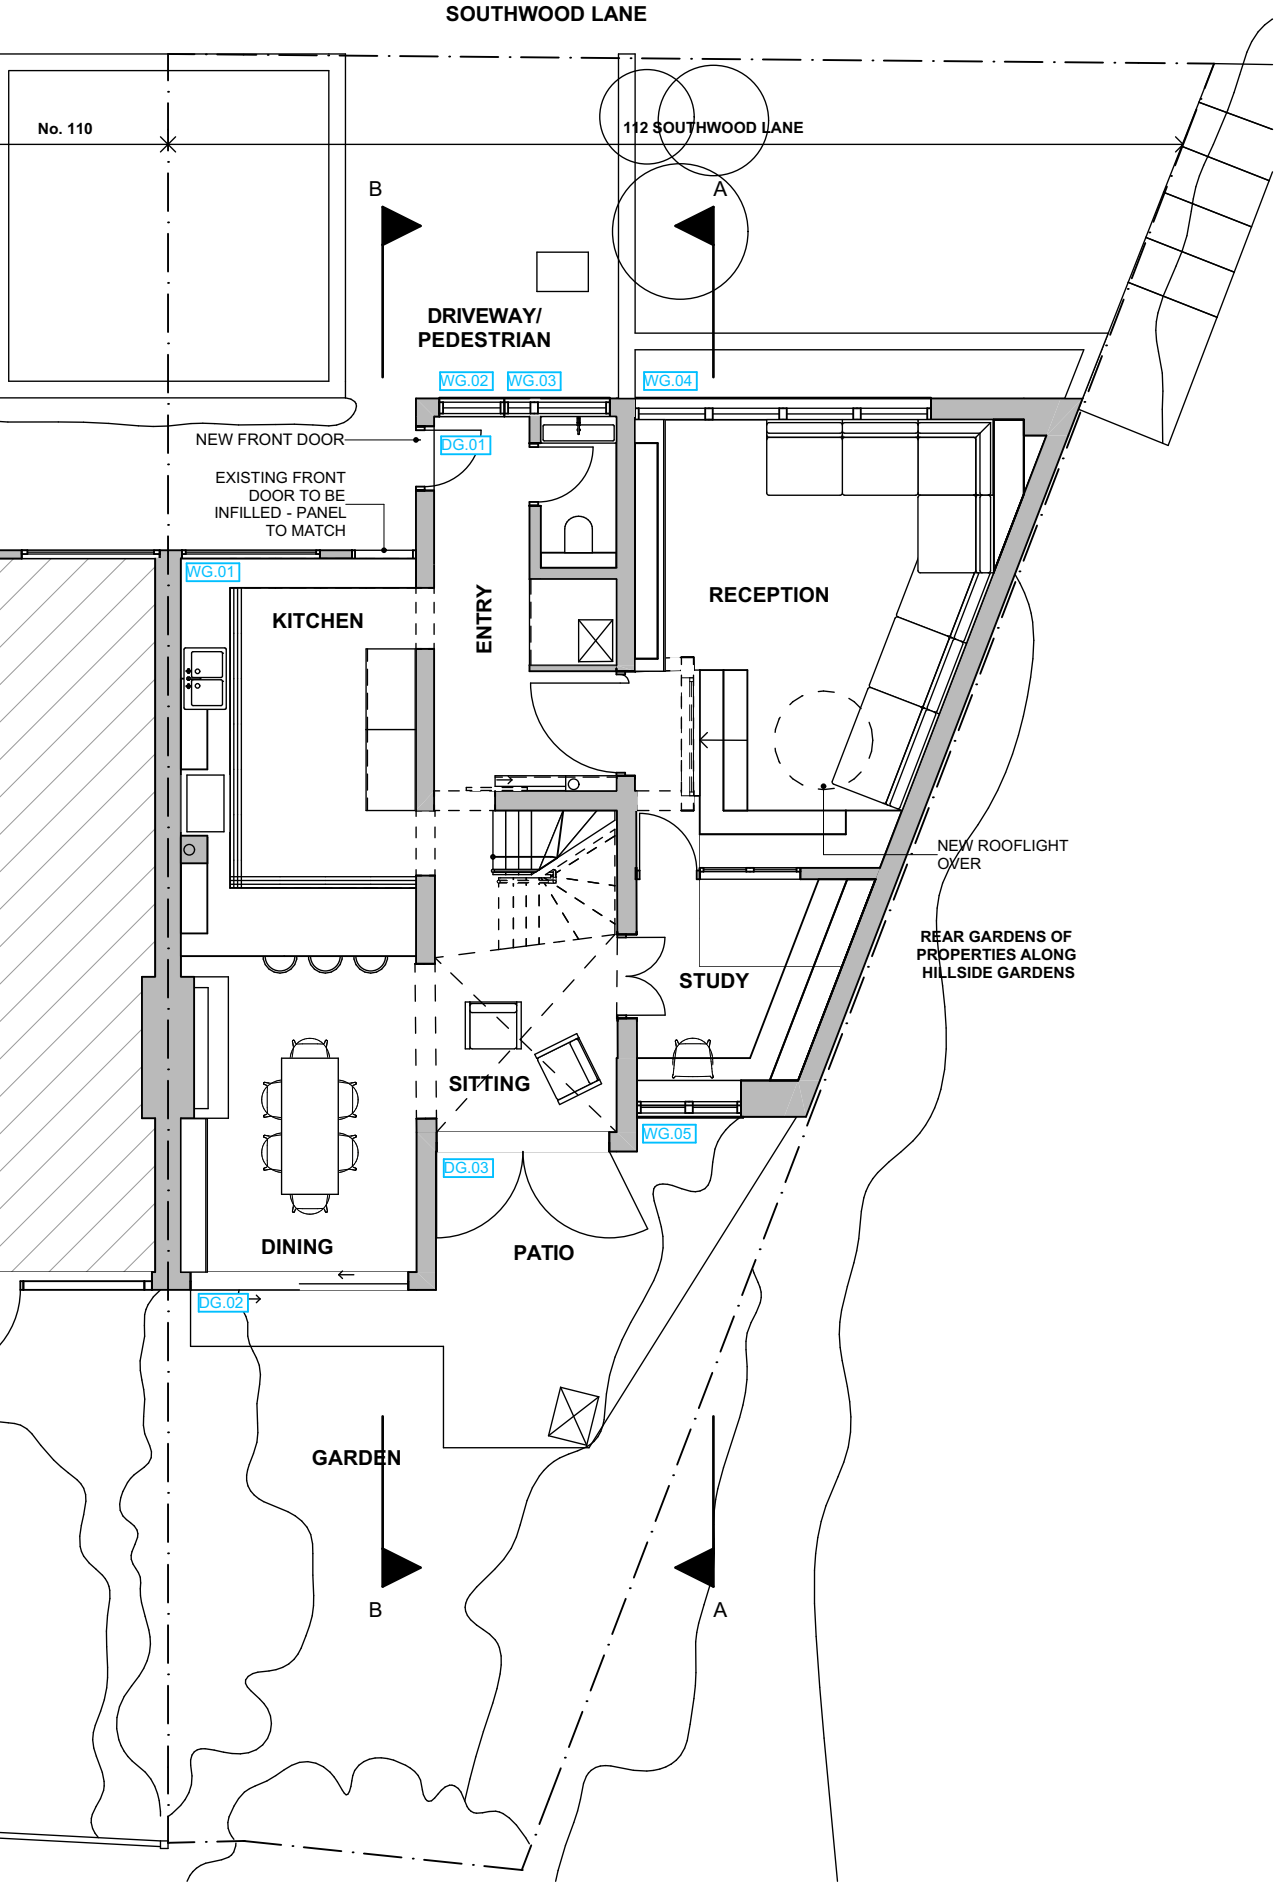

1 Ground Floor
1:100

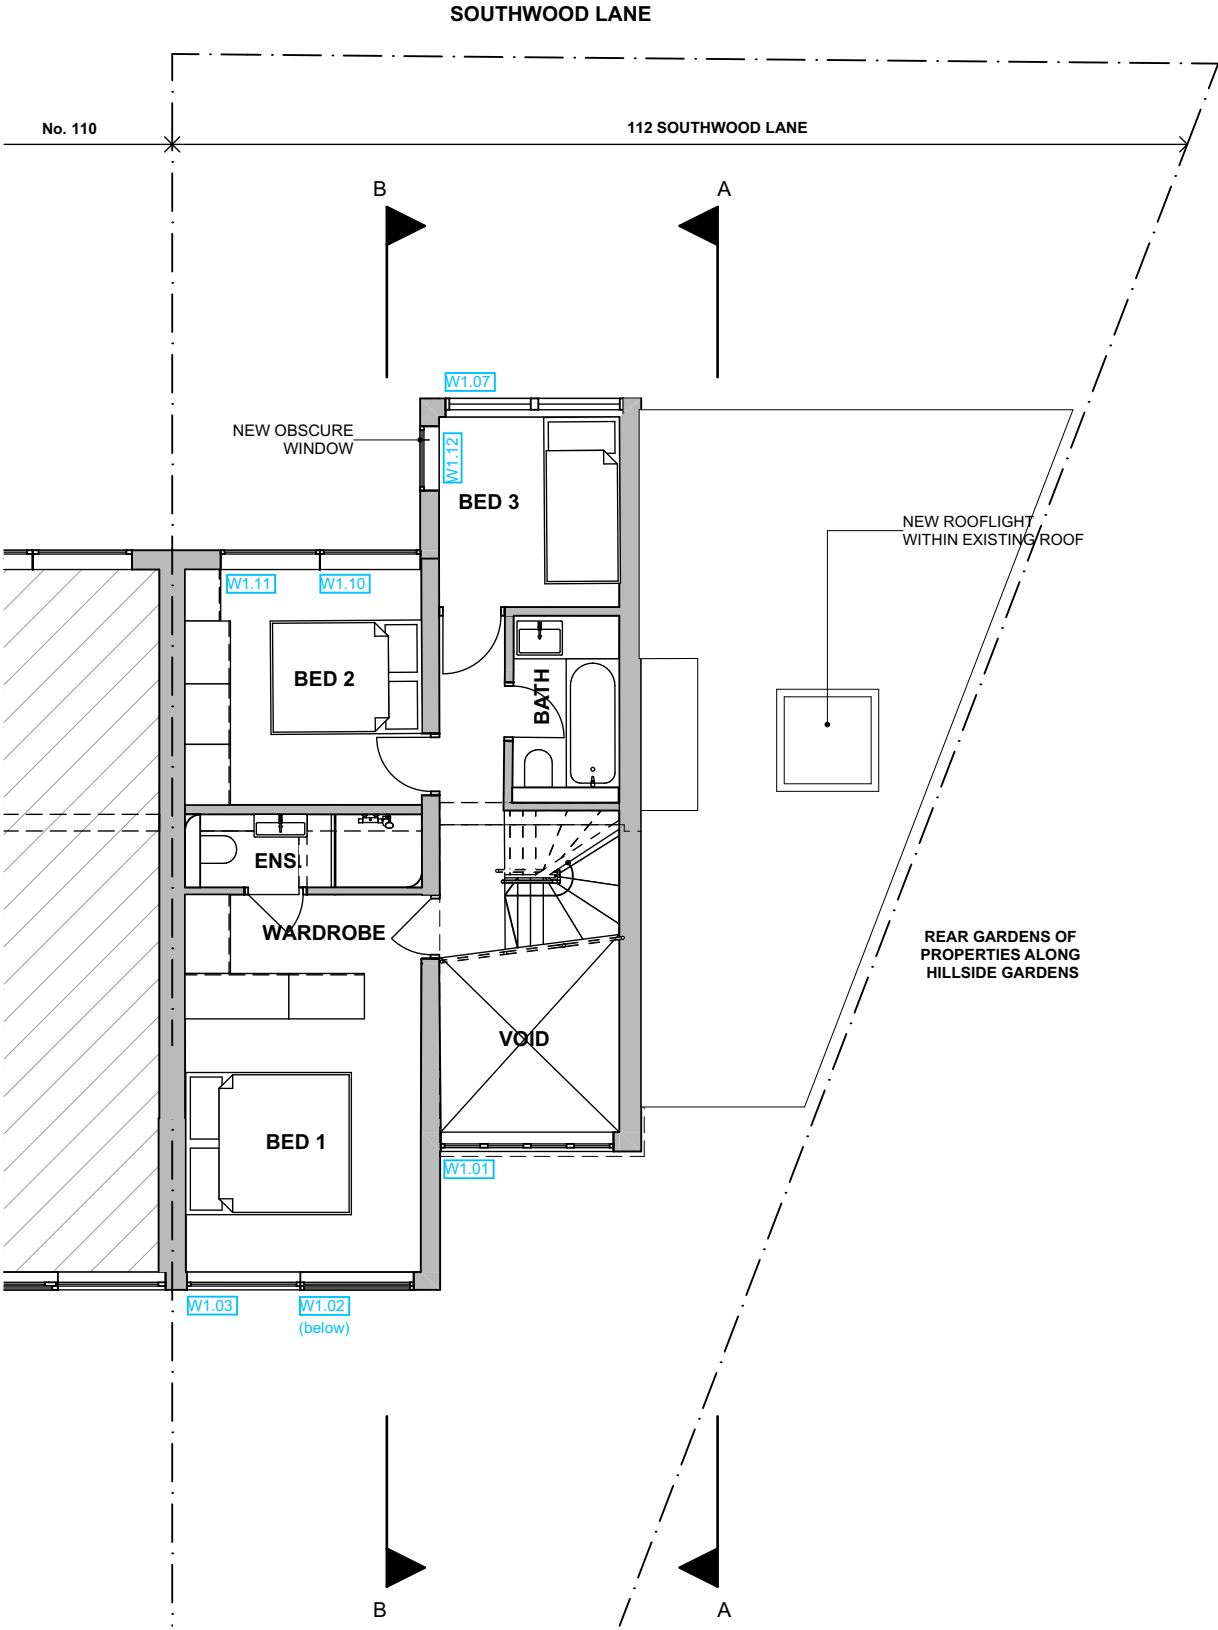

2 First Floor
1:100

PL2	05/03/2024	REVISED PLANNING SUBMISSION	BVDS
PL1	23/01/2024	PLANNING SUBMISSION	BVDS
REV	DATE	REASON FOR ISSUE	INITIAL

PROJECT

112 Southwood Lane
London
N6 5SY

DRAWING TITLE

Floor Plans



DRAWN

JW

CHECKED

EVDS

PROJECT No.

477

DWG. No.

A-1.00

REV.

PL2

STATUS


PLANNING

Bradley
VanDerStraeten


STUDIO 16, LONDON FIELDS STUDIOS, 11-17 EXMOUTH PLACE, LONDON E8 3RW
+44 7376 135 065
WWW.B-VDS.CO.UK

DO NOT SCALE FROM DRAWING. USE MARKED DIMENSIONS. DIMENSIONS TO BE CONFIRMED ON SITE BY CONTRACTOR. TO BE READ IN CONJUNCTION WITH ALL OTHER CONSULTANT DRAWINGS.


ARCHITECT TO BE NOTIFIED IMMEDIATELY OF ANY DISCREPANCIES. COPYRIGHT ON THIS DRAWING TO BE RETAINED BY THE ARCHITECT.

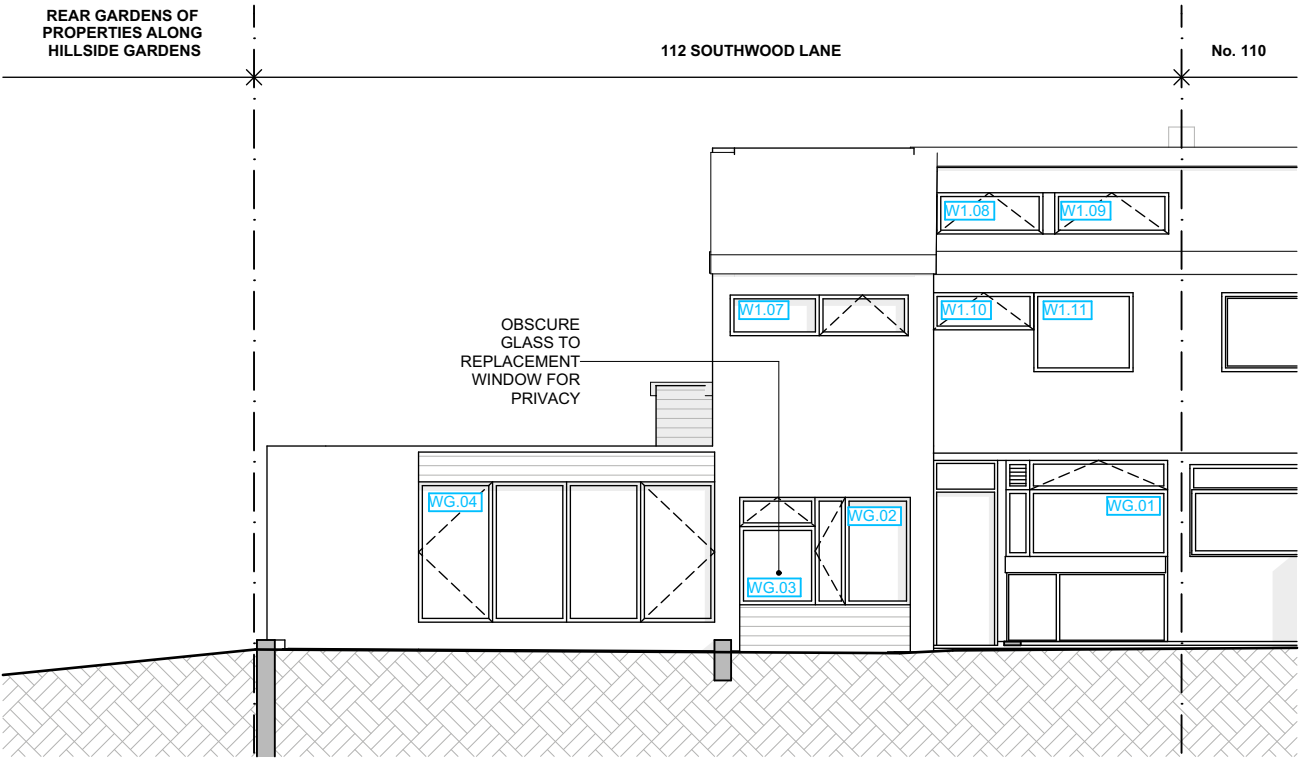


1 Front Elevation
1:100

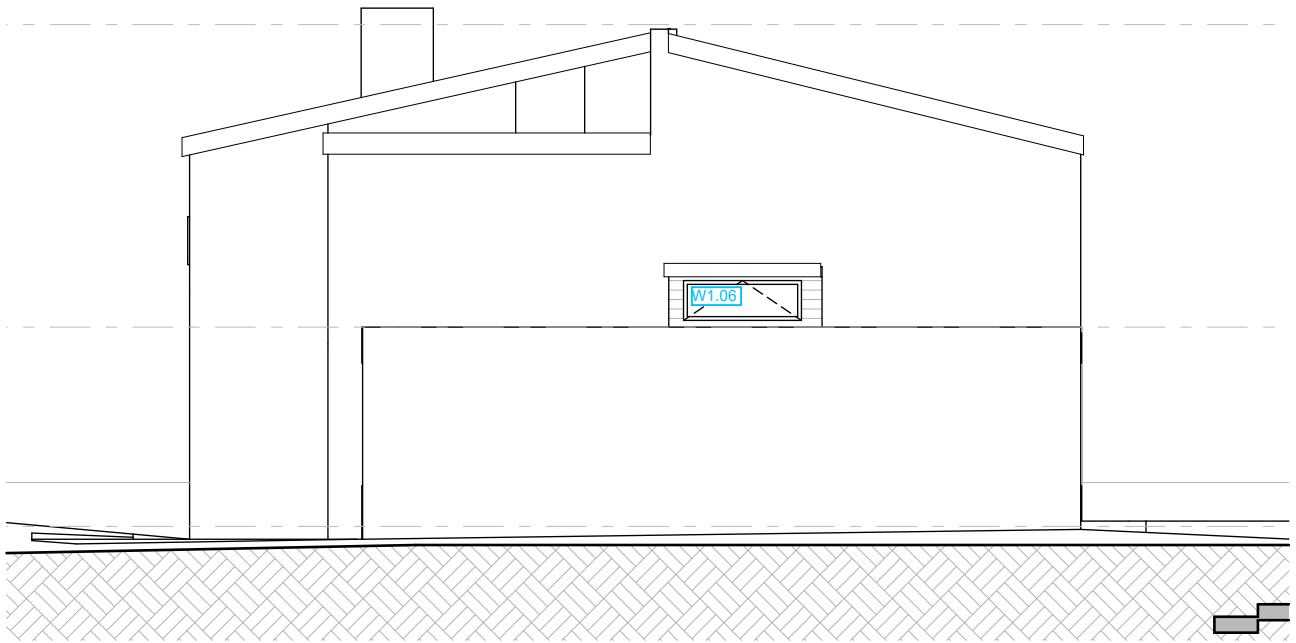

2 Side Elevation
1:100

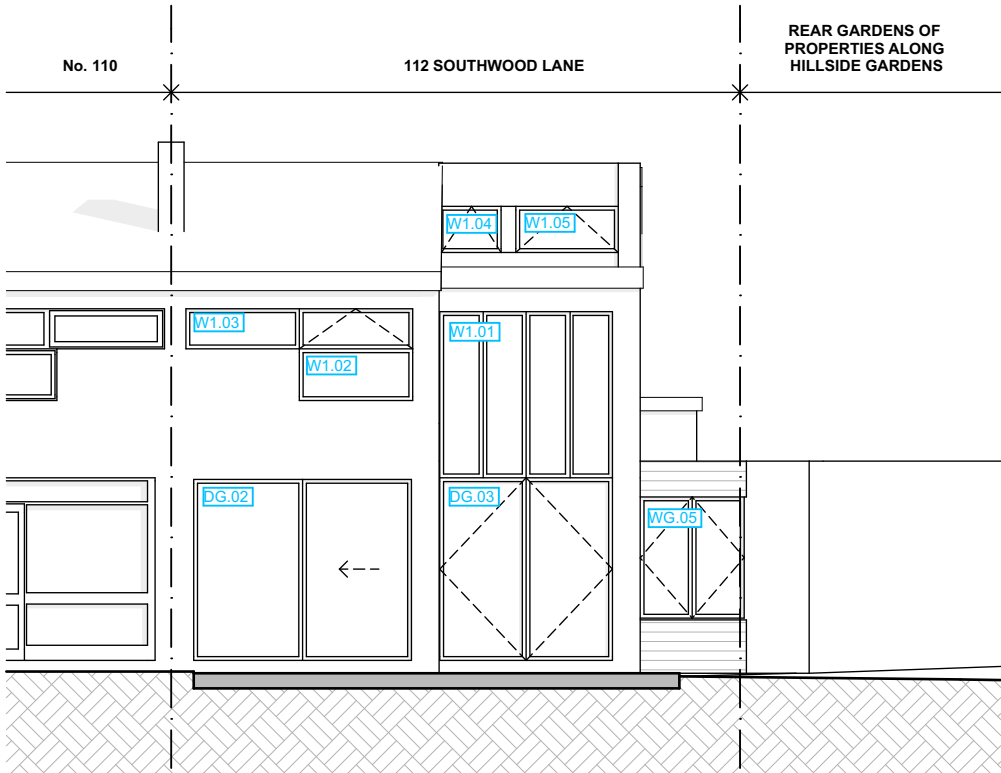

3 Rear Elevation
1:100

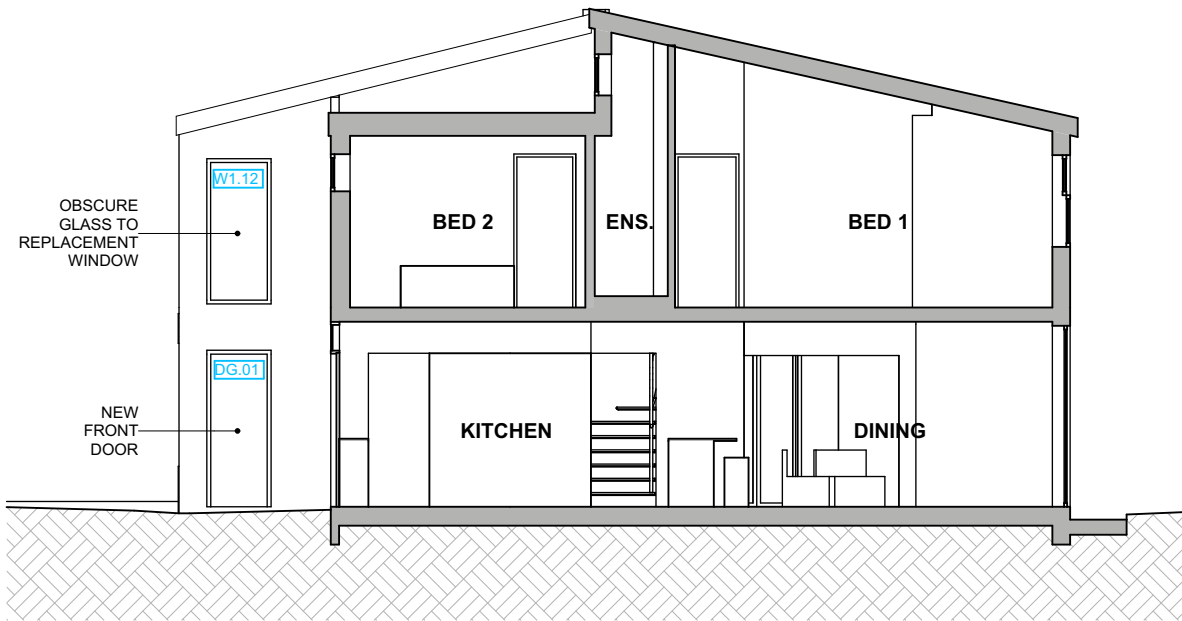

4 Section BB
1:100

ALL NEW WINDOWS TO BE WHITE POWDER COATED ALUMINIUM TRIPLE GLAZED HIGH PERFORMANCE WINDOWS FOR AESTHETIC CONSISTENCY AND IMPROVED THERMAL PERFORMANCE.

PL2	05/03/2024	REVISED PLANNING SUBMISSION	BVDS
PL1	23/01/2024	PLANNING SUBMISSION	BVDS
REV	DATE	REASON FOR ISSUE	INITIAL

PROJECT	112 Southwood Lane London N6 5SY	DRAWN JW	CHECKED EVDS
DRAWING TITLE	Elevations	PROJECT No. 477	DWG. No. A-2.00
		REV. PL2	
		STATUS PLANNING	

Bradley
VanDerStraeten

STUDIO 16, LONDON FIELDS STUDIOS, 11-17 EXMOUTH PLACE, LONDON E8 3RW
+44 7376 135 065
WWW.B-VDS.CO.UK

DO NOT SCALE FROM DRAWING. USE MARKED DIMENSIONS. DIMENSIONS TO BE CONFIRMED ON SITE BY CONTRACTOR. TO BE READ IN CONJUNCTION WITH ALL OTHER CONSULTANT DRAWINGS.

ARCHITECT TO BE NOTIFIED IMMEDIATELY OF ANY DISCREPANCIES. COPYRIGHT ON THIS DRAWING TO BE RETAINED BY THE ARCHITECT.

