


PROPOSED 1:100

0m .5m 1m 2m 3m 4m 5m
SCALE BAR IN METERS




PROPOSED FRONT ELEVATION

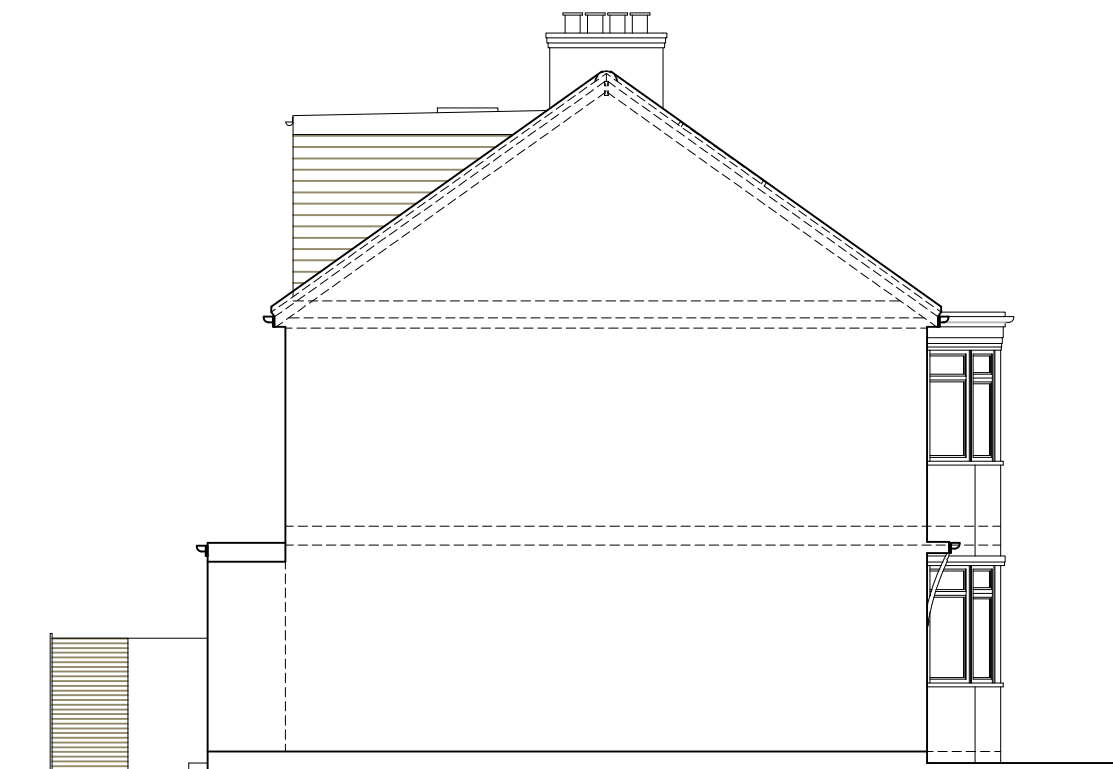


PROPOSED SIDE ELEVATION 01




PROPOSED REAR ELEVATION

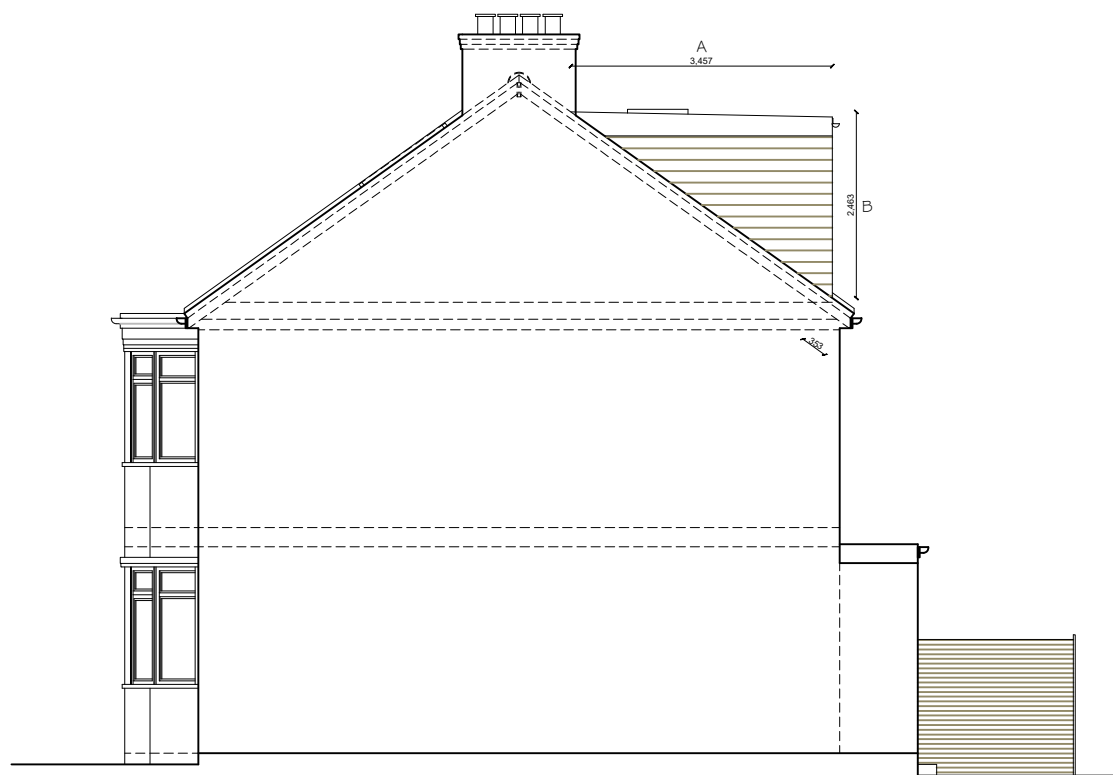

PROPOSED SIDE ELEVATION 02

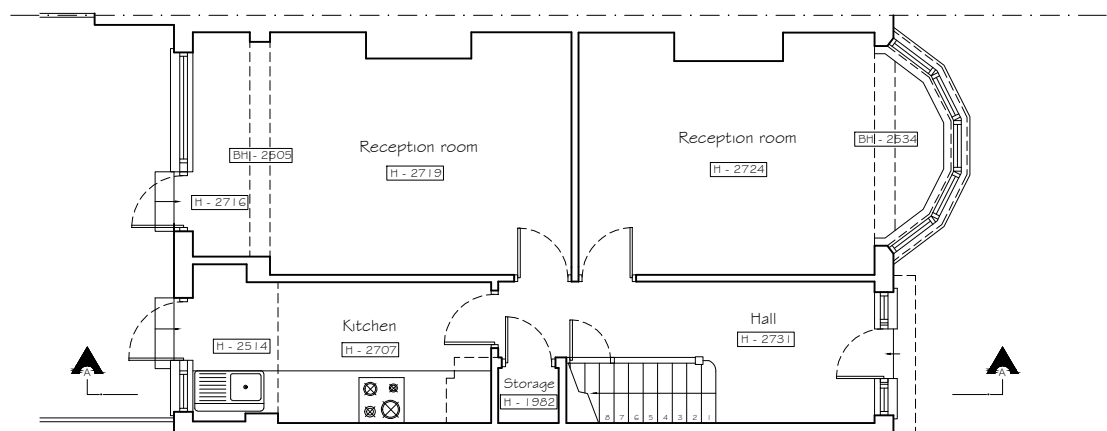

PROPOSED GROUND FLOOR PLAN

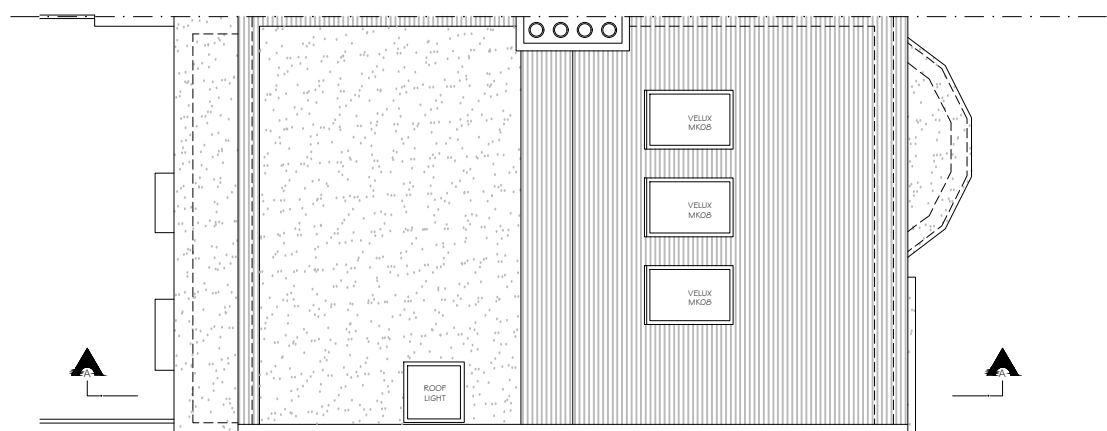


PROPOSED ROOF PLAN

Diagram illustrating the calculation of the dormer volume:


Domer Volume
= (A x B / 2) x C
= (3.457 x 2.463 / 2) x 5.268
= 22.43m³

PROPOSED 1:50


0m .5m 1m 2m 3m 4m 5m
SCALE BAR IN METERS

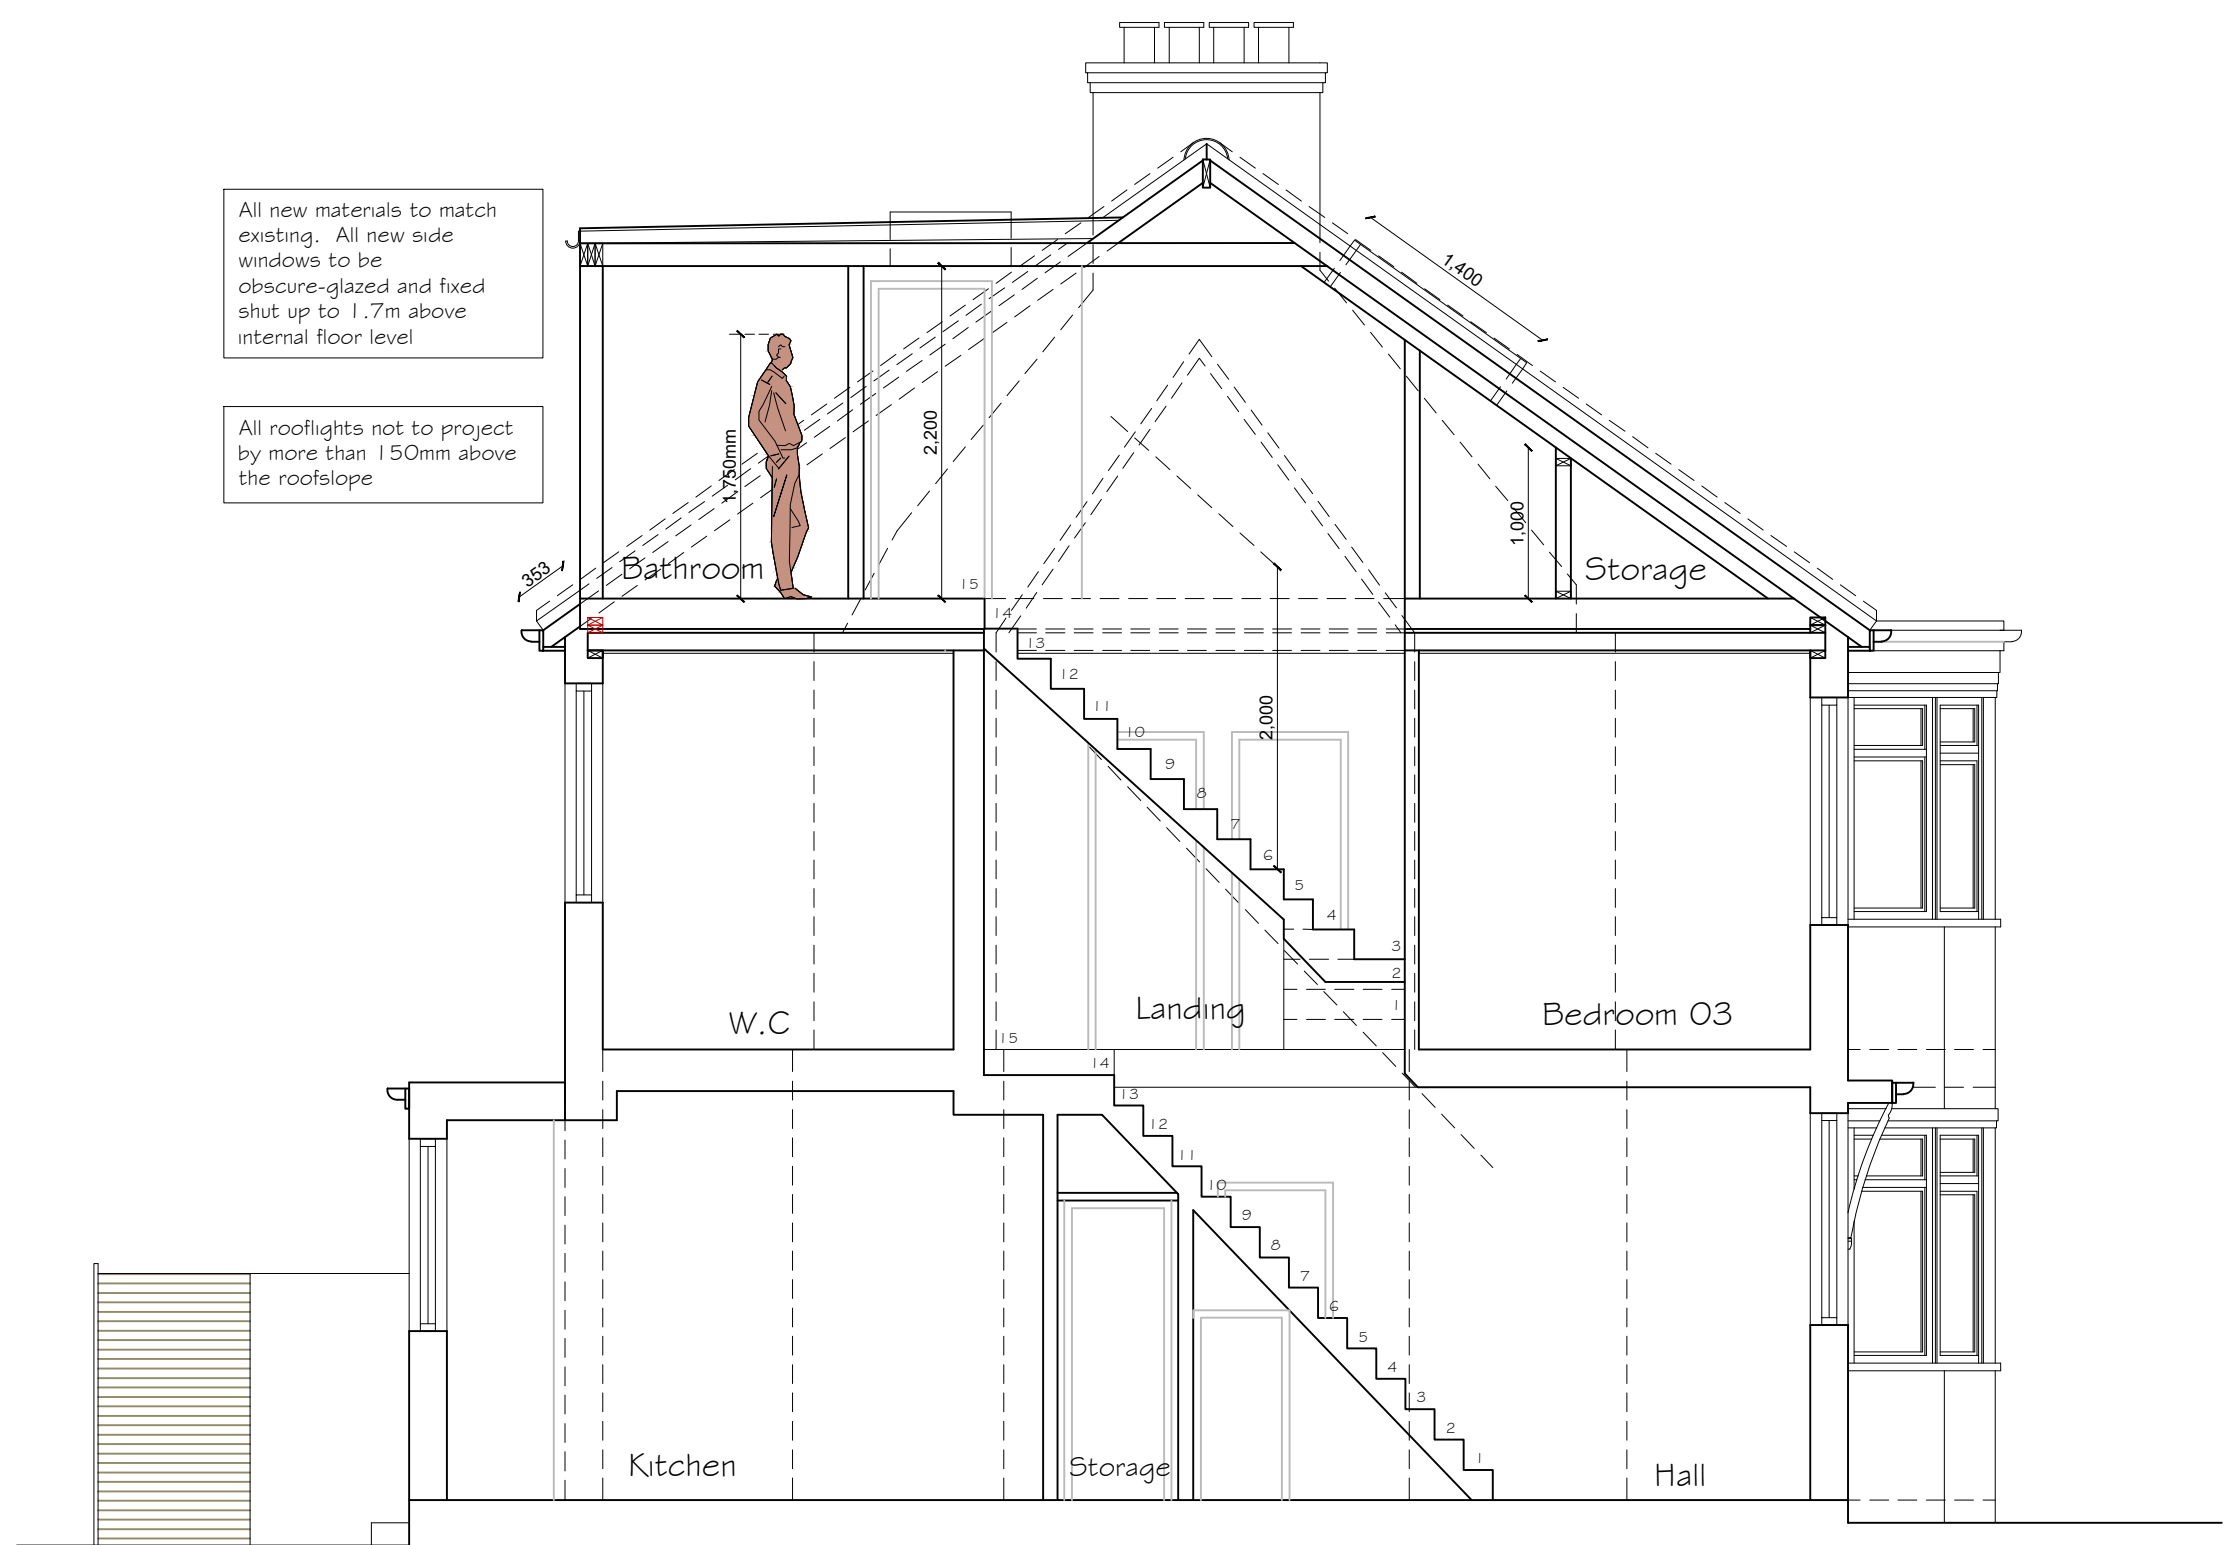

PROPOSED SECTION A-A

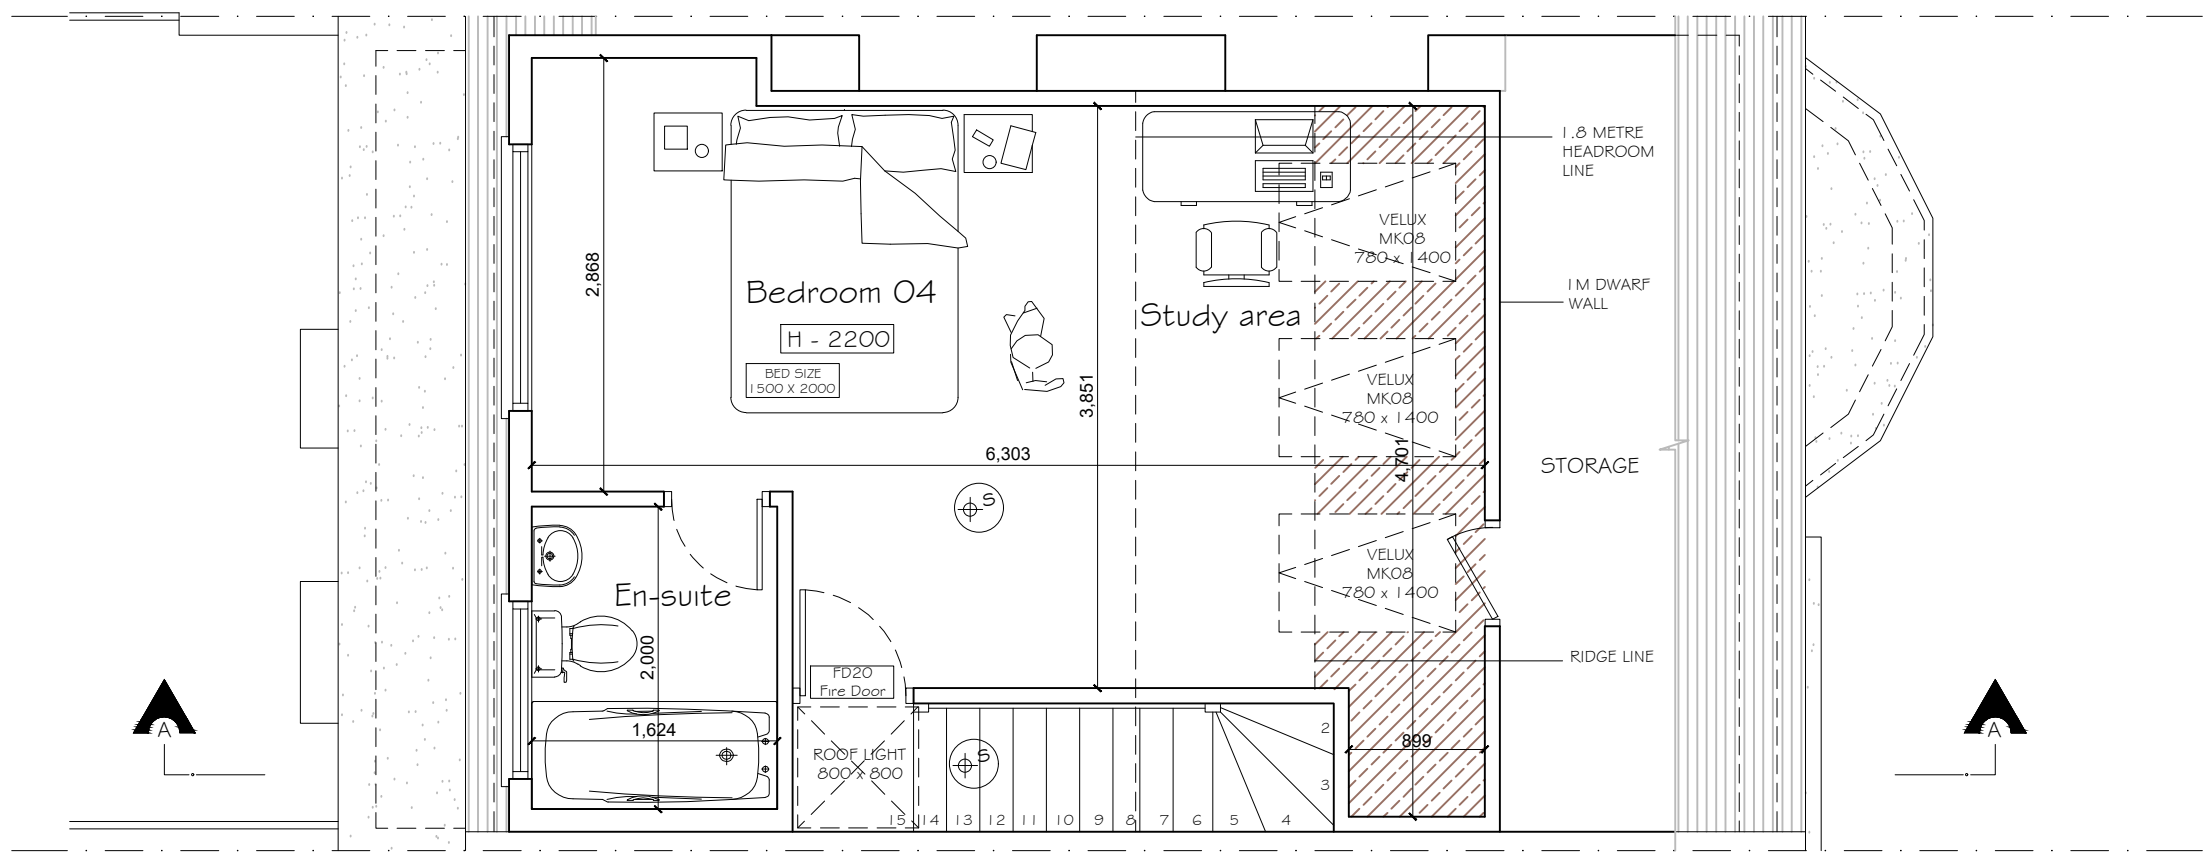

PROPOSED LOFT PLAN

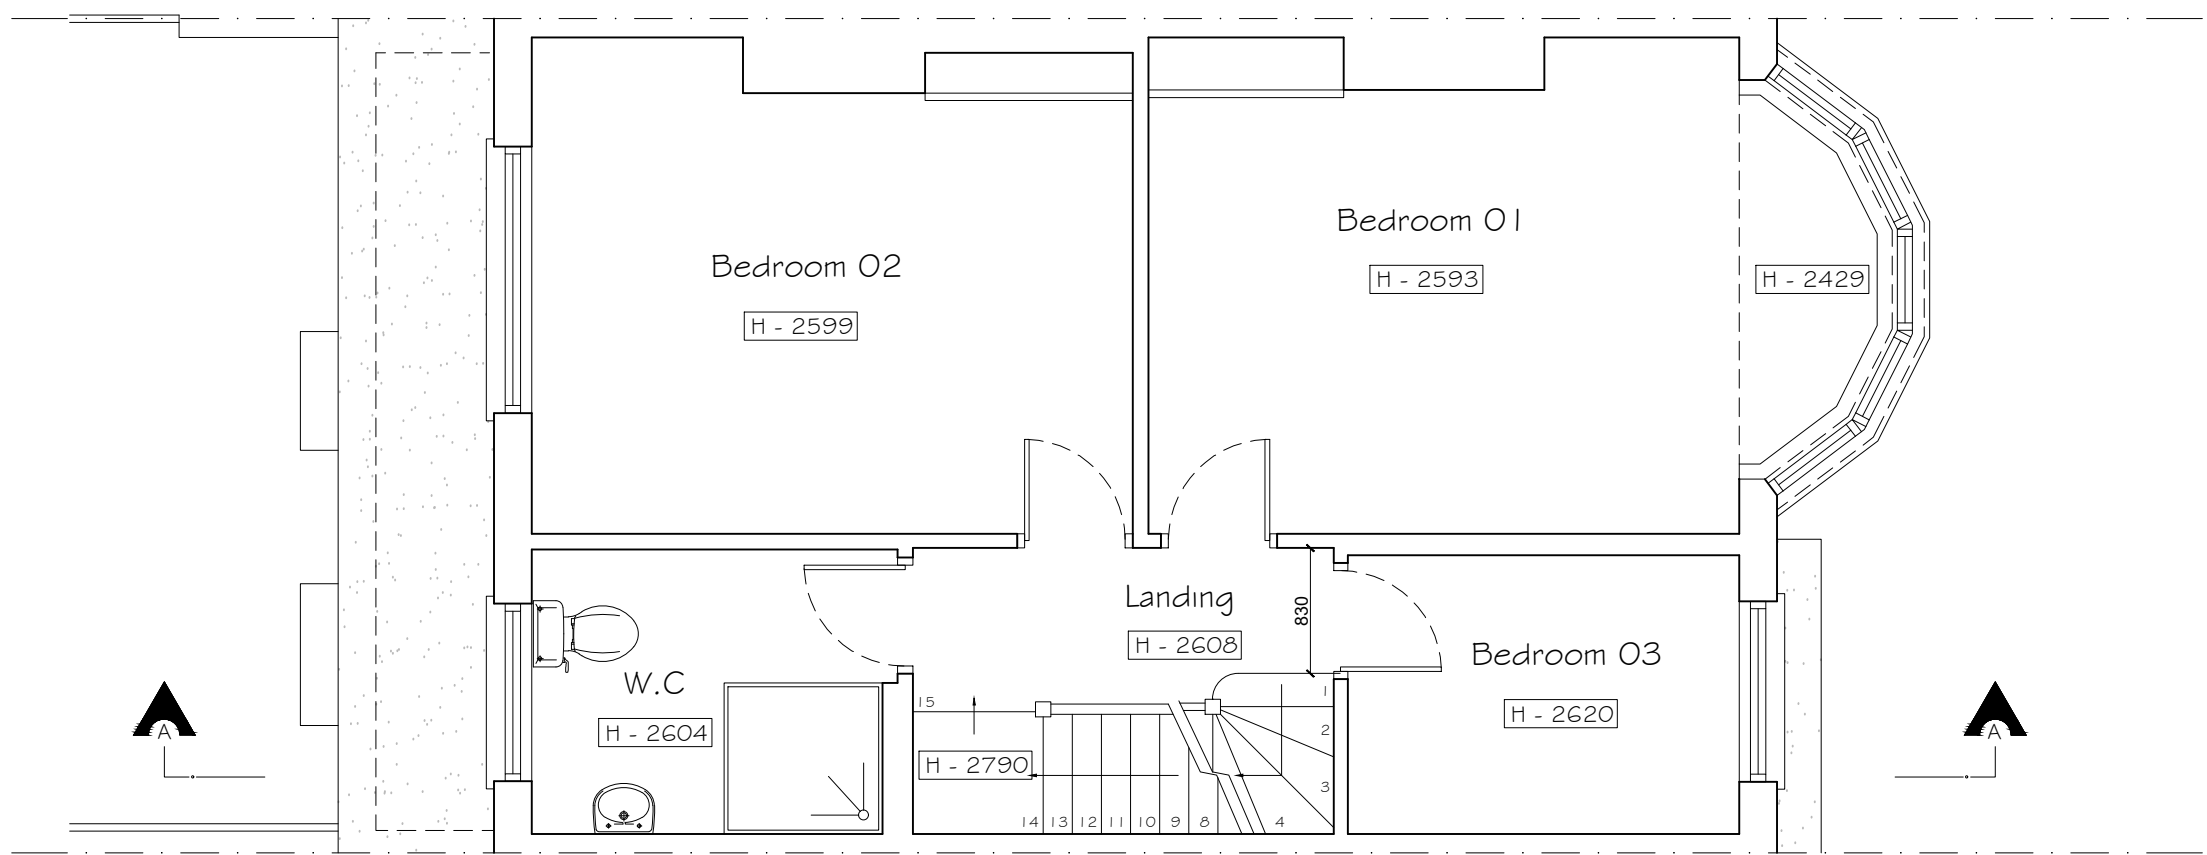

PROPOSED FIRST FLOOR PLAN

Copyright © Absolute Lofts
This drawing which is the property of Absolute Lofts
is the subject of Intellectual Property Rights including
copyright and design right and shall not be reproduced,
copied, loaned or submitted to any other party without the
written consent of Absolute Lofts

Only figured dimensions
to be taken. Any discrepancies to be reported to the
Absolute Lofts prior to setting out or ordering
of any materials

Absolutelofts

Project

LOFT CONVERSION AT
56 STIRLING ROAD

N22 5BP

Client
MS. KUMAR & MR. WILBERG
56 STIRLING ROAD

N22 5BP

Drawing Title
PROPOSED PLANS
SECTION & ELEVATIONS

Scale	Drawn	Checked	Authorised
1:100 / 1:50 @ A1		-	-
	FEBRUARY 2024	-	-

Drawing Number	Rev
ST_FEB 24_56 STI_002	A