


EXISTING 1:100




EXISTING FRONT ELEVATION

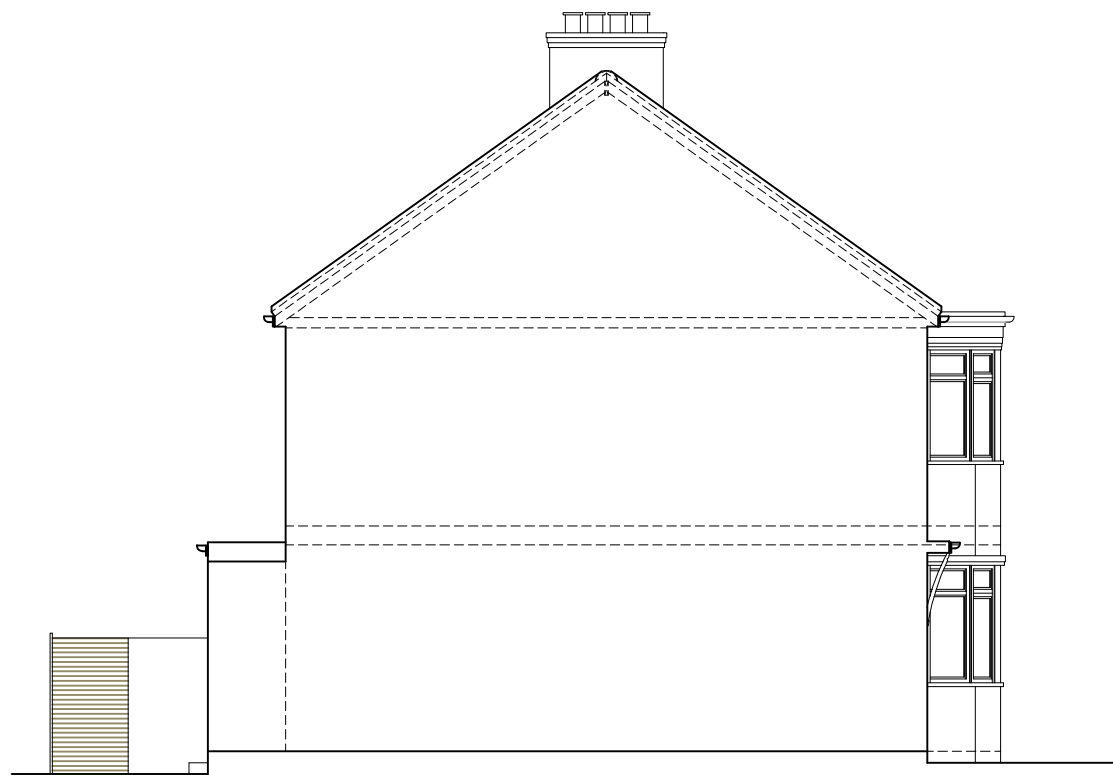


EXISTING SIDE ELEVATION 01




EXISTING REAR ELEVATION

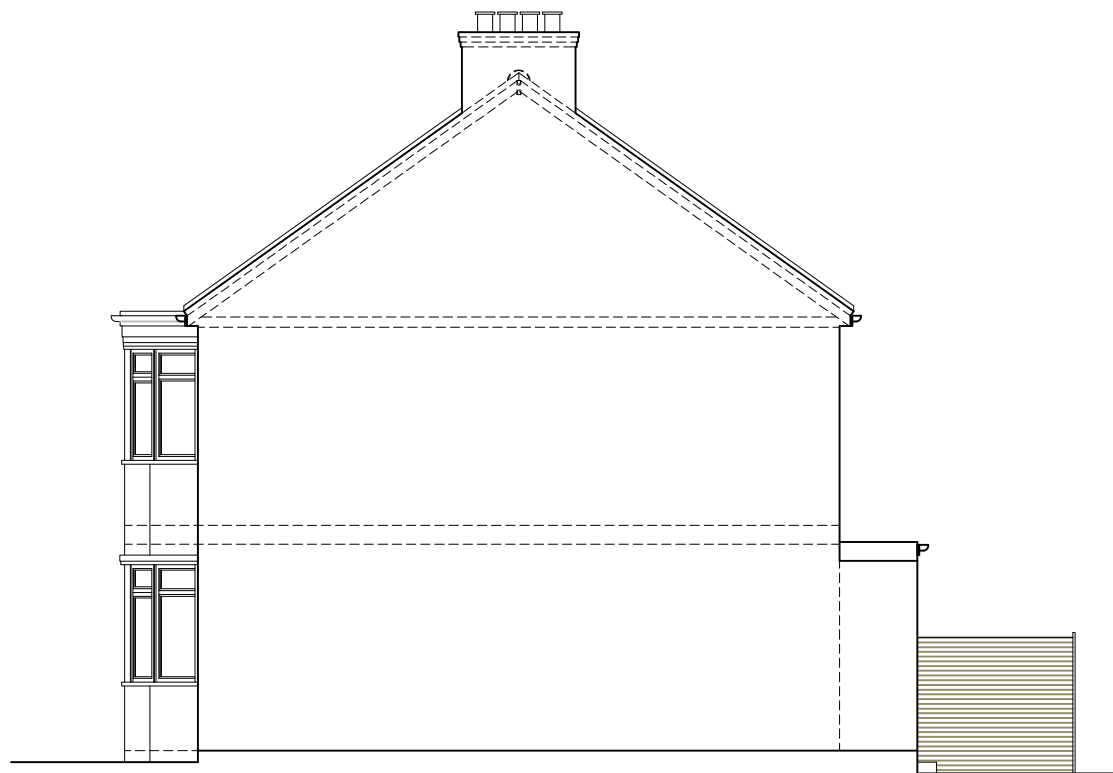

EXISTING SIDE ELEVATION 02

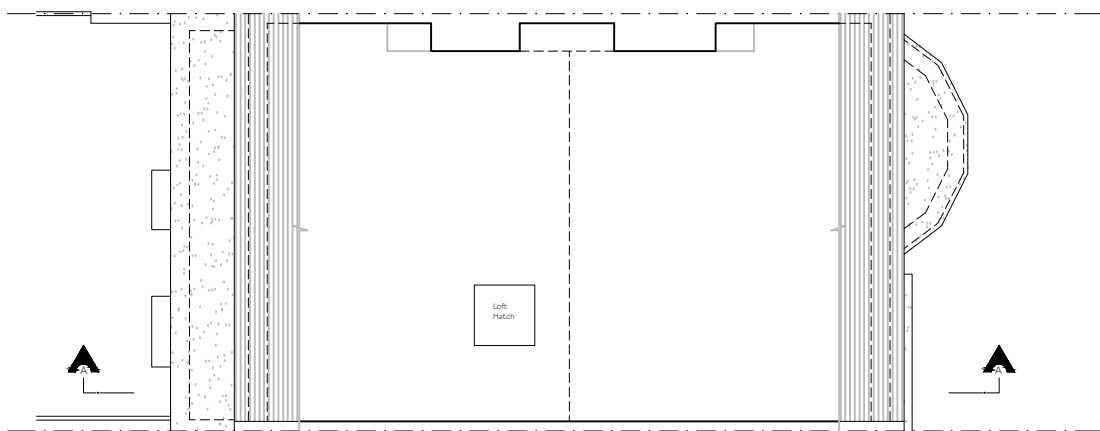


EXISTING LOFT PLAN

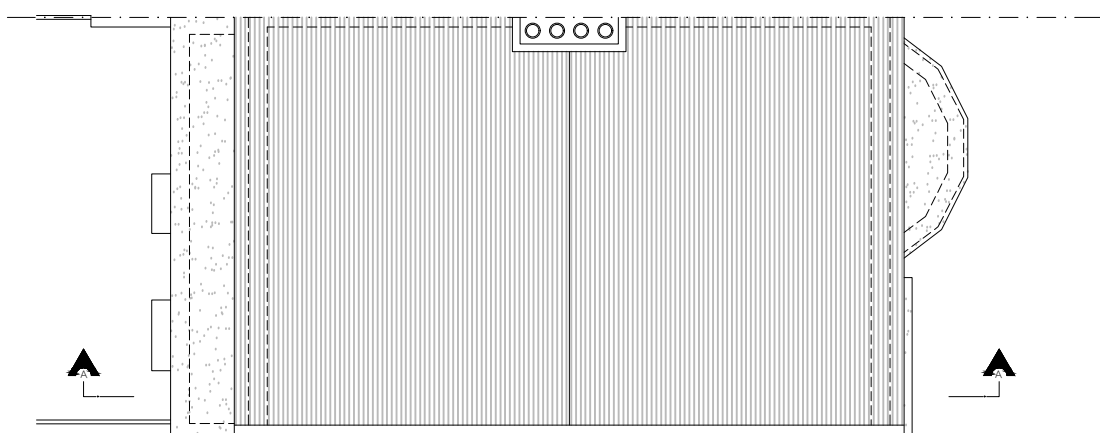


EXISTING ROOF PLAN


EXISTING 1:50

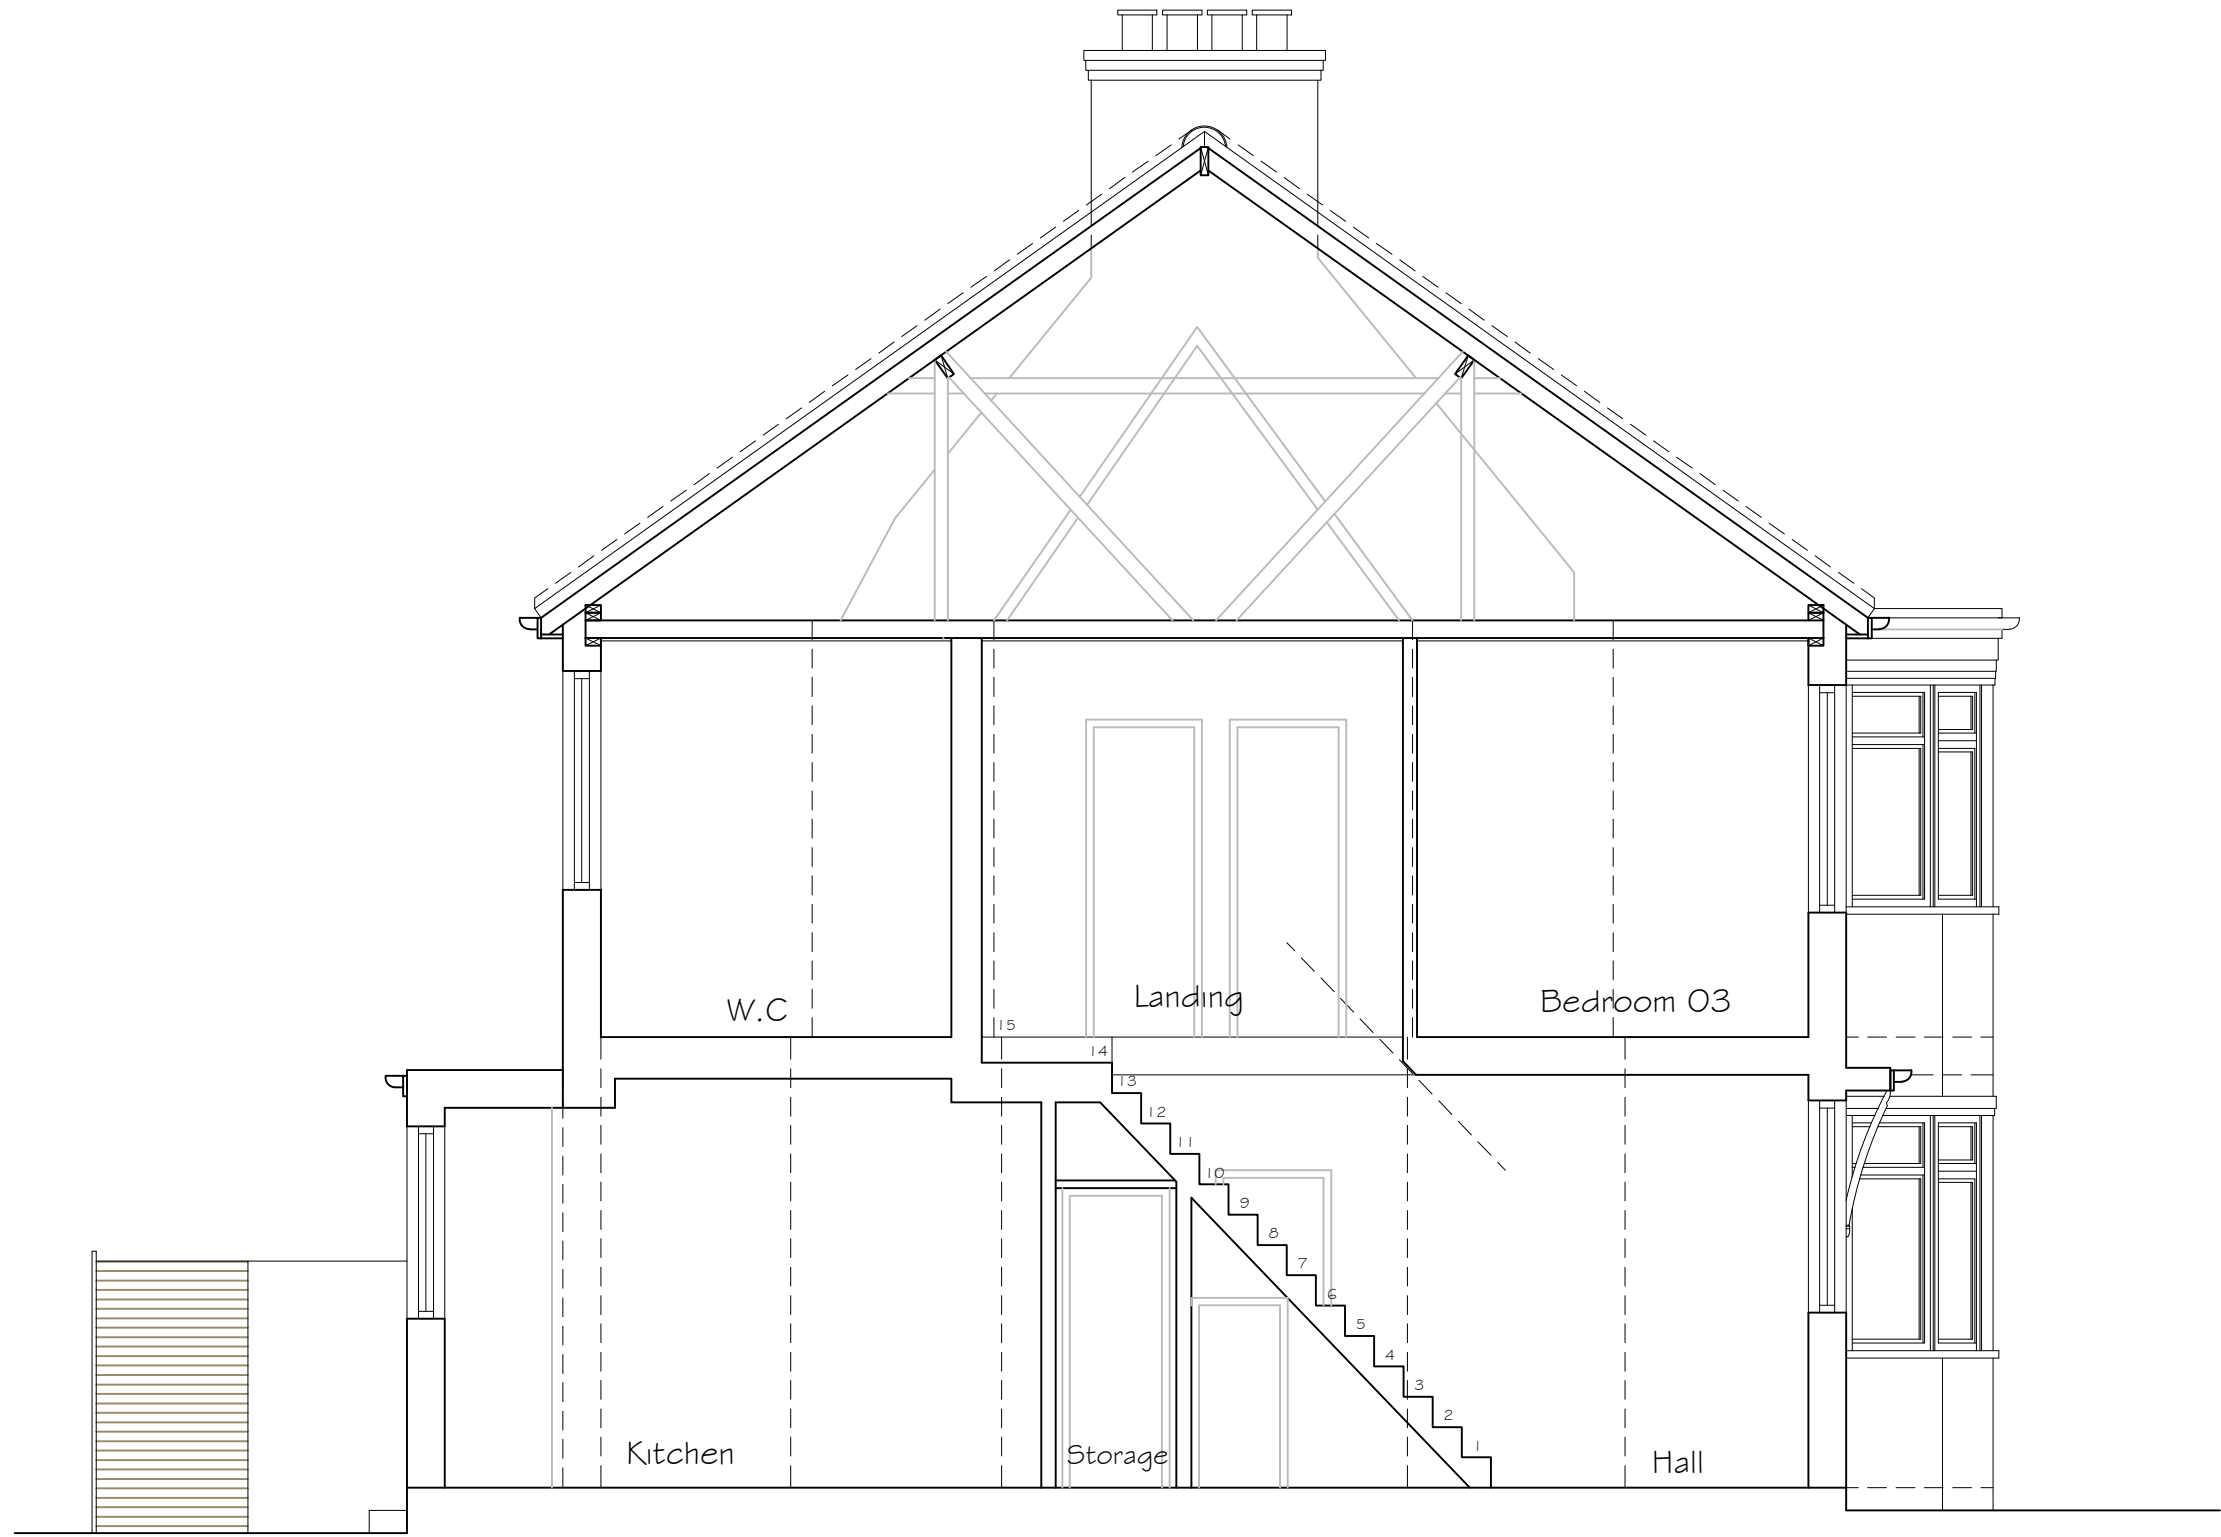

EXISTING SECTION A-A

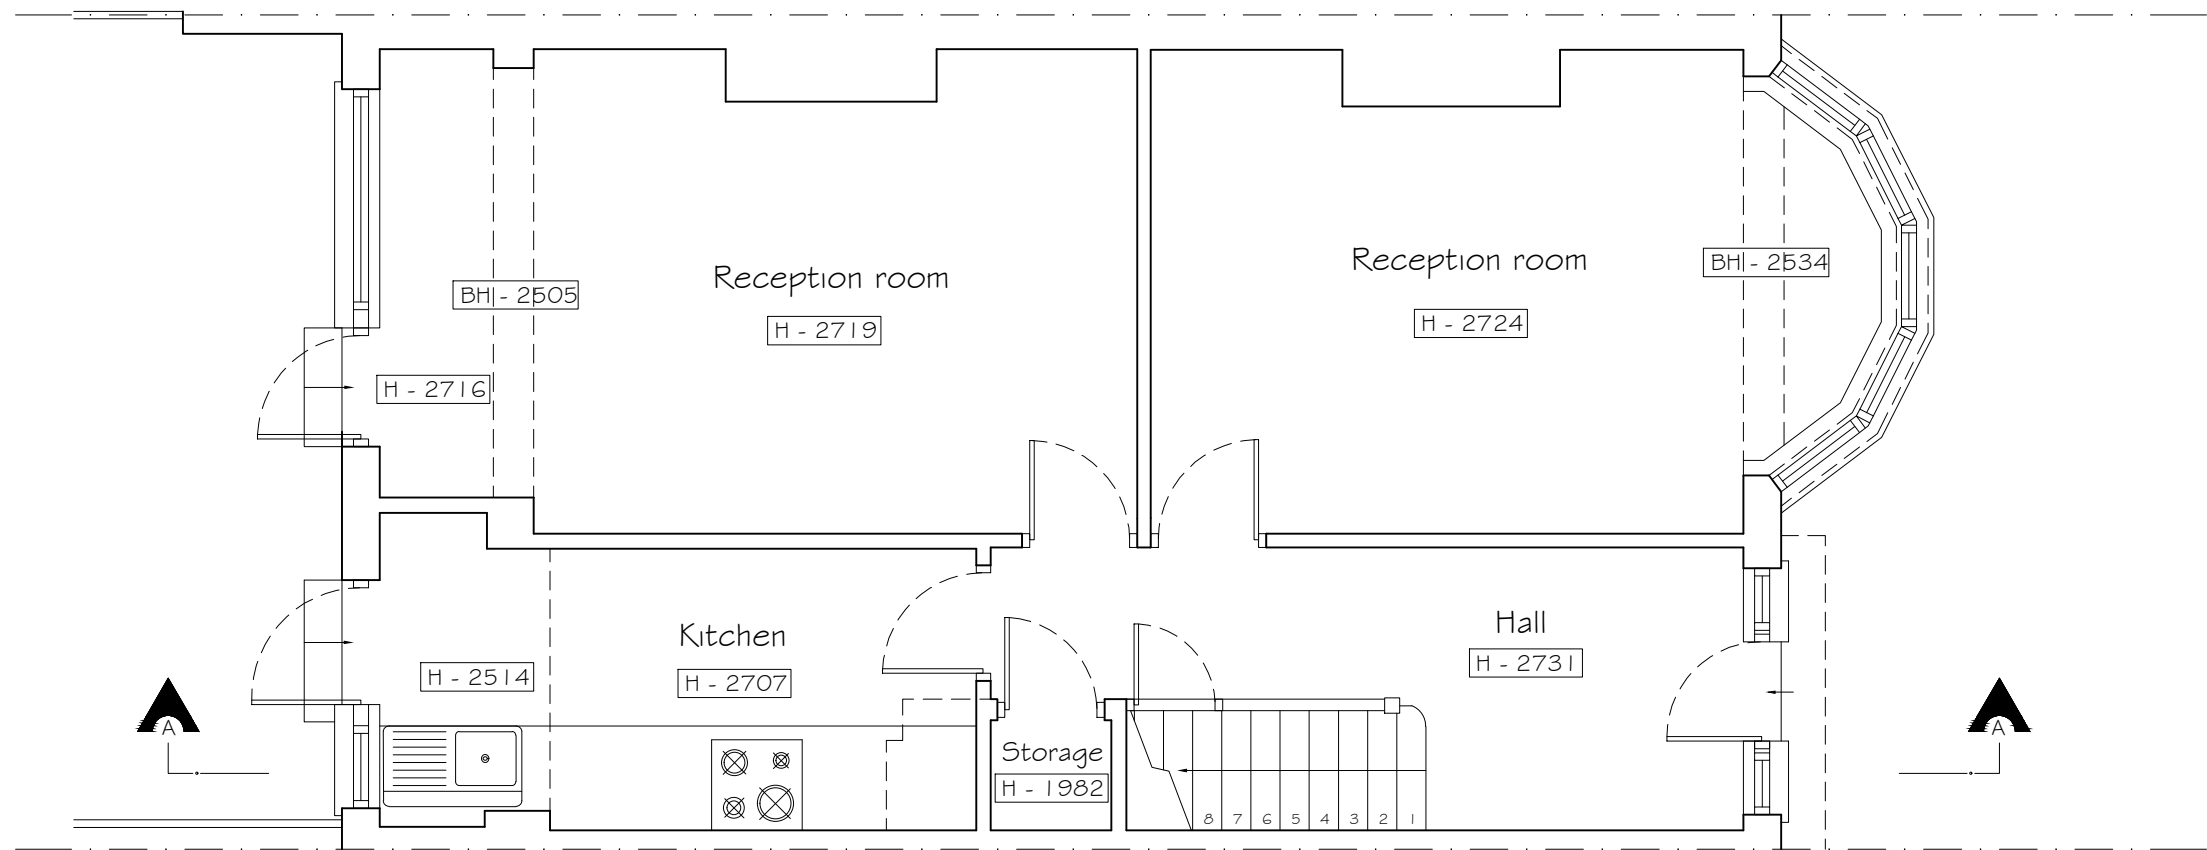

EXISTING GROUND FLOOR PLAN

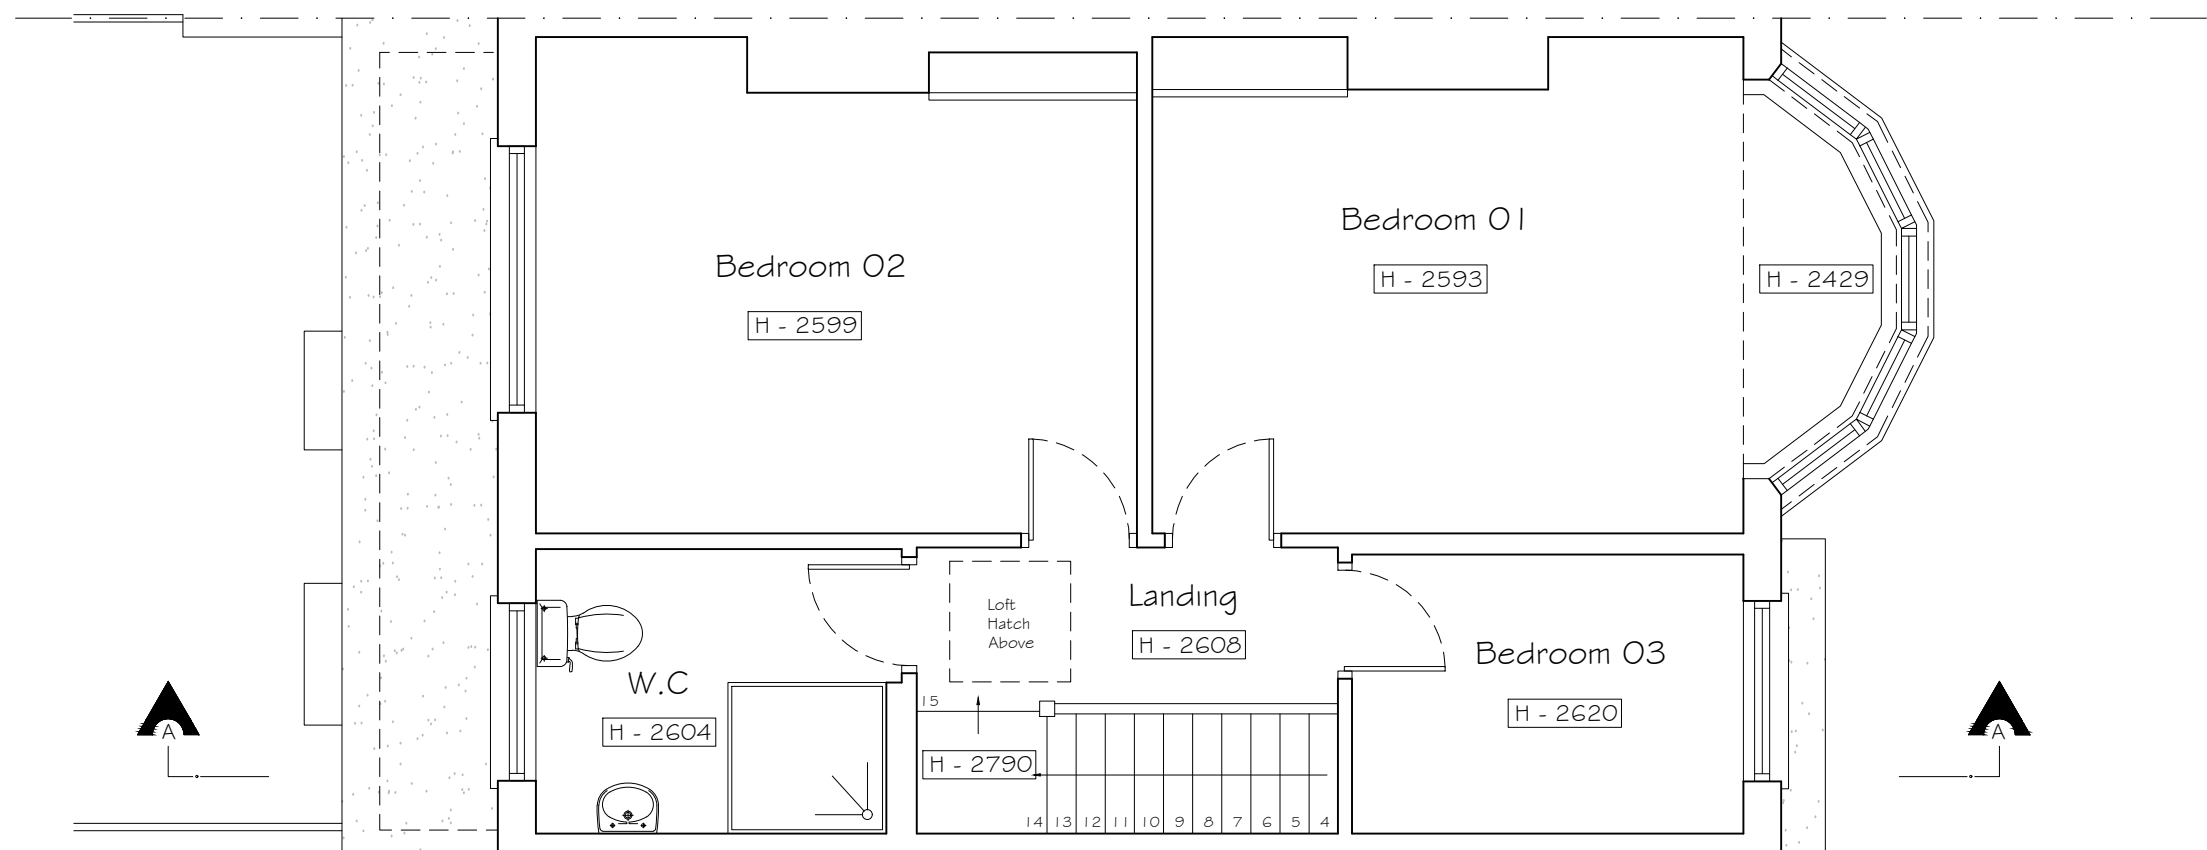

EXISTING FIRST FLOOR PLAN

Copyright © Absolute Lofts
This drawing which is the property of Absolute Lofts
is the subject of Intellectual Property Rights including
copyright and design right and shall not be reproduced,
copied, loaned or submitted to any other party without the
written consent of Absolute Lofts

Only figured dimensions
to be taken. Any discrepancies to be reported to the
Absolute Lofts prior to setting out or ordering
of any materials



Project

LOFT CONVERSION AT
56 STIRLING ROAD

N22 5BP

Client

MS. KUMAR & MR. WILBERG
56 STIRLING ROAD

N22 5BP

Drawing Title

EXISTING PLANS
SECTION & ELEVATIONS

Scale

1:100 / 1:50 @ A1

Drawn

FEBRUARY 2024

Checked

-

Authorised

-

Drawing Number

ST_FEB 24_56 STI_001

Rev

-