



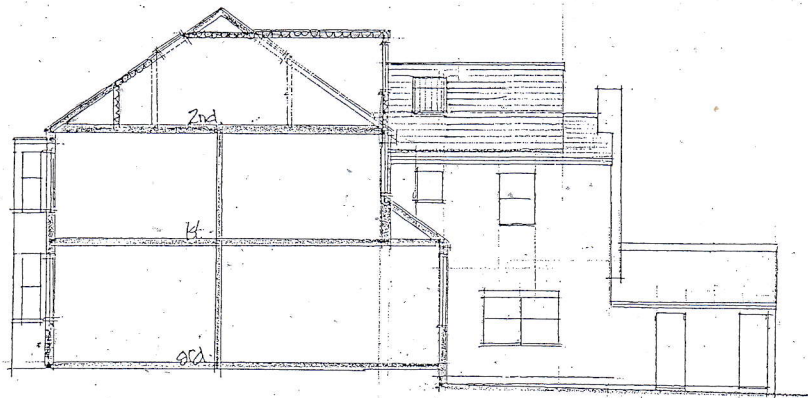


SECTION AA / REAR SIDE ELEVATION

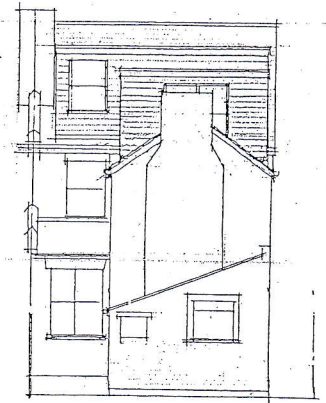


REAR ELEVATION




FRONT ELEVATION

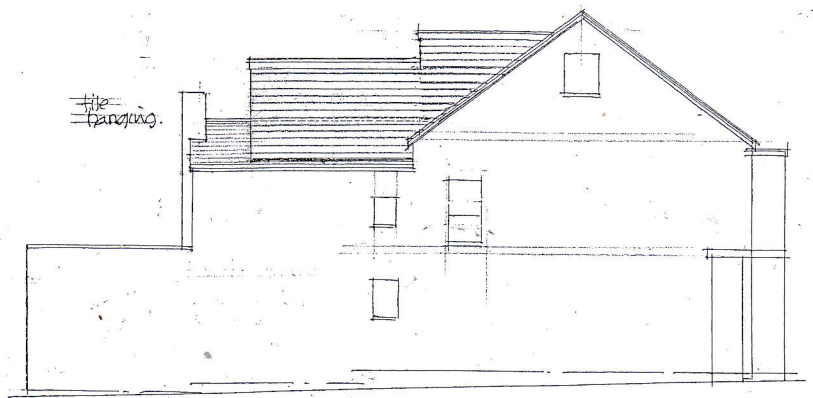


PROPOSED SIDE ELEVATION TO NO. 11

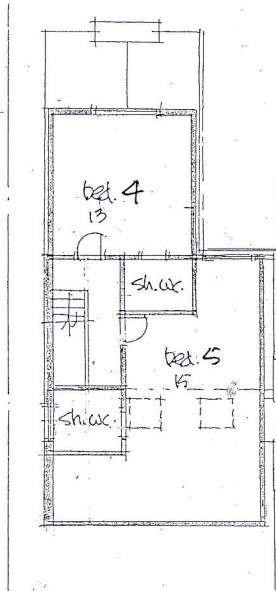

SECOND FLOOR PLAN

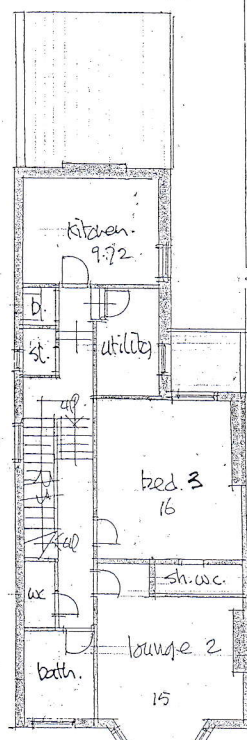

FIRST FLOOR PLAN

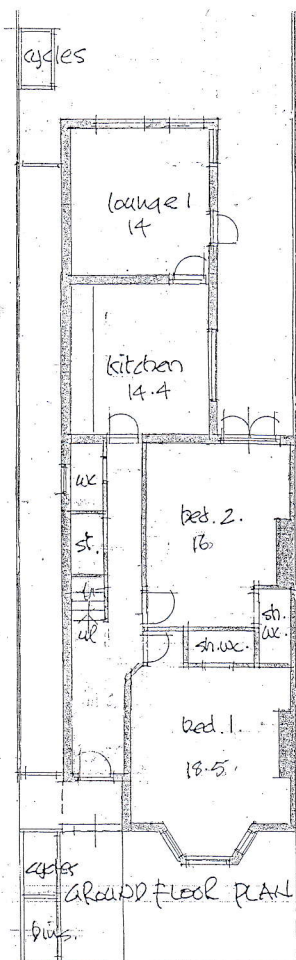

GROUND FLOOR PLAN

Revisions:

A. March 9'24
elevations added.

Notes:
1. No external changes.
2. total floor area = 193.58 sq.m.

13 ST. PAULS ROAD H1704B

use as 5 persons max. HMO
plans: existing:


scale: 1:200 @ A4 job: 3481
date: Feb '24
drawn: dwg. no.: 11A
client:

DAVID BARNARD
Town Planning Consultant + Building Designer
4 Barber Close, London, N21 1BE
Tel: 020 8245 1583




1:200 @ A4

St. Pauls Road

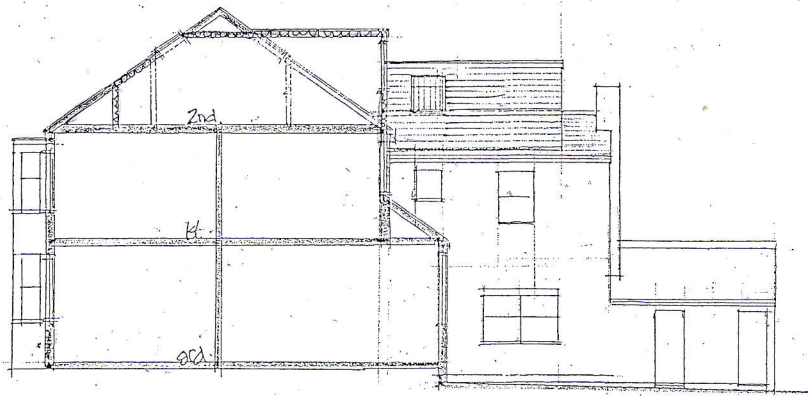


SECTION AA / REAR SIDE ELEVATION

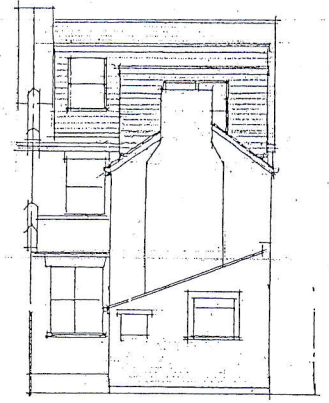


REAR ELEVATION




FRONT ELEVATION

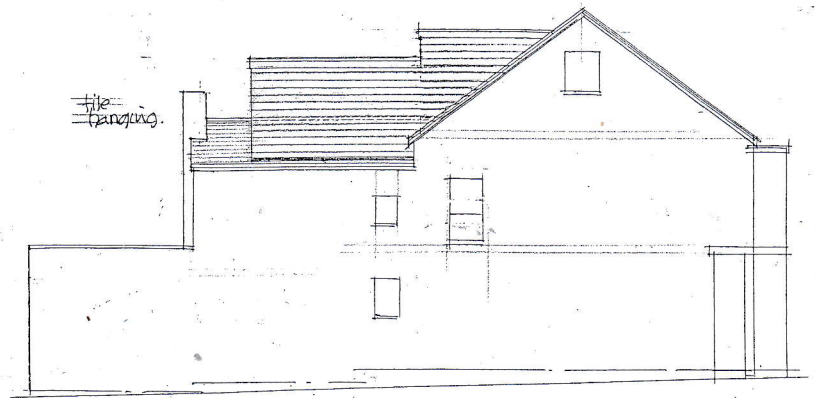


PROPOSED SIDE ELEVATION TO NO. 11

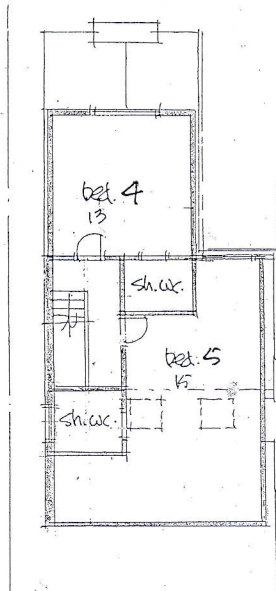

SECOND FLOOR PLAN

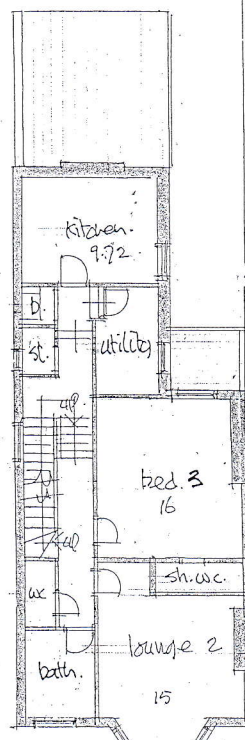

FIRST FLOOR PLAN

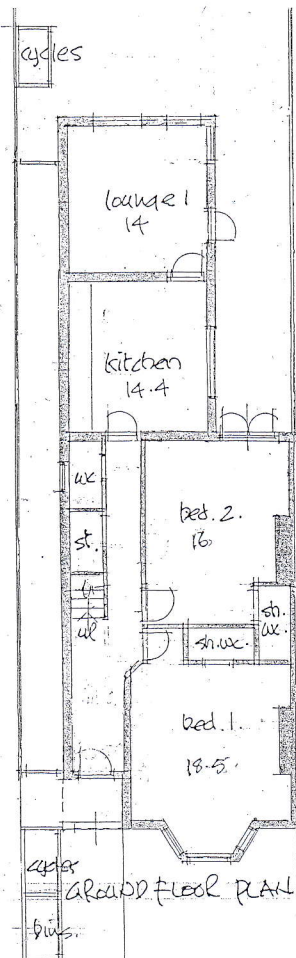

GROUND FLOOR PLAN



1:200 @ A4

Revisions:

A. march 9'24
elevations added.

notes:
1. no external changes.
2. total floor area = 193.55 sq.m.

13 ST. PAULS ROAD H1704B

proposed:
use as 5 persons max. HMO
plans:

scale	1:200 @ A4	job:	3481
date	Feb. 24	drawn:	
client:		dwg. no:	12

DAVID BARNARD
Town Planning Consultant + Building Designer
4 Barber Close, London, N21 1BE
Tel: 020 8245 1583

St. Paul's Road