




PROPOSED BLOCK PLAN
SCALE 1:200

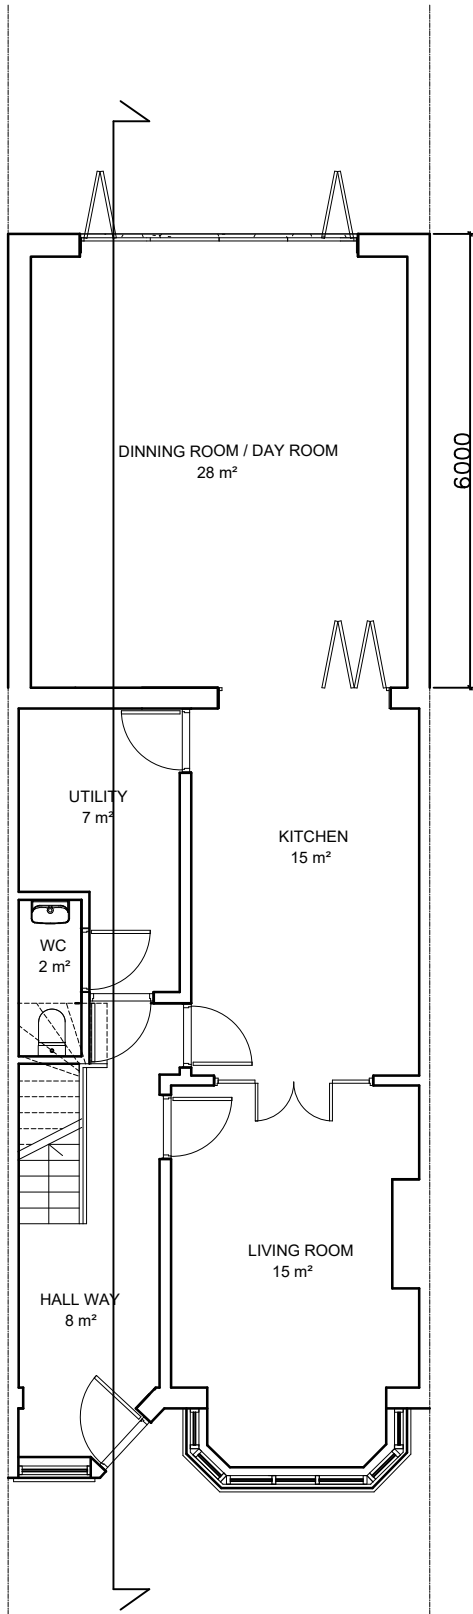

PROPOSED GROUND FLOOR PLAN

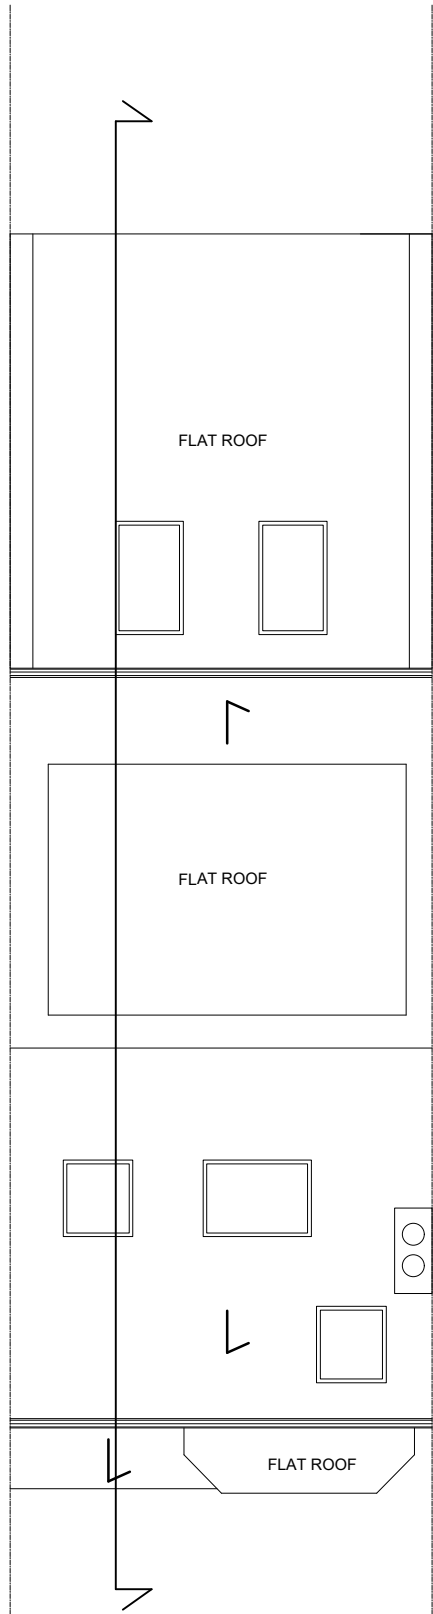

PROPOSED ROOF PLAN

 

	STUDIO CAD PROJECTS Architectural Designers TEL: 079 581 581 90 E-mail: scprojects@onet.eu	
	PROJECT: 326 ALEXANDRA PARK ROAD LONDON N22 7BD PROPOSED PLANS	
SCALE: 1:100 (A3) DATE: FEB 2024	PROJECT No: 2240221-1	
THIS DRAWING MUST NOT BE REPRODUCED, MULTIPLIED OR SUBMITTED TO THE INSPECTION OF THIRD PARTIES WITHOUT OUR PRIOR PERMISSION. ALL DIMENSIONS TO BE CHECKED AND VERIFIED ON SITE.		