


FOR PLANNING

Notes

- 1 This drawing is not for construction
- 2 All Dimensions are in millimeters
- 3 Dimensions are not to be scaled directly from drawings
- 4 All dimensions are to be checked on site and the Architect is to be informed of any discrepancies before construction commences
- 5 All references to drawings refer to current revision of that drawing
- 6 The Copyright of this drawing belongs to Architectural Design Point Limited.

Scale 1:100

 

Legend

- Existing Wall
- Wall/partition to be removed
- Proposed wall/partition

Rev.	Date	Revisions
-	-	-





8-10 Silver Street,
Enfield,
EN1 3ED

Office: 0208 367 7479
Email: info@adplondon.co.uk

Client	Mr. Comak		
Address	36 Rivulet Road, N17 7JS		
Scale	1:100@ A3	Date	MAR 2024
Drawn by	MC	Checked by	HC
Project No.	200108-1	Drawing No.	A105
		Revision	-

Drawing title
Proposed Floor Plans

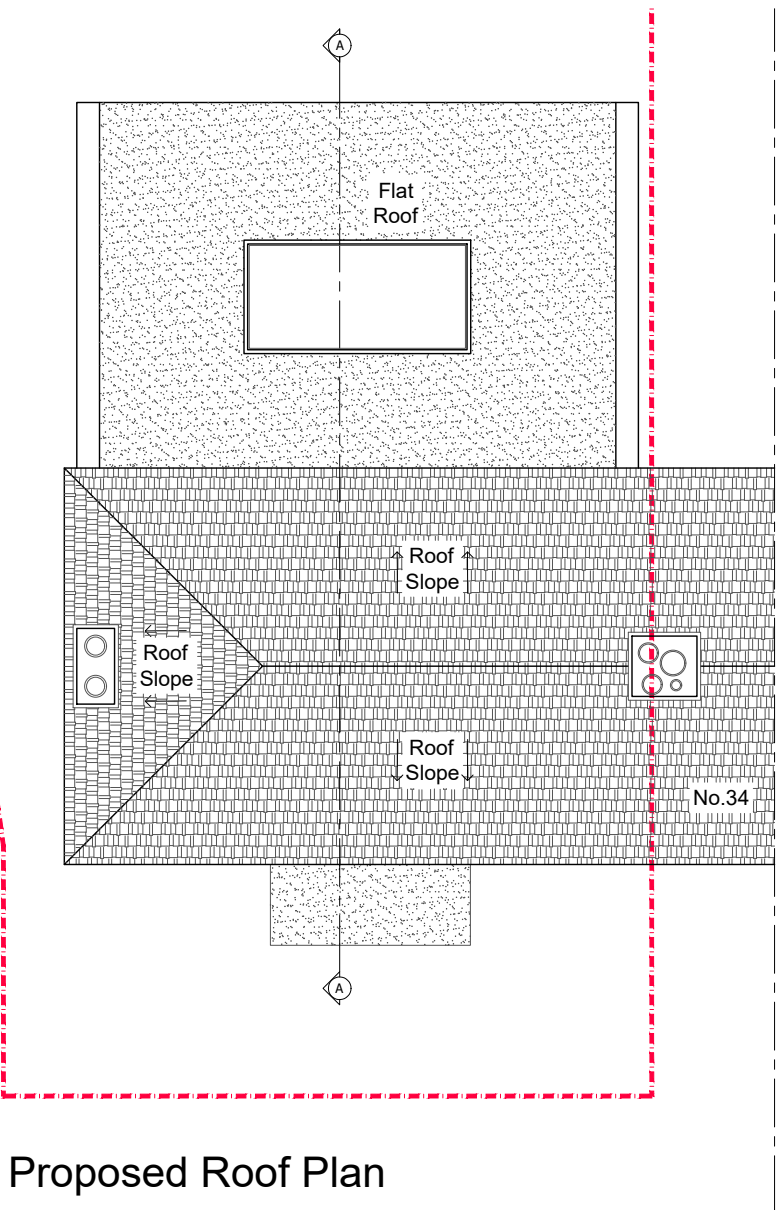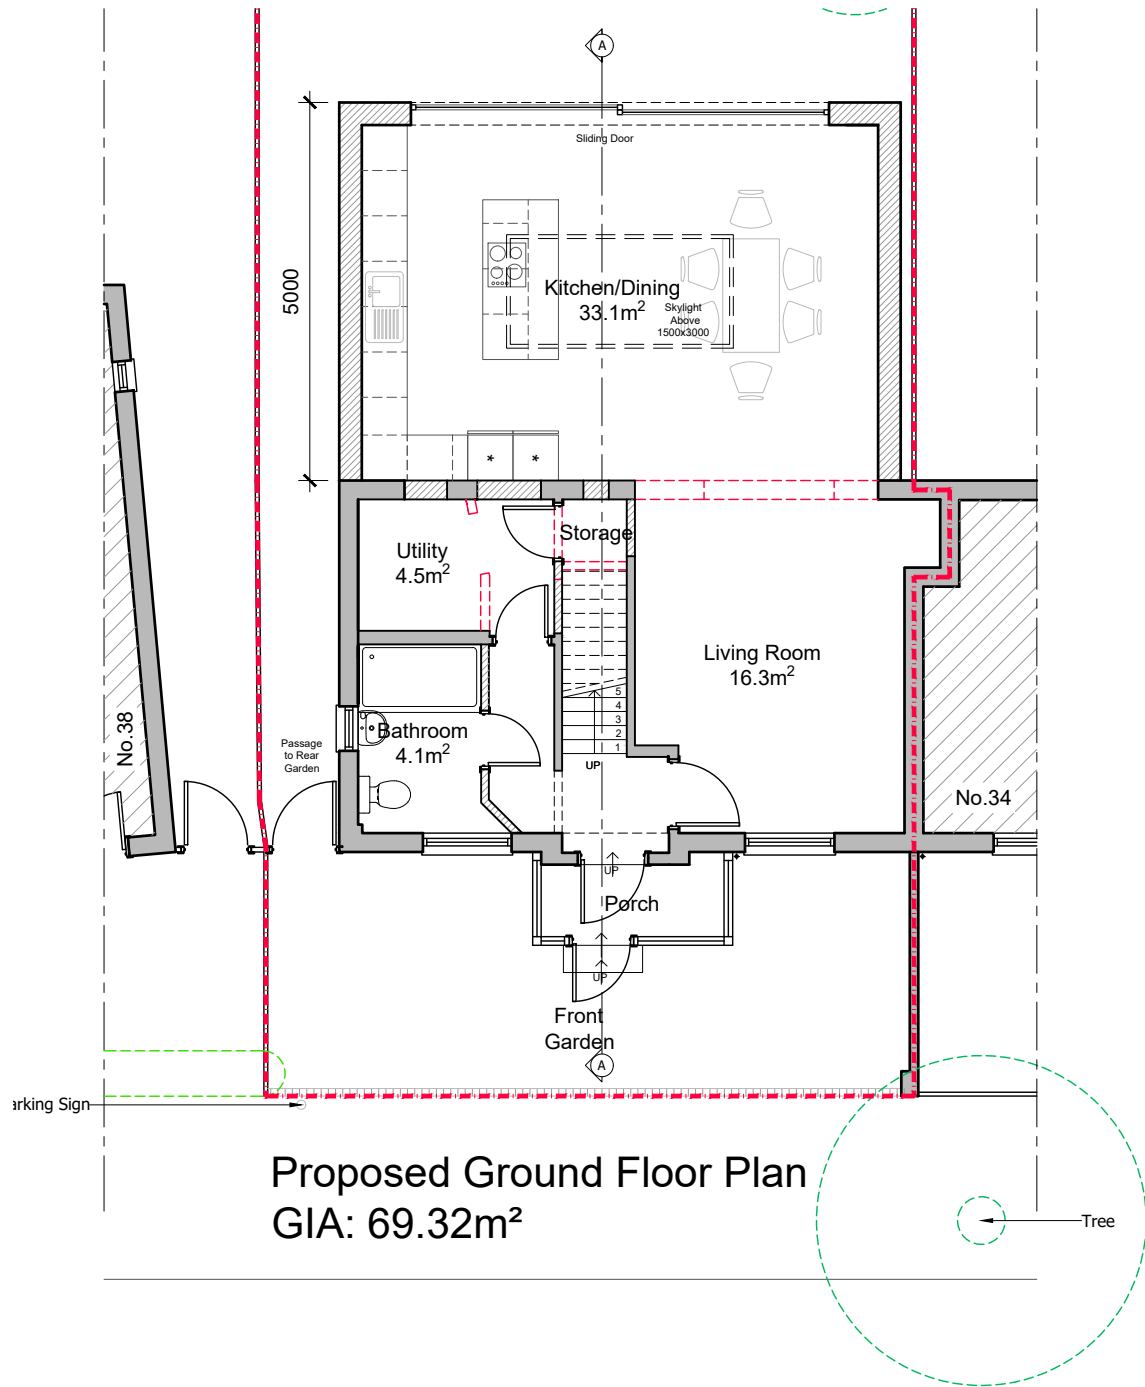


FOR PLANNING

Notes



- 1 This drawing is not for construction
- 2 All Dimensions are in millimeters
- 3 Dimensions are not to be scaled directly from drawings
- 4 All dimensions are to be checked on site and the Architect is to be informed of any discrepancies before construction commences
- 5 All references to drawings refer to current revision of that drawing
- 6 The Copyright of this drawing belongs to Architectural Design Point Limited.

Scale 1:100

 

Legend

- Existing Wall
- Wall/partition to be removed
- Proposed wall/partition

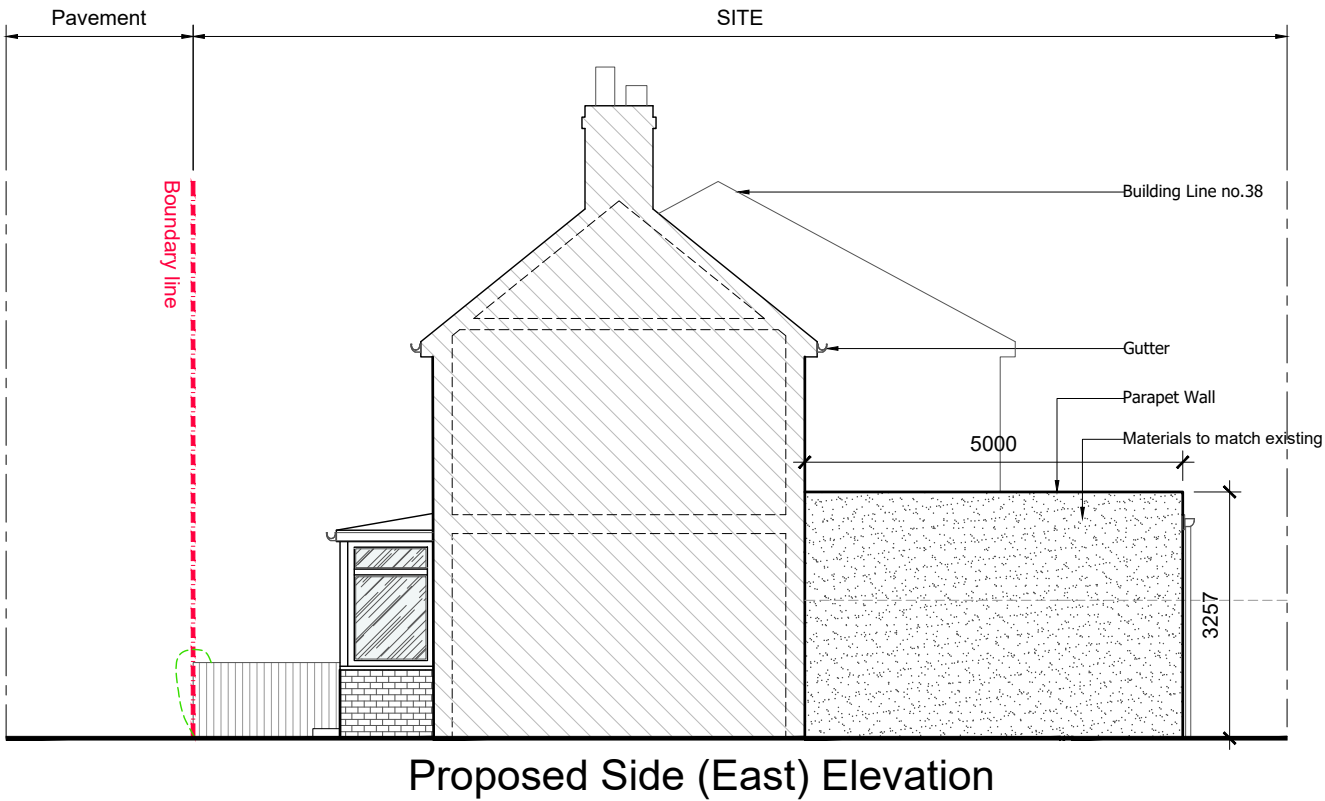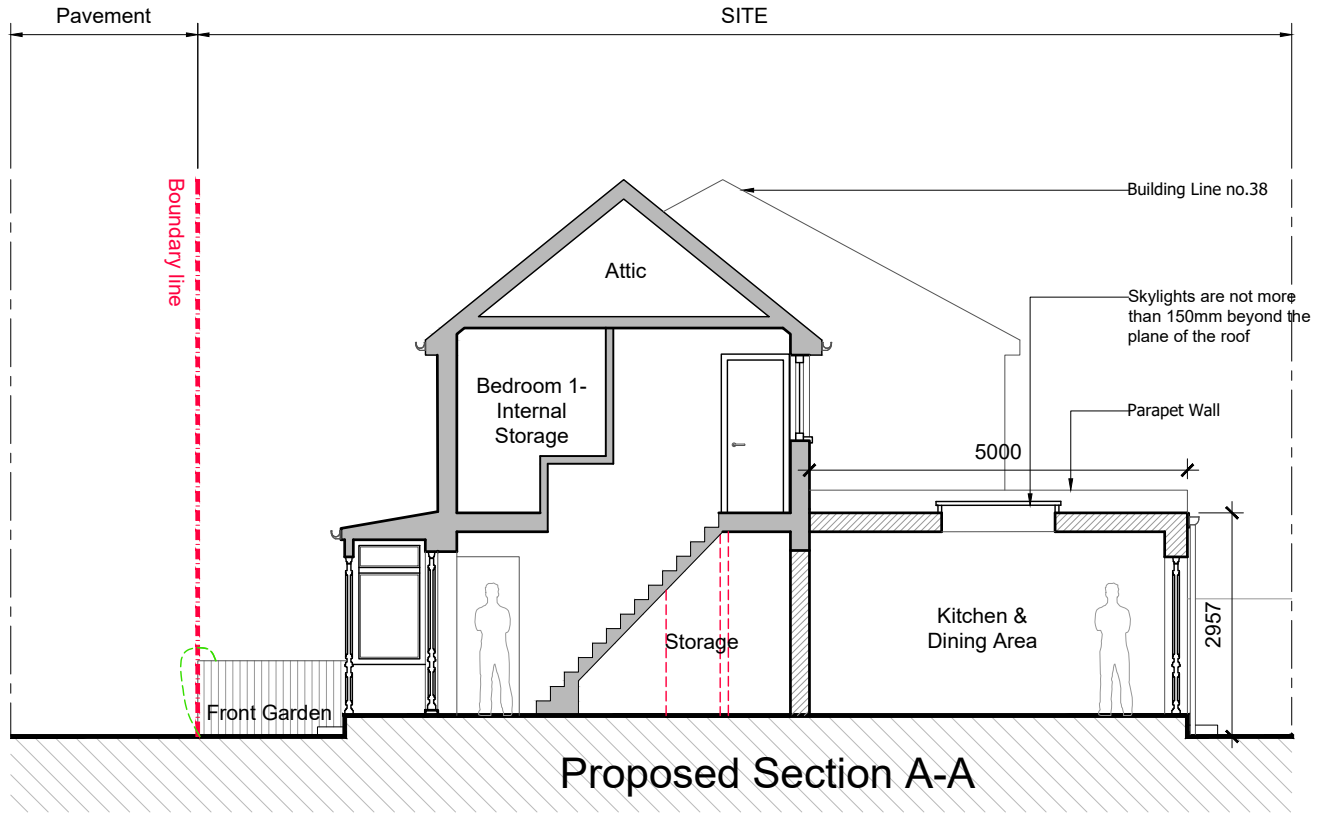

Rev.	Date	Revisions
-	-	



8-10 Silver Street,
Enfield,
EN1 3ED

Office: 0208 367 7479
Email: info@adplondon.co.uk



Client		Mr. Comak	
Address		36 Rivulet Road, N17 7JS	
Scale	1:100@ A3	Date	MAR 2024
Drawn by	MC	Checked by	HC
Project No.	200108-1	Drawing No.	A106
		Revision	-

Drawing title
Proposed Section A-A & Elevation

Notes

- 1 This drawing is not for construction
- 2 All Dimensions are in millimeters
- 3 Dimensions are not to be scaled directly from drawings
- 4 All dimensions are to be checked on site and the Architect is to be informed of any discrepancies before construction commences
- 5 All references to drawings refer to current revision of that drawing
- 6 The Copyright of this drawing belongs to Architectural Design Point Limited.

Scale 1:100

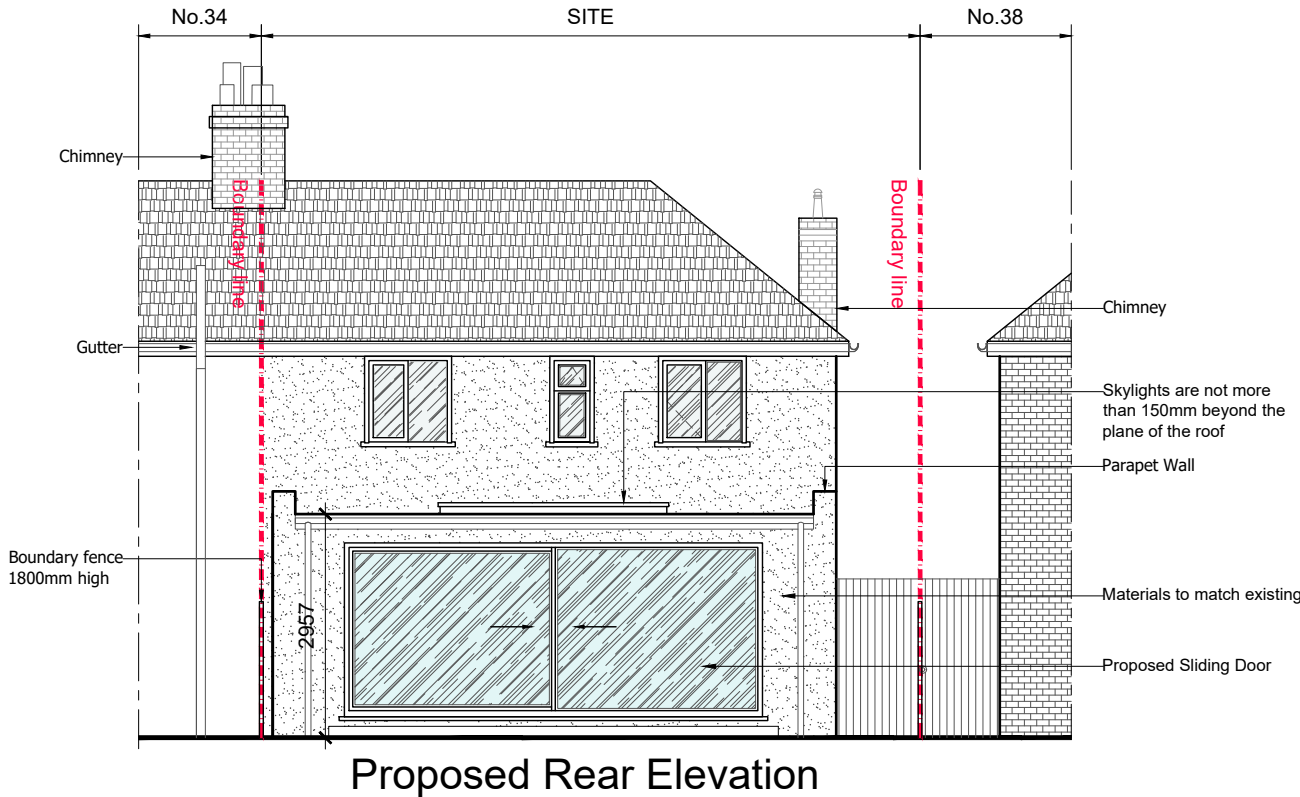 

Rev.	Date	Revisions
-	-	-



8-10 Silver Street,
Enfield,
EN1 3ED

Office: 0208 367 7479
Email: info@adplondon.co.uk

Client		Mr. Comak	
Address		36 Rivulet Road, N17 7JS	
Scale	1:100@ A3	Date	MAR 2024
Drawn by	MC	Checked by	HC
Project No.	200108-1	Drawing No.	A107
Drawing title		Revision	-
Proposed Elevations			