



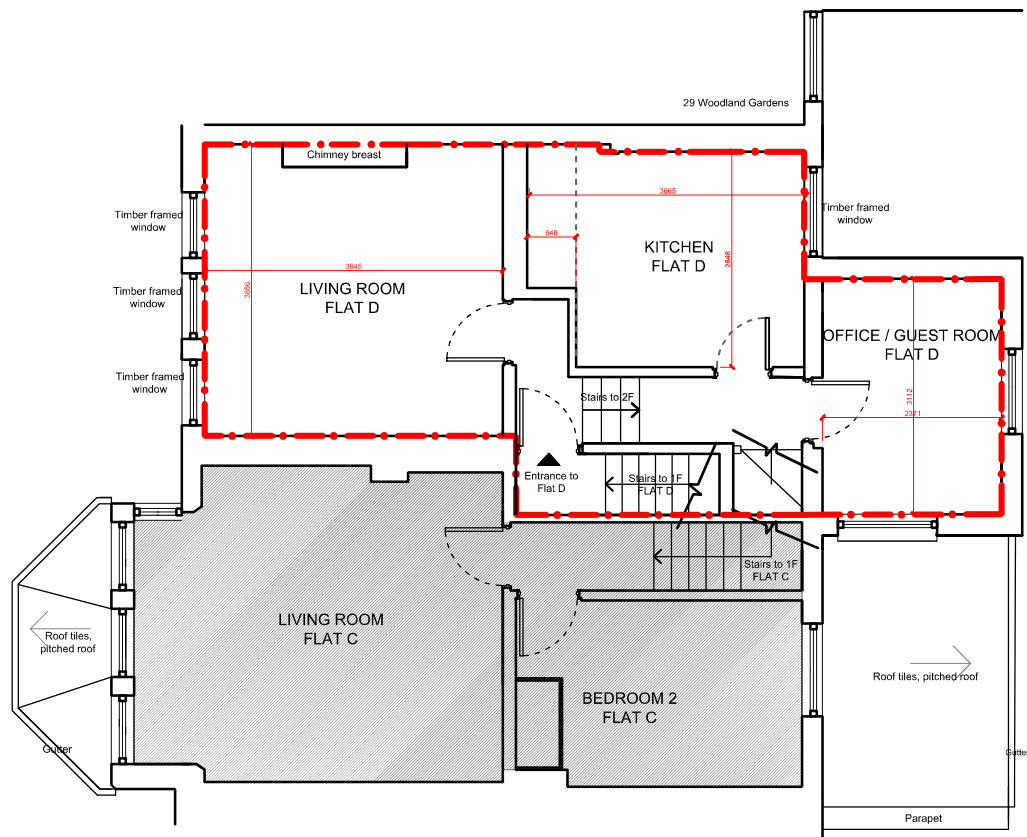

Proposed First Floor Plan (NO WORK)

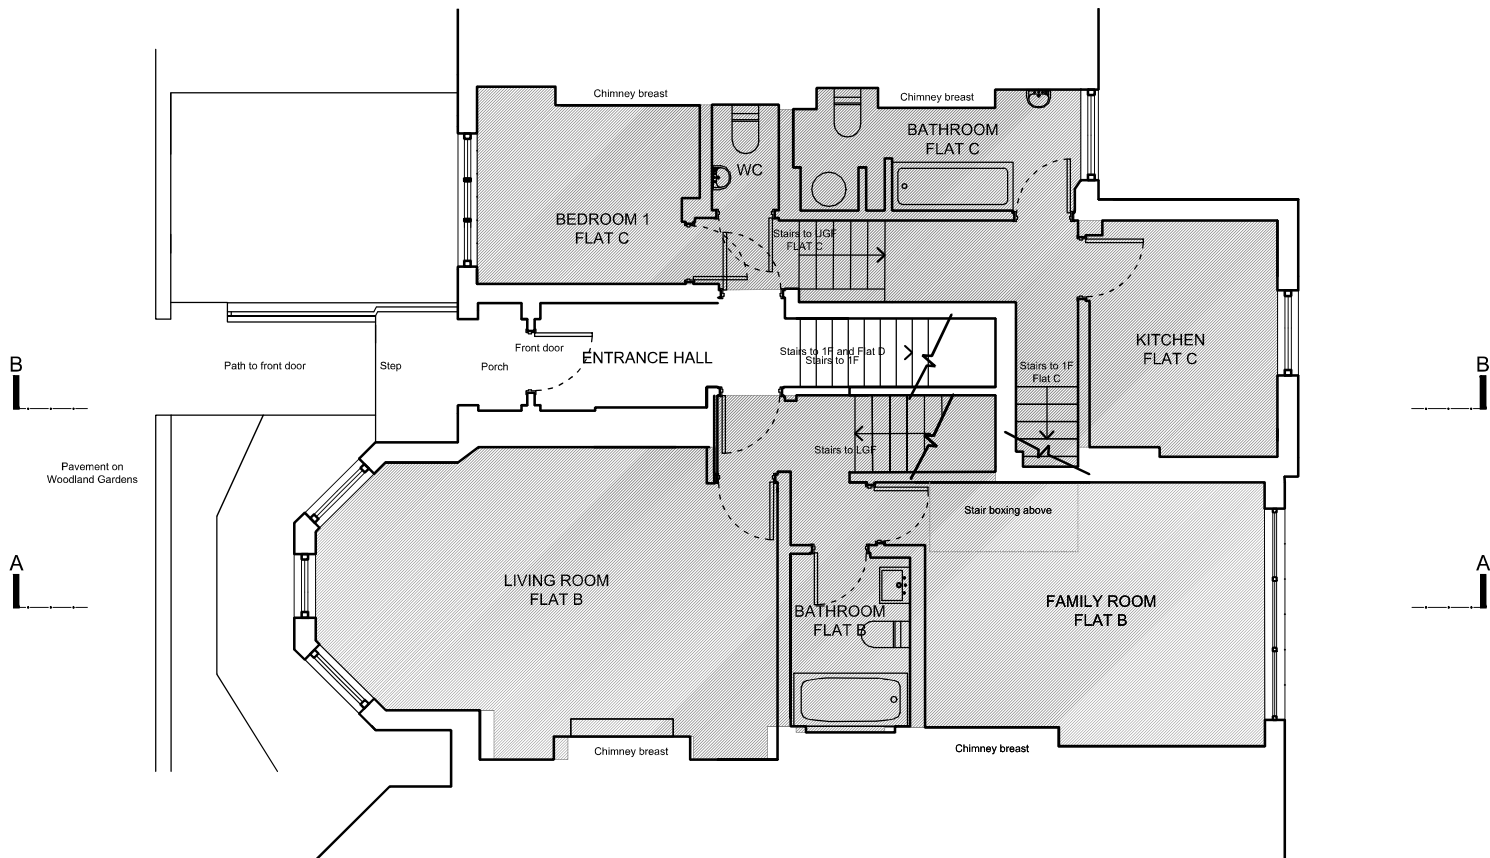

Proposed Upper Ground Floor Plan (NO WORK)

General Notes:

This drawing is based on current available information and should not be relied on as accurate measurements of usable space.

This drawing is the property of the fallon architects and Copyright is reserved by them. The drawing is issued on condition that it is not copied or disclosed by or to any unauthorised persons without the prior consent in writing of the fallon architects

Scale: 1:100

0 1 2 3 4m

--- Outline of Flat D

Project

Flat D, 31 Woodland Gardens,
N10 3UE


Title

Proposed Upper Ground Floor & First Floor Plan

fallon architects

Scale 1:100 @ A3	
Drawn by: CC	Date 20/02/2024
Drawing No. P-2220.2-D-104	Revision -

Fallon Architects, Tobacco Dock, London E1W 2SF
declanfallon@e1wfarchitecture.com 07920181490
www.fallon-architects.com instagram: fallon_architects

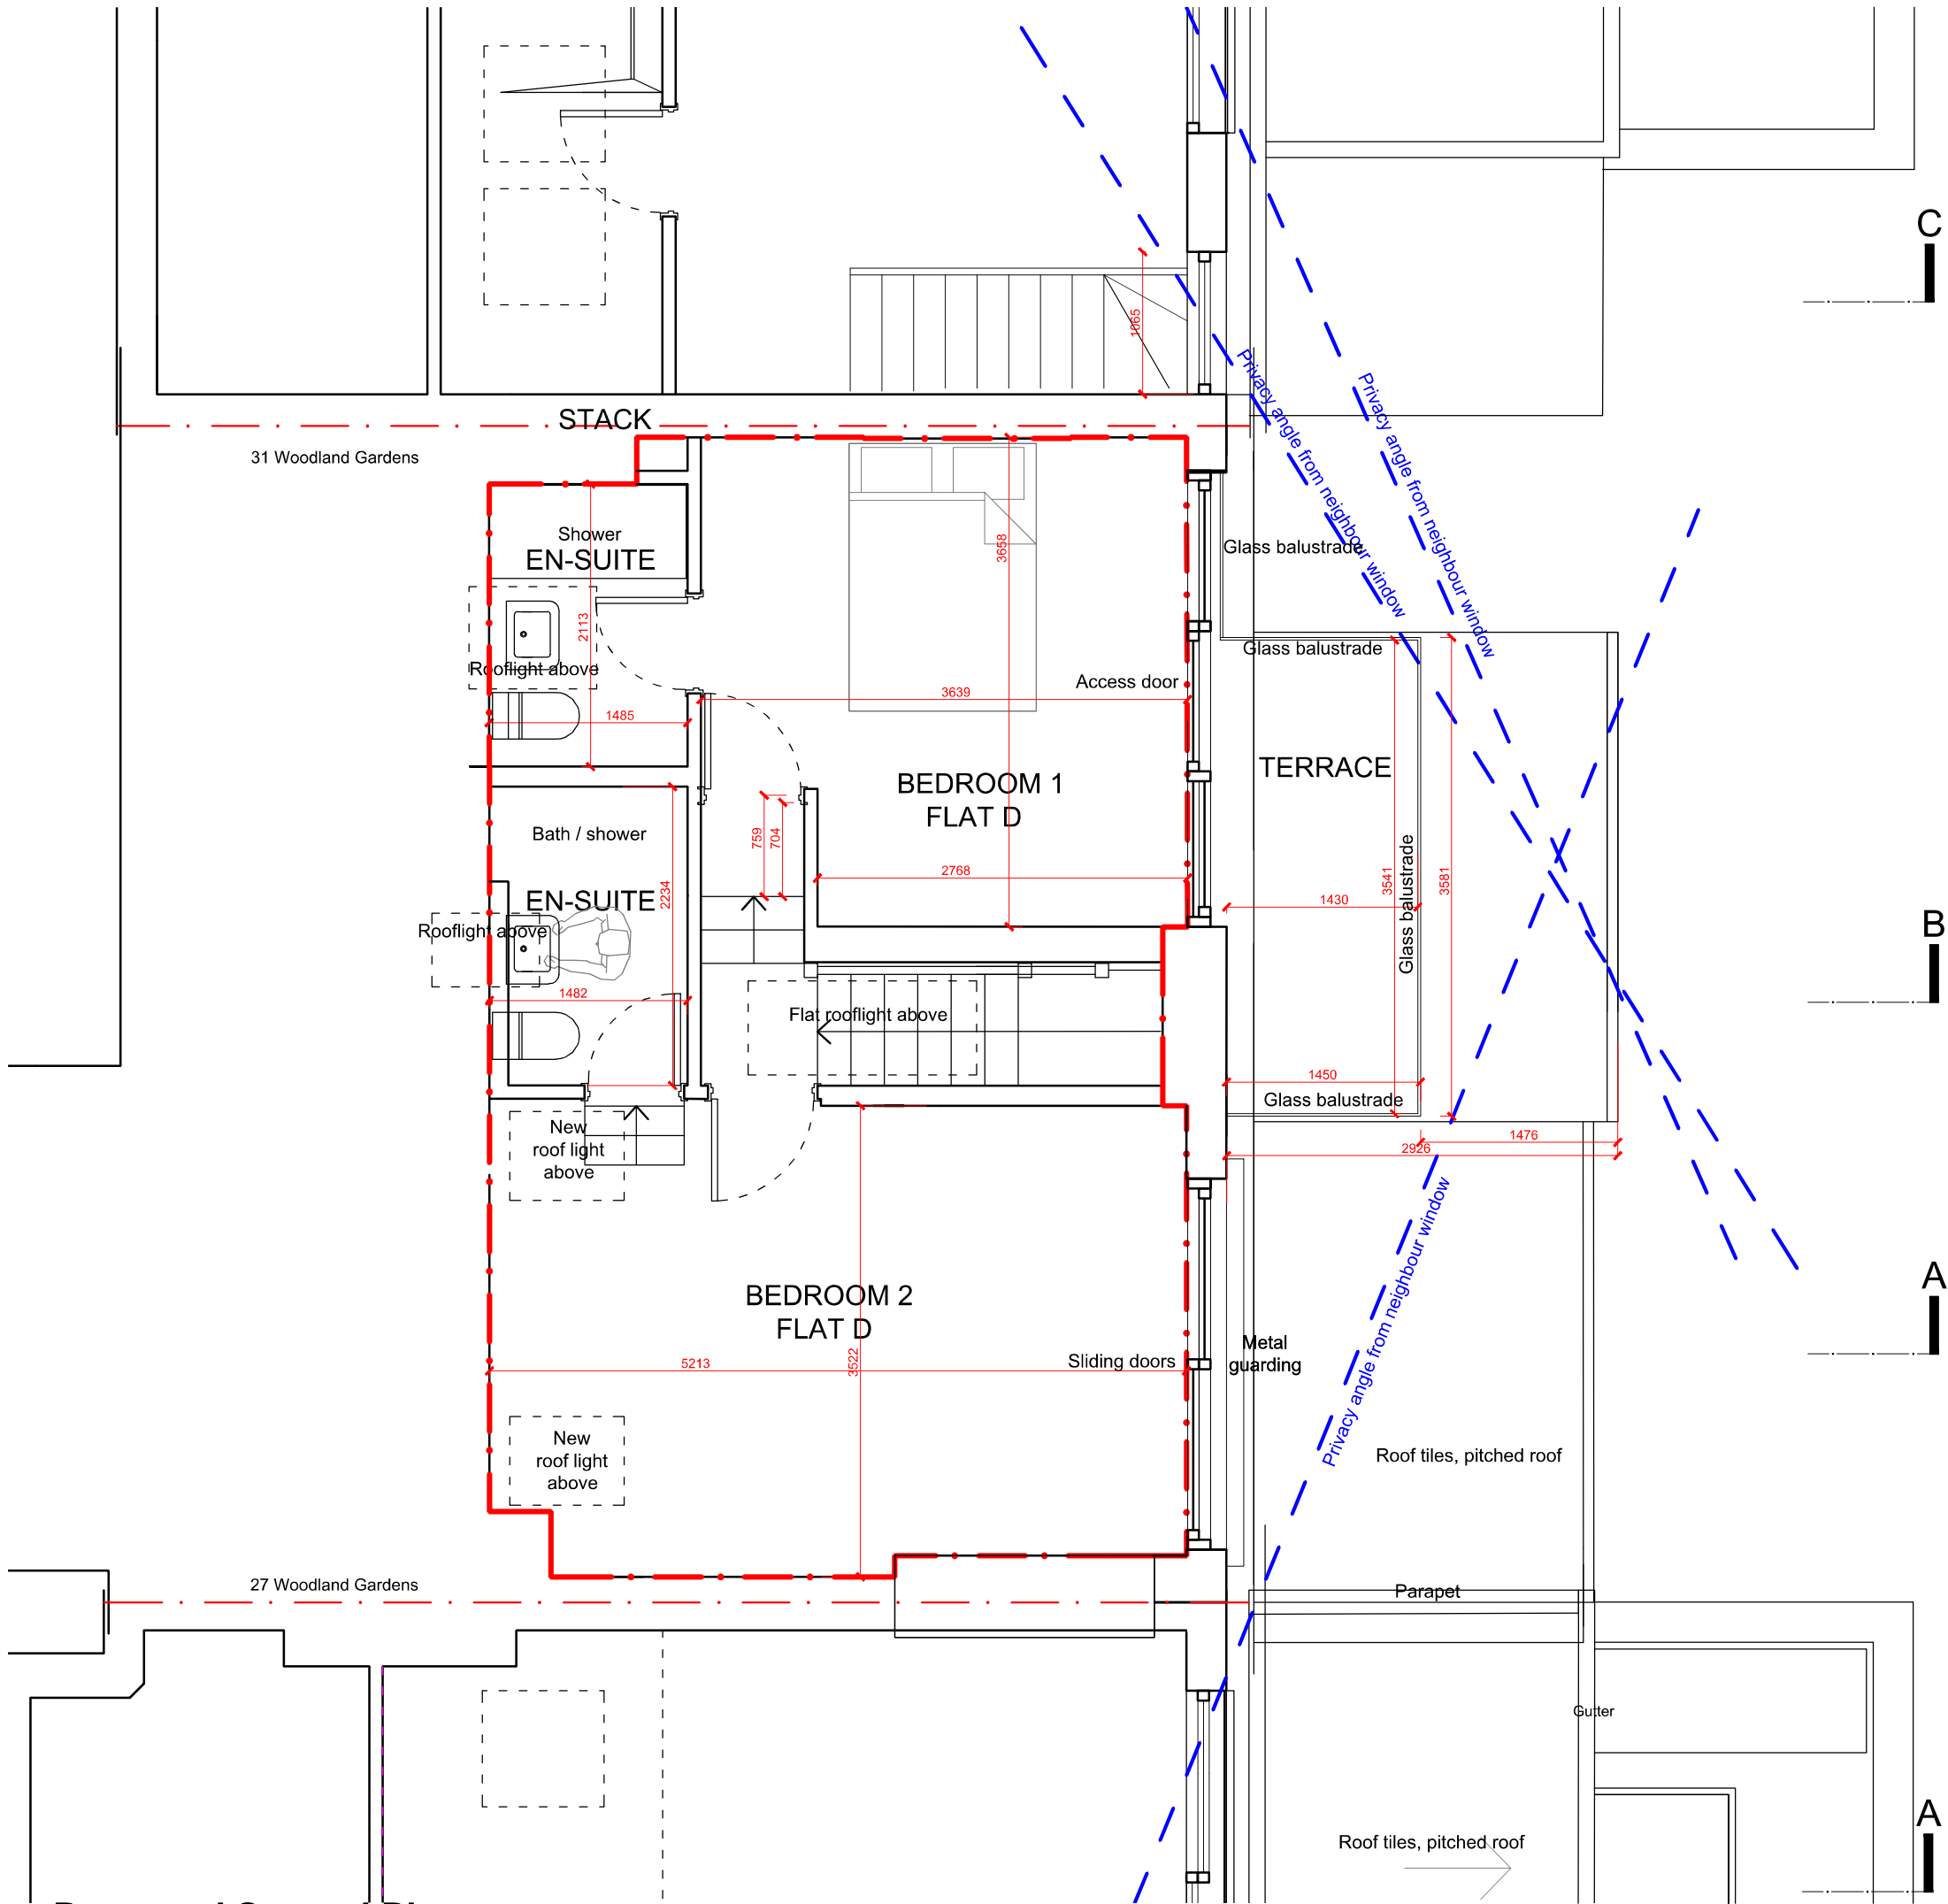

General Notes:

This drawing is based on current available information and should not be relied on as accurate measurements of usable space.

This drawing is the property of the fallon architects and Copyright is reserved by them. The drawing is issued on condition that it is not copied or disclosed by or to any unauthorised persons without the prior consent in writing of the fallon architects

Scale: 1:50
0 .5 1 1.5 2m

Outline of Flat D
Privacy Angles

Read Drawings in Conjunction With Cover Letter


Project
Flat D, 31 Woodland Gardens,
N10 3UE

Title
Proposed Second Plan

fallon architects

Scale 1:50 @ A3	Date 20/02/2024
Drawn by: CC	Revision
Drawing No. P-2220.2-D-105	

Fallon Architects, Tobacco Dock, London E1W 2SF
declan.fallon@e1warchitecture.com 07920181490
www.fallon-architects.com instagram: fallon_architects

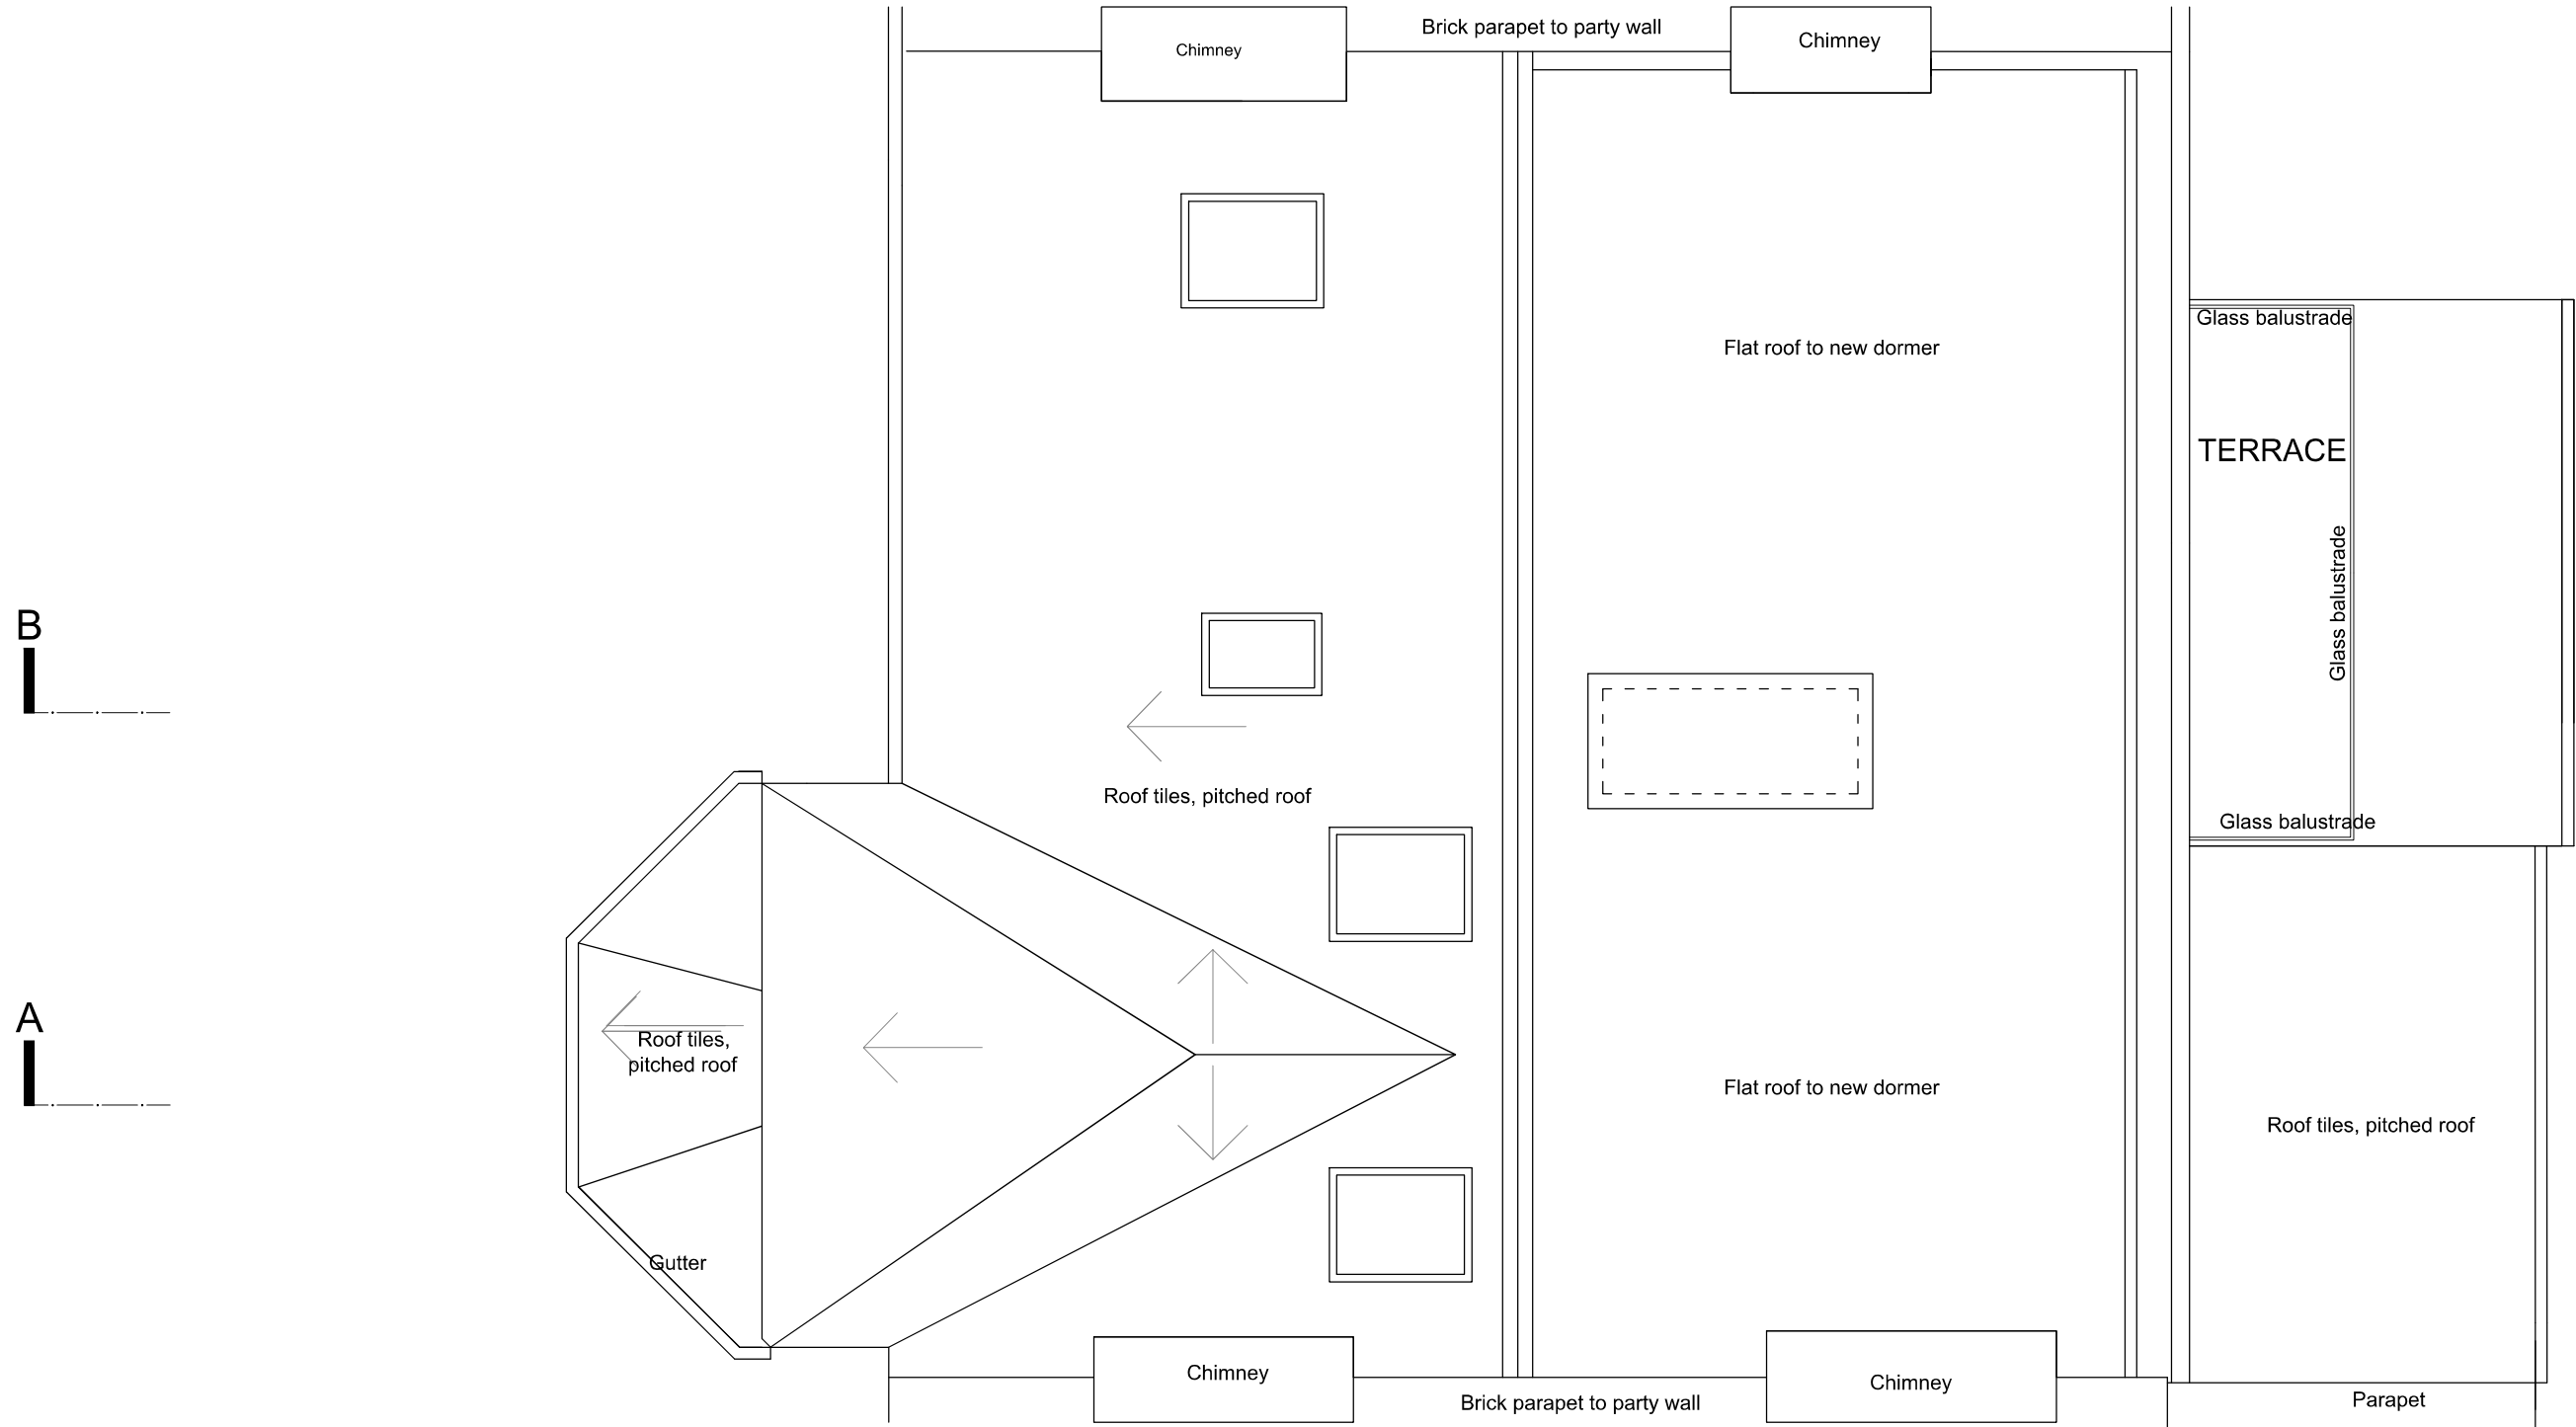

Proposed Roof Plan

General Notes:

This drawing is based on current available information and should not be relied on as accurate measurements of usable space.

This drawing is the property of the fallon architects and Copyright is reserved by them. The drawing is issued on condition that it is not copied or disclosed by or to any unauthorised persons without the prior consent in writing of the fallon architects

Scale: 1:50

0 .5 1 1.5 2m

--- Outline of Flat D

Read Drawings in Conjunction With Cover Letter

Project

Flat D, 31 Woodland Gardens,
N10 3UE

Title

Proposed Roof Plan

fallon architects

Scale 1:50 @ A3	
Drawn by: CC	Date 20/02/2024
Drawing No. P-2220.2-D-106	Revision

Fallon Architects, Tobacco Dock, London E1W 2SF
declan.fallon@e1wfarchitecture.com 07920181490
www.fallon-architects.com instagram: fallon_architects



Proposed Front Elevation

General Notes:

This drawing is based on current available information and should not be relied on as accurate measurements of usable space.

This drawing is the property of the fallon architects and Copyright is reserved by them. The drawing is issued on condition that it is not copied or disclosed by or to any unauthorised persons without the prior consent in writing of the fallon architects

Scale: 1:50

0 .5 1 1.5 2m

--- Outline of Flat D

Project

Flat D, 31 Woodland Gardens,
N10 3UE


Title

Proposed Front Elevation

fallon architects

Scale 1:50 @ A3	
Drawn by: CC	Date 20/02/2024
Drawing No. P-2220.2-D-107	Revision

Fallon Architects, Tobacco Dock, London E1W 2SF
declanfallon@e1warchitecture.com 07920181490
www.fallon-architects.com instagram: fallon_architects

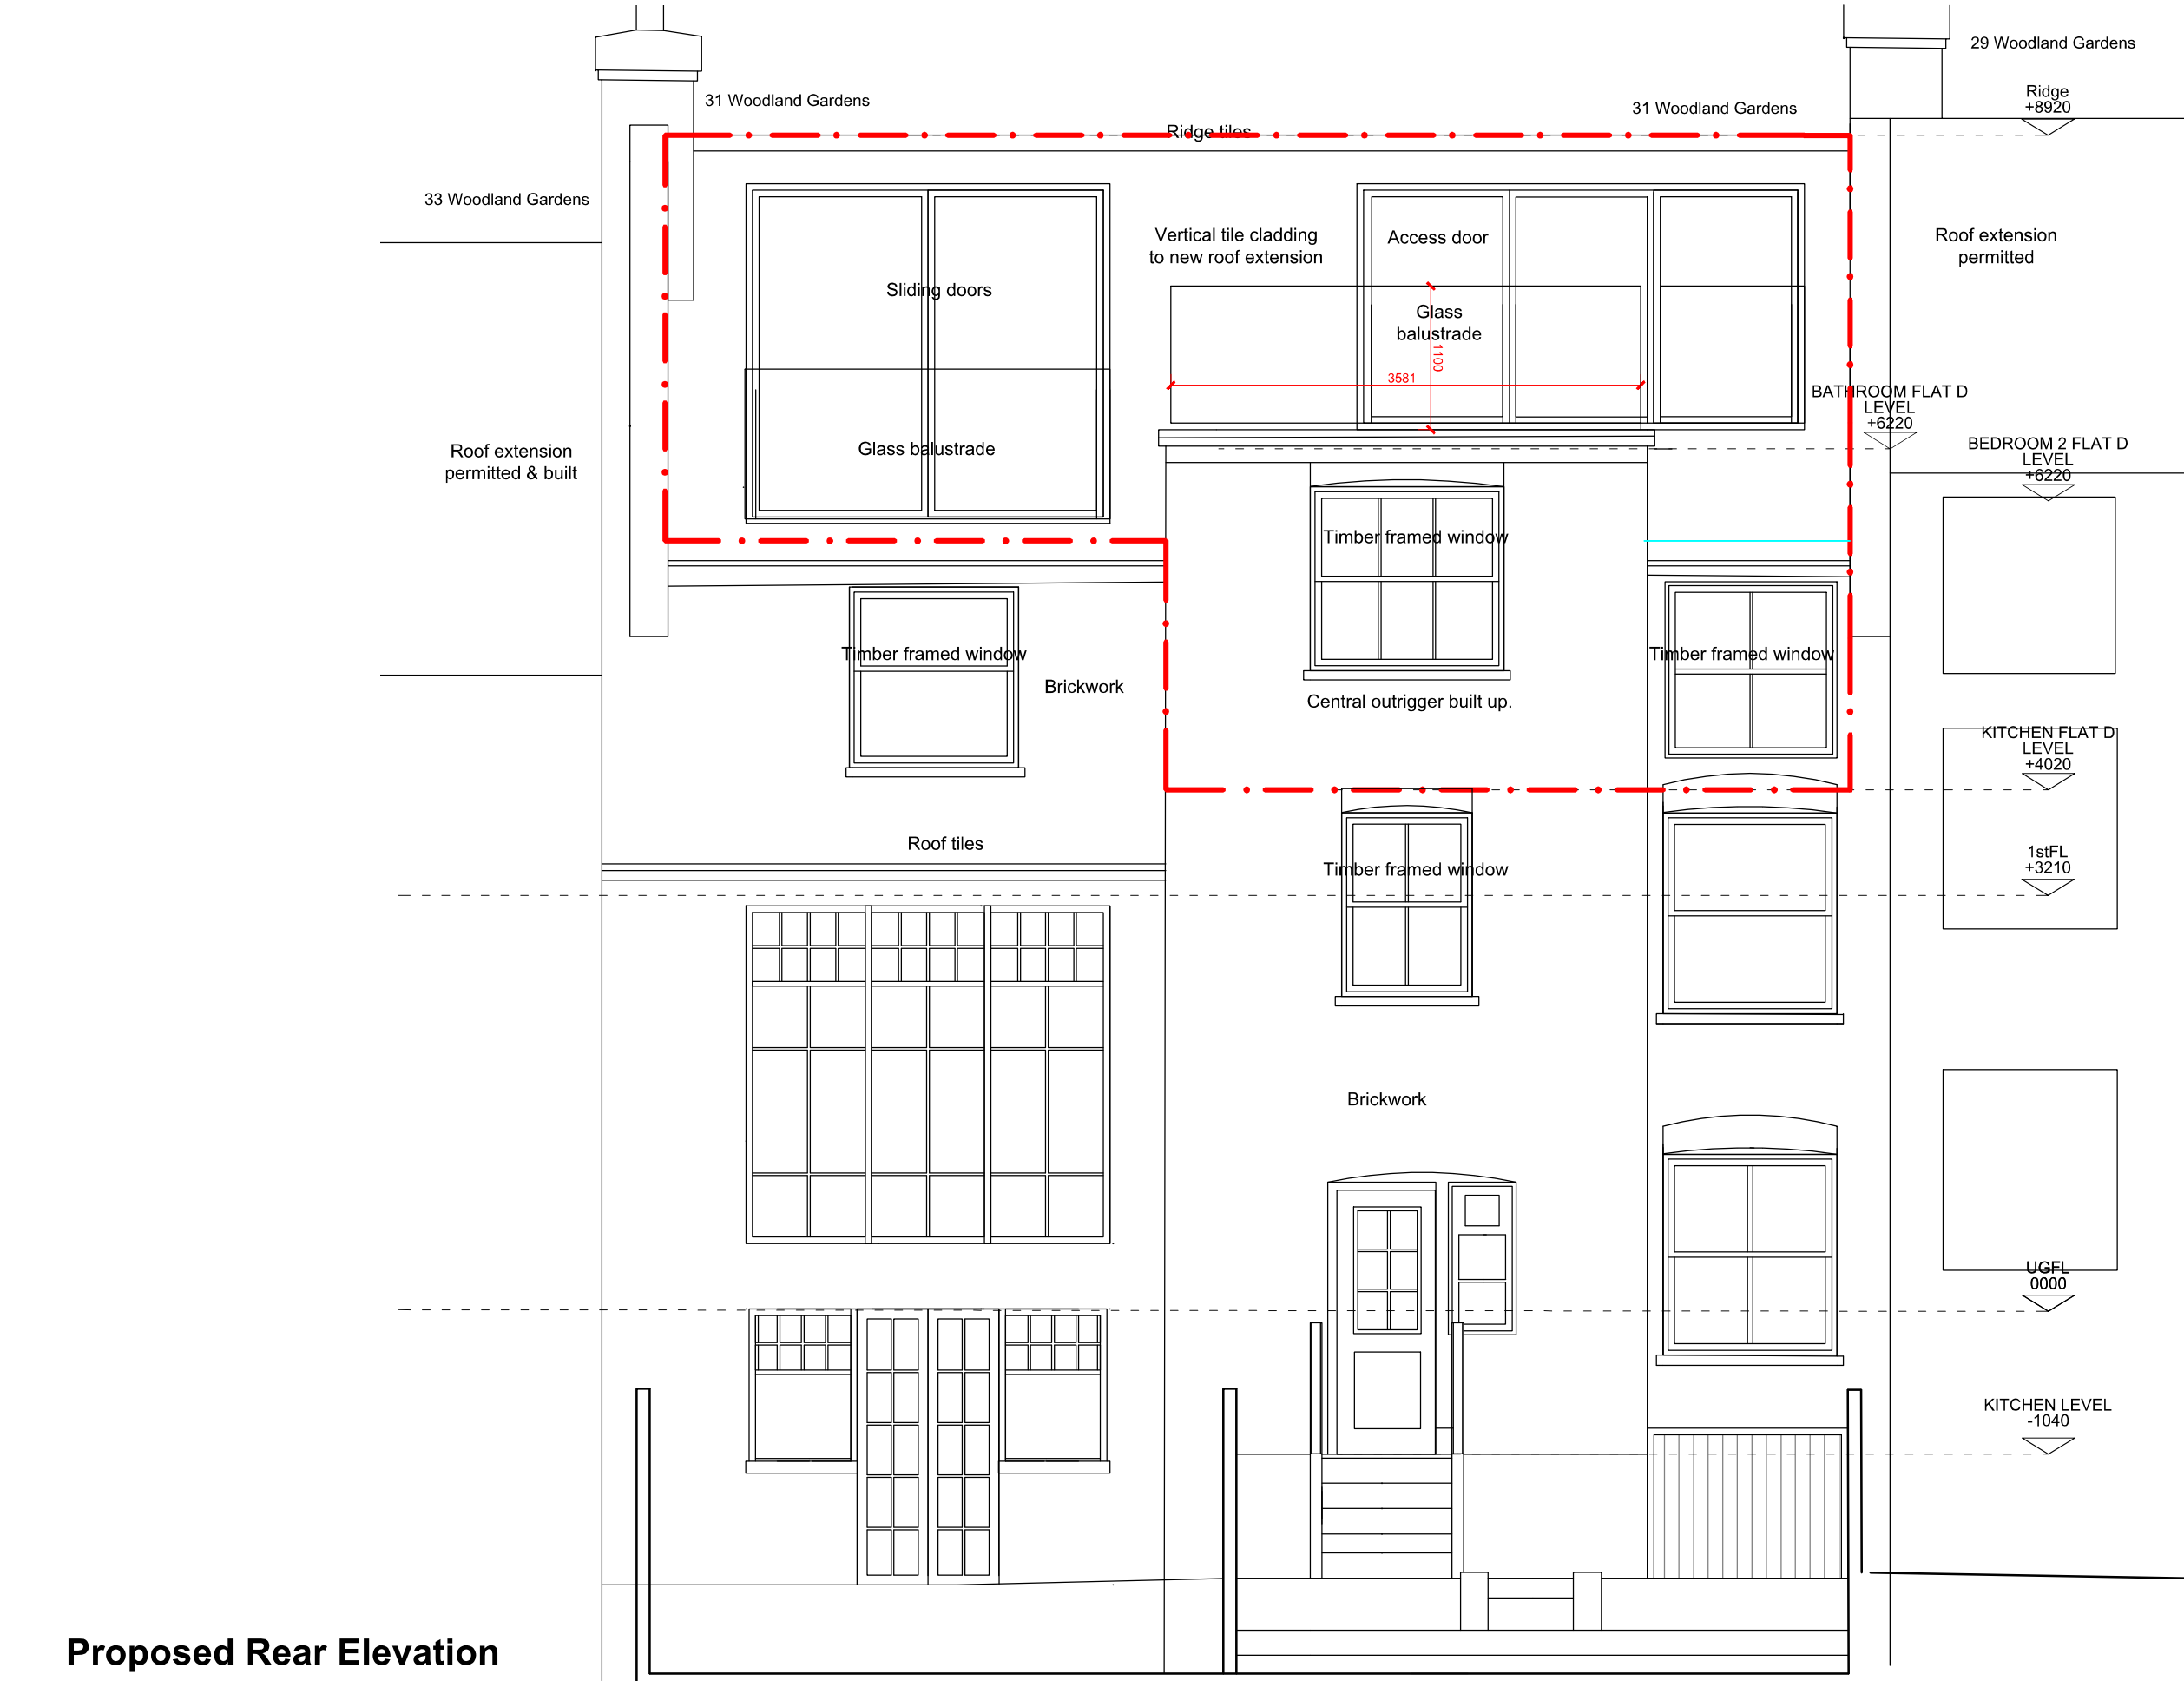

Proposed Rear Elevation

Read Drawings in
Conjunction
With Cover Letter

General Notes:

This drawing is based on current available information and should not be relied on as accurate measurements of usable space.

This drawing is the property of the fallon architects and Copyright is reserved by them. The drawing is issued on condition that it is not copied or disclosed by or to any unauthorised persons without the prior consent in writing of the fallon architects

Scale: 1:50

0 .5 1 1.5 2m

--- Outline of Flat D

Project

Flat D, 31 Woodland Gardens,
N10 3UE


Title

Proposed Rear Elevation

fallon architects

Scale 1:50 @ A3	
Drawn by: CC	Date 20/02/2024
Drawing No. P-2220.2-D-108	Revision

Fallon Architects, Tobacco Dock, London E1W 2SF
declan.fallon@e1warchitecture.com 07920181490
www.fallon-architects.com instagram: fallon_architects

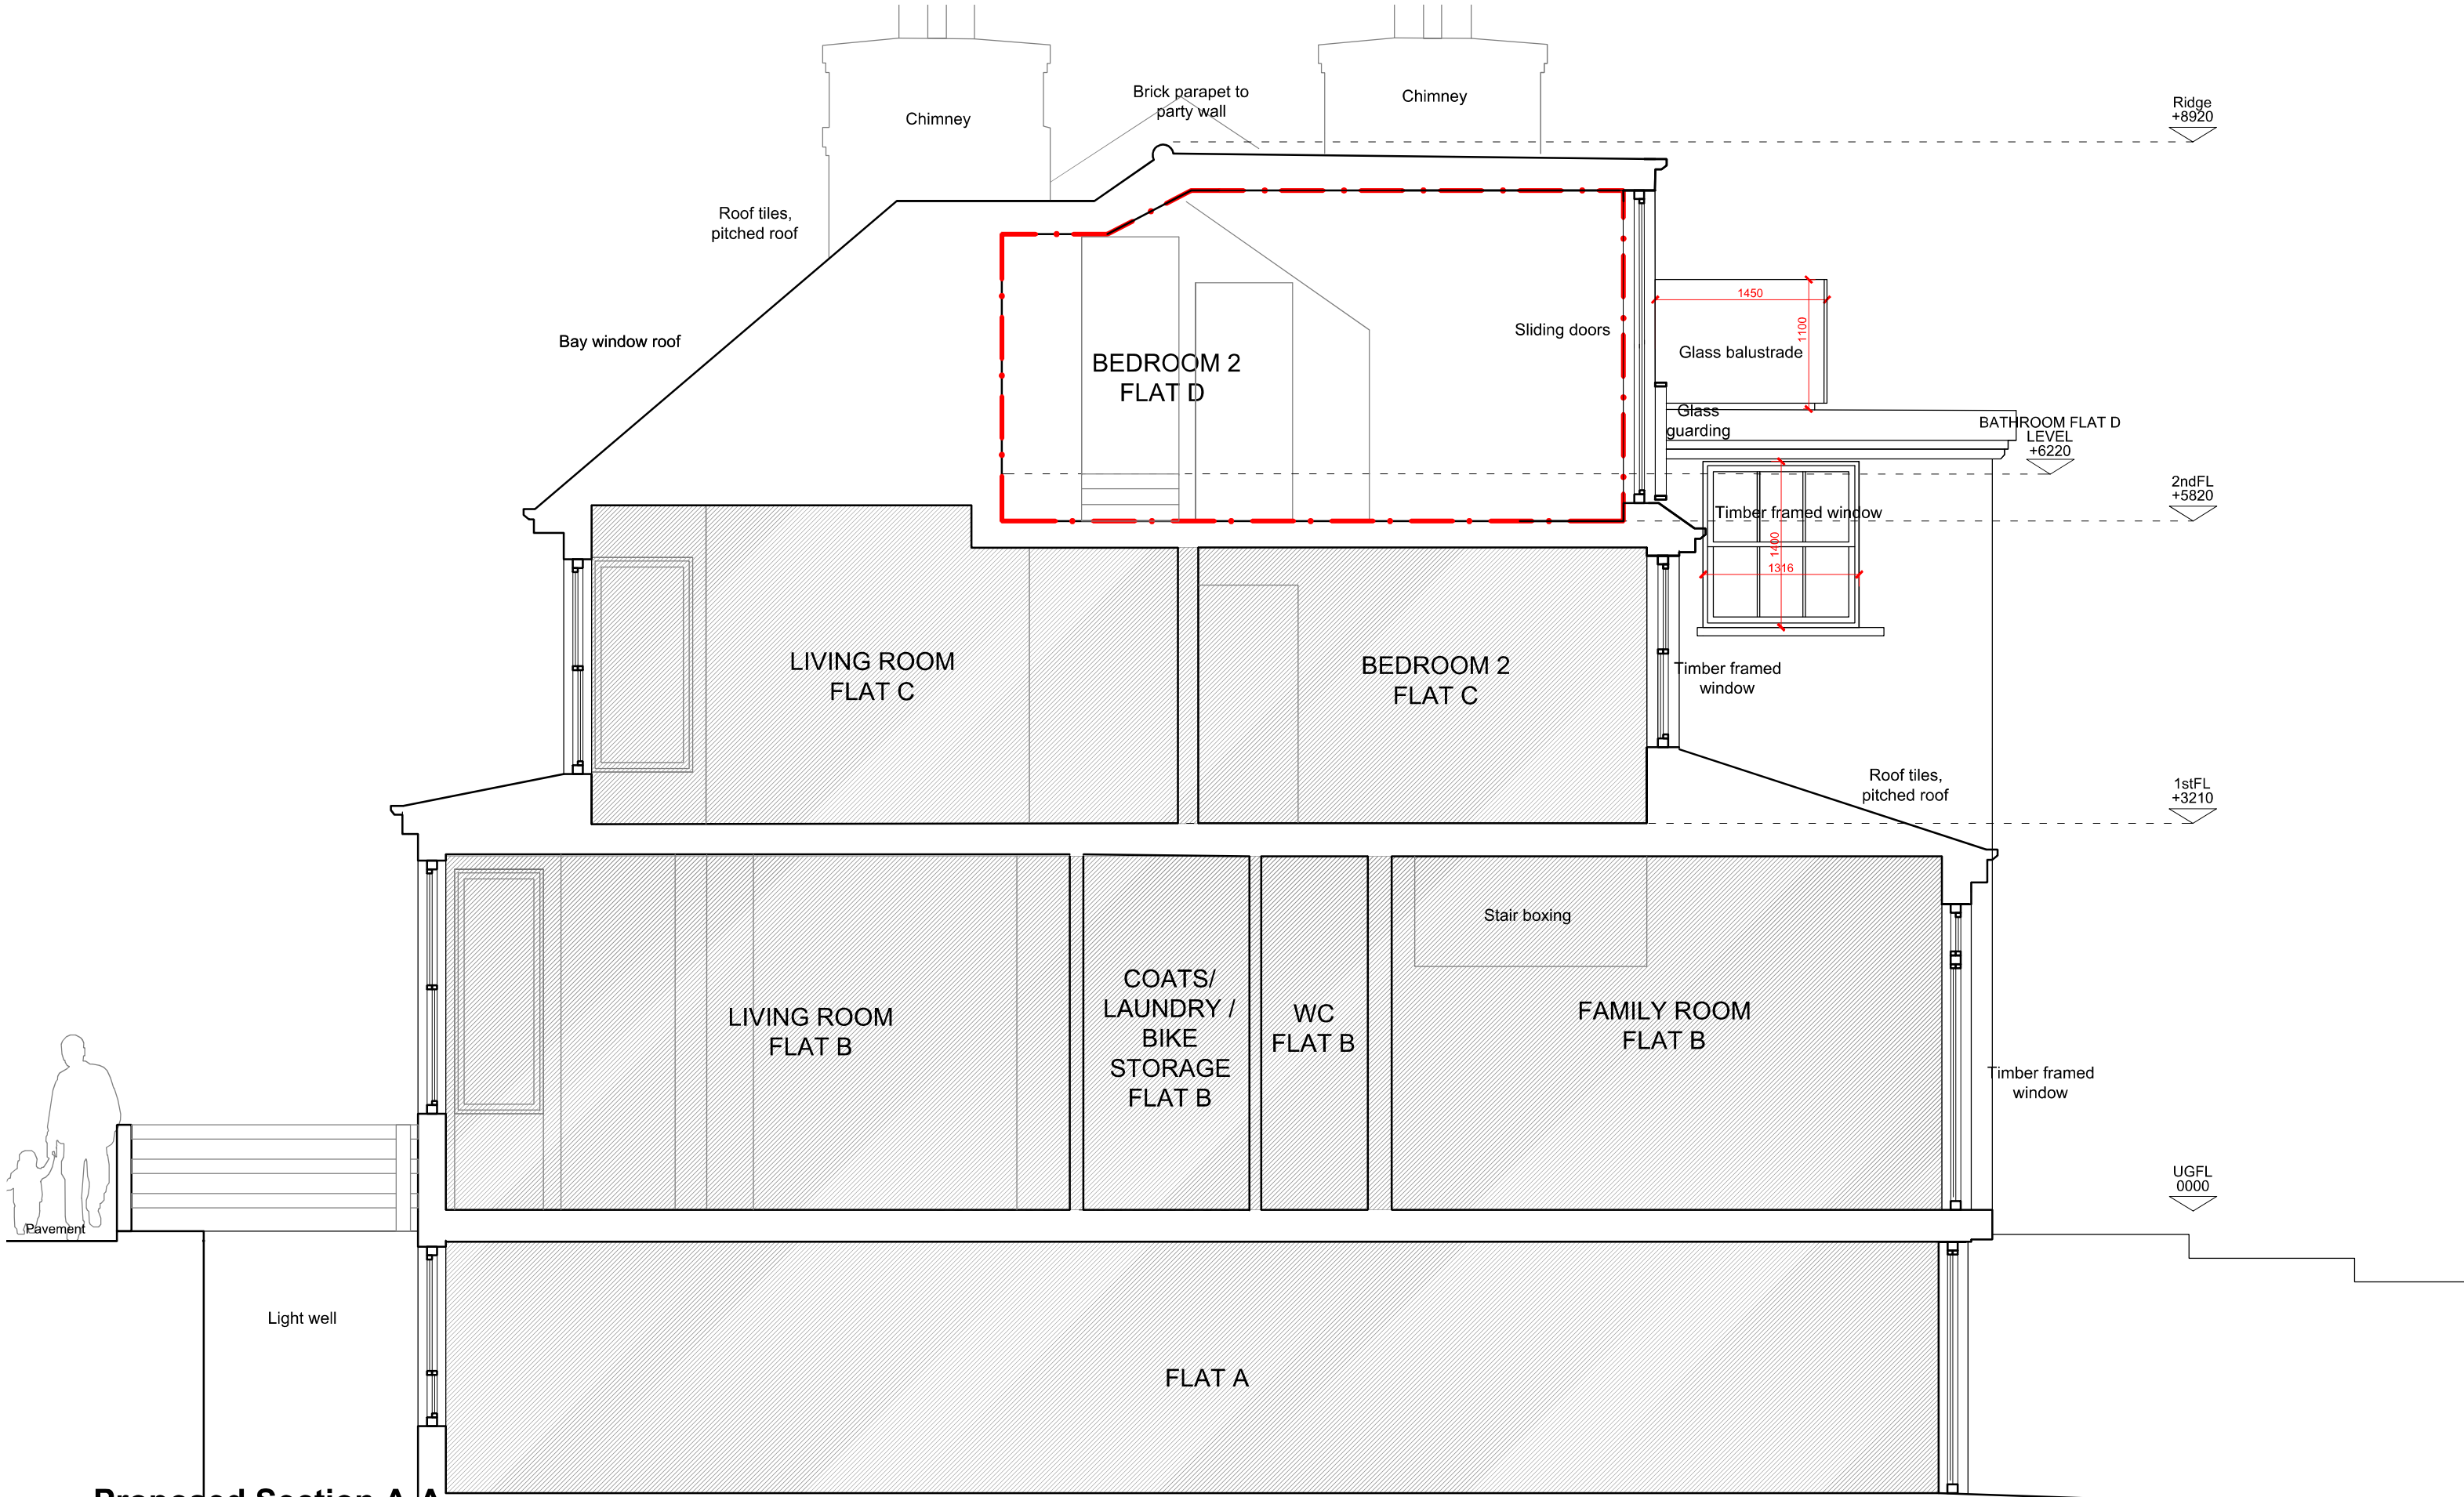


Proposed Section A-A

General Notes:

This drawing is based on current available information and should not be relied on as accurate measurements of usable space.

This drawing is the property of the fallon architects and Copyright is reserved by them. The drawing is issued on condition that it is not copied or disclosed by or to any unauthorised persons without the prior consent in writing of the fallon architects

 

--- Outline of Flat D


Read Drawings in
Conjunction
With Cover Letter

Project
Flat D, 29 Woodland Gardens,
N10 3UE

Title
Proposed Section A-A

Scale 1:50 @ A3	
Drawn by: CC	Date 20/02/2024
Drawing No. P-2220.2-D-109	Revision

Fallon Architects, Tobacco Dock, London E1W 2SF
declanfallon@e1wfarchitecture.com 07920181490
www.fallon-architects.com instagram: fallon_architects

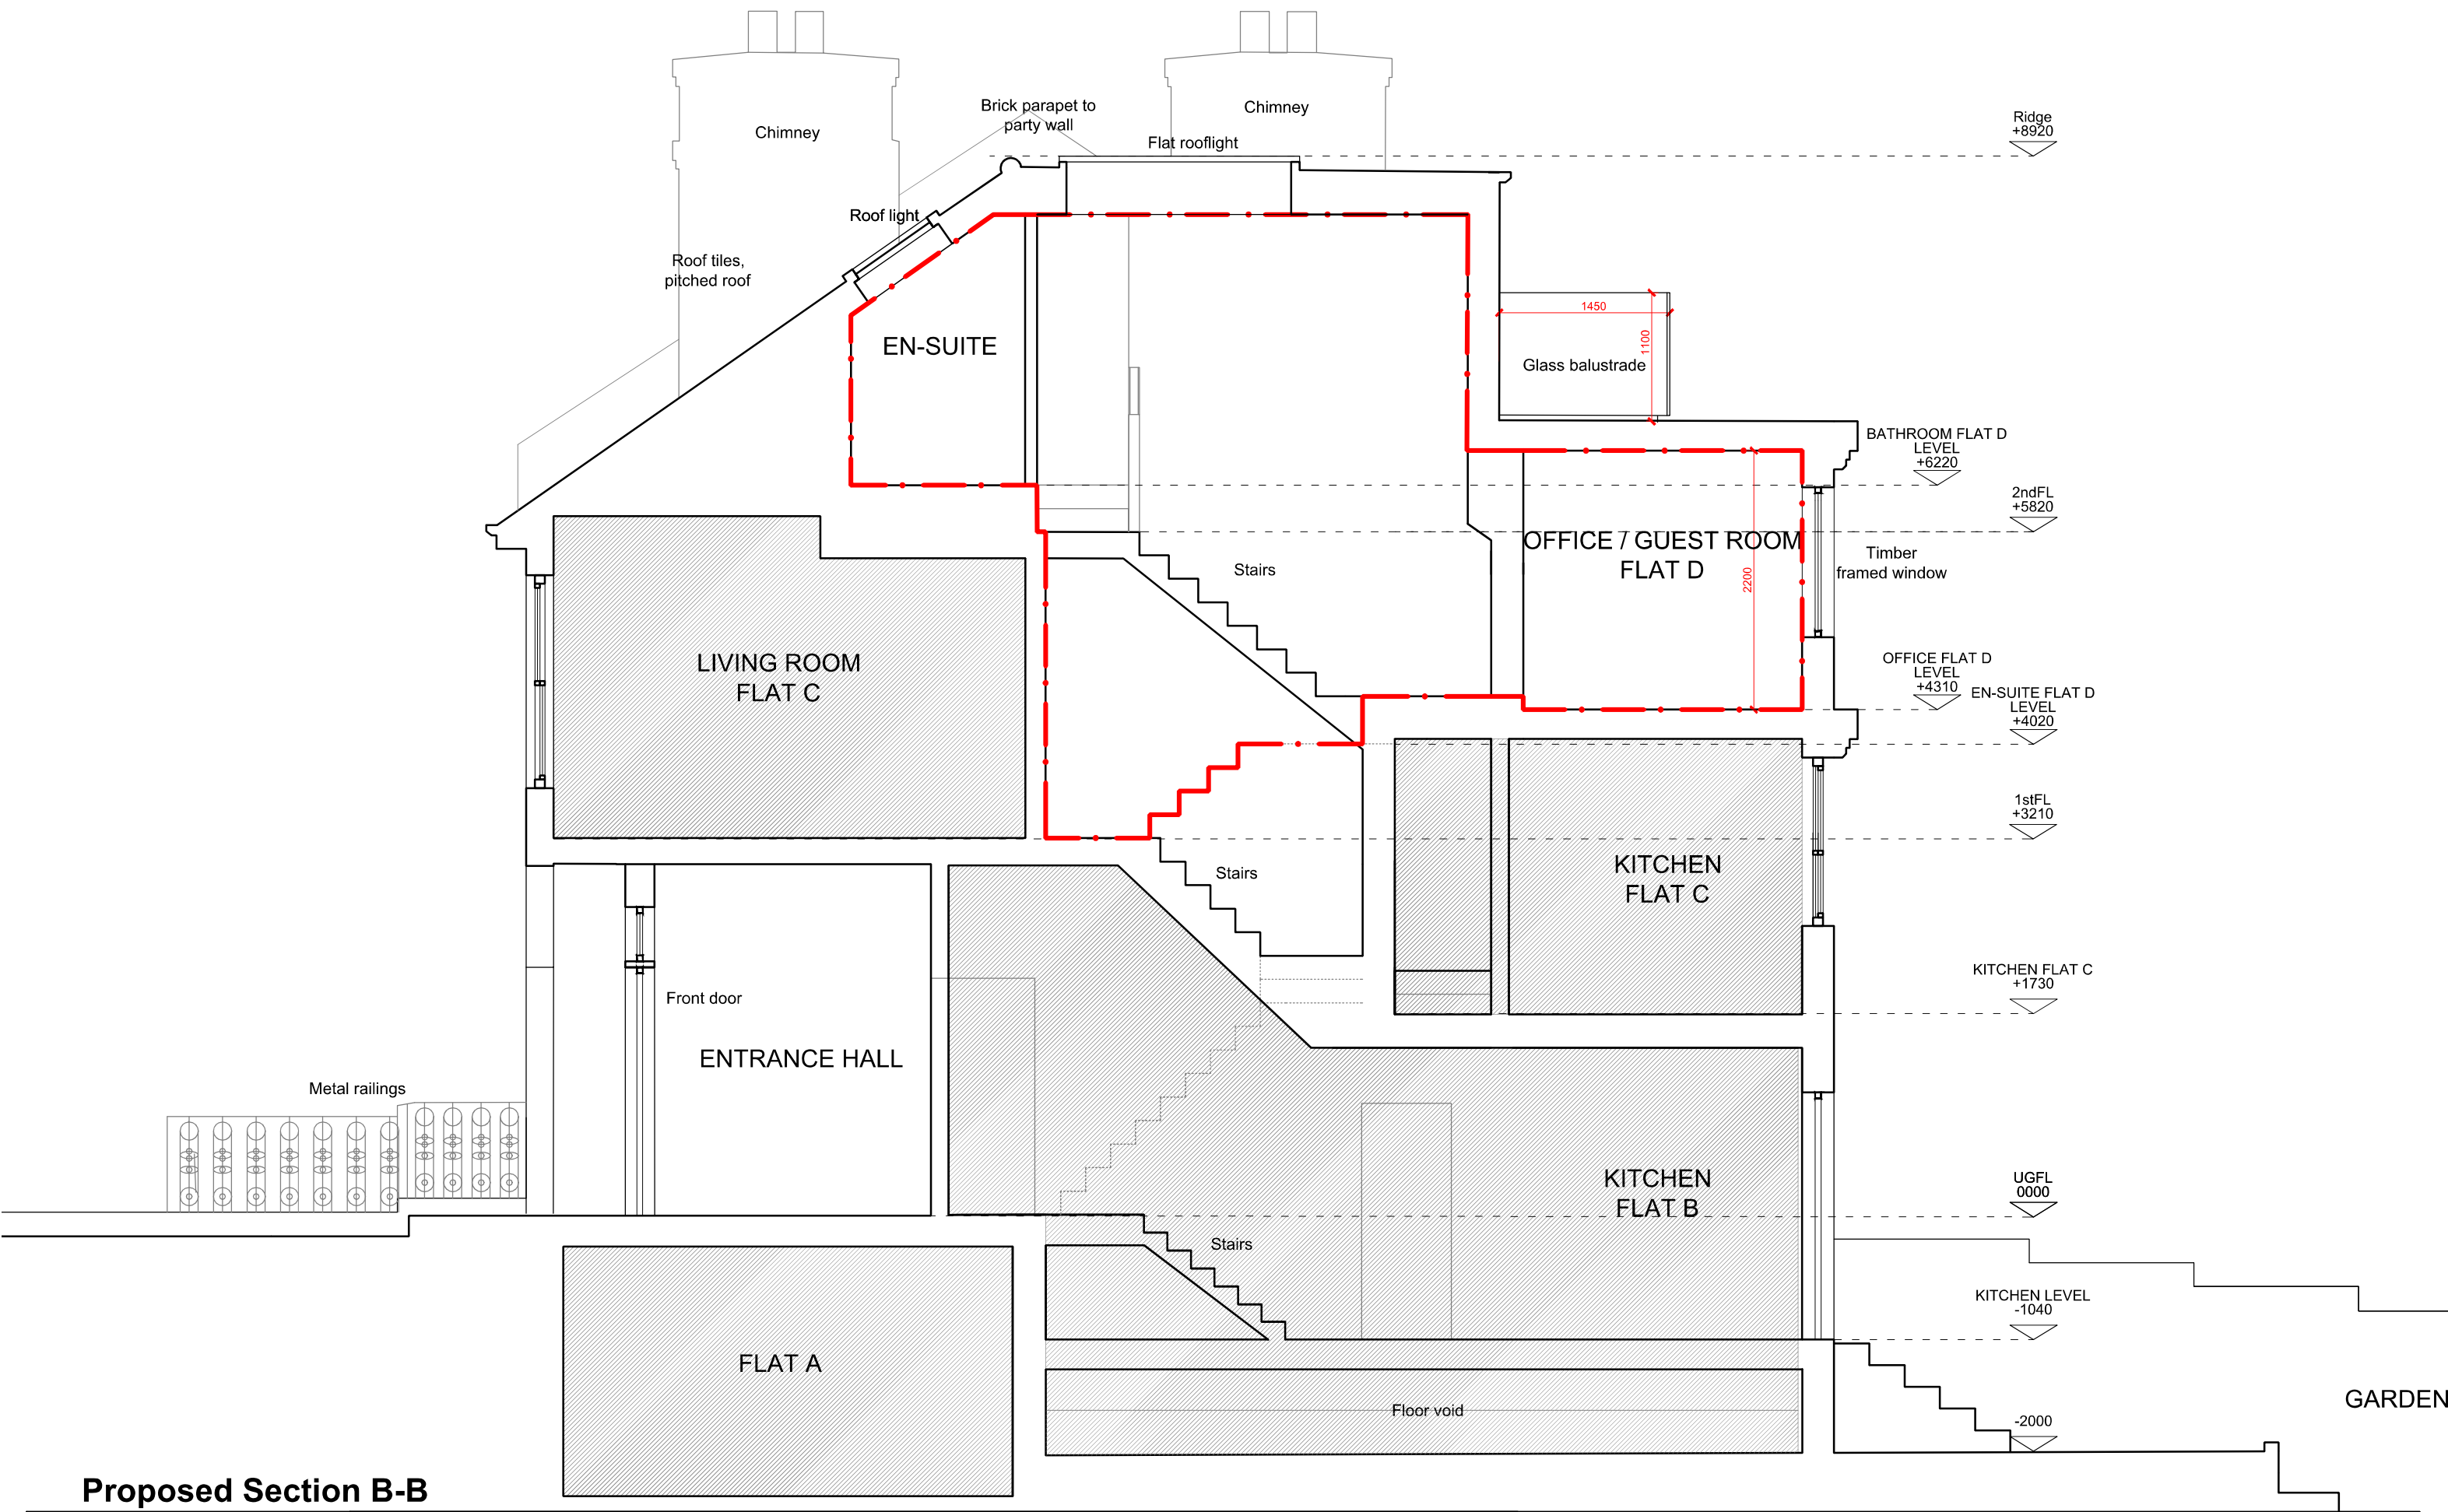


Proposed Section B-B

General Notes:

This drawing is based on current available information and should not be relied on as accurate measurements of usable space.

This drawing is the property of the fallon architects and Copyright is reserved by them. The drawing is issued on condition that it is not copied or disclosed by or to any unauthorised persons without the prior consent in writing of the fallon architects

 

--- Outline of Flat D

Read Drawings in
Conjunction
With Cover Letter

Project
Flat D, 31 Woodland Gardens,
N10 3UE

Title
Proposed Section B-B

fallon architects	
Scale 1:50 @ A3	
Drawn by: CC	Date 20/02/2024
Drawing No. P-2220.2-D-110	Revision

Fallon Architects, Tobacco Dock, London E1W 2SF
declan.fallon@e1warchitecture.com 07920181490
www.fallon-architects.com instagram: fallon_architects