



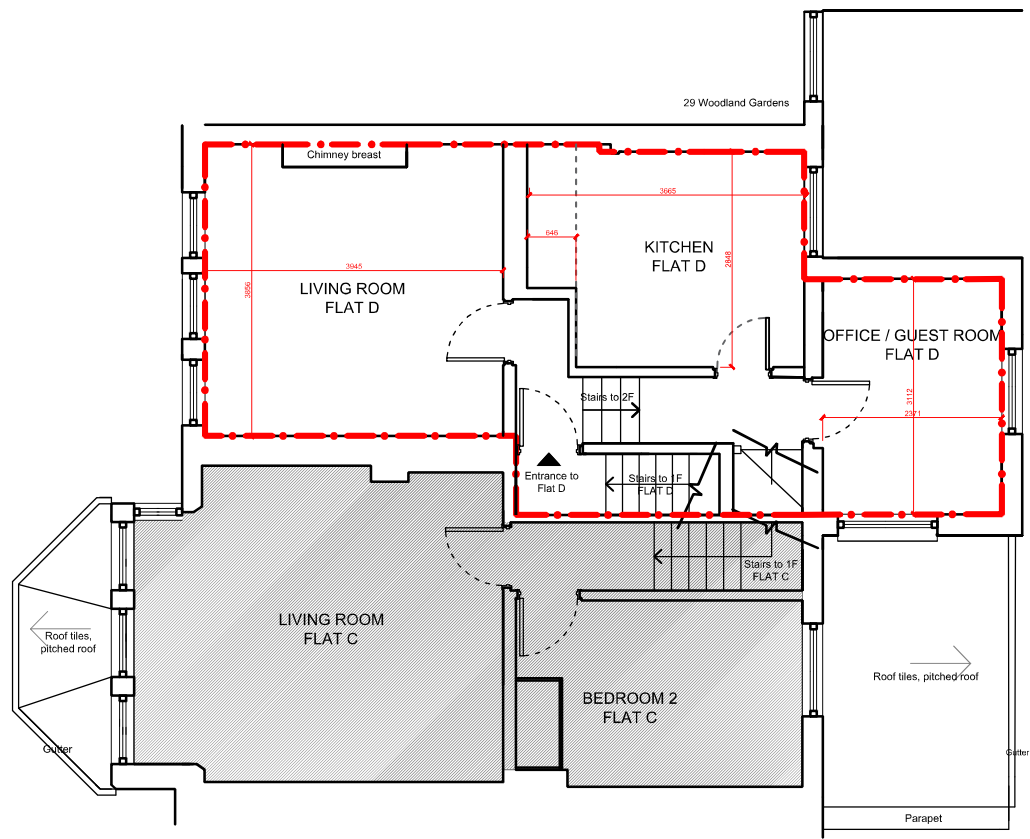

Existing First Floor Plan

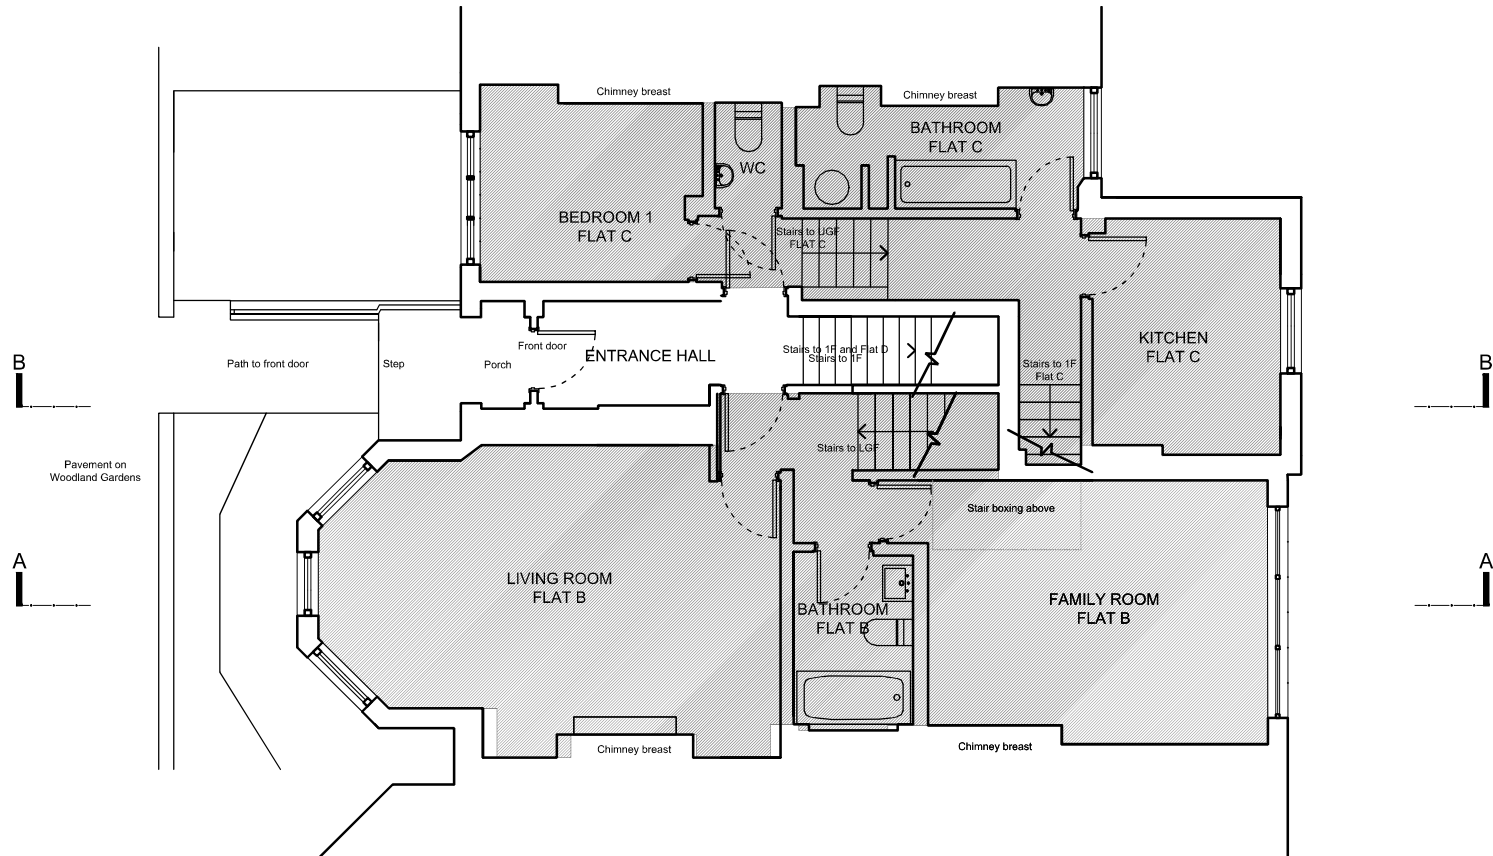

Existing Upper Ground Floor Plan

General Notes:

This drawing is based on current available information and should not be relied on as accurate measurements of usable space.

This drawing is the property of the fallon architects and Copyright is reserved by them. The drawing is issued on condition that it is not copied or disclosed by or to any unauthorised persons without the prior consent in writing of the fallon architects

Scale: 1:100

0 1 2 3 4m

--- Outline of Flat D

Project

Flat D, 31 Woodland Gardens,
N10 3UE


Title

Existing Upper Ground Floor & First Floor Plan

fallon architects

Scale 1:100 @ A3	
Drawn by: CC	Date 06/09/2023
Drawing No. P-2220.1-D-004	Revision -

Fallon Architects, Tobacco Dock, London E1W 2SF
declanfallon@e1warchitecture.com 07920181490
www.fallon-architects.com instagram: fallon_architects

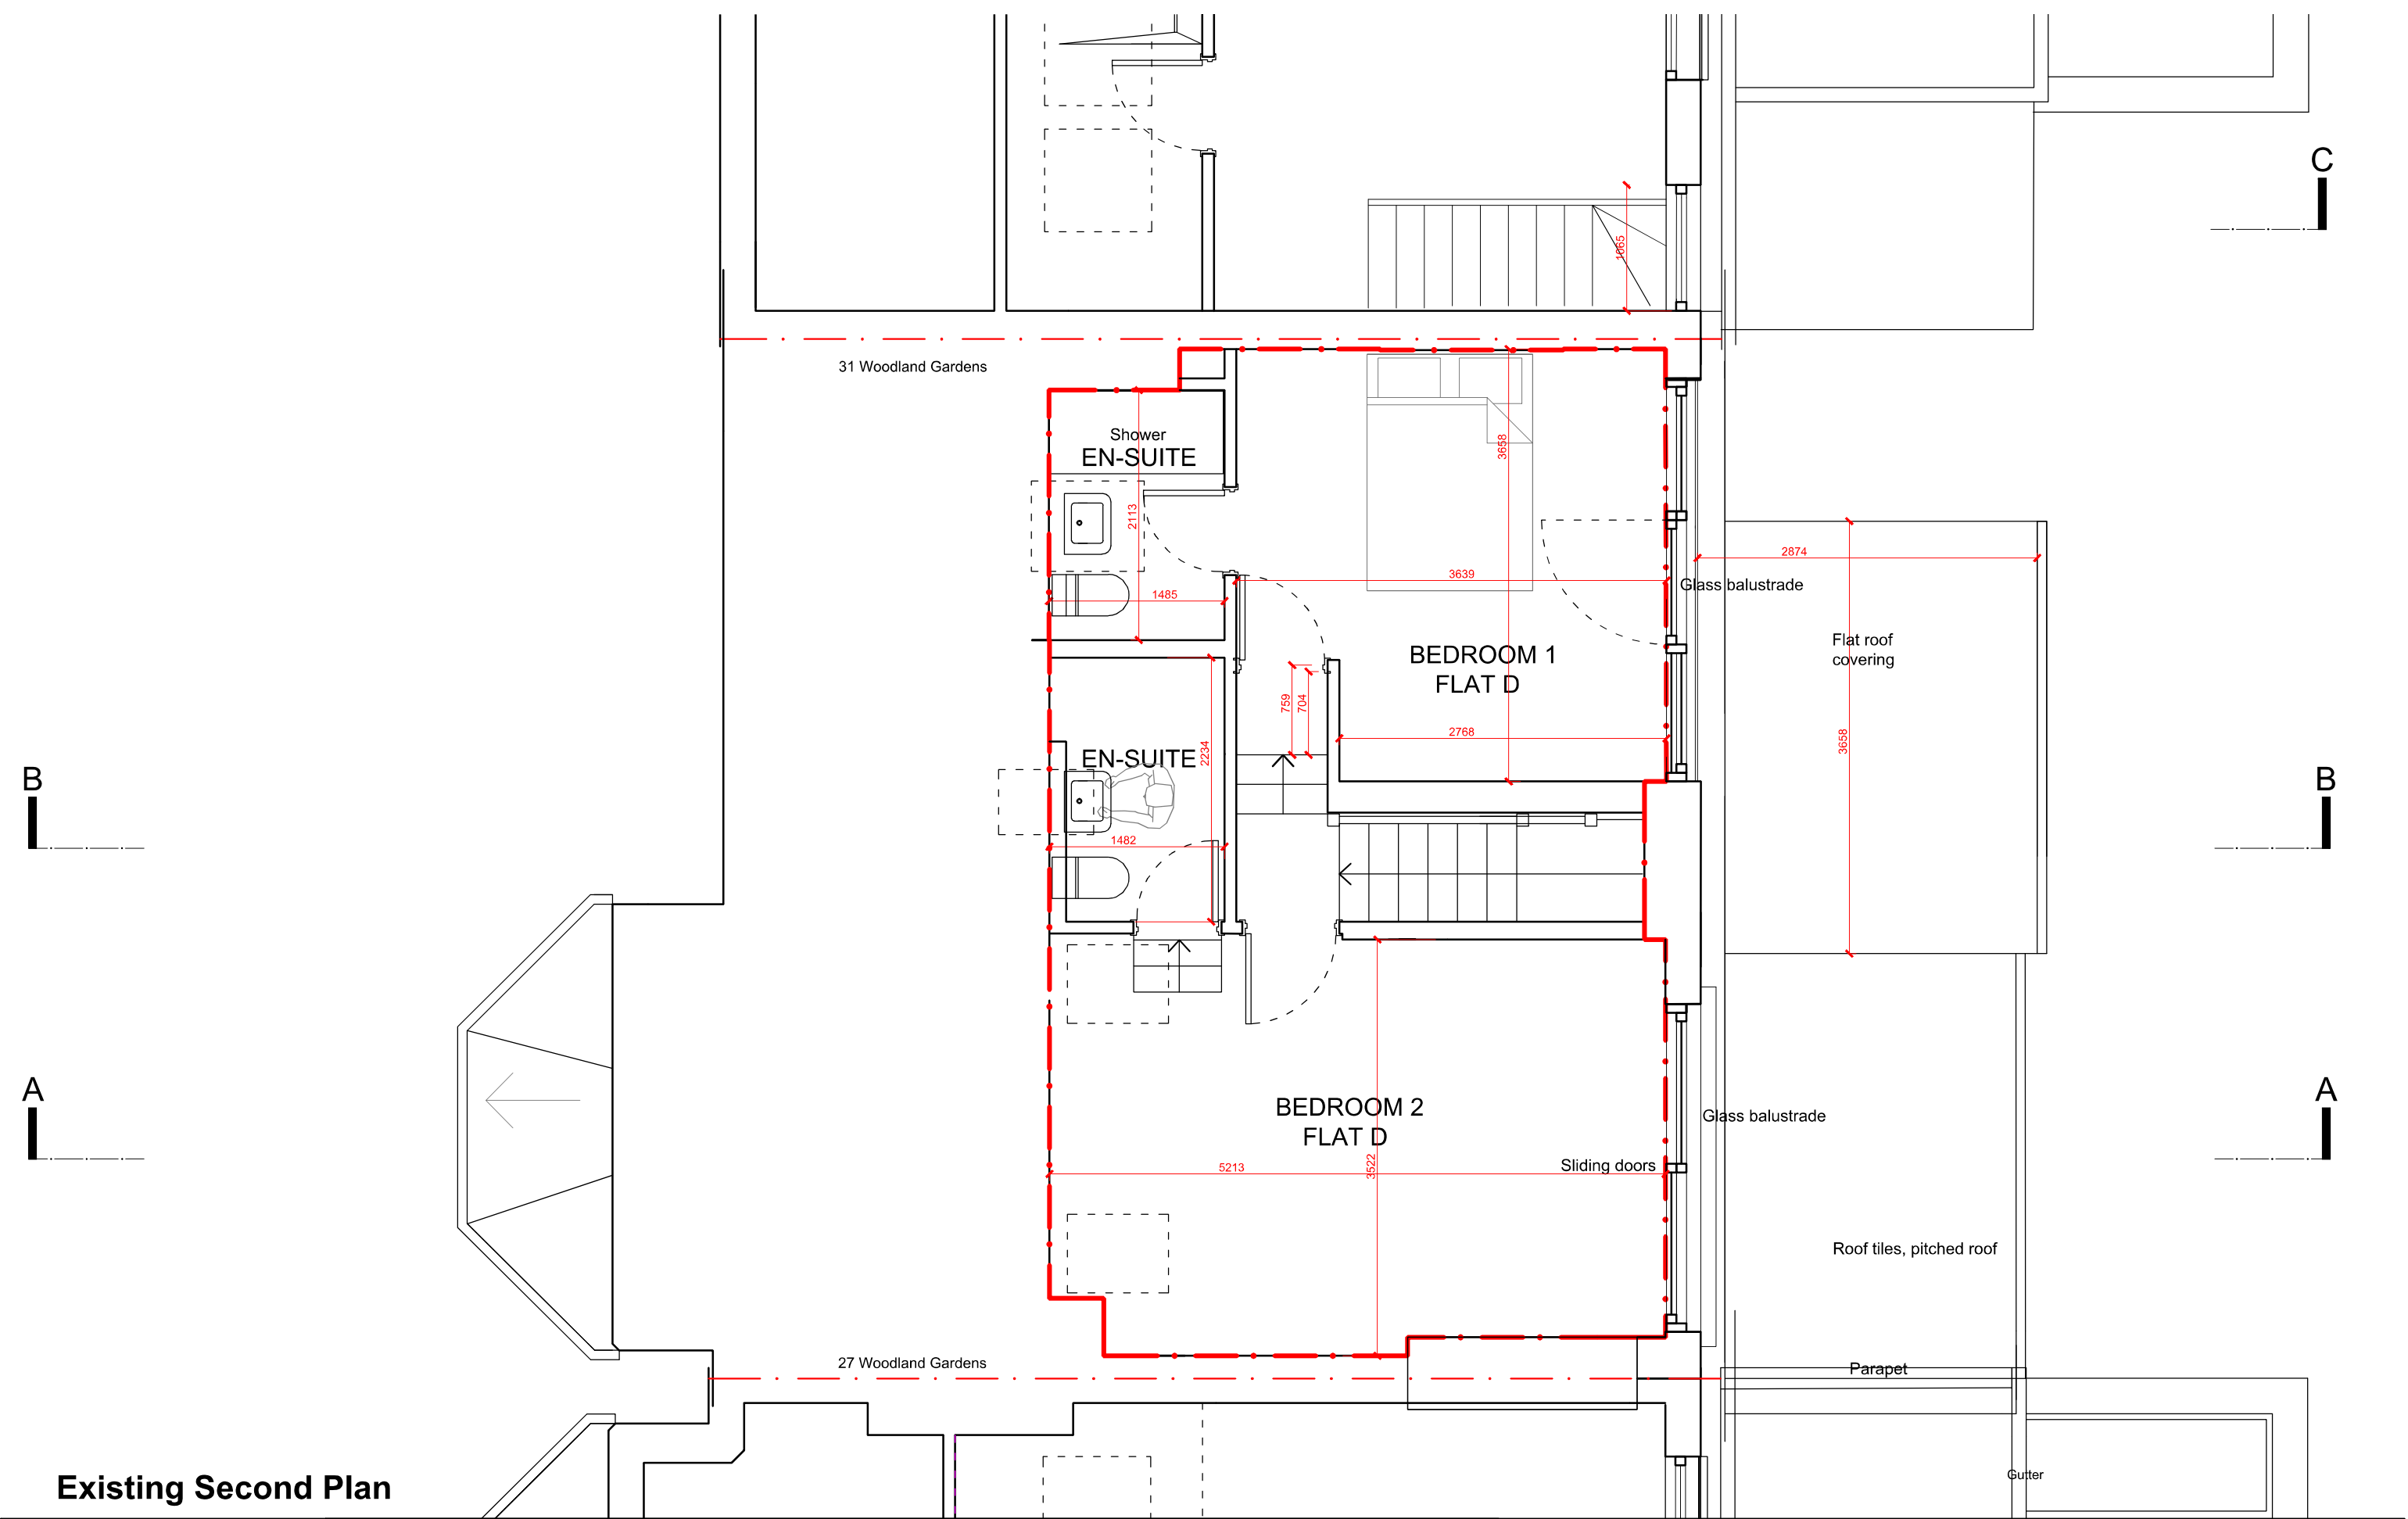

Existing Second Plan

General Notes:

This drawing is based on current available information and should not be relied on as accurate measurements of usable space.

This drawing is the property of the fallon architects and Copyright is reserved by them. The drawing is issued on condition that it is not copied or disclosed by or to any unauthorised persons without the prior consent in writing of the fallon architects

Scale: 1:50

0 .5 1 1.5 2m

--- Outline of Flat D

N

Project

Flat D, 31 Woodland Gardens,
N10 3UE


Title

Existing Second Plan

fallon architects

Scale 1:50 @ A3	
Drawn by: CC	Date 20/02/2024
Drawing No. P-2220.2-D-005	Revision -

Fallon Architects, Tobacco Dock, London E1W 2SF
declanfallon@e1wfarchitecture.com 07920181490
www.fallon-architects.com instagram: fallon_architects

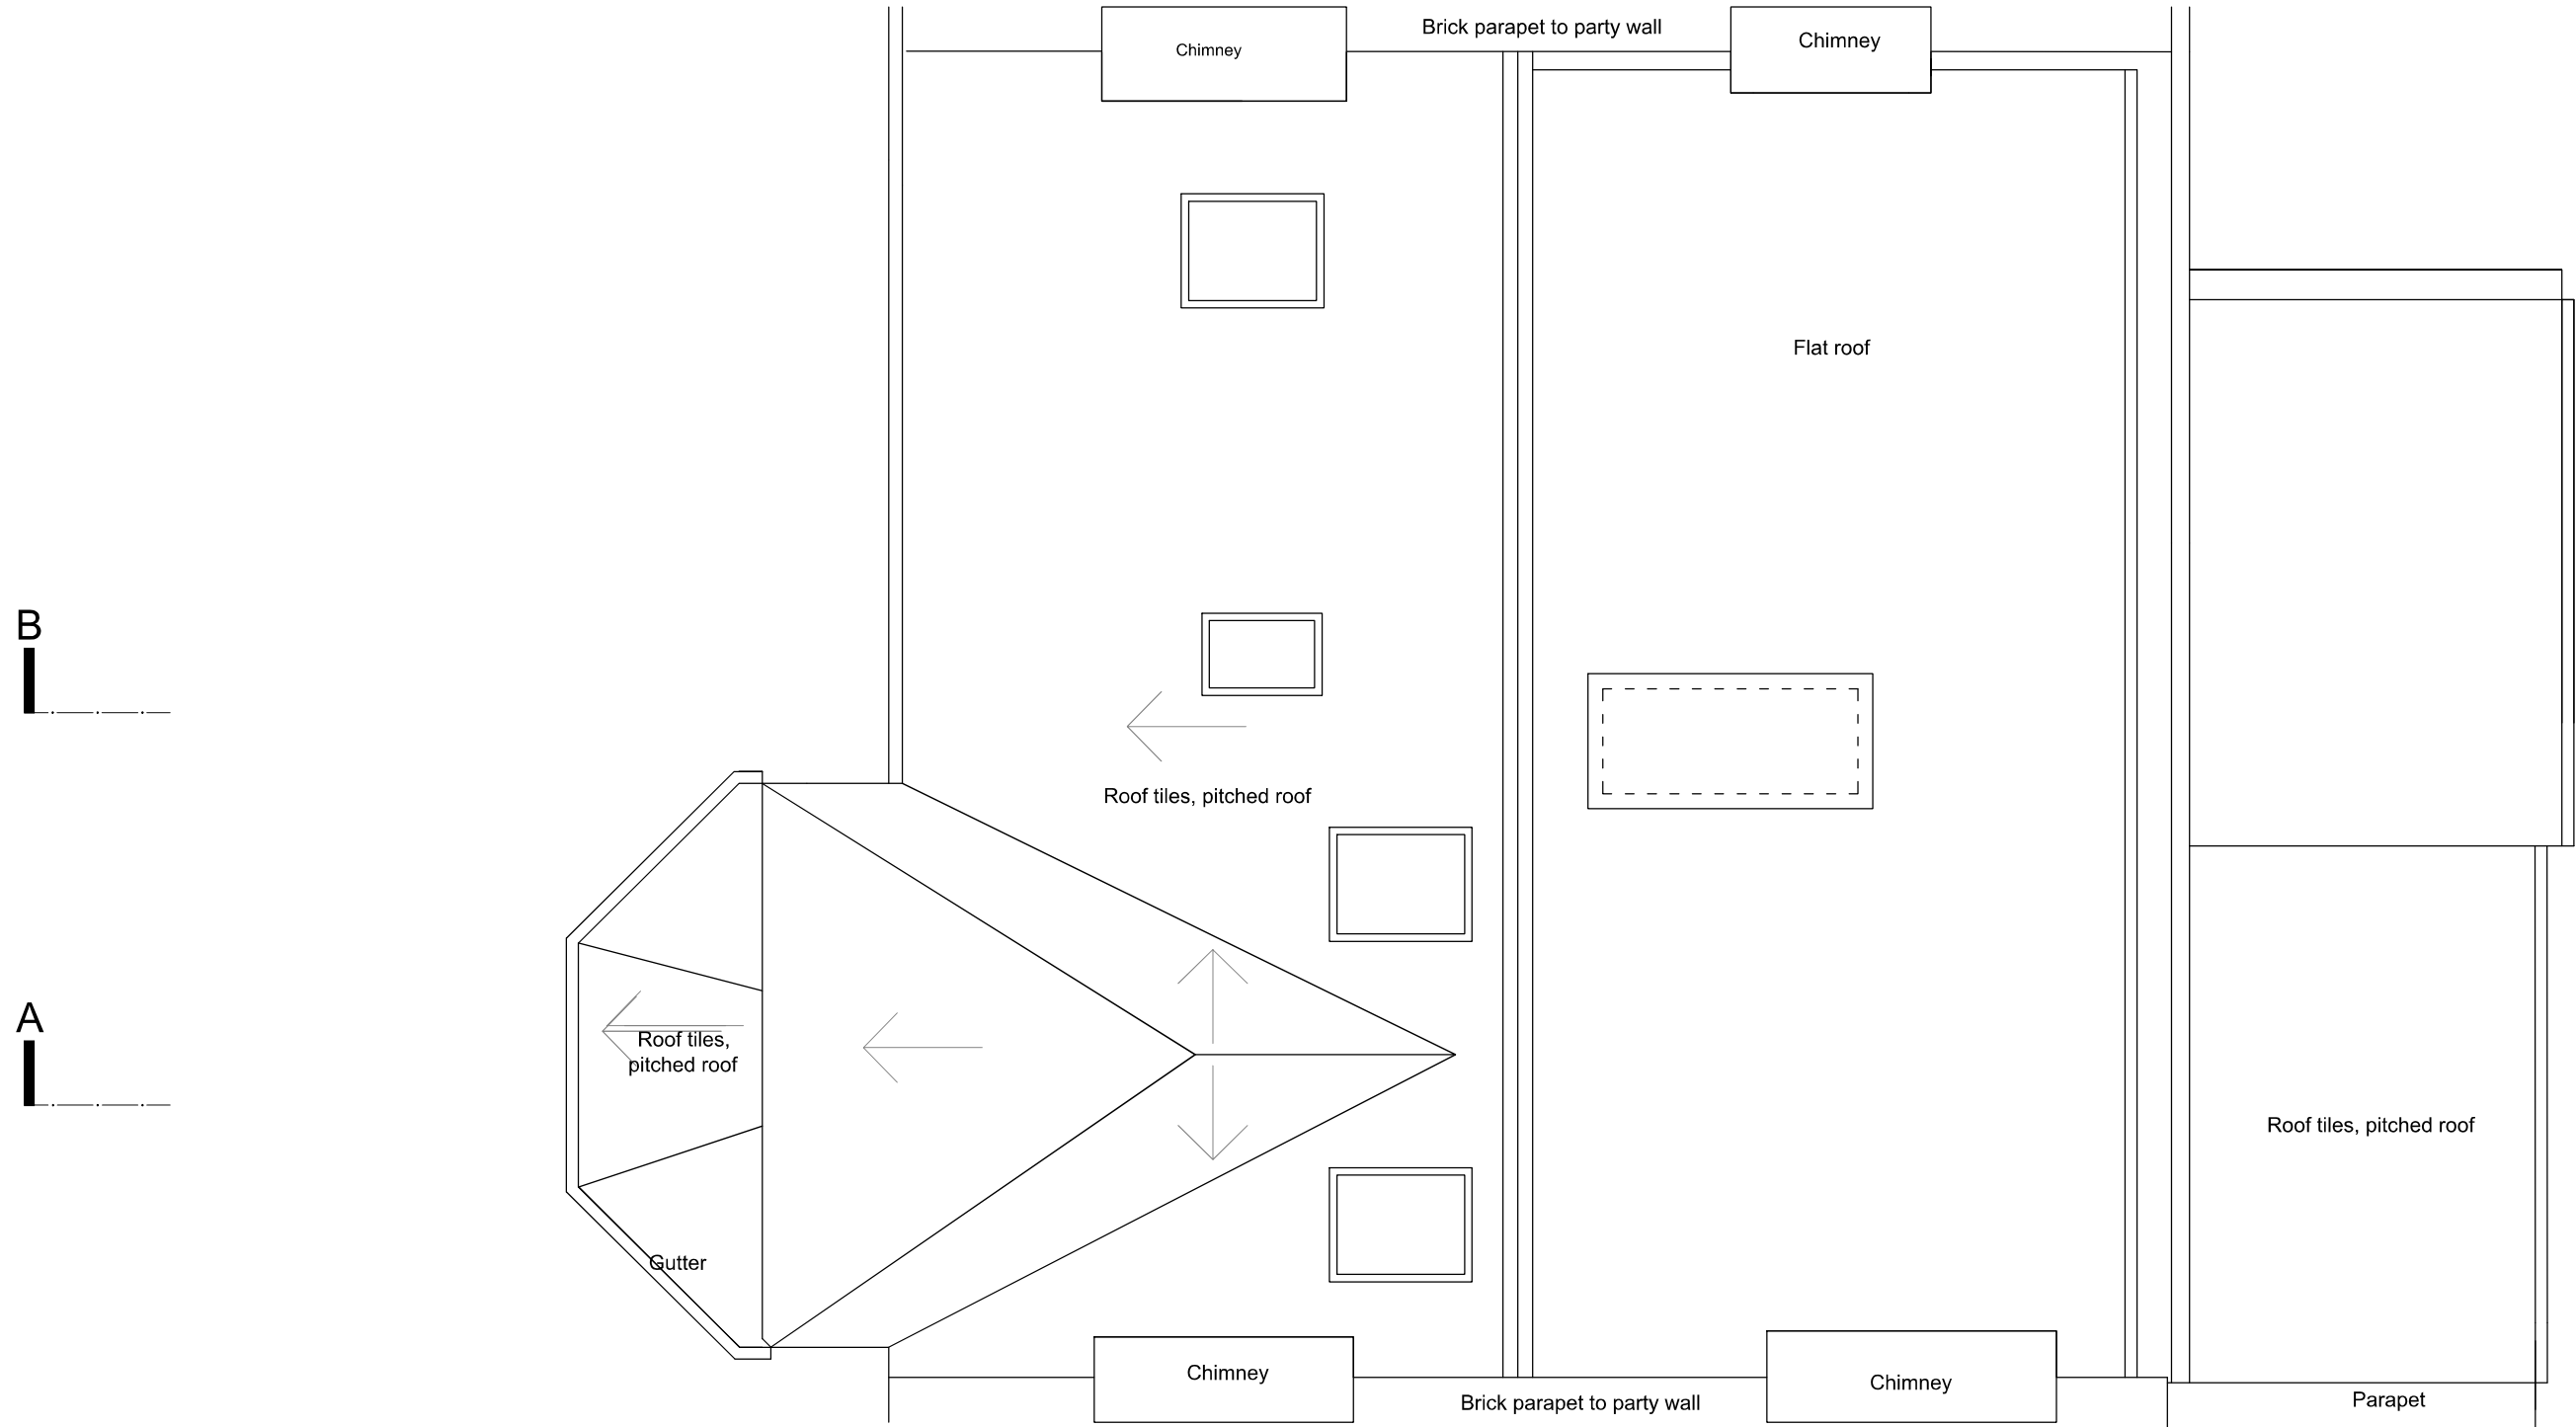

Existing Roof Plan

General Notes:

This drawing is based on current available information and should not be relied on as accurate measurements of usable space.

This drawing is the property of the fallon architects and Copyright is reserved by them. The drawing is issued on condition that it is not copied or disclosed by or to any unauthorised persons without the prior consent in writing of the fallon architects

Scale: 1:50

0 .5 1 1.5 2m

--- Outline of Flat D

Project

Flat D, 31 Woodland Gardens,
N10 3UE

Title

Existing Roof Plan

fallon architects

Scale 1:50 @ A3	
Drawn by: CC	Date 20/02/2024
Drawing No. P-2220.2-D-006	Revision -

Fallon Architects, Tobacco Dock, London E1W 2SF
declan.fallon@e1wfarchitecture.com 07920181490
www.fallon-architects.com instagram: fallon_architects



Existing Front Elevation

Legend

This drawing is based on current available information and should not be relied on as accurate measurements of usable space.

This drawing is the property of the fallon architects and Copyright is reserved by them. The drawing is issued on condition that it is not copied or disclosed by or to any unauthorised persons without the prior consent in writing of the fallon architects

Scale: 1:50
0 .5 1 1.5 2m

Project

Flat D, 31 Woodland Gardens,
N10 3UE


Title

Existing Front Elevation

fallon architects

Scale 1:50 @ A3	
Drawn by: CC	Date 20/02/2024
Drawing No. P-2220.2-D-007	Revision -

Fallon Architects, Tobacco Dock, London E1W 2SF
declan.fallon@e1warchitecture.com 07920181490
www.fallon-architects.com instagram: fallon_architects

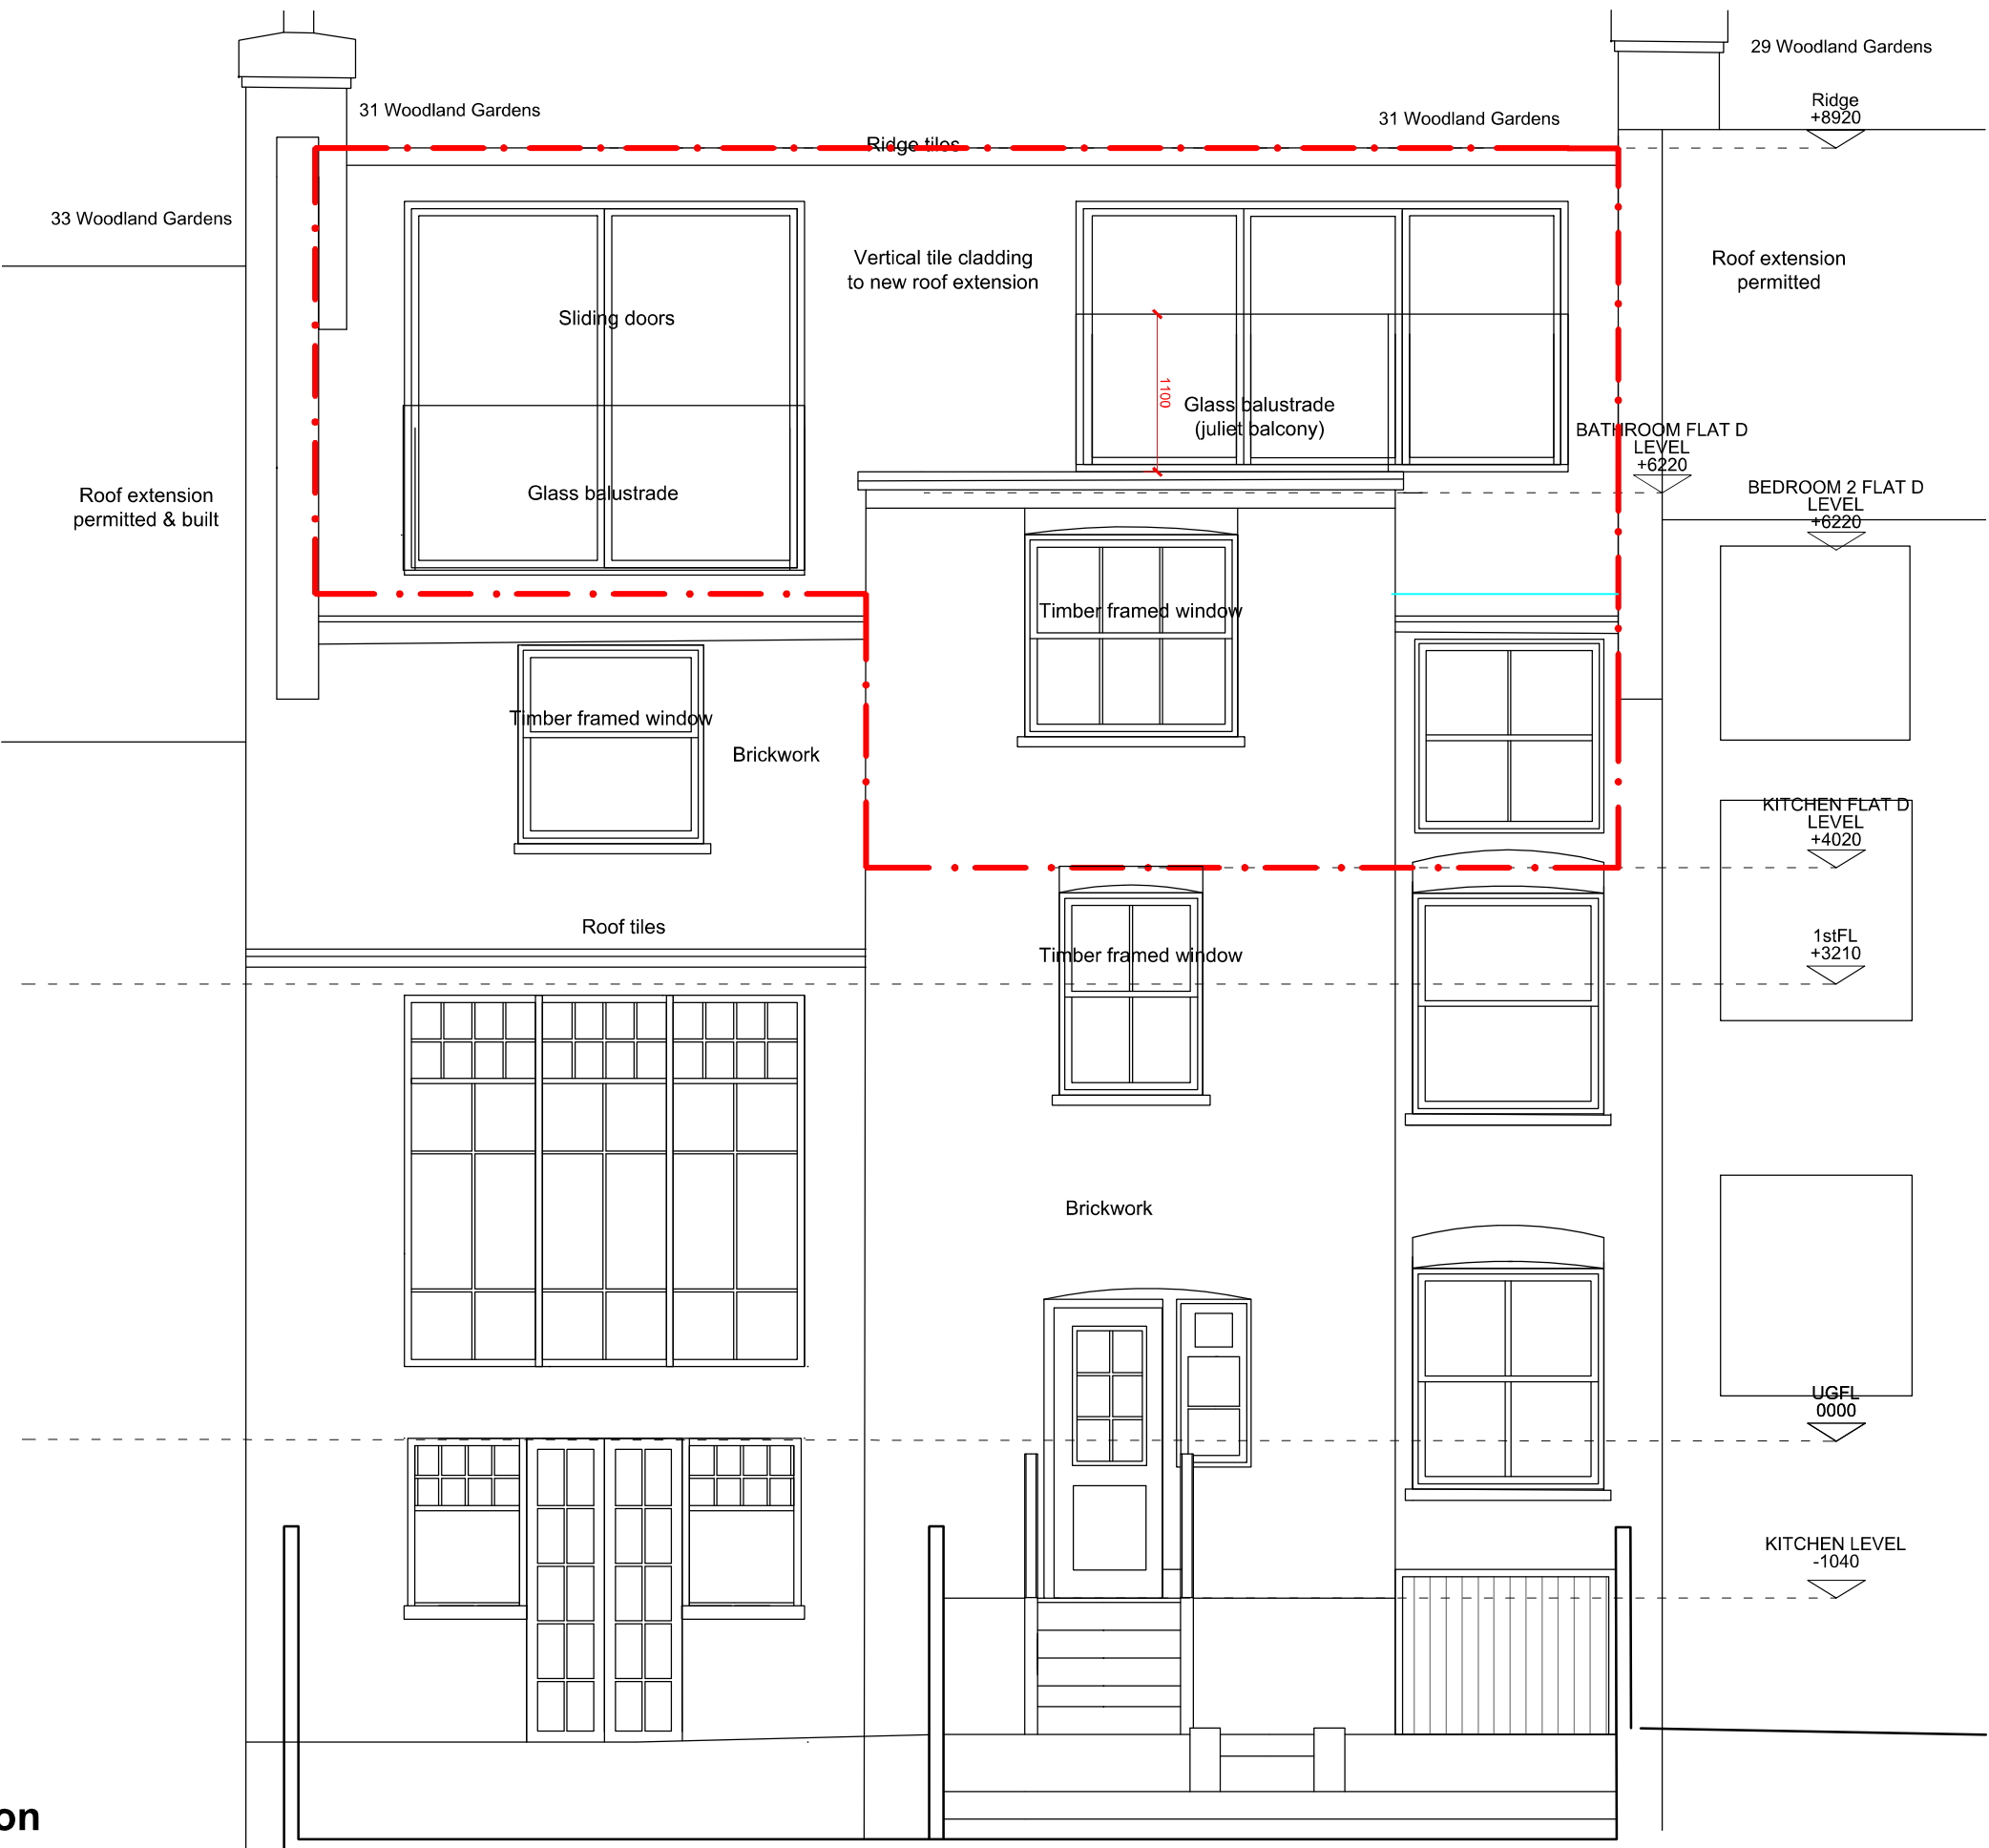

Existing Rear Elevation

General Notes:

This drawing is based on current available information and should not be relied on as accurate measurements of usable space.

This drawing is the property of the fallon architects and Copyright is reserved by them. The drawing is issued on condition that it is not copied or disclosed by or to any unauthorised persons without the prior consent in writing of the fallon architects

Scale: 1:50

0 .5 1 1.5 2m

--- Outline of Flat D

Project

Flat D, 31 Woodland Gardens,
N10 3UE


Title

Existing Rear Elevation

fallon architects

Scale 1:50 @ A3	
Drawn by: CC	Date 20/02/2024
Drawing No. P-2220.2-D-008	Revision

Fallon Architects, Tobacco Dock, London E1W 2SF
declanfallon@e1warchitecture.com 07920181490
www.fallon-architects.com instagram: fallon_architects

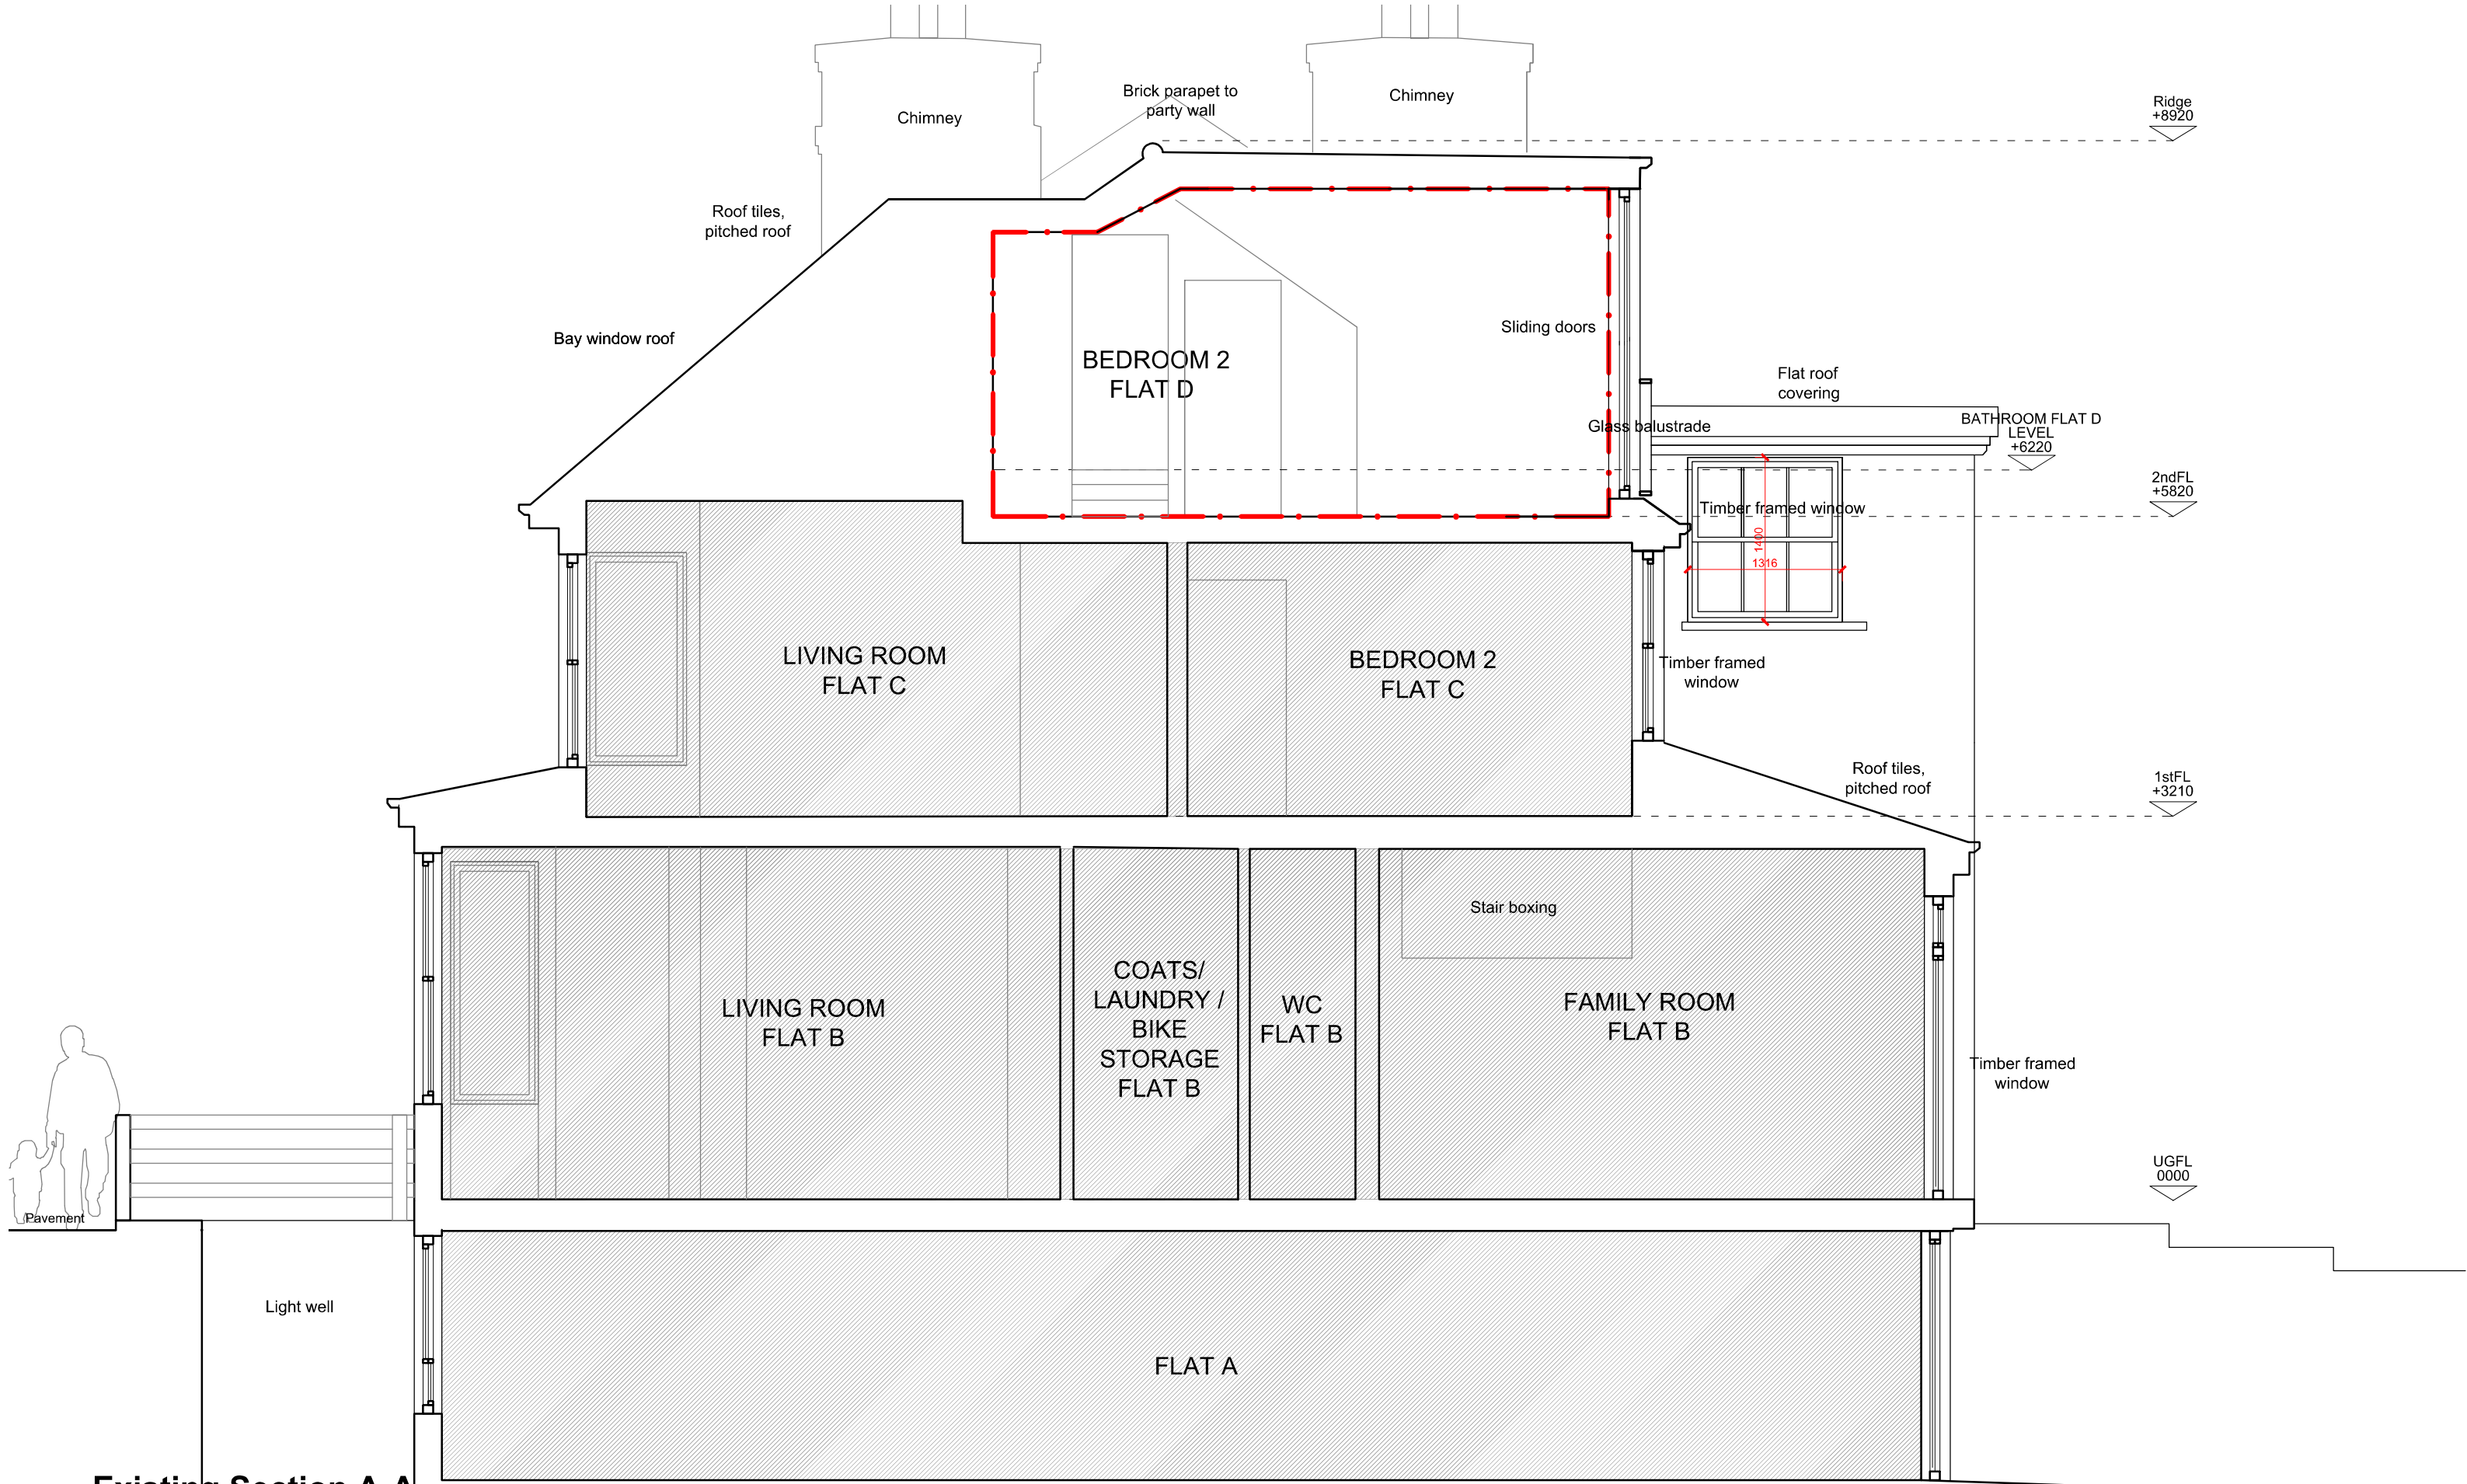


Existing Section A-A

General Notes:

This drawing is based on current available information and should not be relied on as accurate measurements of usable space.

This drawing is the property of the fallon architects and Copyright is reserved by them. The drawing is issued on condition that it is not copied or disclosed by or to any unauthorised persons without the prior consent in writing of the fallon architects

 

----- Outline of Flat D

Project


Flat D, 29 Woodland Gardens,
N10 3UE

Title

Existing Section A-A

fallon architects	
Scale 1:50 @ A3	
Drawn by: CC	Date 20/02/2024
Drawing No. P-2220.2-D-009	Revision -

Fallon Architects, Tobacco Dock, London E1W 2SF
declan.fallon@e1wfarchitecture.com 07920181490
www.fallon-architects.com instagram: fallon_architects

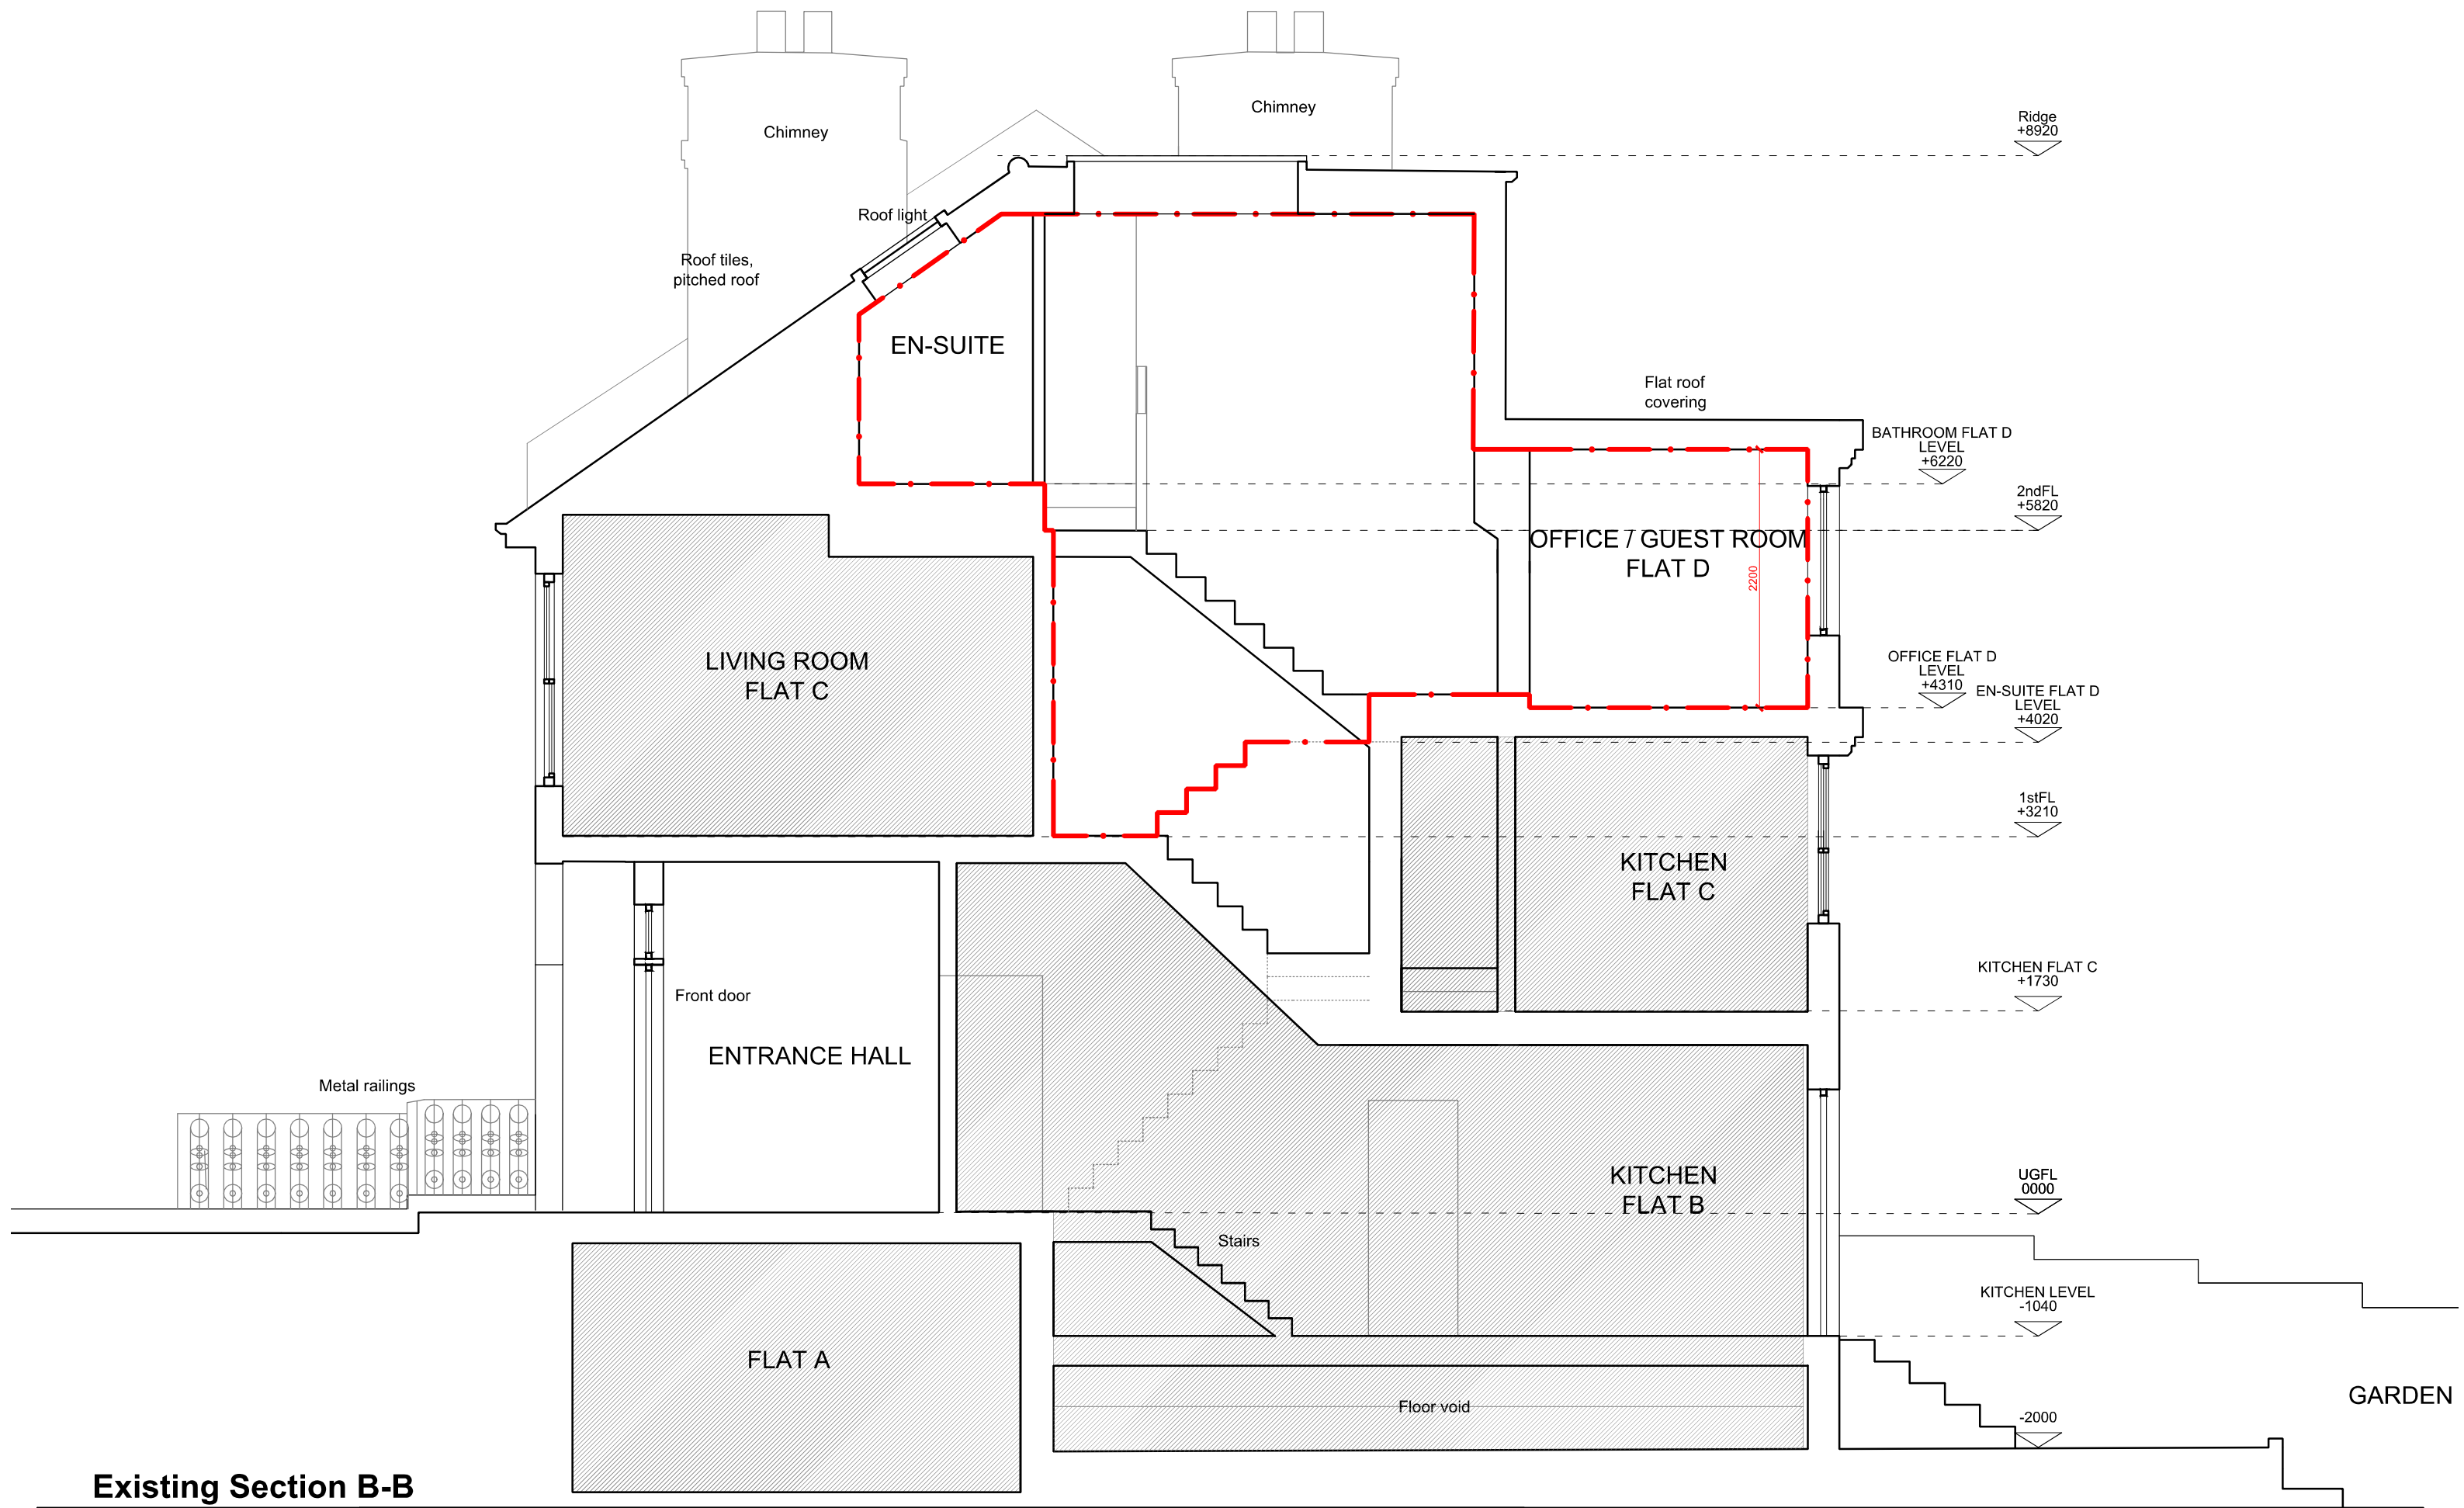


Existing Section B-B

General Notes:

This drawing is based on current available information and should not be relied on as accurate measurements of usable space.

This drawing is the property of the fallon architects and Copyright is reserved by them. The drawing is issued on condition that it is not copied or disclosed by or to any unauthorised persons without the prior consent in writing of the fallon architects

 

--- Outline of Flat D

Project

Flat D, 31 Woodland Gardens,
N10 3UE

Title

Existing Section B-B

fallon architects	
Scale 1:50 @ A3	
Drawn by: CC	Date 20/02/2024
Drawing No. P-2220.2-D-010	Revision -

Fallon Architects, Tobacco Dock, London E1W 2SF
declan.fallon@e1warchitecture.com 07920181490
www.fallon-architects.com instagram: fallon_architects