

Client Initials	Date	Signature

Rev	Date	
101	06/03/2024	First Issue

Location: _____

Mike Tuck Studio Ltd
Unit 222, 2A Ruckholt Rd
London E10 5NP
www.miketuck.co.uk

+44 (0) 208 556 9090
mail@miketuck.co.uk

© Mike Tuck Ltd


Client: L Jackson

Project: Oak Avenue

DWG Title: Proposed Ground Floor Plan

Drawn:	Checked:	Scale @A1:	Status:
GR	MT	1:25	Stage 2

Project:	Stage	ID	type	dwg no.	Rev:
131_OAK	2		PD_102	101	

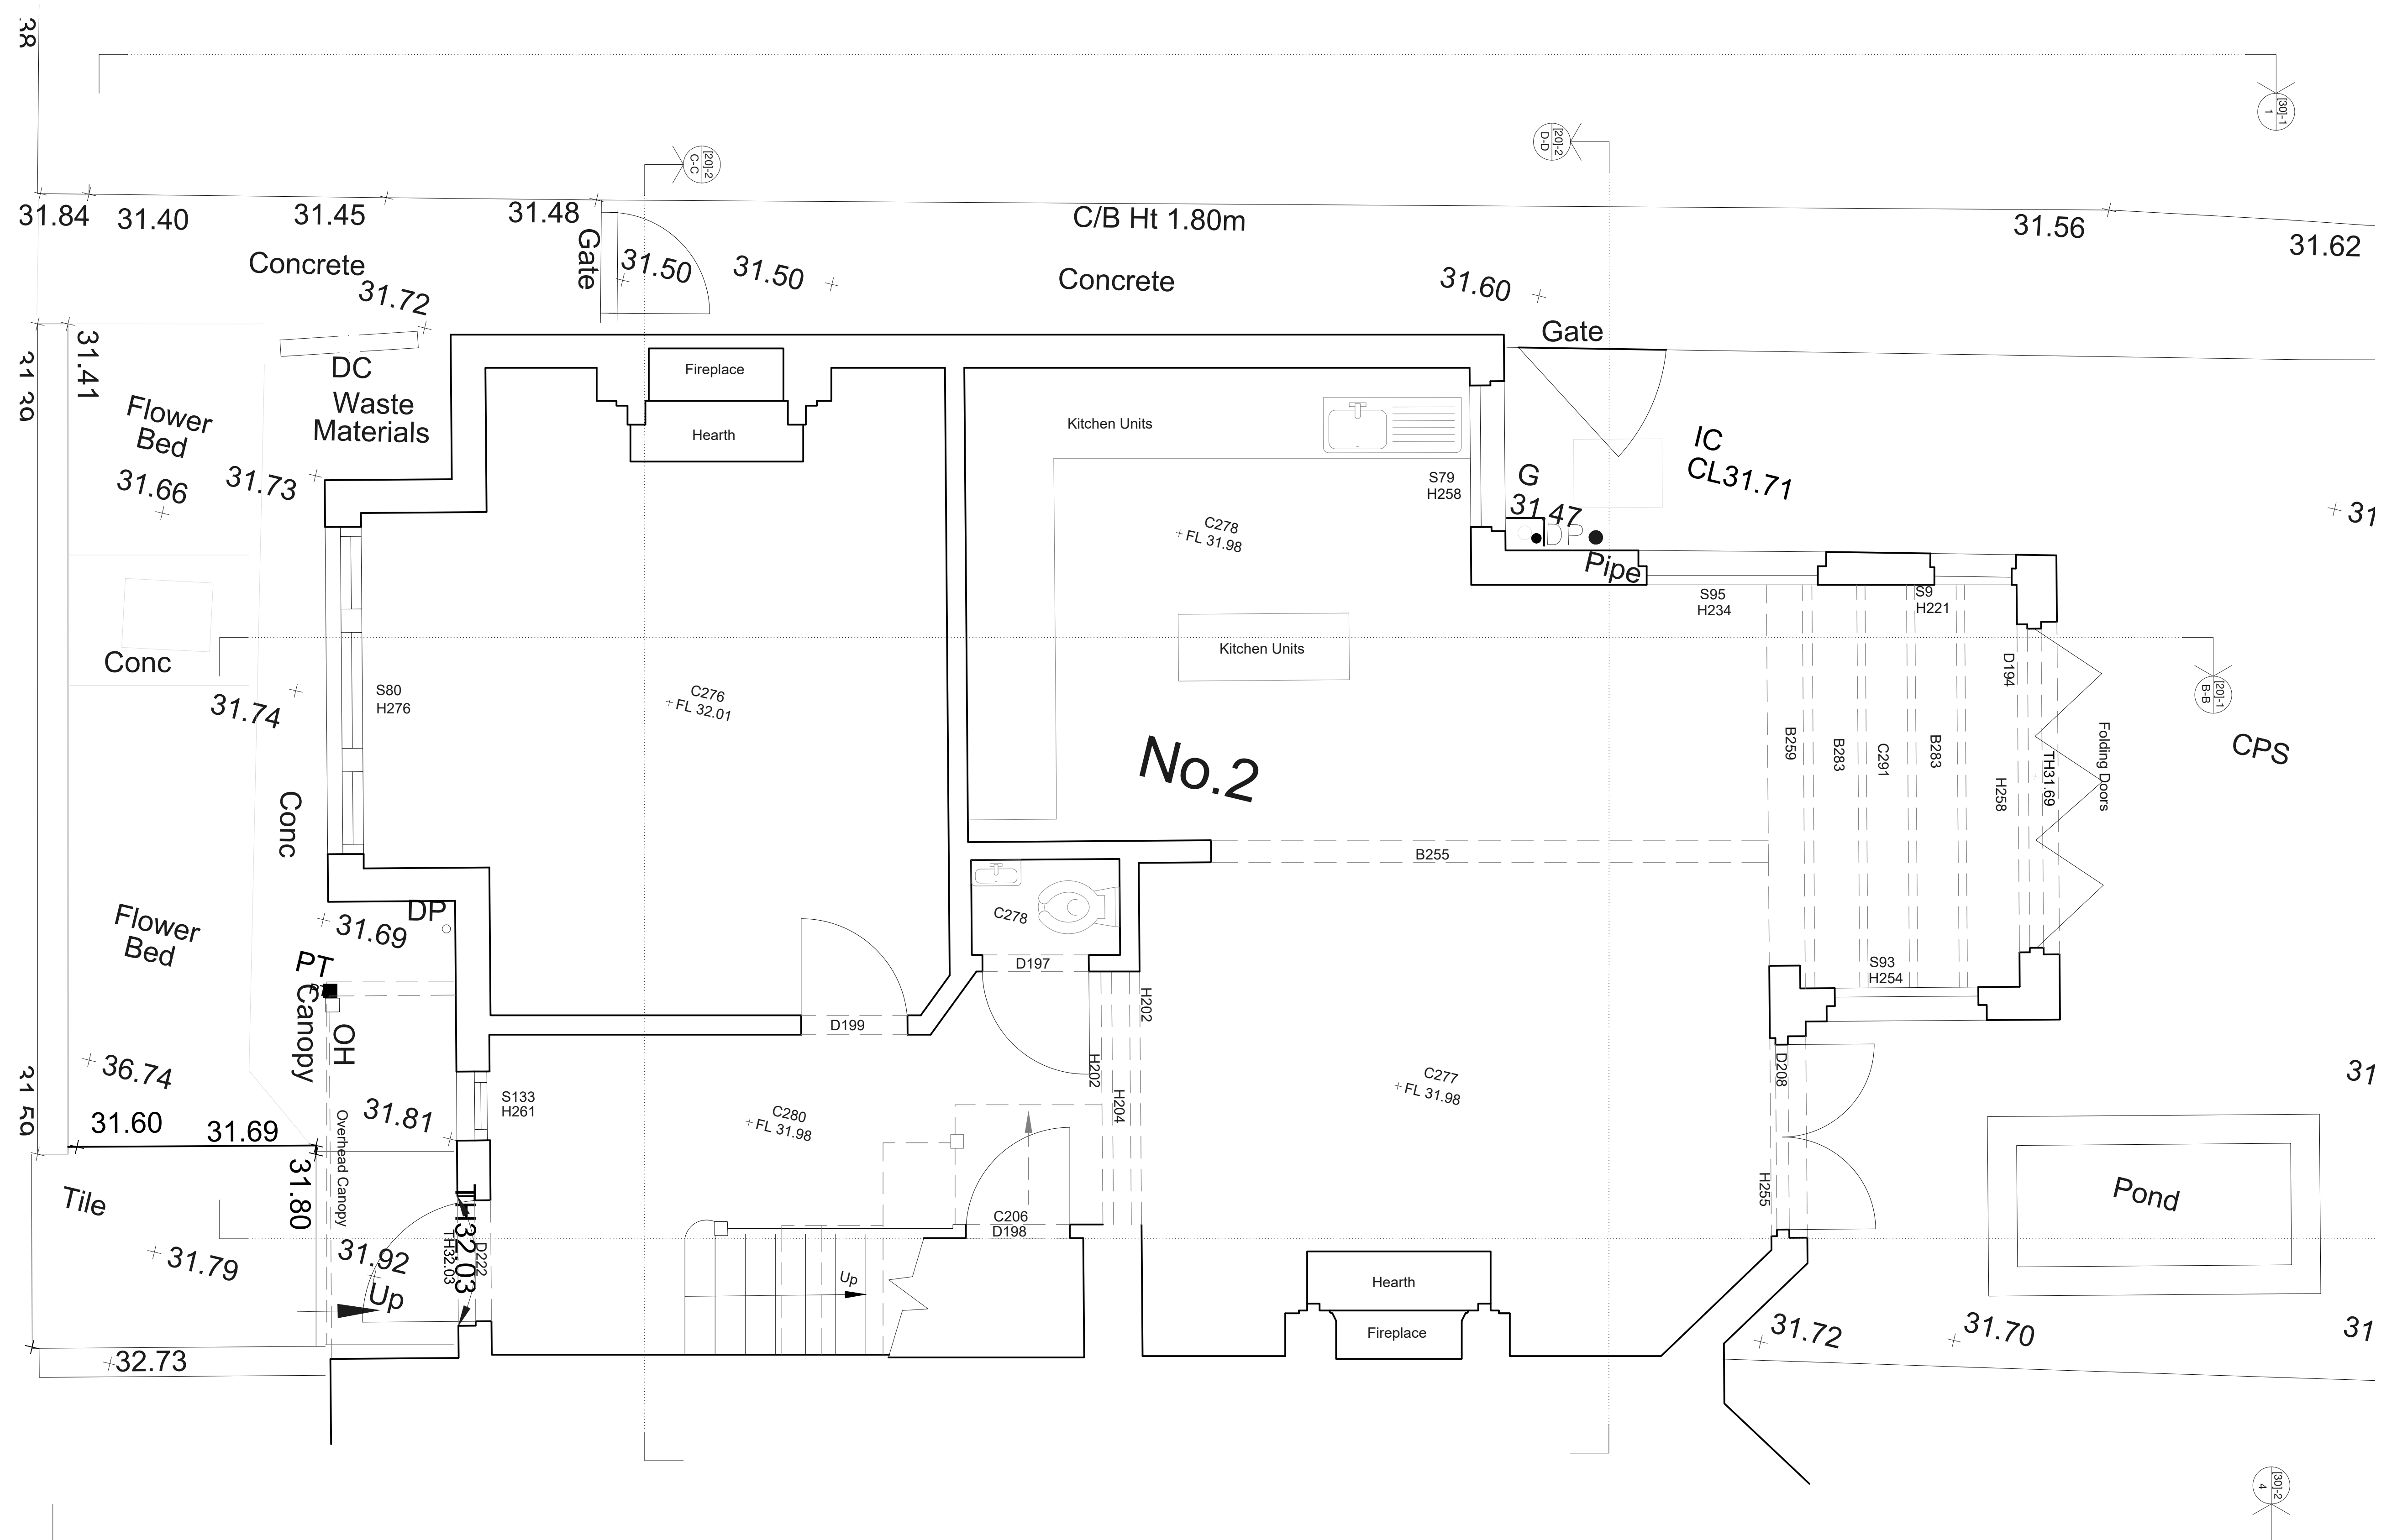

01 Ground Floor Plan
1:25 @ A1

