


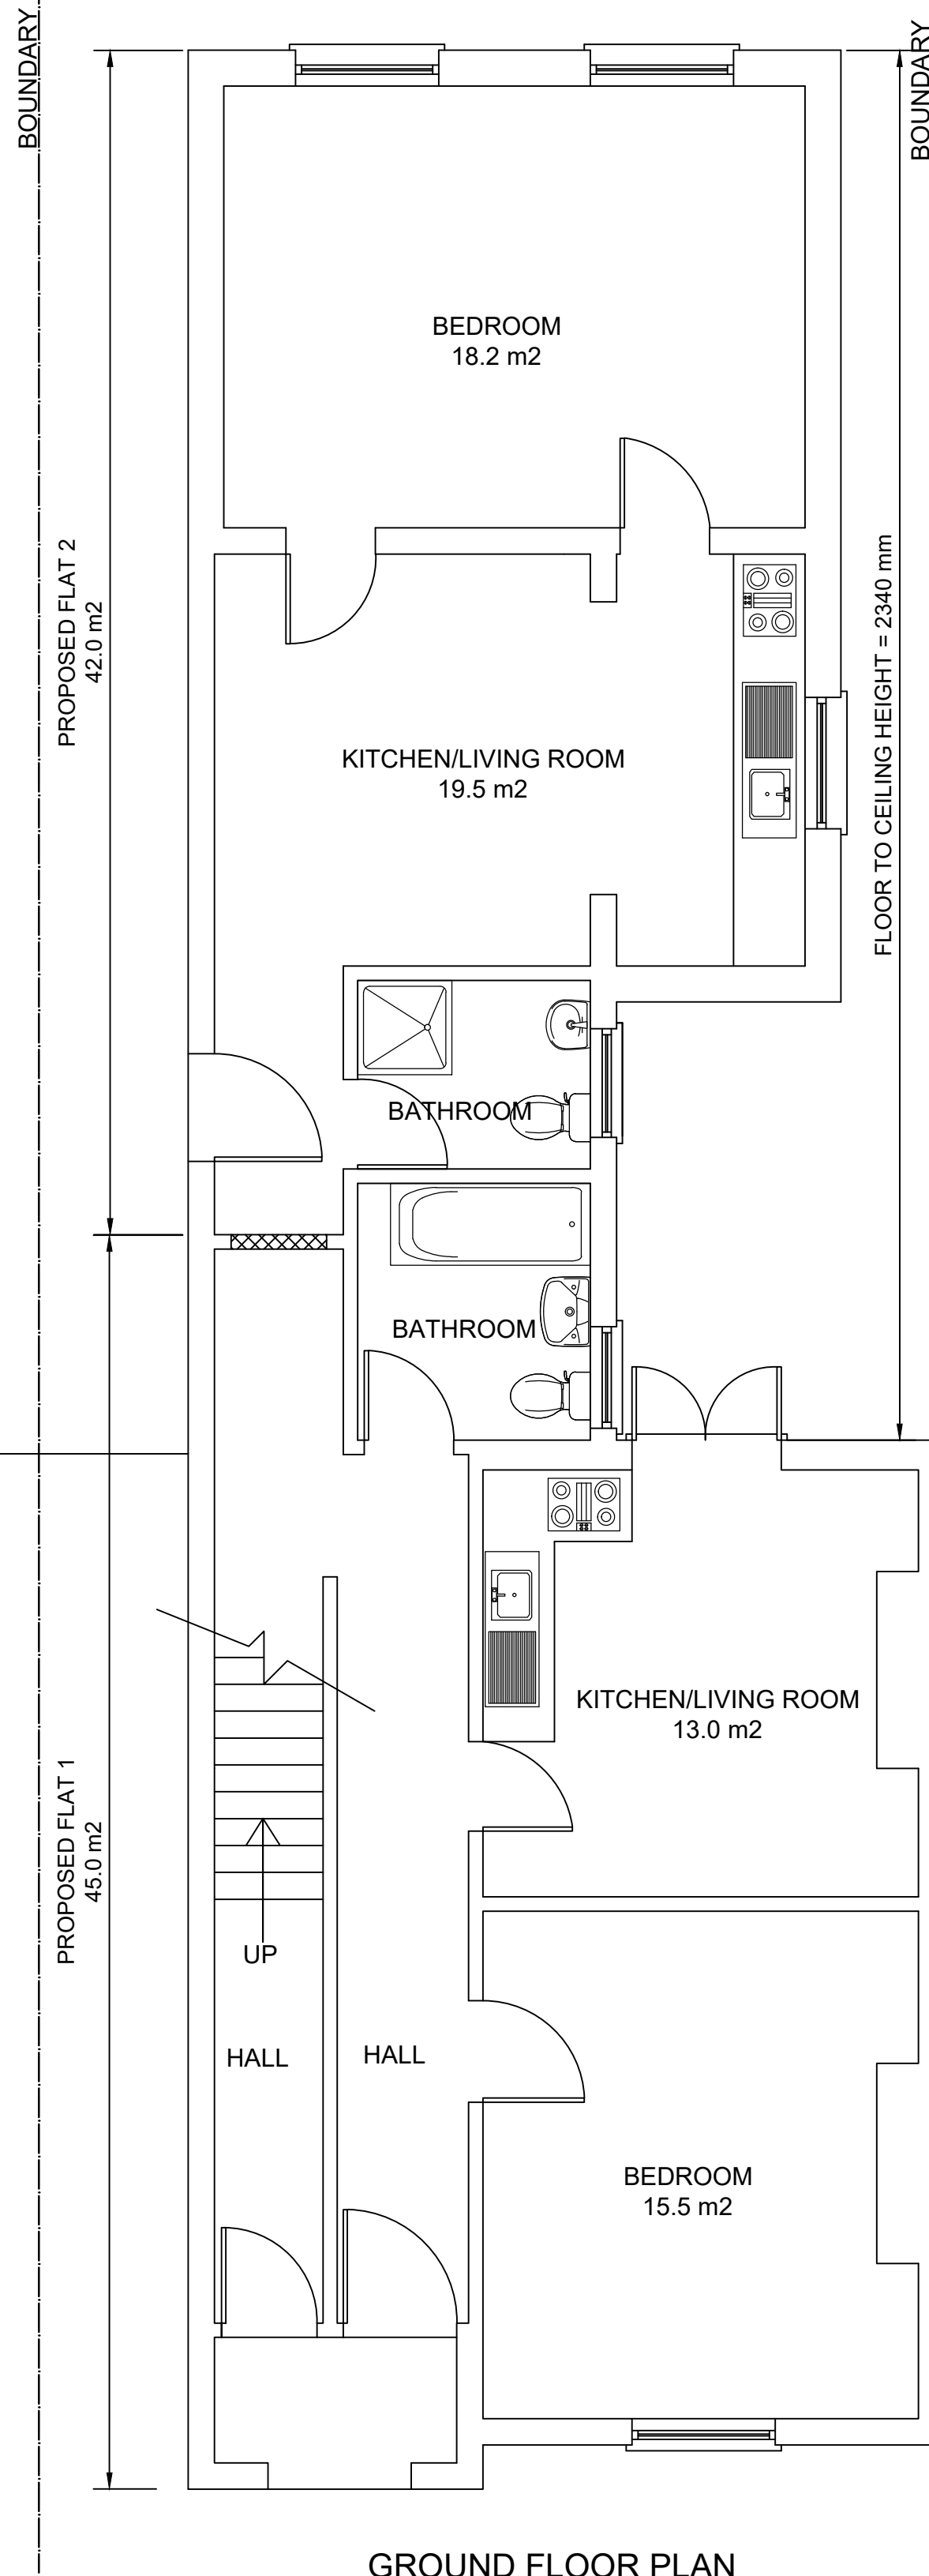


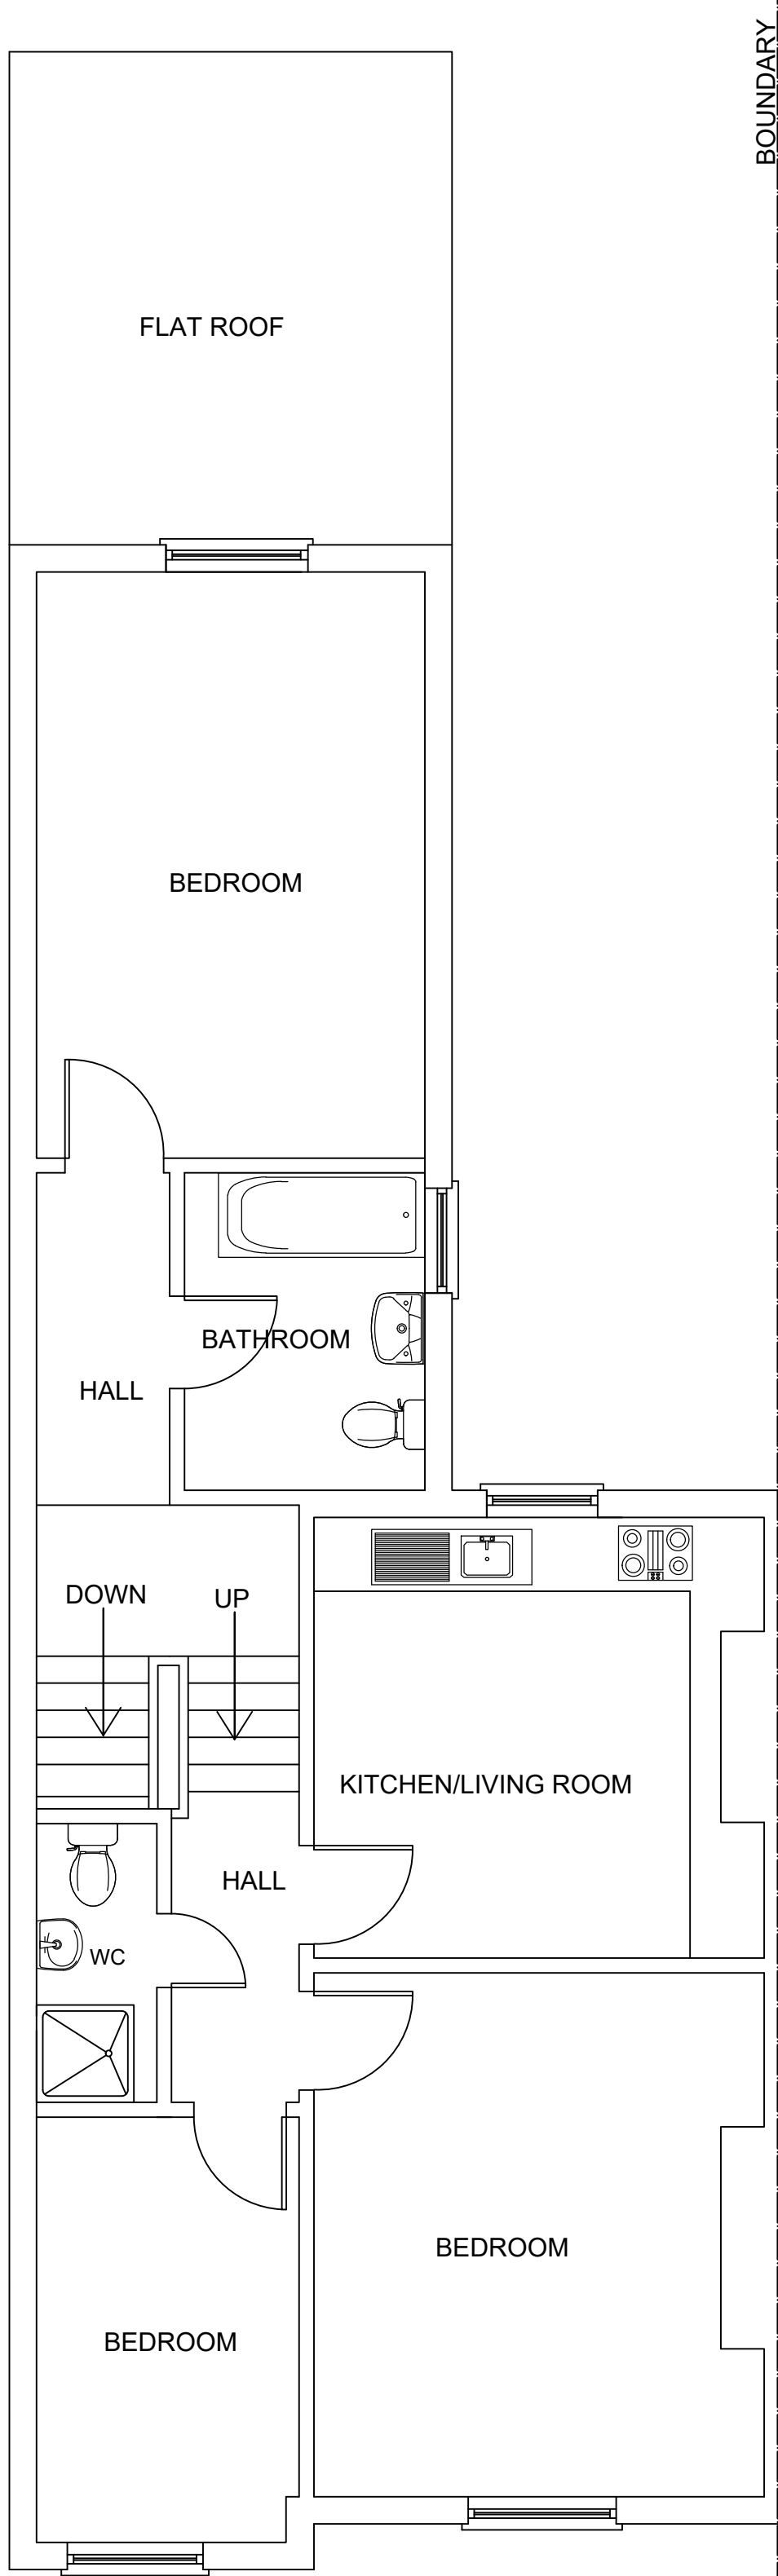

GROUND FLOOR PLAN
TWO SELF CONTAINED FLATS - 49A

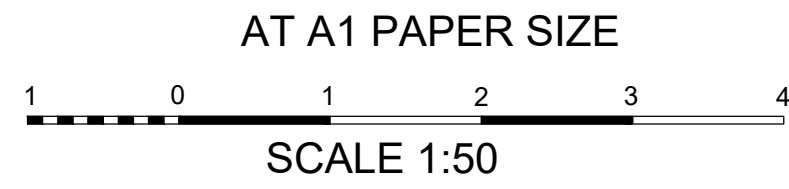

FIRST FLOOR PLAN
FIRST FLOOR MAISONETTE - 49B
REMAINS AS IS

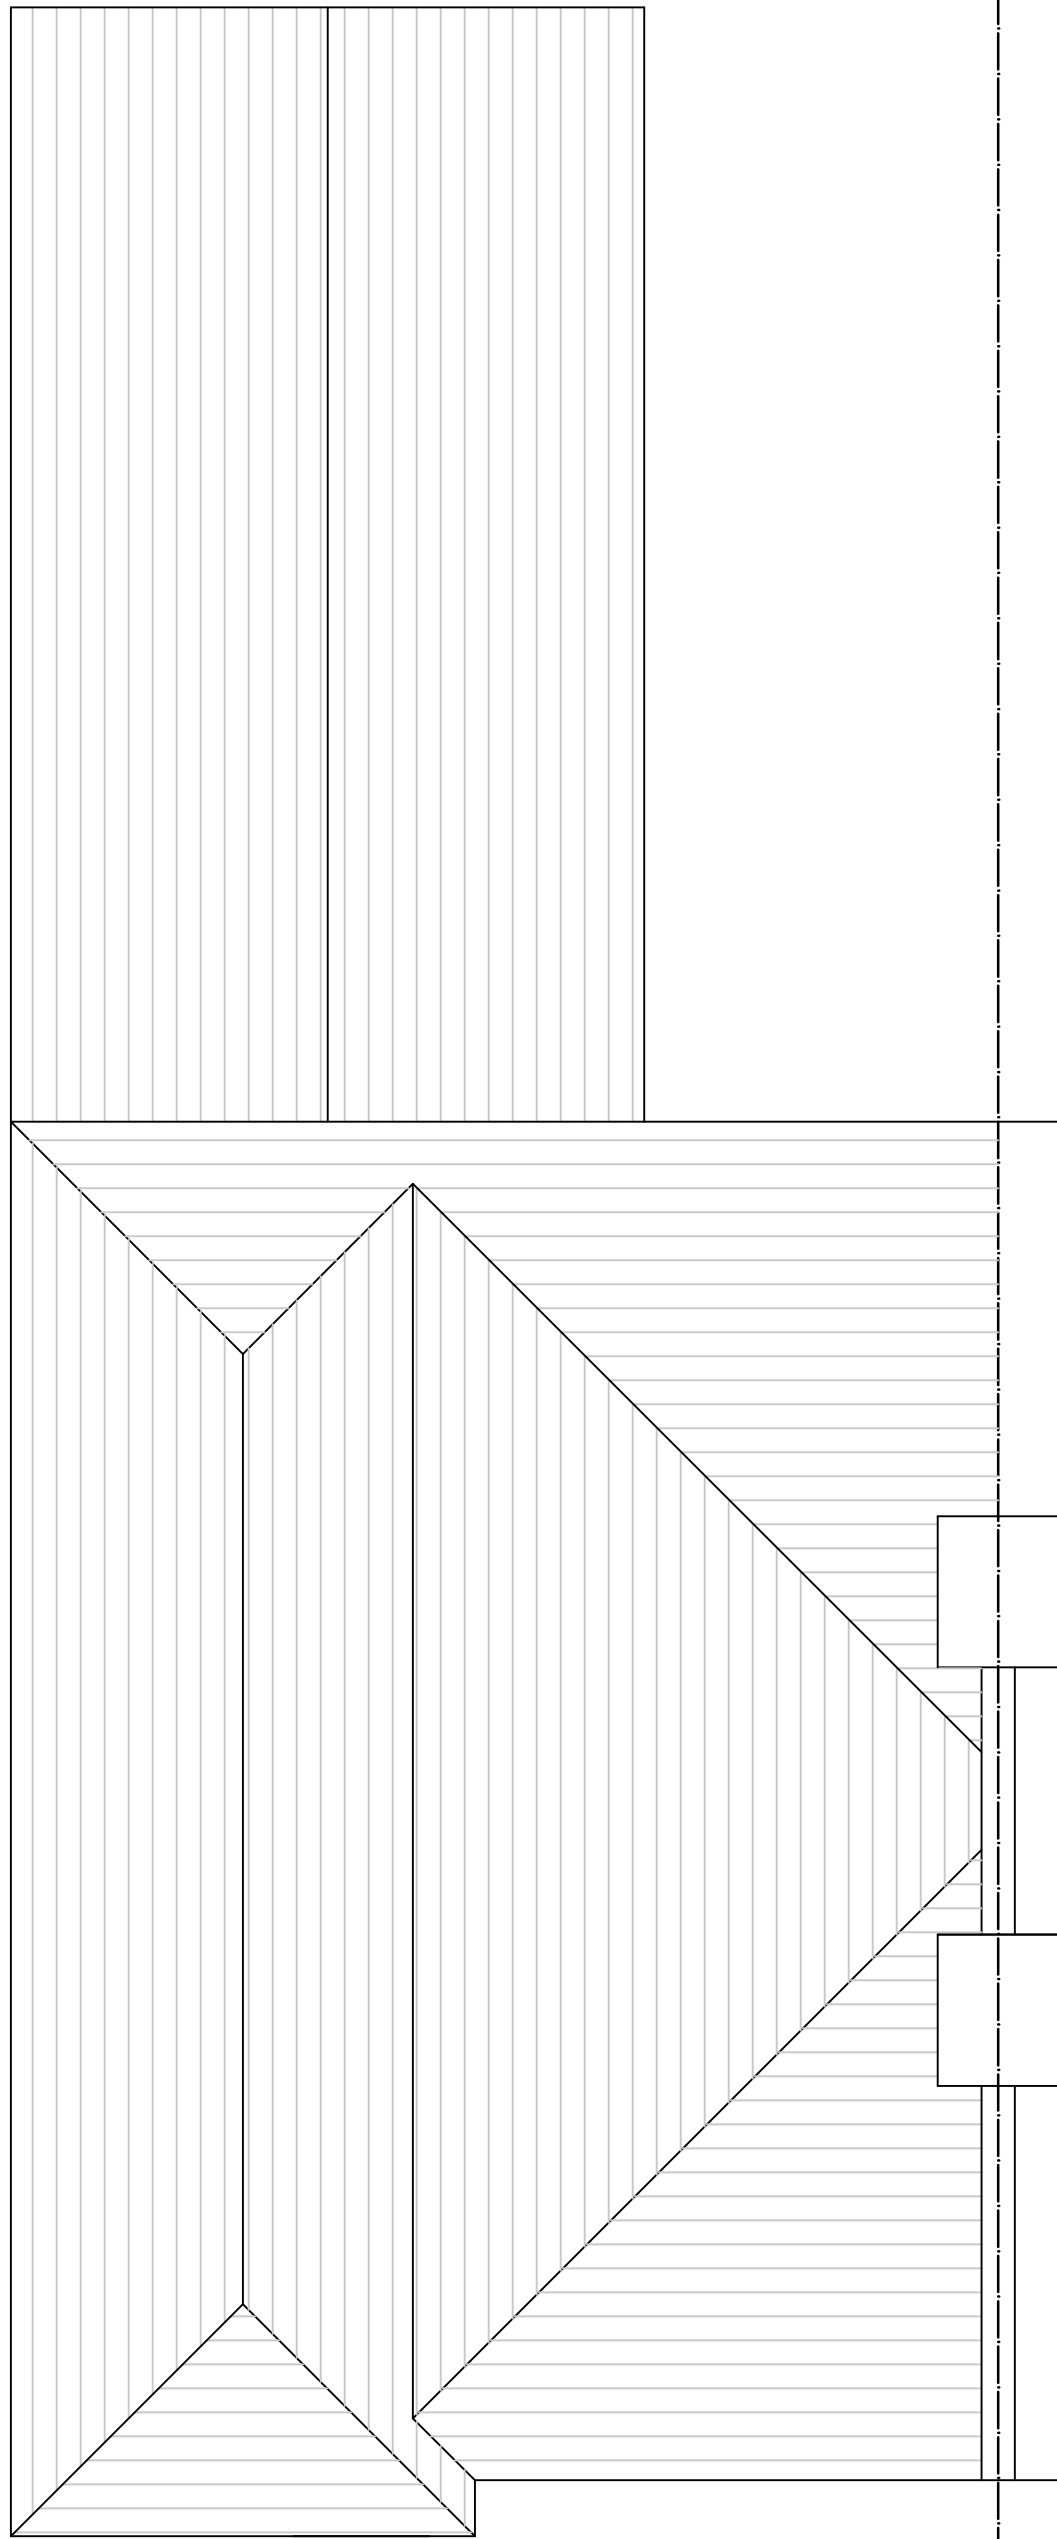

ROOF PLAN
REMAINS AS IS

REVISIONS			
REVISION	DATE	BY	DETAILS
A	07/03/2024	JIA	Scale bar added.
B	09/03/2024	JIA	Photographs added. Proposal noted to be conversion to two one person flats



FRONT VIEW LOOKING WEST FRONT VIEW LOOKING WEST FRONT VIEW FRONT VIEW LOOKING EAST FRONT VIEW LOOKING EAST



GAP BETWEEN 47 AND 49 NORTHUMBERLAND PARK GAP BETWEEN 47 AND 49 NORTHUMBERLAND PARK FROM REAR TO FRONT GAP BETWEEN 47 AND 49 NORTHUMBERLAND PARK FROM REAR TO FRONT GAP BETWEEN 47 AND 49 NORTHUMBERLAND PARK FROM FRONT TO REAR



VIEW OF REAR GARDEN LOOKING TO REAR TOTALLY OVERGROWN VIEW OF REAR ELEVATION VIEW OF REAR ELEVATION LOOKING WEST VIEW OF REAR ELEVATION LOOKING EAST VIEW OF REAR ELEVATION

IT IS HEREBY CONFIRMED THAT THE PHOTOGRAPHS
WERE TAKEN ON 09 MARCH 2024

John Ioannou

M PATEL
CONVERSION TO TWO ONE PERSON SELF CONTAINED FLATS
49A NORTHUMBERLAND PARK, LONDON N17 0TB
PROPOSED FLOOR PLANS

DRAWING NO: NPH/PLSC/P/2B OF 3 SCALE: 1:50, 1:500, 1:1250

J.A. IOANNOU B Sc (Eng), C Eng, FICE

CHARTERED ENGINEER

DATE: JANUARY 2024

75 MINCHENDEN CRESCENT
SOUTHGATE
LONDON N14 7EP
TEL: 0208866267 / MOB: 07985419990
EMAIL: joannou@aol.com