



BOUNDARY

BOUNDARY

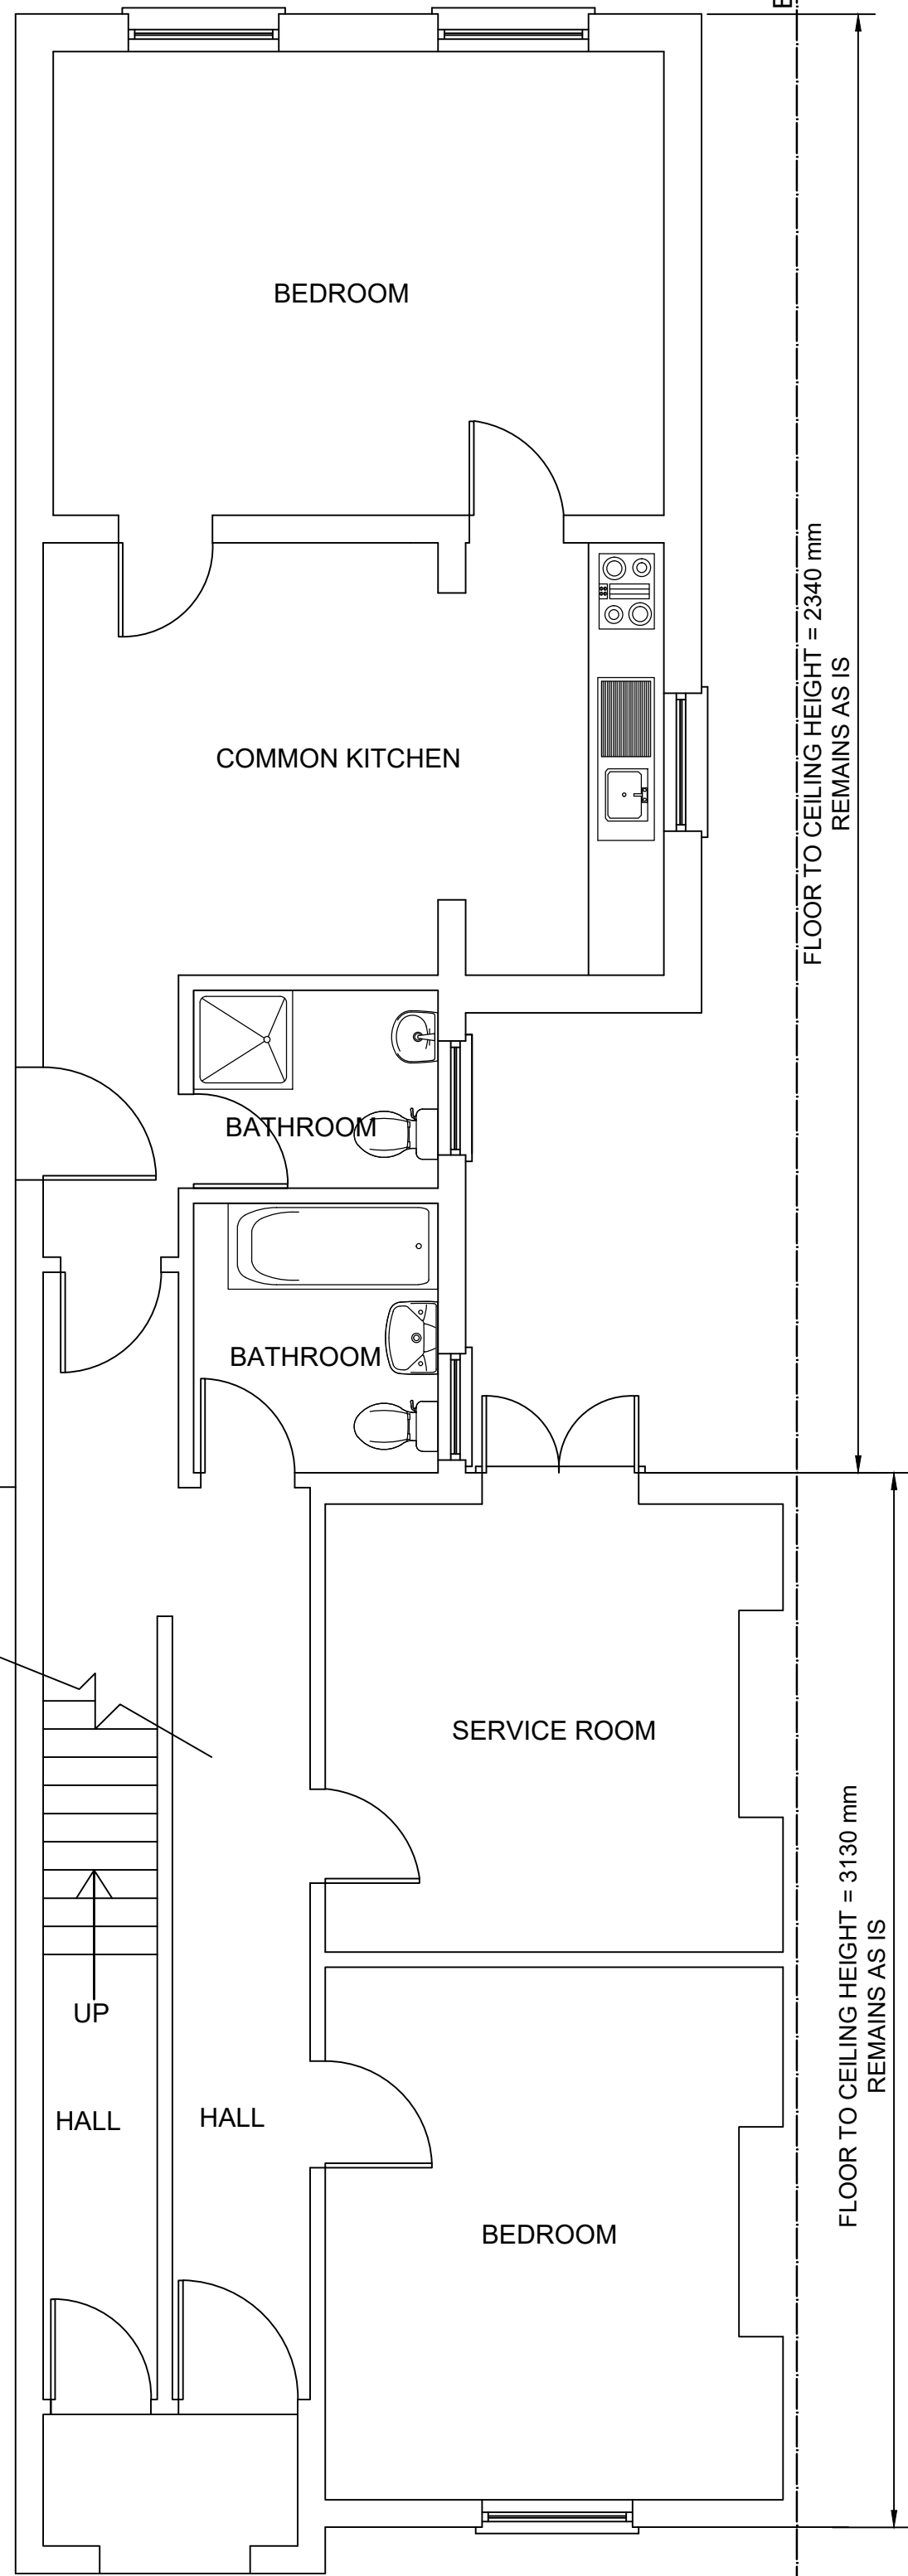


GROUND FLOOR PLAN
GROUND FLOOR MAISONETTE - 49A
USED AS HMO

BOUNDARY

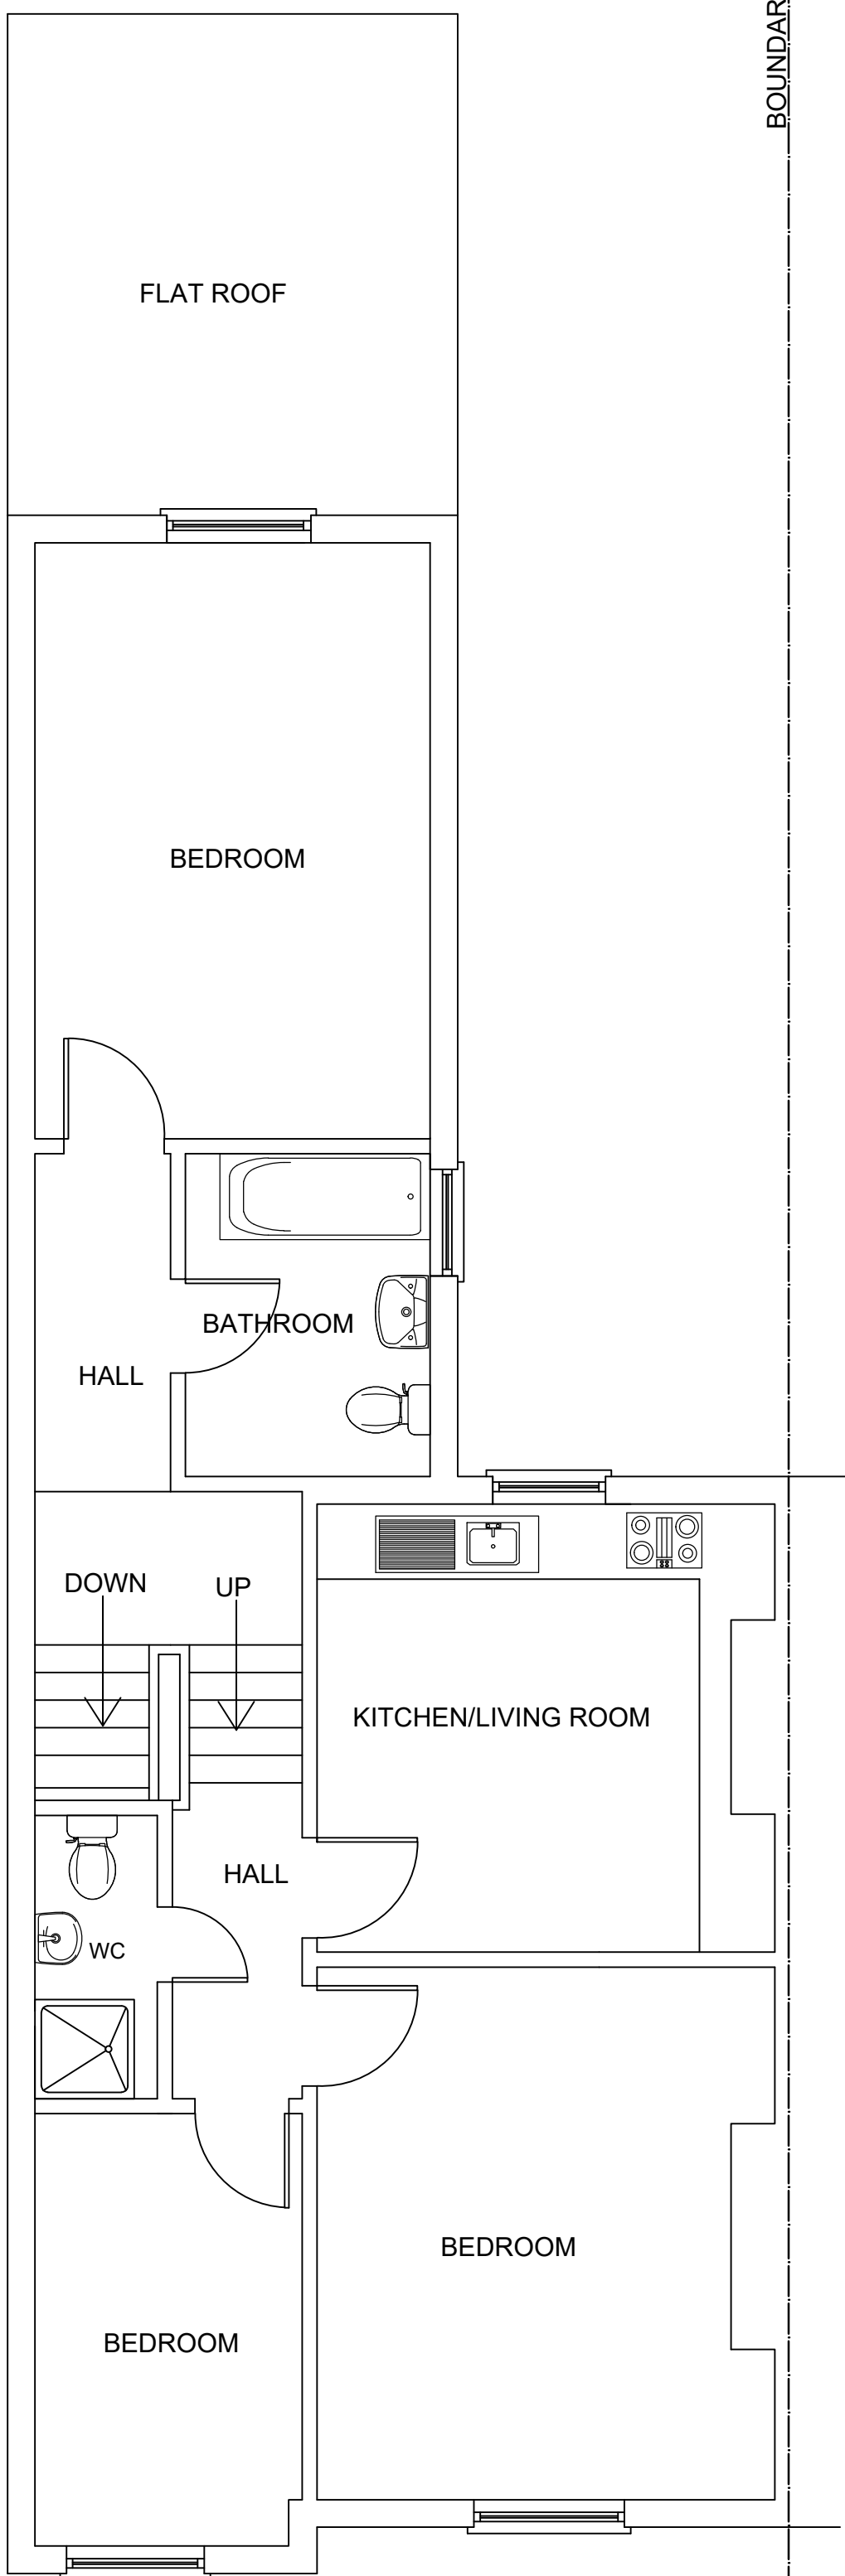


FIRST FLOOR PLAN
FIRST FLOOR MAISONETTE - 49B


BOUNDARY

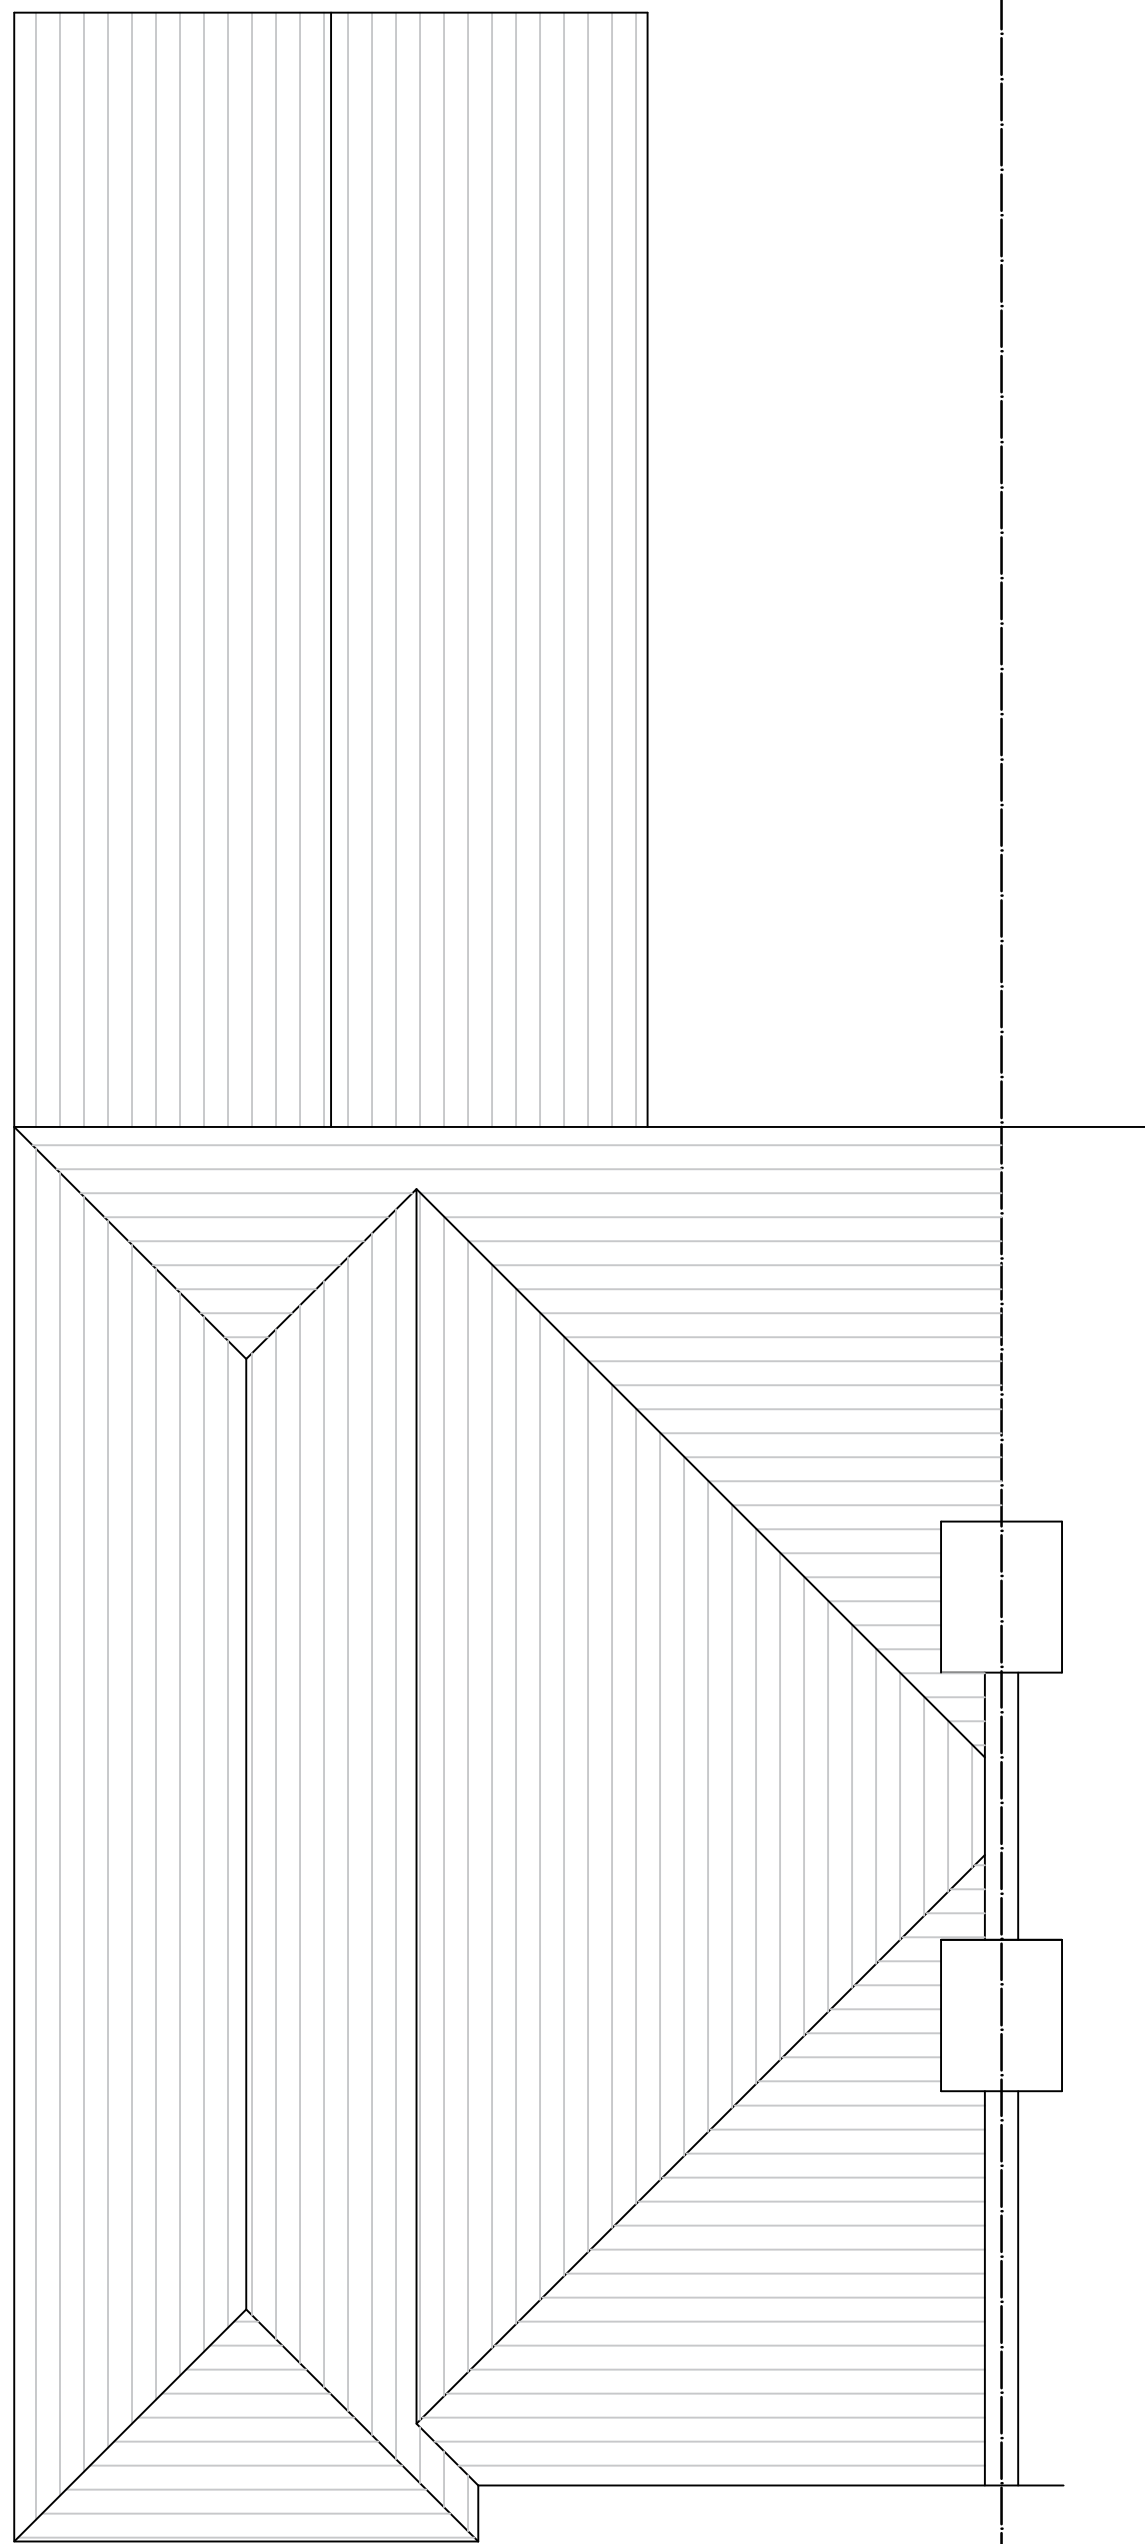


ROOF PLAN

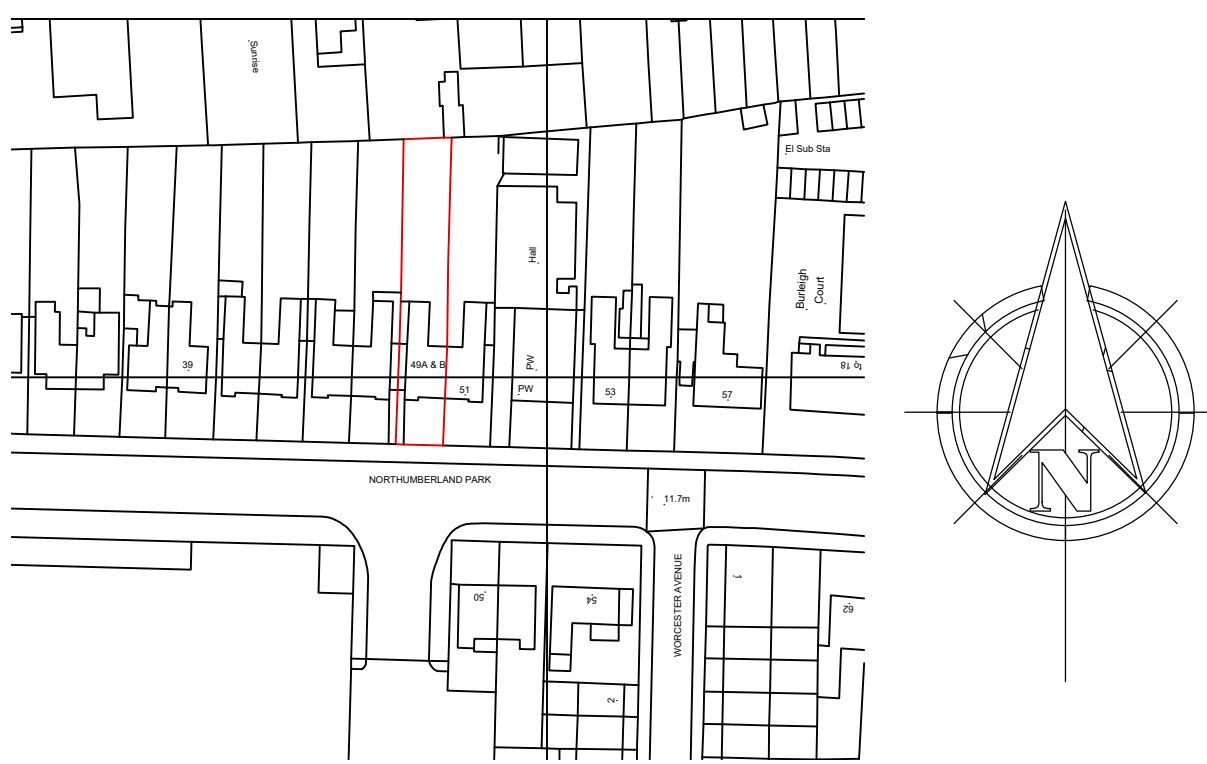

LOCATION PLAN
SCALE 1:1250

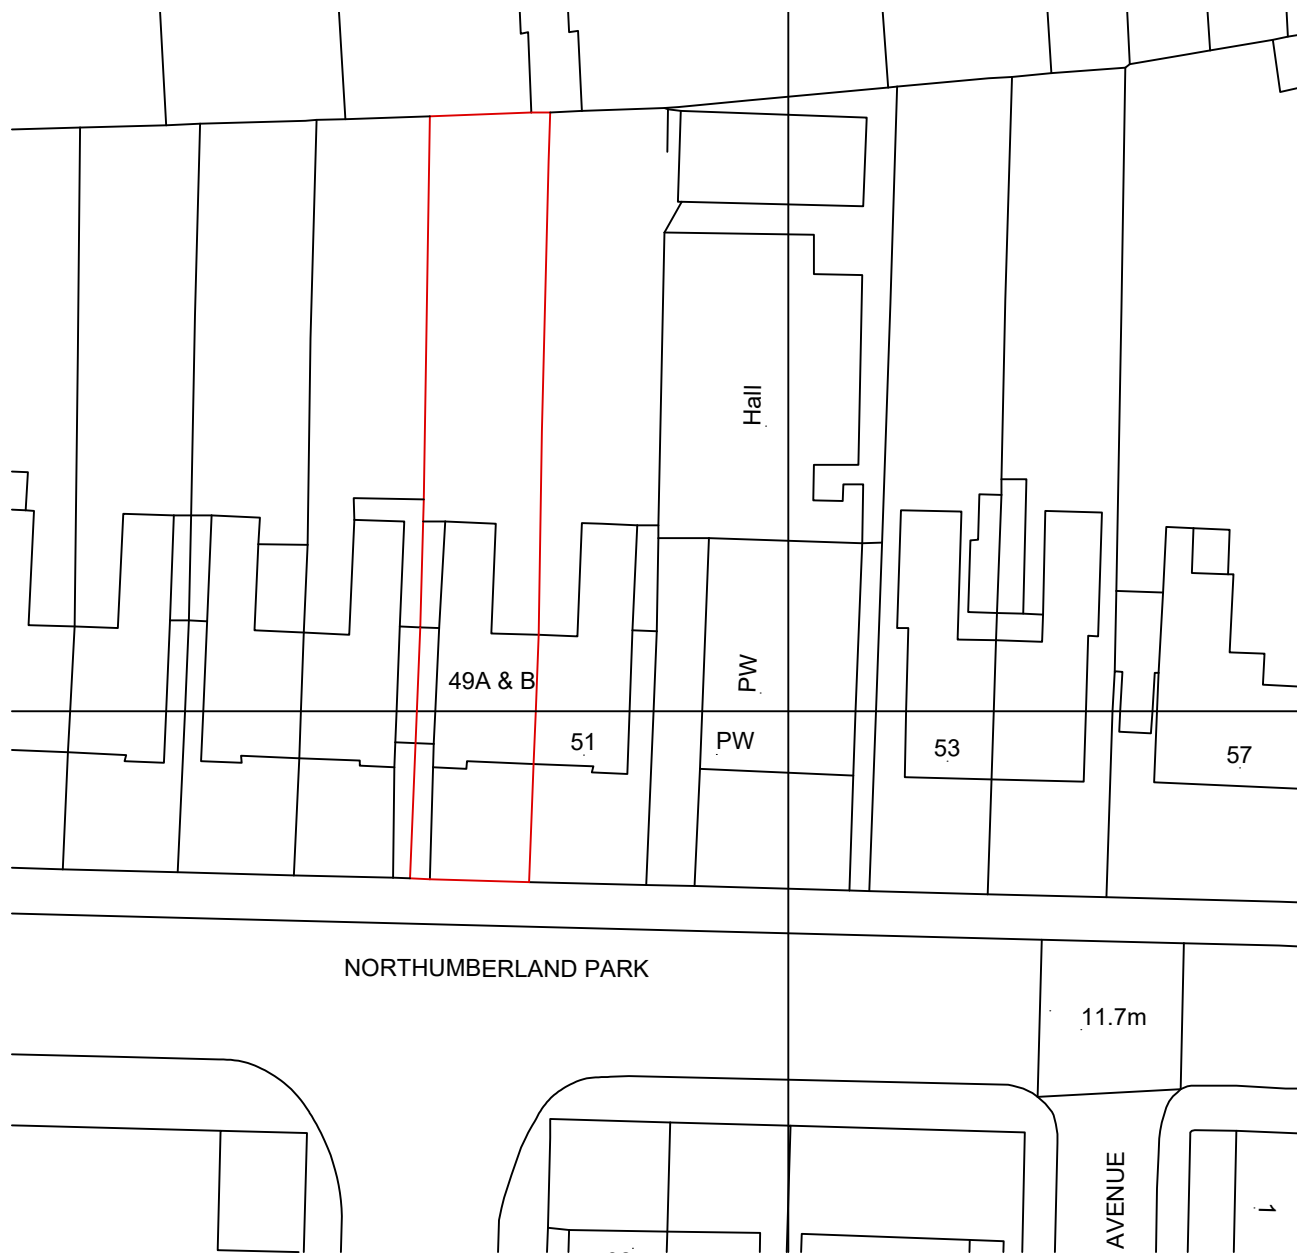

BLOCK PLAN
SCALE 1:500

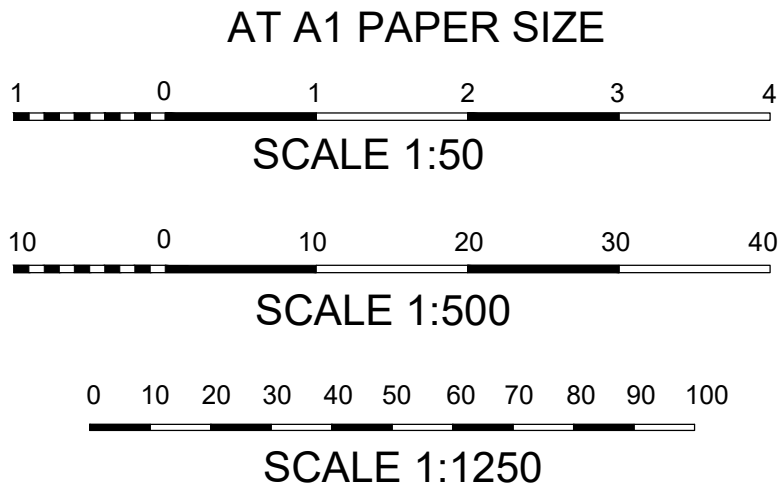

REVISIONS				
REVISION	DATE	BY	DETAILS	
A	09/03/2024	JIA	Proposal noted to be conversion to two one person flats	

M PATEL
CONVERSION TO TWO ONE PERSON SELF CONTAINED FLATS 
49A NORTHUMBERLAND PARK, LONDON N17 0TB
EXISTING FLOOR PLANS

DRAWING NO: NPH/PLSC/P/1 OF 3 SCALE: 1:50, 1:500, 1:1250

J.A. IOANNOU B Sc (Eng), C Eng, FICE CHARTERED ENGINEER

DATE: JANUARY 2024

75 MINCHENDEN CRESCENT
SOUTHGATE
LONDON N14 7EP
TEL: 0208866267 / MOB: 07965419990
EMAIL: joannou@aol.com