



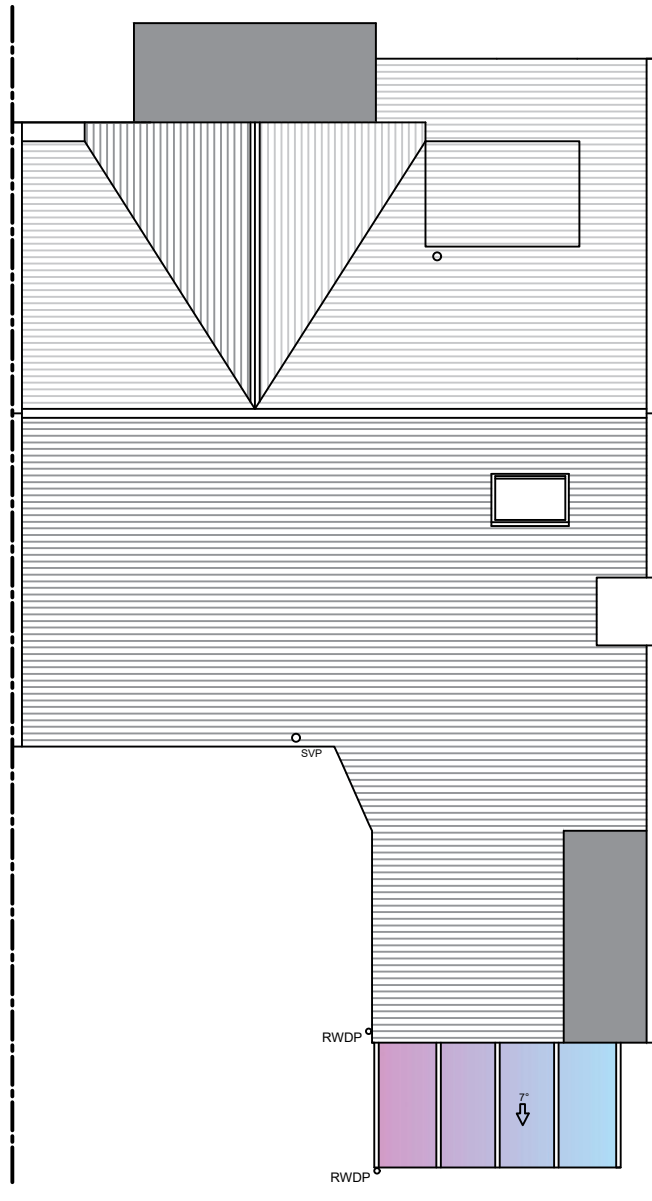

Roof Layout

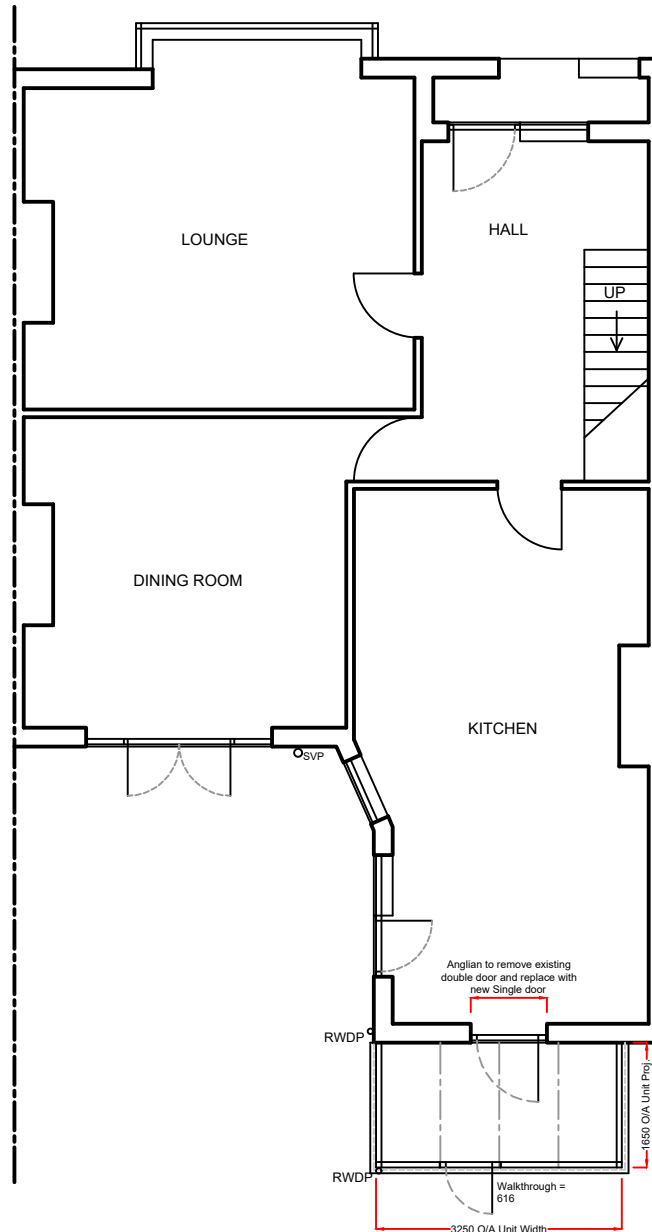

Plan Layout



Rear Elevation

Product Specification:
Roof:
Roof Type: **Aluminium Rafter with PVCu Capping**
Roof Glazing: **Solaroof Glass**
Obscure Glass: **N/A**
Roof external colour: **WHITE**
Roof internal colour: **WHITE**
Frames/Doors:
Frame type: **High Impact PVCu Mainframe**
External Colour : **WHITE**
Internal Colour : **WHITE**

Rev.	Date	Description	Initials



Drawing title: Proposed Plan and Rear Elevation		
Contract No. : 900-13752		Page 3 of 4
Proposed: PVCu Conservatory At: 27 ROOKFIELD AVENUE LONDON N10 3TS		
Drawers initials: SDr	Scale : 1:100	Date: 28/02/24

Notes:
New physical barrier by Anglian
These drawings are the property of Anglian Home Improvements and must not be used, distributed, loaned or copied without the express permission of Anglian Home Improvements.
All dimensions are in millimetres (mm) unless noted otherwise.
Do not use for base laying purposes
Produced on A3 paper

Existing base: (To be modified)
As all building works are not included within our contract Anglian Home Improvements do not accept any further responsibility and do not provide additional guarantee of the existing base beyond that of the existing guarantee under a separate contract. The company's responsibilities are therefore limited to supplying and installing the Living space in accordance with these plans in this instance.

4 3 2 1 0 1:50 Scale Bar 1:100 0 1 2 3 4 5 6 7 8 9 10