


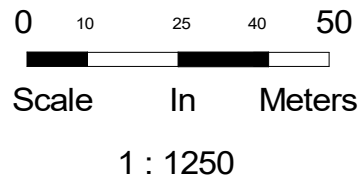


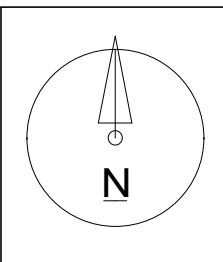

Ordnance Survey, (c) Crown Copyright 2024. All rights reserved. Licence number 100022432

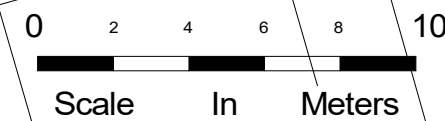

— Propoerty boundary
Property area 145m²

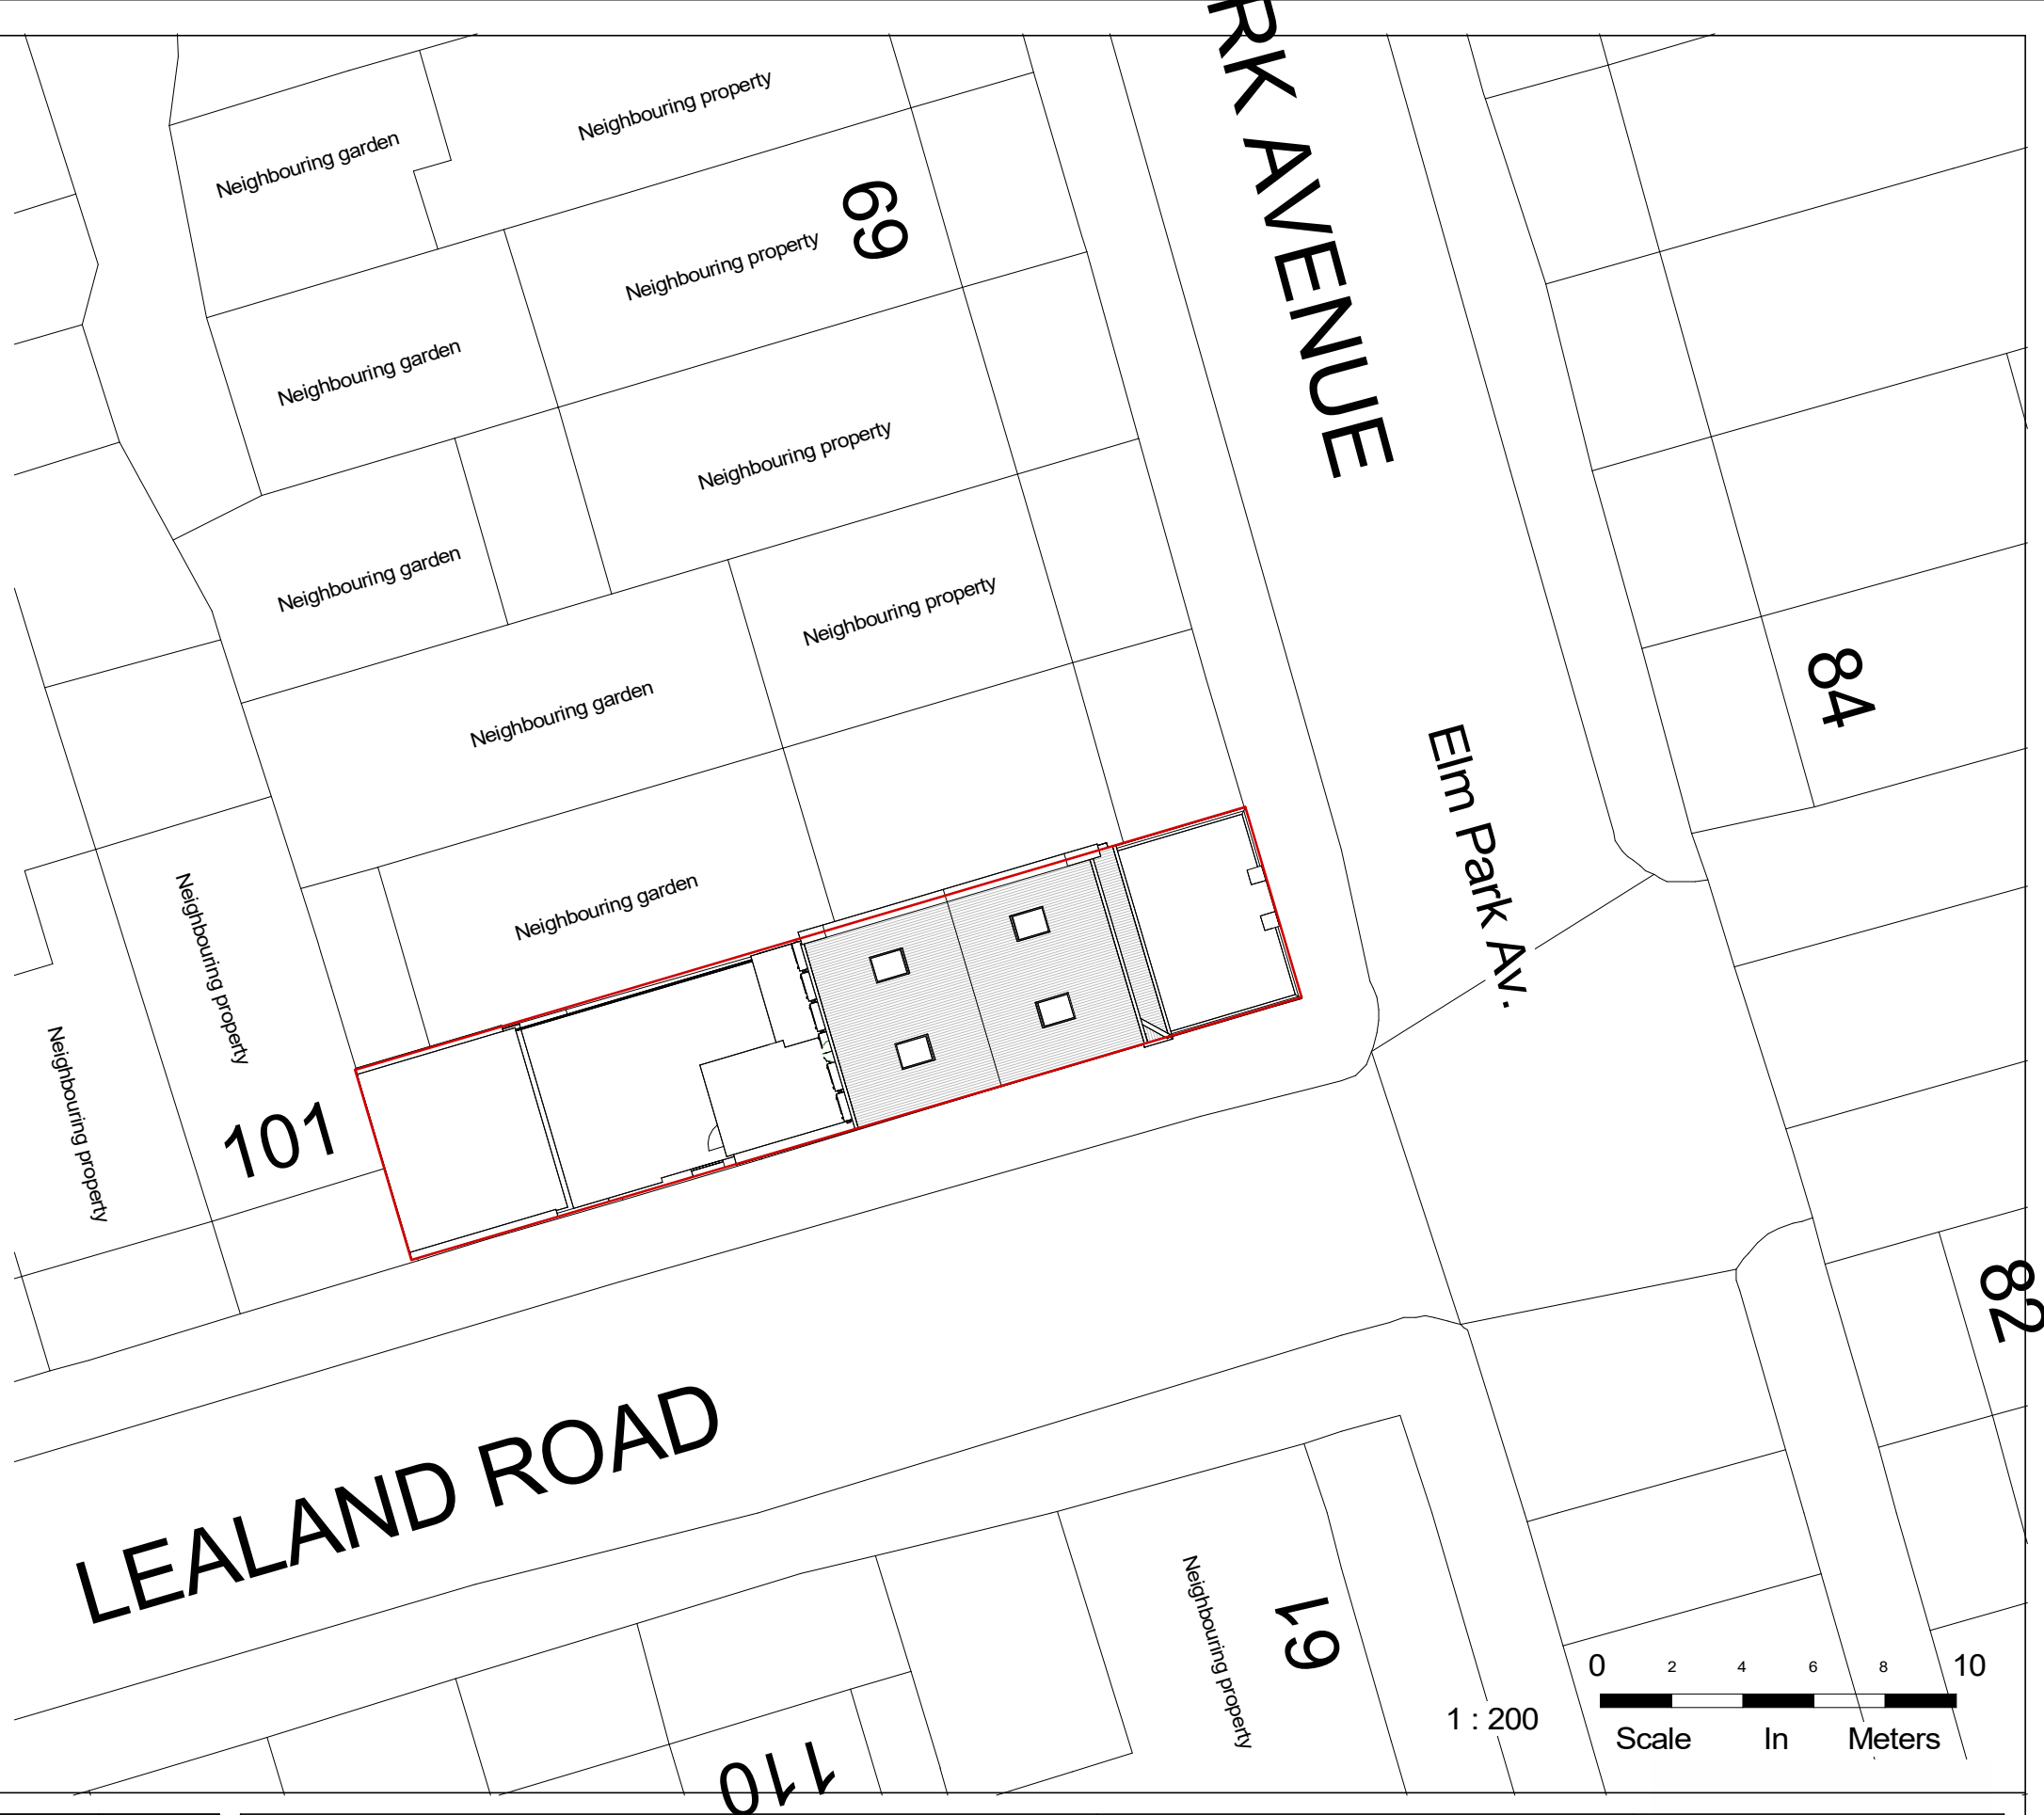

NOTES:
CONTRACTORS MUST VERIFY ALL DIMENSIONS AT THE SITE BEFORE COMENCING ANY WORK.
NO CONSTRUCTION WORK BEFORE BUILDING CONTROL APPROVAL AND STRUCTURAL ENGINEER CONFIRMATION.
ANY DISCREPANCIES TO BE REPORTED TO GRIDKUNE.
ALL DRAWINGS ARE TO BE READ IN CONJUNCTION WITH ALL RELEVANT DRAWINGS AND SPECIFICATIONS.


Rev	Description	Date

PROJECT TITLE		
63A Elm Park Avenue, Haringay, London N15 6UN		
Date	Project number	DRWAING NUMBER
19/01/2024	7727	PR - L001

DRAWING TITLE	
Proposed Location And Os Map	
CLIENT	
Mrs Faigy Getter	
Scale (@ A3)	Drawn by
As indicated	Cheski



101

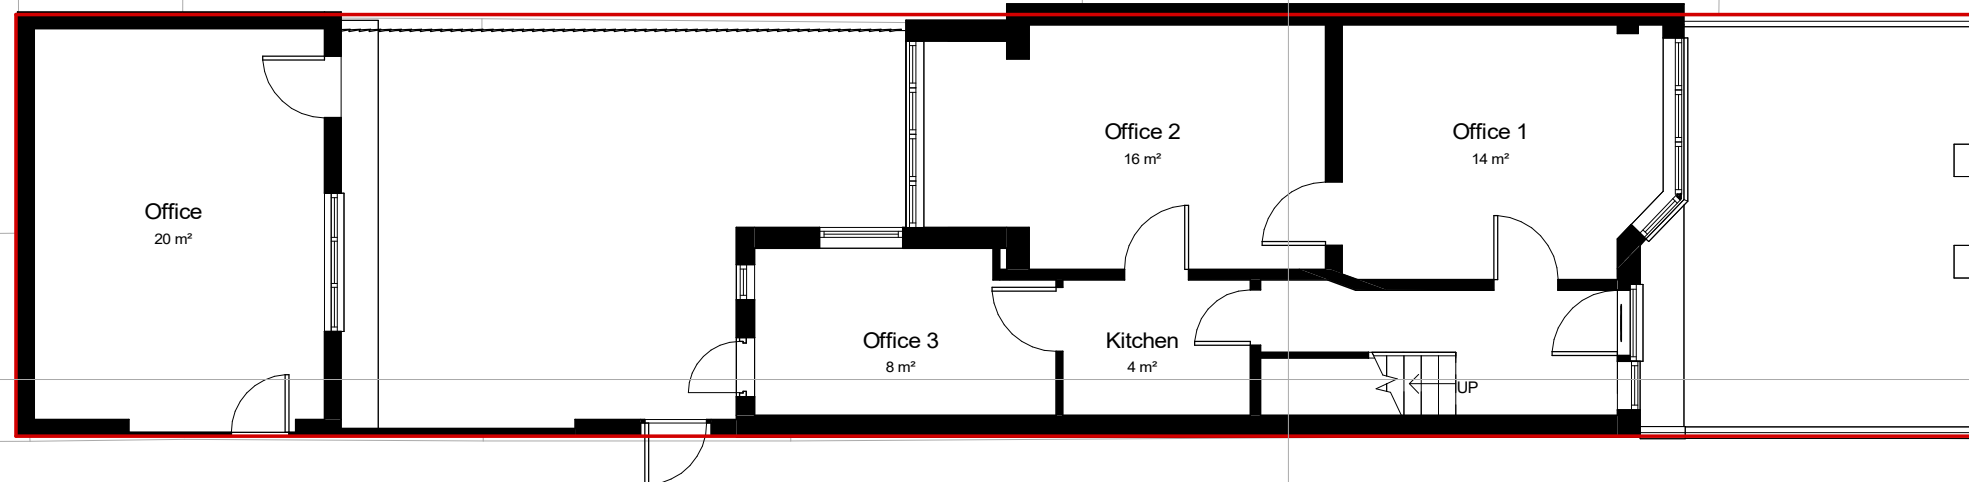


1
PR - S001

2
PR - S001

ALAND ROAD

0 1 2 3 4 5
Scale In Meters

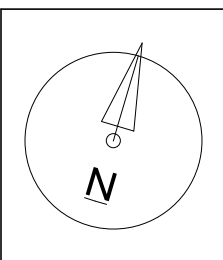

NOTES:
CONTRACTORS MUST VERIFY ALL DIMENSIONS
AT THE
SITE BEFORE COMENCING ANY WORK.


NO CONSTRUCTION WORK BEFORE BUILDING
CONTROL
APPROVAL AND STRUCTURAL ENGINEER
CONFIRMATION.

ANY DISCREPANCIES TO BE REPORTED TO
GRIDKUNE.
ALL DRAWINGS ARE TO BE READ IN
CONJUNCTION WITH
ALL RELEVANT DRAWINGS AND
SPECIFICATIONS.



Rev	Description	Date

PROJECT TITLE 63A Elm Park Avenue, Haringay, London N15 6UN			DRAWING TITLE Proposed Ground Floor		
			CLIENT Mrs Faigy Getter		
Date 19/01/2024	Project number 7727	DRWAING NUMBER PR - P001	Scale (@ A3) 1 : 100	Drawn by Cheski	

101

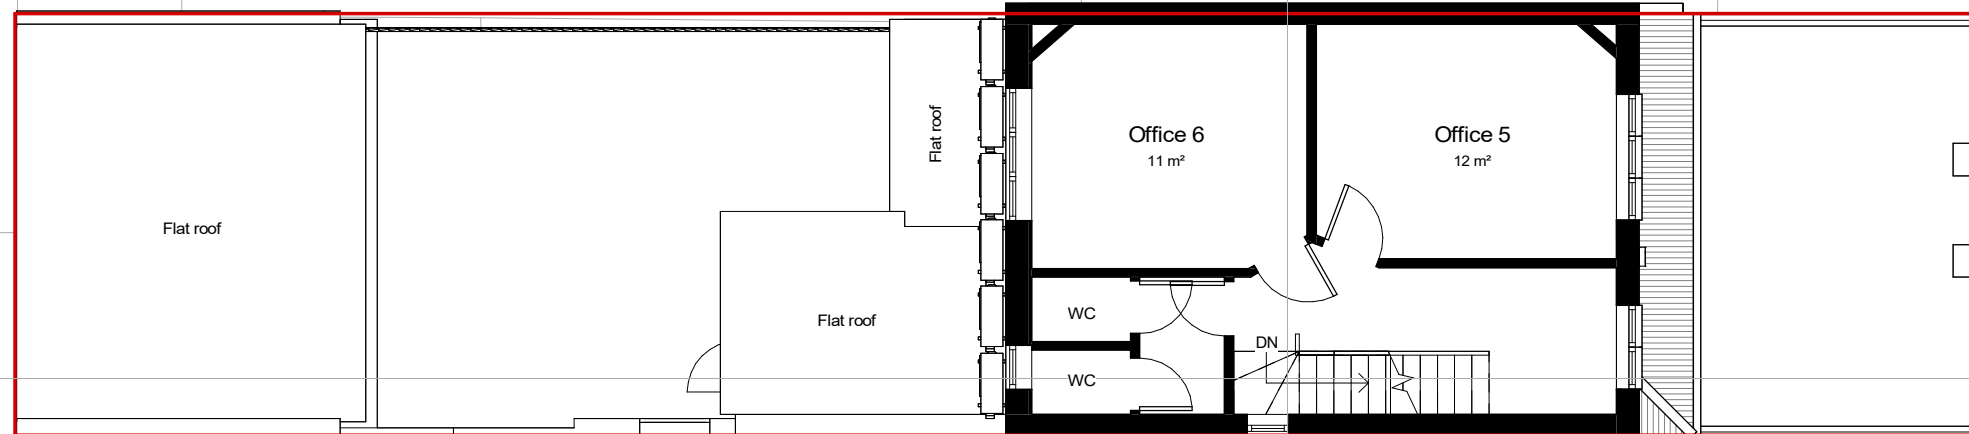

ALAND ROAD

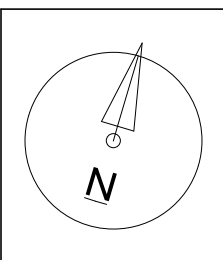
 


NOTES:
CONTRACTORS MUST VERIFY ALL DIMENSIONS AT THE SITE BEFORE COMENCING ANY WORK.
NO CONSTRUCTION WORK BEFORE BUILDING CONTROL APPROVAL AND STRUCTURAL ENGINEER CONFIRMATION.
ANY DISCREPANCIES TO BE REPORTED TO GRIDKUNE.
ALL DRAWINGS ARE TO BE READ IN CONJUNCTION WITH ALL RELEVANT DRAWINGS AND SPECIFICATIONS.


Rev	Description	Date

PROJECT TITLE 63A Elm Park Avenue, Haringay, London N15 6UN			DRAWING TITLE Proposed First Floor		
			CLIENT Mrs Faigy Getter		
Date 19/01/2024	Project number 7727	DRWAING NUMBER PR - P002	Scale (@ A3) 1 : 100	Drawn by Cheski	

101

 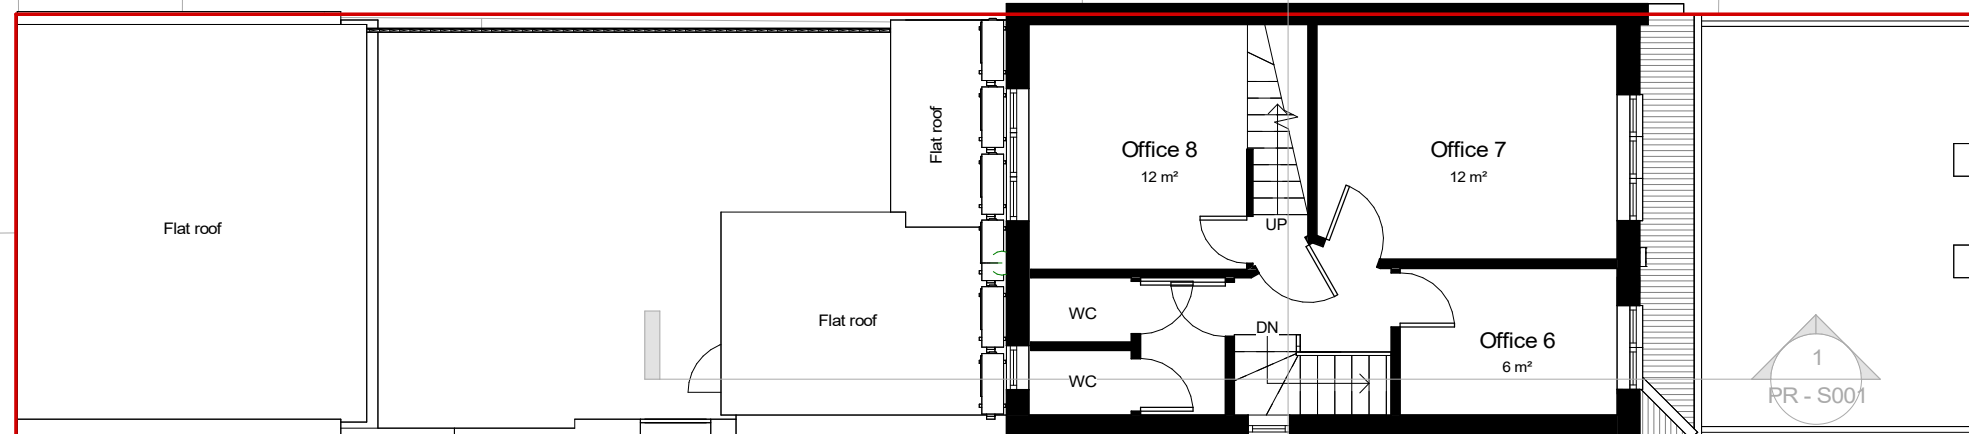

Scale In Meters

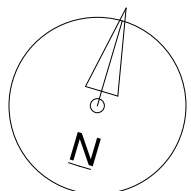



NOTES:
CONTRACTORS MUST VERIFY ALL DIMENSIONS AT THE SITE BEFORE COMENCING ANY WORK.
NO CONSTRUCTION WORK BEFORE BUILDING CONTROL APPROVAL AND STRUCTURAL ENGINEER CONFIRMATION.
ANY DISCREPANCIES TO BE REPORTED TO GRIDKUNE.
ALL DRAWINGS ARE TO BE READ IN CONJUNCTION WITH ALL RELEVANT DRAWINGS AND SPECIFICATIONS.

Rev	Description	Date

PROJECT TITLE 63A Elm Park Avenue, Haringay, London N15 6UN			DRAWING TITLE Proposed Second Floor		
			CLIENT Mrs Faigy Getter		
Date 19/01/2024	Project number 7727	DRWAING NUMBER PR - P003	Scale (@ A3) 1 : 100	Drawn by Cheski	

101

ALAND ROAD

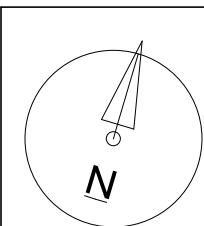 

NOTES:
CONTRACTORS MUST VERIFY ALL DIMENSIONS
AT THE
SITE BEFORE COMENCING ANY WORK.

NO CONSTRUCTION WORK BEFORE BUILDING
CONTROL
APPROVAL AND STRUCTURAL ENGINEER
CONFIRMATION.

ANY DISCREPANCIES TO BE REPORTED TO
GRIDKUNE.
ALL DRAWINGS ARE TO BE READ IN
CONJUNCTION WITH
ALL RELEVANT DRAWINGS AND
SPECIFICATIONS.


Rev	Description	Date

PROJECT TITLE 63A Elm Park Avenue, Haringay, London N15 6UN			DRAWING TITLE Proposed Loft		
			CLIENT Mrs Faigy Getter		
Date 19/01/2024	Project number 7727	DRWAING NUMBER PR - P004	Scale (@ A3) 1 : 100	Drawn by Cheski	


JE

101

ALAND ROAD

 

Scale In Meters

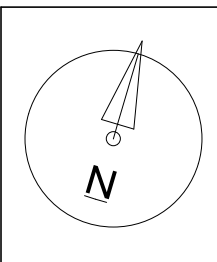

NOTES:
CONTRACTORS MUST VERIFY ALL DIMENSIONS
AT THE
SITE BEFORE COMENCING ANY WORK.

NO CONSTRUCTION WORK BEFORE BUILDING
CONTROL
APPROVAL AND STRUCTURAL ENGINEER
CONFIRMATION.

ANY DISCREPANCIES TO BE REPORTED TO
GRIDKUNE.
ALL DRAWINGS ARE TO BE READ IN
CONJUNCTION WITH
ALL RELEVANT DRAWINGS AND
SPECIFICATIONS.

Rev	Description	Date


PROJECT TITLE 63A Elm Park Avenue, Haringay, London N15 6UN			DRAWING TITLE Proposed Roof Plan		 PLANNING SERVICES
			CLIENT Mrs Faigy Getter		
Date 19/01/2024	Project number 7727	DRWAING NUMBER PR - P005	Scale (@ A3) 1 : 100	Drawn by Cheski	

[illegible]


PROJECT TITLE		
63A Elm Park Avenue, Haringay, London N15 6UN		
Date	Project number	DRWAING NUMBER
19/01/2024	7727	PR - E001

DRAWING TITLE	
Proposed Front And Rear Elevation	
CLIENT	
Mrs Faigy Getter	
Scale (@ A3) 1 : 100	Drawn by Cheski



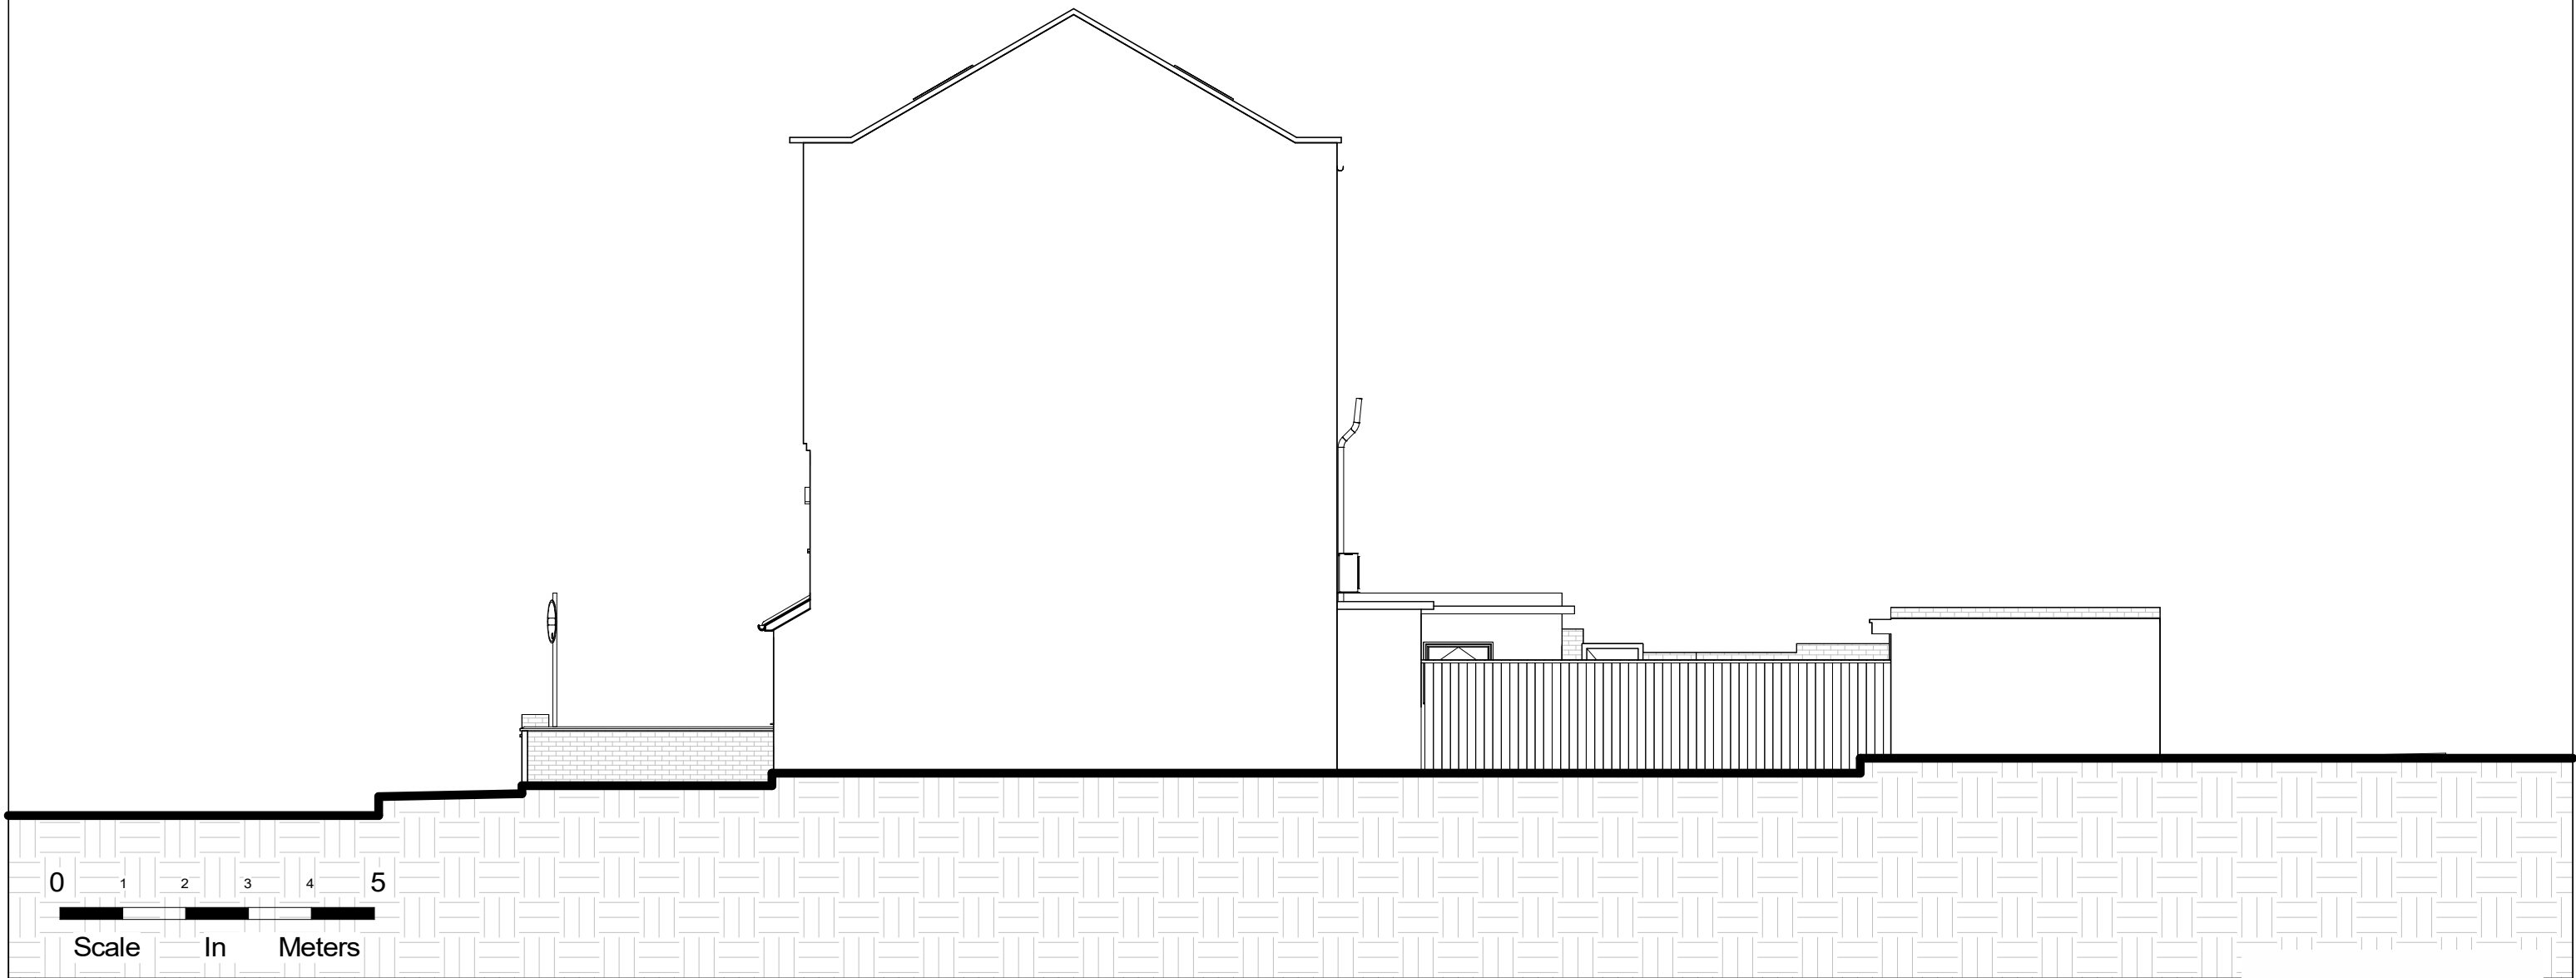


NOTES: CONTRACTORS MUST VERIFY ALL DIMENIONS AT THE SITE BEFORE COMENCING ANY WORK. NO CONSTRUCTION WORK BEFORE BUILDING CONTROL APPROVEL AND STRUCTURAL ENGINEER CONFIRMATION. ANY DISCREPANCIES TO BE REPORTED TO GRIDKUNE. ALL DRAWINGS ARE TO BE READ IN CONJUNCTION WITH ALL RELEVANT DRAWINGS AND SPECIFICATIONS.	Rev	Description	Date	PROJECT TITLE			DRAWING TITLE		 PLANNING SERVICES
				63A Elm Park Avenue, Haringay, London N15 6UN			Proposed Side Elevation 1		
							CLIENT		
							Mrs Faigy Getter		
				Date	Project number	DRWAING NUMBER	Scale (@ A3)	Drawn by	
				19/01/2024	7727	PR - E002	1 : 100	Cheski	

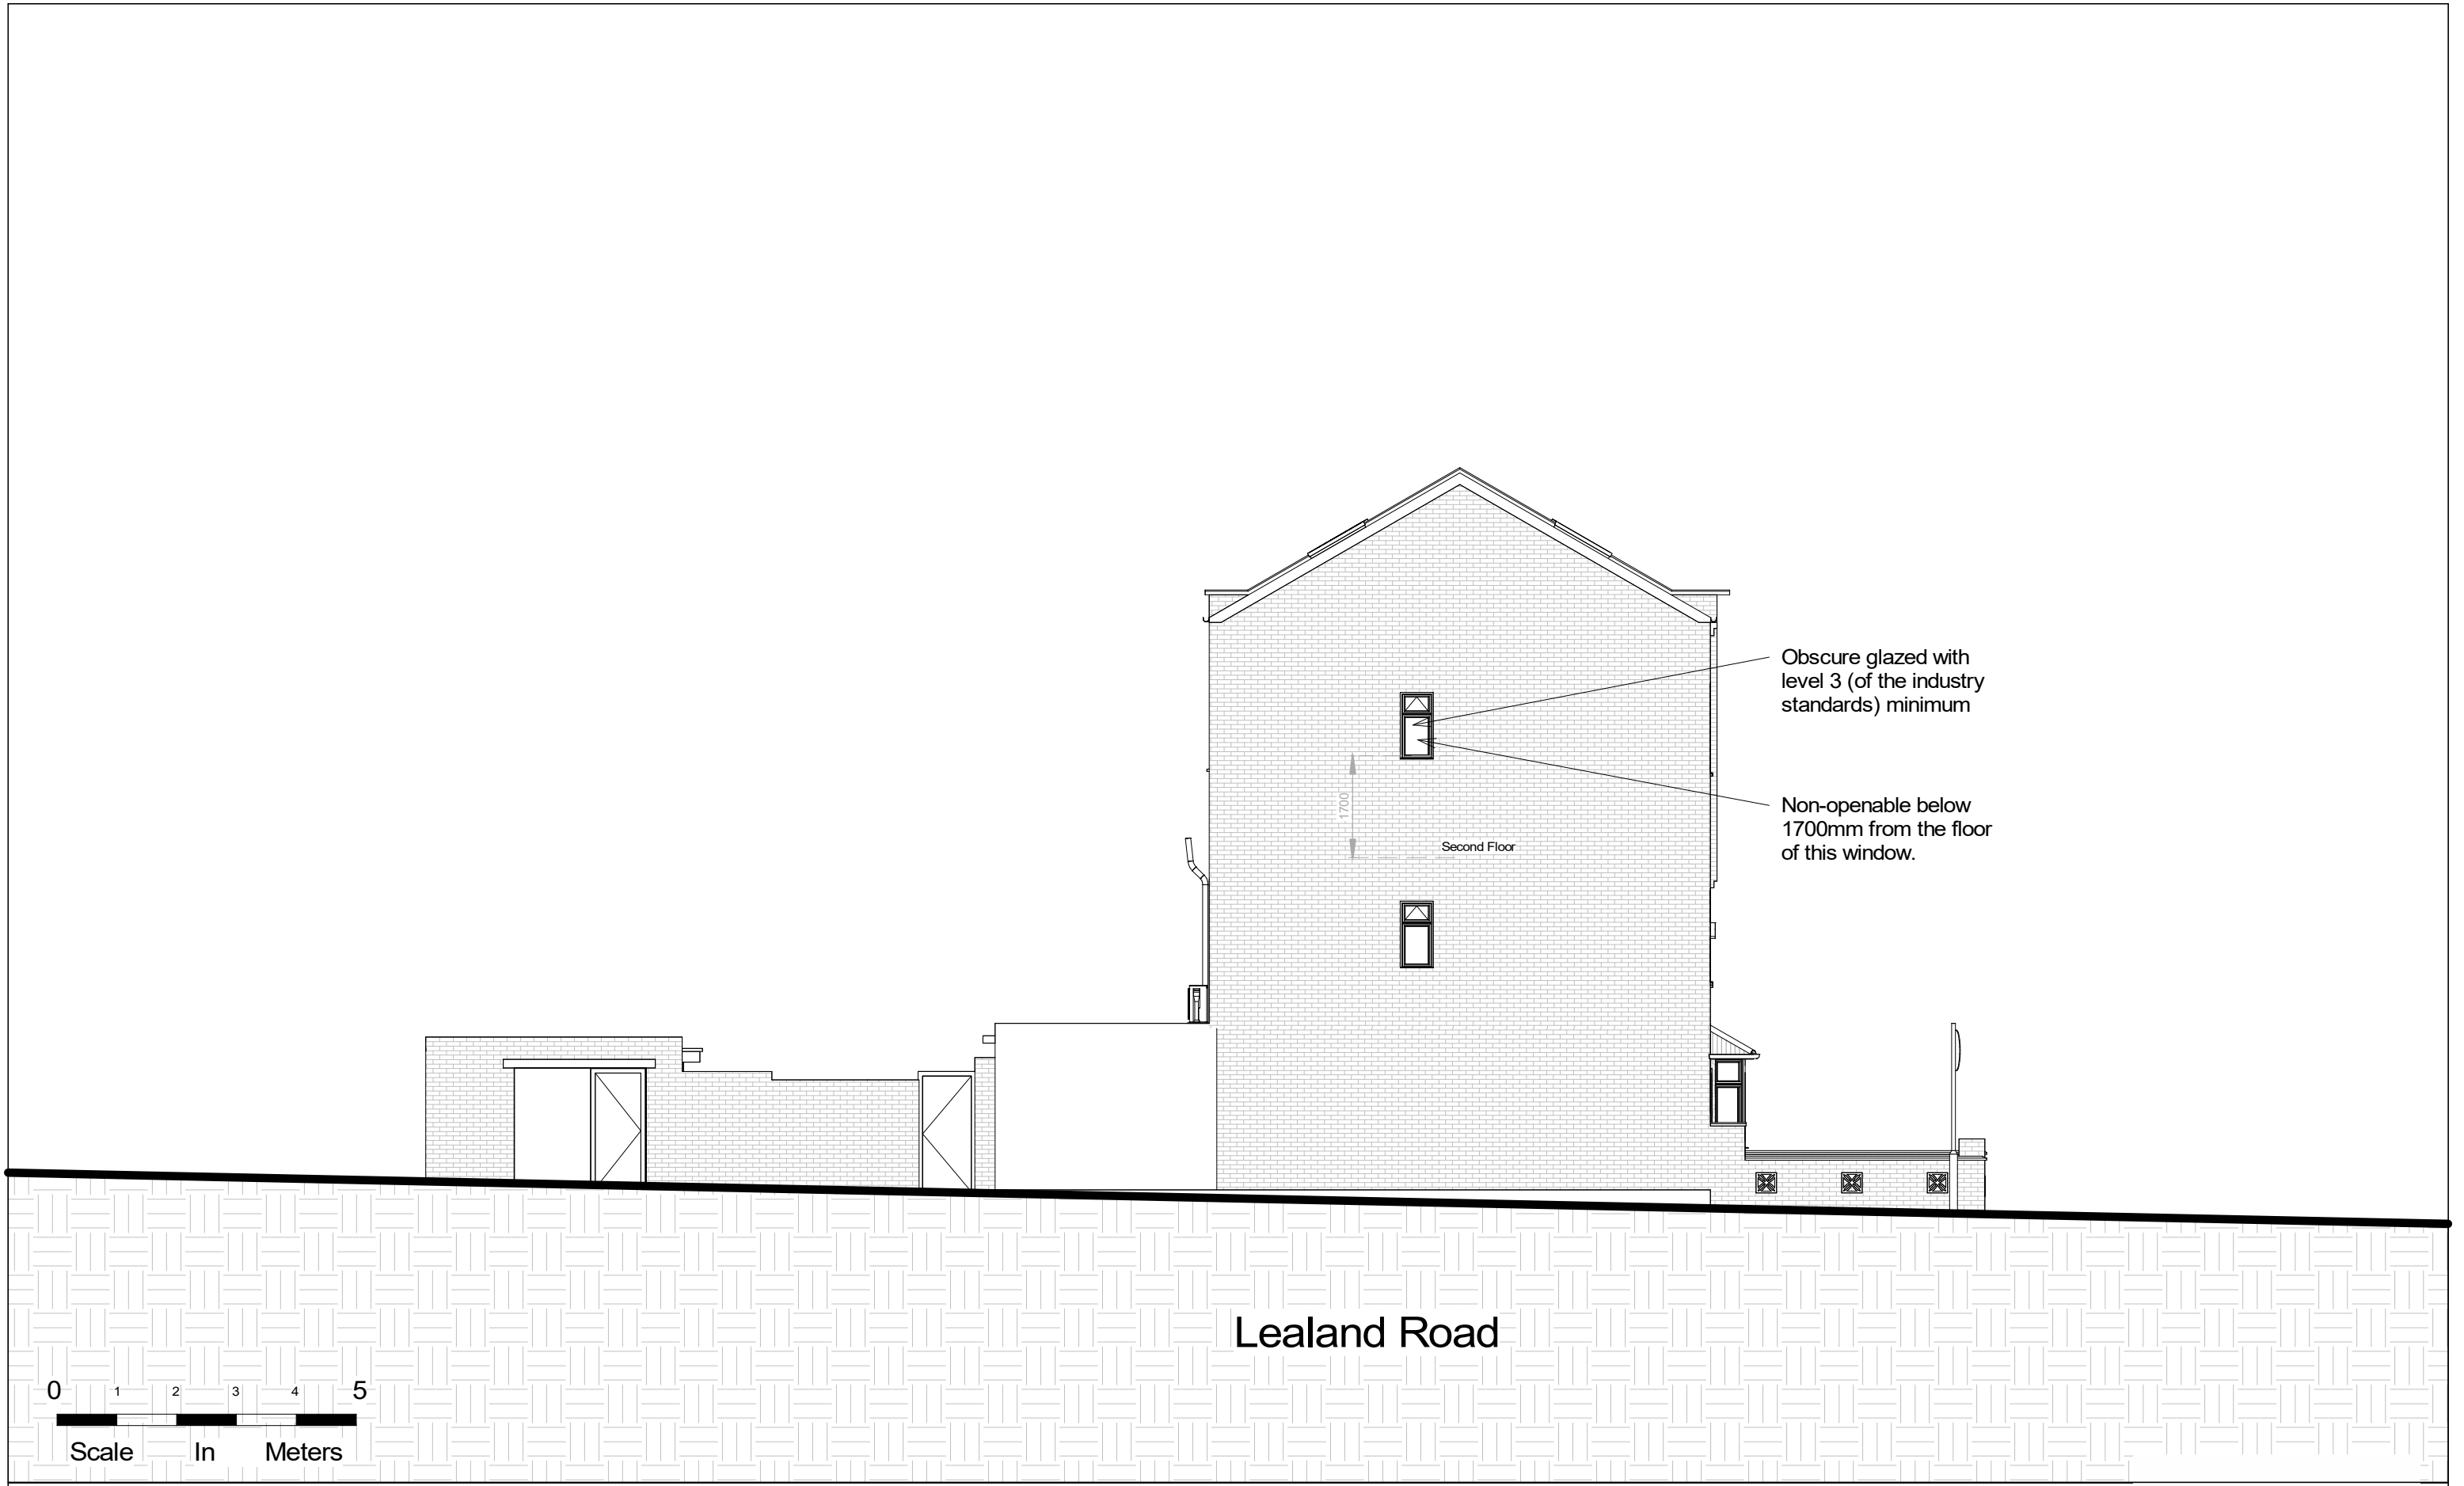

NOTES: CONTRACTORS MUST VERIFY ALL DIMENSIONS AT THE SITE BEFORE COMENCING ANY WORK. NO CONSTRUCTION WORK BEFORE BUILDING CONTROL APPROVAL AND STRUCTURAL ENGINEER CONFIRMATION. ANY DISCREPANCIES TO BE REPORTED TO GRIDKUNE. ALL DRAWINGS ARE TO BE READ IN CONJUNCTION WITH ALL RELEVANT DRAWINGS AND SPECIFICATIONS.	Rev	Description	Date

PROJECT TITLE			DRAWING TITLE		
63A Elm Park Avenue, Haringay, London N15 6UN			Proposed Side Elevation 2		
			CLIENT		
			Mrs Faigy Getter		
Date	Project number	DRWAING NUMBER	Scale (@ A3)	Drawn by	
19/01/2024	7727	PR - E003	1 : 100	Cheski	

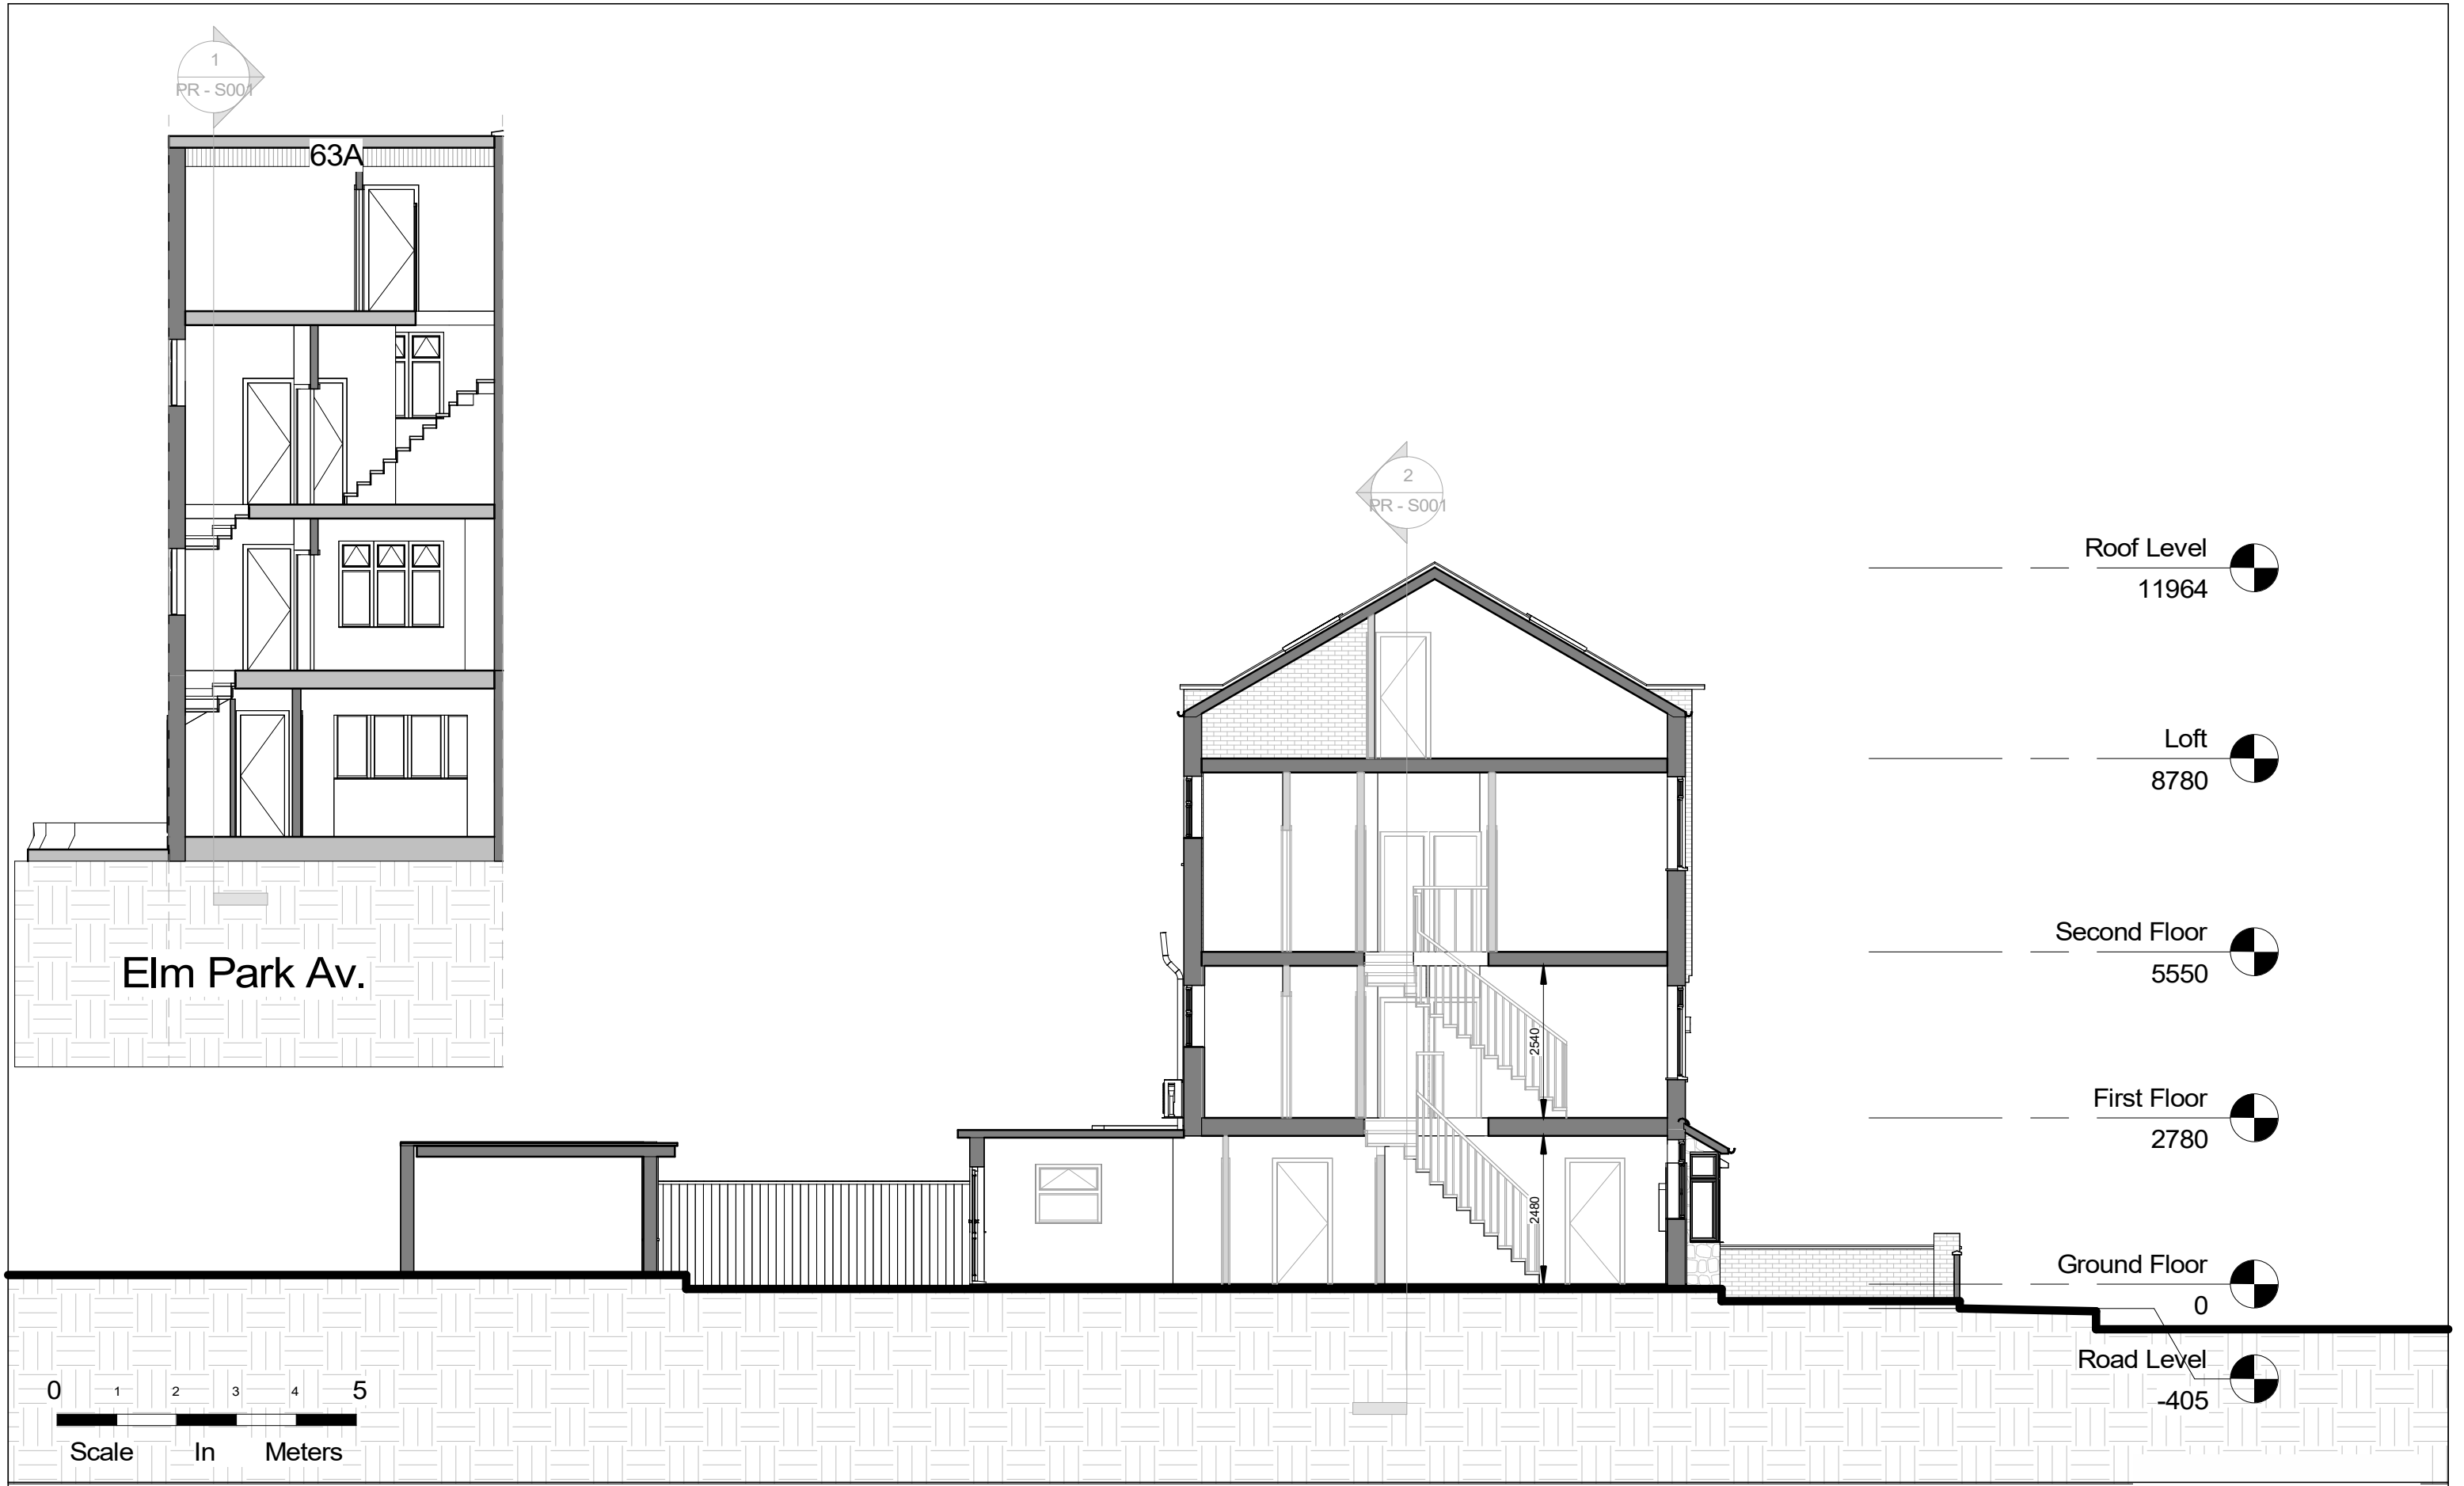

NOTES: CONTRACTORS MUST VERIFY ALL DIMENSIONS AT THE SITE BEFORE COMENCING ANY WORK. NO CONSTRUCTION WORK BEFORE BUILDING CONTROL APPROVEL AND STRUCTURAL ENGINEER CONFIRMATION. ANY DISCREPANCIES TO BE REPORTED TO GRIDKUNE. ALL DRAWINGS ARE TO BE READ IN CONJUNCTION WITH ALL RELEVANT DRAWINGS AND SPECIFICATIONS.	Rev	Description	Date	PROJECT TITLE			DRAWING TITLE		 PLANNING SERVICES
				63A Elm Park Avenue, Haringay, London N15 6UN			Proposed Sections		
							CLIENT		
							Mrs Faigy Getter		
				Date	Project number	DRWAING NUMBER	Scale (@ A3)	Drawn by	
				19/01/2024	7727	PR - S001	1 : 100	Cheski	



NOTES:
CONTRACTORS MUST VERIFY ALL DIMENSIONS AT THE SITE BEFORE COMMENCING ANY WORK.
NO CONSTRUCTION WORK BEFORE BUILDING CONTROL APPROVAL AND STRUCTURAL ENGINEER CONFIRMATION.
ANY DISCREPANCIES TO BE REPORTED TO GRIDKUNE.
ALL DRAWINGS ARE TO BE READ IN CONJUNCTION WITH ALL RELEVANT DRAWINGS AND SPECIFICATIONS.

Rev	Description	Date

PROJECT TITLE		
63A Elm Park Avenue, Haringay, London N15 6UN		
Date	Project number	DRWAING NUMBER
19/01/2024	7727	PR - PR001

DRAWING TITLE	
Proposed Perspective Views	
CLIENT	
Mrs Faigy Getter	
Scale (@ A3)	Drawn by
	Cheski

