




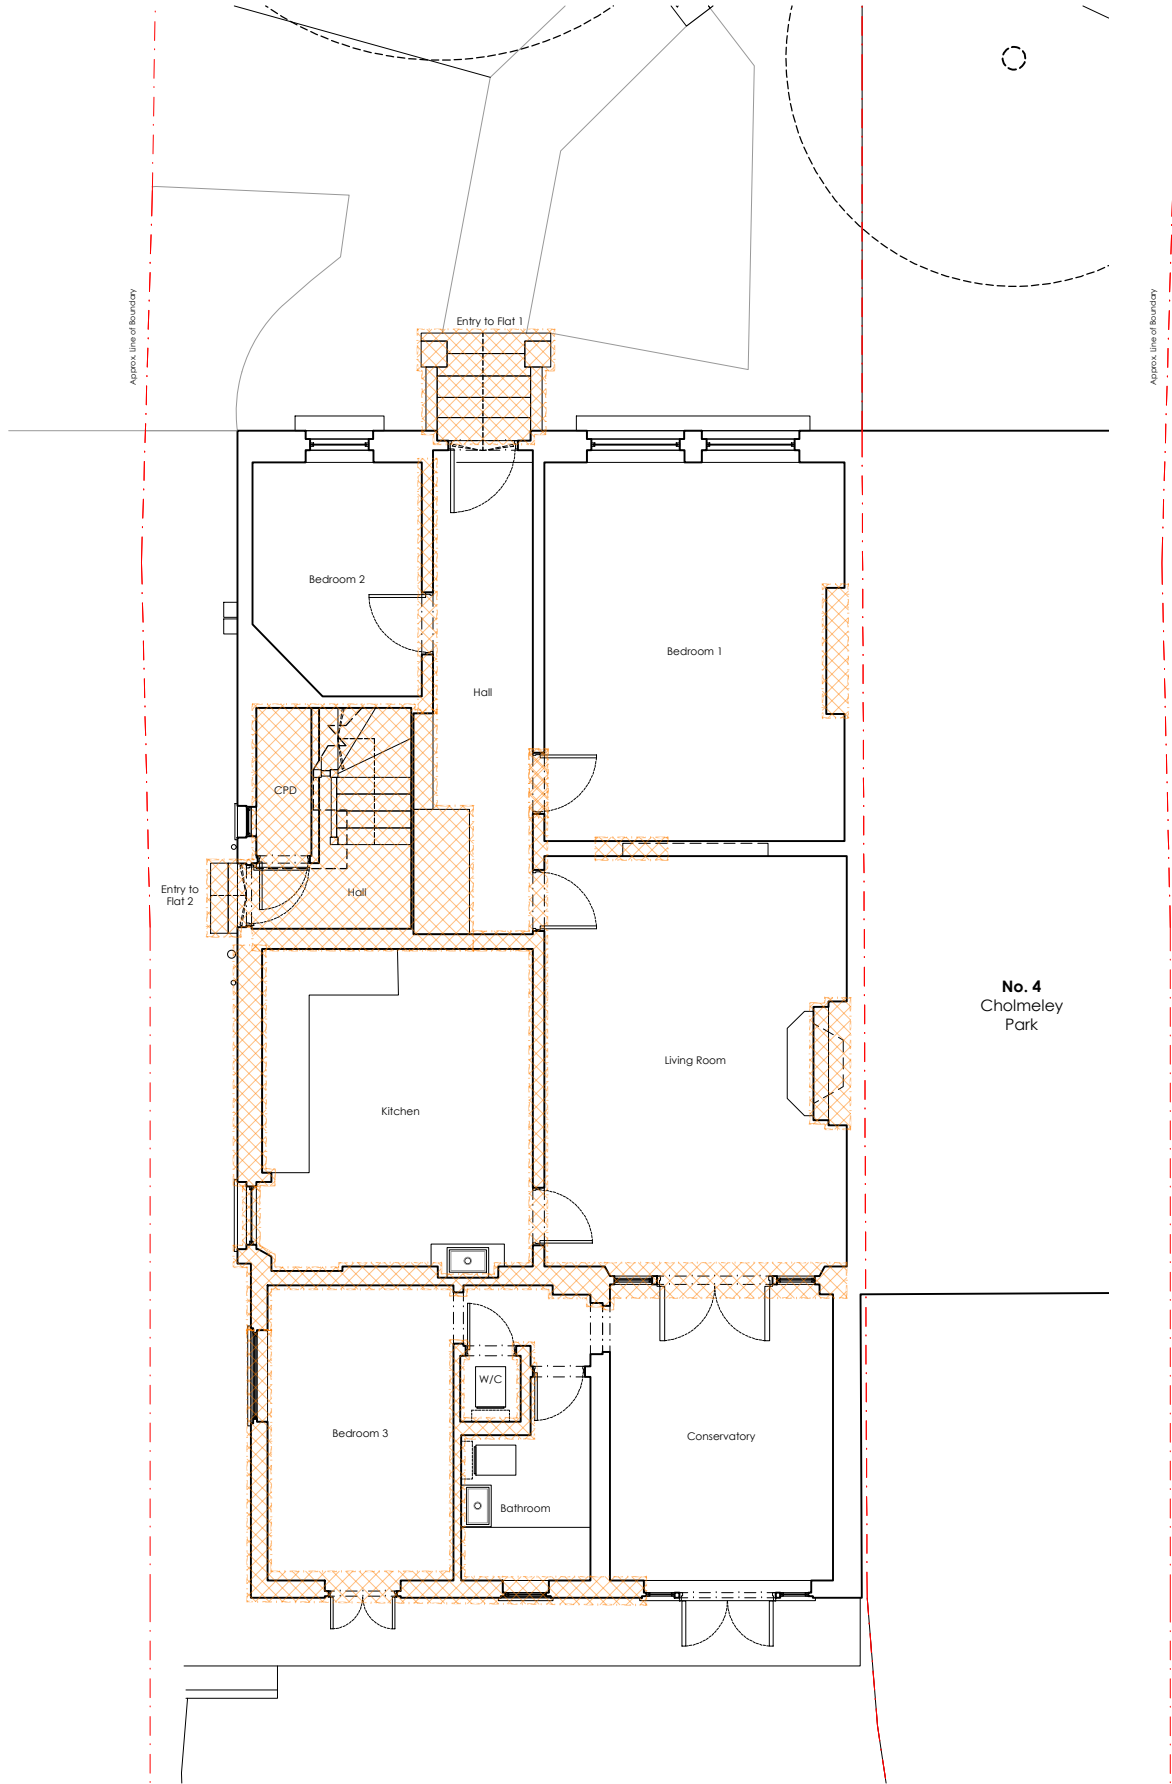


Existing
Ground Floor Plan

 

scale bar - do not scale from this drawing - scale bar is included as a requirement of statutory approvals only
note to contractor_use only figured dimensions for construction

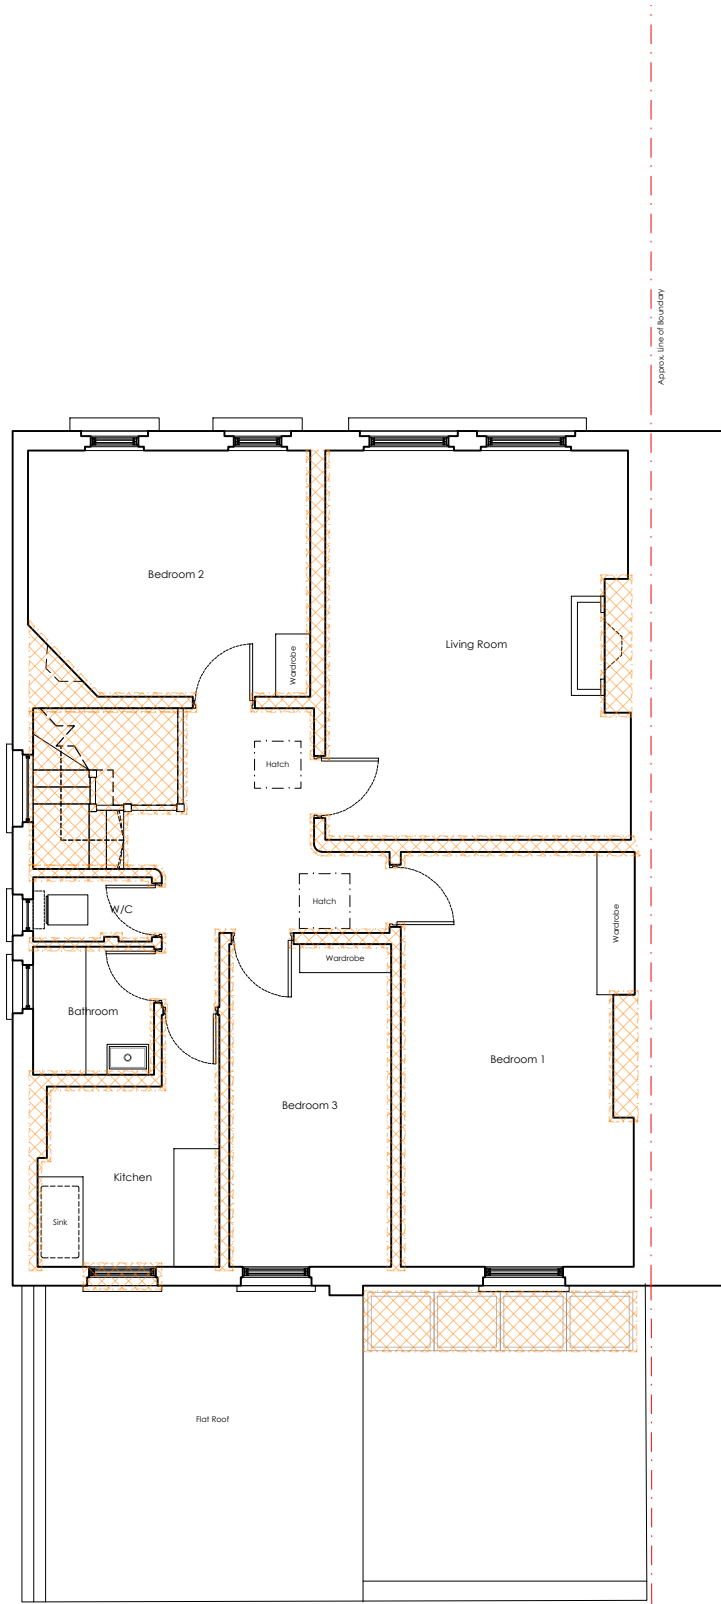

Existing
First Floor Plan

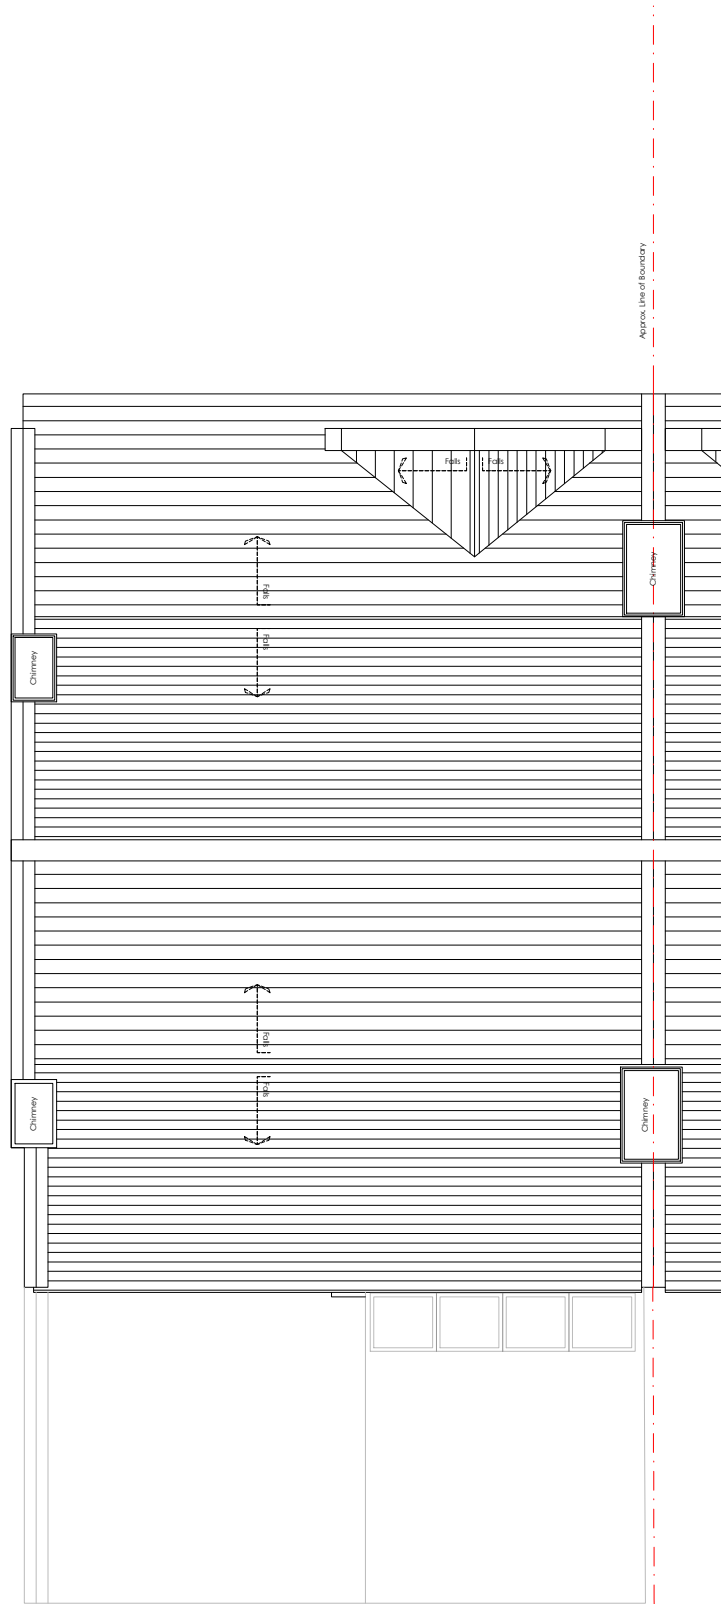

Existing
Roof Plan

Note . All Dimensions in mm.

- Line thus denotes extent of boundary.
- Demolitions . Area to be demolished

E	23.02.28	party wall line amended	MLR	DA
--	21.11.26	first issue	BW	MLR
rev .	date .	details .	drawn by .	checked by .