



Existing Front Elevation
1-100




Existing Side Elevation
1-100



Existing Rear Elevation



Proposed Front Elevation

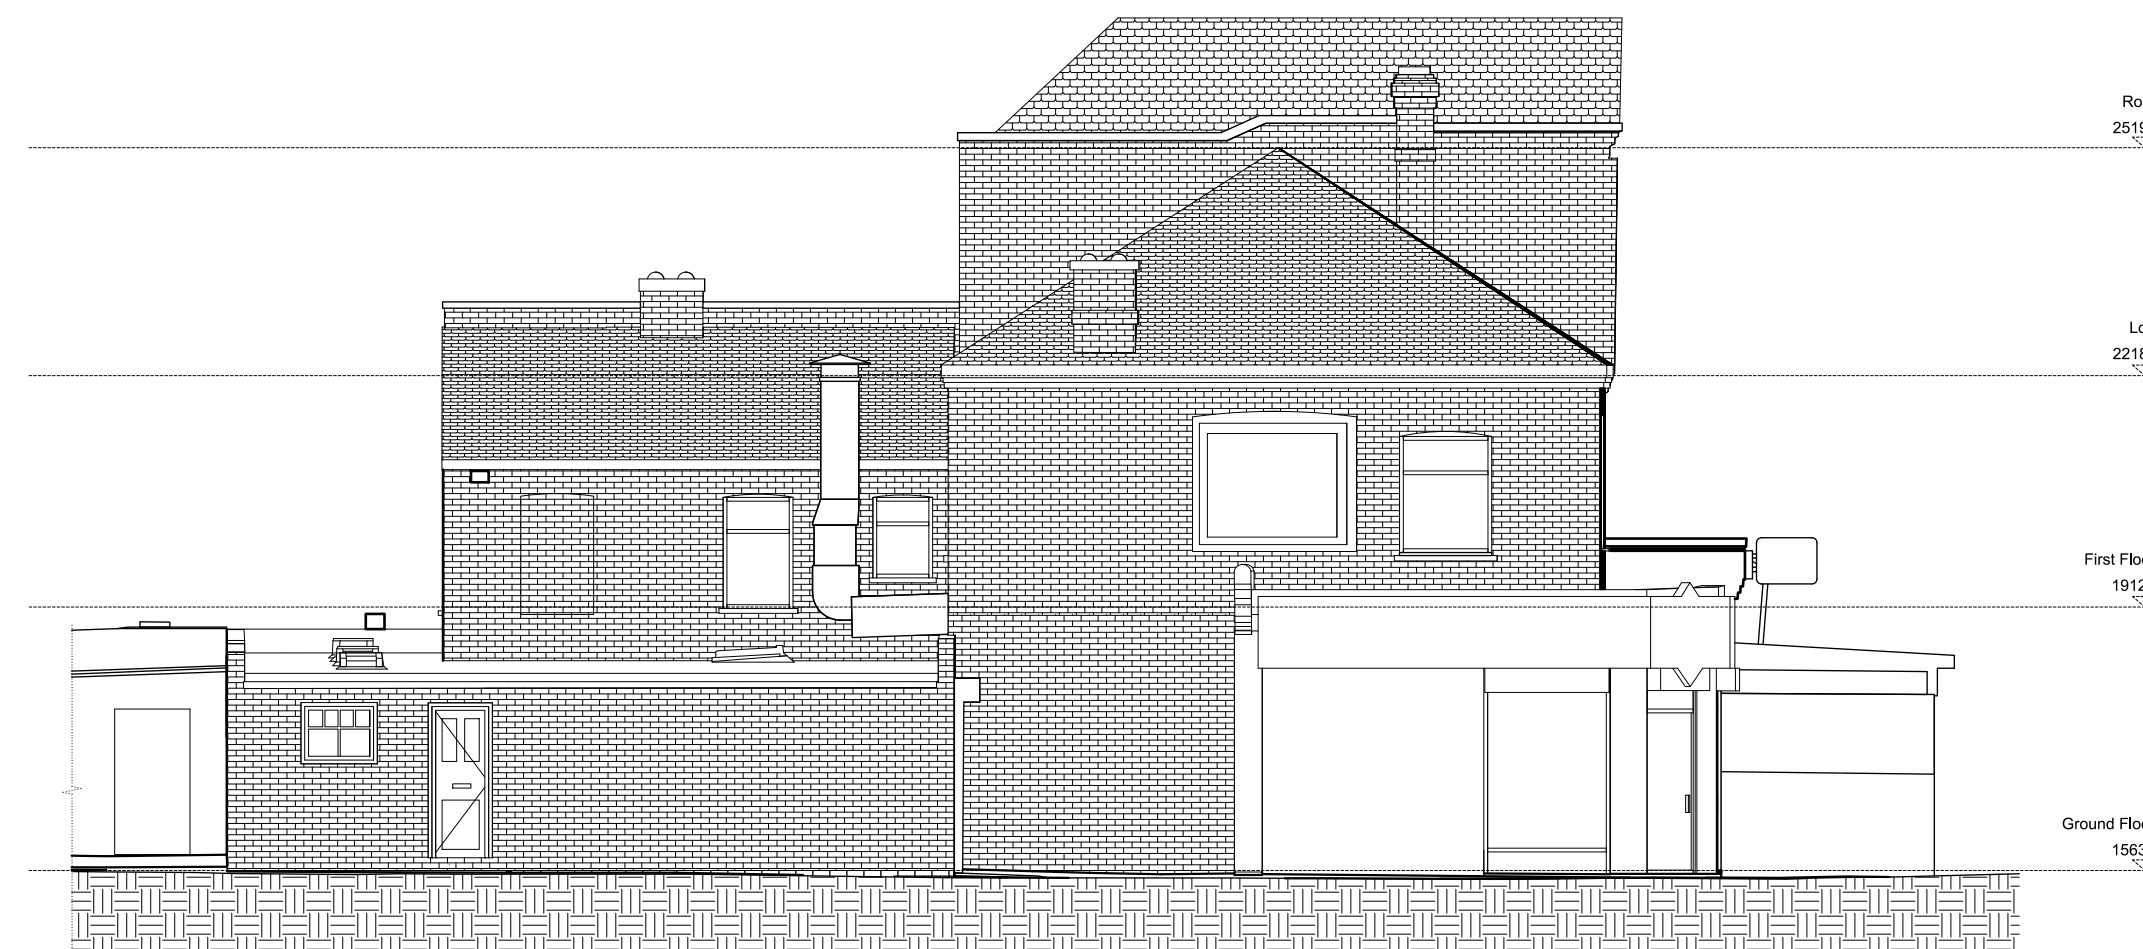

Proposed Side Elevation



Proposed Rear Elevation

[illegible]

ERJ
Architecture and Planning Ltd
Tel: 07961610110
e: erj@architecture-planning.co.uk
u: www.architecture-planning.co.uk

PROJECT TITLE Workshop Lane				
ISSUE DETAILS Planning and Proposed Elevations				
SHEET 1				Scale 1:100
Size		Checked JMF	Approved RD	INFORMATION LPA
Drawing Number			Rev 0	Date 06/03/2024

