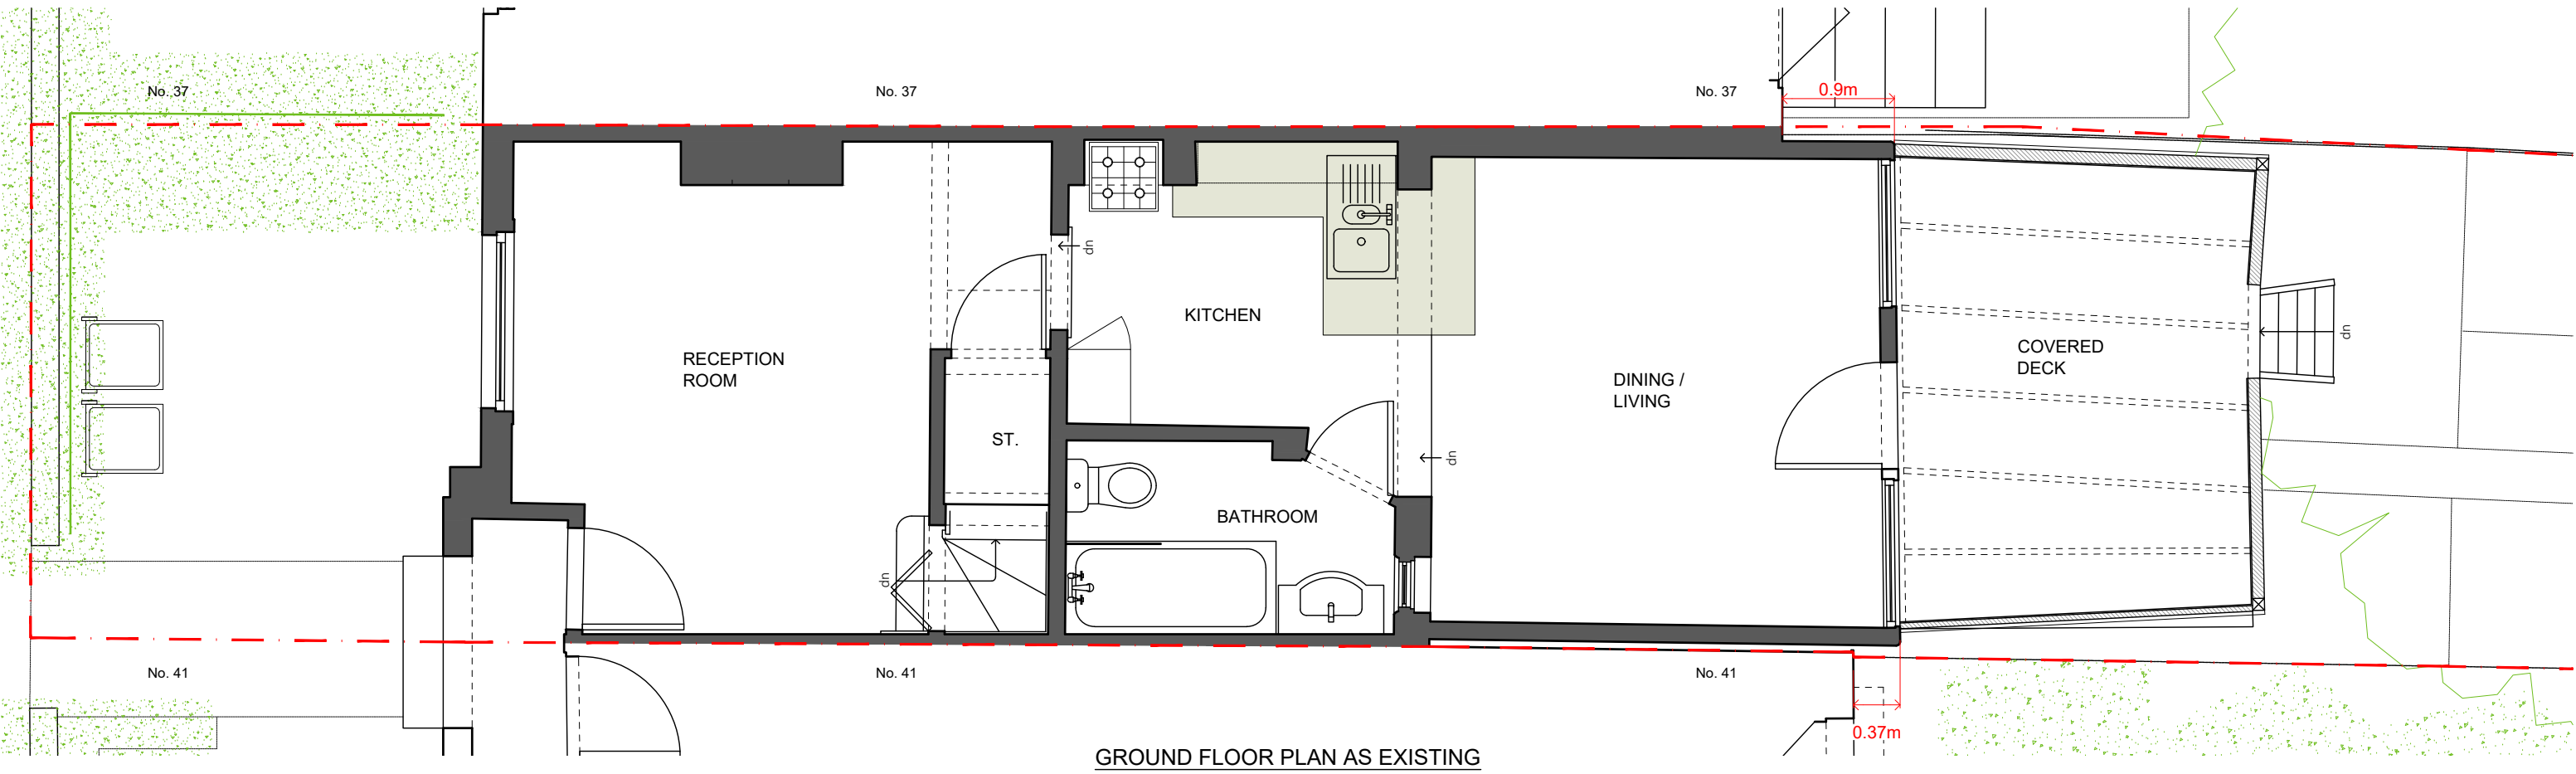
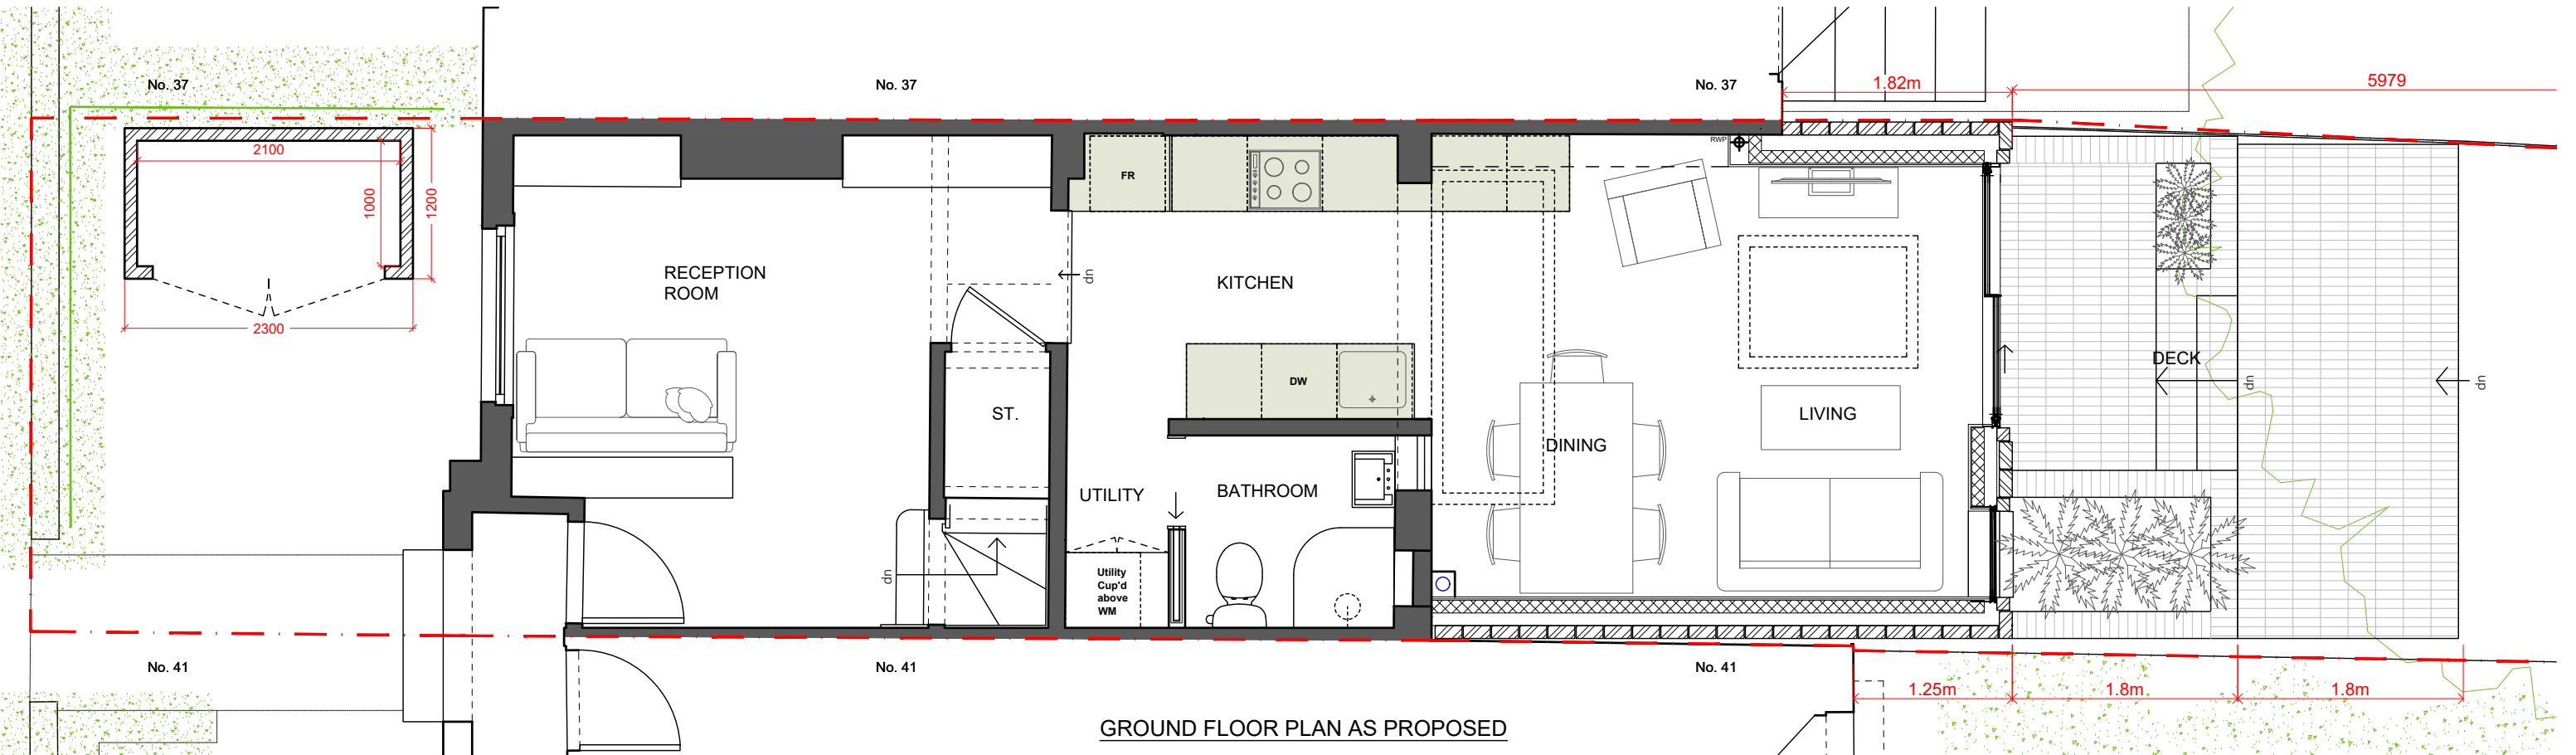


PROJECT Ground Floor Rear Extension to 39 Risley Avenue London N17 7HJ CLIENT Mr E Wall	TITLE GROUND FLOOR PLANS		C	11.03.24	Deck Amended following comments from planning officer	
	STATUS PLANNING		REV	DATE	DESCRIPTION	
		SCALE	SIZE	DATE	DRG No.	REV
		1:50	A3	NOV '23	2309/PL/01	C

POLYGON ARCHITECTS
07968544721
polygonarchitects.com