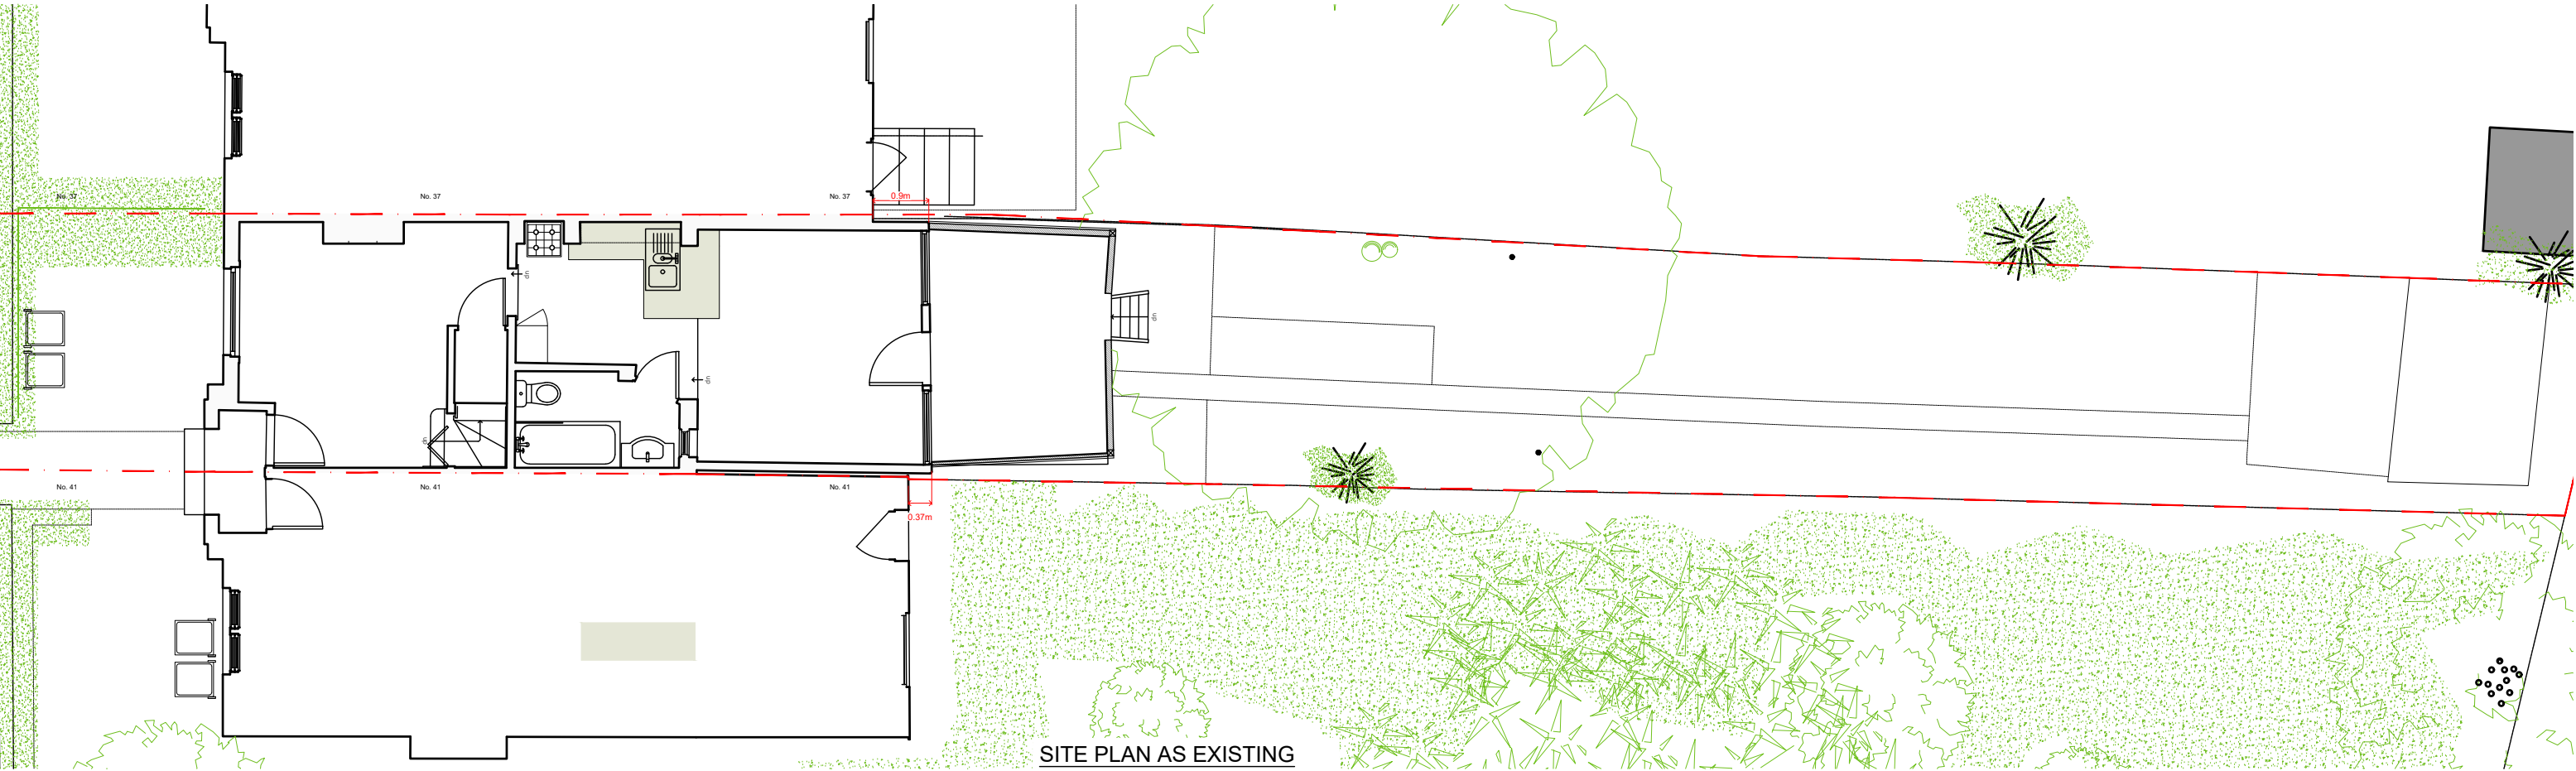
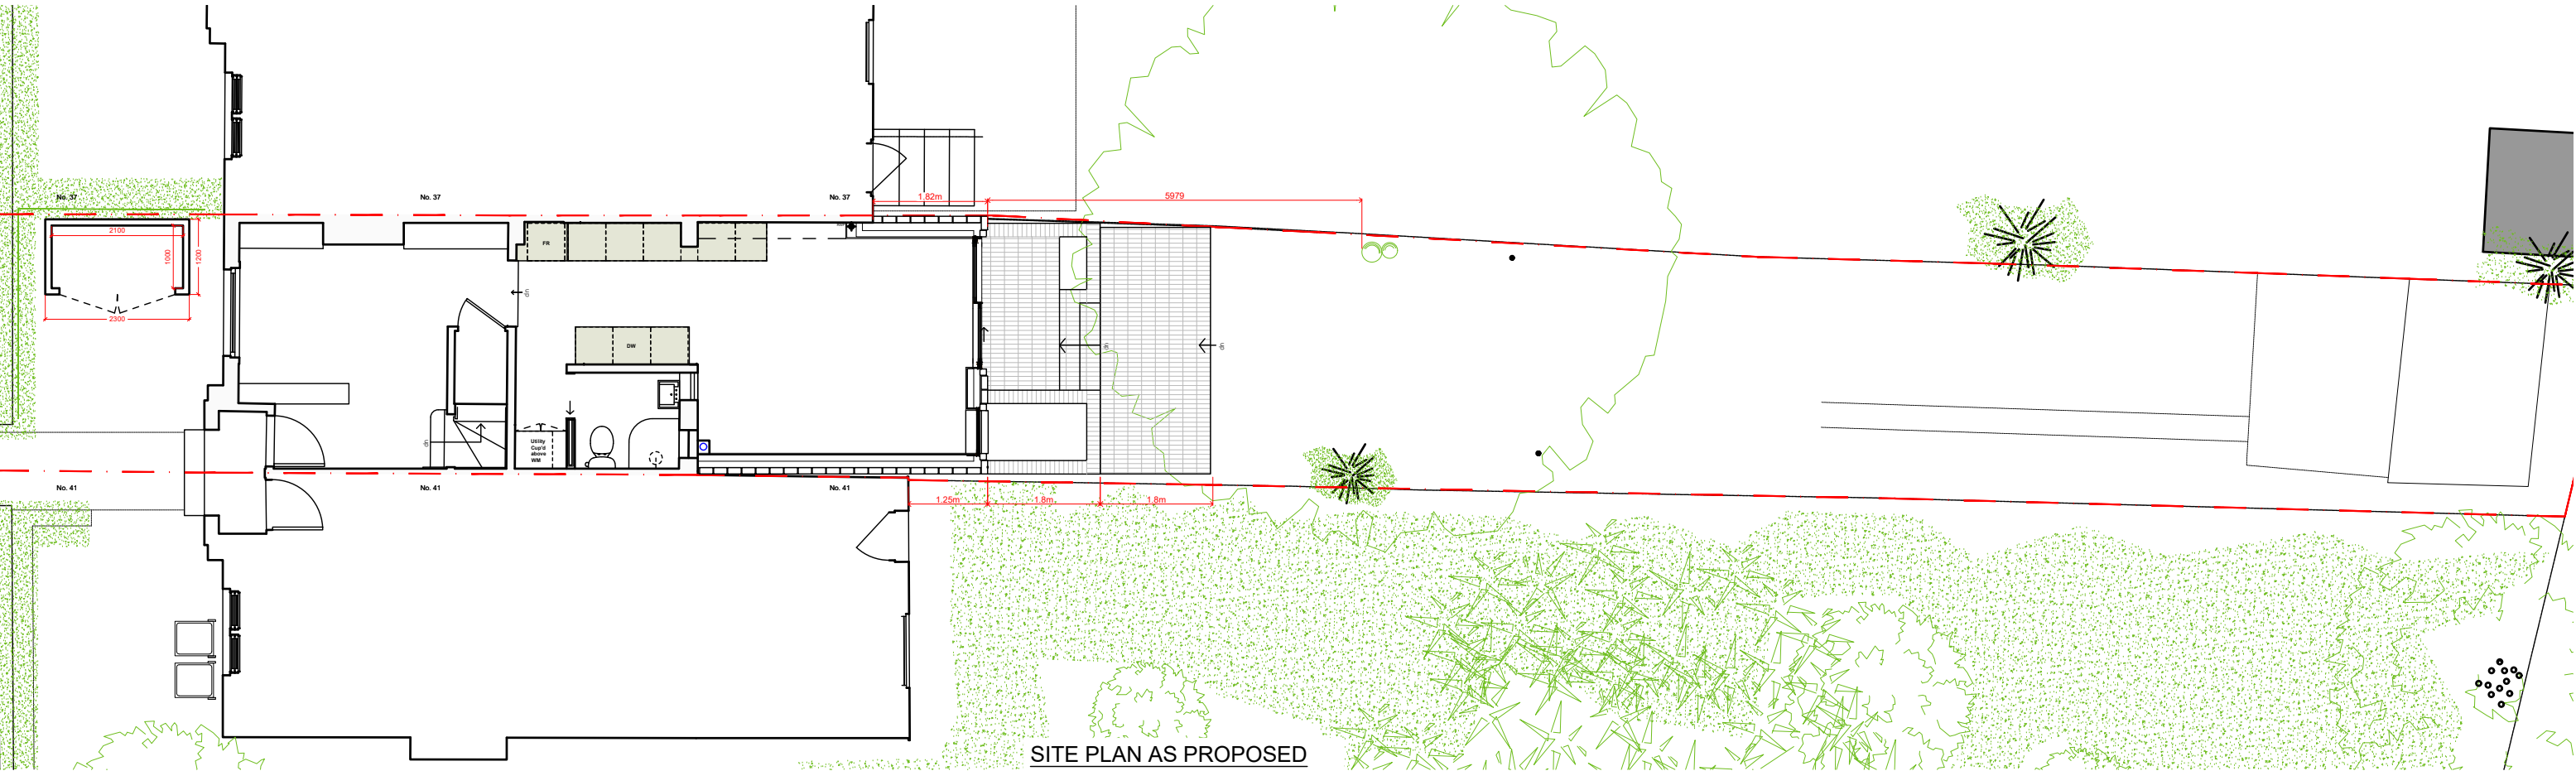


1:100 @ A3 0 1 2 3 4 5 10m

PROJECT Ground Floor Rear Extension to 39 Risley Avenue London N17 7HJ CLIENT Mr E Wall	TITLE SITE PLANS	C 11.03.24 Deck Amended following comments from planning officer	 POLYGON ARCHITECTS 07968544721 polygonarchitects.com
	STATUS PLANNING	REV DATE DESCRIPTION	
	SCALE SIZE DATE DRG No. REV		
	1:100 A3 NOV '23 2309/PL/00 C		