




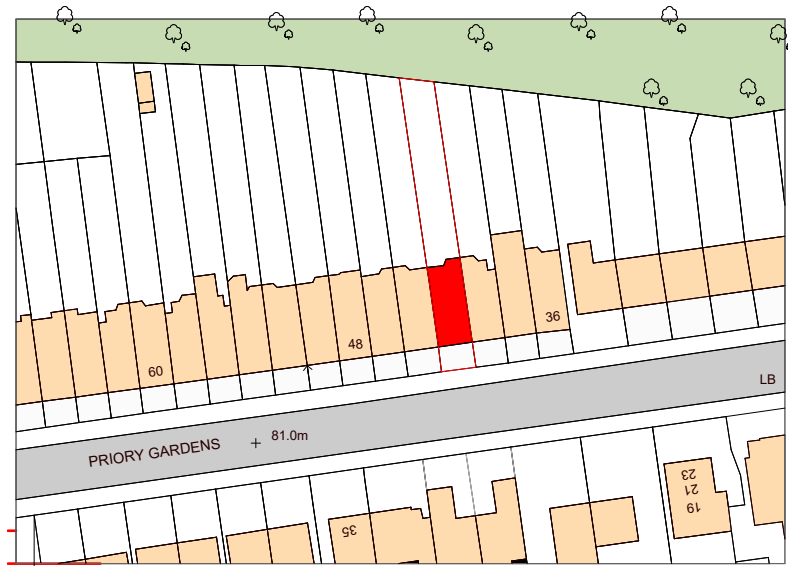

Site Location Plan
1 : 1250

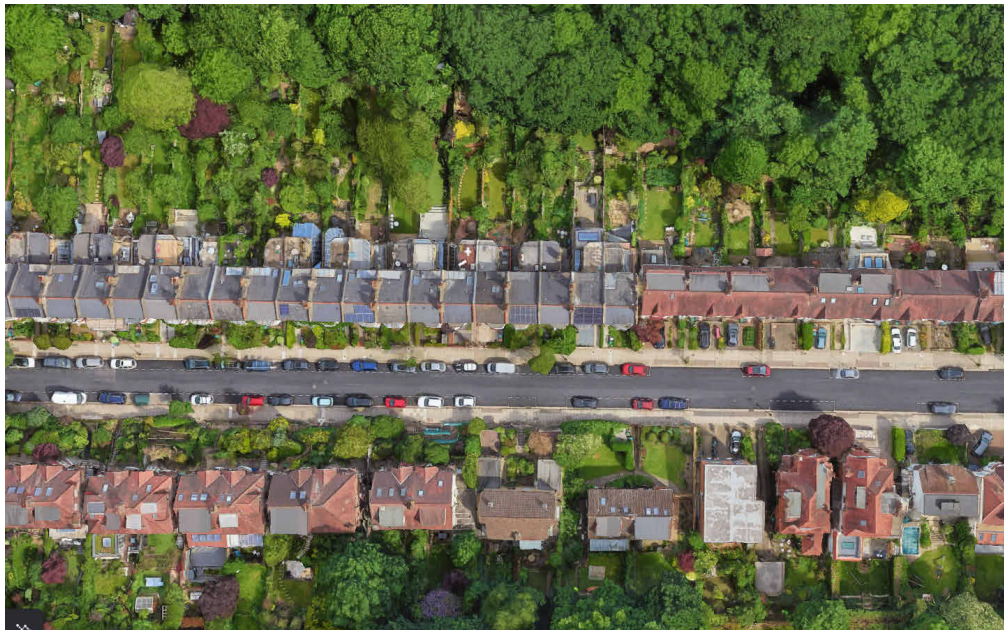


Aerial Image

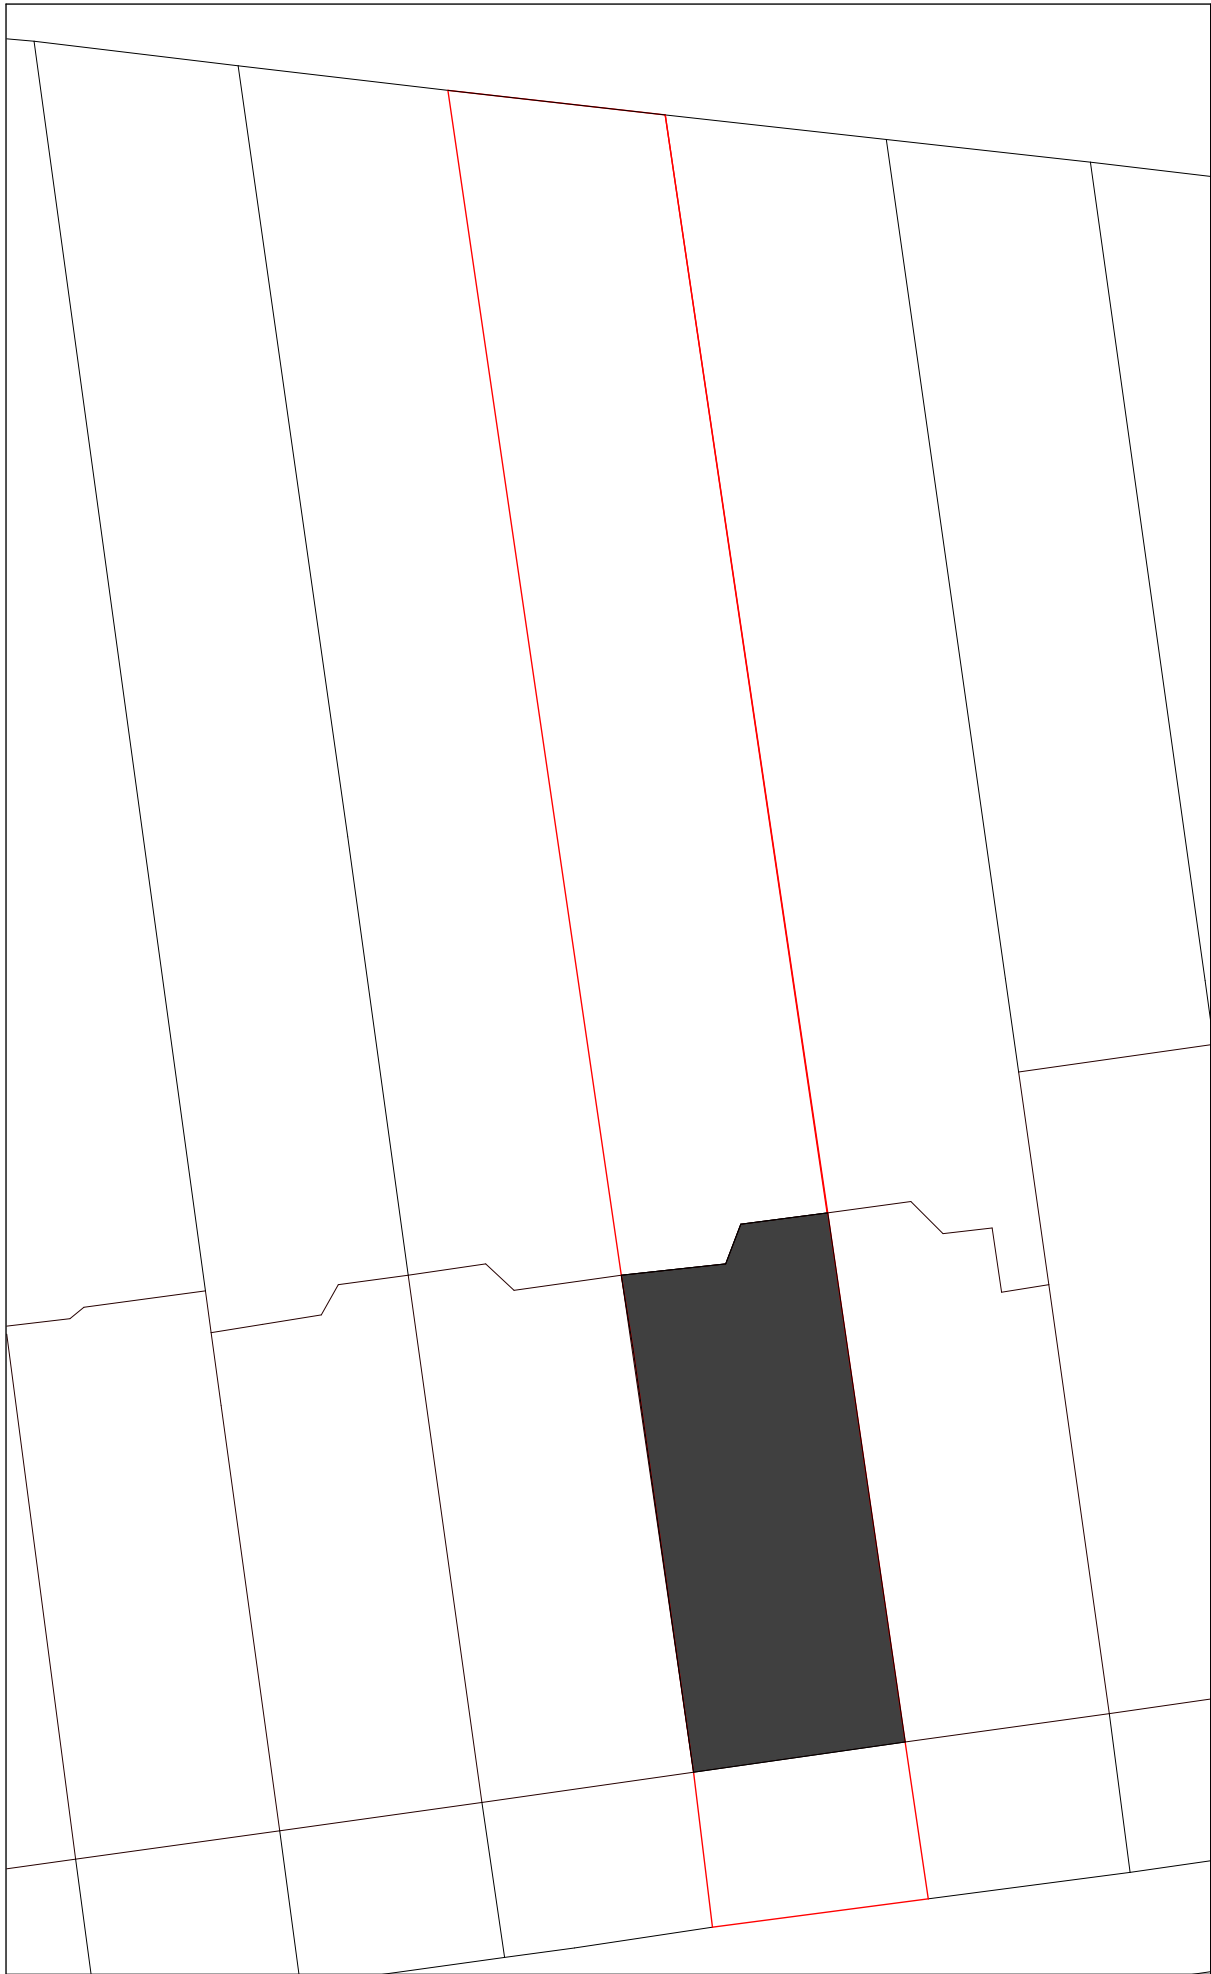

Existing Site Block Plan
1 : 200

NOTES:
1. These plans are subject to Planning and Building Regulation Approval or any other statute in law before building work commences.
2. Drawings to be read in conjunction with relevant engineer's drawings and are subject to a qualified civil/structural engineers calculations before building work commences.
3. All drawings marked 'Preliminary' or 'Draft' are not to be built or manufactured from.
3. Only local Authority Planning departments may SCALE dimensions from the drawings.
4. Any discrepancies or ambiguities found in these drawings should be reported immediately to the architect prior to construction or fabrication. No alterations to the design or specification may be made by the Contractor even if directly instructed by the Client without prior written consent by Aura Homes Ltd to protect both the Clients and Contractors interests. Any alterations should be approved by Aura Homes Ltd and Building Control before being implemented. Aura Homes Ltd will not be held responsible for work that has not been carried out in strict accordance with these drawings unless otherwise approved in writing.
6. The Client is to ensure all Party Wall Agreements are in place before starting works.
7. These drawings should be read in conjunction with the relevant 'Construction Specification' produced by Aura Homes.

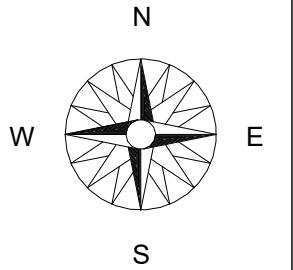

PLANNING

REV	DESCRIPTION	DATE	BY	CHK
P1	Issue for planning submission	11/03/24	AF	




3 Lion Yard, Tremedoc Road
London
SW4 0JY

0203 189 1619
info@aurahomes.co.uk
www.aurahomes.co.uk

© 2017
ALL RIGHTS RESERVED


CLIENT	Louise Taylor, Iam Forrester		
PROJECT	Priory Gardens 42 Priory Gardens, Highgate, London, N6 5QS, United Kingdom		
DATE	24/02/20		
SCALE	As indicated @A3		
ISSUE			
TITLE	Site Location Plan		
JOB 21547	DRAWING SP-01	REVISION P1	

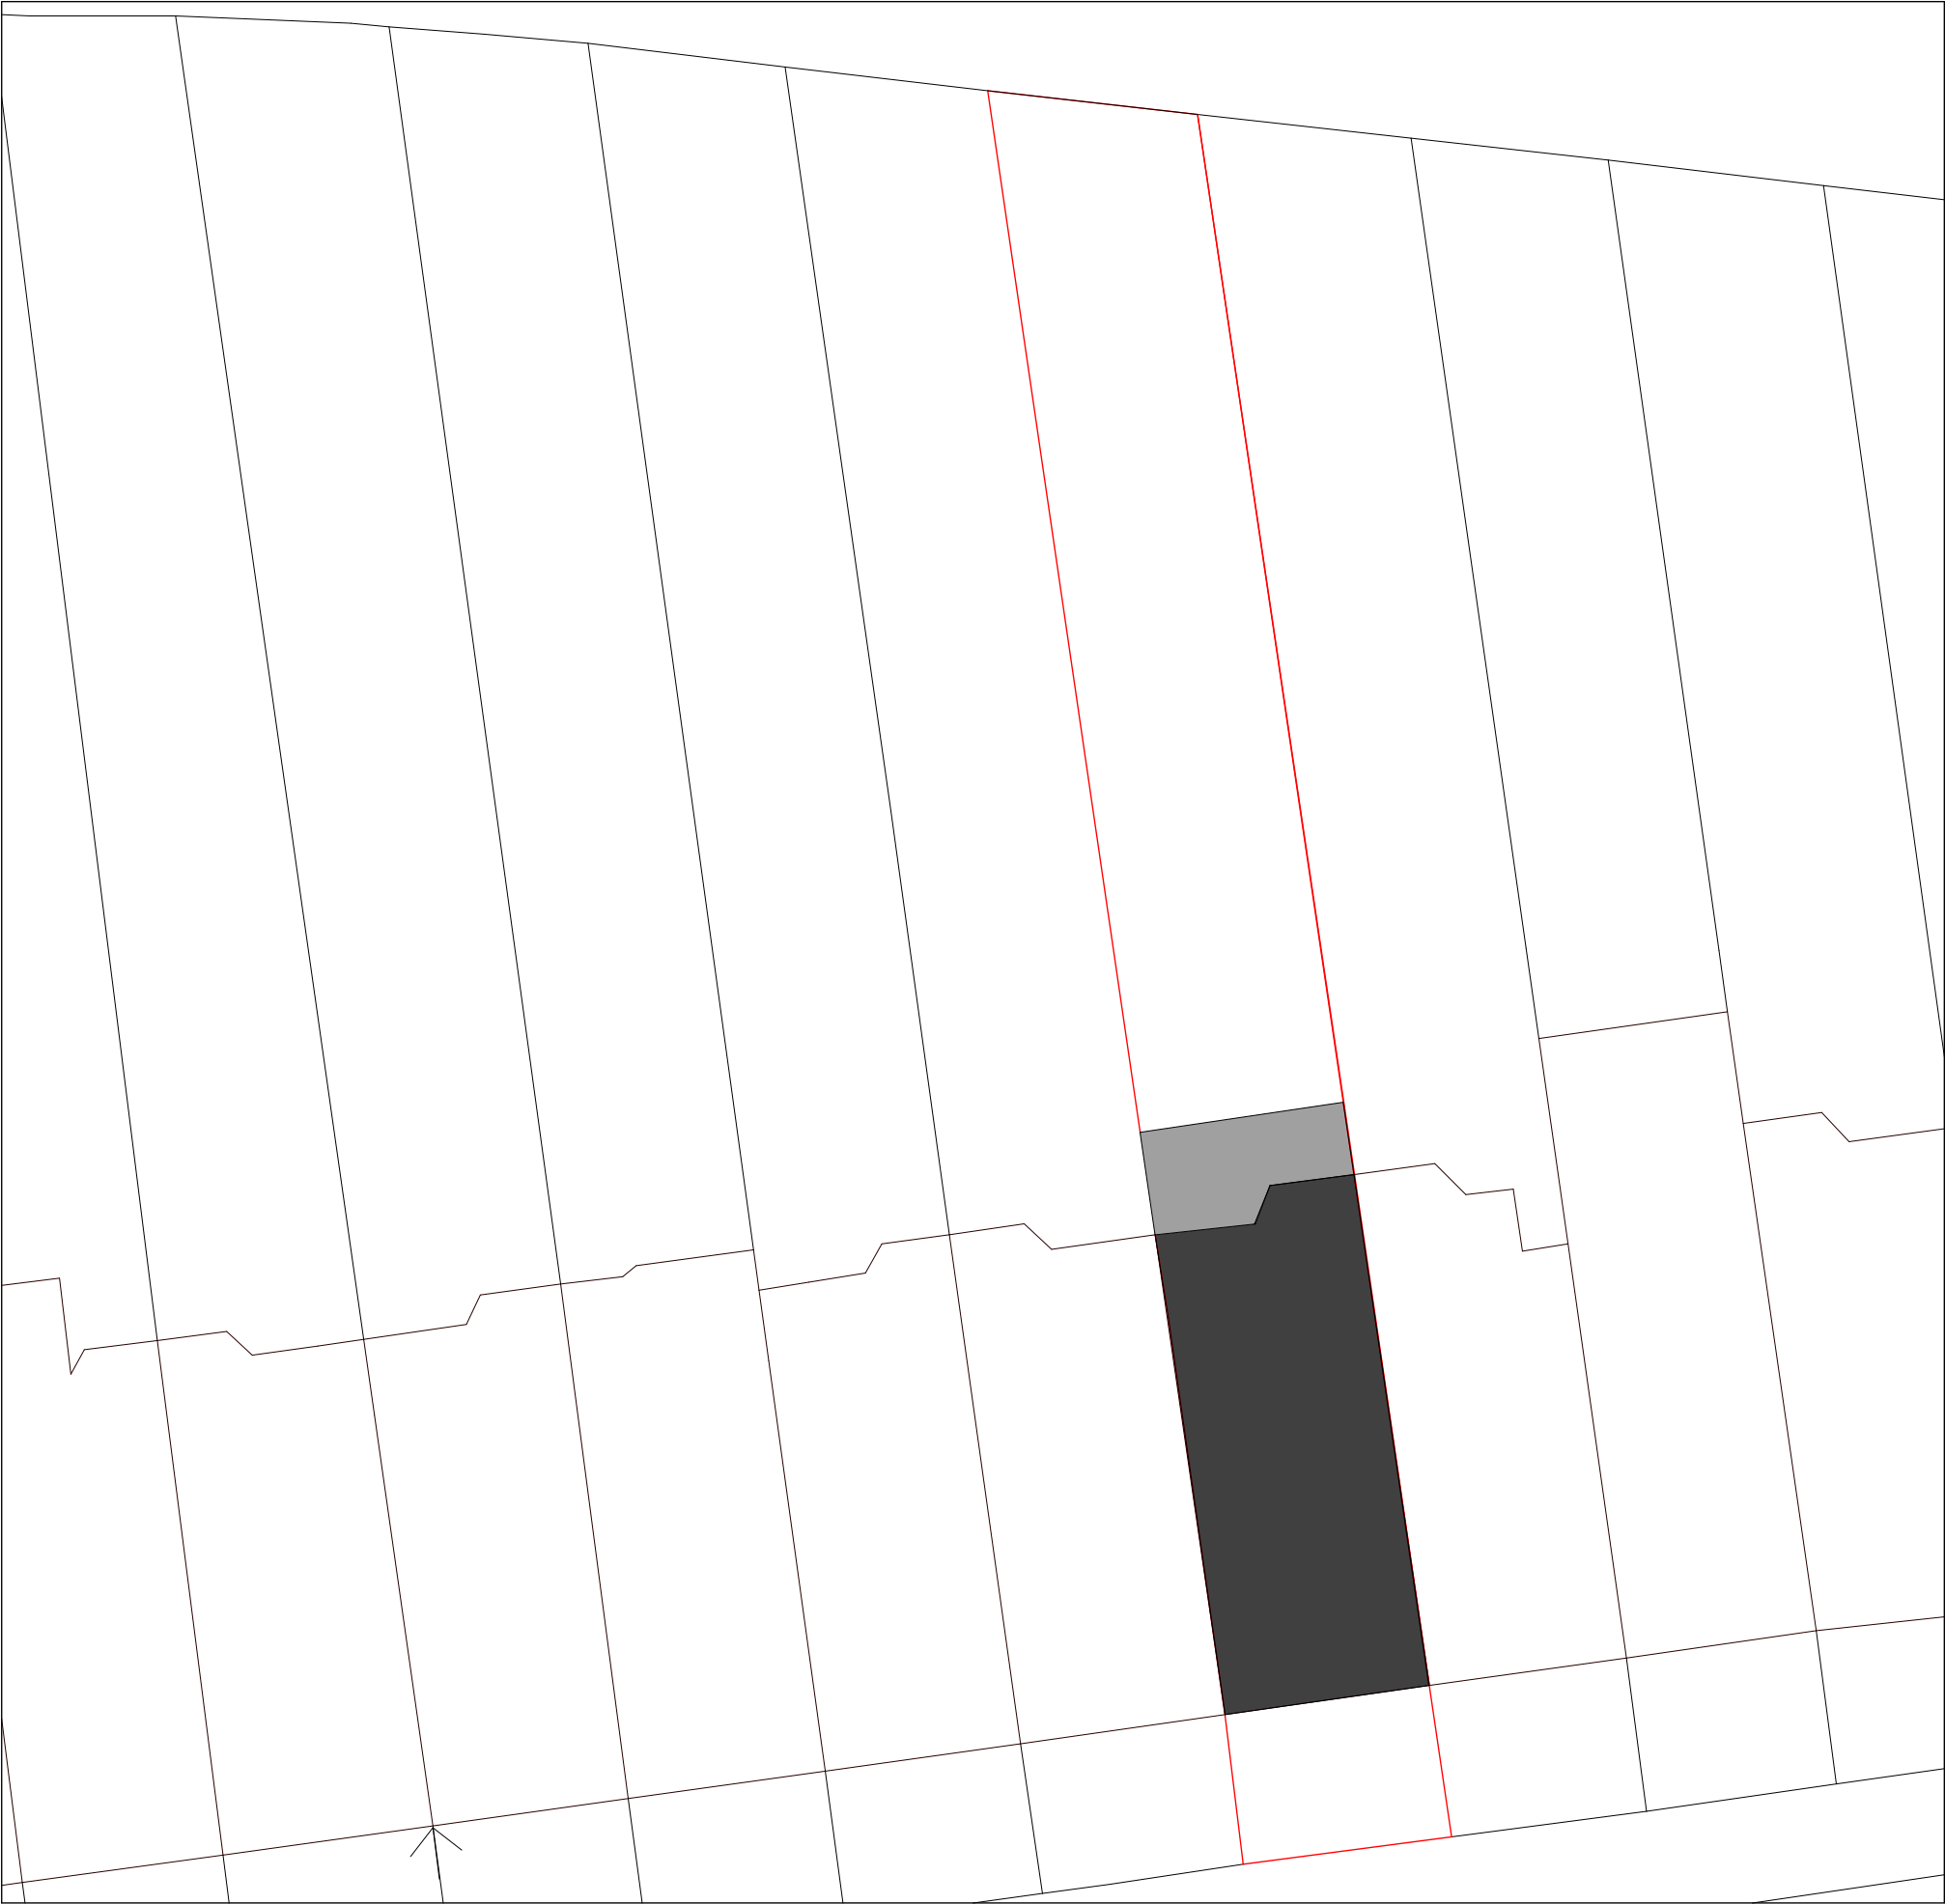

Proposed Site Block Plan

1 : 200

NOTES:
1. These plans are subject to Planning and Building Regulation Approval or any other statute in law before building work commences.
2. Drawings to be read in conjunction with relevant engineer's drawings and are subject to a qualified civil/structural engineers calculations before building work commences.
3. All drawings marked 'Preliminary' or 'Draft' are not to be built or manufactured from.
3. Only local Authority Planning departments may SCALE dimensions from the drawings.
4. Any discrepancies or ambiguities found in these drawings should be reported immediately to the architect prior to construction or fabrication. No alterations to the design or specification may be made by the Contractor even if directly instructed by the Client without prior written consent by Aura Homes Ltd to protect both the Clients and Contractors interests. Any alterations should be approved by Aura Homes Ltd and Building Control before being implemented. Aura Homes Ltd will not be held responsible for work that has not been carried out in strict accordance with these drawings unless otherwise approved in writing.
6. The Client is to ensure all Party Wall Agreements are in place before starting works.
7. These drawings should be read in conjunction with the relevant 'Construction Specification' produced by Aura Homes.

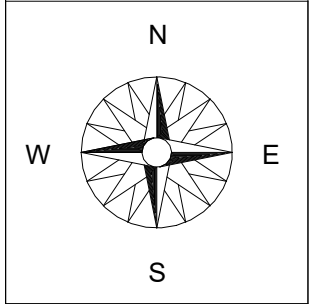

PLANNING

REV	DESCRIPTION	DATE	BY	CHK
P1	Issue for planning submission	11/03/24	AF	



3 Lion Yard, Tremedoc Road
London
SW4 0JY

0203 189 1619
info@aurahomes.co.uk
www.aurahomes.co.uk

© 2017
ALL RIGHTS RESERVED

CLIENT Louise Taylor, Iam Forrester

PROJECT Priory Gardens
42 Priory Gardens, Highgate,
London, N6 5QS, United
Kingdom


DATE 24/02/20


SCALE 1 : 200 @A3

ISSUE


TITLE Proposed Site Location Plan

JOB	DRAWING	REVISION
21547	SP-02	P1

 

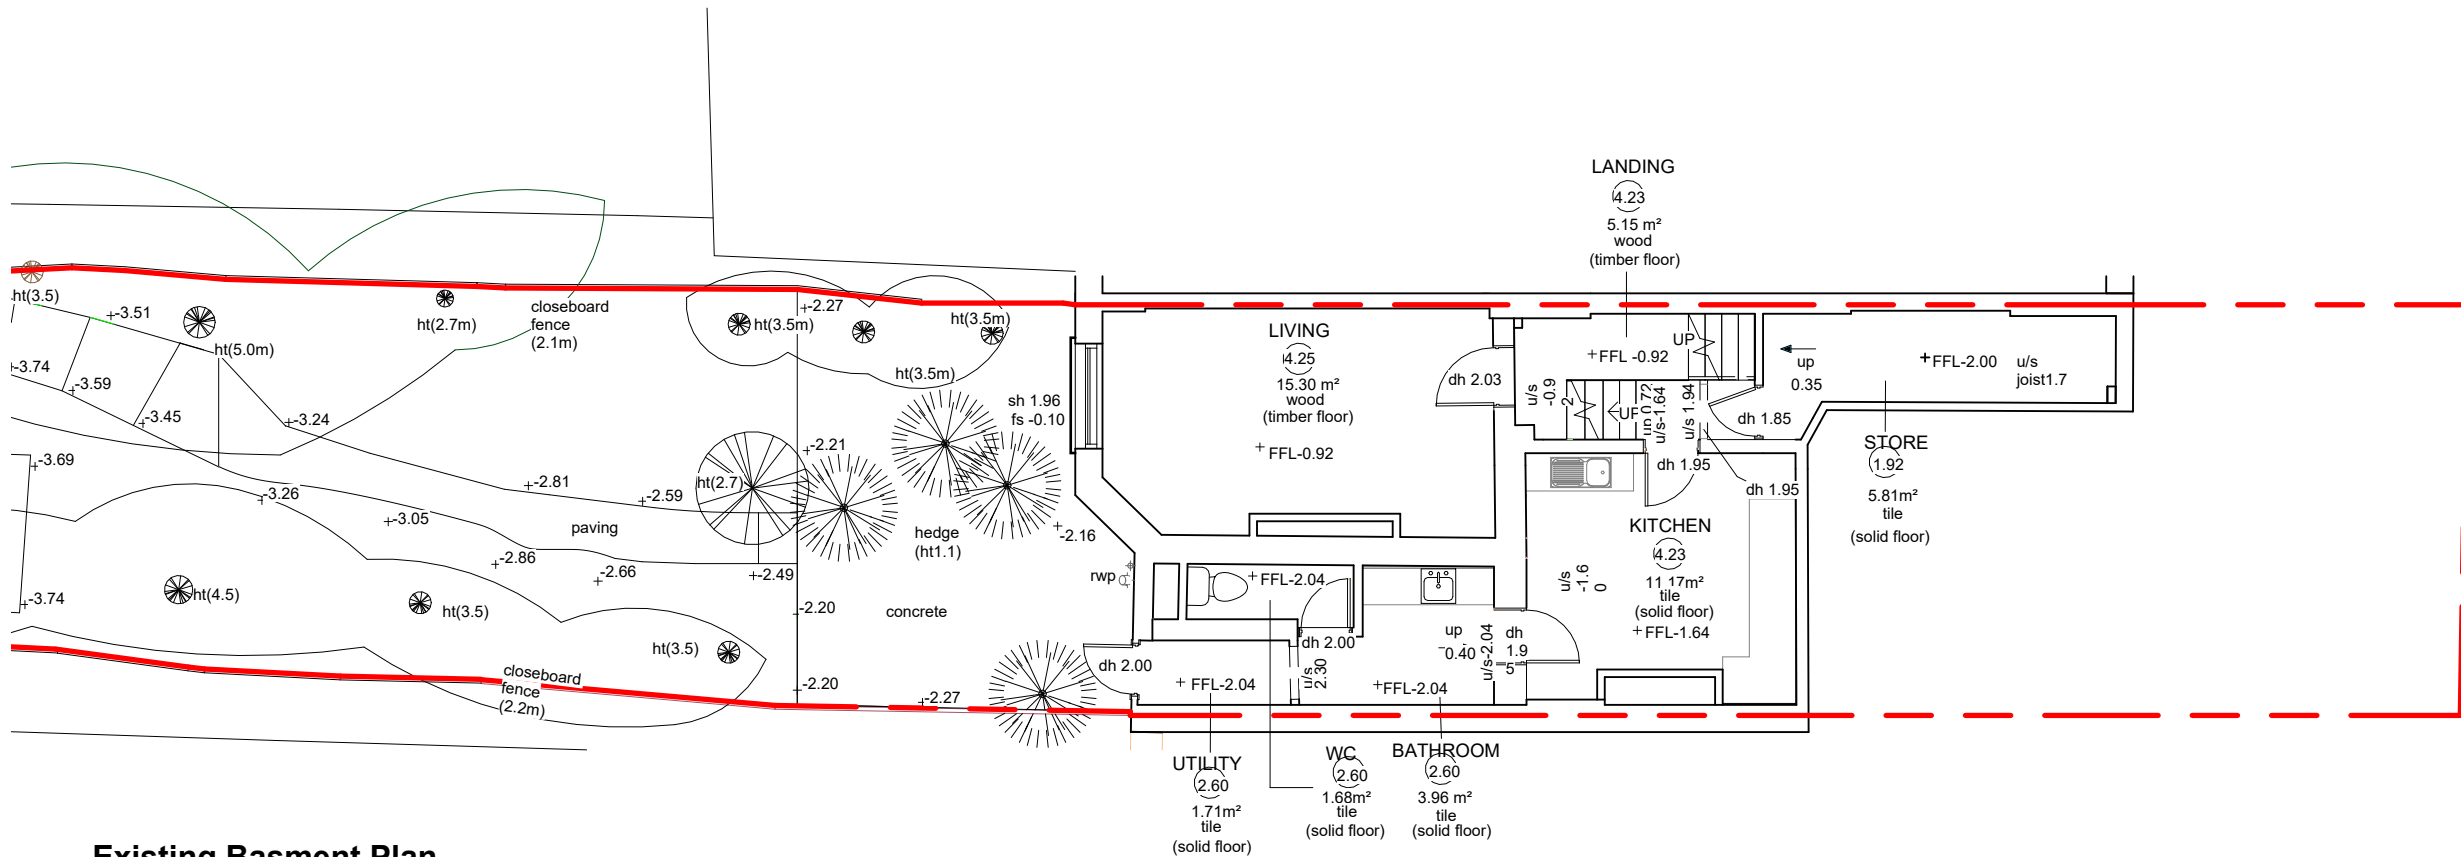


Existing Basement Plan
1 : 100

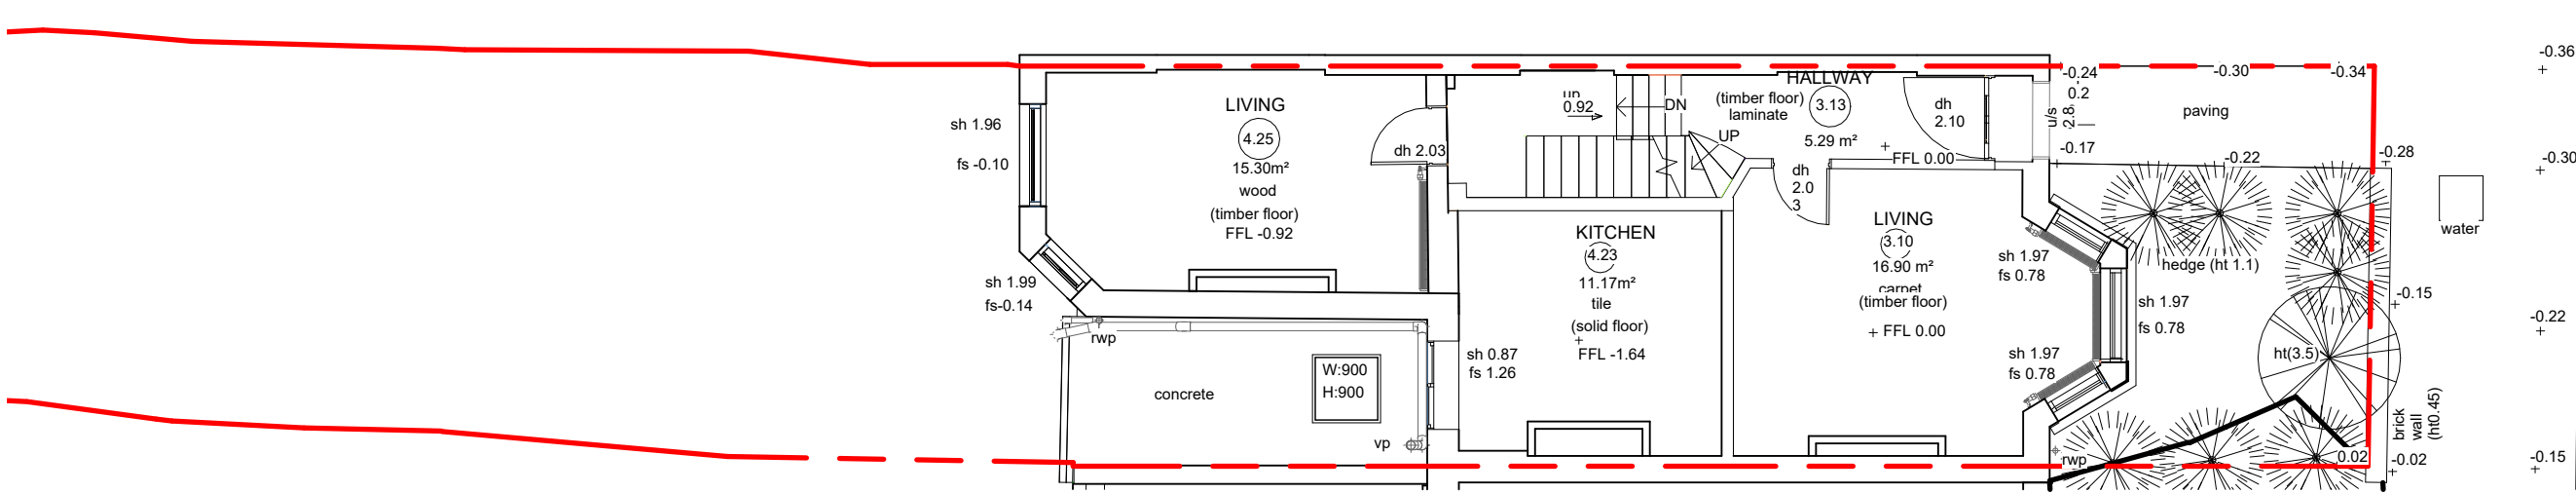

Existing Ground Floor Plan
1 : 100

NOTES:
1. These plans are subject to Planning and Building Regulation Approval or any other statute in law before building work commences.
2. Drawings to be read in conjunction with relevant engineer's drawings and are subject to a qualified civil/structural engineers calculations before building work commences.
3. All drawings marked 'Preliminary' or 'Draft' are not to be built or manufactured from.
4. Any discrepancies or ambiguities found in these drawings should be reported immediately to the architect prior to construction or fabrication. No alterations to the design or specification may be made by the Contractor even if directly instructed by the Client without prior written consent by Aura Homes Ltd to protect both the Clients and Contractors interests. Any alterations should be approved by Aura Homes Ltd and Building Control before being implemented. Aura Homes Ltd will not be held responsible for work that has not been carried out in strict accordance with these drawings unless otherwise approved in writing.
5. The Client is to ensure all Party Wall Agreements are in place before starting works.
6. These drawings should be read in conjunction with the relevant 'Construction Specification' produced by Aura Homes.

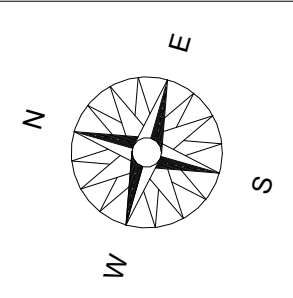

PLANNING

REV	DESCRIPTION	DATE	BY	CHK
P1	Issue for planning submission	11/03/24	AF	




3 Lion Yard, Tremedoc Road
London
SW4 0JY

0203 189 1619
info@aurahomes.co.uk
www.aurahomes.co.uk

© 2017
ALL RIGHTS RESERVED

CLIENT	Louise Taylor, Iam Forrester		
PROJECT	Priory Gardens 42 Priory Gardens, Highgate, London, N6 5QS, United Kingdom		
DATE	24/02/20		
SCALE	1 : 100 @A3		
ISSUE			
TITLE	Existing Floor Plans -Basement & Ground Floor		
JOB	DRAWING	REVISION	
21547	PL-01	P1	

NOTES:
1. These plans are subject to Planning and Building Regulation Approval or any other statute in law before building work commences.
2. Drawings to be read in conjunction with relevant engineer's drawings and are subject to a qualified civil/structural engineers calculations before building work commences.
3. All drawings marked 'Preliminary' or 'Draft' are not to be built or manufactured from.
3. Only local Authority Planning departments may SCALE dimensions from the drawings.
4. Any discrepancies or ambiguities found in these drawings should be reported immediately to the architect prior to construction or fabrication. No alterations to the design or specification may be made by the Contractor even if directly instructed by the Client without prior written consent by Aura Homes Ltd to protect both the Clients and Contractors interests. Any alterations should be approved by Aura Homes Ltd and Building Control before being implemented. Aura Homes Ltd will not be held responsible for work that has not been carried out in strict accordance with these drawings unless otherwise approved in writing.
6. The Client is to ensure all Party Wall Agreements are in place before starting works.
7. These drawings should be read in conjunction with the relevant 'Construction Specification' produced by Aura Homes.

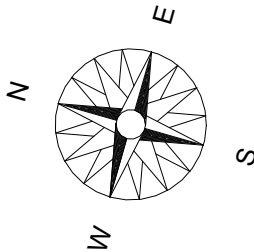

PLANNING

REV	DESCRIPTION	DATE	BY	CHK
P1	Issue for planning submission	11/03/24	AF	



3 Lion Yard, Tremedoc Road
London
SW4 0JY

0203 189 1619
info@aurahomes.co.uk
www.aurahomes.co.uk

© 2017
ALL RIGHTS RESERVED

CLIENT Louise Taylor, Iam Forrester

PROJECT Priory Gardens
42 Priory Gardens, Highgate,
London, N6 5QS, United
Kingdom


DATE 24/02/20

SCALE 1 : 100 @A3


ISSUE

TITLE Existing Plan - Roof Plan

JOB	DRAWING	REVISION
21547	PL-02	P1

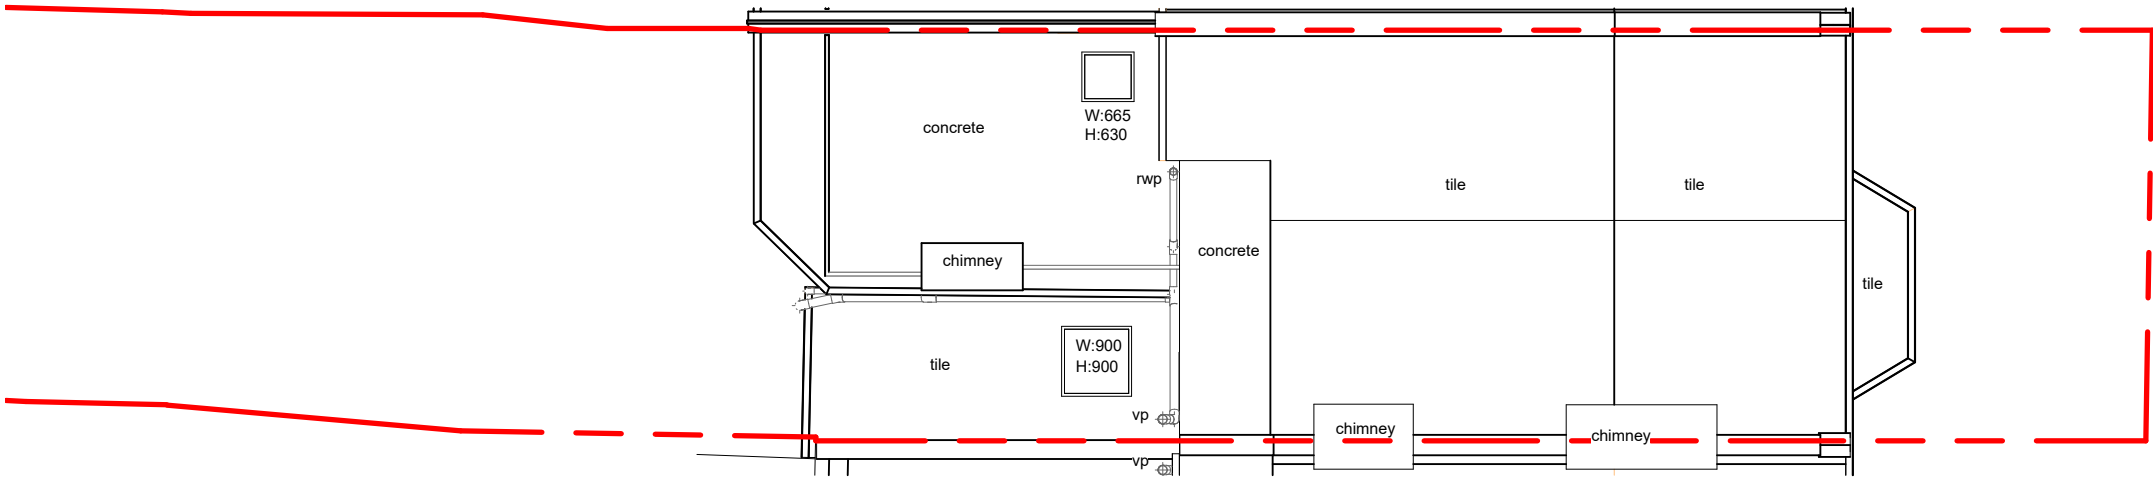


01 Exisiting Roof Plan
1 : 100

 




Front Elevation
1 : 100

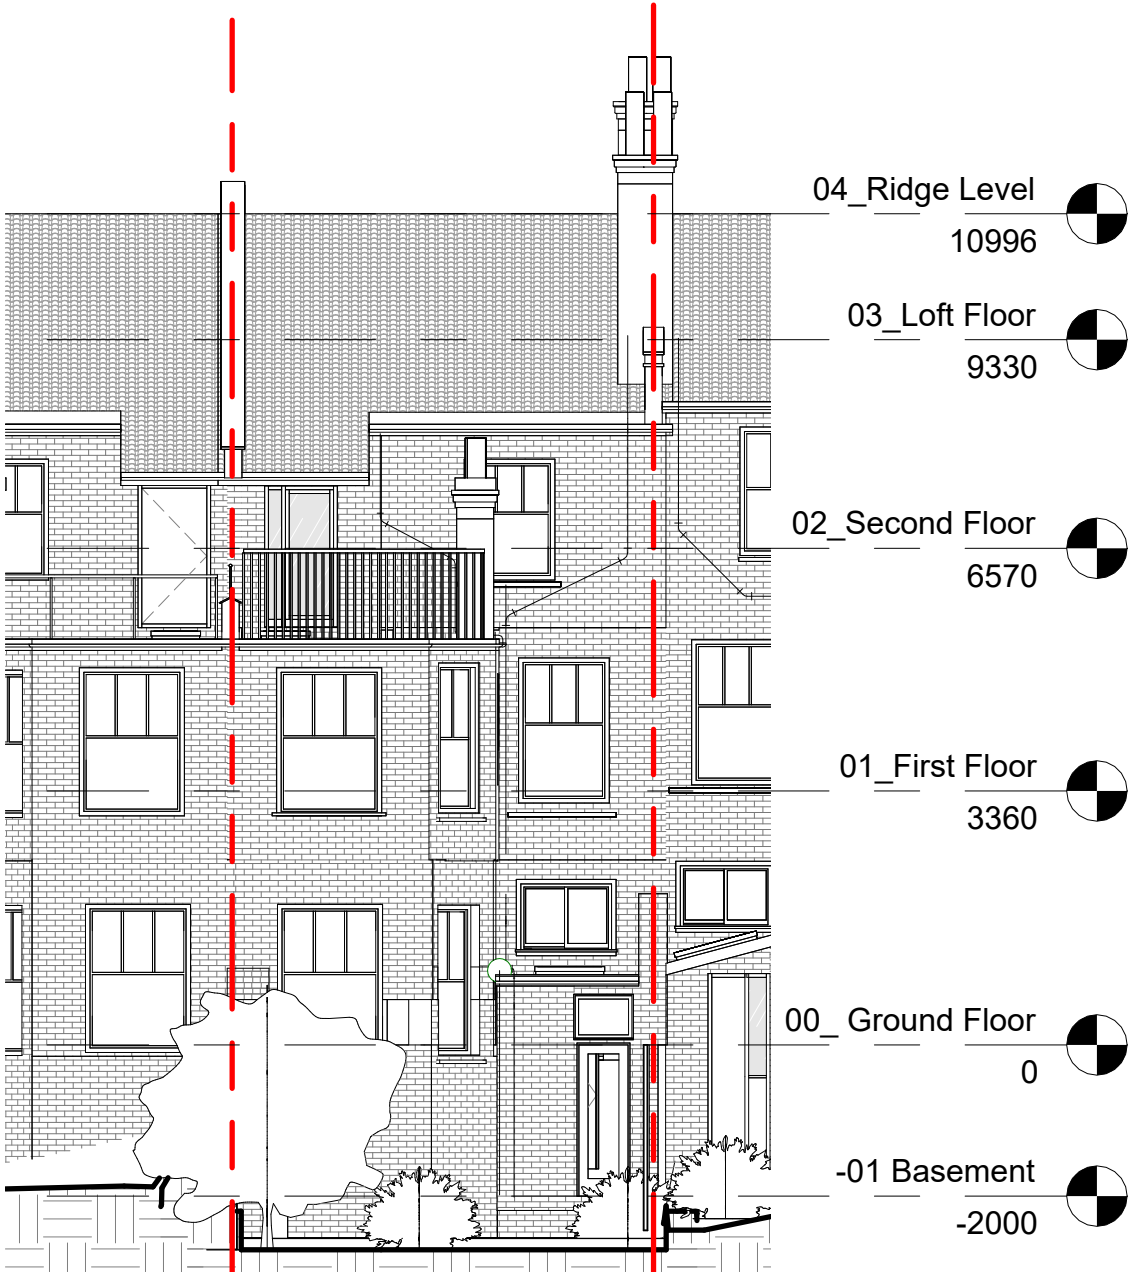

Rear Elevation
1 : 100

 

NOTES:
1. These plans are subject to Planning and Building Regulation Approval or any other statute in law before building work commences.
2. Drawings to be read in conjunction with relevant engineer's drawings and are subject to a qualified civil/structural engineers calculations before building work commences.
3. All drawings marked 'Preliminary' or 'Draft' are not to be built or manufactured from.
4. Only local Authority Planning departments may SCALE dimensions from the drawings.
5. Any discrepancies or ambiguities found in these drawings should be reported immediately to the architect prior to construction or fabrication. No alterations to the design or specification may be made by the Contractor even if directly instructed by the Client without prior written consent by Aura Homes Ltd to protect both the Clients and Contractors interests. Any alterations should be approved by Aura Homes Ltd and Building Control before being implemented. Aura Homes Ltd will not be held responsible for work that has not been carried out in strict accordance with these drawings unless otherwise approved in writing.
6. The Client is to ensure all Party Wall Agreements are in place before starting works.
7. These drawings should be read in conjunction with the relevant 'Construction Specification' produced by Aura Homes.

PLANNING

REV	DESCRIPTION	DATE	BY	CHK
P1	Issue for planning submission	11/03/24	AF	



3 Lion Yard, Tremedoc Road
London
SW4 0JY

0203 189 1619
info@aurahomes.co.uk
www.aurahomes.co.uk

© 2017
ALL RIGHTS RESERVED

CLIENT Louise Taylor, Iam Forrester

PROJECT Priory Gardens
42 Priory Gardens, Highgate,
London, N6 5QS, United
Kingdom


DATE 24/02/20

SCALE 1 : 100 @A3


ISSUE

TITLE Existing Elevations - Front &
Rear

JOB	DRAWING	REVISION
21547	PL-03	P1

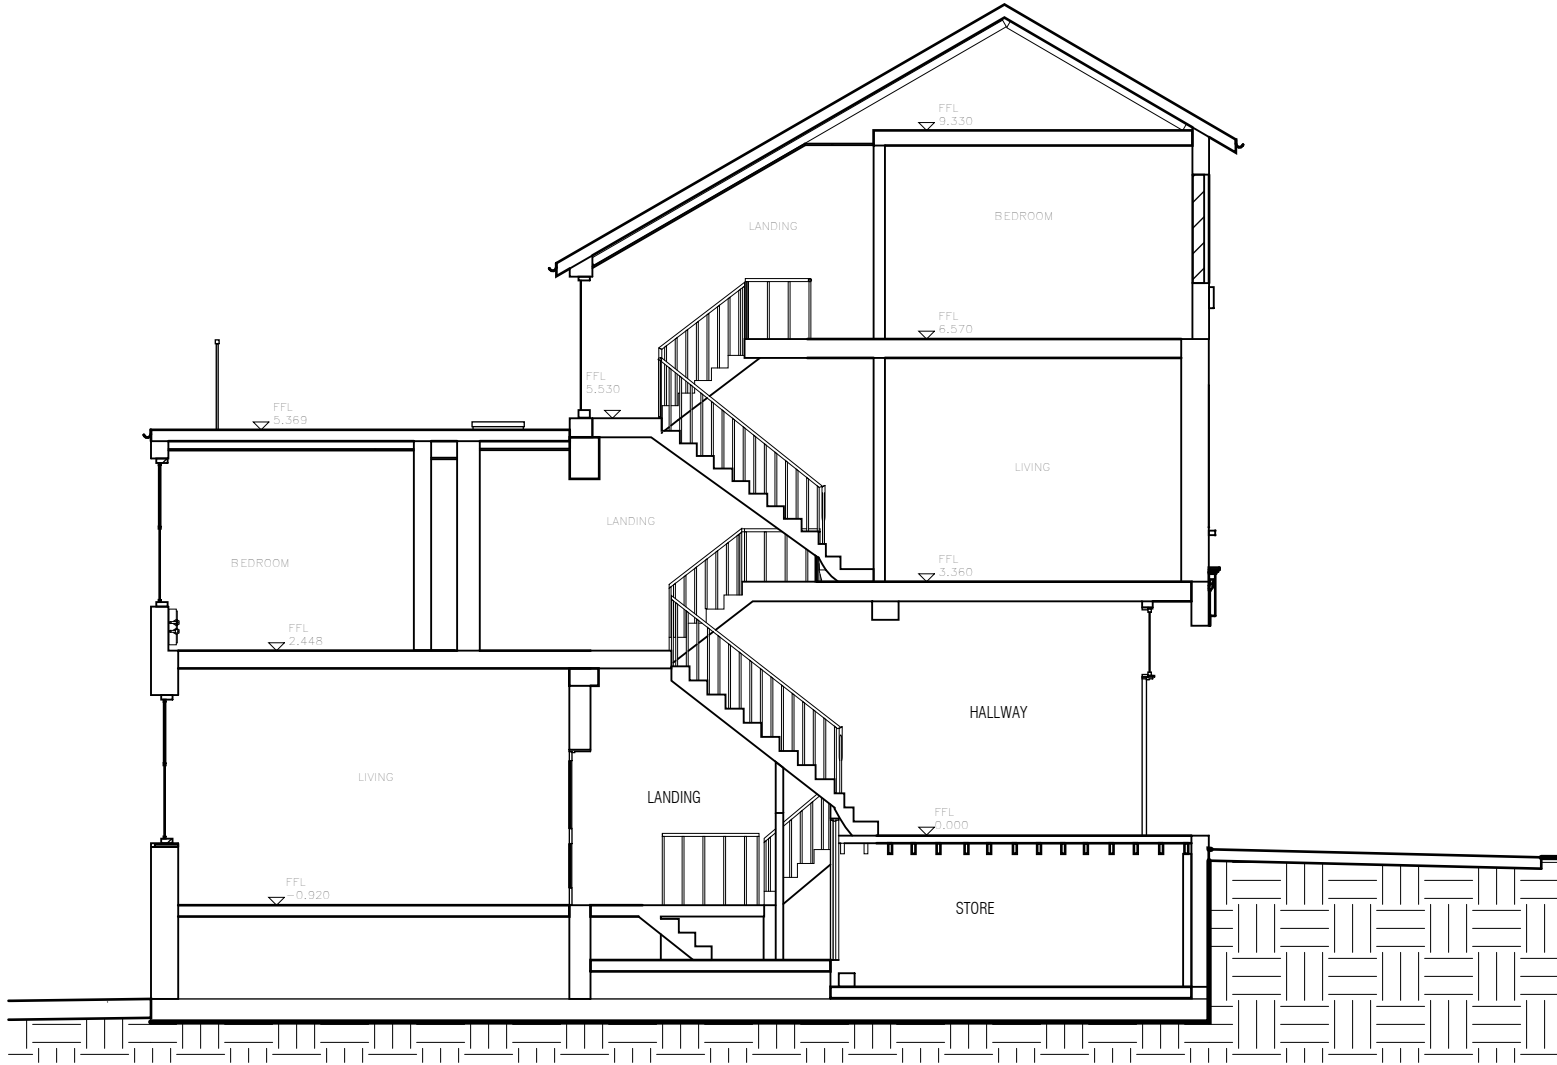

Existing Section A1
1 : 100

 

NOTES:
1. These plans are subject to Planning and Building Regulation Approval or any other statute in law before building work commences.
2. Drawings to be read in conjunction with relevant engineer's drawings and are subject to a qualified civil/structural engineers calculations before building work commences.
3. All drawings marked 'Preliminary' or 'Draft' are not to be built or manufactured from.
3. Only local Authority Planning departments may SCALE dimensions from the drawings.
4. Any discrepancies or ambiguities found in these drawings should be reported immediately to the architect prior to construction or fabrication. No alterations to the design or specification may be made by the Contractor even if directly instructed by the Client without prior written consent by Aura Homes Ltd to protect both the Clients and Contractors interests. Any alterations should be approved by Aura Homes Ltd and Building Control before being implemented. Aura Homes Ltd will not be held responsible for work that has not been carried out in strict accordance with these drawings unless otherwise approved in writing.
6. The Client is to ensure all Party Wall Agreements are in place before starting works.
7. These drawings should be read in conjunction with the relevant 'Construction Specification' produced by Aura Homes.

PLANNING

REV	DESCRIPTION	DATE	BY	CHK
P1	Issue for planning submission	11/03/24	AF	




3 Lion Yard, Tremedoc Road
London
SW4 0JY

0203 189 1619
info@aurahomes.co.uk
www.aurahomes.co.uk

© 2017
ALL RIGHTS RESERVED

CLIENT	Louise Taylor, Iam Forrester		
PROJECT	Priory Gardens 42 Priory Gardens, Highgate, London, N6 5QS, United Kingdom		
DATE	24/02/20		
SCALE	1 : 100 @A3		
ISSUE			
TITLE	Exisiting Section -A1		
JOB 21547	DRAWING PL-04	REVISION P1	

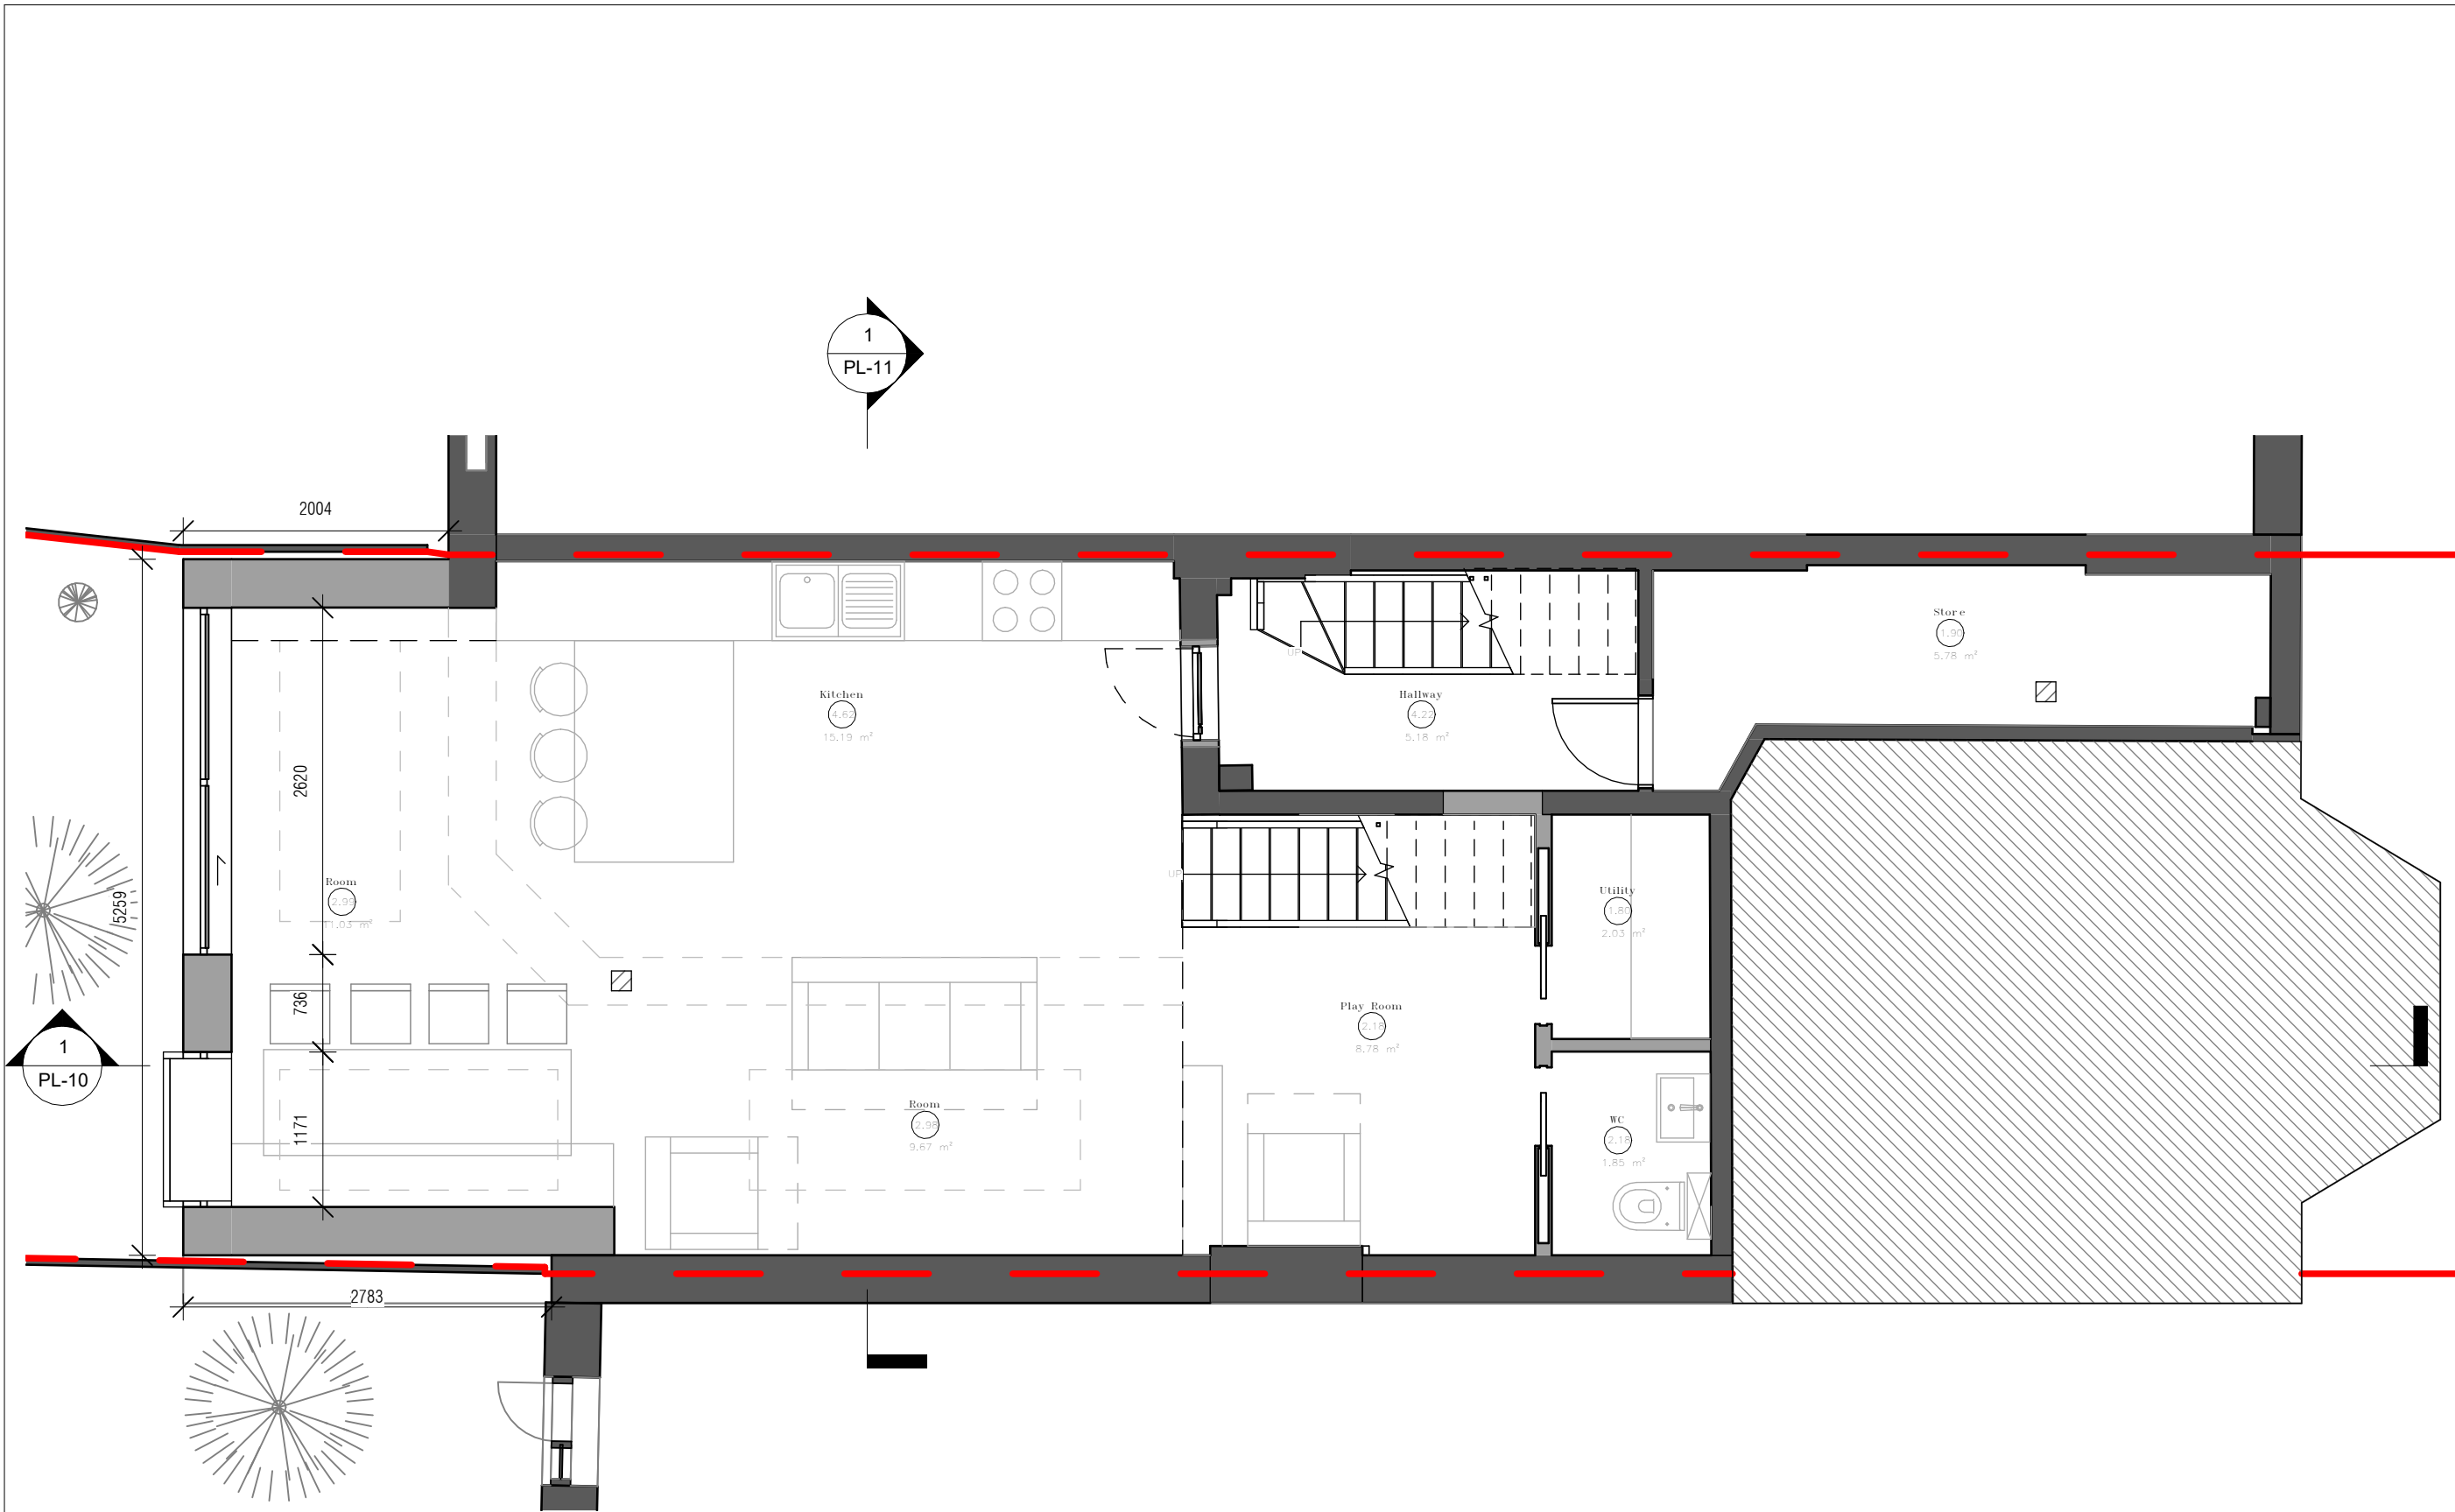

Proposed Basement Level
1 : 50

NOTES:

- These plans are subject to Planning and Building Regulation Approval or any other statute in law before building work commences.
- Drawings to be read in conjunction with relevant engineer's drawings and are subject to a qualified civil/structural engineers calculations before building work commences.
- All drawings marked 'Preliminary' or 'Draft' are not to be built or manufactured from.
- Only local Authority Planning departments may SCALE dimensions from the drawings.
- Any discrepancies or ambiguities found in these drawings should be reported immediately to the architect prior to construction or fabrication. No alterations to the design or specification may be made by the Contractor even if directly instructed by the Client without prior written consent by Aura Homes Ltd to protect both the Clients and Contractors interests. Any alterations should be approved by Aura Homes Ltd and Building Control before being implemented. Aura Homes Ltd will not be held responsible for work that has not been carried out in strict accordance with these drawings unless otherwise approved in writing.
- The Client is to ensure all Party Wall Agreements are in place before starting works.
- These drawings should be read in conjunction with the relevant 'Construction Specification' produced by Aura Homes.

N
E
S
W

PLANNING

REV	DESCRIPTION	DATE	BY	CHK
P1	Issue for planning submission	11/03/24	AF	

AURA
ARCHITECTURE
& INTERIORS


3 Lion Yard, Tremedoc Road
London
SW4 0JY

0203 189 1619
info@aurahomes.co.uk
www.aurahomes.co.uk

© 2017
ALL RIGHTS RESERVED

CLIENT	Louise Taylor, Iam Forrester		
PROJECT	Priory Gardens 42 Priory Gardens, Highgate, London, N6 5QS, United Kingdom		
DATE	24/02/20		
SCALE	1 : 50 @A3		
ISSUE			
TITLE	Proposed Floor Plan - Basement		

JOB	DRAWING	REVISION
21547	PL-05	P1

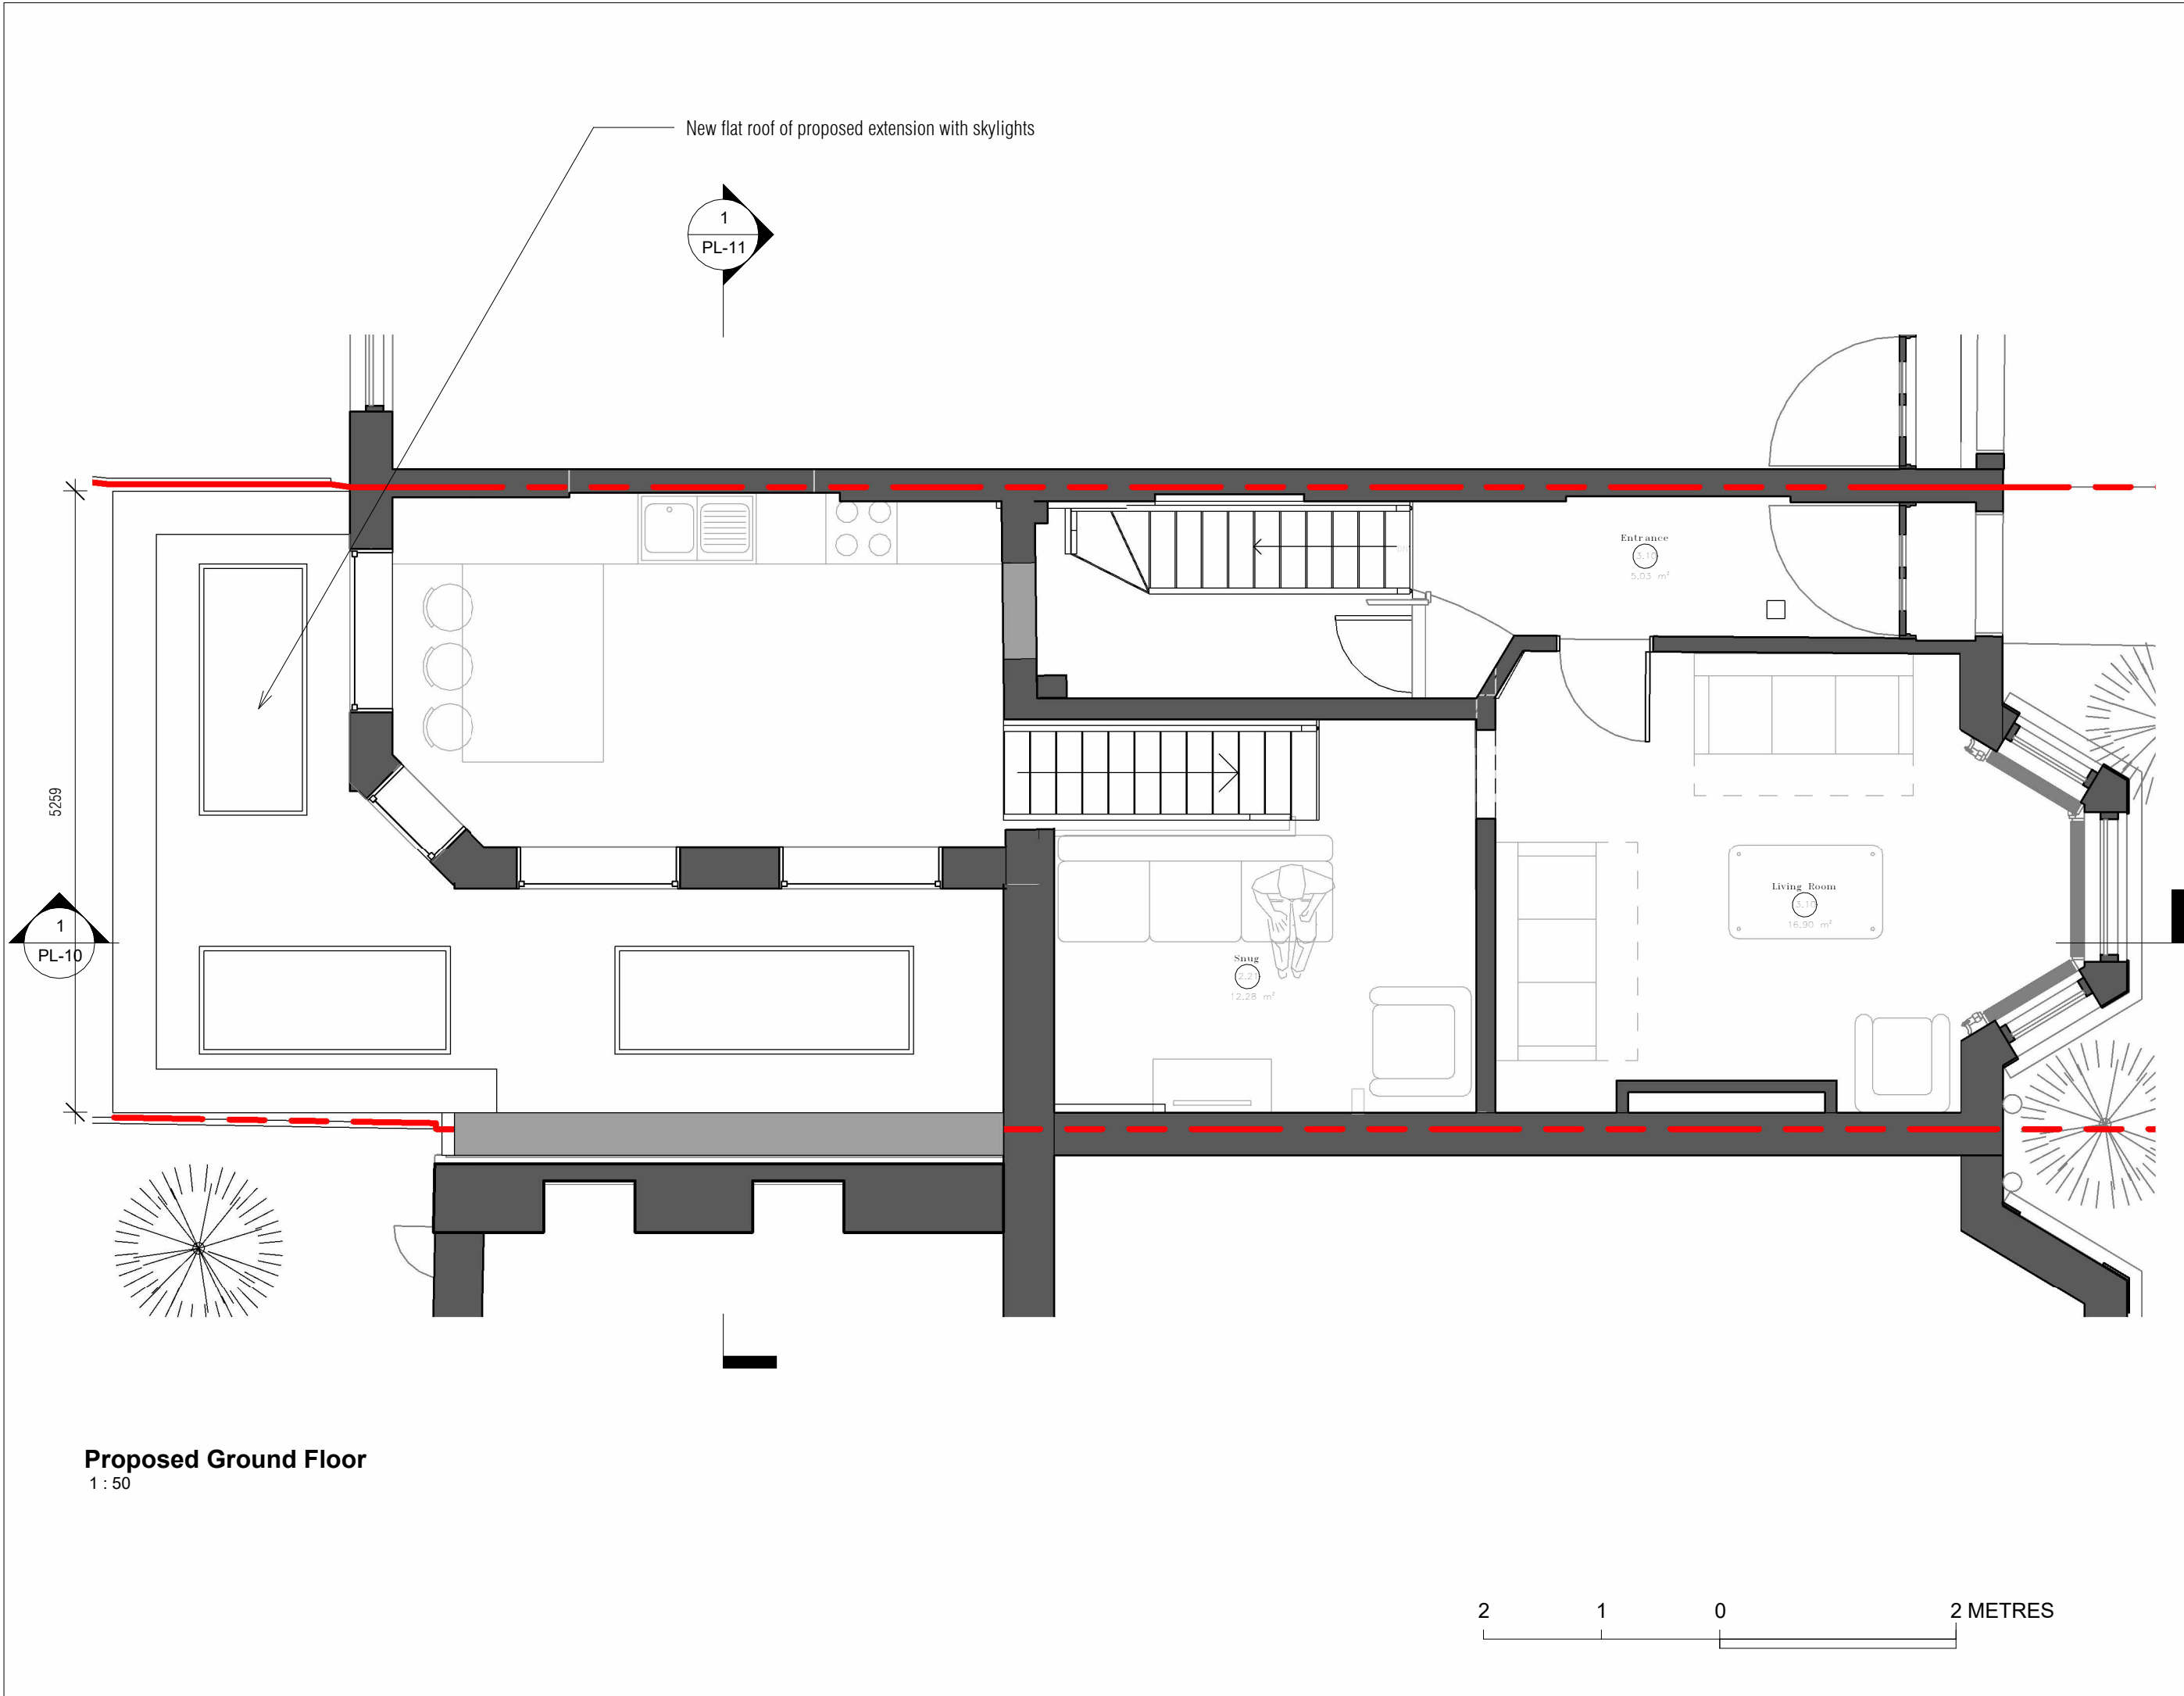

NOTES:

1. These plans are subject to Planning and Building Regulation Approval or any other statute in law before building work commences.
2. Drawings to be read in conjunction with relevant engineer's drawings and are subject to a qualified civil/structural engineers calculations before building work commences.
3. All drawings marked 'Preliminary' or 'Draft' are not to be built or manufactured from.
4. Any discrepancies or ambiguities found in these drawings should be reported immediately to the architect prior to construction or fabrication. No alterations to the design or specification may be made by the Contractor even if directly instructed by the Client without prior written consent by Aura Homes Ltd to protect both the Clients and Contractors interests. Any alterations should be approved by Aura Homes Ltd and Building Control before being implemented. Aura Homes Ltd will not be held responsible for work that has not been carried out in strict accordance with these drawings unless otherwise approved in writing.
5. The Client is to ensure all Party Wall Agreements are in place before starting works.
6. These drawings should be read in conjunction with the relevant 'Construction Specification' produced by Aura Homes.

PLANNING

REV	DESCRIPTION	DATE	BY	CHK
P1	Issue for planning submission	11/03/24	AF	

AURA
ARCHITECTURE
& INTERIORS

3 Lion Yard, Tremedoc Road
London
SW4 0JY

0203 189 1619
info@aurahomes.co.uk
www.aurahomes.co.uk

© 2017
ALL RIGHTS RESERVED

CLIENT Louise Taylor, Iam Forrester

PROJECT Priory Gardens
42 Priory Gardens, Highgate,
London, N6 5QS, United
Kingdom

DATE 24/02/20

SCALE 1 : 50 @A3

ISSUE

TITLE Proposed Floor Plan -
Ground Floor

JOB	DRAWING	REVISION
21547	PL-06	P1

NOTES:
1. These plans are subject to Planning and Building Regulation Approval or any other statute in law before building work commences.
2. Drawings to be read in conjunction with relevant engineer's drawings and are subject to a qualified civil/structural engineers calculations before building work commences.
3. All drawings marked 'Preliminary' or 'Draft' are not to be built or manufactured from.
3. Only local Authority Planning departments may SCALE dimensions from the drawings.
4. Any discrepancies or ambiguities found in these drawings should be reported immediately to the architect prior to construction or fabrication. No alterations to the design or specification may be made by the Contractor even if directly instructed by the Client without prior written consent by Aura Homes Ltd to protect both the Clients and Contractors interests. Any alterations should be approved by Aura Homes Ltd and Building Control before being implemented. Aura Homes Ltd will not be held responsible for work that has not been carried out in strict accordance with these drawings unless otherwise approved in writing.
6. The Client is to ensure all Party Wall Agreements are in place before starting works.
7. These drawings should be read in conjunction with the relevant 'Construction Specification' produced by Aura Homes.

PLANNING

REV	DESCRIPTION	DATE	BY	CHK
P1	Issue for planning submission	11/03/24	AF	



3 Lion Yard, Tremedoc Road
London
SW4 0JY

0203 189 1619
info@aurahomes.co.uk
www.aurahomes.co.uk

© 2017
ALL RIGHTS RESERVED

CLIENT Louise Taylor, Iam Forrester

PROJECT Priory Gardens
42 Priory Gardens, Highgate,
London, N6 5QS, United
Kingdom

DATE 24/02/20

SCALE 1 : 50 @A3


ISSUE

TITLE Proposed Elevation -Front

JOB	DRAWING	REVISION
21547	PL-07	P1



Front Elevation Proposed
1 : 50

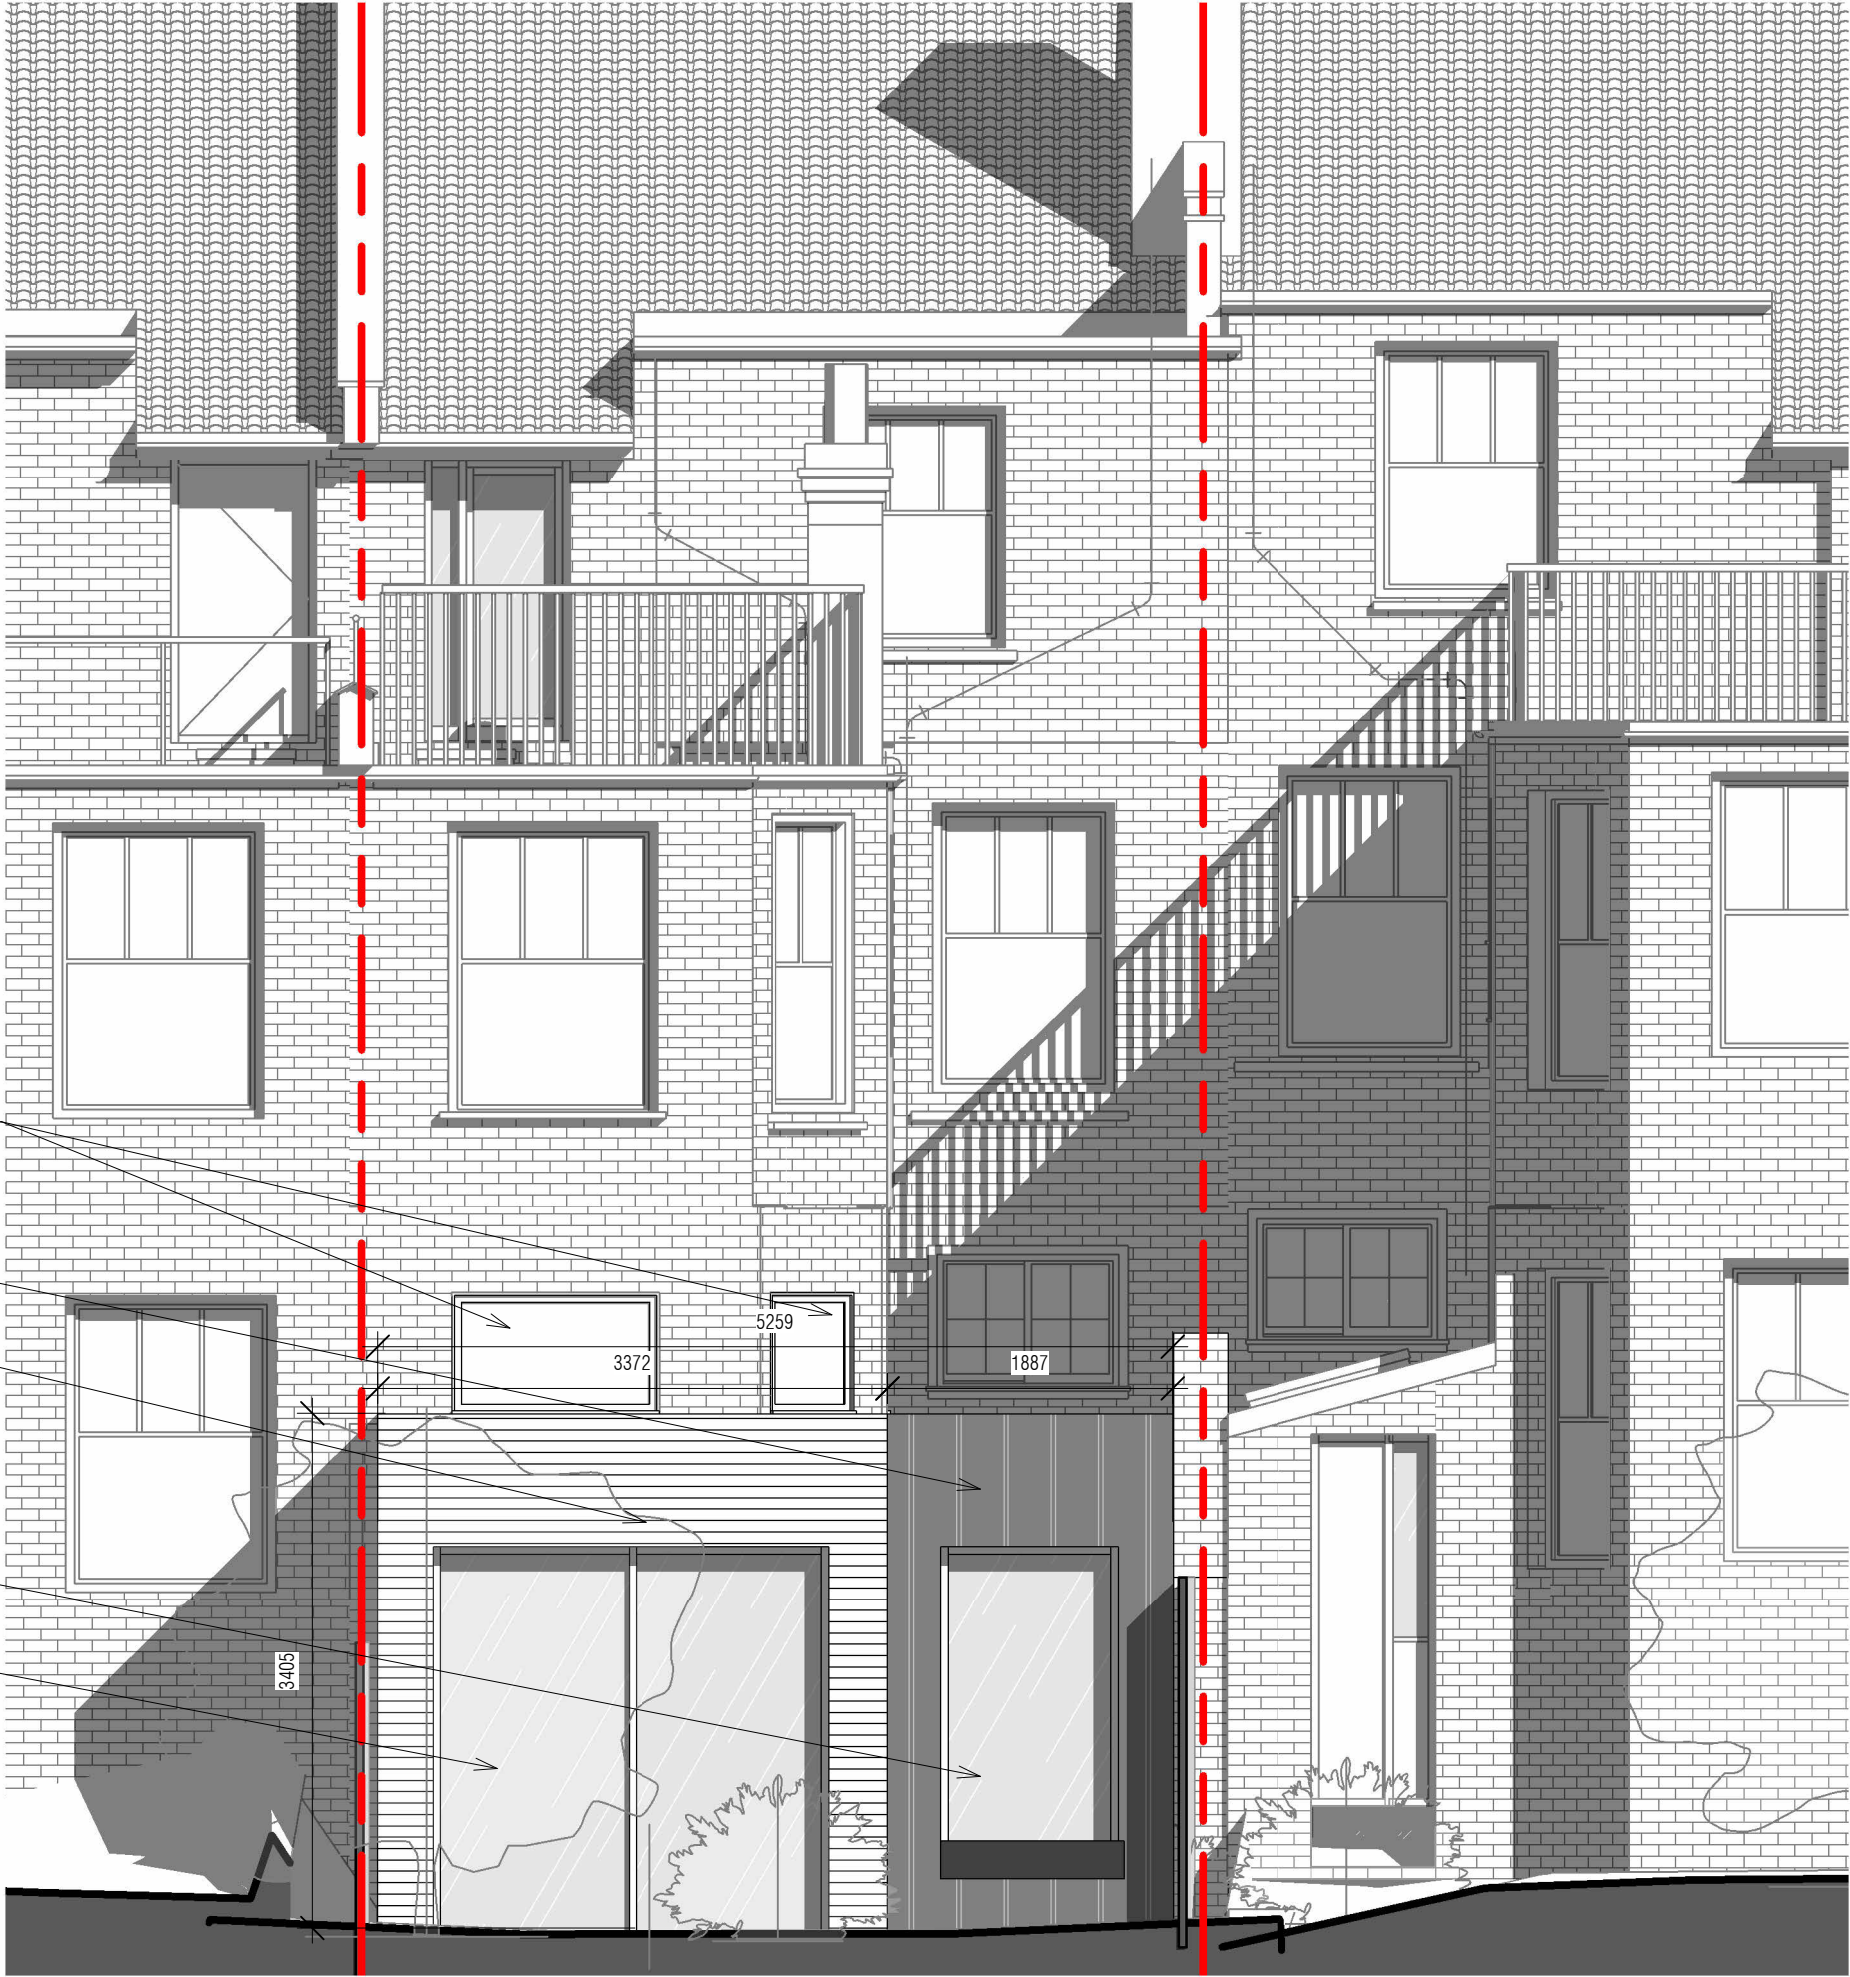

Windows amended from current existing. New timber windows in existing openings to match existing style.

Dark Tone Zinc Cladding

Tiling Facade
green / blue tone

Oriel bay window with dark metal framing

Glazed sliding door with dark metal frame

Proposed Rear Elevation
1 : 50



NOTES:
1. These plans are subject to Planning and Building Regulation Approval or any other statute in law before building work commences.
2. Drawings to be read in conjunction with relevant engineer's drawings and are subject to a qualified civil/structural engineers calculations before building work commences.
3. All drawings marked 'Preliminary' or 'Draft' are not to be built or manufactured from.
4. Any discrepancies or ambiguities found in these drawings should be reported immediately to the architect prior to construction or fabrication. No alterations to the design or specification may be made by the Contractor even if directly instructed by the Client without prior written consent by Aura Homes Ltd to protect both the Clients and Contractors interests. Any alterations should be approved by Aura Homes Ltd and Building Control before being implemented. Aura Homes Ltd will not be held responsible for work that has not been carried out in strict accordance with these drawings unless otherwise approved in writing.
5. The Client is to ensure all Party Wall Agreements are in place before starting works.
6. These drawings should be read in conjunction with the relevant 'Construction Specification' produced by Aura Homes.

PLANNING

REV	DESCRIPTION	DATE	BY	CHK
P1	Issue for planning submission	11/03/24	AF	





3 Lion Yard, Tremedoc Road
London
SW4 0JY

0203 189 1619
info@aurahomes.co.uk
www.aurahomes.co.uk

© 2017
ALL RIGHTS RESERVED

CLIENT	Louise Taylor, Iam Forrester		
PROJECT	Priory Gardens 42 Priory Gardens, Highgate, London, N6 5QS, United Kingdom		
DATE	24/02/20		
SCALE	1 : 50 @A3		
ISSUE			
TITLE	Proposed Elevation - Rear		
JOB	DRAWING	REVISION	
21547	PL-08	P1	

Proposed Section A1
1 : 100

 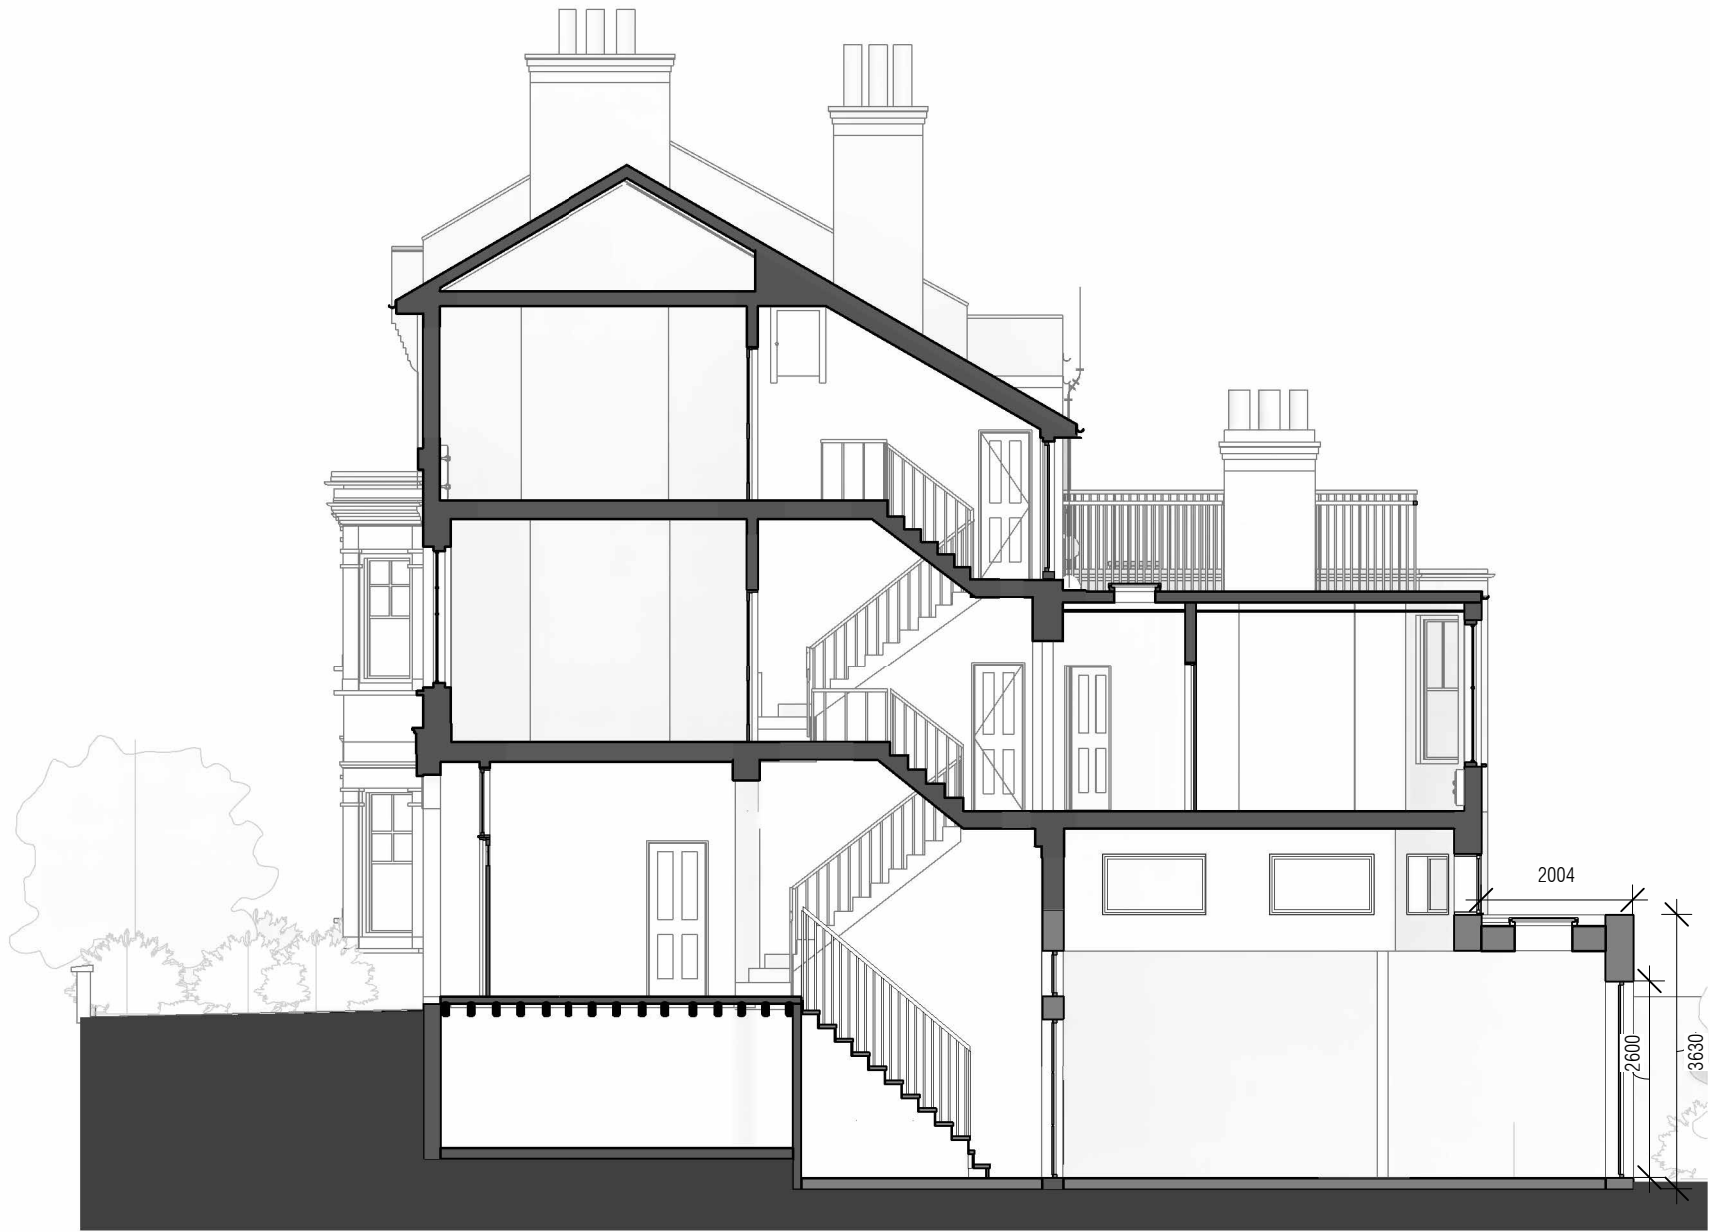


NOTES:
1. These plans are subject to Planning and Building Regulation Approval or any other statute in law before building work commences.
2. Drawings to be read in conjunction with relevant engineer's drawings and are subject to a qualified civil/structural engineers calculations before building work commences.
3. All drawings marked 'Preliminary' or 'Draft' are not to be built or manufactured from.
3. Only local Authority Planning departments may SCALE dimensions from the drawings.
4. Any discrepancies or ambiguities found in these drawings should be reported immediately to the architect prior to construction or fabrication. No alterations to the design or specification may be made by the Contractor even if directly instructed by the Client without prior written consent by Aura Homes Ltd to protect both the Clients and Contractors interests. Any alterations should be approved by Aura Homes Ltd and Building Control before being implemented. Aura Homes Ltd will not be held responsible for work that has not been carried out in strict accordance with these drawings unless otherwise approved in writing.
6. The Client is to ensure all Party Wall Agreements are in place before starting works.
7. These drawings should be read in conjunction with the relevant 'Construction Specification' produced by Aura Homes.

PLANNING


REV	DESCRIPTION	DATE	BY	CHK
P1	Issue for planning submission	11/03/24	AF	
 3 Lion Yard, Tremedoc Road London SW4 0JY 0203 189 1619 info@aurahomes.co.uk www.aurahomes.co.uk © 2017 ALL RIGHTS RESERVED				
CLIENT Louise Taylor, Iam Forrester				
PROJECT Priory Gardens 42 Priory Gardens, Highgate, London, N6 5QS, United Kingdom				
DATE 24/02/20				
SCALE 1 : 100 @A3				
ISSUE				
TITLE Proposed Section - A1				
JOB 21547	DRAWING PL-09	REVISION P1		



Proposed Section A2
1 : 100

 

NOTES:
1. These plans are subject to Planning and Building Regulation Approval or any other statute in law before building work commences.
2. Drawings to be read in conjunction with relevant engineer's drawings and are subject to a qualified civil/structural engineers calculations before building work commences.
3. All drawings marked 'Preliminary' or 'Draft' are not to be built or manufactured from.
3. Only local Authority Planning departments may SCALE dimensions from the drawings.
4. Any discrepancies or ambiguities found in these drawings should be reported immediately to the architect prior to construction or fabrication. No alterations to the design or specification may be made by the Contractor even if directly instructed by the Client without prior written consent by Aura Homes Ltd to protect both the Clients and Contractors interests. Any alterations should be approved by Aura Homes Ltd and Building Control before being implemented. Aura Homes Ltd will not be held responsible for work that has not been carried out in strict accordance with these drawings unless otherwise approved in writing.
6. The Client is to ensure all Party Wall Agreements are in place before starting works.
7. These drawings should be read in conjunction with the relevant 'Construction Specification' produced by Aura Homes.

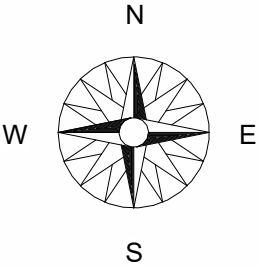

PLANNING

REV	DESCRIPTION	DATE	BY	CHK
P1	Issue for planning submission	11/03/24	AF	



3 Lion Yard, Tremedoc Road
London
SW4 0JY

0203 189 1619
info@aurahomes.co.uk
www.aurahomes.co.uk

© 2017
ALL RIGHTS RESERVED

CLIENT Louise Taylor, Iam Forrester

PROJECT Priory Gardens
42 Priory Gardens, Highgate,
London, N6 5QS, United
Kingdom


DATE 21/02/24

SCALE 1 : 100 @A3

ISSUE

TITLE Proposed Section - A2

JOB	DRAWING	REVISION
21547	PL-10	P1

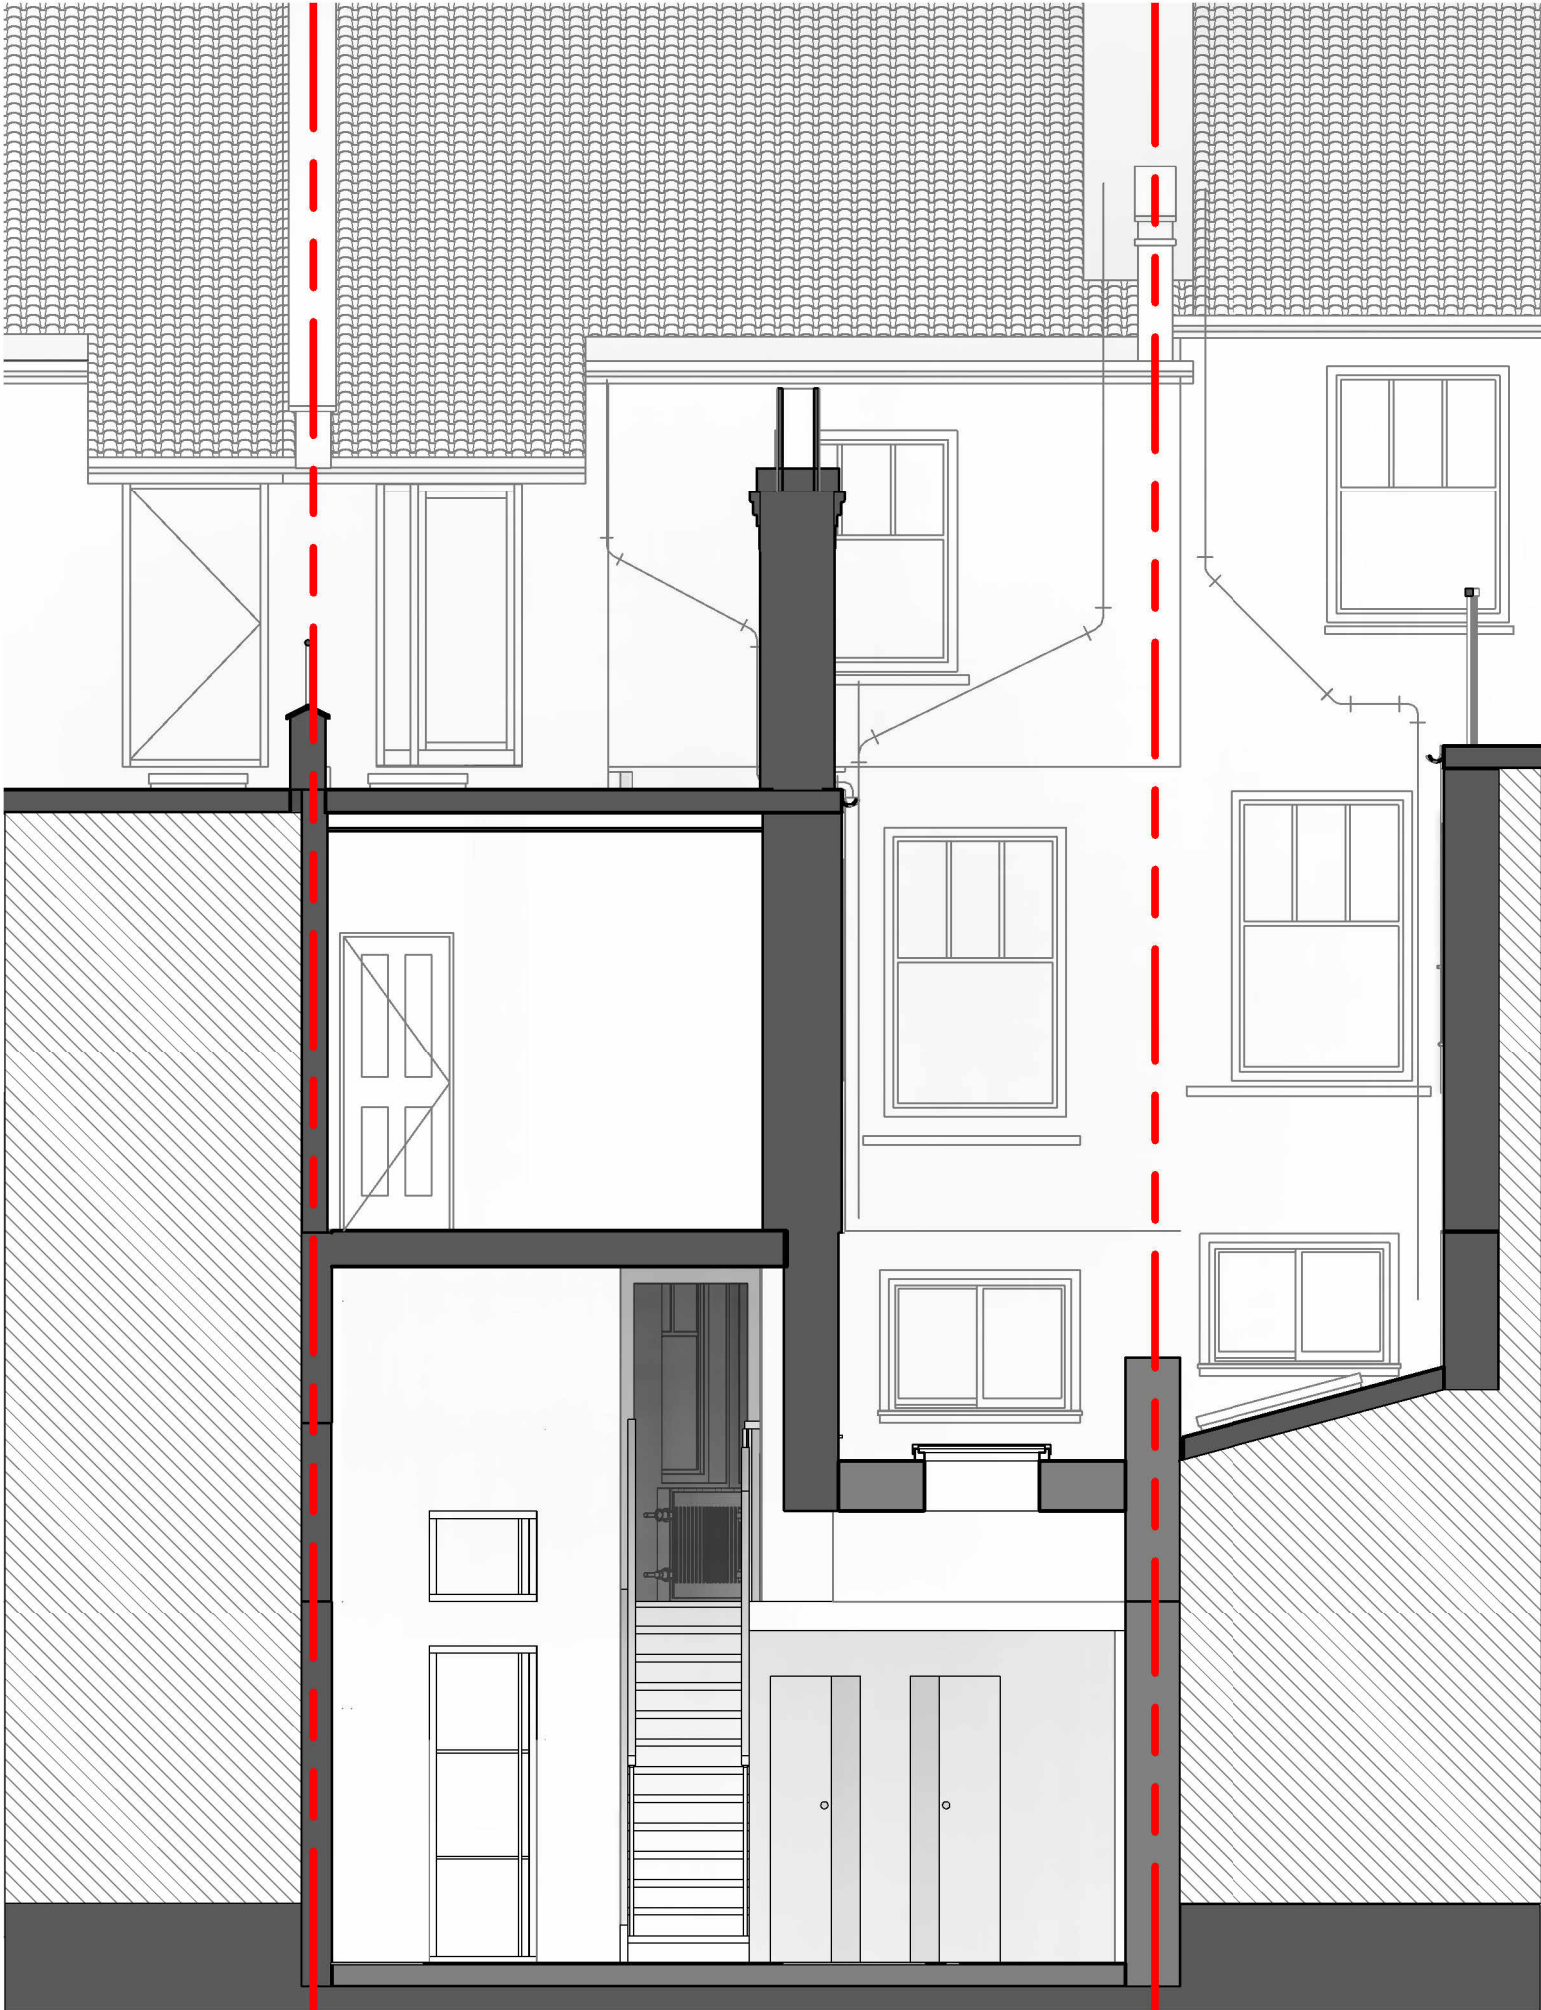

Proposed Section B1
1 : 50



NOTES:
1. These plans are subject to Planning and Building Regulation Approval or any other statute in law before building work commences.
2. Drawings to be read in conjunction with relevant engineer's drawings and are subject to a qualified civil/structural engineers calculations before building work commences.
3. All drawings marked 'Preliminary' or 'Draft' are not to be built or manufactured from.
3. Only local Authority Planning departments may SCALE dimensions from the drawings.
4. Any discrepancies or ambiguities found in these drawings should be reported immediately to the architect prior to construction or fabrication. No alterations to the design or specification may be made by the Contractor even if directly instructed by the Client without prior written consent by Aura Homes Ltd to protect both the Clients and Contractors interests. Any alterations should be approved by Aura Homes Ltd and Building Control before being implemented. Aura Homes Ltd will not be held responsible for work that has not been carried out in strict accordance with these drawings unless otherwise approved in writing.
6. The Client is to ensure all Party Wall Agreements are in place before starting works.
7. These drawings should be read in conjunction with the relevant 'Construction Specification' produced by Aura Homes.

PLANNING

REV	DESCRIPTION	DATE	BY	CHK
P1	Issue for planning submission	11/03/24	AF	



3 Lion Yard, Tremedoc Road
London
SW4 0JY

0203 189 1619
info@aurahomes.co.uk
www.aurahomes.co.uk

© 2017
ALL RIGHTS RESERVED

CLIENT Louise Taylor, Iam Forrester

PROJECT Priory Gardens
42 Priory Gardens, Highgate,
London, N6 5QS, United
Kingdom

DATE 24/02/20

SCALE 1 : 50 @A3

ISSUE

TITLE Proposed Section - B1

JOB	DRAWING	REVISION
21547	PL-11	P1