



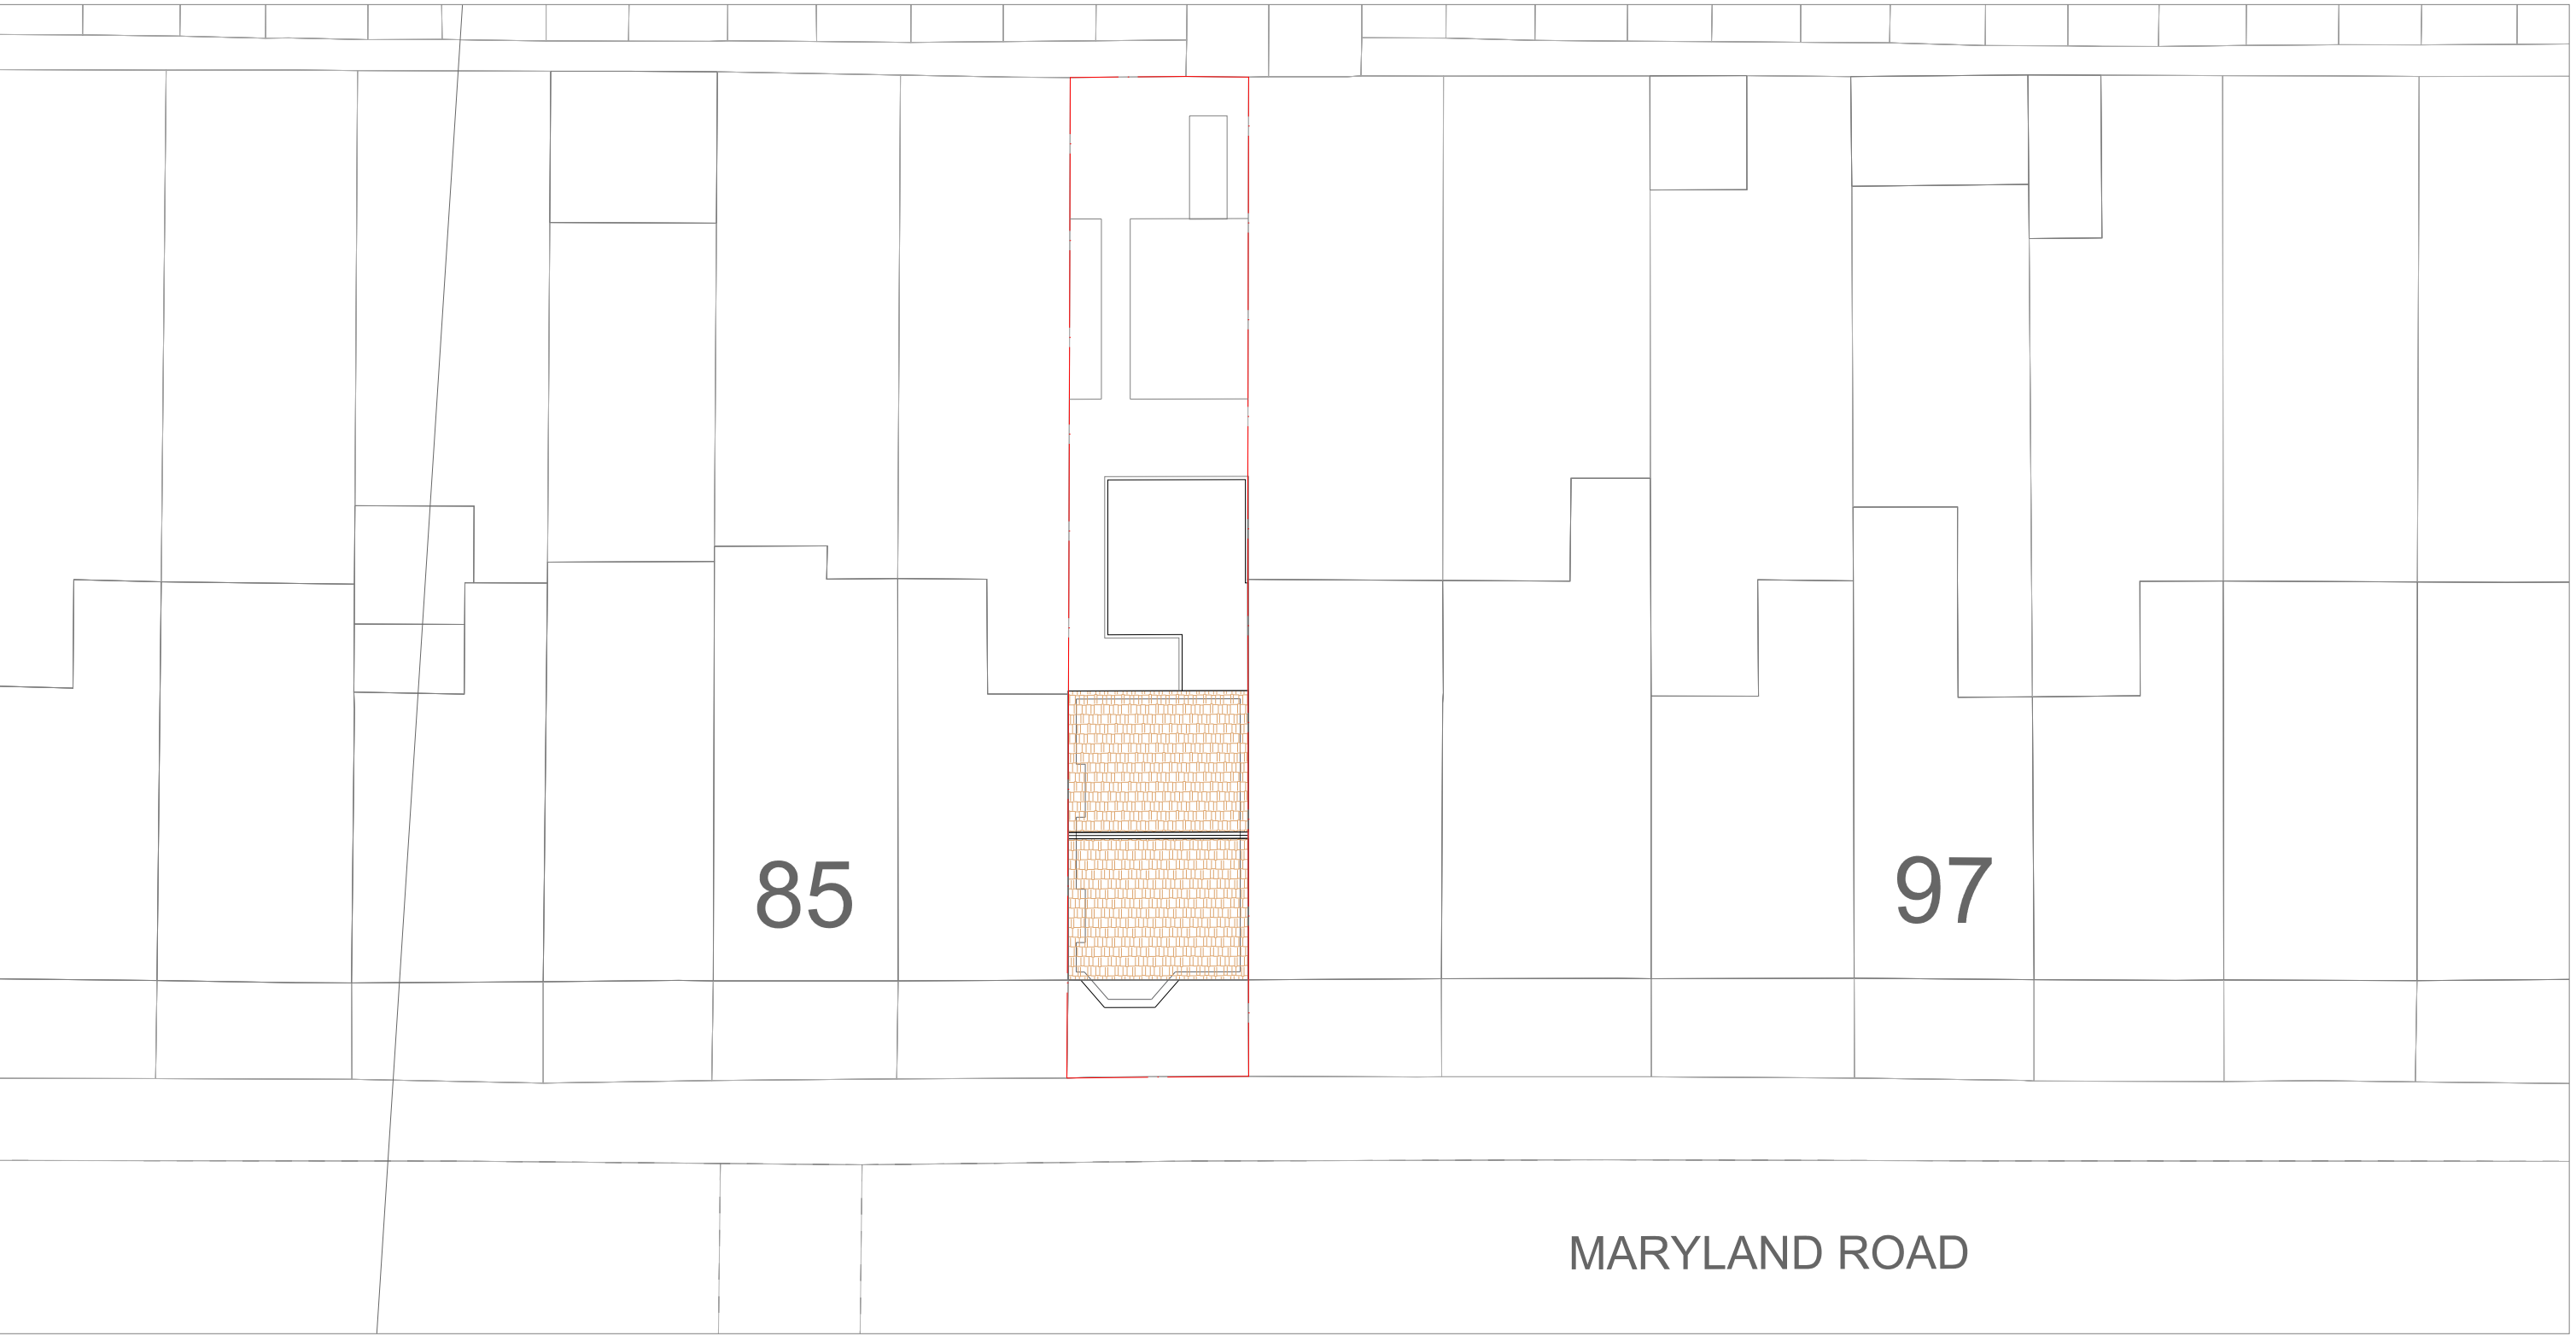

EXISTING SITE PLAN


PROJECT DESCRIPTION:
**PROPOSED LOFT CONVERSION AT
89 MARYLAND RD, HARINGEY, N22 5AR**

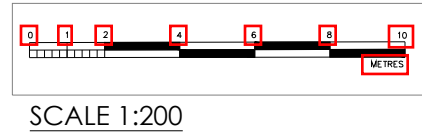


SCALE 1:200

Date: 13-02-2024
Drawing No: AA89ML02
Revision No: -
Scale: 1:200 @ A3


TITLE : EXISTING SITE PLAN
Project Status: Planning
Site Location: 89 MARYLAND RD, HARINGEY, N22 5AR

 

NOTE:
All Measurements to be checked on site before any building work commences. Discrepancy amendments should be made and informed to relevant party. Location of structural components to be confirmed by Structural Engineer. All works carried out according to Building Regulations. For Planning Purposes only.
© Active Architecture.

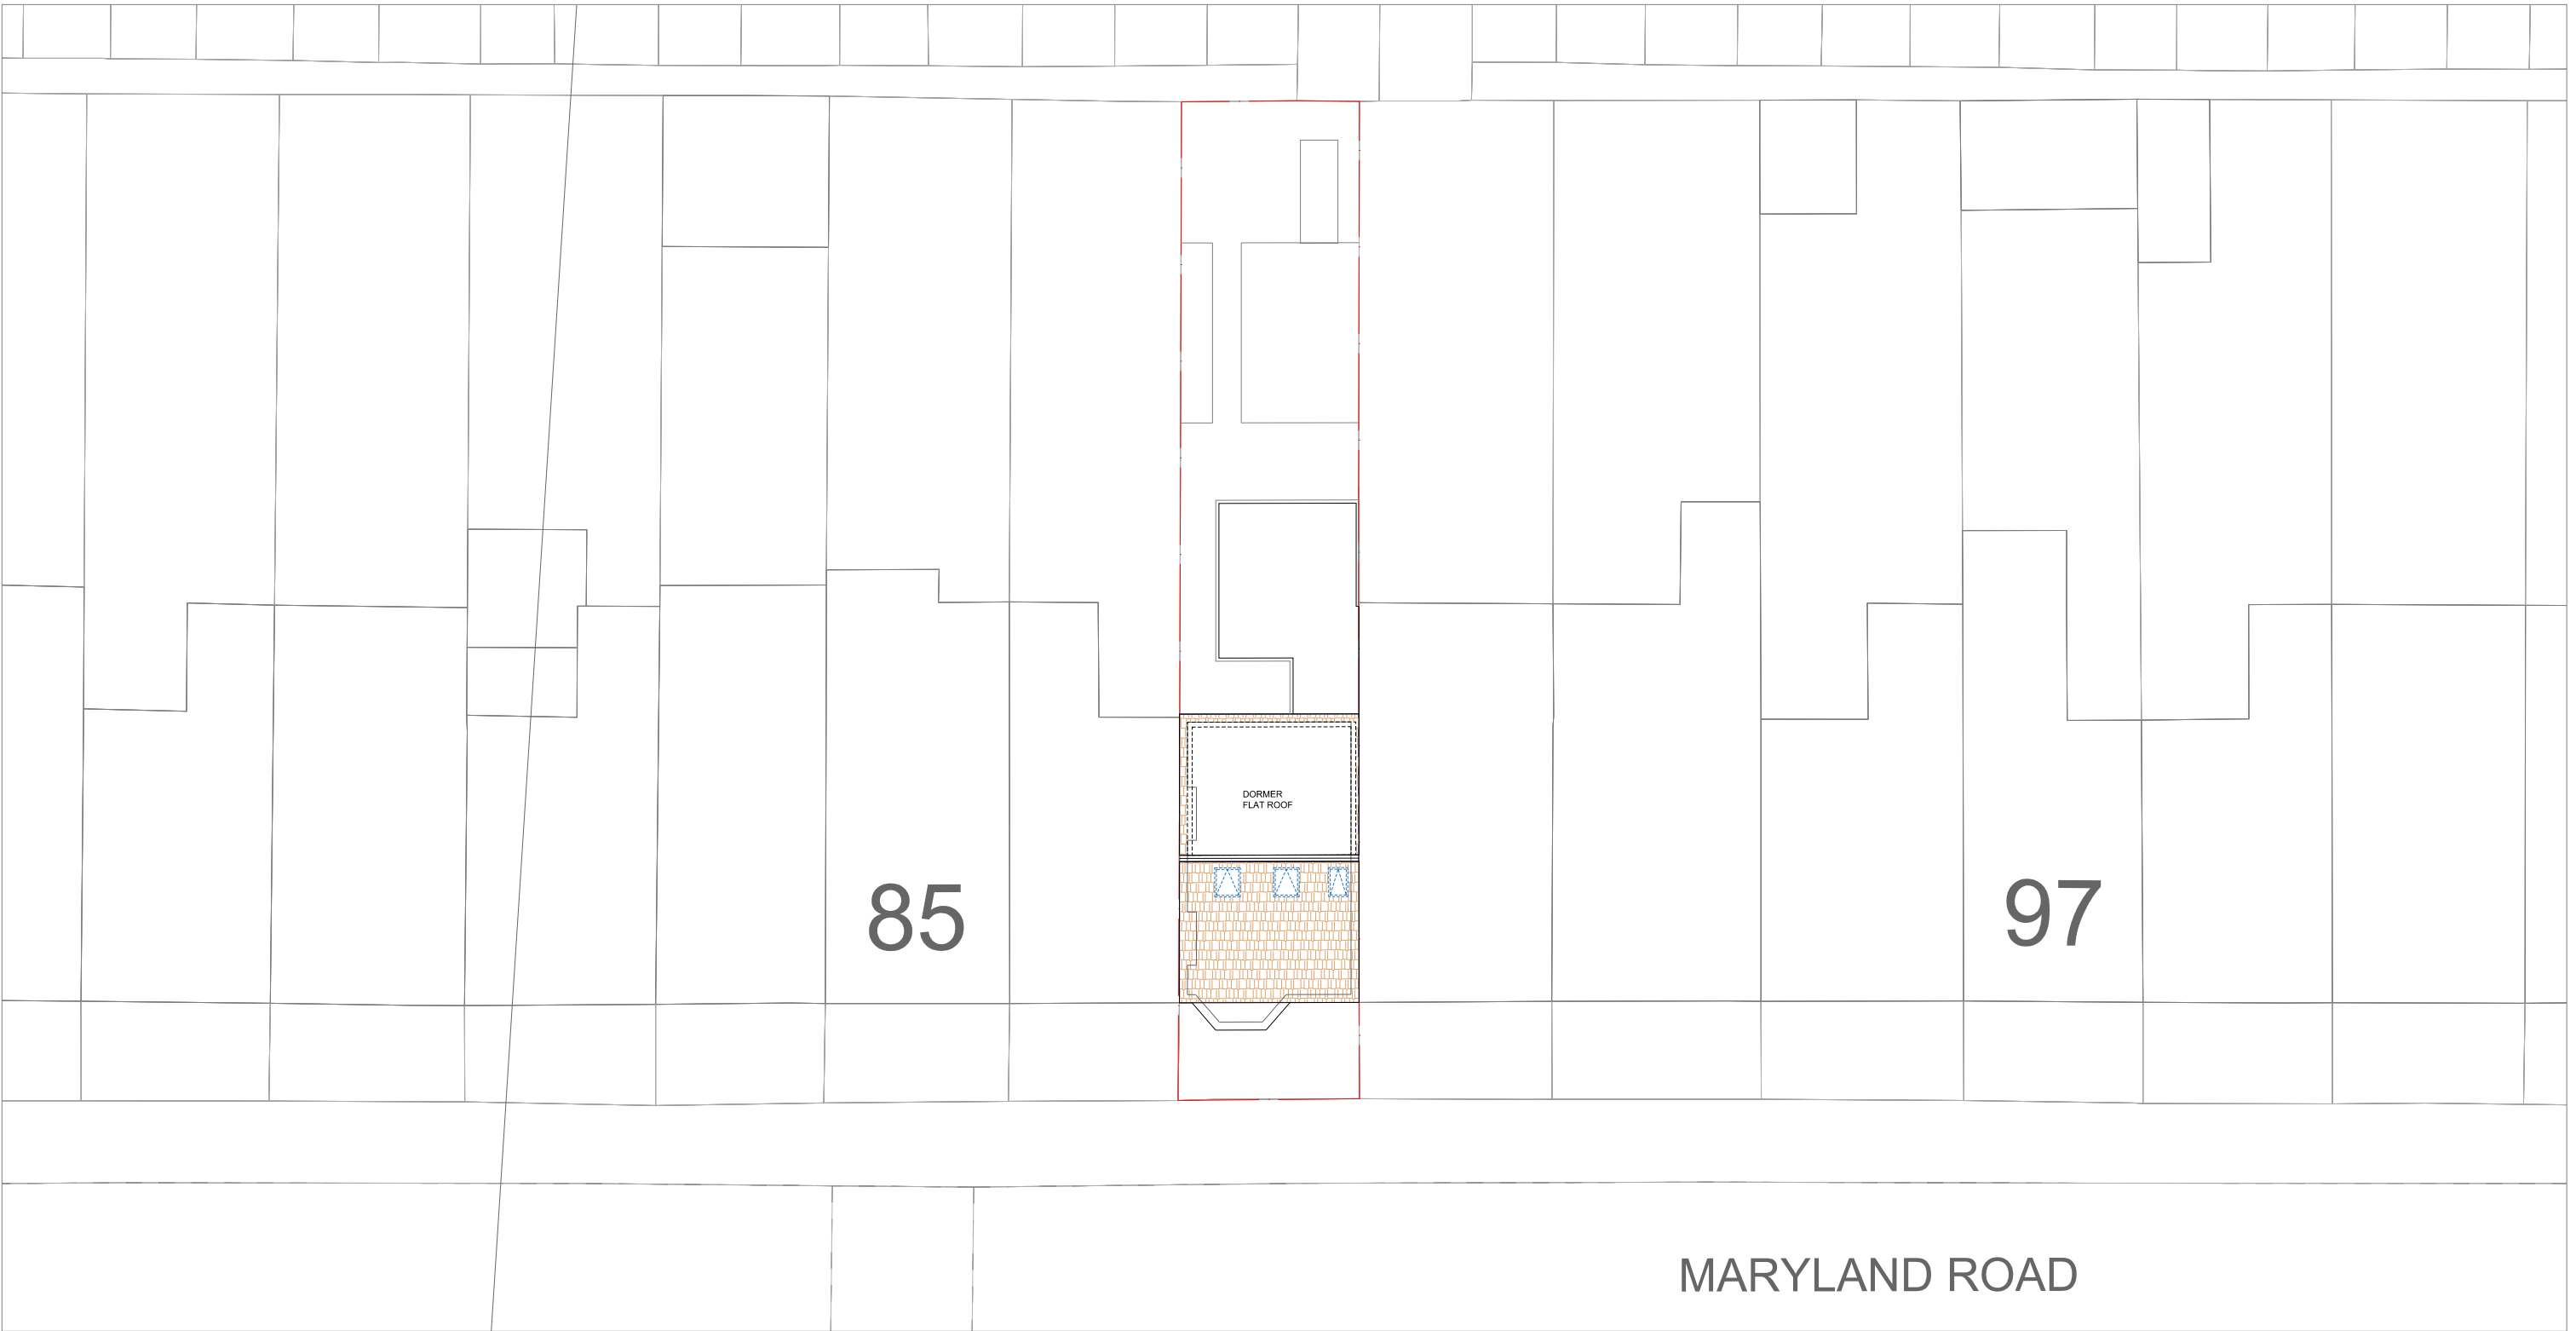

PROPOSED SITE PLAN


PROJECT DESCRIPTION:
**PROPOSED LOFT CONVERSION AT
89 MARYLAND RD, HARINGEY, N22 5AR**



SCALE 1:200

Date: 13-02-2024
Drawing No: AA89ML03
Revision No: -
Scale: 1:200 @ A3


TITLE : PROPOSED SITE PLAN
Project Status: Planning
Site Location: 89 MARYLAND RD, HARINGEY, N22 5AR

 

NOTE:
All Measurements to be checked on site before any building work commences. Discrepancy amendments should be made and informed to relevant party. Location of structural components to be confirmed by Structural Engineer. All works carried out according to Building Regulations. For Planning Purposes only.
© Active Architecture.