




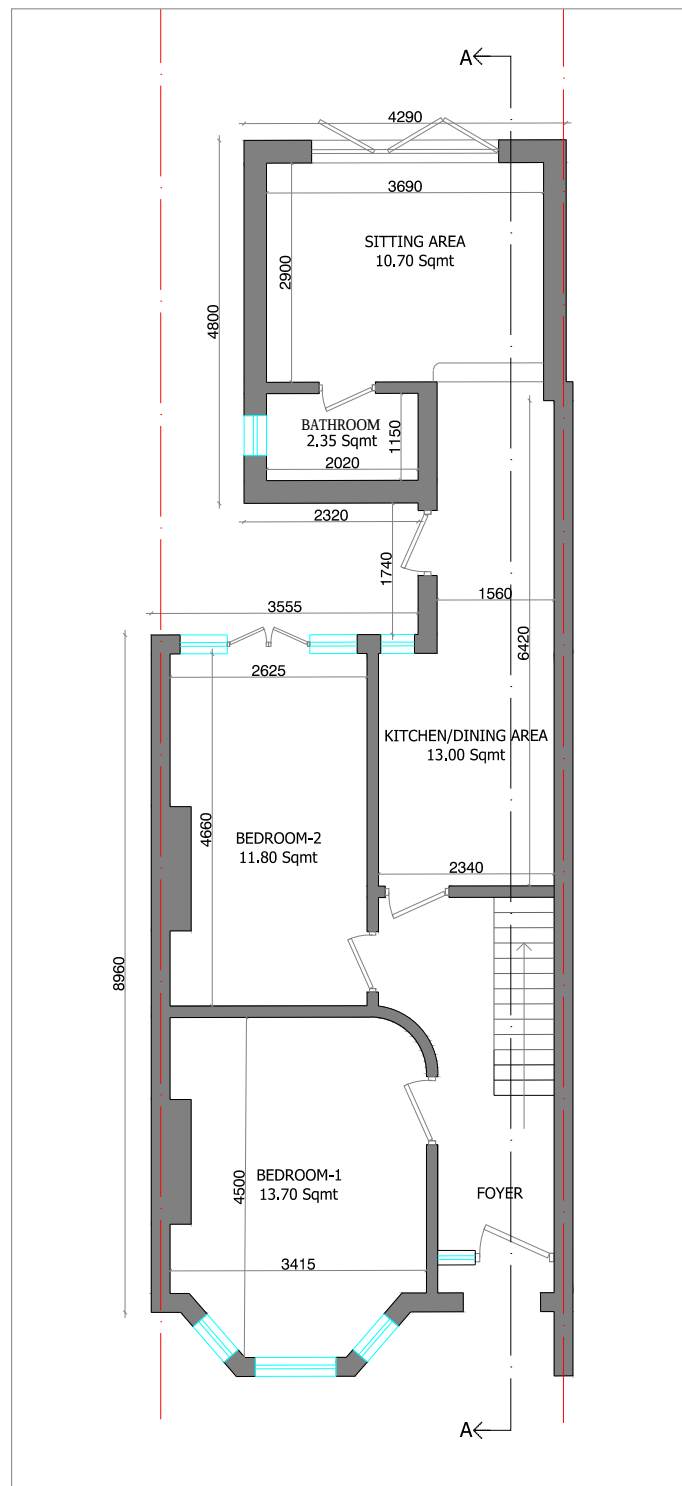

EXISTING GROUND FLOOR PLAN

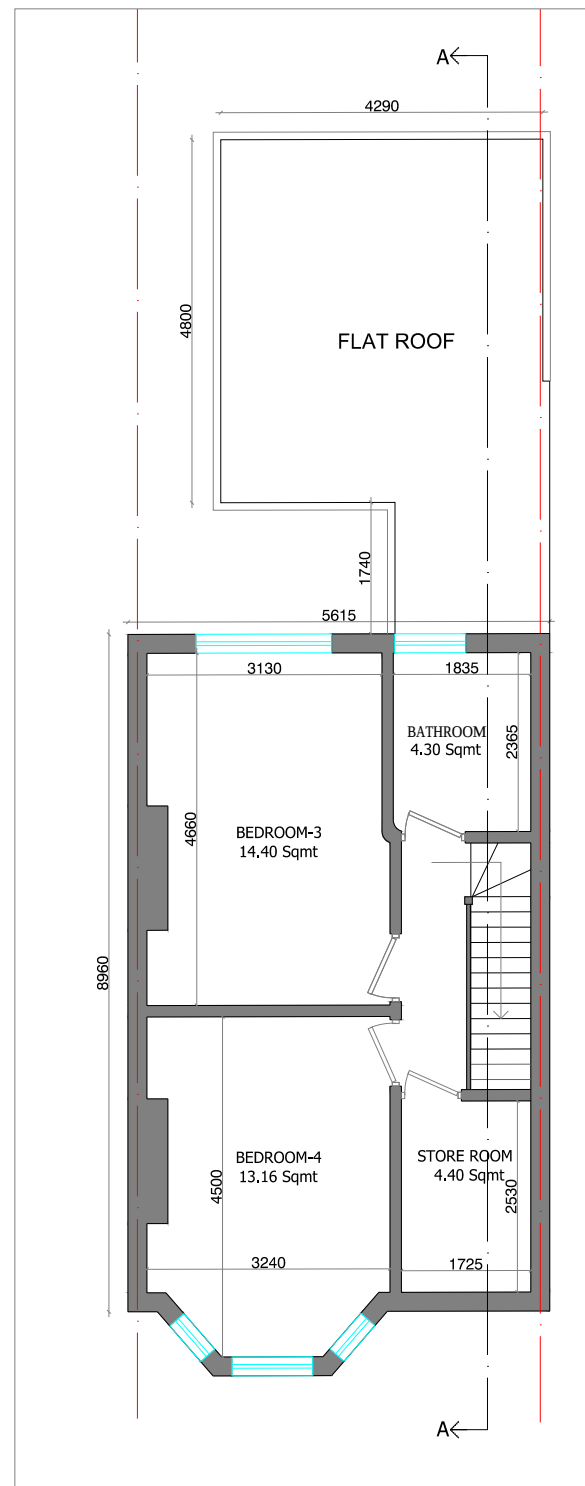


EXISTING FIRST FLOOR PLAN

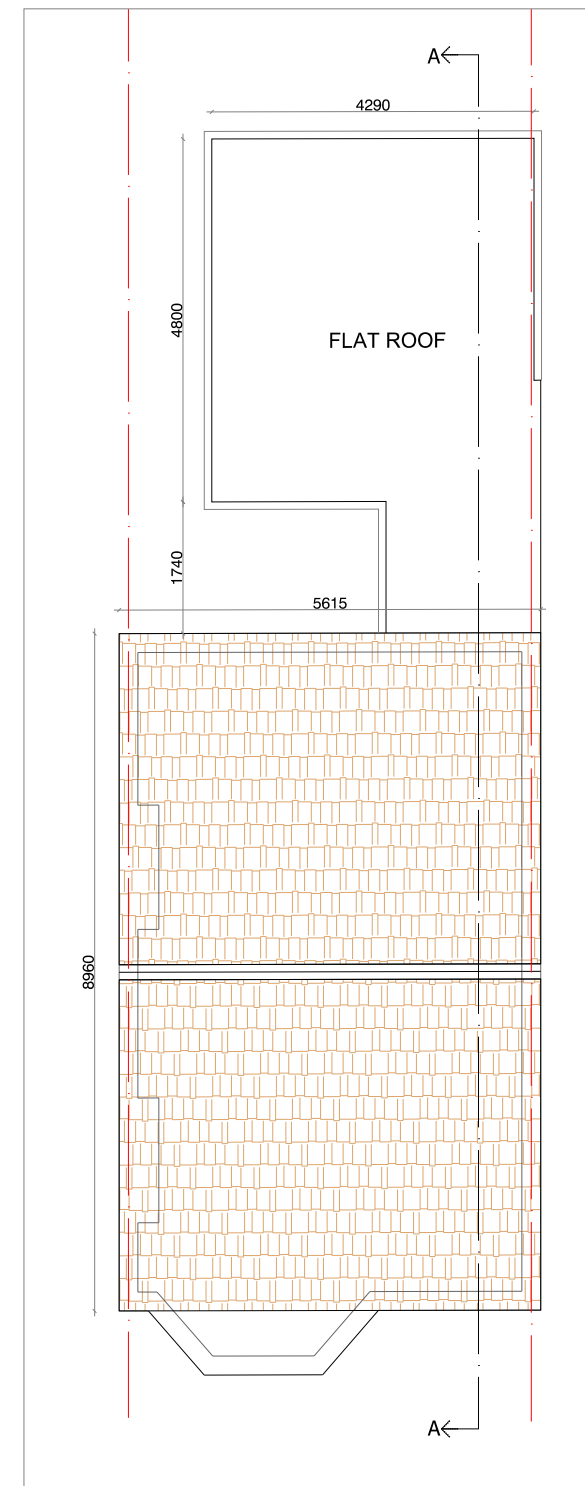

EXISTING ROOF PLAN

PROJECT DESCRIPTION:

PROPOSED LOFT CONVERSION AT 89 MARYLAND RD, HARINGEY, N22 5AR

 

SCALE 1:100

Date: 13-02-2024

Drawing No: AA89ML04

Revision No: -

Scale: 1:100 @ A3




TITLE : EXISTING FLOOR PLAN

Project Status: Planning

Site Location:


89 MARYLAND RD, HARINGEY,
N22 5AR

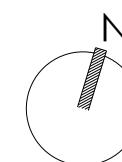


NOTE:

All Measurements to be checked on site before any building work commences. Discrepancy amendments should be made and informed to relevant party. Location of structural components to be confirmed by Structural Engineer. All works carried out according to Building Regulations. For Planning Purposes only.


© Active Architecture.

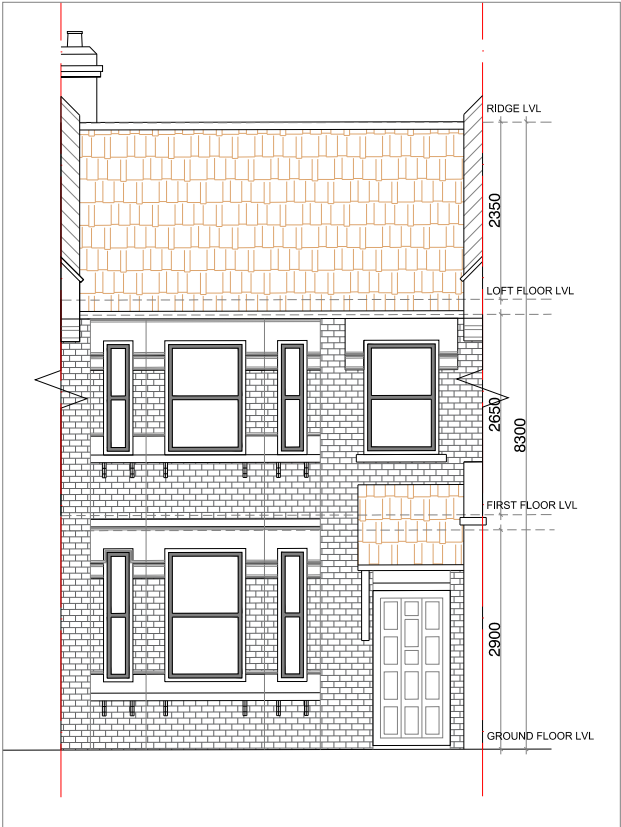


EXISTING FRONT ELEVATION

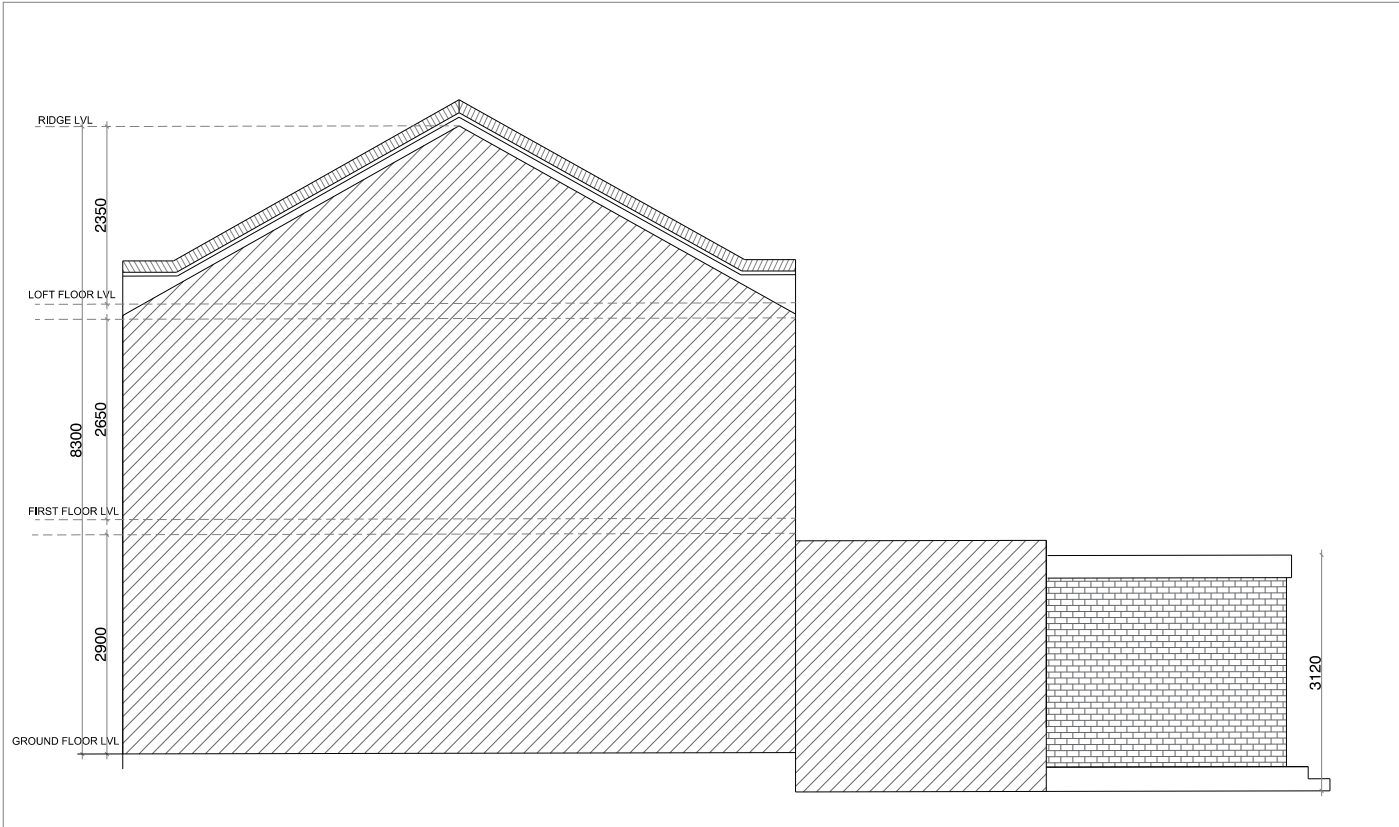

EXISTING RIGHT SIDE ELEVATION

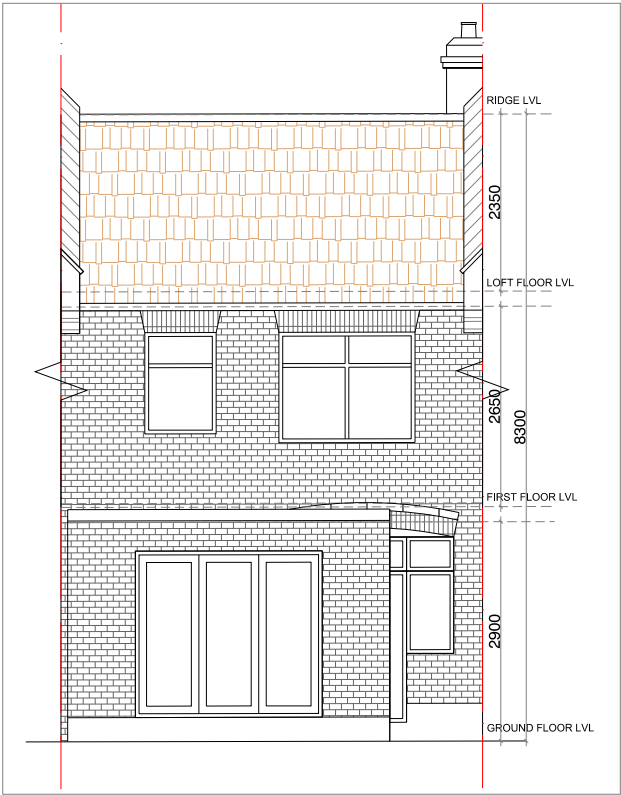


EXISTING REAR ELEVATION

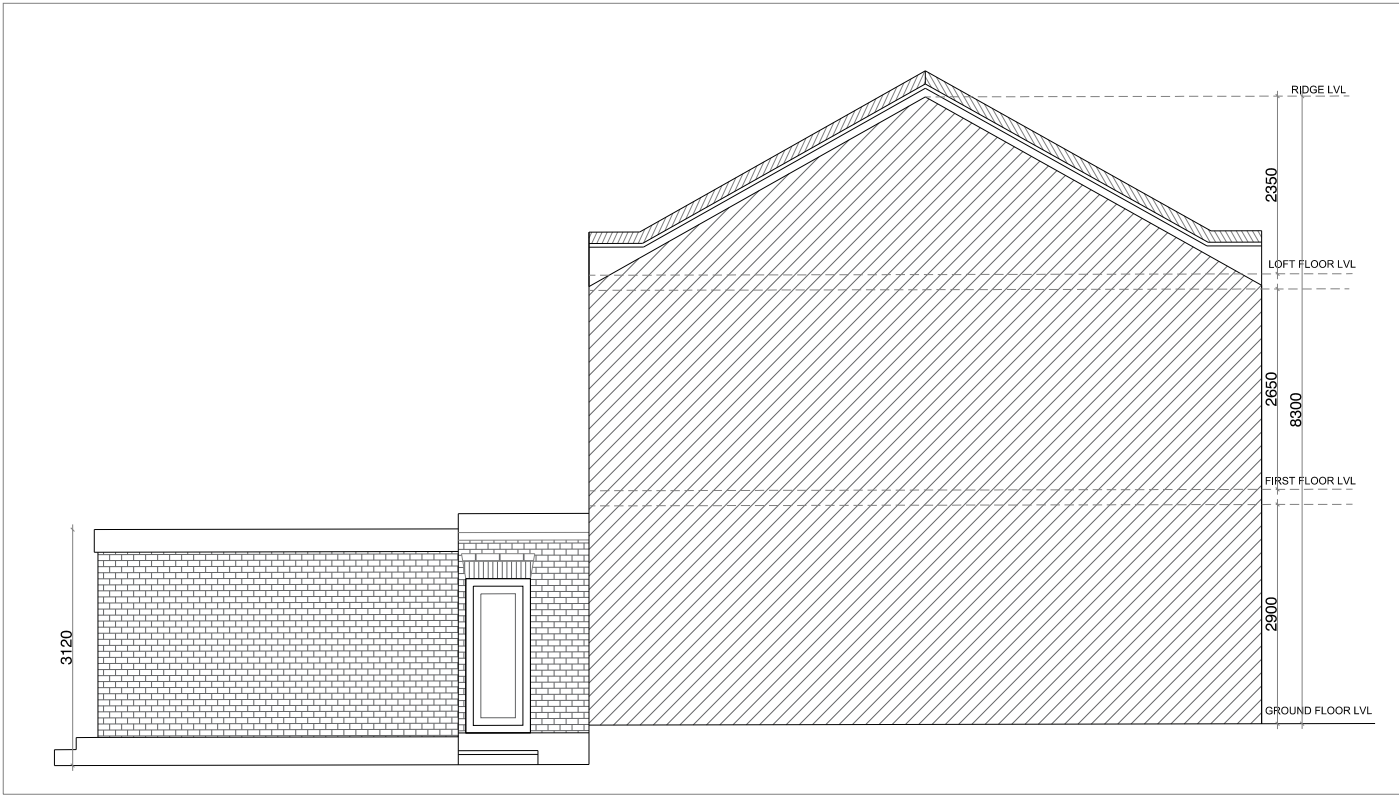

EXISTING LEFT SIDE ELEVATION

PROJECT DESCRIPTION:

PROPOSED LOFT CONVERSION AT
89 MARYLAND RD, HARINGEY, N22 5AR

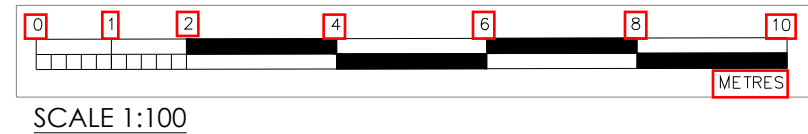

Date: 13-02-2024

Drawing No: AA89ML05

Revision No: -

Scale: 1:100 @ A3



TITLE : EXISTING ELEVATION


Project Status: Planning

Site Location:

89 MARYLAND RD, HARINGEY,
N22 5AR

NOTE:


All Measurements to be checked on site before any building work commences. Discrepancy amendments should be made and informed to relevant party. Location of structural components to be confirmed by Structural Engineer. All works carried out according to Building Regulations. For Planning Purposes only.
© Active Architecture.

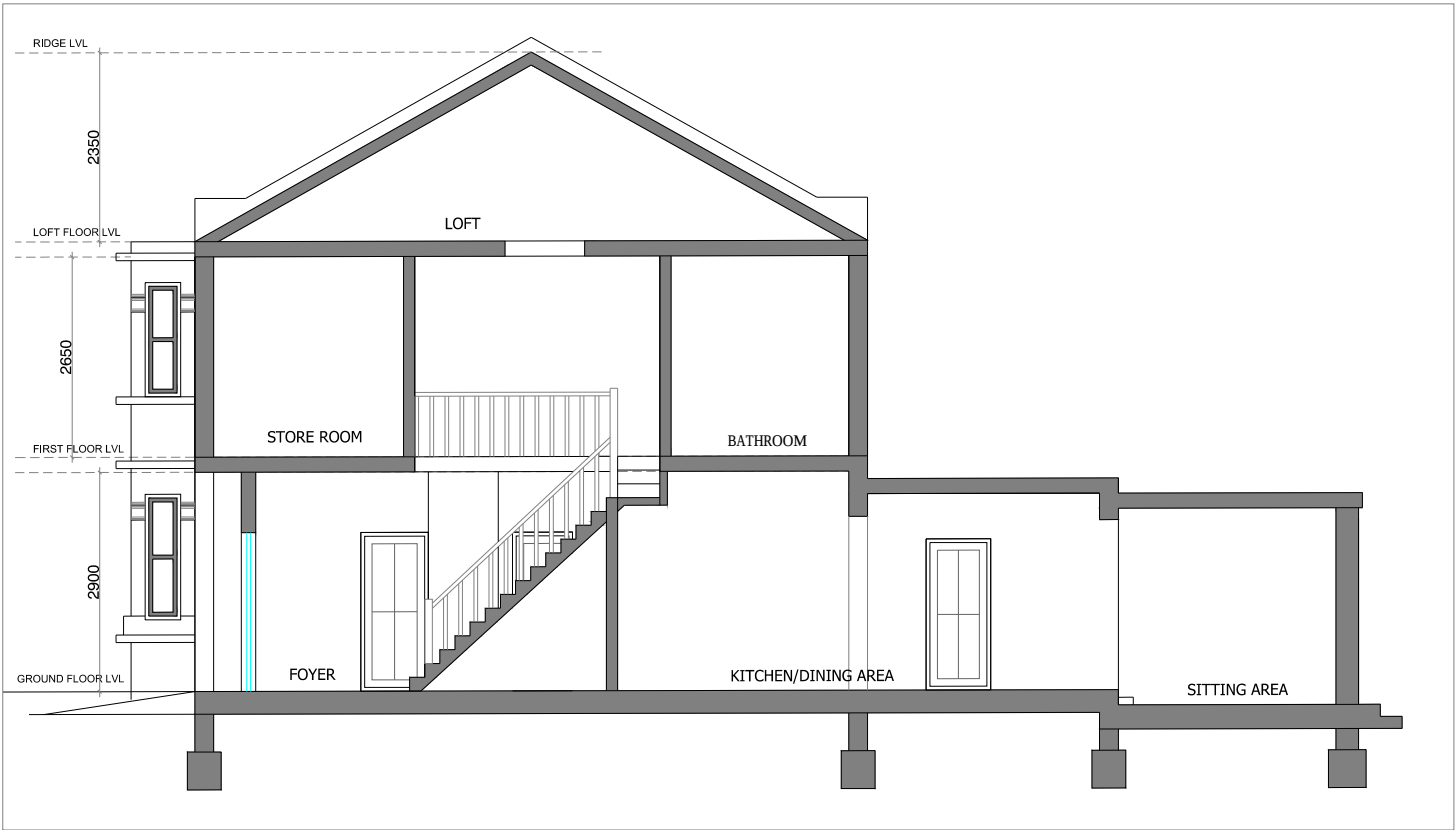

SECTION-AA

PROJECT DESCRIPTION:

PROPOSED LOFT CONVERSION AT
89 MARYLAND RD, HARINGEY, N22 5AR

 

SCALE 1:100

Date: 13-02-2024

Drawing No: AA89ML06

Revision No: -

Scale: 1:100 @ A3



TITLE : SECTION-AA


Project Status: Planning

Site Location:


89 MARYLAND RD, HARINGEY,
N22 5AR

NOTE:


All Measurements to be checked on site before any building work commences. Discrepancy amendments should be made and informed to relevant party. Location of structural components to be confirmed by Structural Engineer. All works carried out according to Building Regulations. For Planning Purposes only.
© Active Architecture.

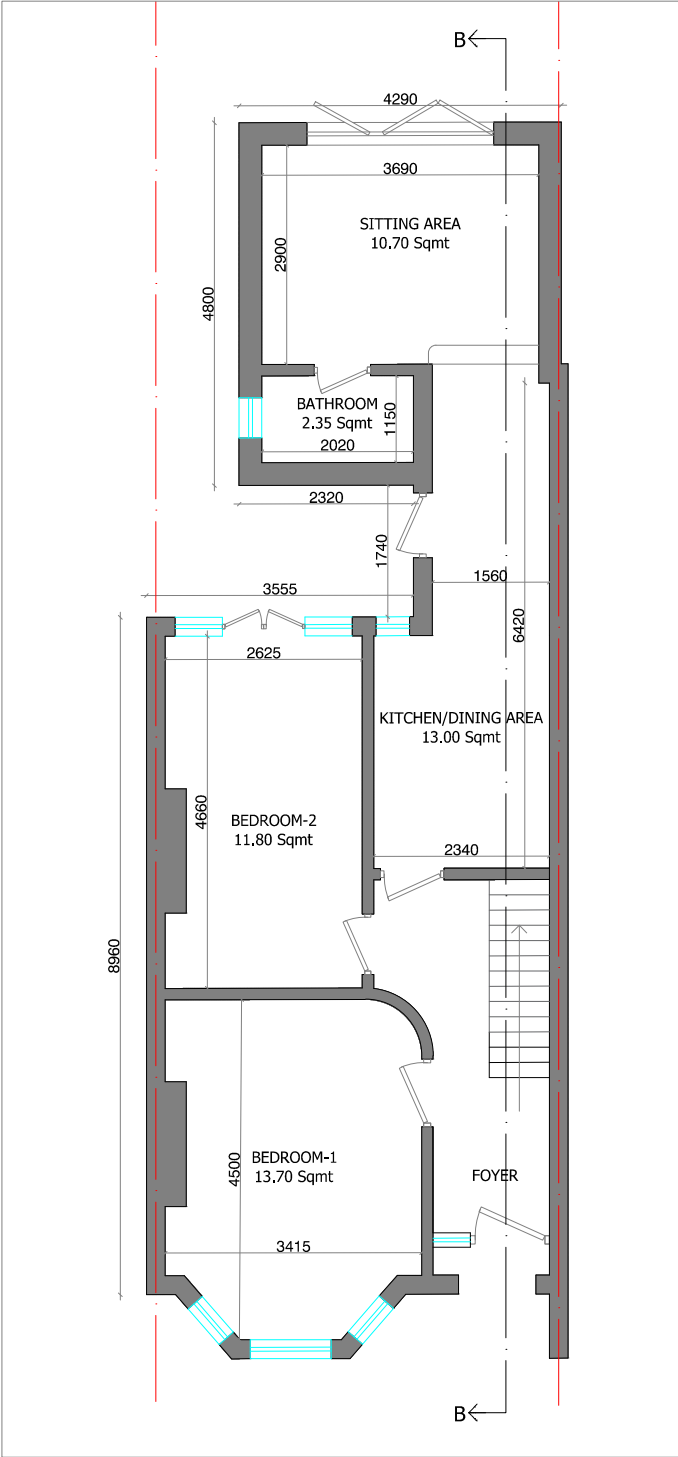


PROPOSED GROUND FLOOR PLAN
(NO CHANGES)

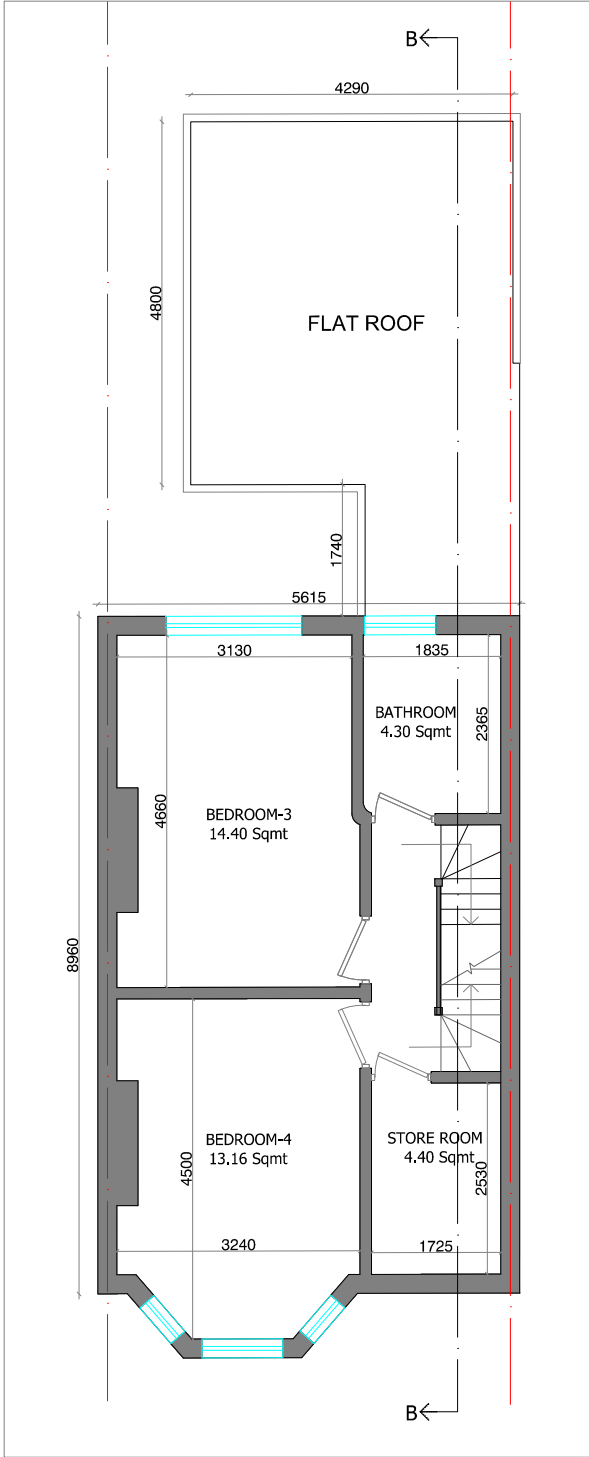

PROPOSED FIRST FLOOR PLAN

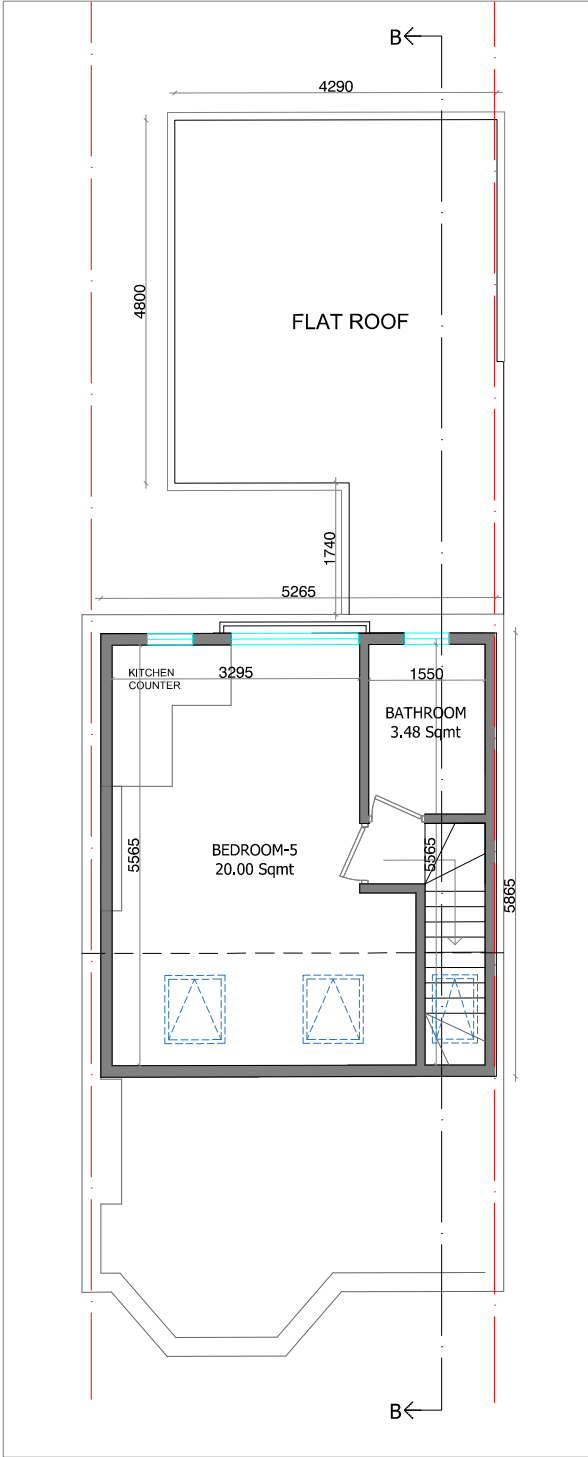


PROPOSED LOFT FLOOR PLAN

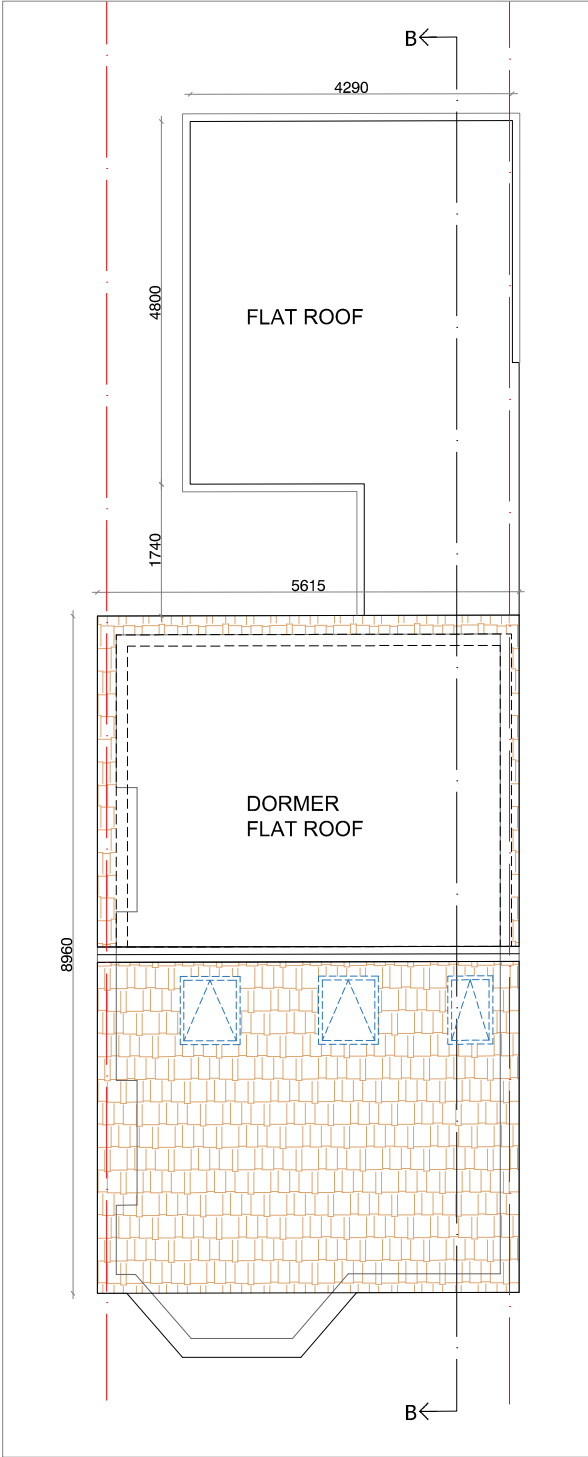

PROPOSED ROOF PLAN

PROJECT DESCRIPTION:

PROPOSED LOFT CONVERSION AT
89 MARYLAND RD, HARINGEY, N22 5AR

 

SCALE 1:100

Date: 13-02-2024

Drawing No: AA89ML07

Revision No: -

Scale: 1:100 @ A3




TITLE : PROPOSED FLOOR PLAN

Project Status: Planning


Site Location:

89 MARYLAND RD, HARINGEY,
N22 5AR

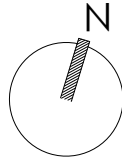


NOTE:


All Measurements to be checked on site before any building work commences. Discrepancy amendments should be made and informed to relevant party. Location of structural components to be confirmed by Structural Engineer. All works carried out according to Building Regulations. For Planning Purposes only.
© Active Architecture.

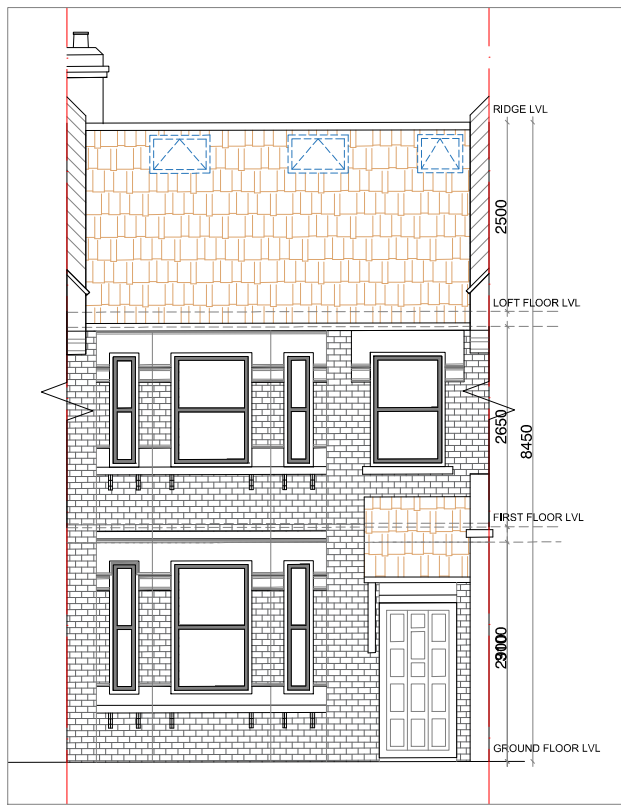


PROPOSED FRONT ELEVATION

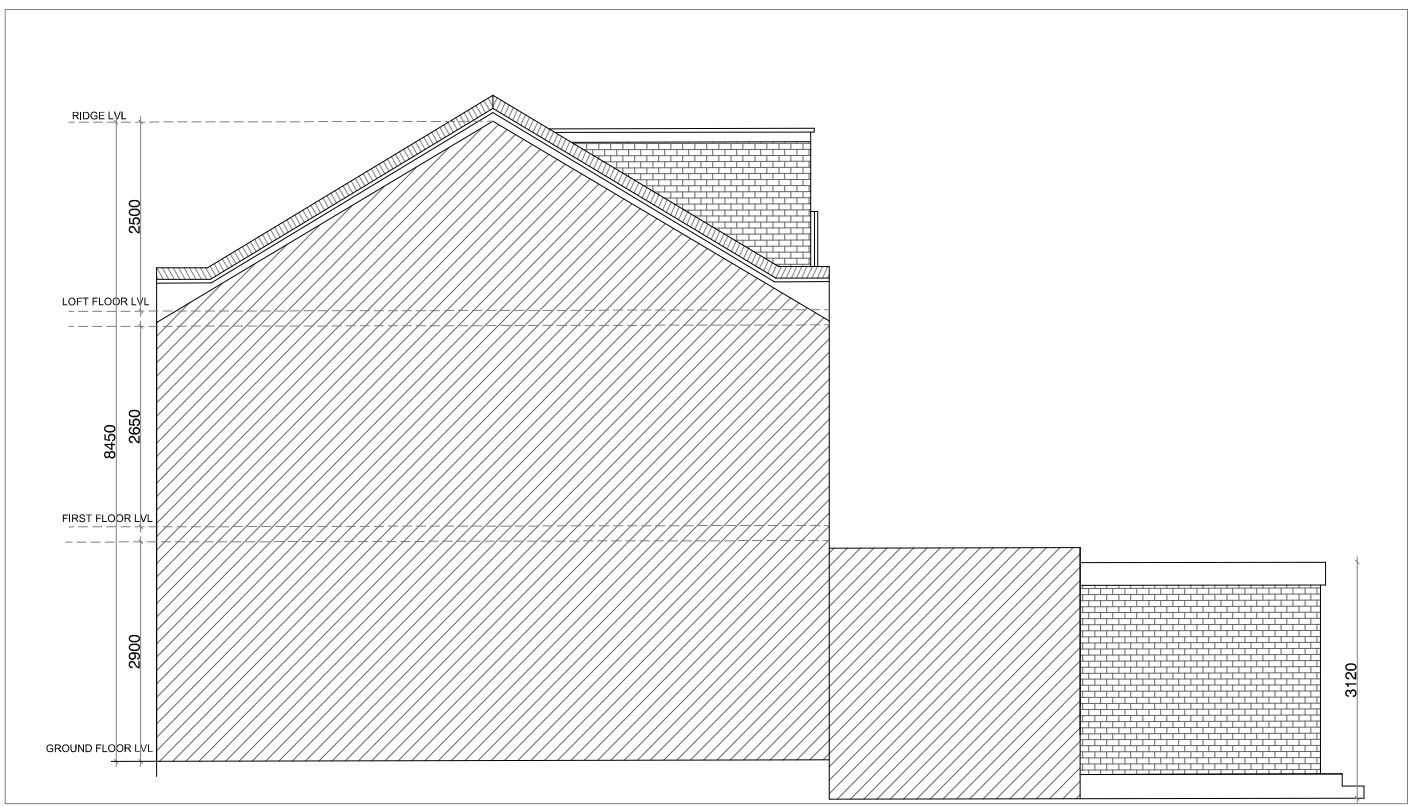

PROPOSED RIGHT SIDE ELEVATION

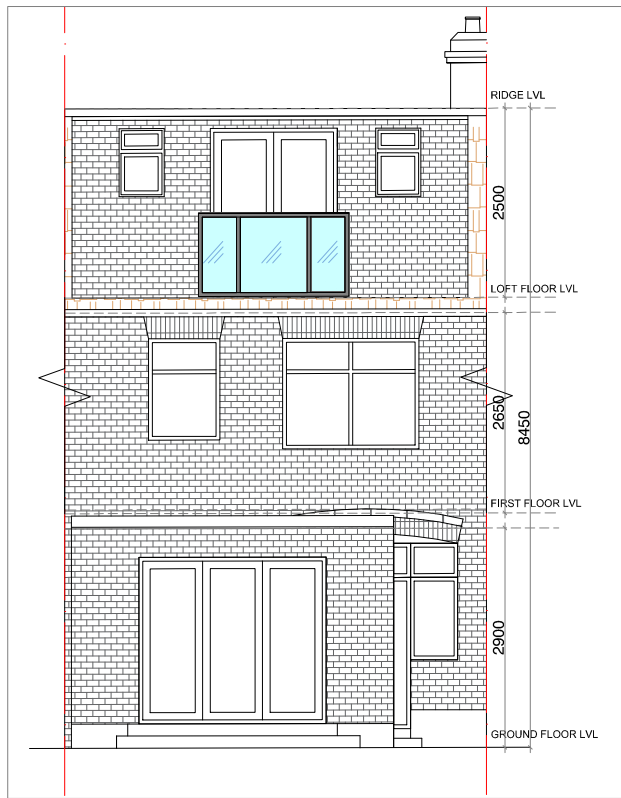


PROPOSED REAR ELEVATION

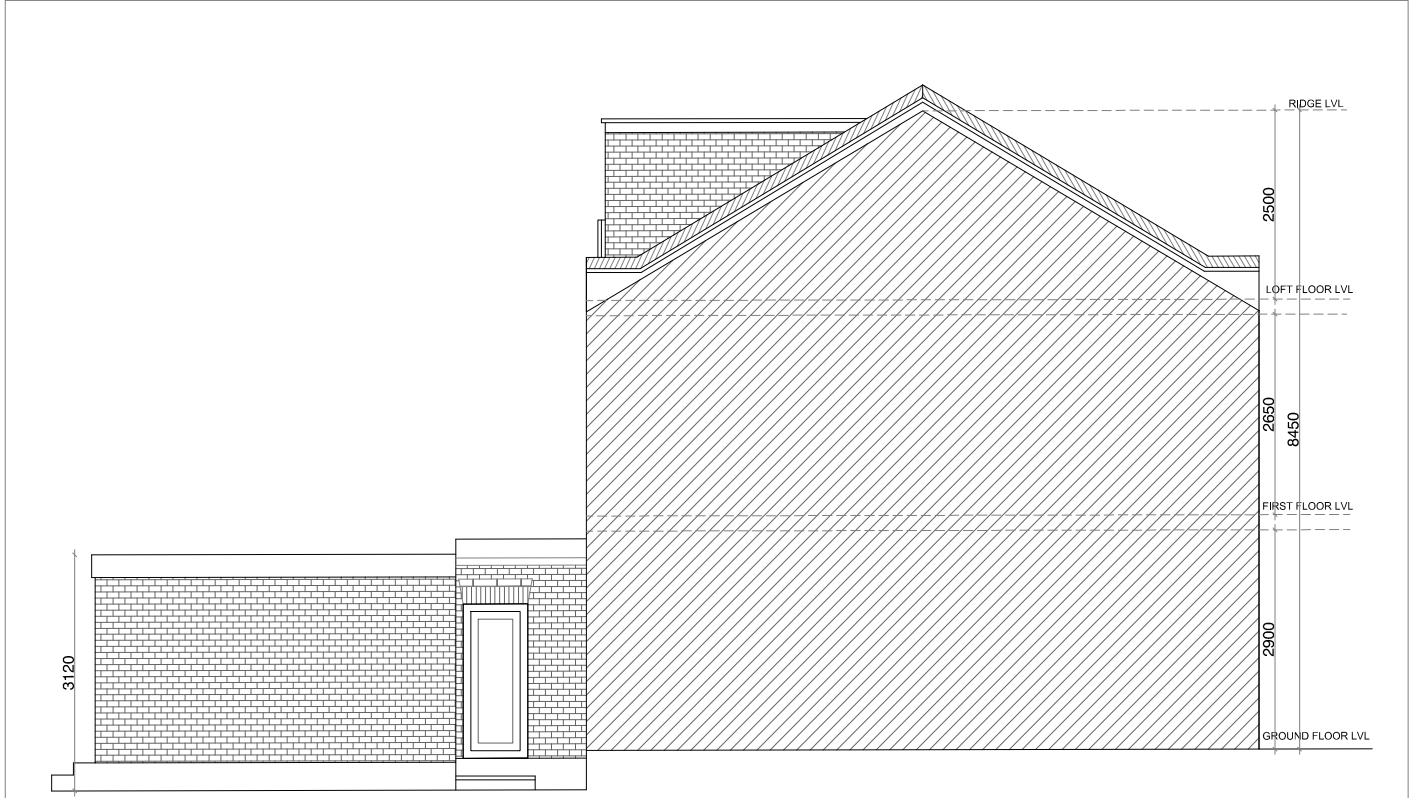

PROPOSED LEFT SIDE ELEVATION

PROJECT DESCRIPTION:

PROPOSED LOFT CONVERSION AT
89 MARYLAND RD, HARINGEY, N22 5AR

 

SCALE 1:100

Date: 13-02-2024

Drawing No: AA89ML08

Revision No: -

Scale: 1:100 @ A3



TITLE : PROPOSED ELEVATION

Project Status: Planning


Site Location:

89 MARYLAND RD, HARINGEY,
N22 5AR

NOTE:

All Measurements to be checked on site before any building work commences. Discrepancy amendments should be made and informed to relevant party. Location of structural components to be confirmed by Structural Engineer. All works carried out according to Building Regulations. For Planning Purposes only.


© Active Architecture.

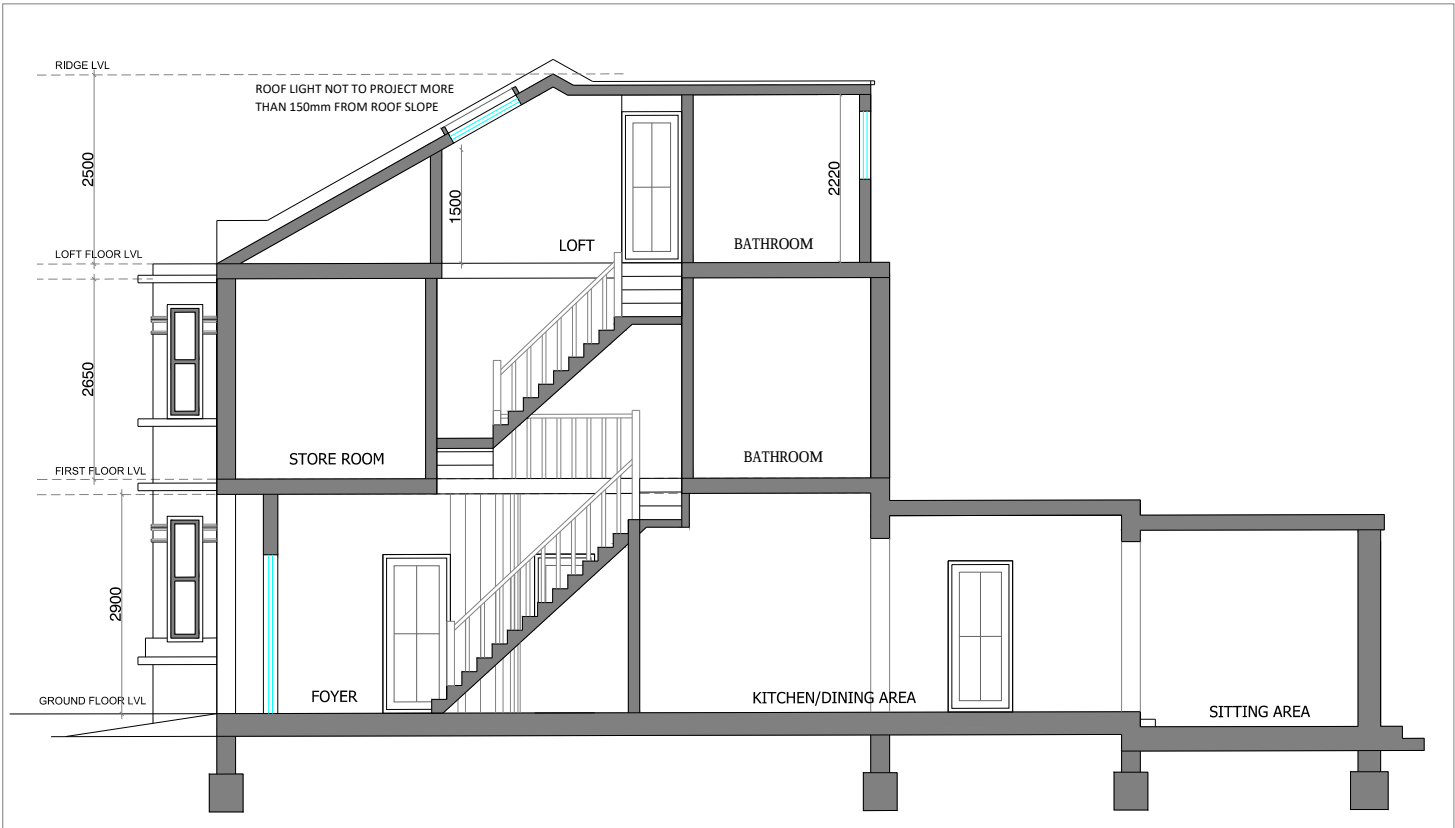

SECTION-BB

PROJECT DESCRIPTION:

PROPOSED LOFT CONVERSION AT
89 MARYLAND RD, HARINGEY, N22 5AR

 

SCALE 1:100

Date: 13-02-2024

Drawing No: AA89ML09

Revision No: -

Scale: 1:100 @ A3



TITLE : SECTION- BB

Project Status: Planning

Site Location:

89 MARYLAND RD, HARINGEY,
N22 5AR

NOTE:

All Measurements to be checked on site before any building work commences. Discrepancy amendments should be made and informed to relevant party. Location of structural components to be confirmed by Structural Engineer. All works carried out according to Building Regulations. For Planning Purposes only.
© Active Architecture.