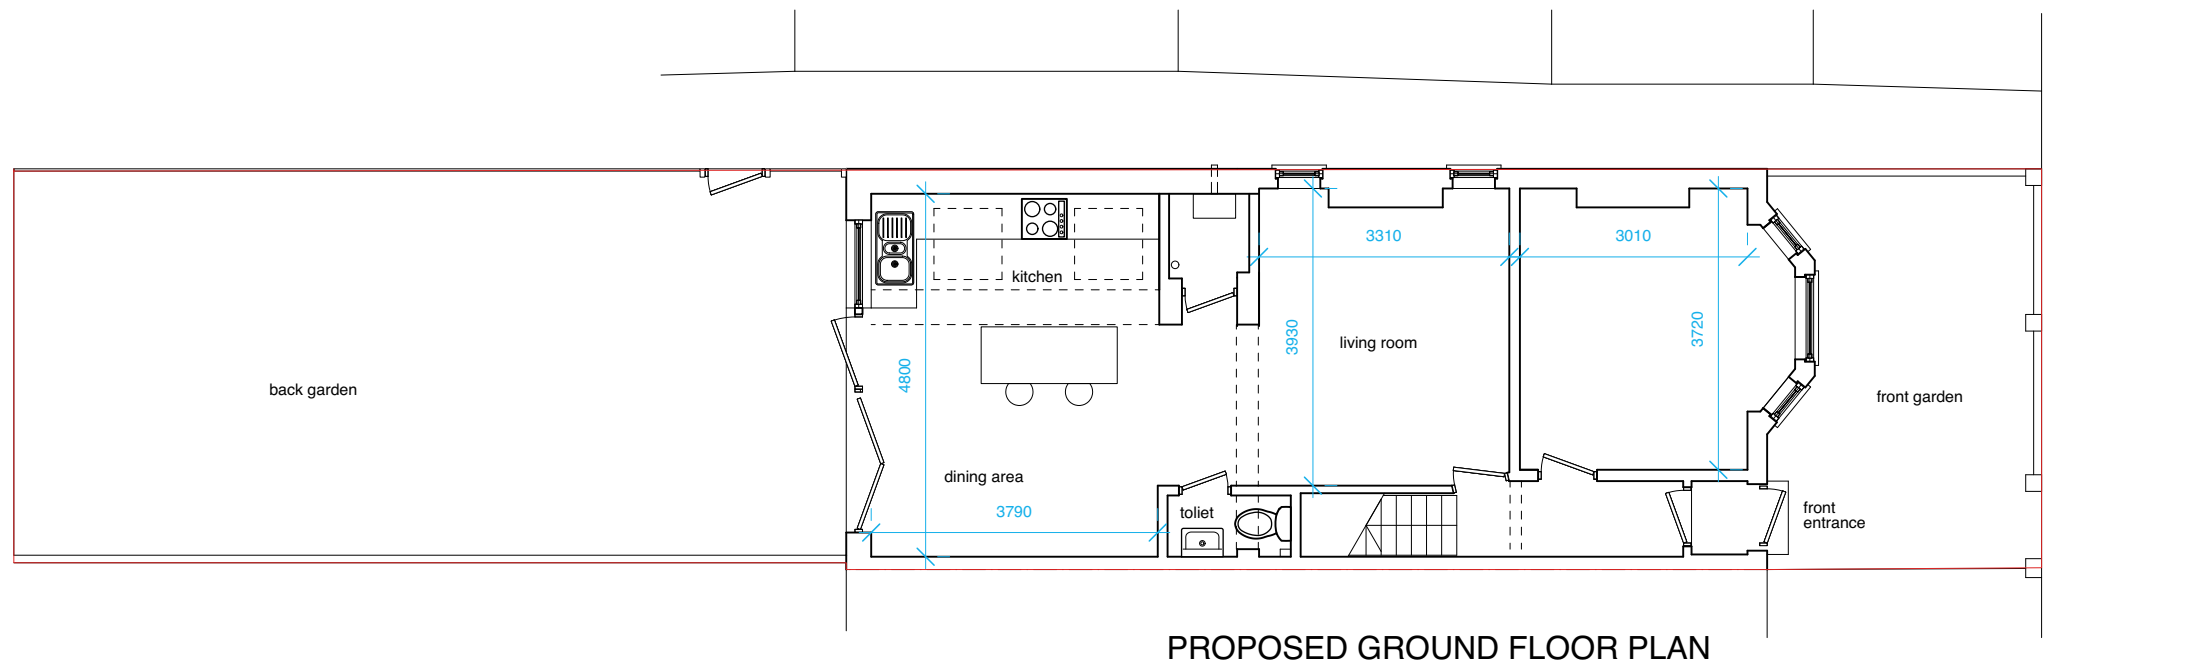
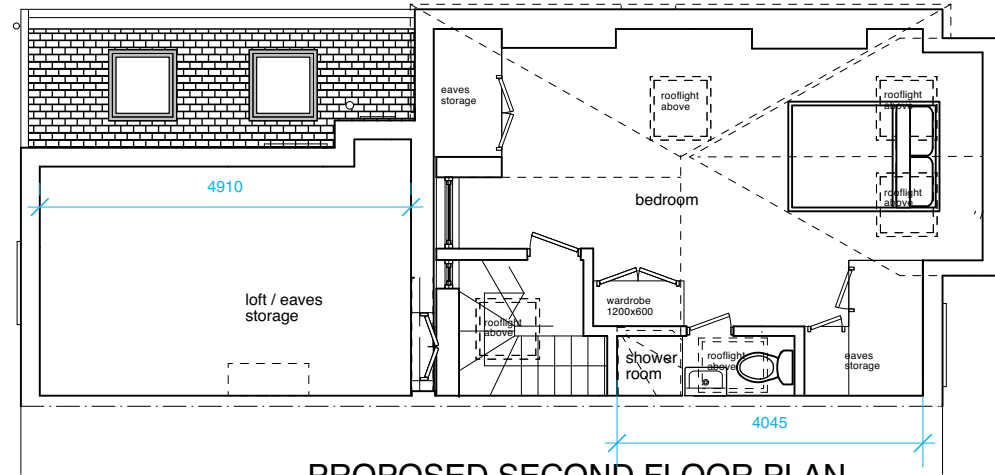
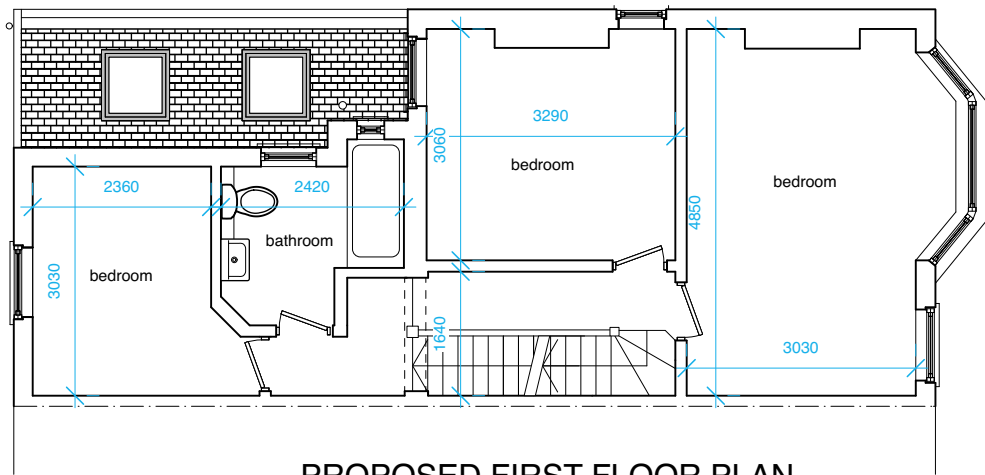
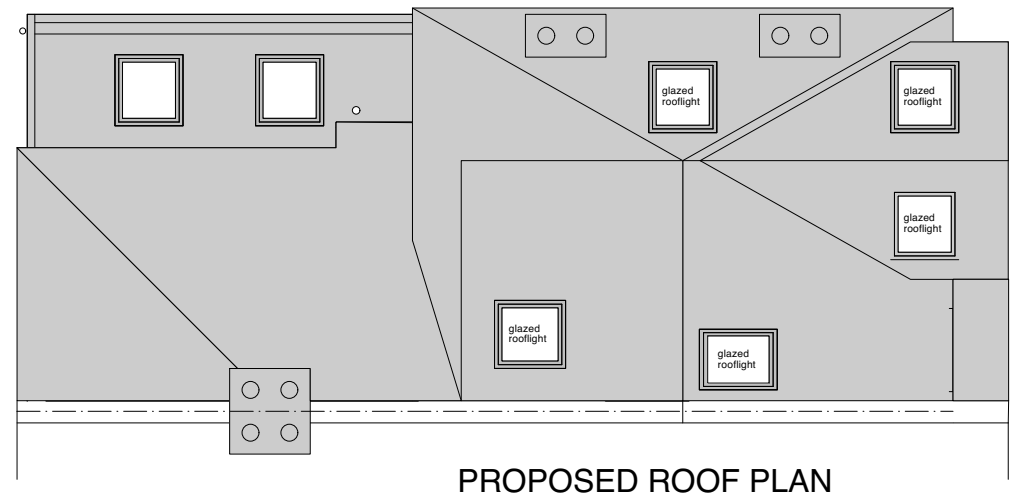


PLANNING APPLICATION

Project
89 Hawthorn Rd

Drawing title
Proposed floor plans, roof
plan, site plan

Drawing no. Revision
24/HR/03

Scale Date
1:100@A3 March '24

gary webb
architects
www.garywebbarchitects.com 07770 426760