




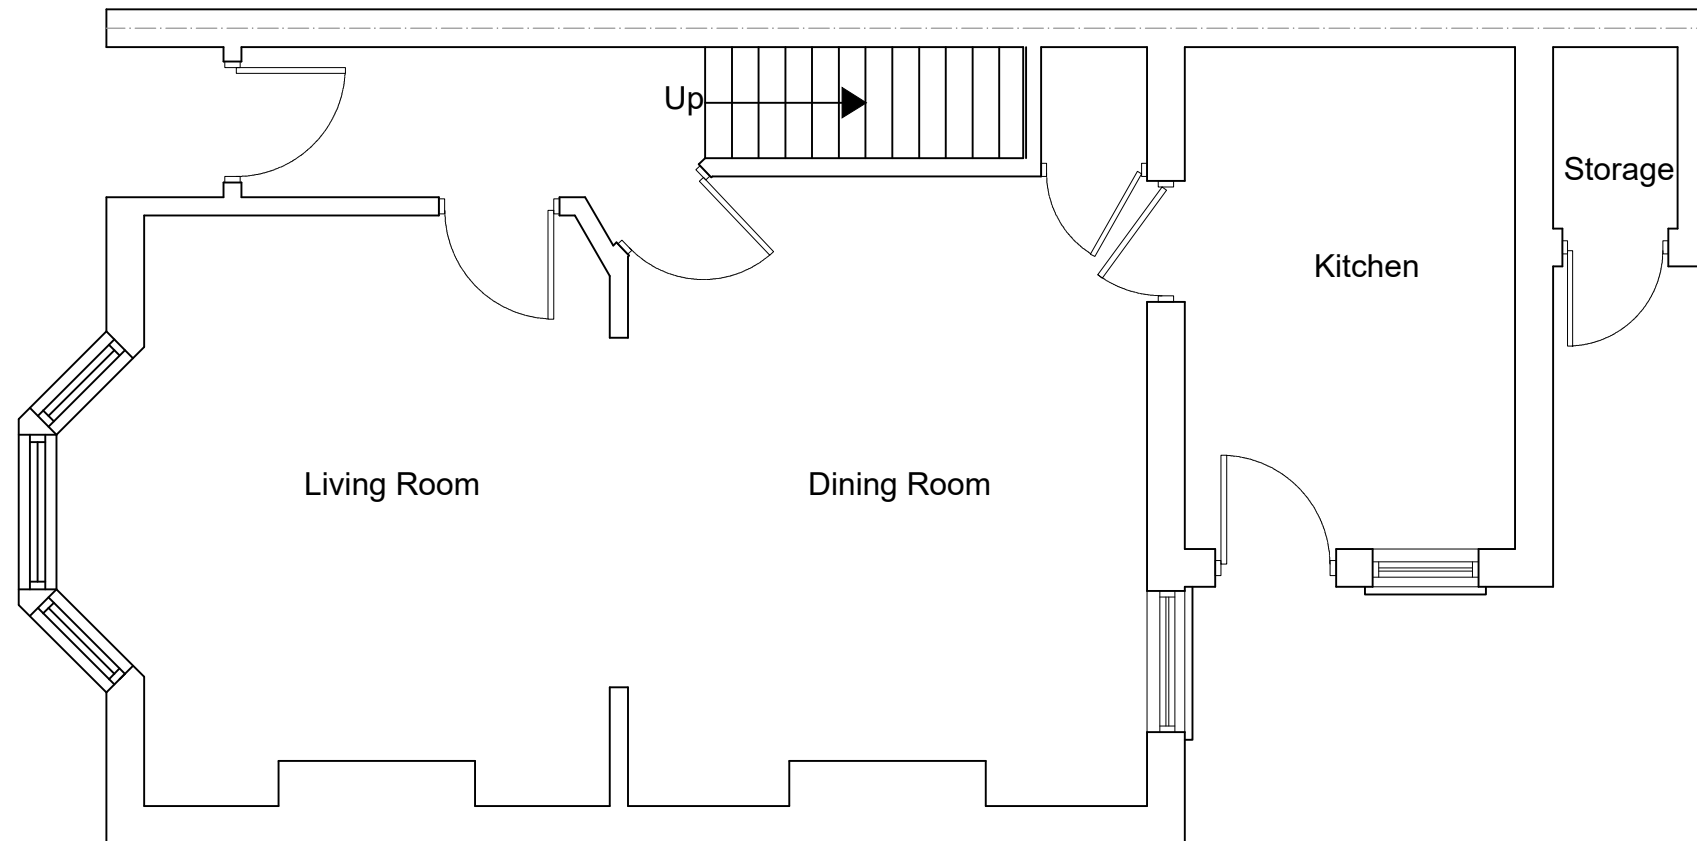

EXISTING GROUND FLOOR PLAN
SCALE 1:50

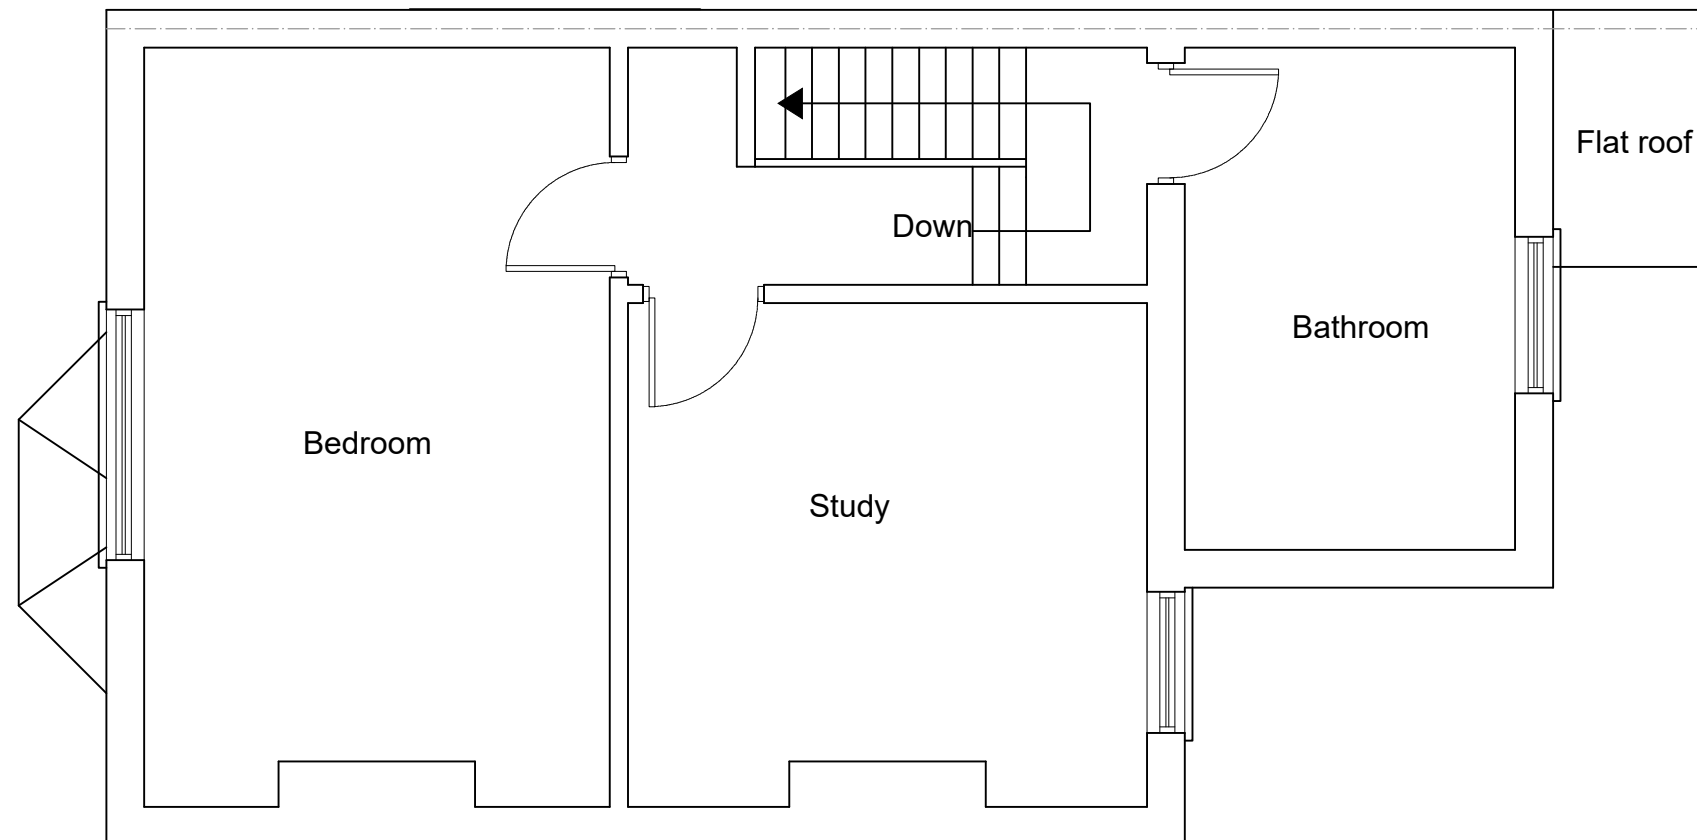

EXISTING FIRST FLOOR PLAN
SCALE 1:50

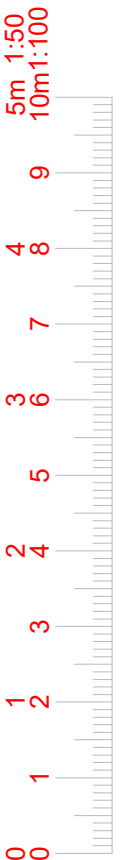

www.FastPlansUK.co.uk

Project: Loft Conversion with
Dormer to Rear.


Address: 19 LOOBERT RD,N15 4LQ

Scale: 1:50 @ A3 Dwg. no: A01 REV2


Drawn by: O.B.S Date Drawn: 12-MAR-2024

For Drawings Tel: 0208 629 5257

E-mail: plans@FastPlansUK.co.uk

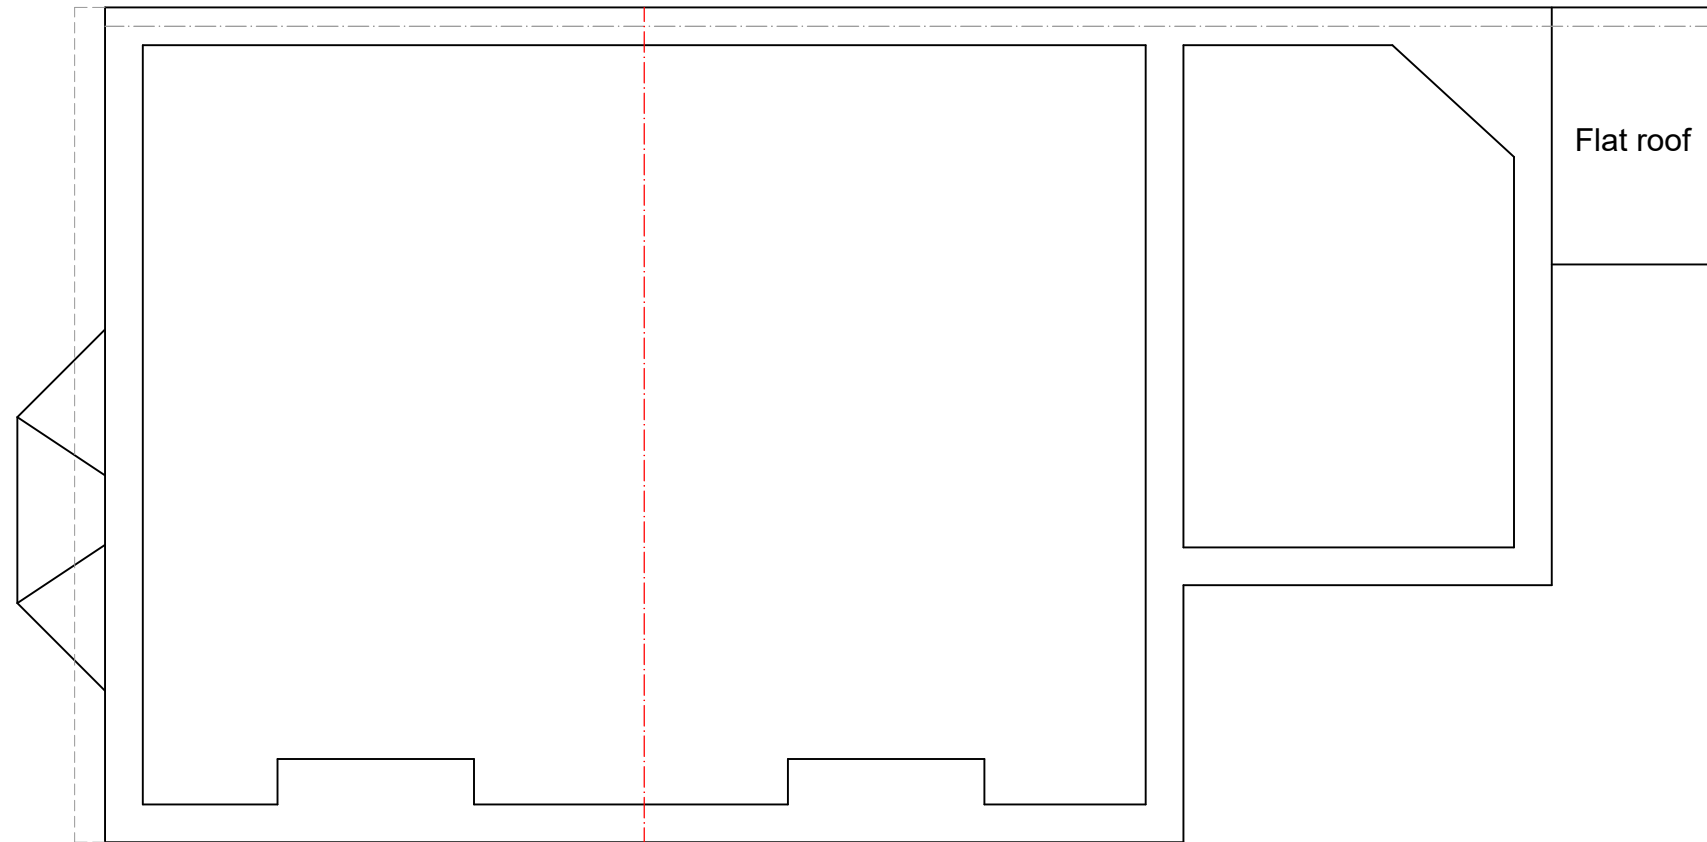

EXISTING LOFT PLAN
SCALE 1:50

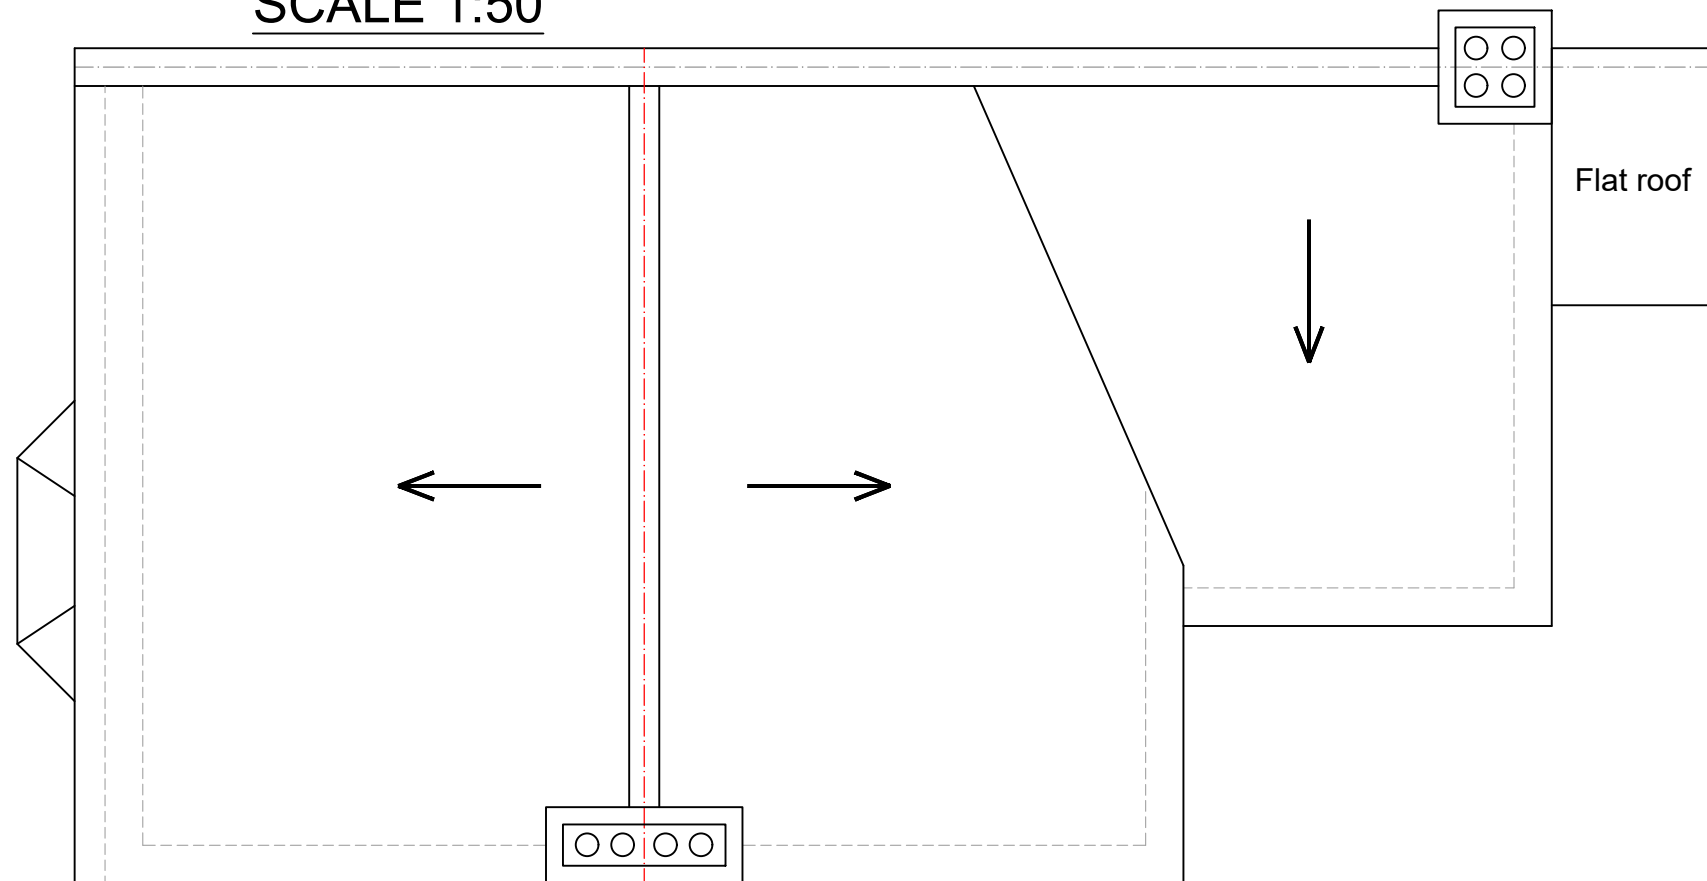

EXISTING ROOF PLAN
SCALE 1:50

5m 1:50
10m 1:100



www.FastPlansUK.co.uk

Project: Loft Conversion with
Dormer to Rear.


Address:
19 LOOBERT RD,N15 4LQ

Scale: 1:50 @ A3 Dwg. no: A02 REV2


Drawn by: O.B.S Date Drawn: 12-MAR-2024

For Drawings Tel: 020 3542 1777


E-mail: plans@FastPlansUK.co.uk

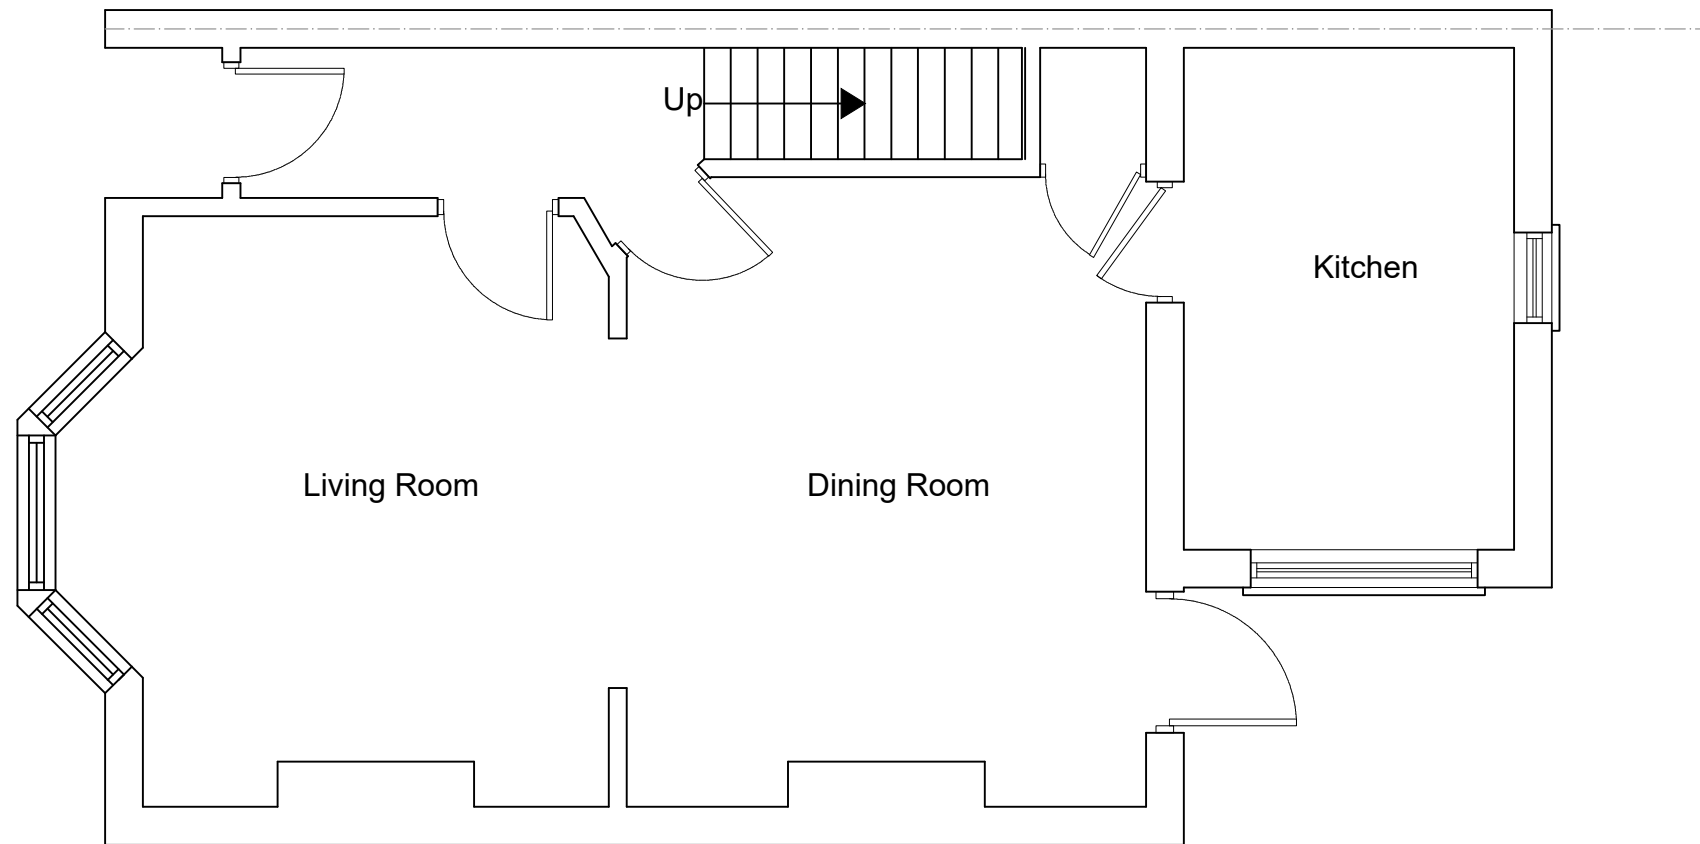

PROPOSED GROUND FLOOR PLAN
SCALE 1:50

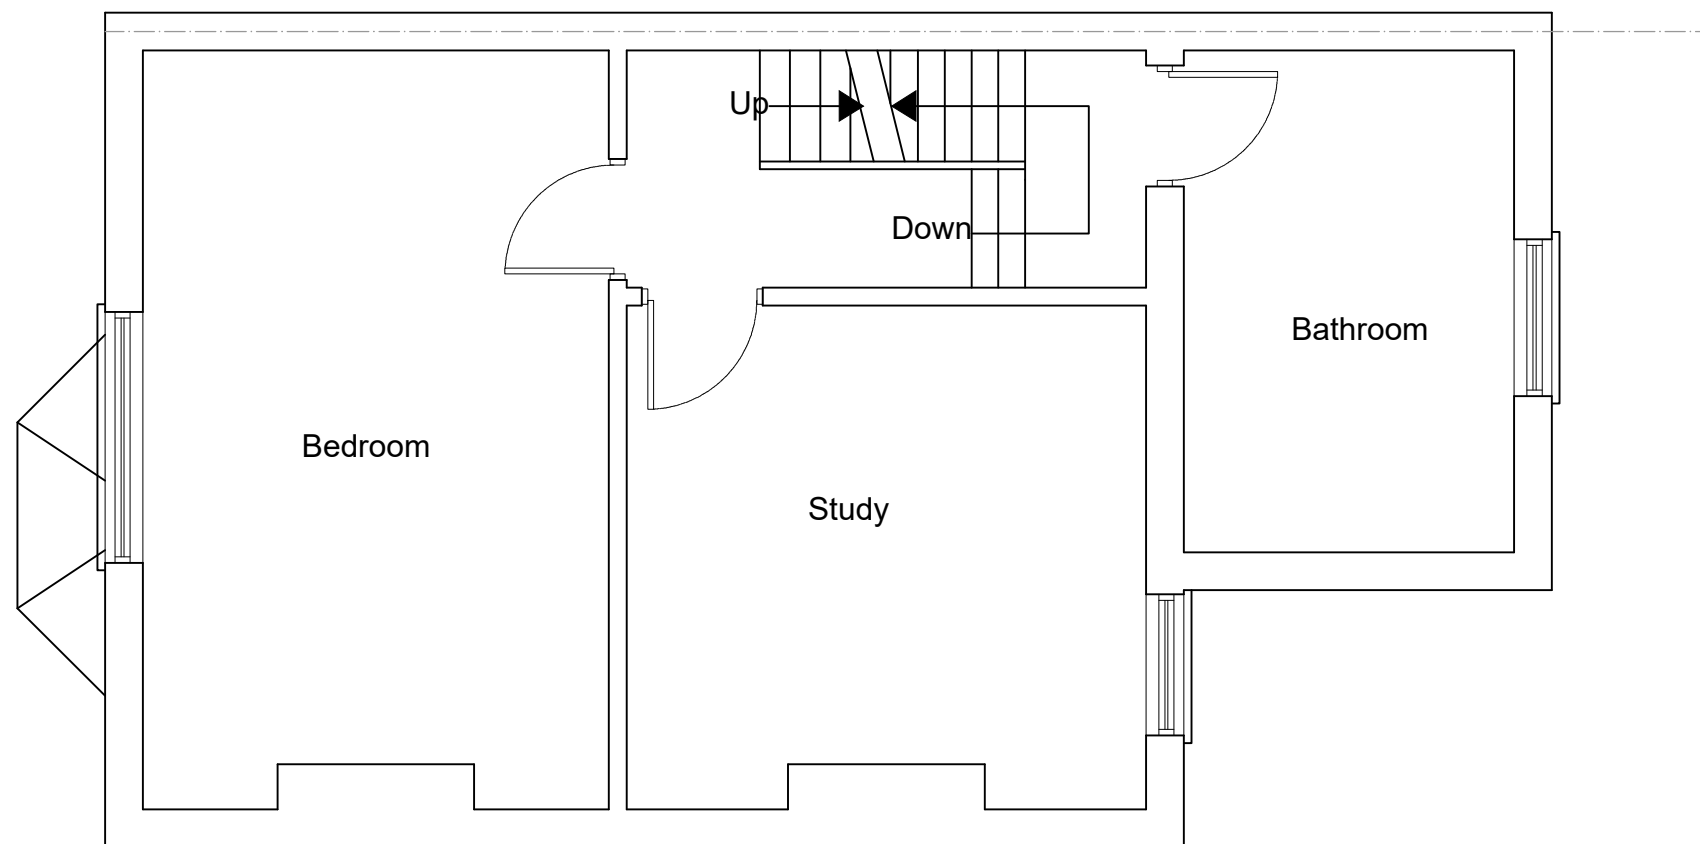

PROPOSED FIRST FLOOR PLAN
SCALE 1:50

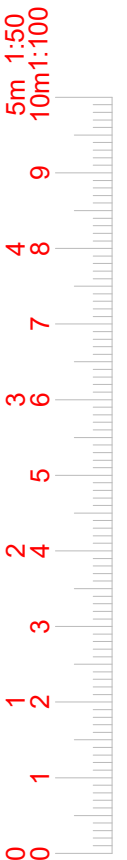

www.FastPlansUK.co.uk

Project: Loft Conversion with
Dormer to Rear.

Address: 19 LOOBERT RD,N15 4LQ


Scale: 1:50 @ A3 Dwg. no: A03 REV2

Drawn by: O.B.S Date Drawn: 12-MAR-2024


For Drawings Tel: 020 3542 1777

E-mail: plans@FastPlansUK.co.uk

All dimensions are approximate
and must be checked on site

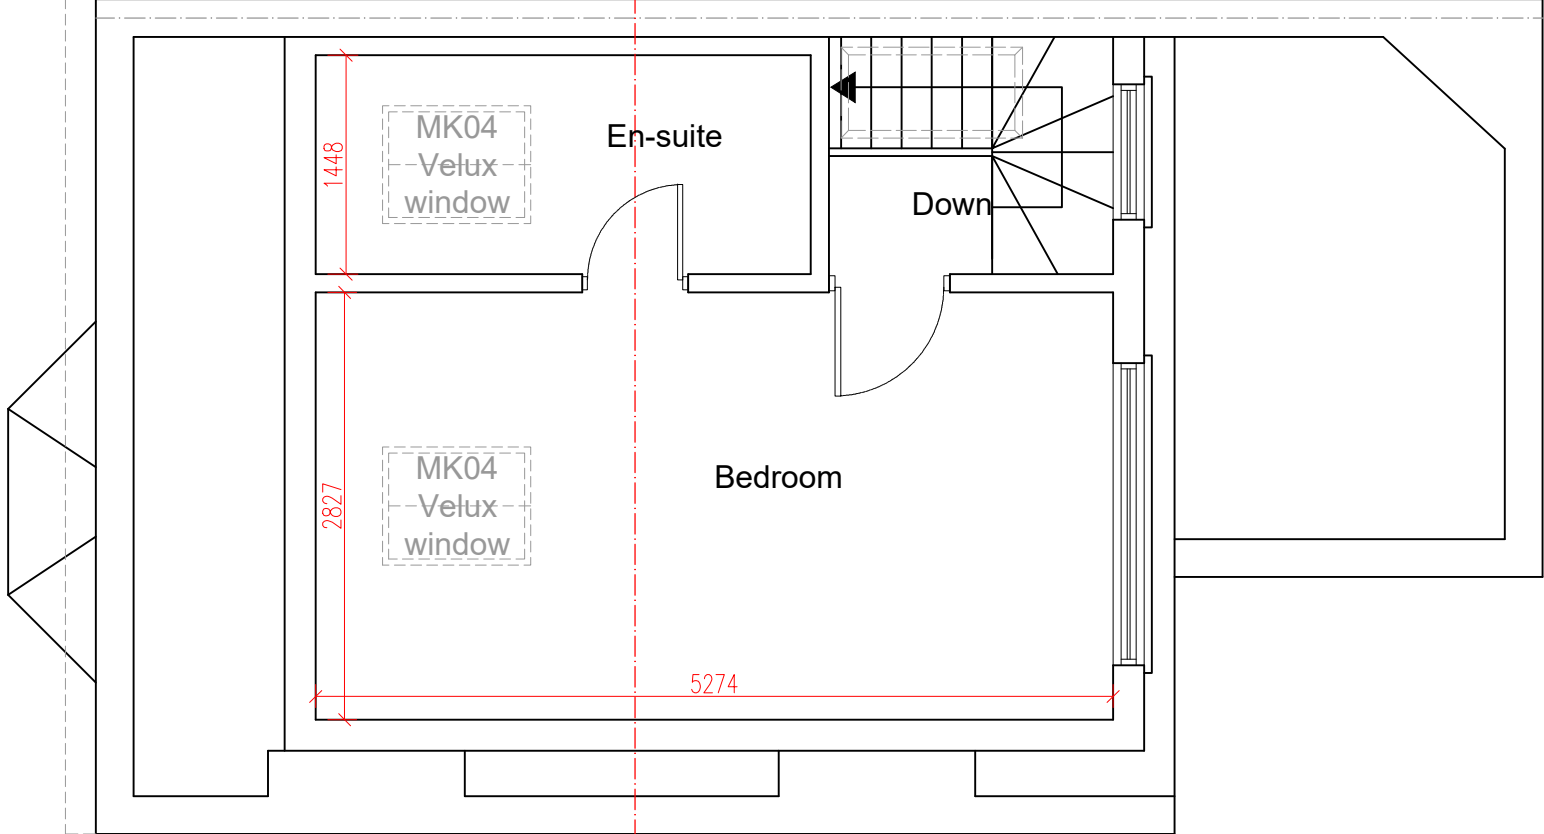

PROPOSED LOFT PLAN
SCALE 1:50

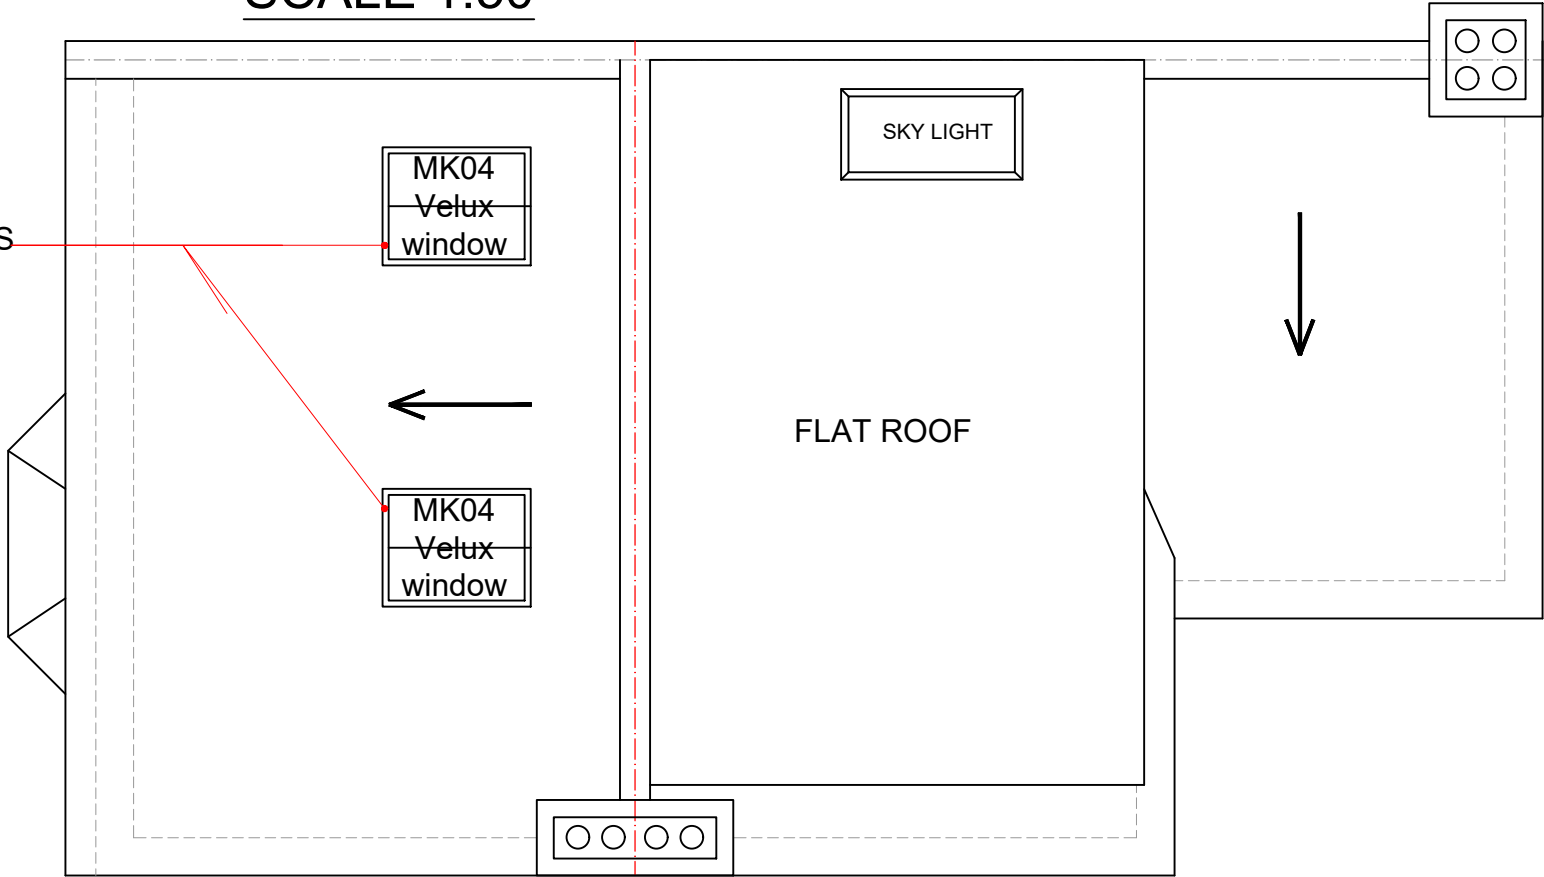

PROPOSED ROOF PLAN
SCALE 1:50

5m 1:50
10m 1:100



www.FastPlansUK.co.uk

Project: Loft Conversion with
Dormer to Rear.

Address: 19 LOOBERT RD,N15 4LQ

Scale: 1:50 @ A3 Dwg. no: A04 REV2


Drawn by: O.B.S Date Drawn: 12-MAR-2024

For Drawings Tel: 020 3542 1777


E-mail: plans@FastPlansUK.co.uk




EXISTING FRONT ELEVATION
SCALE 1:100

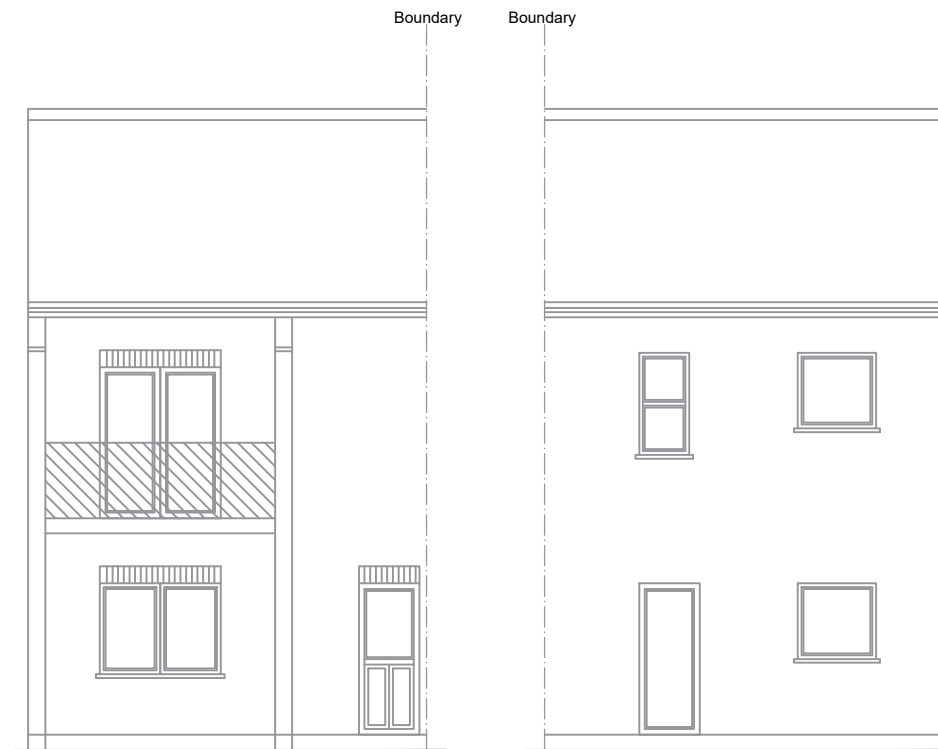

EXISTING REAR ELEVATION
SCALE 1:100

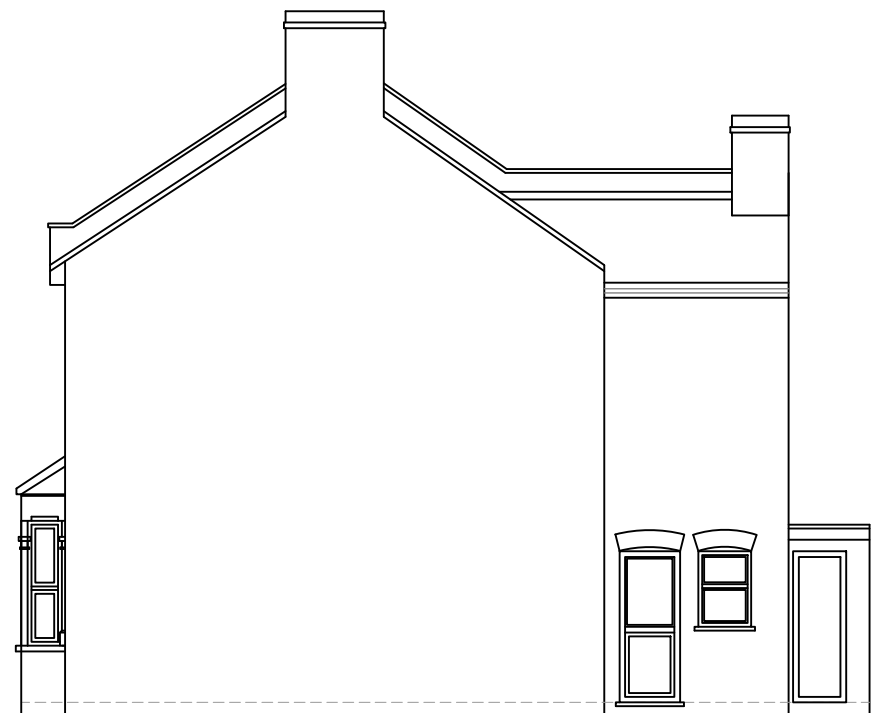

EXISTING ELEVATION SIDE A
SCALE 1:100

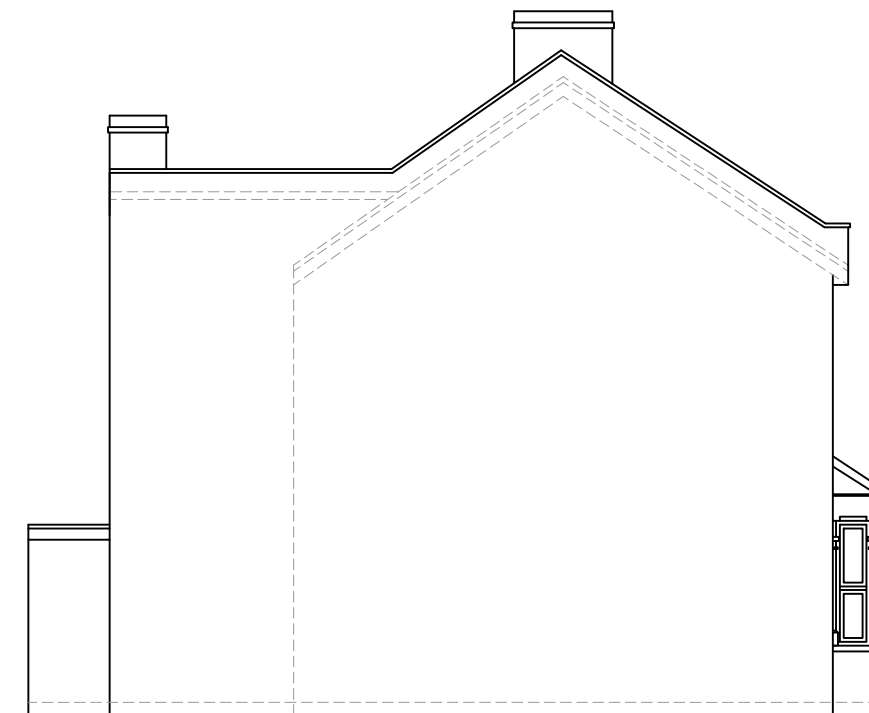

EXISTING ELEVATION SIDE B
SCALE 1:100



www.FastPlansUK.co.uk

Project: Loft Conversion with
Dormer to Rear.

Address: 19 LOOBERT RD,N15 4LQ



Scale: 1:100 @ A3	Dwg. no: A05 REV2
Drawn by: O.B.S	Date Drawn: 12-MAR-2024

For Drawings Tel: 020 3542 1777


E-mail: plans@FastPlansUK.co.uk




PROPOSED FRONT ELEVATION
SCALE 1:100

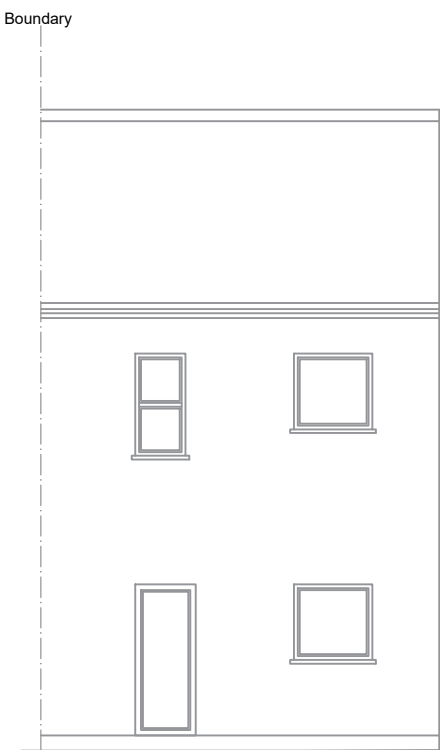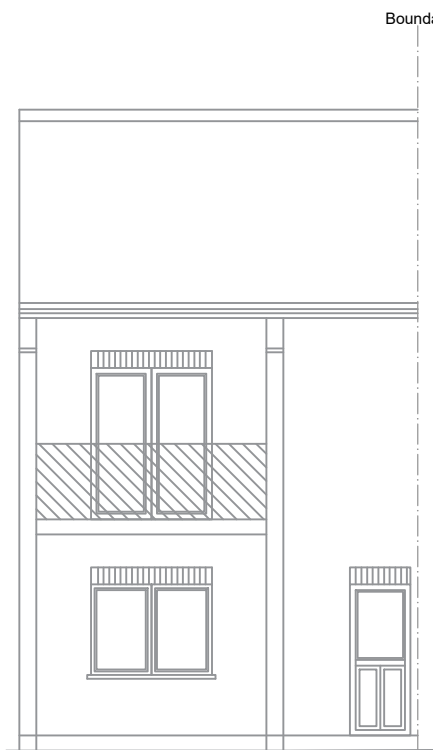

PROPOSED REAR ELEVATION
SCALE 1:100

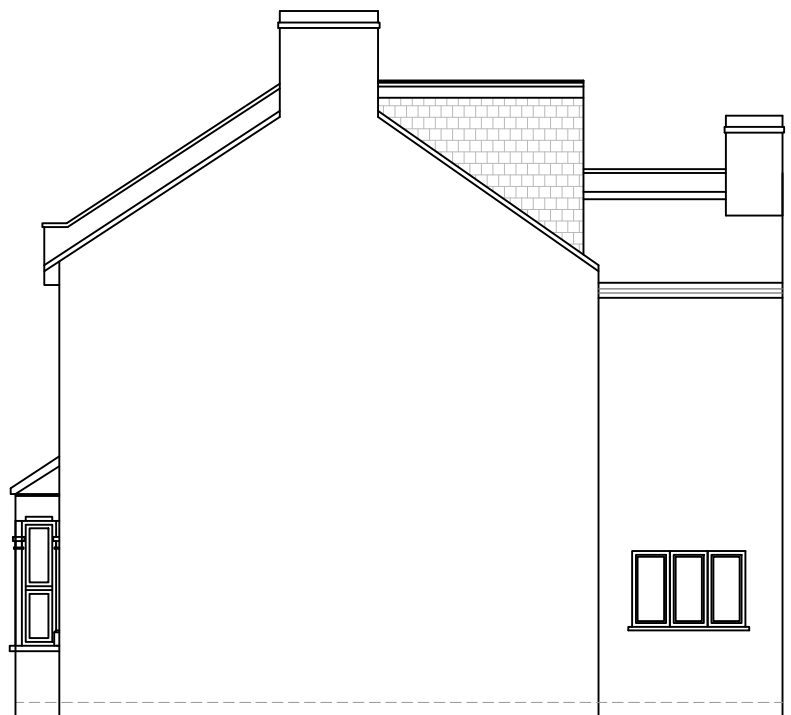

PROPOSED ELEVATION SIDE A
SCALE 1:100

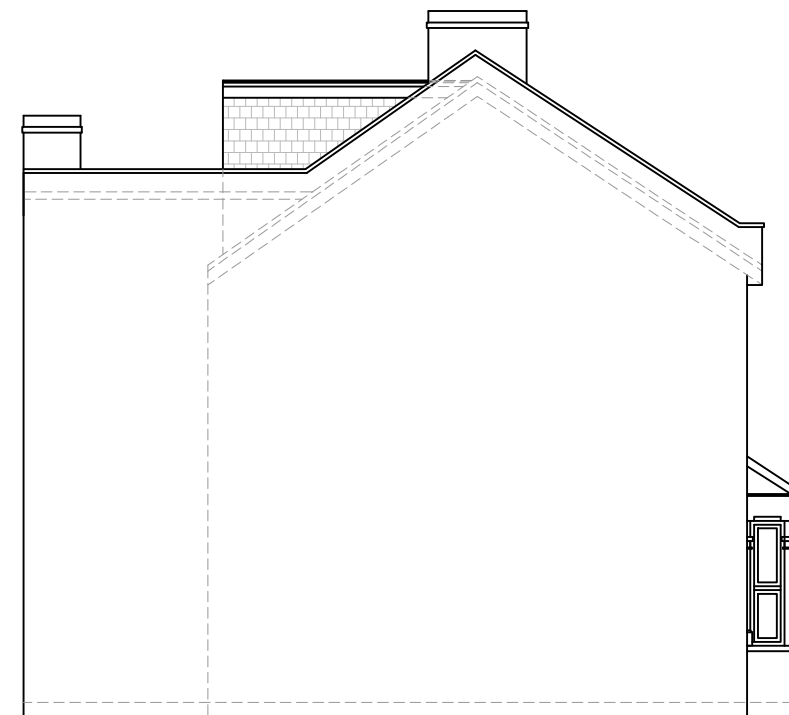

PROPOSED ELEVATION SIDE B
SCALE 1:100



www.FastPlansUK.co.uk

Project: Loft Conversion with
Dormer to Rear.

Address: 19 LOOBERT RD,N15 4LQ

Scale: 1:100 @ A3


Dwg. no: A06 REV2

Drawn by: O.B.S

Date Drawn: 12-MAR-2024

For Drawings Tel: 020 3542 1777

E-mail: plans@FastPlansUK.co.uk

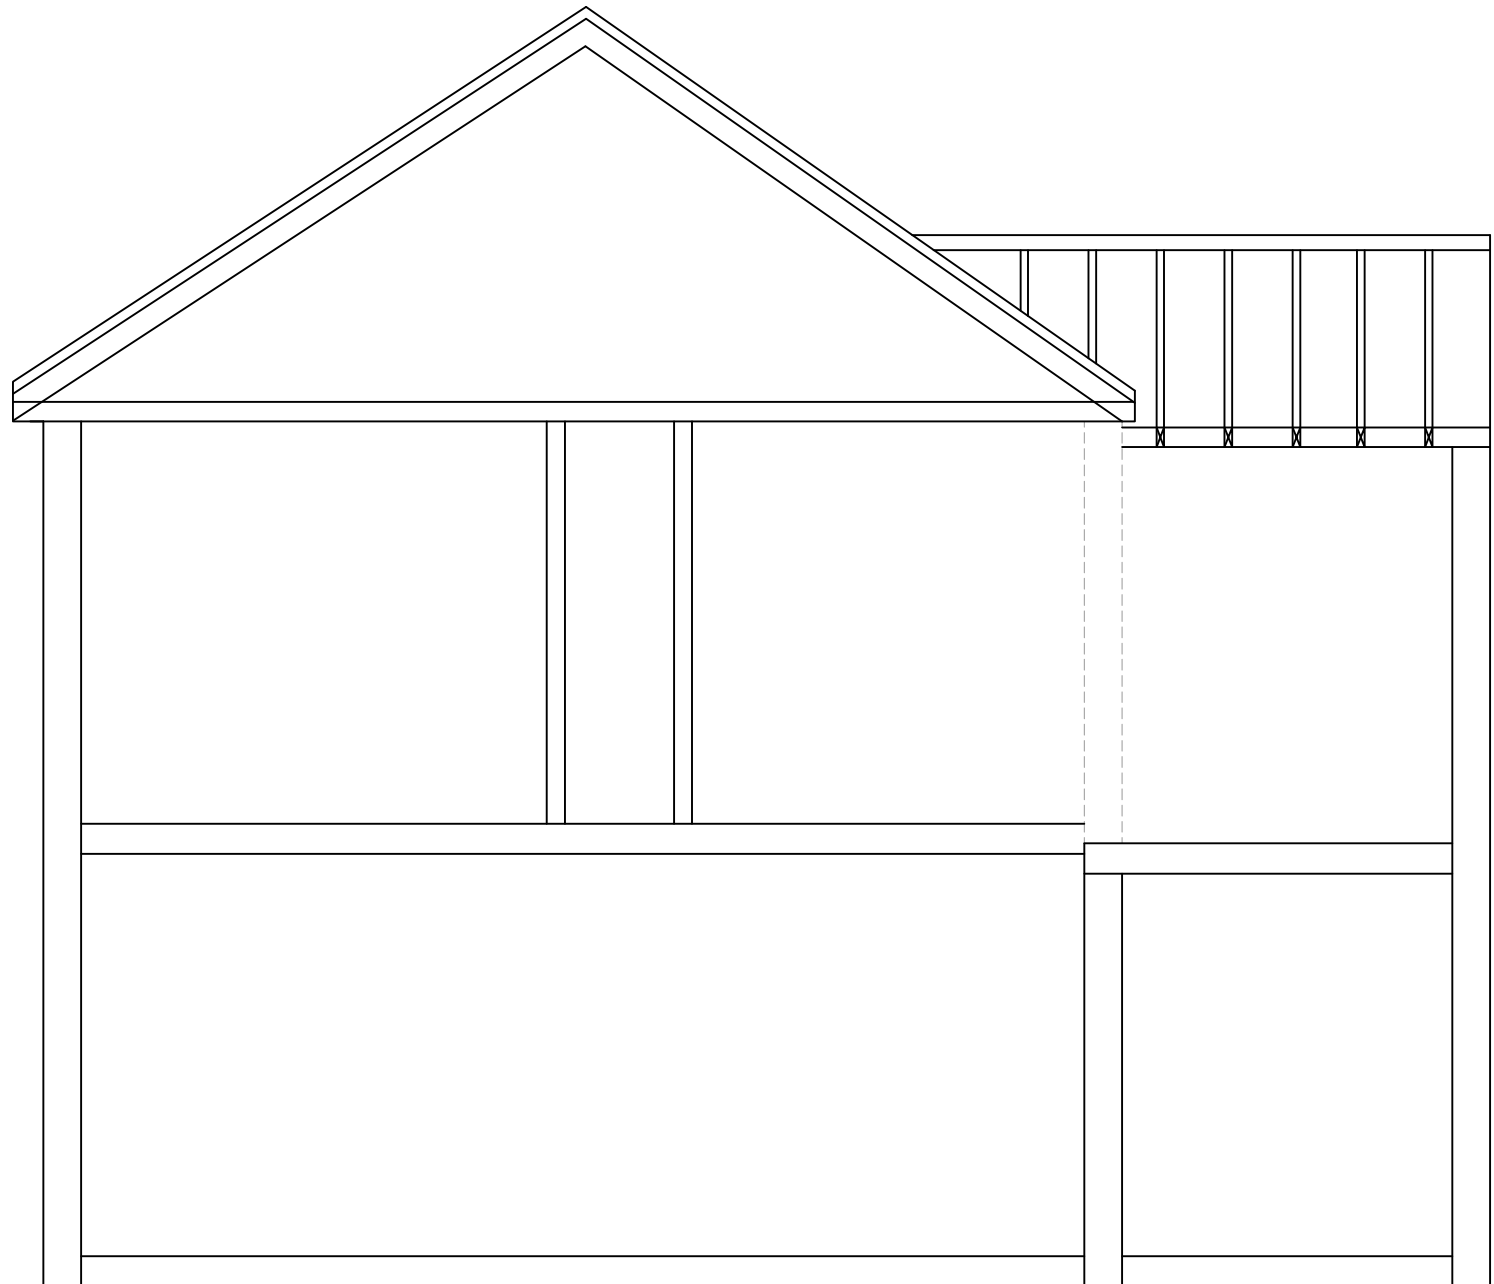

EXISTING SECTION AA
SCALE 1:50

5m 1:50
10m 1:100



www.FastPlansUK.co.uk

Project: Loft Conversion with
Dormer to Rear.


Address:
19 LOOBERT RD,N15 4LQ

Scale:	Dwg. no:
1:50 @ A3	A07 REV2


Drawn by:	Date Drawn:
O.B.S	12-MAR-2024

For Drawings Tel: 020 3542 1777

E-mail: plans@FastPlansUK.co.uk

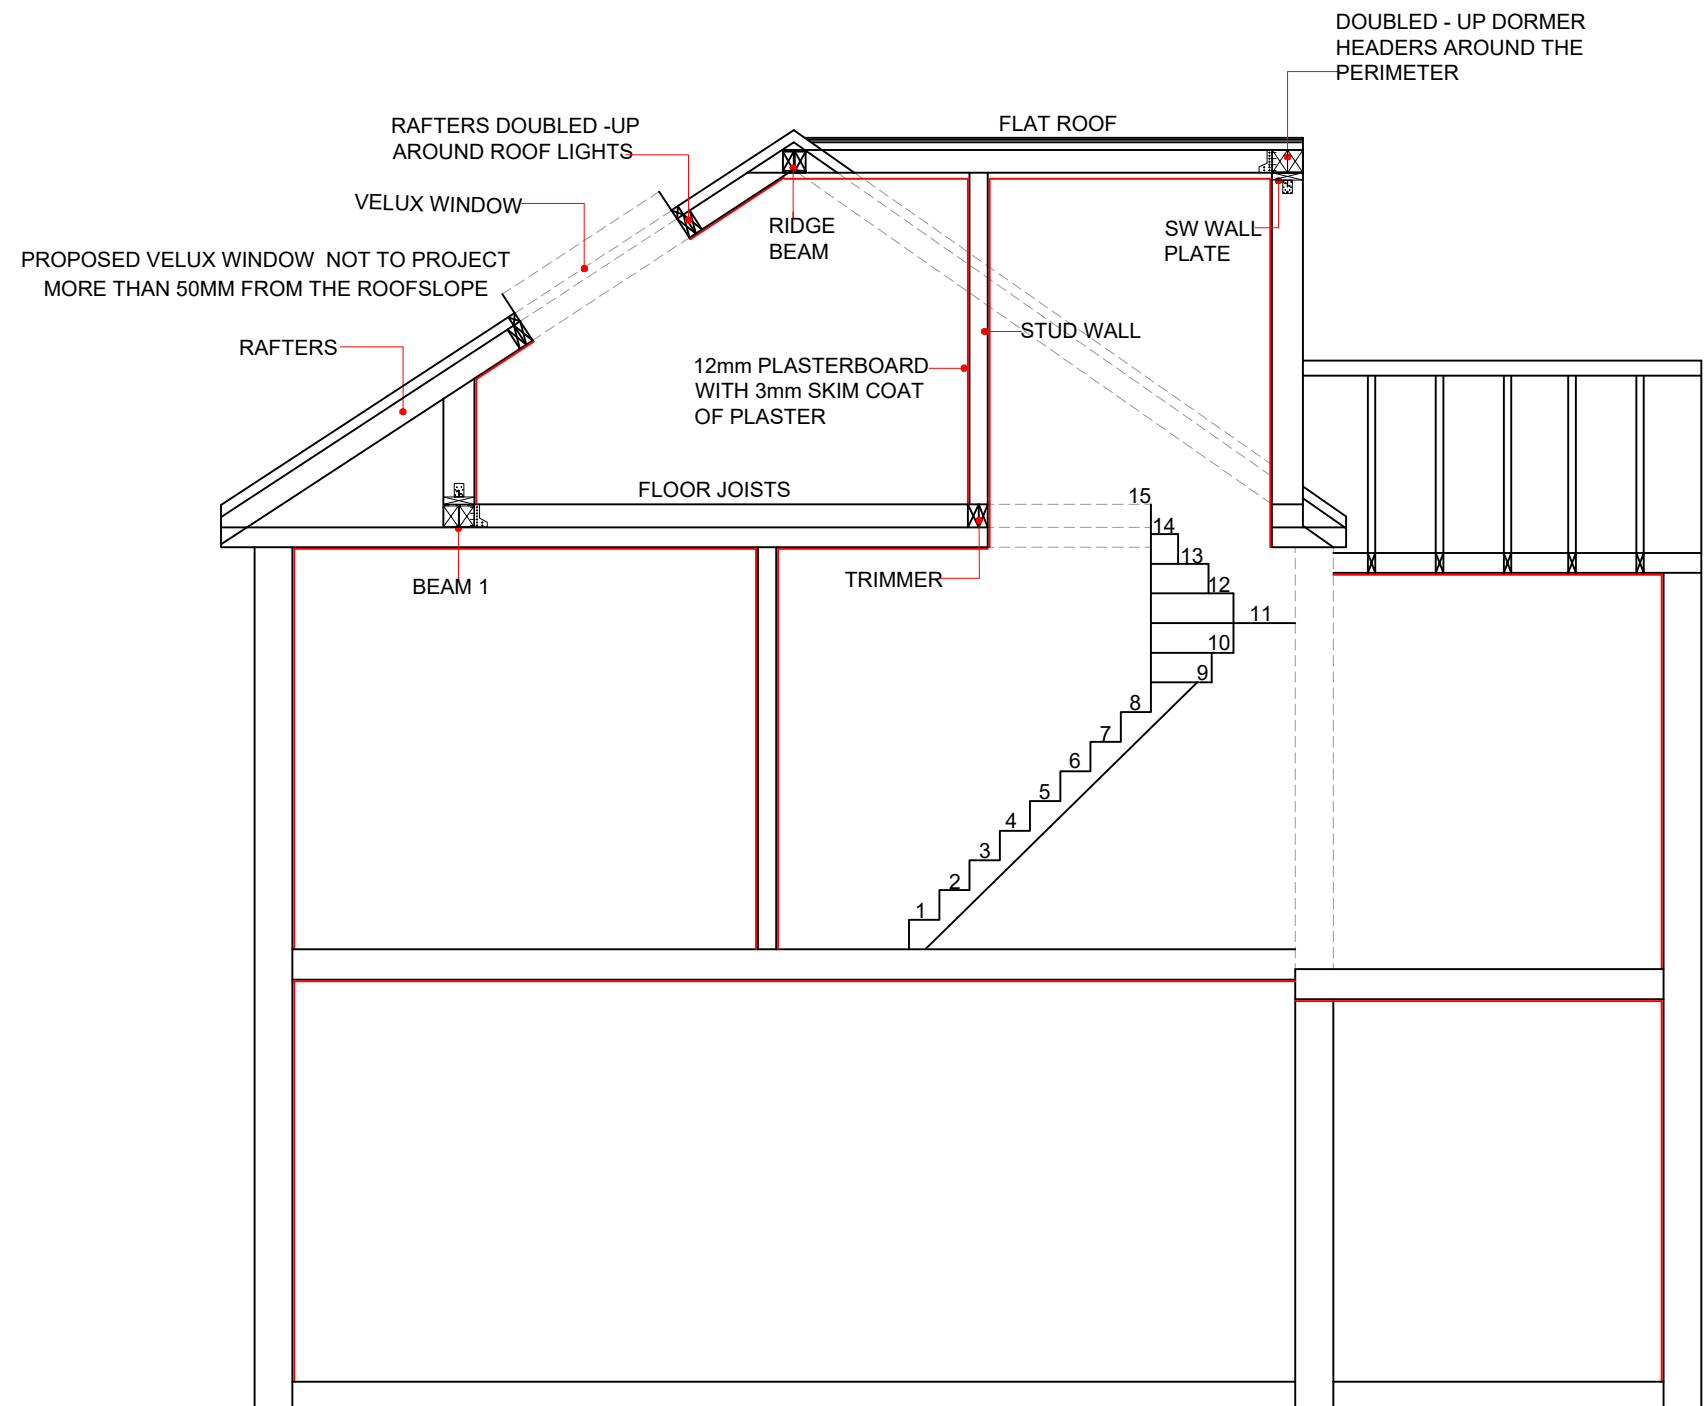

PROPOSED SECTION AA
SCALE 1:50

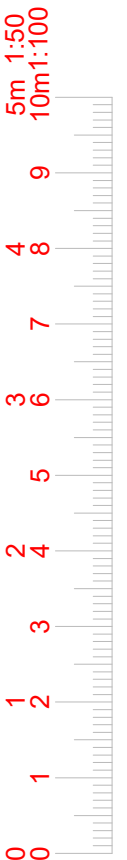

www.FastPlansUK.co.uk

Project: Loft Conversion with
Dormer to Rear.


Address:
19 LOOBERT RD,N15 4LQ

Scale: 1:50 @ A3 Dwg. no: A08 REV2


Drawn by: O.B.S Date Drawn: 12-MAR-2024

For Drawings Tel: 020 3542 1777


E-mail: plans@FastPlansUK.co.uk

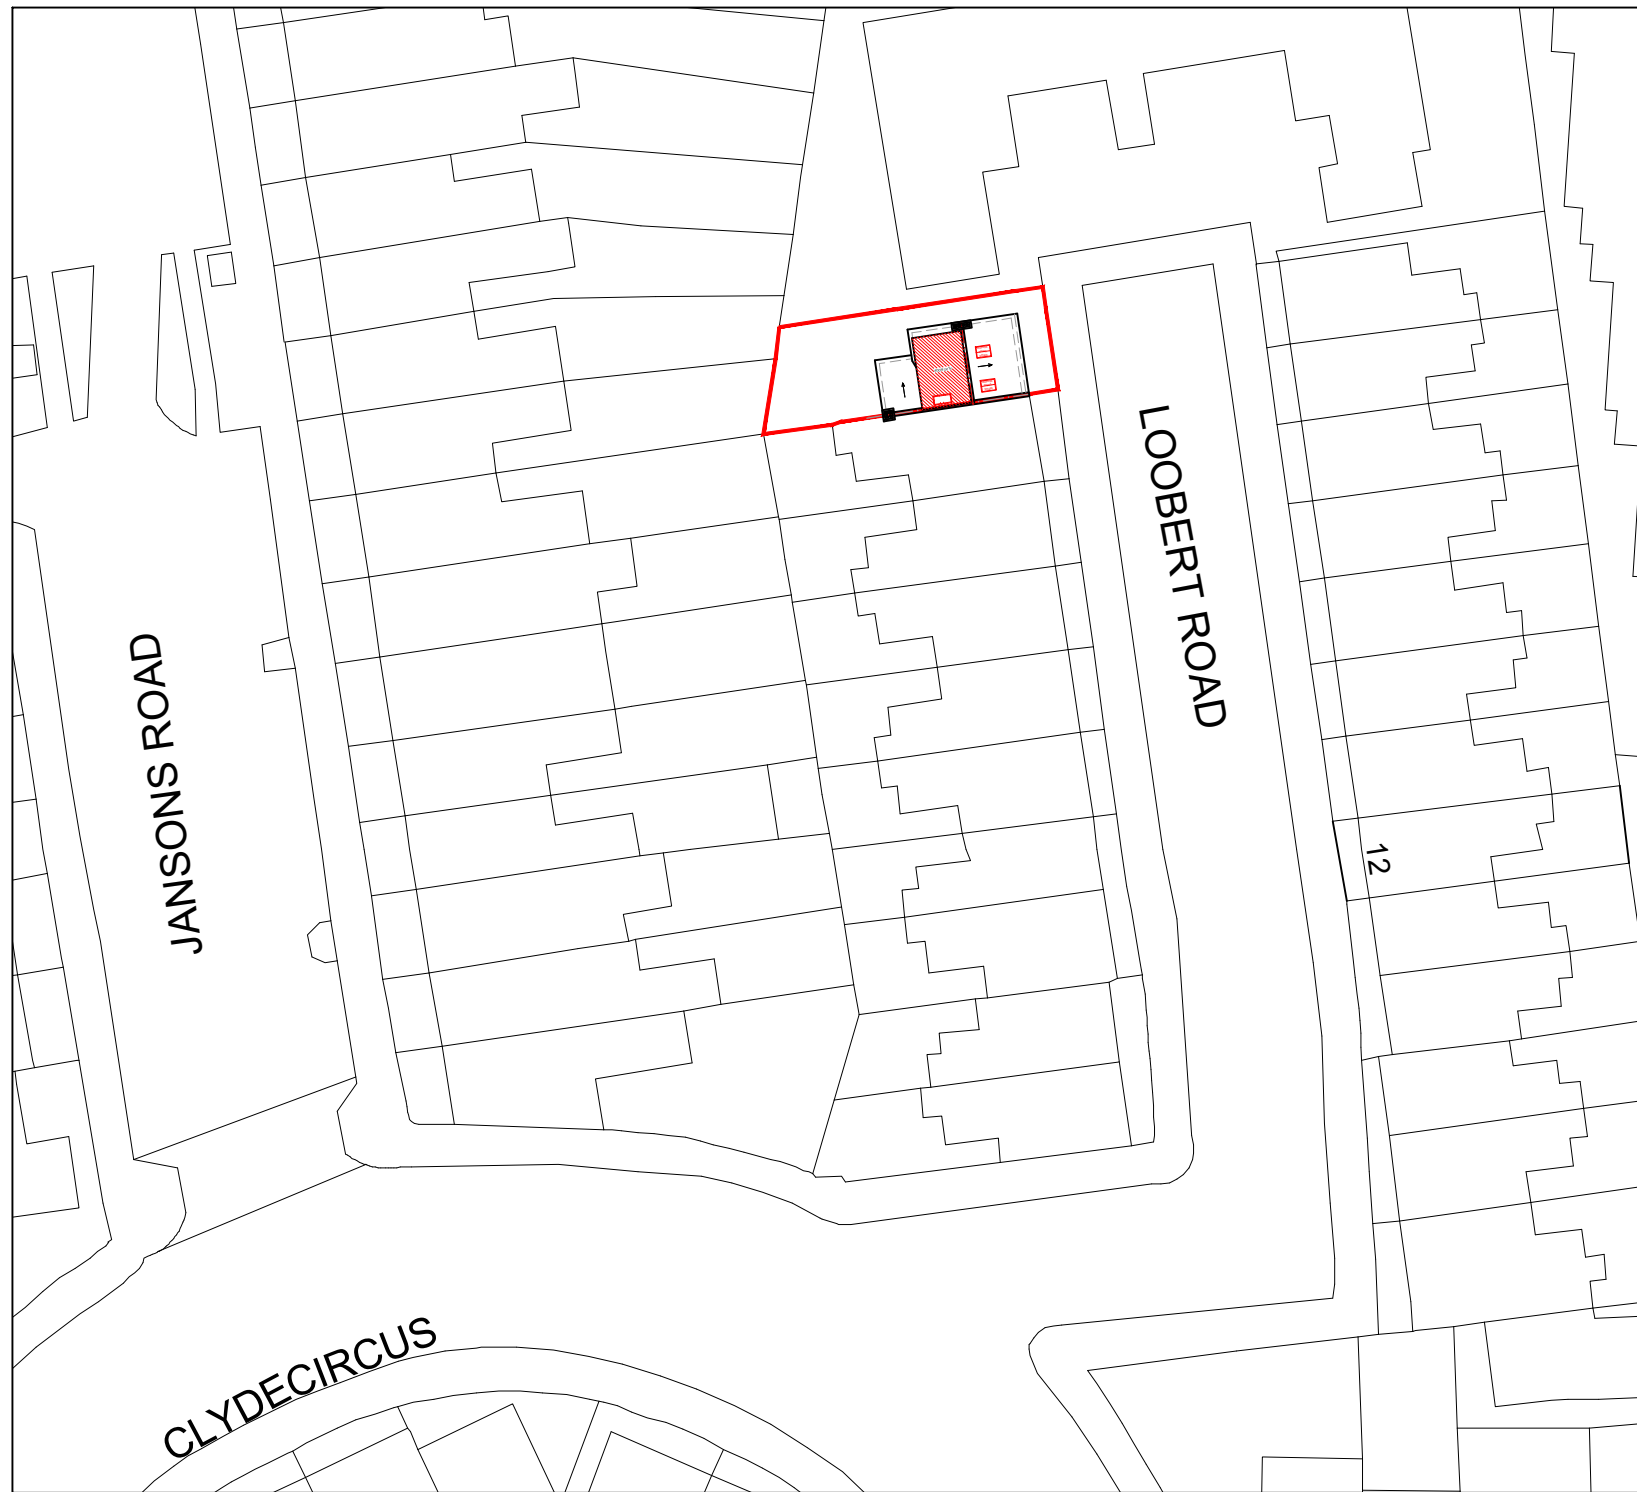

BLOCK PLAN
SCALE 1:500

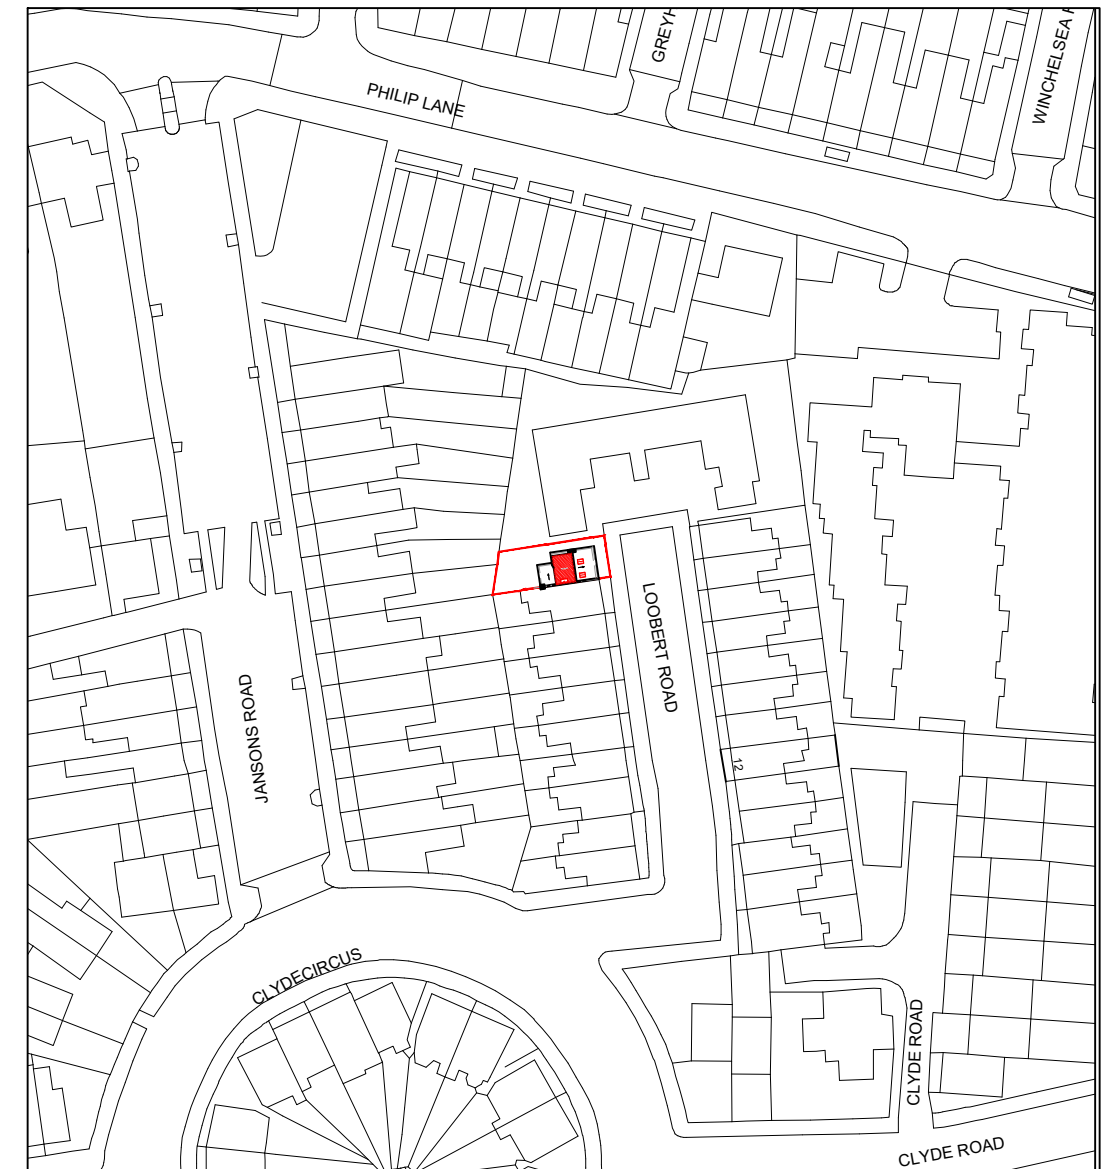

LOCATION PLAN
SCALE 1:1250

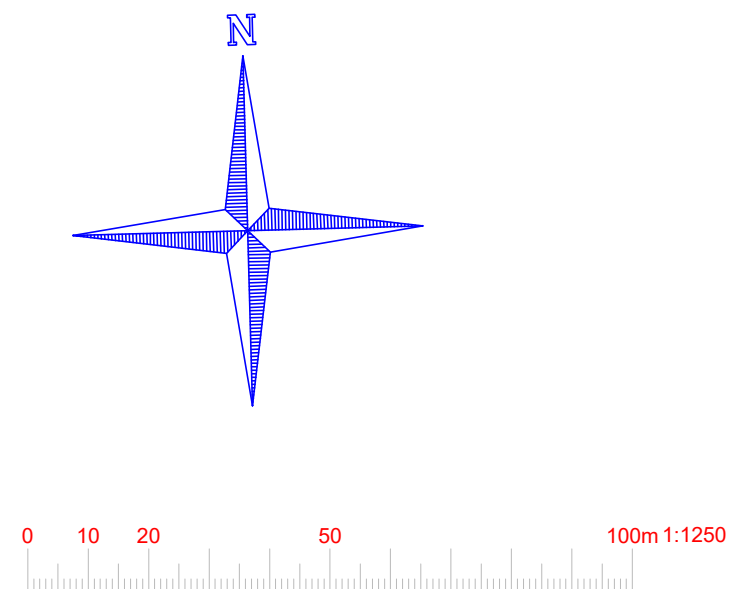

www.FastPlansUK.co.uk

Project: Loft Conversion with
Dormer to Rear.

Address:
19 LOOBER T RD,N15 4LQ

Scale: 1:500 @ A3 Dwg. no: A09 REV2

Drawn by: O.B.S Date Drawn: 12-MAR-2024

For Drawings Tel: 020 3542 1777

E-mail: plans@FastPlansUK.co.uk