




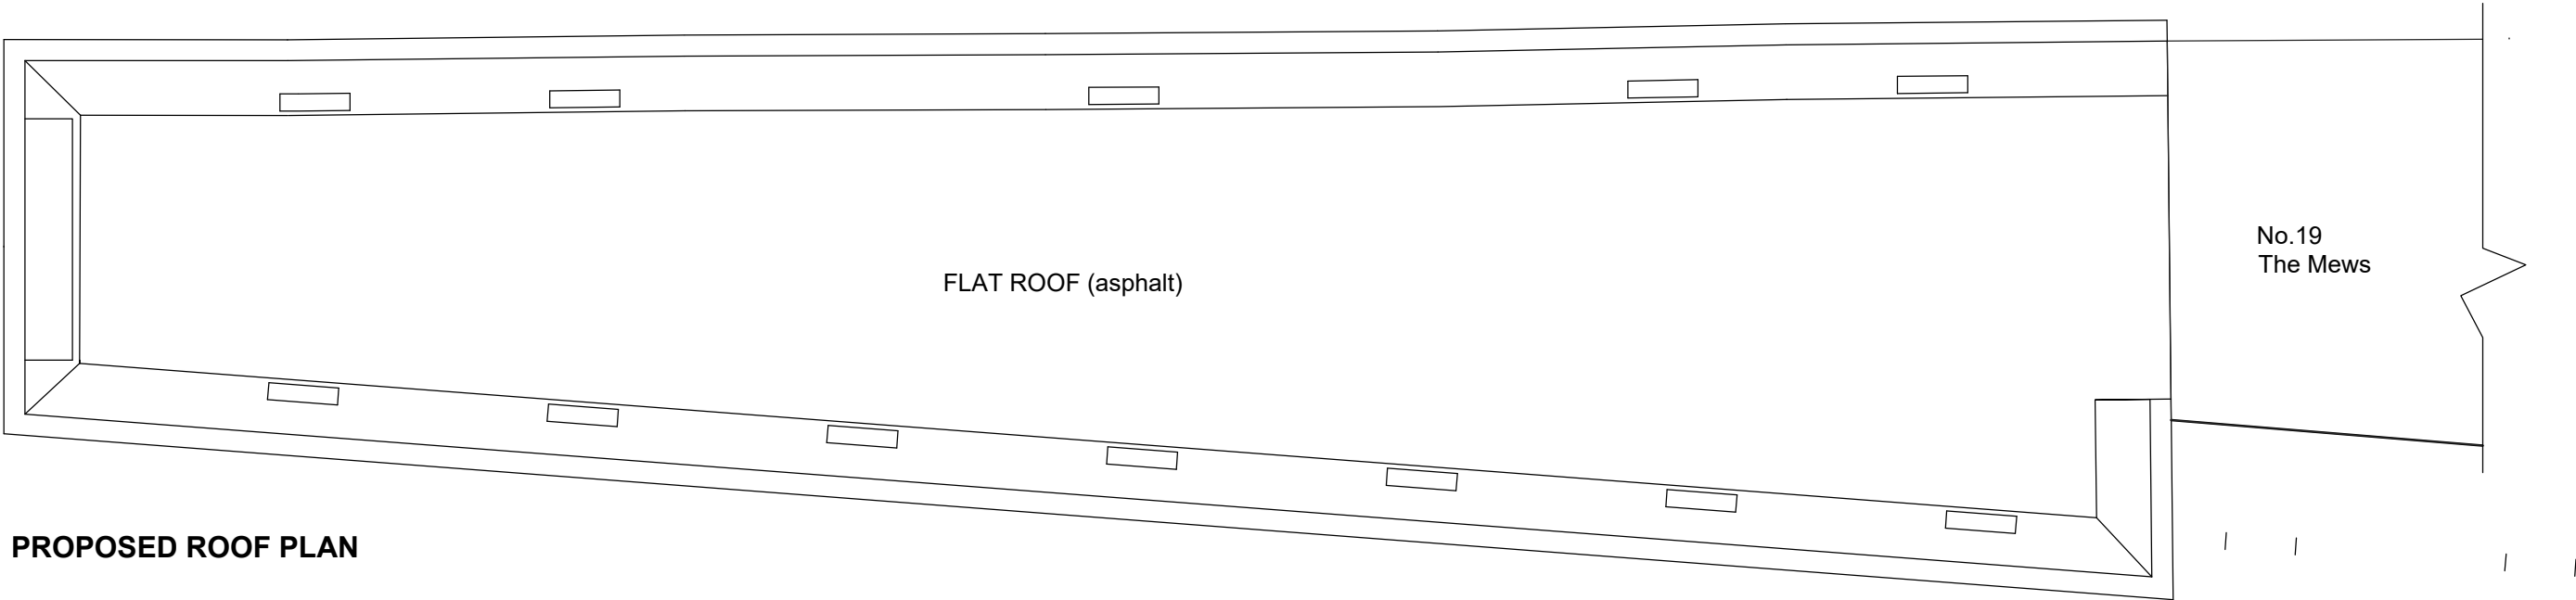

PROPOSED ROOF PLAN

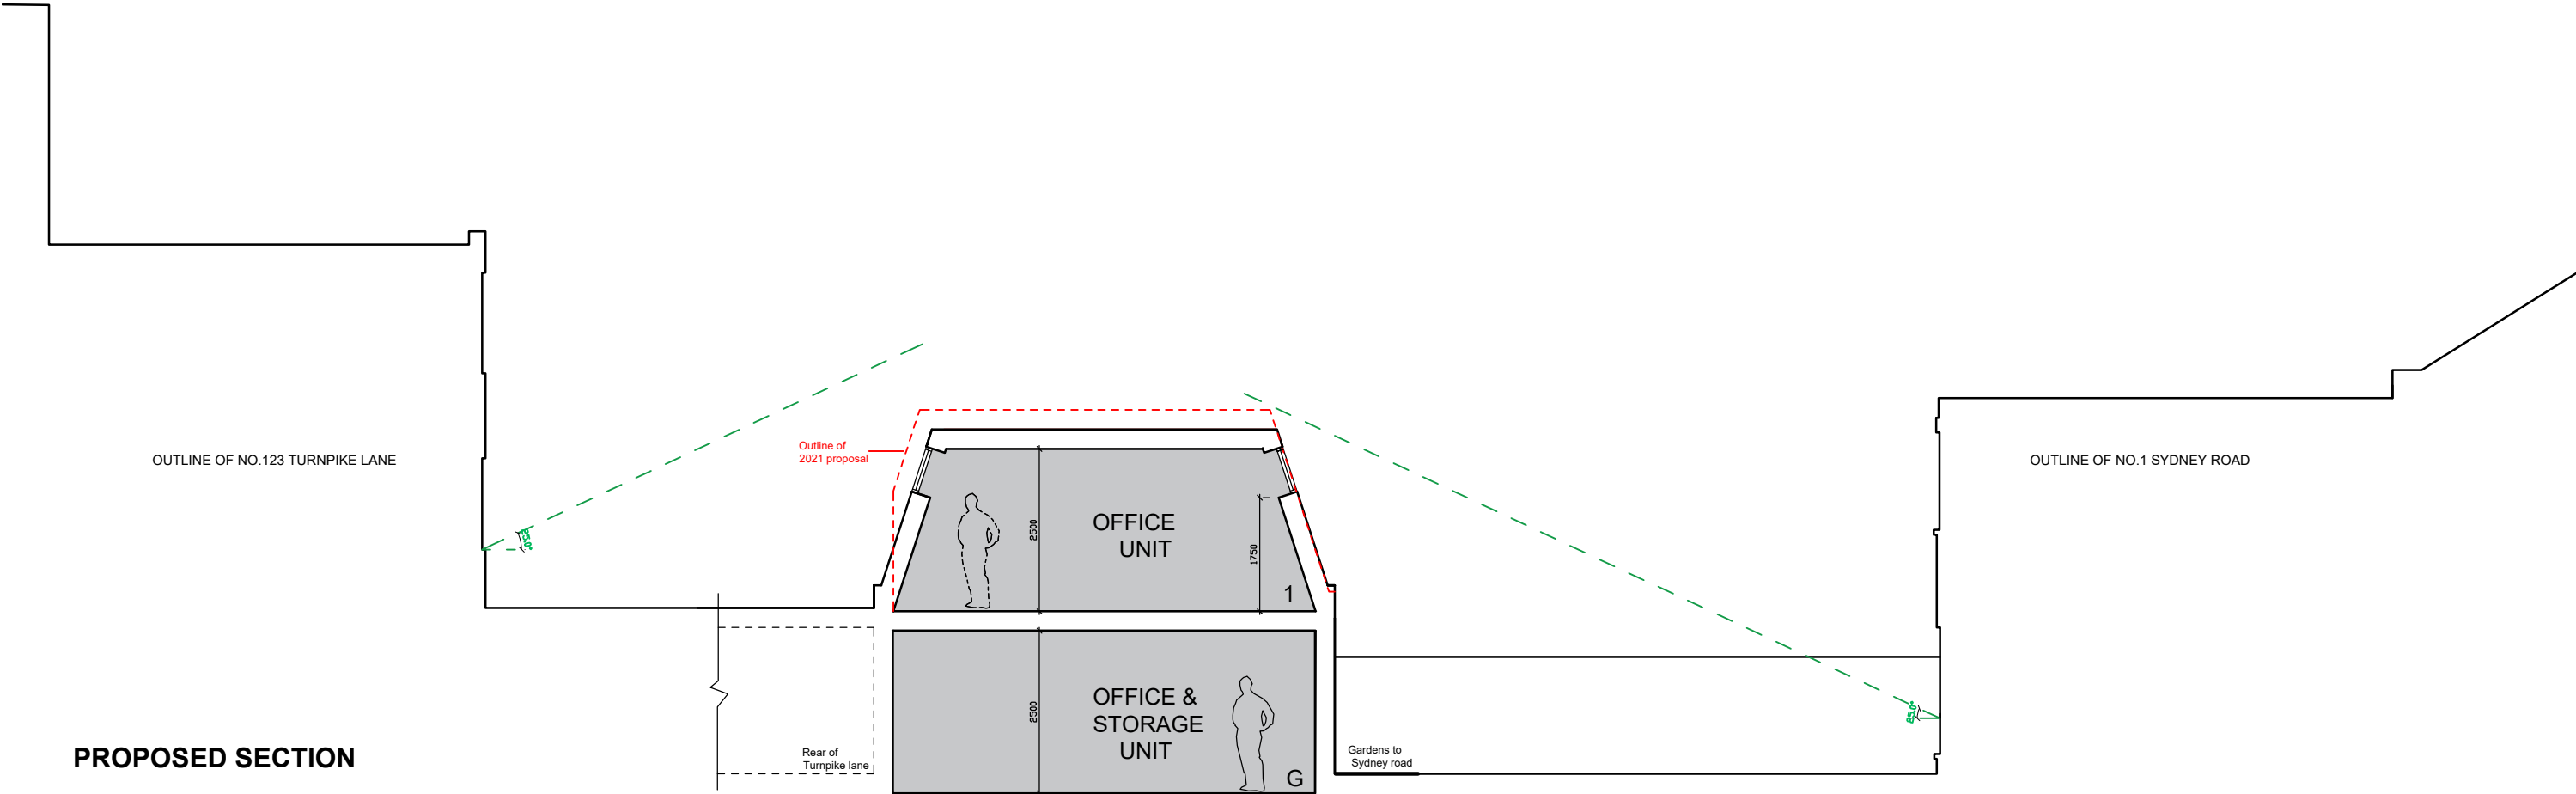

PROPOSED SECTION

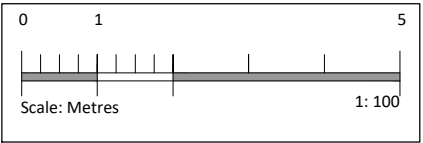

Site Address: r/o 137 Turnpike Lane : Storage yard			
London N8 0DU			
Proposed Section & Roof Plan		Date: 2/24	Scale A3: 1:100
		Drawing no. pB2401:4	