



EXISTING 1:50



EXISTING SECTION A-A

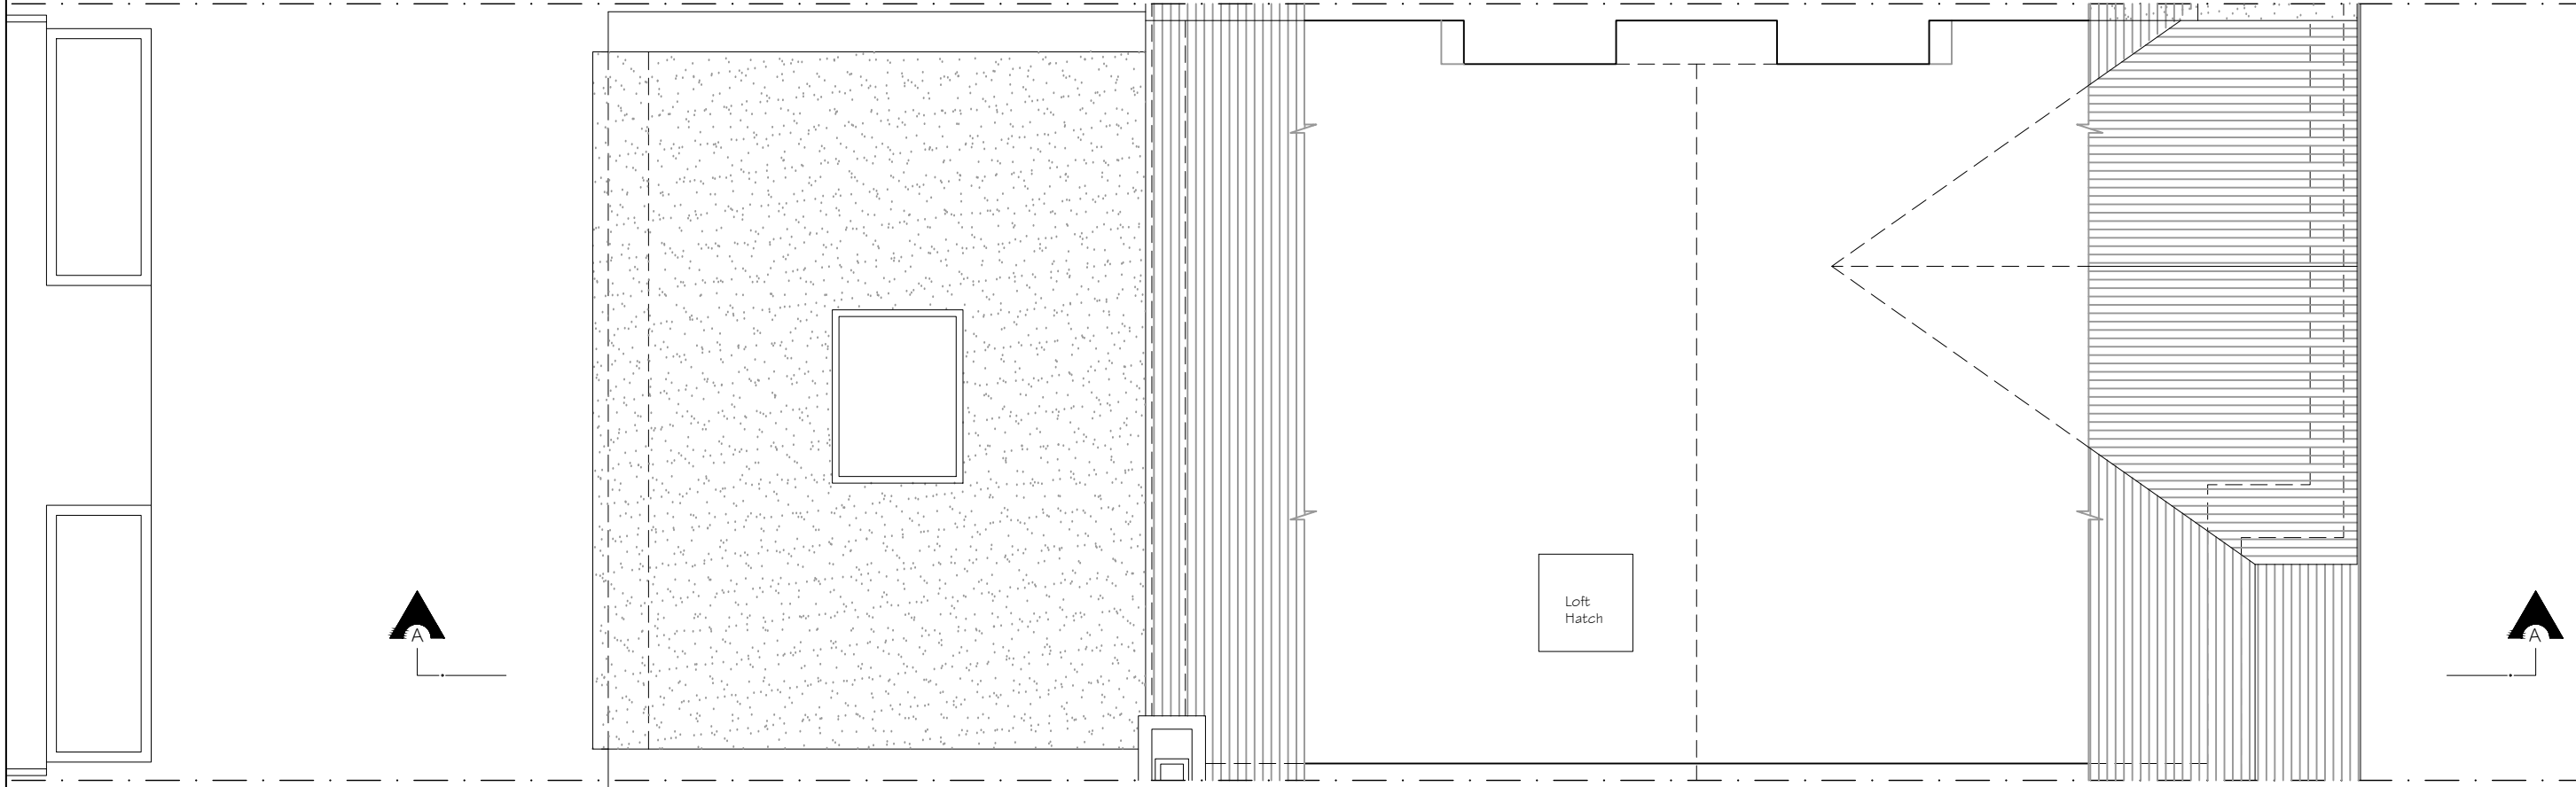

EXISTING LOFT PLAN

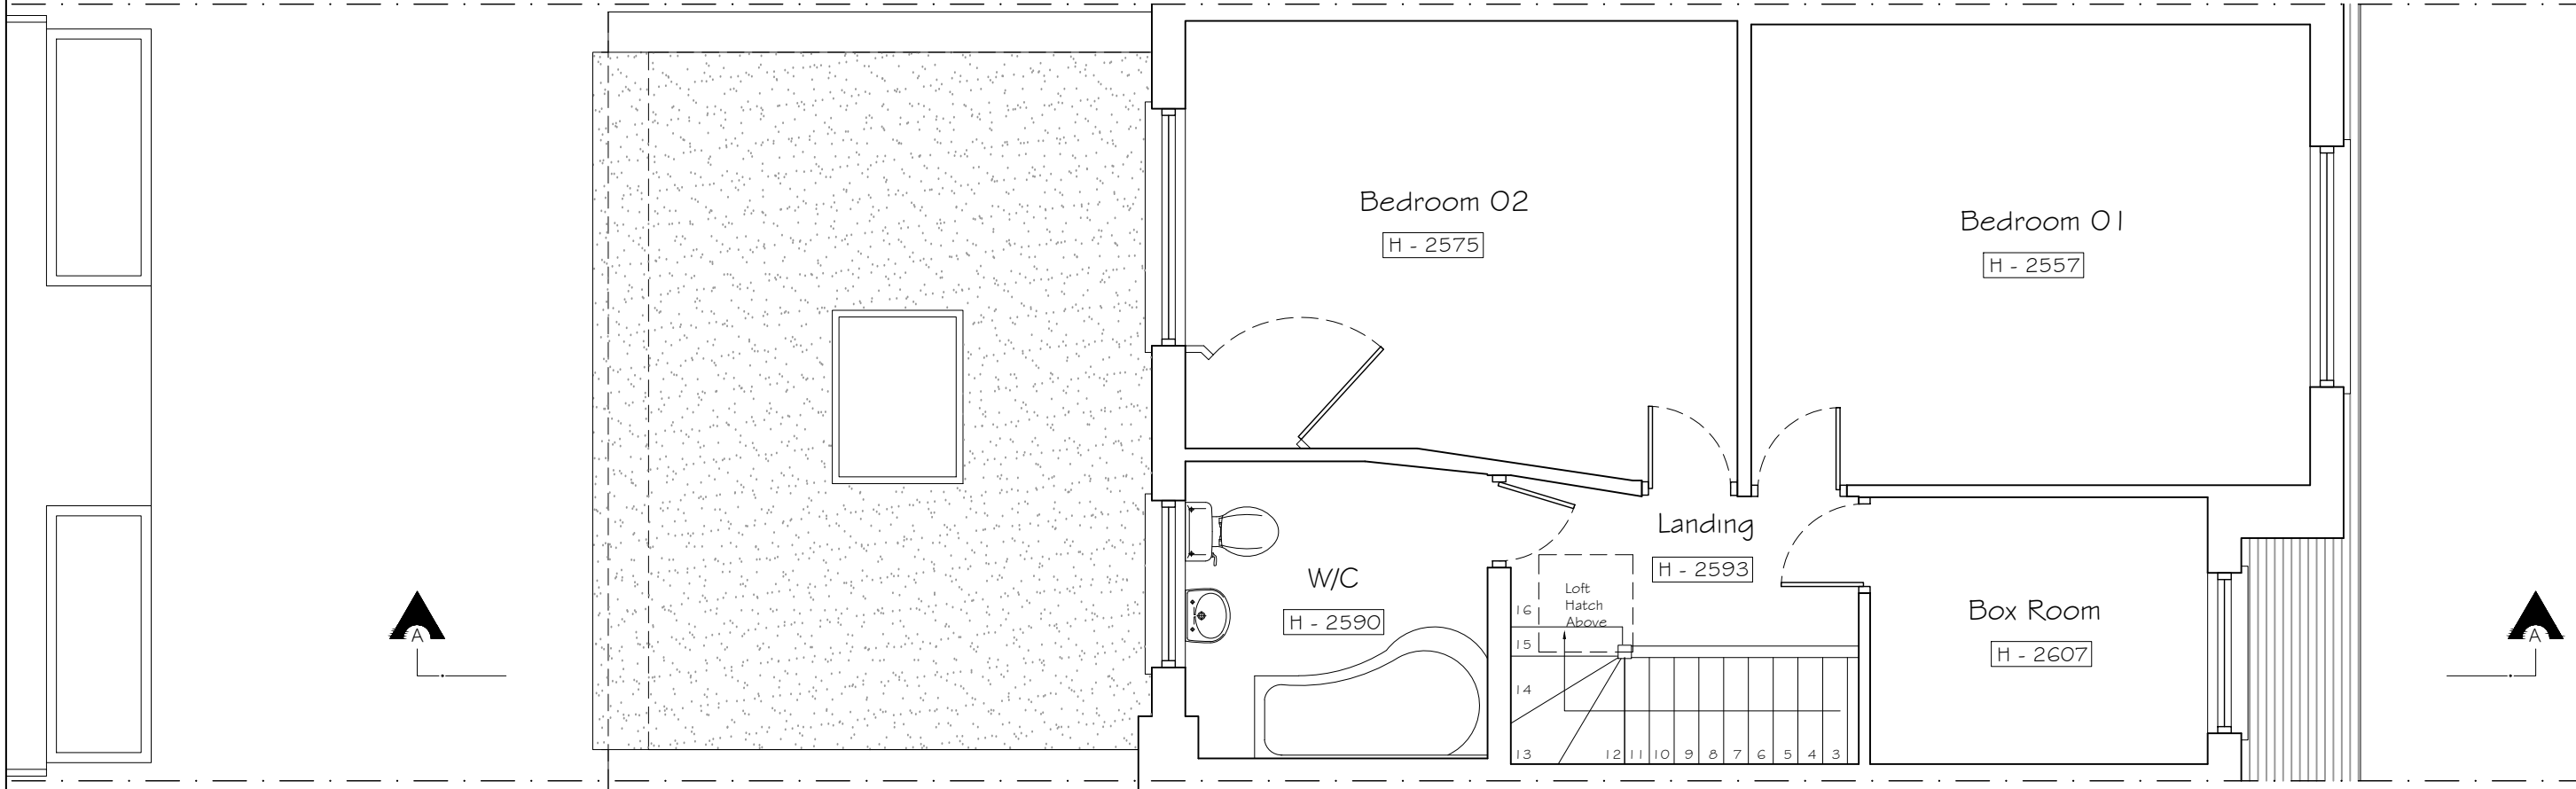

EXISTING FIRST FLOOR PLAN


EXISTING 1:100




EXISTING FRONT ELEVATION




EXISTING REAR ELEVATION

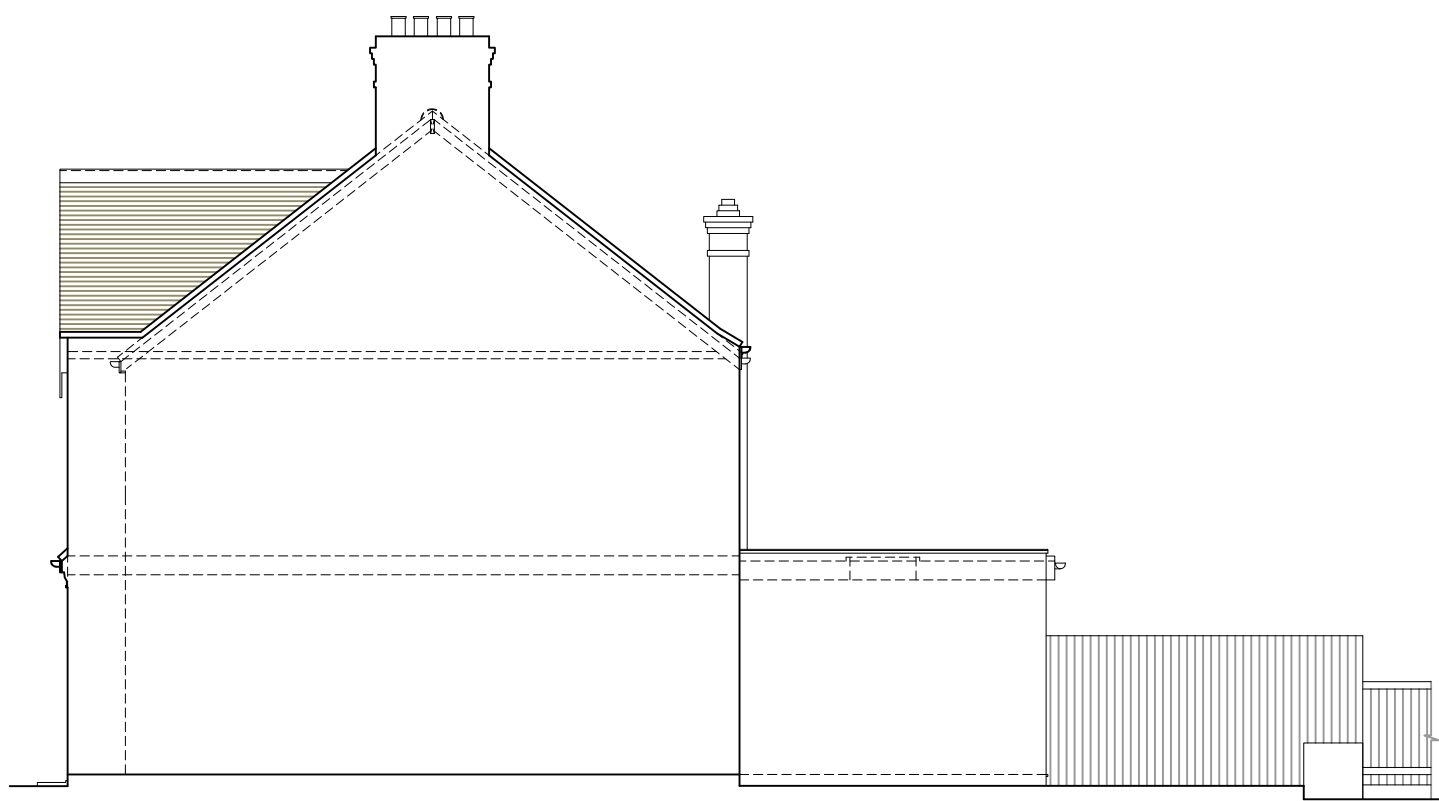


EXISTING SIDE ELEVATION 02

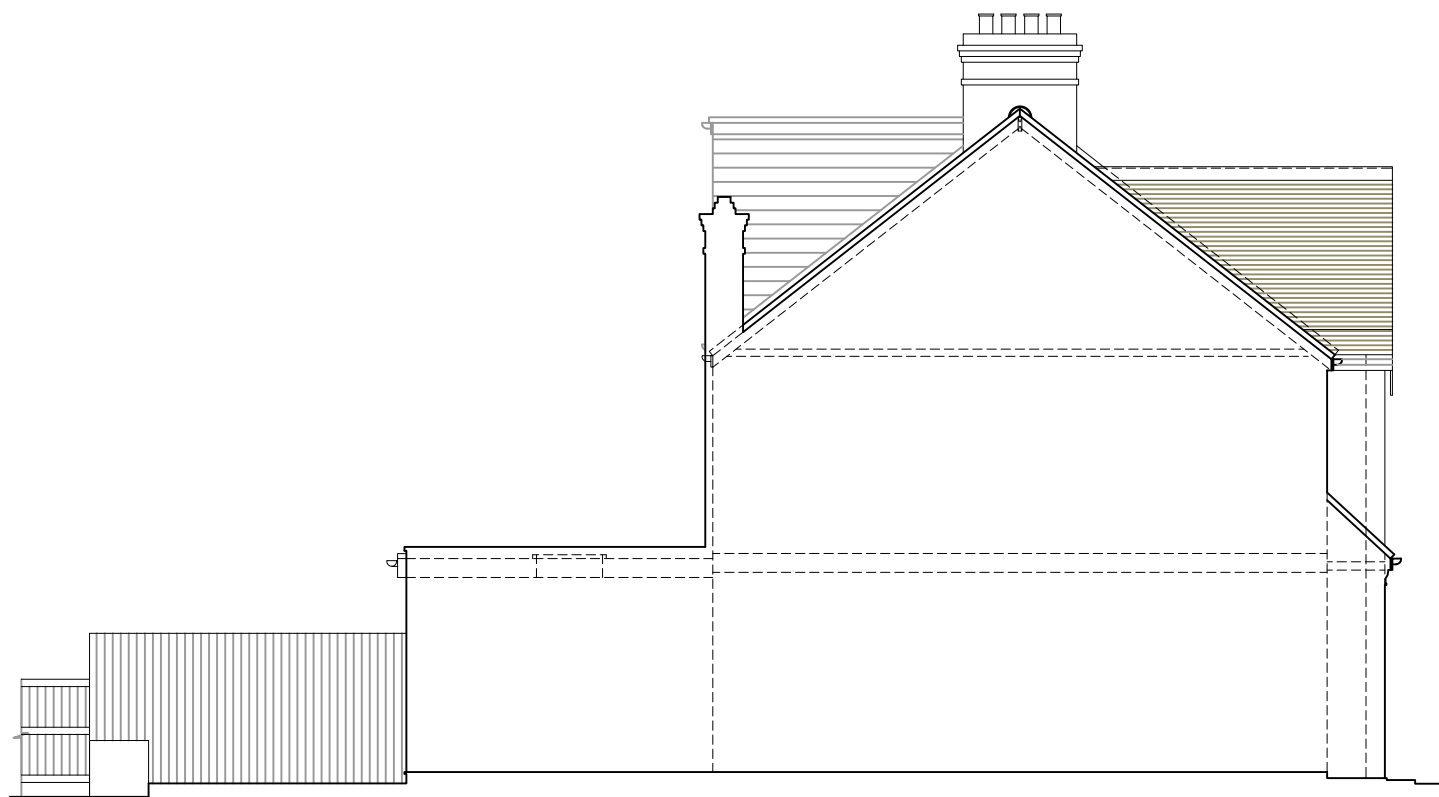

EXISTING SIDE ELEVATION 01

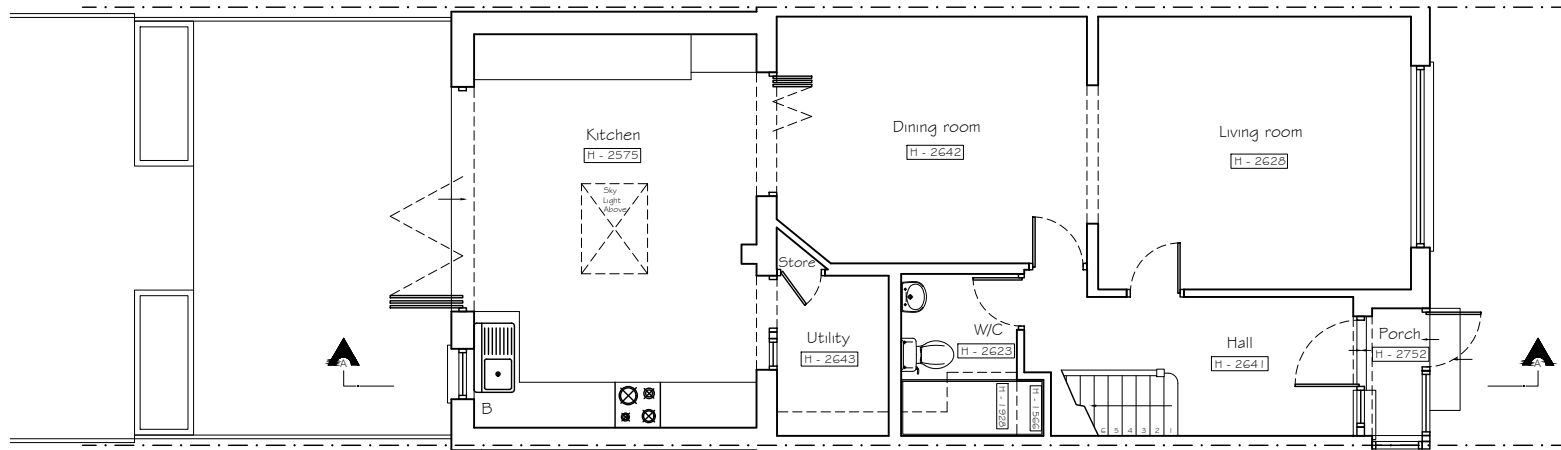

EXISTING GROUND FLOOR PLAN

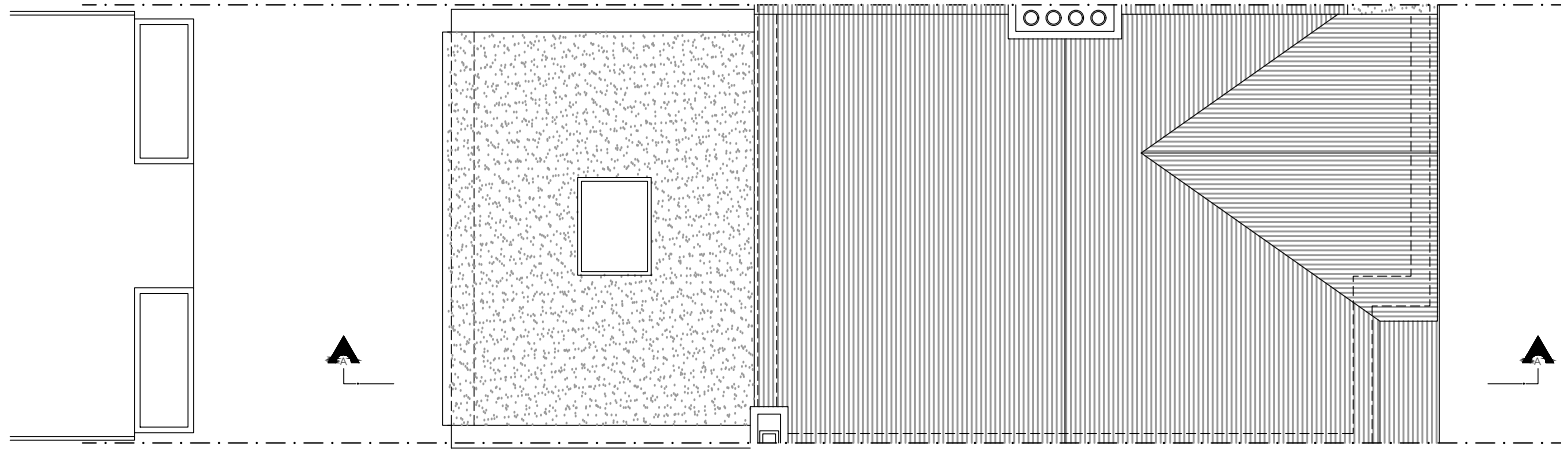

EXISTING ROOF PLAN

Copyright © Studio 136 Architects Ltd
This drawing which is the property of Studio 136 Architects Ltd is the subject of Intellectual Property Rights including copyright and design right and shall not be reproduced, copied, loaned or submitted to any other party without the written consent of Studio 136 Architects Ltd

This drawing is not to be scaled. Only figured dimensions to be taken. Any discrepancies to be reported to the Studio 136 Architects Ltd prior to setting out or ordering of any materials



Project

LOFT CONVERSION AT
55 CREIGHTON ROAD

N17 8JU

Client
MR. EMBAYE
55 CREIGHTON ROAD


N17 8JU

Drawing Title
EXISTING PLANS
SECTION & ELEVATIONS


Scale	Drawn	Checked	Authorised
1:100 / 1:50 @ A1		--	--
	JANUARY 2024	--	--

Drawing Number	Rev
ST_JAN 24_55 CRE_001	-


PROPOSED 1:50

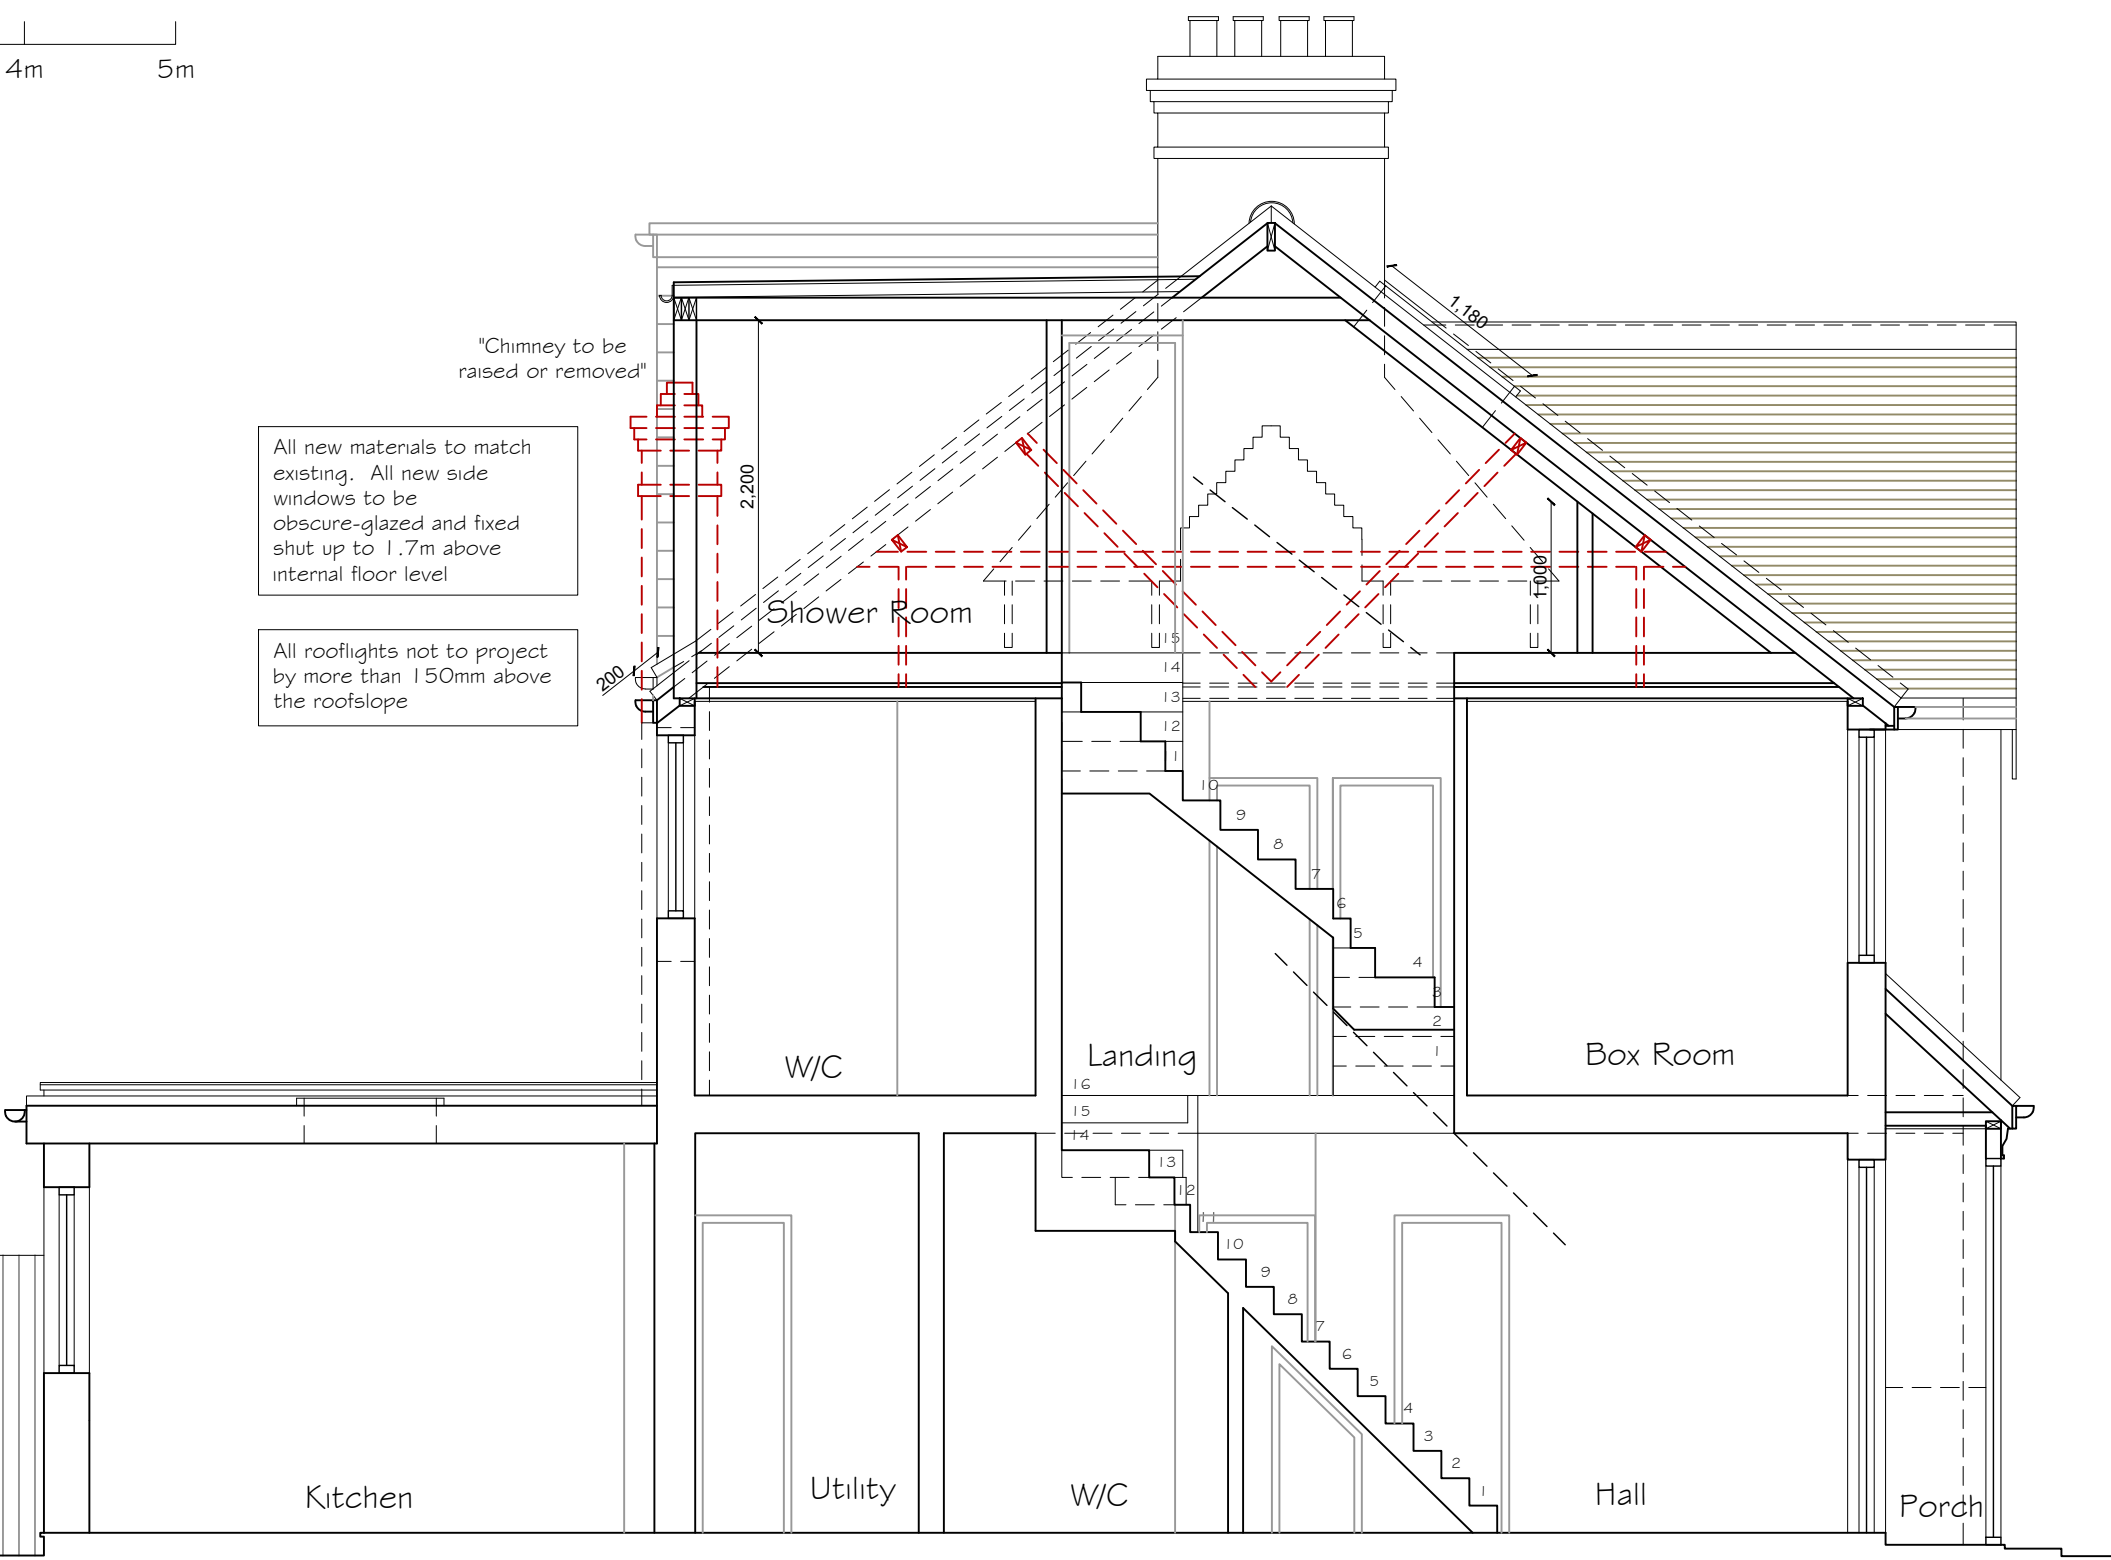

PROPOSED SECTION A-A

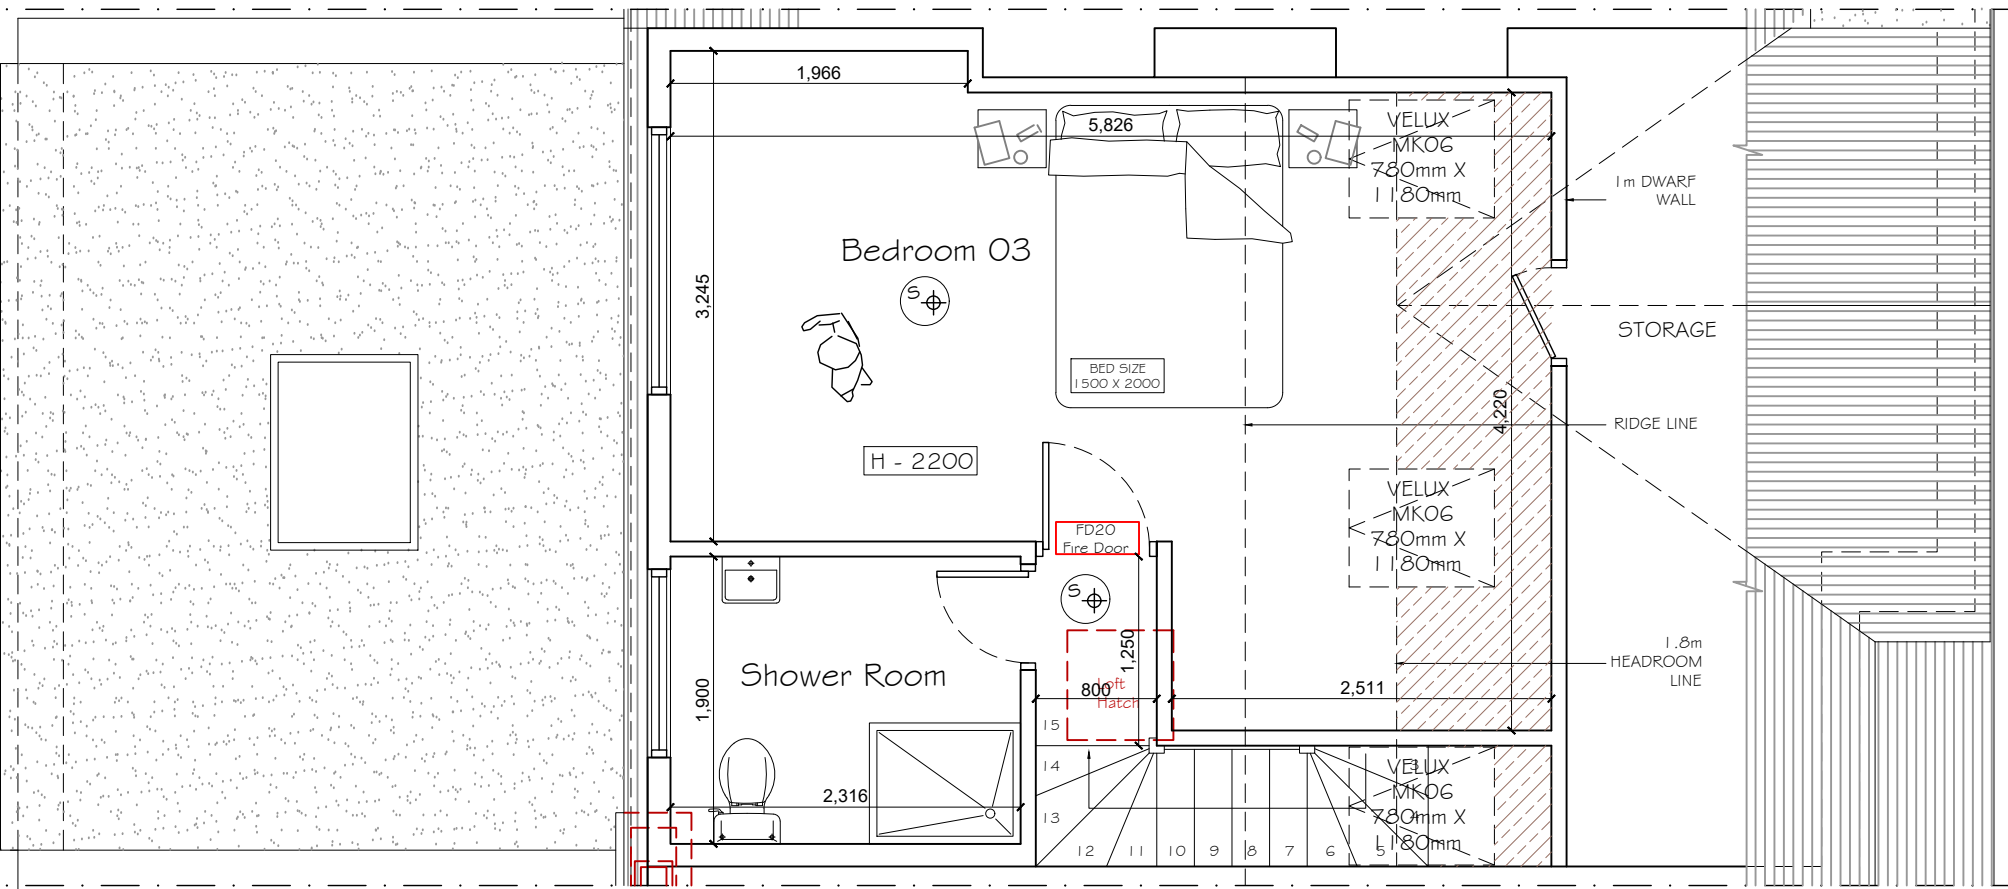

PROPOSED LOFT PLAN

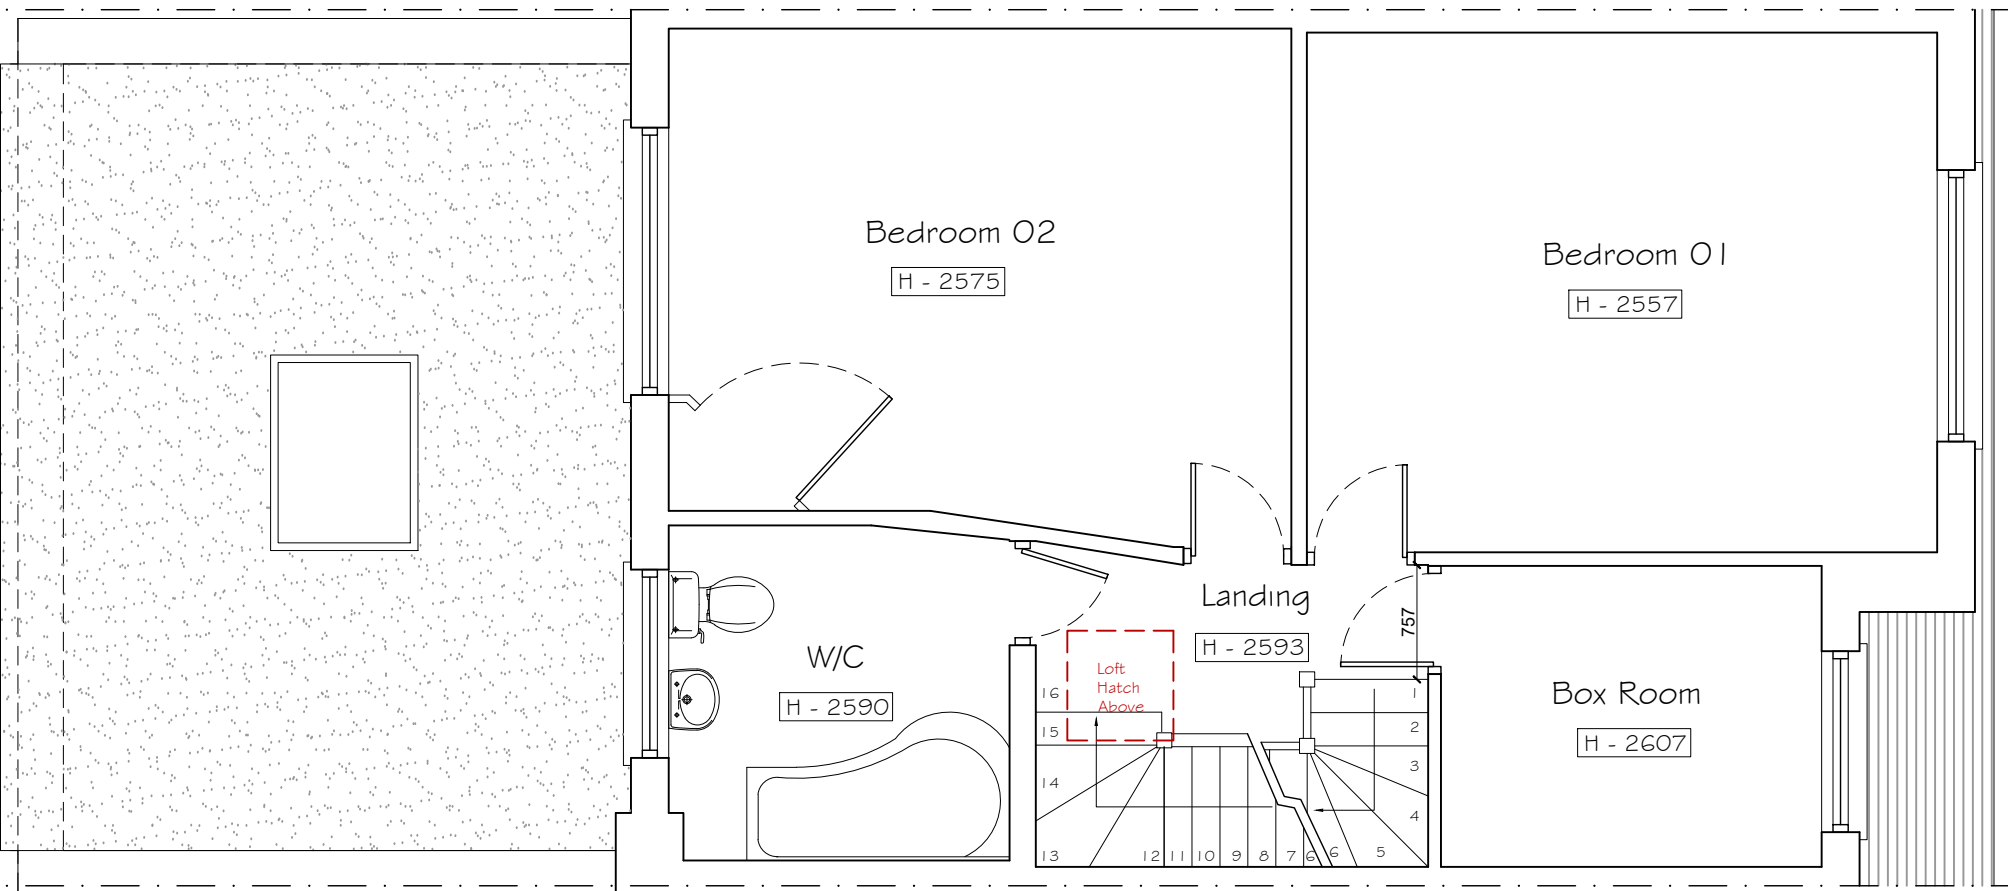


PROPOSED FIRST FLOOR PLAN



PROPOSED 1:100




PROPOSED FRONT ELEVATION

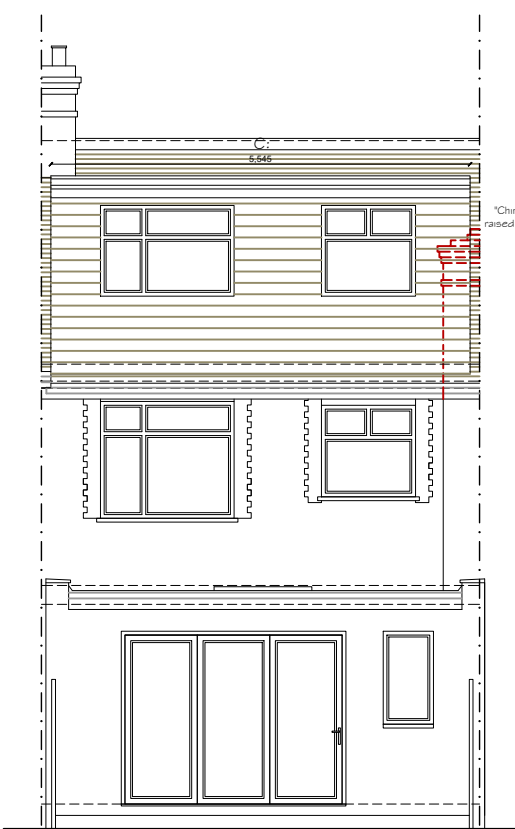


PROPOSED REAR ELEVATION

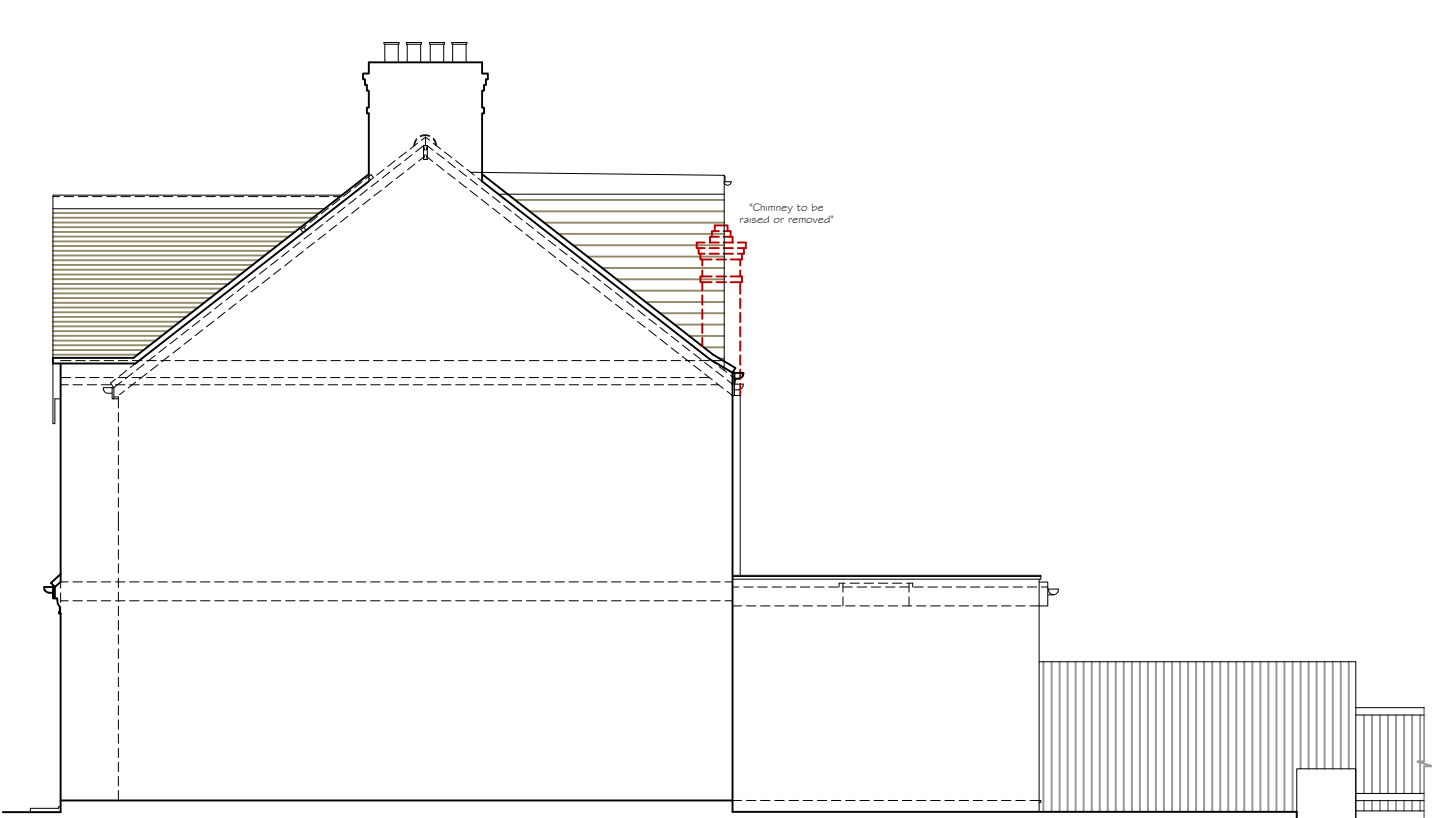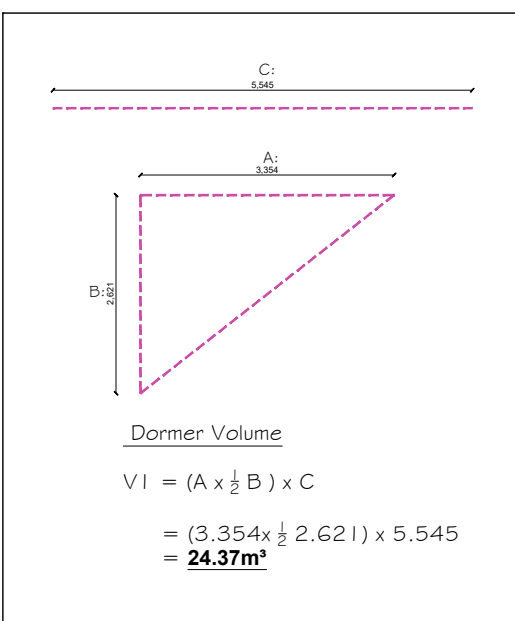


PROPOSED SIDE ELEVATION 02

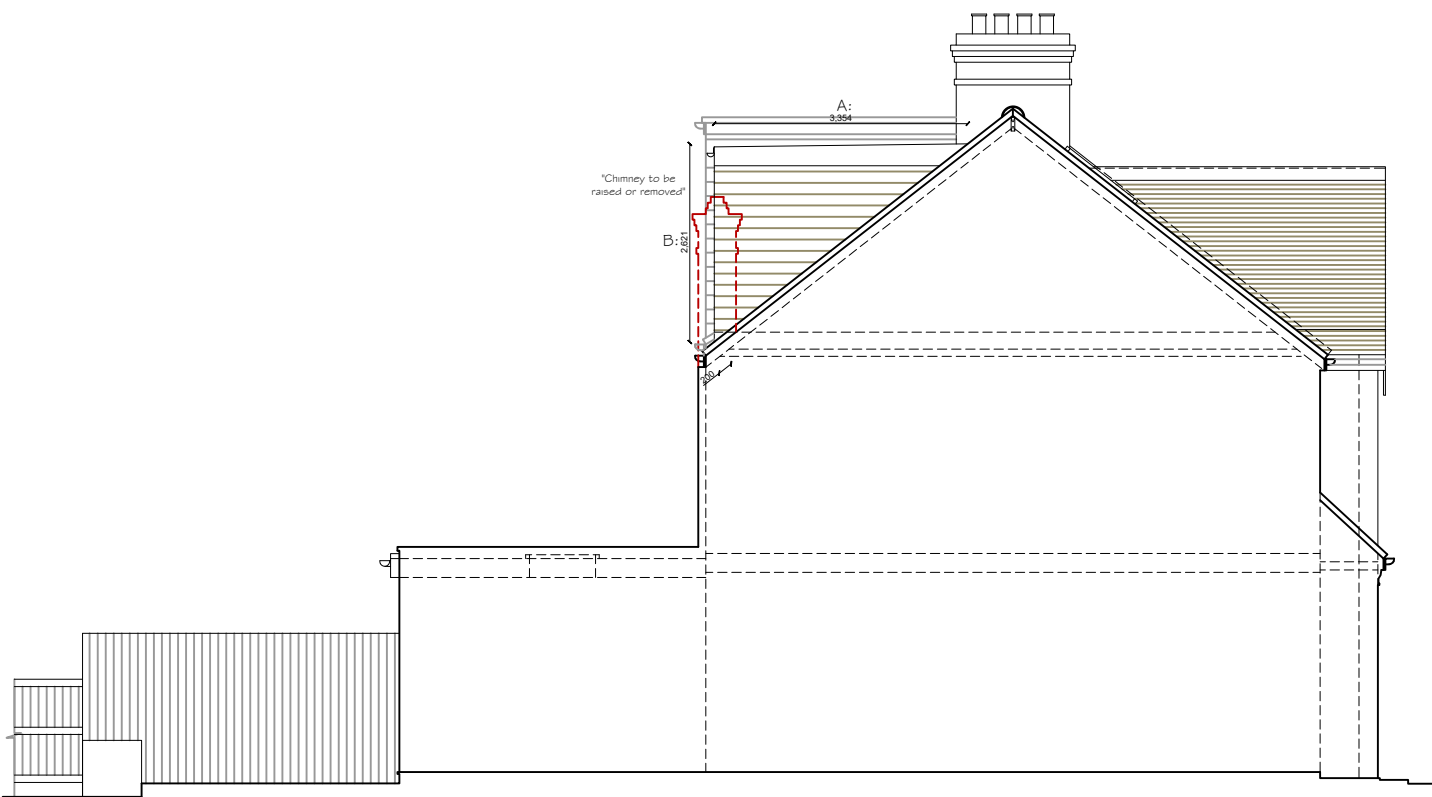

PROPOSED SIDE ELEVATION 01

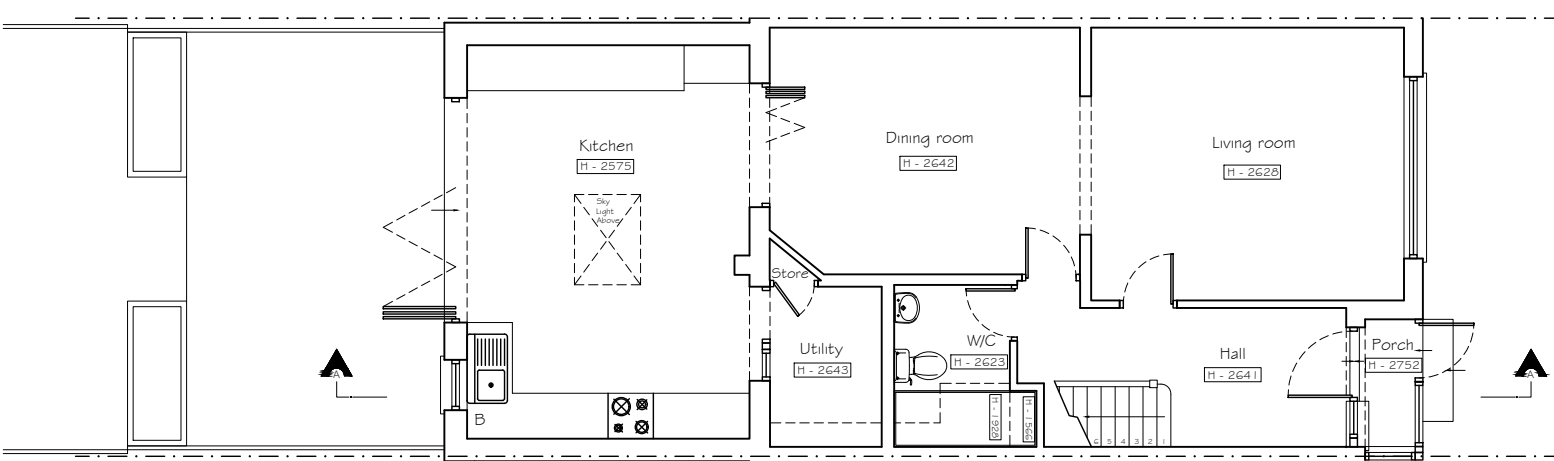

PROPOSED GROUND FLOOR PLAN

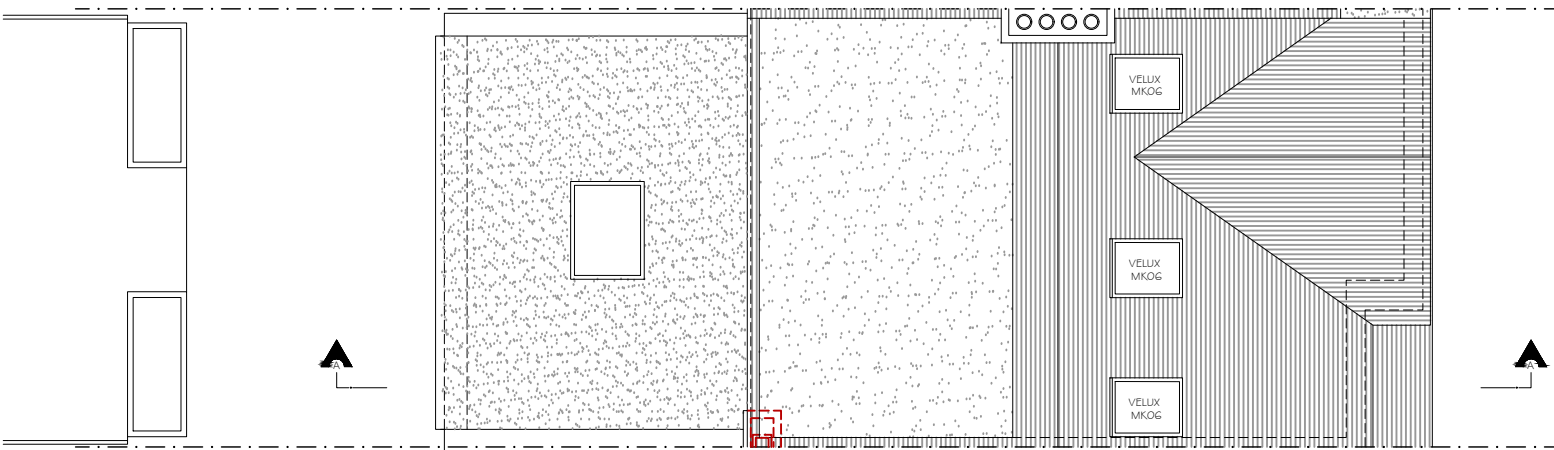

PROPOSED ROOF PLAN

Copyright © Studio 136 Architects Ltd
This drawing which is the property of Studio 136 Architects Ltd is the subject of Intellectual Property Rights including copyright and design right and shall not be reproduced, copied, loaned or submitted to any other party without the written consent of Studio 136 Architects Ltd

This drawing is not to be scaled. Only figured dimensions to be taken. Any discrepancies to be reported to the Studio 136 Architects Ltd prior to setting out or ordering of any materials

Absolutelofts

Project

LOFT CONVERSION AT
55 CREIGHTON ROAD

N17 8JU

Client
MR. EMBAYE
55 CREIGHTON ROAD

N17 8JU

Drawing Title
PROPOSED PLANS
SECTION & ELEVATIONS

Scale	Drawn	Checked	Authorised
1:100 / 1:50 @ A1		-	-
	JANUARY 2024	-	-

Drawing Number	Rev
ST_JAN 24_55 CRE_002	-