




NOTE:
EXISTING LOW QUALITY PVC WINDOWS TO BE
REPLACED WITH HIGH QUALITY TIMBER WINDOWS.
EXISTING CONCRETE TILED ROOF TO BE REPAIRED
AND REPLACED WHERE NECESSARY.

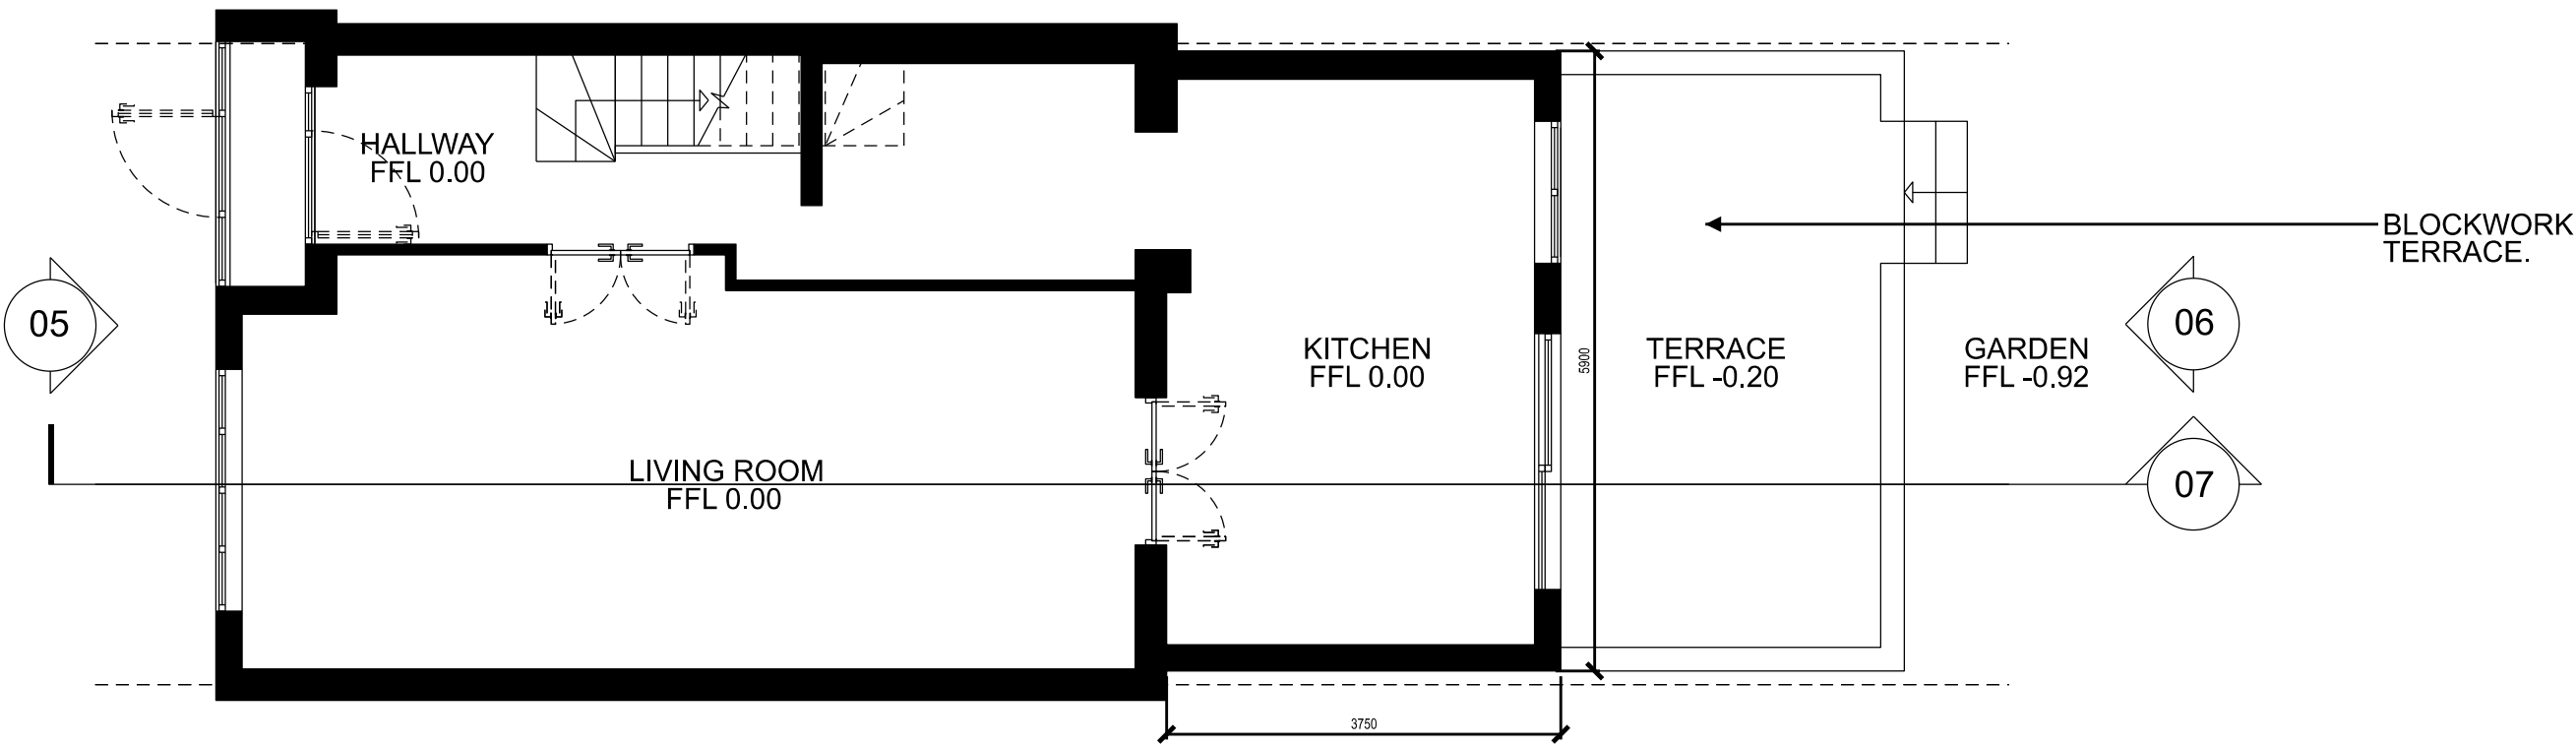


01 EX GROUND FLOOR
PLAN - SCALE 1:50

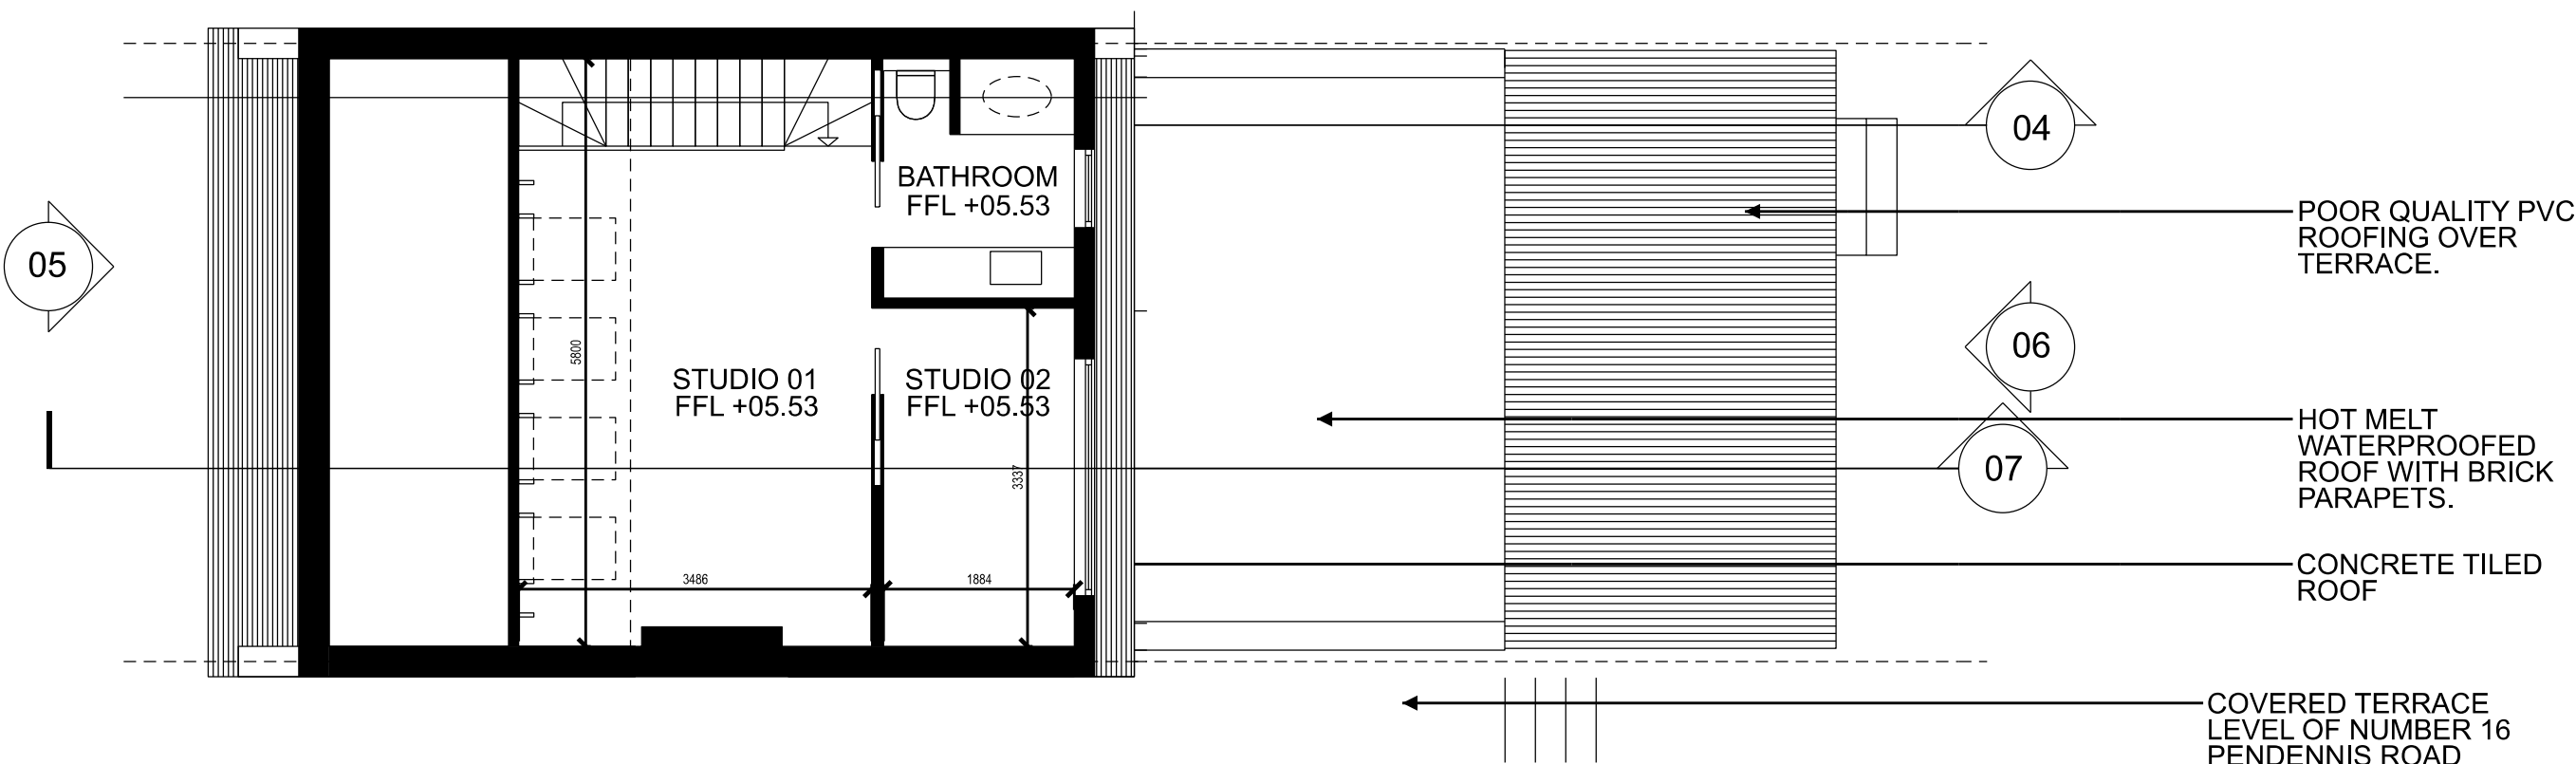


03 PD SECOND FLOOR PLAN
PLAN - SCALE 1:50

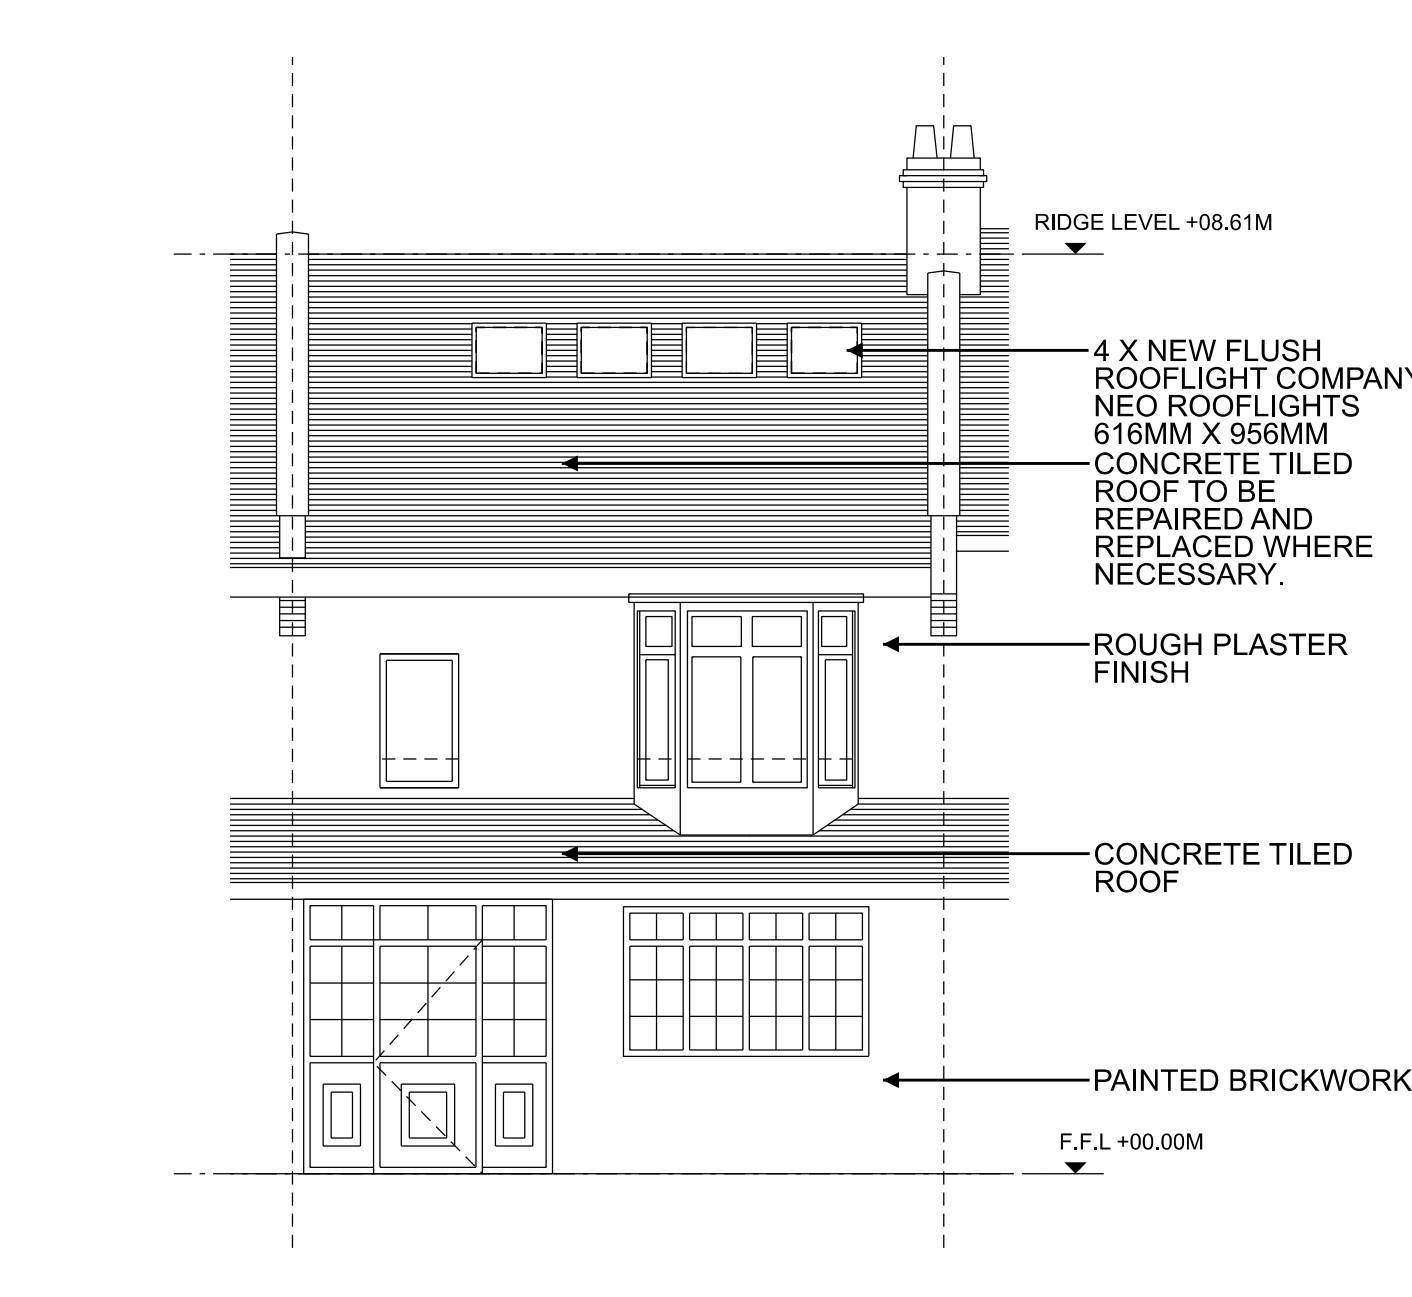


05 PD FRONT ELEVATION
PLAN - SCALE 1:50

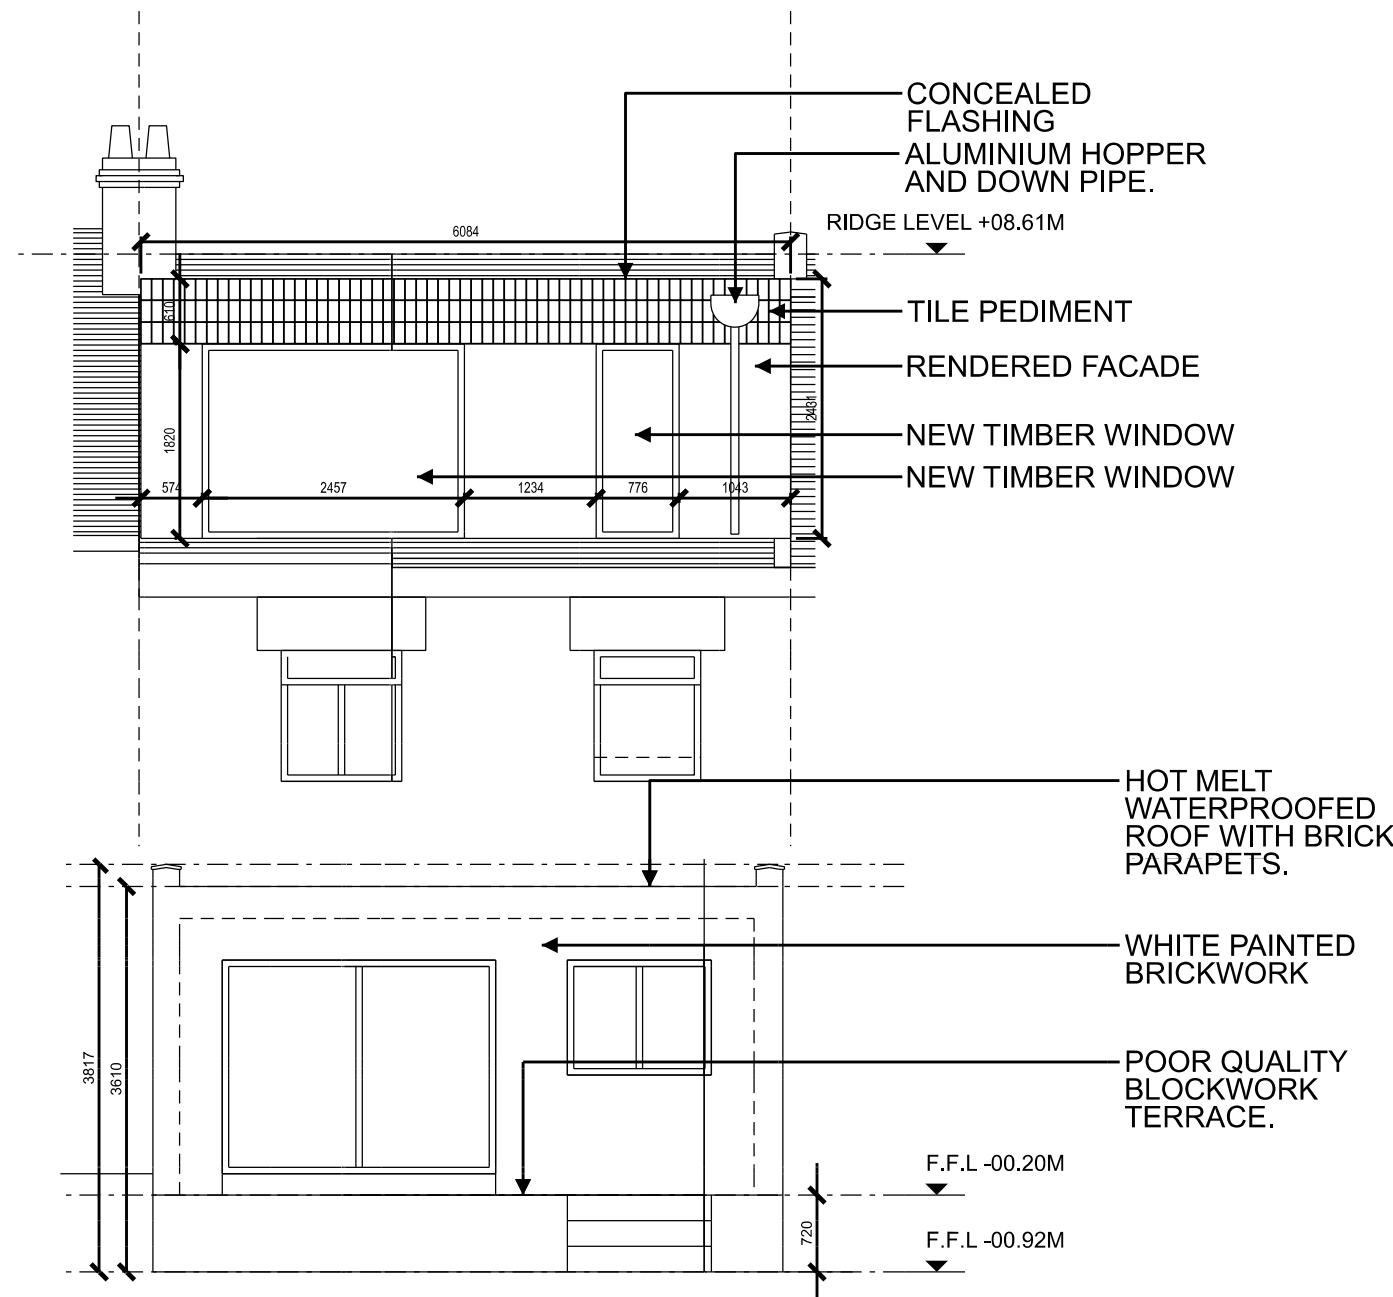


06 PD REAR ELEVATION
PLAN - SCALE 1:50

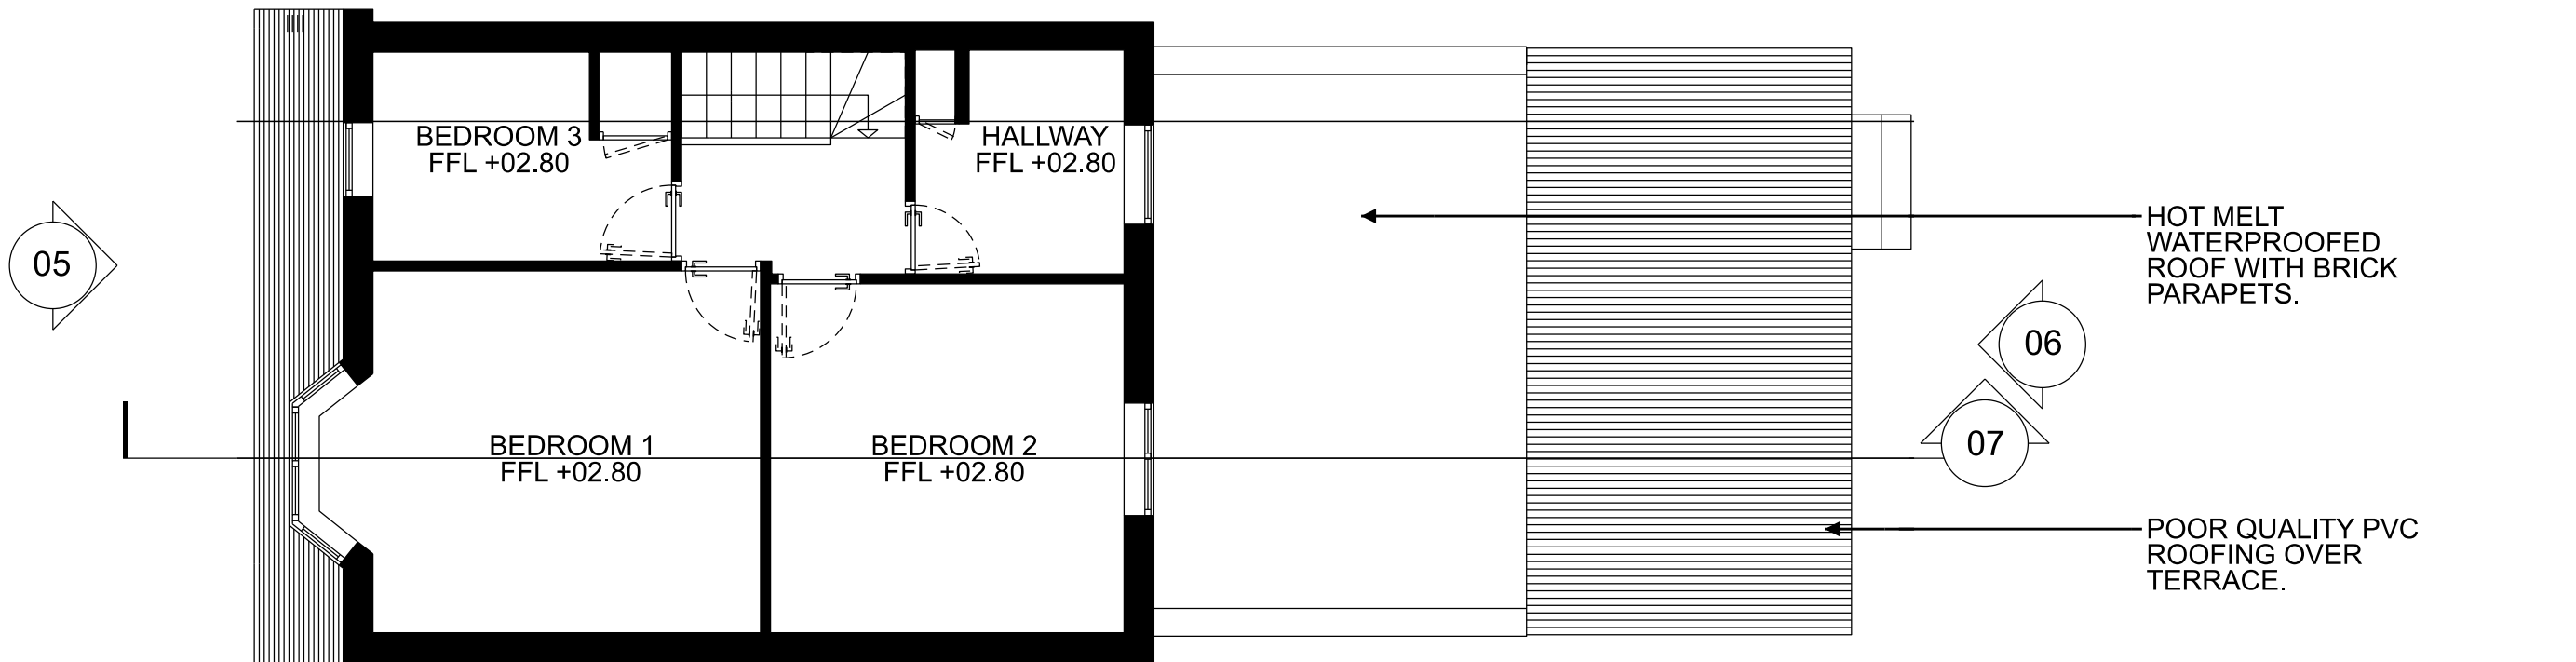

02 PD FIRST FLOOR PLAN
PLAN - SCALE 1:50

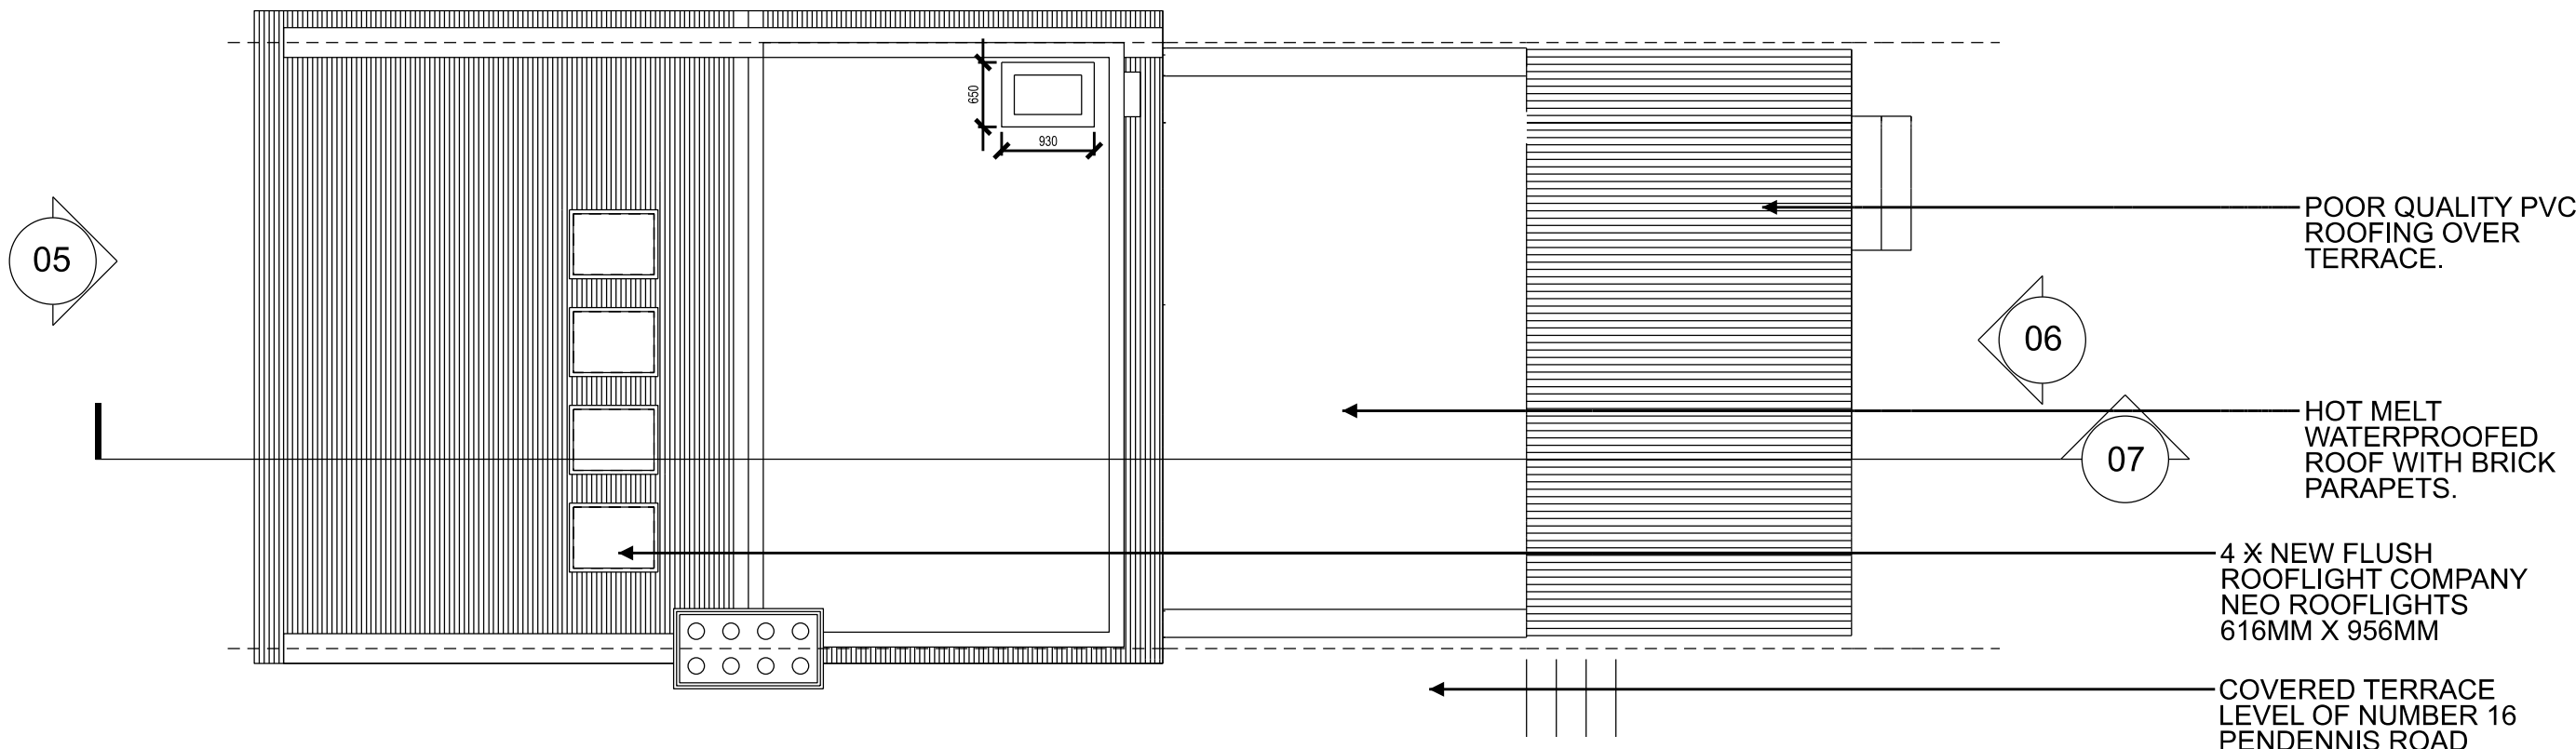


04 PD ROOF PLAN
PLAN - SCALE 1:50

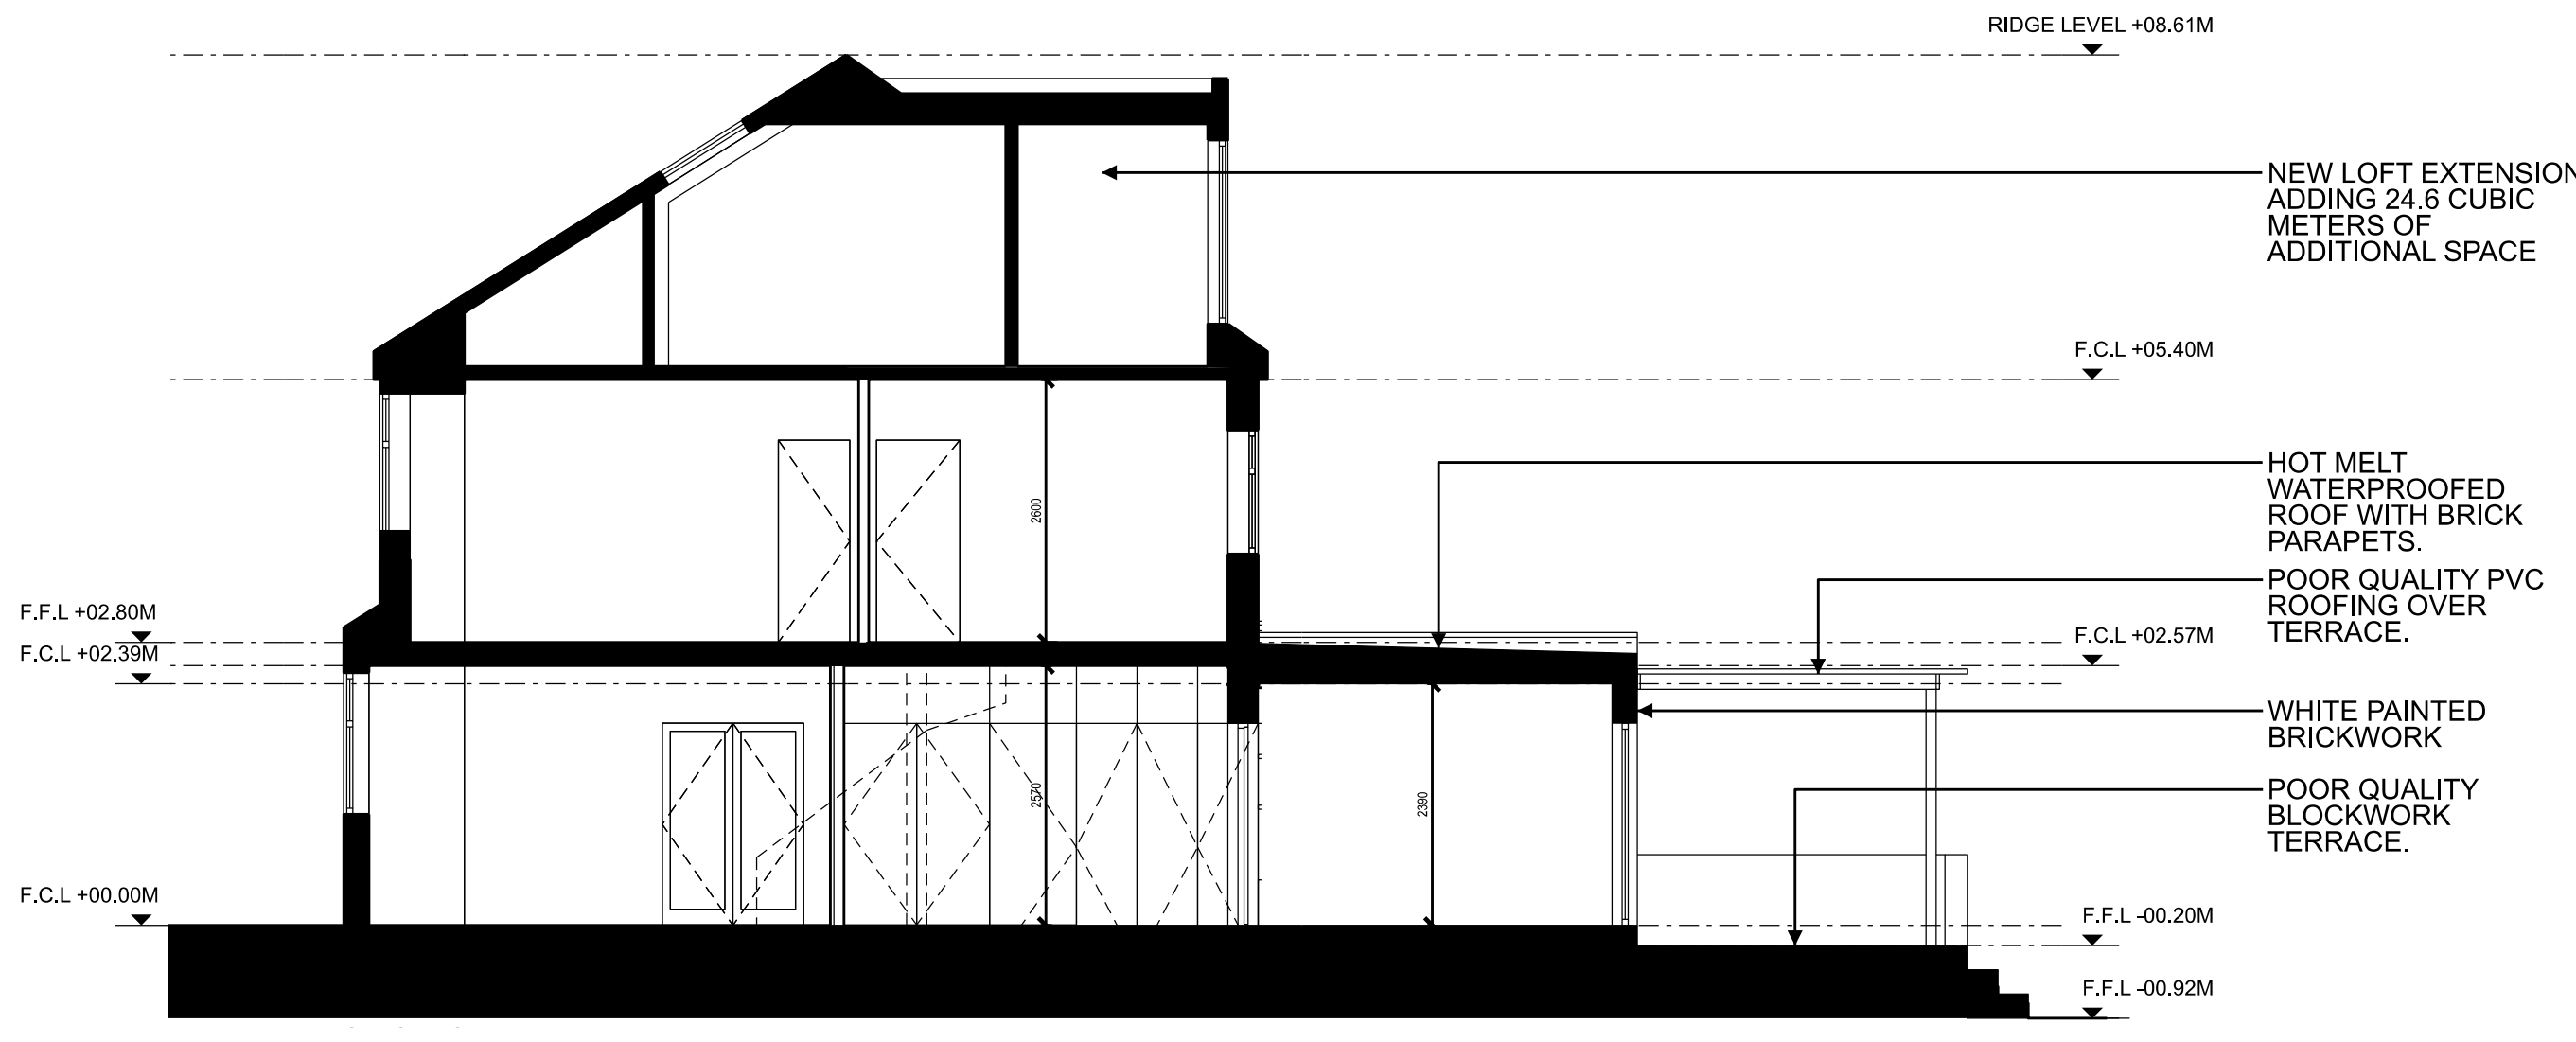

07 PD SECTION
PLAN - SCALE 1:50

Rev	Date	Description	By

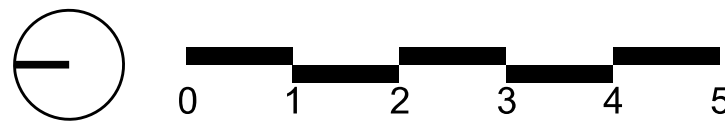

ARCHIVE FOR SPACE

5 Queen Square,
Level 1
London
WC1N 3AR

+44 (0) 7792373430

Project: 14 Pendennis Road

Title: Proposed Plans and Elevations PD

Scale @A1:50
Scale @A3:100

Drawing and CAD File Number: X4-018-V1-00-DR-A-0013
Rev: /