




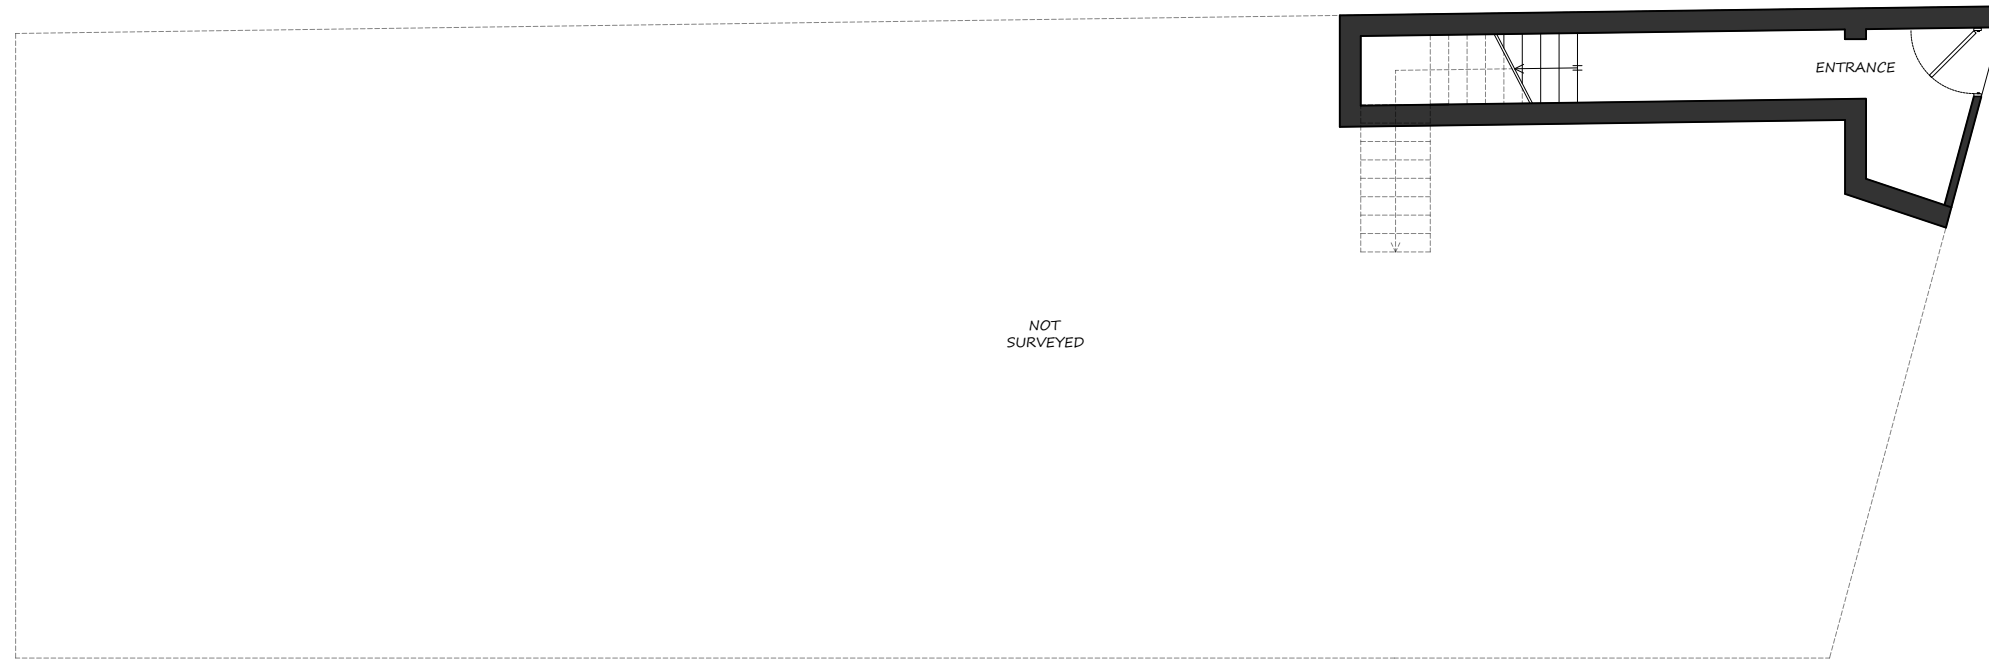

PROPOSED GROUND FLOOR PLAN 1:100

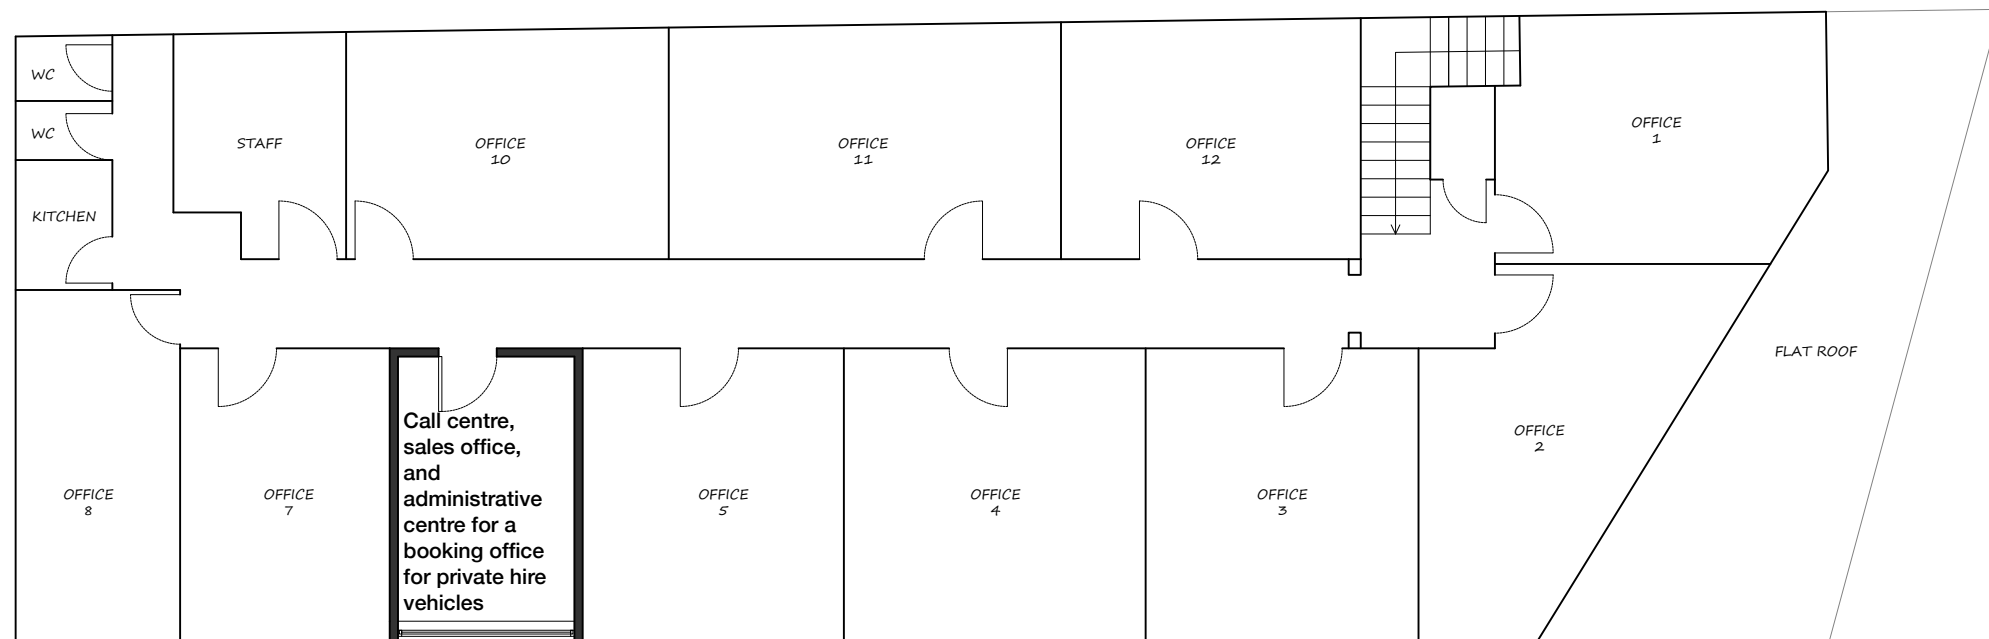

PROPOSED FIRST FLOOR PLAN 1:100

 

mza planning
planning permission without the headaches

14 Devonshire Mews
Chiswick
London, W4 2HA
T. 0844 500 5050
office@mzaplanning.com

Title: **PROPOSED FLOOR PLANS**

Dwg.No: 548-PROP-02

Project: Unit 6, 349c High Street
Wood Green
N22 8JA

REV : ORIGINAL

Date: 22-01-24
Scale: as noted @ A3