



NOTES
THIS DRAWING IS THE SUBJECT OF
COPYRIGHT AND DESIGN RIGHTS
AND SHALL NOT BE REPRODUCED,
LOANED, COPIED OR SUBMITTED
TO ANY OTHER PARTY WITHOUT
CONSENT.

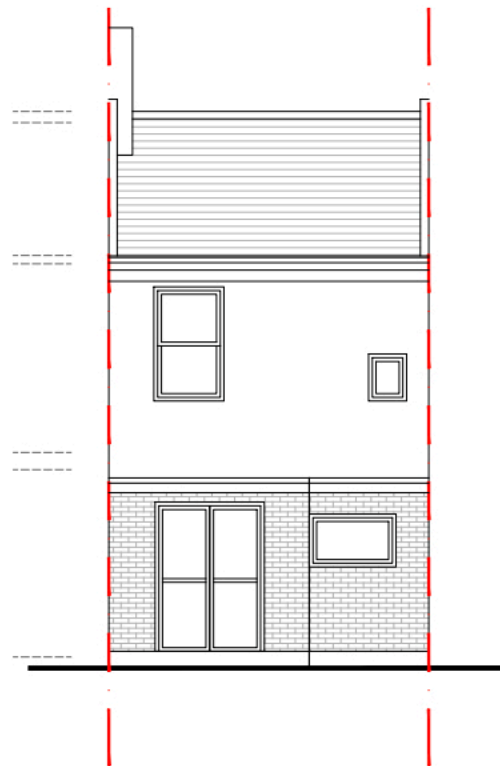

EXISTING REAR ELEVATION
SCALE 1:50 @ A1 & 1:100 @ A3

 

PROPOSED REAR ELEVATION
SCALE 1:50 @ A1 & 1:100 @ A3



NO.	DR.	INFO
DATE		
REVISION		
PROJECT		
63 POYNTON ROAD		
LONDON,		
N17 9SJ		
CLIENT		
DRAWING TITLE		
EXISTING & PROPOSED		
REAR ELEVATIONS		
SCALE	1:50	1:100
SIZE	A1	A3
JOB NO.	202421	
STAGE	P	
DWG NO.	2023421.P.302	
REVISION	0	
DATE	MARCH 2024	
DRAWN	MB	
CHECKED	MB	



1 MANOR DRIVE, LONDON, N20 0DZ
MBMSTUDIOARCHITECTURE@GMAIL.COM
PHONE: 0 7399 409 190

