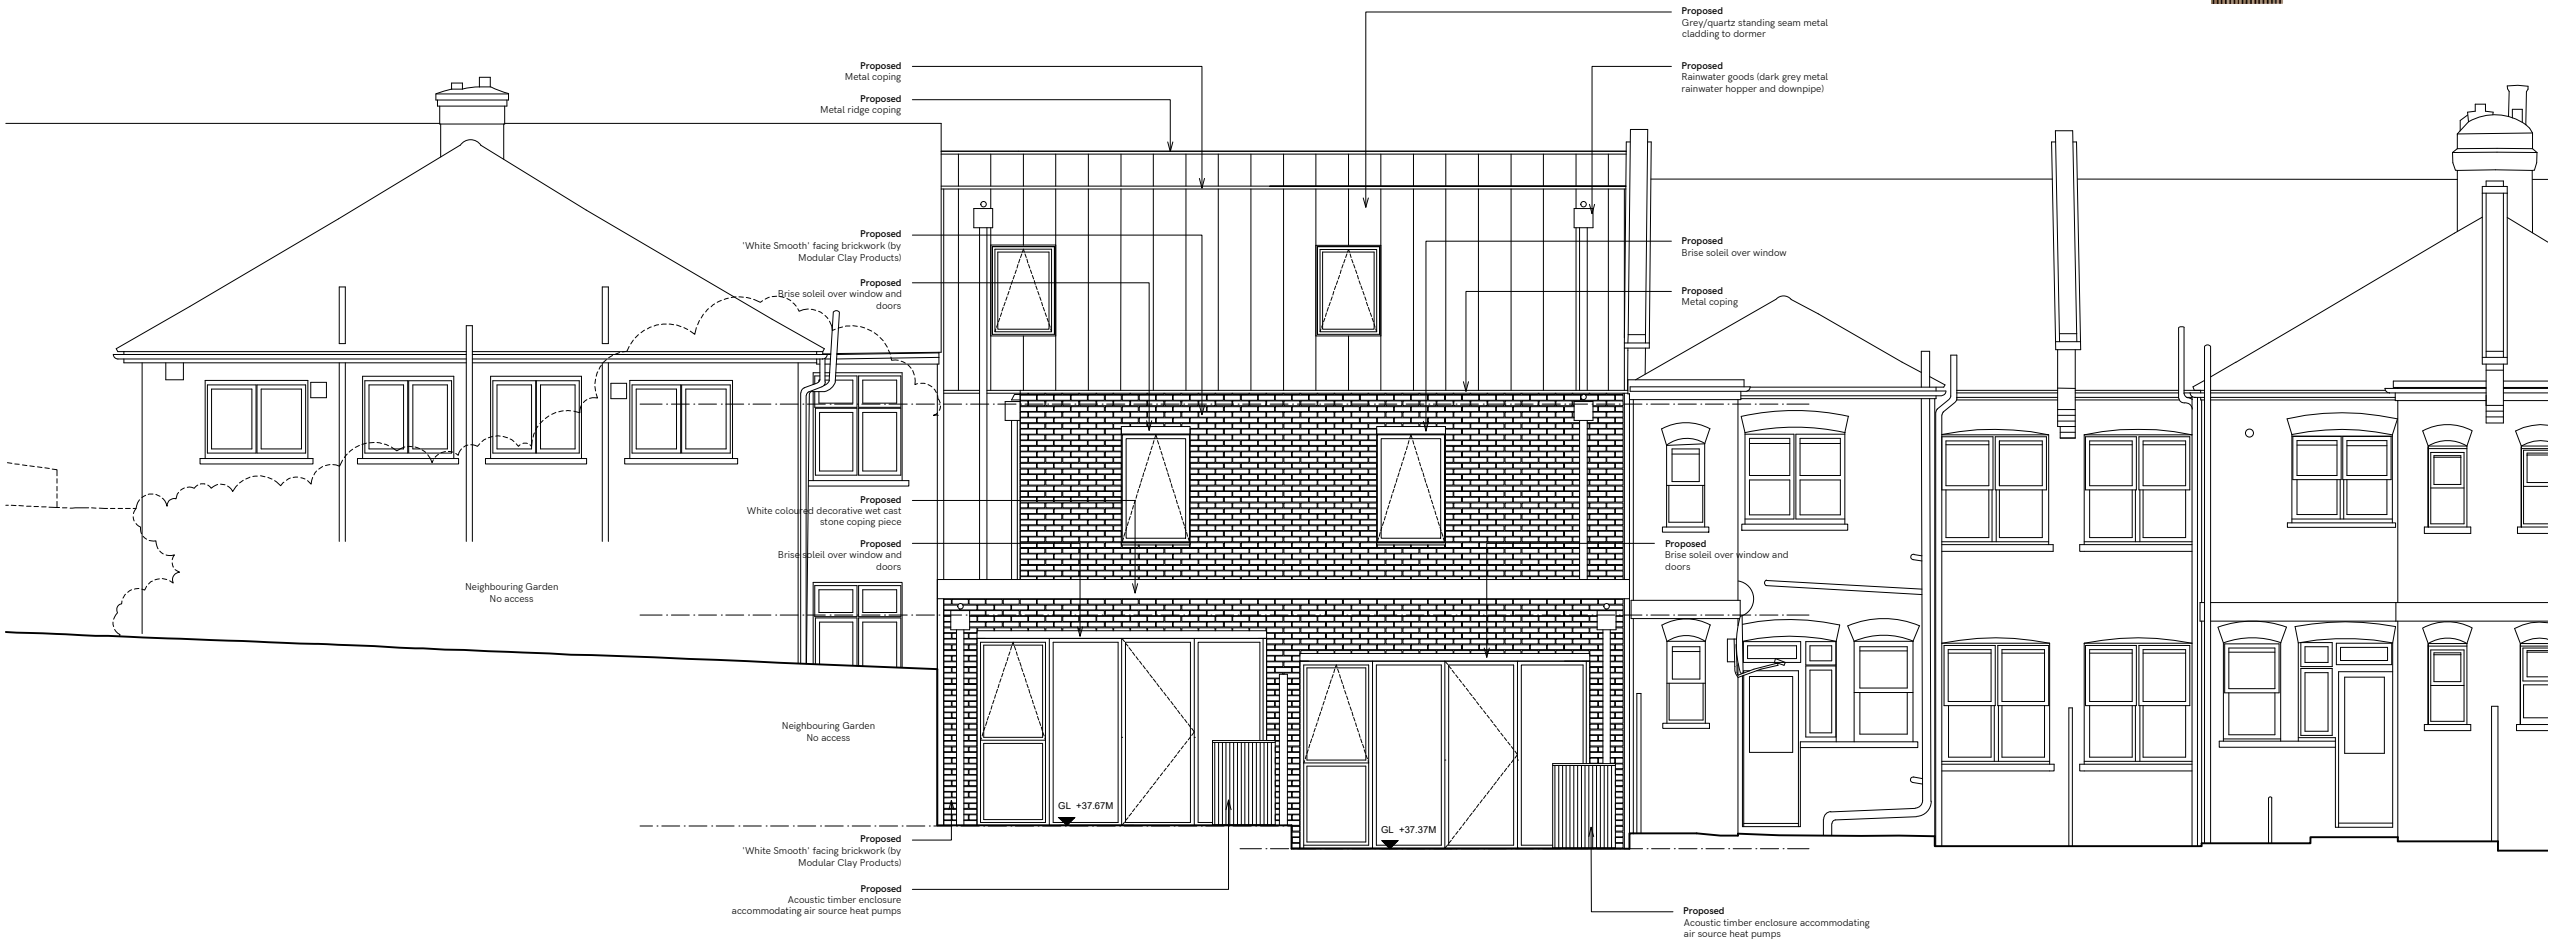


Status	
PLANNING	
1.	Do not scale off this drawing.
2.	All Campbell & Co Architects drawings to be read in conjunction with written specification and all other consultant drawings.
3.	All dimensions to be checked on site.
4.	Any errors or omissions to be reported to Campbell & Co Architects immediately, prior to work being carried out.

Rev	Issued by	Revision Description	Date
P1		ISSUED FOR PLANNING	07/02/24
REVISION SCHEDULE			

Campbell & Co Architects
75 Nutley Lane
Reigate
RH2 9HA
01737 448011
hello@campbellandcoarchitects.com
www.campbellandcoarchitects.com


Copyright: This drawing is the property of Campbell & Co Architects Ltd. No disclosure or copy of it may be made without the written permission of Campbell & Co Architects Ltd.

Project Frederick Morfill House
69a and b Bounds Green Road, London
N22 8DF



Title
Proposed Rear Elevation

1 Proposed Rear Elevation
1:100

 

Job	Drawing No.		Rev.
1968	(04)102		P1
Drawn by	Checked by	Scale at A3	Date created
SB	JC	1:100	08/22