


Appendix C

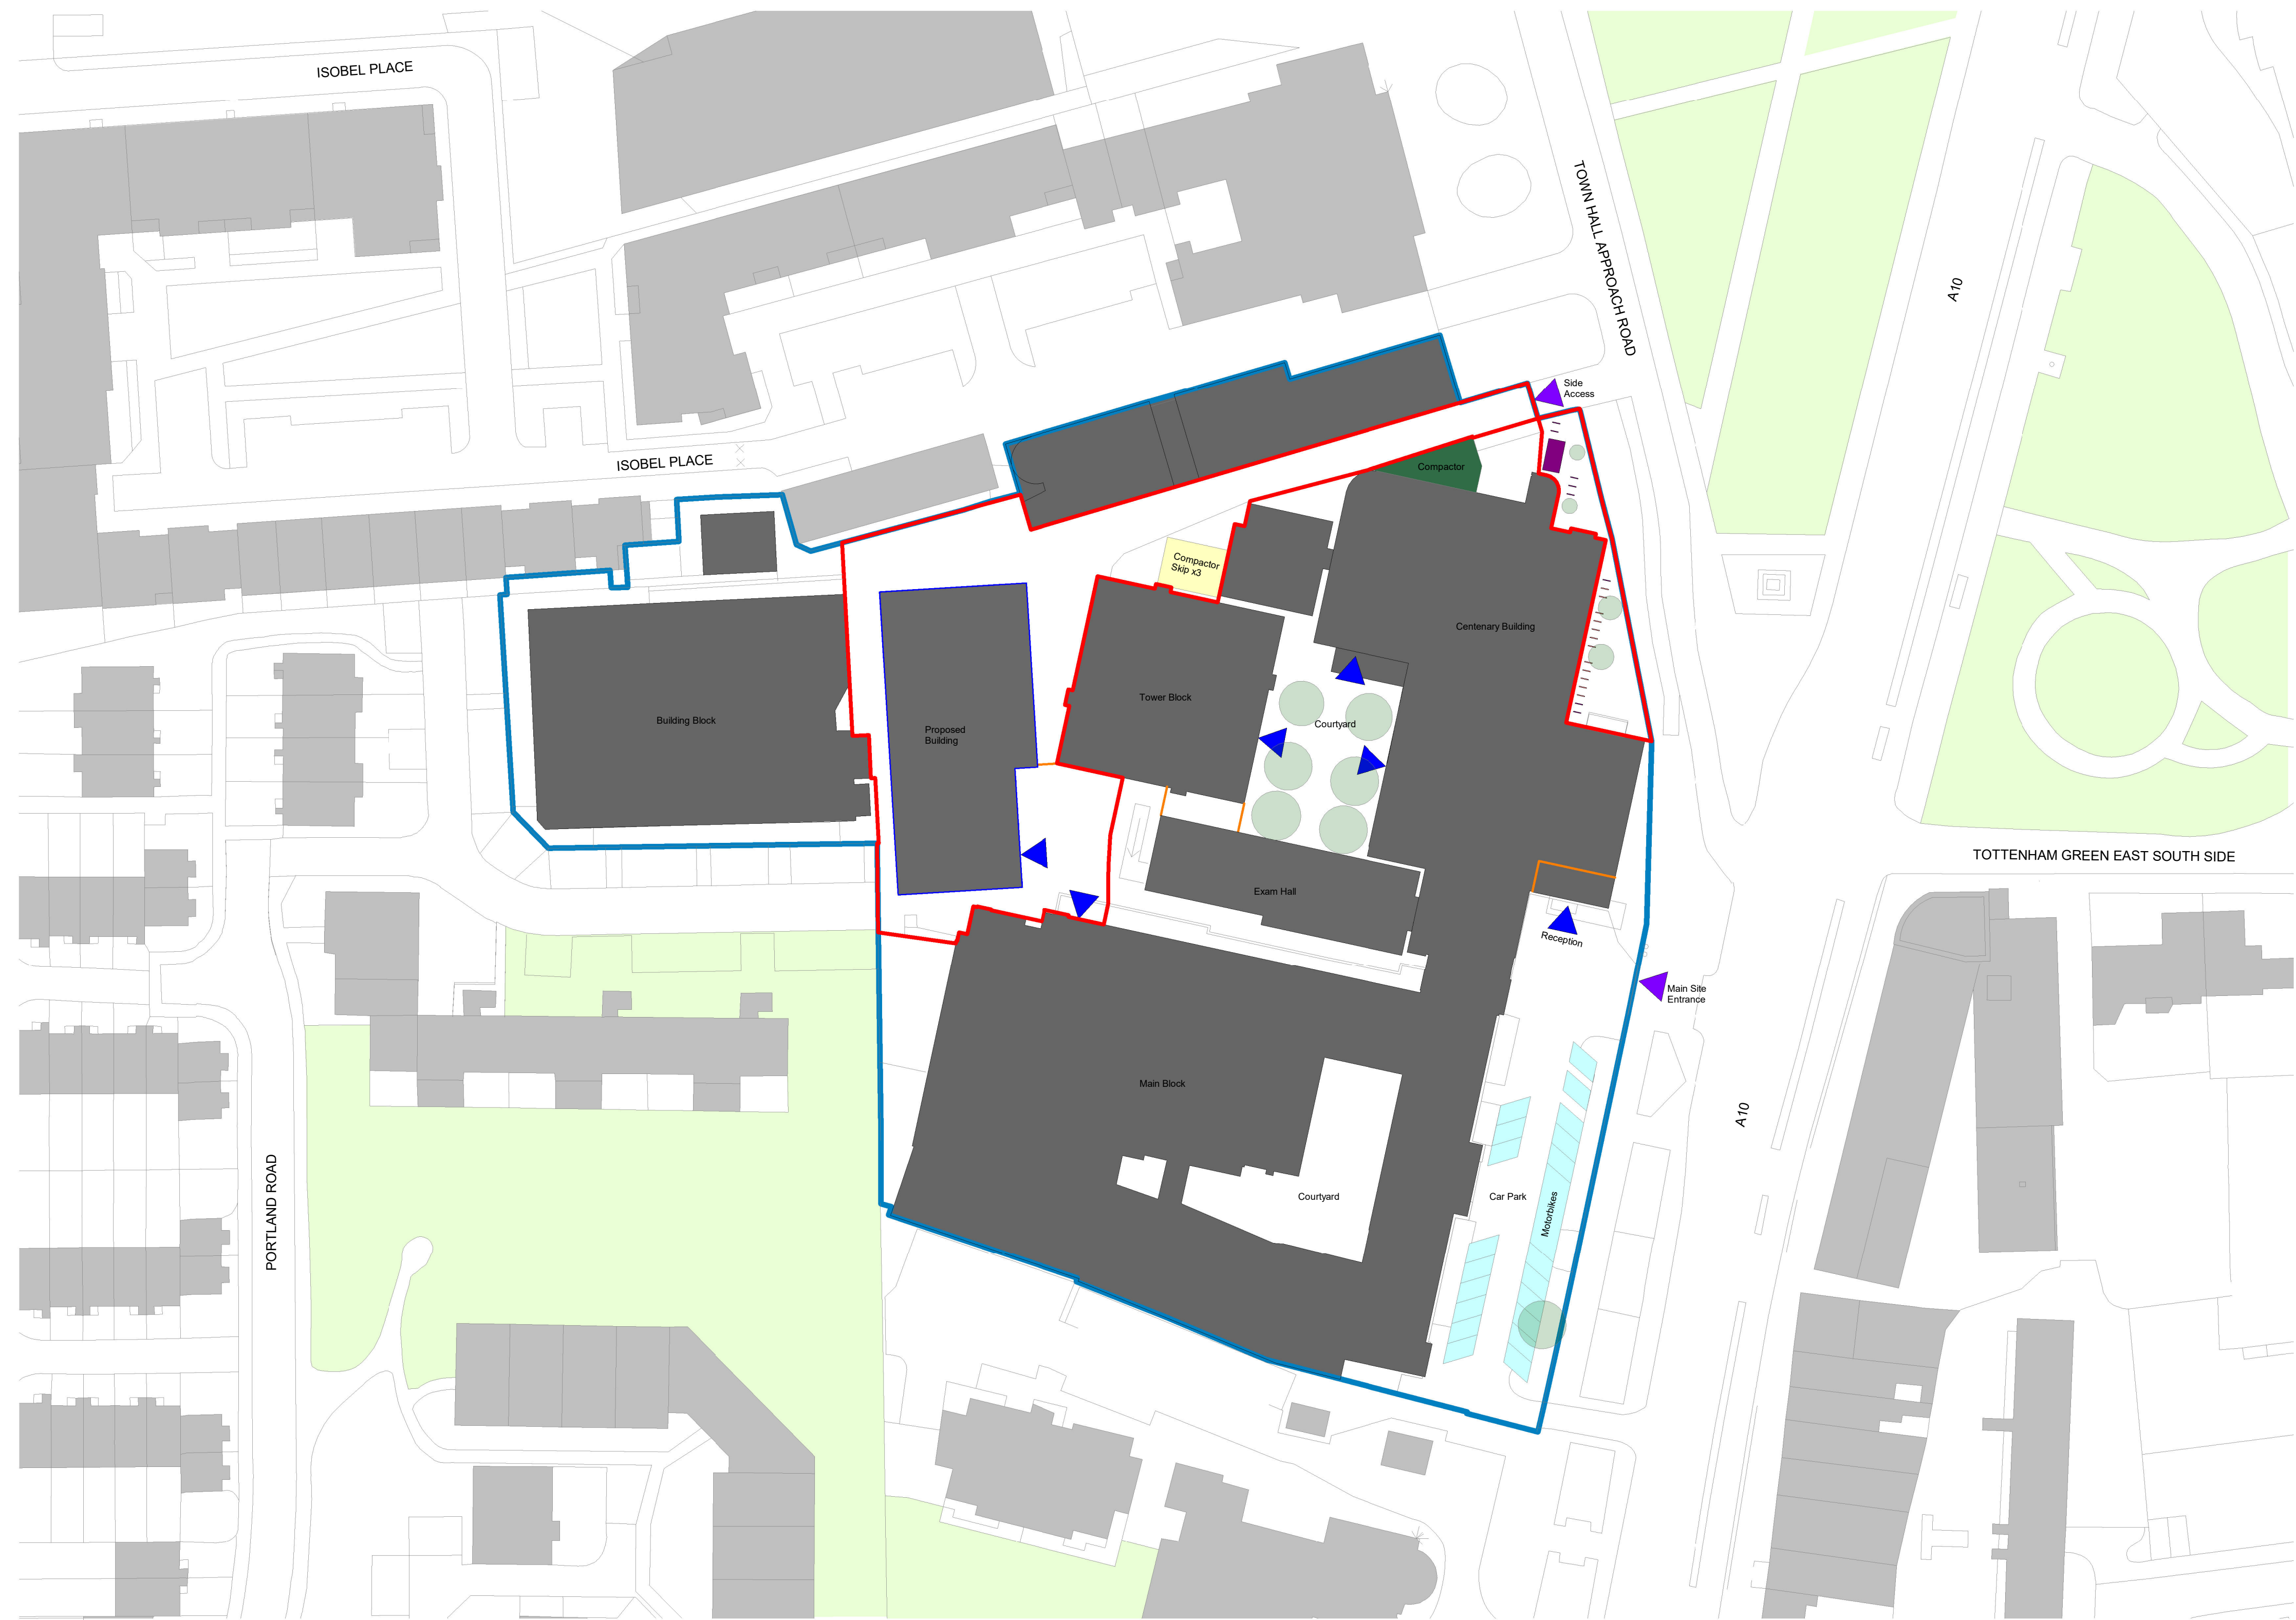


- Ownership Site Boundary Line
- Application Boundary Line
- Existing College Buildings on Campus
- Proposed Building Boundary Line
- Neighbouring Residential/ Business Buildings
- Parks/ Green Areas
- Existing Trees within Site Boundary
- Existing Car Parking Spaces
- Existing Sheffield Cycle Stands
- Designed Area for new Two-tiered Sheltered Cycle Stand and additional Sheffield Cycle Stand
- Existing Recycling and Waste Areas
- Proposed Recycling and Waste Areas
- Pedestrian Entrance
- Vehicular Entrance
- Secure Lines - Security gate access with card reader entrance system.

Note:

- Ramps, steps and level changes
- Surfaces
- The exam hall will be demolished at a later stage

This drawing uses colour, colours are indicative, not actual finish.

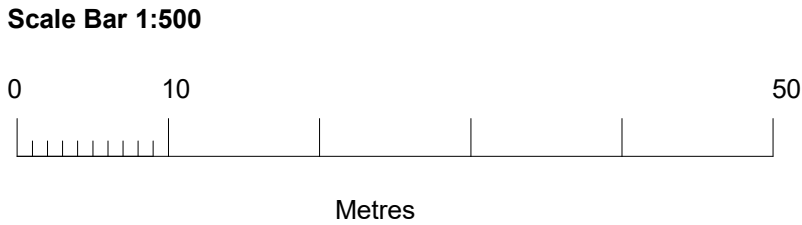

It is assumed that all works will be carried out by a competent contractor working, where appropriate, to an approved method statement

P1	01/02/2024	FOR PLANNING					LT	LO	JR
Rev.	Date	Description					By	Chk'd	App'd

211 Gray's Inn Road
King's Cross
London, WC1X 8RA
www.capitalccg.ac.uk

Project Title CCCG Tottenham Construction and Engineering Centre					
Drawing Title PROPOSED SITE PLAN					
Scale	Designed	Drawn	Checked	Authorised	
1 : 500	LO	RS	JR	JR	
Original Size	Date	Date	Date	Date	
A1	31.01.2024	31.01.2024	31.01.2024	31.01.2024	
Drawing Number				Revision	
5219901-ATK-01-00-D-A-021003				P1	