




N

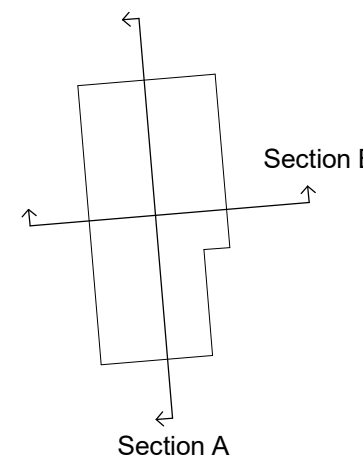

KEY PLAN

Scale Bar 1:100



A horizontal scale bar with major tick marks at 0, 1000, and 5000 millimetres. The word 'millimetres' is centered below the bar.

Architectural drawings are to be read in conjunction with other relevant disciplines reports and drawings, including Atkins Structures & Civils, Introba MEP, Introba Fire Strategy Report, 24 Acoustics Report and specifications.

All dimensions are in millimetres unless noted otherwise. Drawings should not be scaled by either hand or from the computer digital data, only figured dimensions are to be used.

This drawing uses colour, colours are indicative, not actual finish.

In addition to the hazards/risks normally associated with the types of work detailed on this drawing, note the following:

- Working at height for works at high internal levels.
- Working with plant & machinery, risk of collision or electrocution

MAINTENANCE/CLEANING

- Working at height for installation of high level construction and proposed finishes.
- Working in confined spaces or voids, for servicing of any mechanical/electrical services
- Glass cleaning is envisaged to be via poles from ground level
- Glass replacement will be via a mobile platform

- Demolition works associated with removal of existing building walls and construction of new internal walls risk of collapse.
- Working at height for works at high levels.
- Risk associated with the stripping of existing services.

It is assumed that all works will be carried out by a competent contractor working, where appropriate, to an approved method statement

P1	01/02/2024	FOR PLANNING				LT	LO	JR	
Rev.	Date	Description				By	Cnk'd	App'd	

AtkinsRéalis



Nova North
11 Bressenden Pl
Westminster
London
SW1E 5BY
Tel: +44 20 7121 2000
www.atkinsrealis.com
© SNC-Lavalin (2019)

Client	
--------	--



211 Gray's Inn Road
King's Cross
London, WC1X 8RA
www.capitalccg.ac.uk



Project Title

CCCG Tottenham Construction and Engineering Centre

Drawing Title
PROPOSED SECTIONS - SHEET 1 OF 2

Scale 1 : 100	Designed LO	Drawn RS	Checked JR	Authorised JR
Original Size A1	Date 31.01.2024	Date 31.01.2024	Date 31.01.2024	Date 31.01.2024
Drawing Number 5219901-ATK-01-ZZ-D-A-013001				Revision P1

Atkins Project Number: 00001

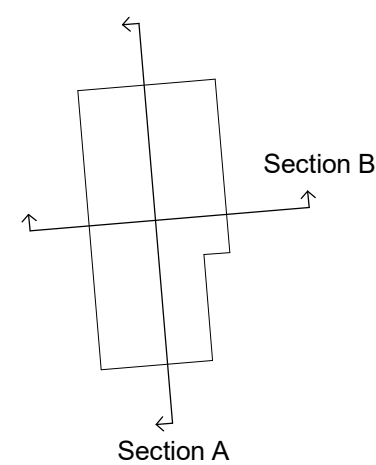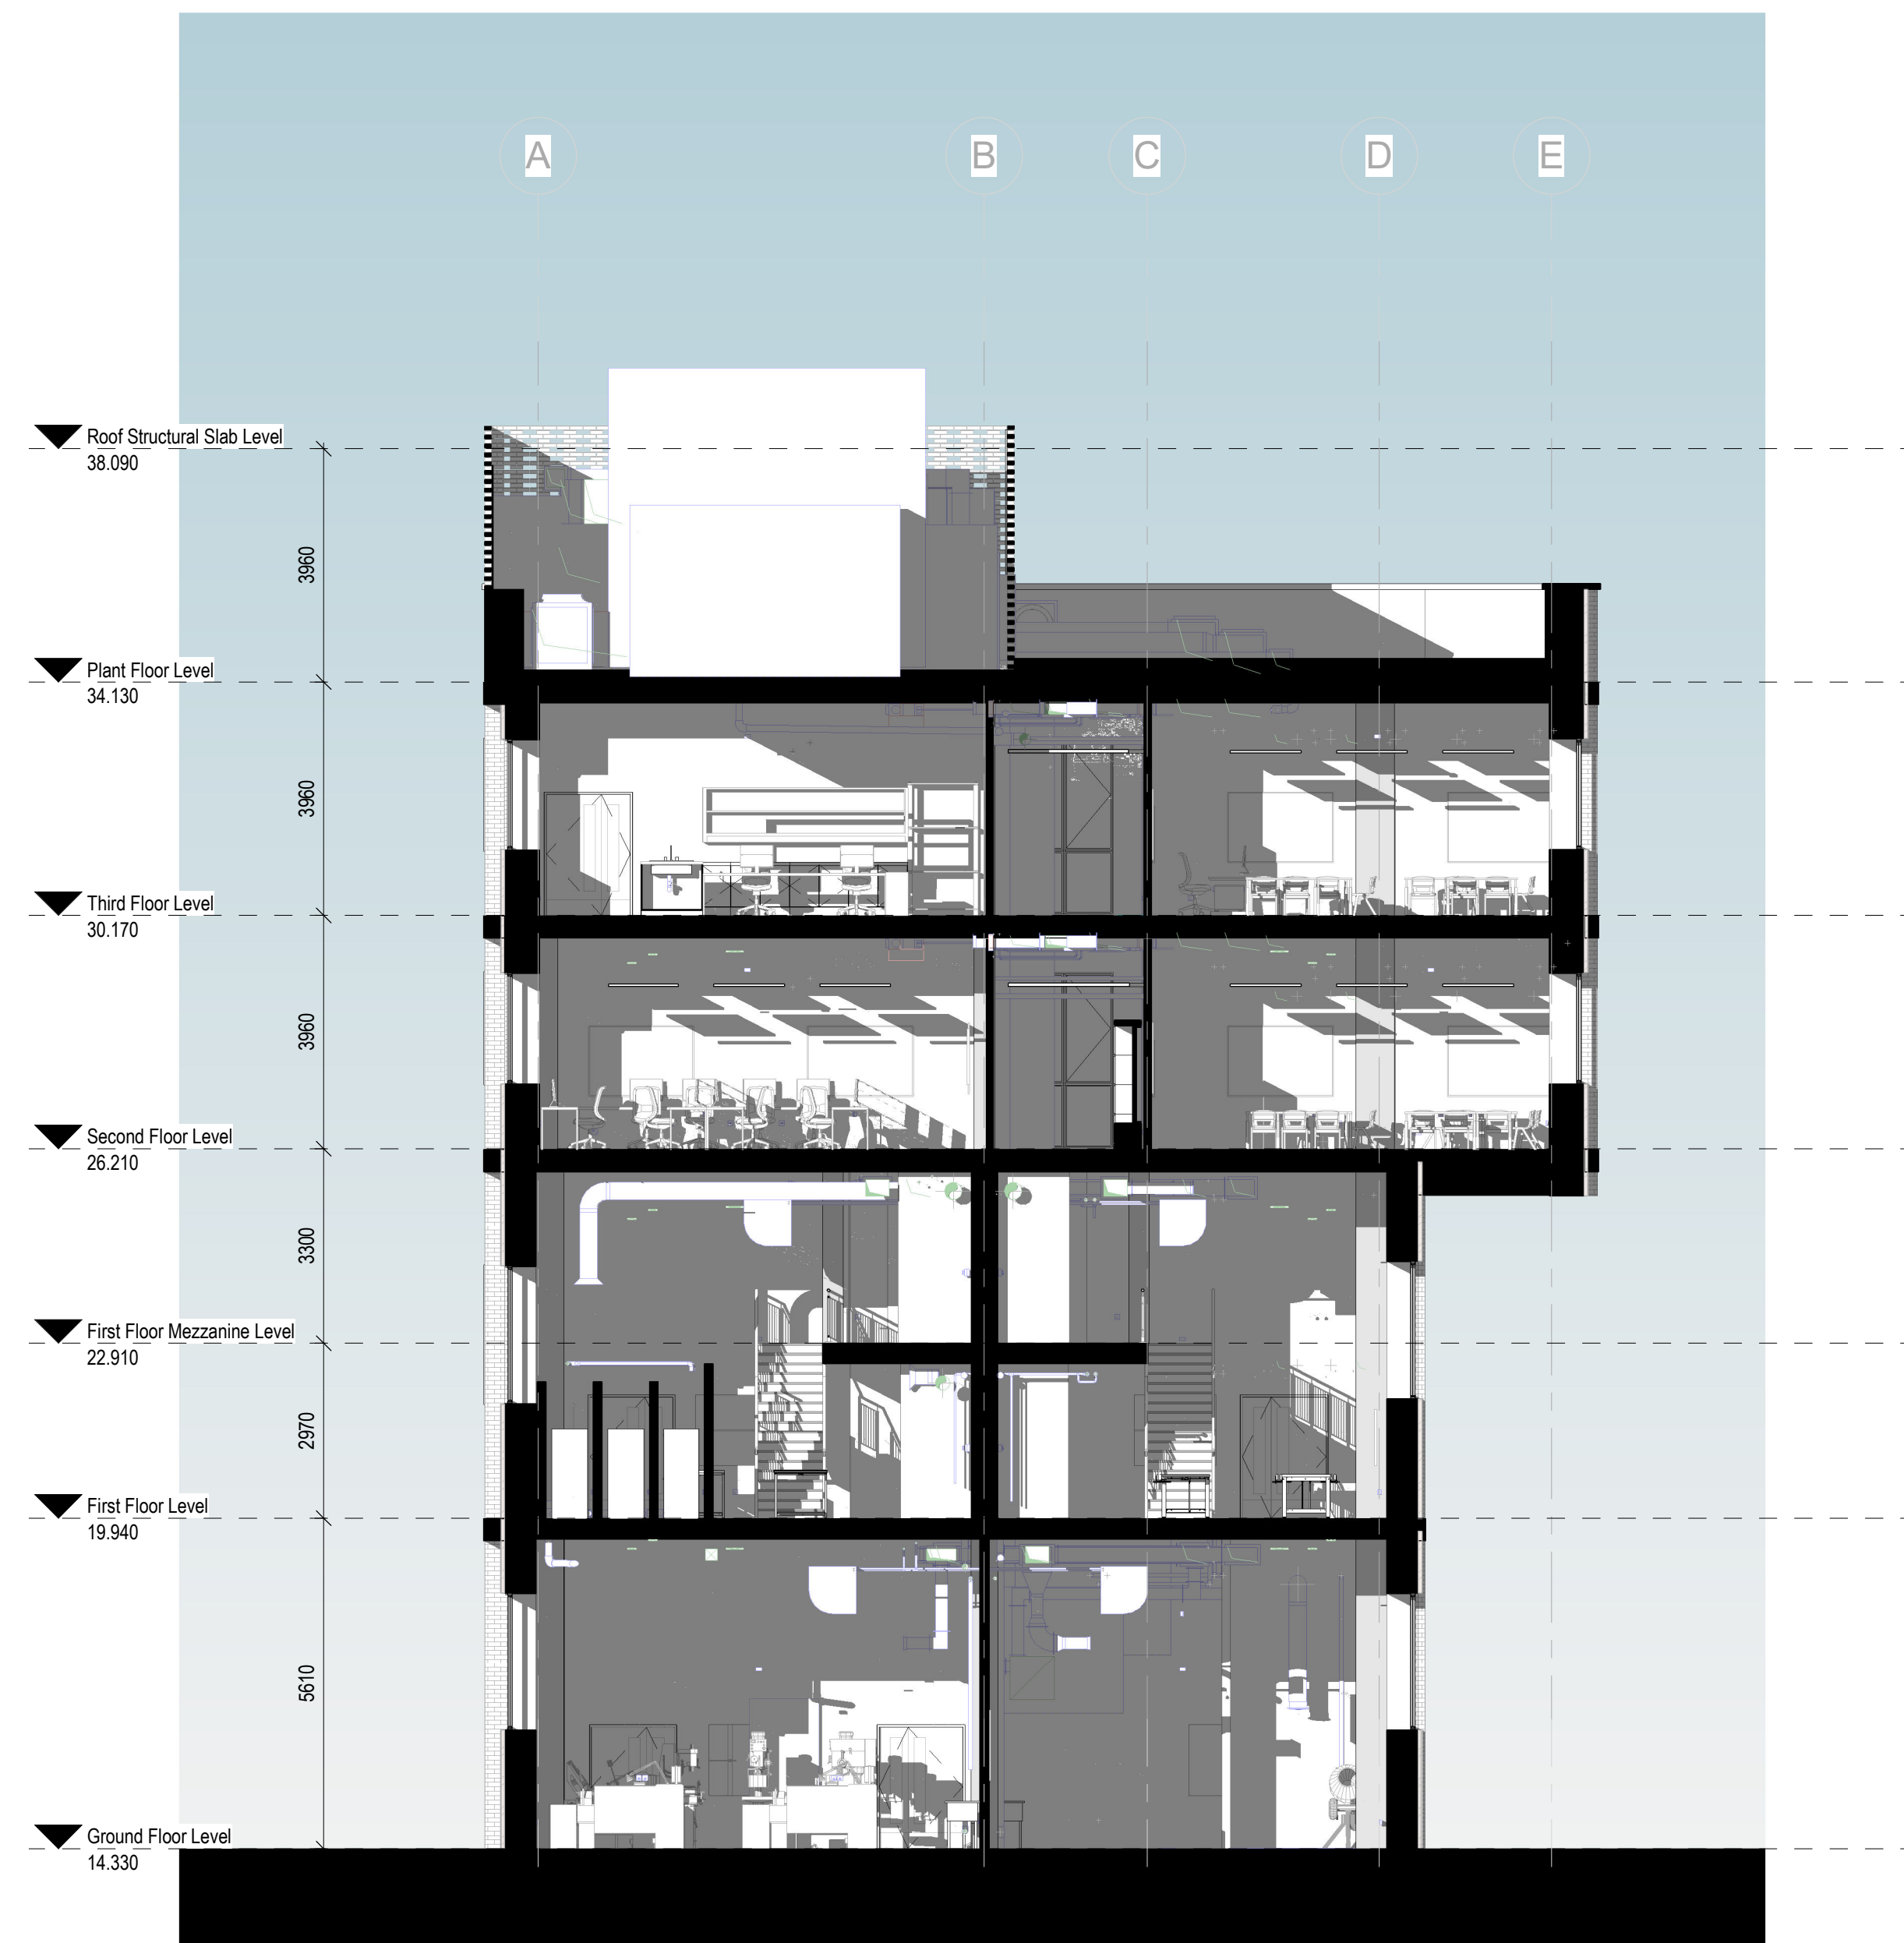

N



KEY PLAN

Scale Bar 1:100



A horizontal scale bar with major tick marks at 0, 1000, and 5000 millimetres. The word 'millimetres' is centered below the bar.

Architectural drawings are to be read in conjunction with other relevant disciplines reports and drawings, including Atkins Structures & Civils, Introba MEP, Introba Fire Strategy Report, 24 Acoustics Report and specifications.

All dimensions are in millimetres unless noted otherwise. Drawings should not be scaled by either hand or from the computer digital data, only figured dimensions are to be used.

This drawing uses colour, colours are indicative, not actual finish.

In addition to the hazards/risks normally associated with the types of work detailed on this drawing, note the following:

CONSTRUCTION

- Working at height for works at high internal levels.
- Working with plant & machinery, risk of collision or electrocution.

MAINTENANCE/CLEANING

- Working at height for installation of high level construction and proposed finishes.
- Working in confined spaces or voids, for servicing of any mechanical/electrical services
- Glass cleaning is envisaged to be via poles from ground level
- Glass replacement will be via a mobile platform

DECOMMISSIONING/DEMOLITION

- Demolition works associated with removal of existing building walls and construction of new internal walls, risk of collapse.
- Working at height for works at high levels.
- Risk associated with the stripping of existing services.

It is assumed that all works will be carried out by a competent contractor working, where appropriate, to an approved method statement

P1	01/02/2024	FOR PLANNING	LT	LO	JR
Rev.	Date	Description	By	Chk'd	App'd

Drawing Subtitle	Approved & Accepted as Stage 3a		Status
			A3
 Nova North 11 Bressenden Pl Westminster London SW1E 5BY Tel: +44 20 7121 2000 www.atkinsrealis.com © SNC-Lavalin (2019)			
Client			
 Capital City College Group 211 Gray's Inn Road King's Cross London, WC1X 8RA www.capitalccg.ac.uk			

Project Title CCCC Tottenham Construction and Engineering Centre					
Drawing Title PROPOSED SECTIONS - SHEET 2 OF 2					
Scale	Designed	Drawn	Checked	Authorised	
1 : 100	LO	RS	JR	JR	
Original Size	Date	Date	Date	Date	
A1	31.01.2024	31.01.2024	31.01.2024	31.01.2024	
Drawing Number				Revision	
5219901-ATK-01-ZZ-D-A-013002				P1	



1 West Site Section



2 East Site Section

West Elevation

East Elevation

N

KEY PLAN

Scale Bar 1:250

0 1 10 metres

GENERAL NOTES

Architectural drawings are to be read in conjunction with other relevant disciplines reports and drawings, including Atkins Structures & Civils, Introba MEP, Introba Fire Strategy Report, 24 Acoustics Report and specifications.

All dimensions are in millimetres unless noted otherwise. Drawings should not be scaled by either hand or from the computer digital data, only figured dimensions are to be used.

This drawing uses colour, colours are indicative, not actual finish.

SAFETY, HEALTH AND ENVIRONMENTAL INFORMATION

In addition to the hazards/risks normally associated with the types of work detailed on this drawing, note the following:

CONSTRUCTION

Working at height for works at high internal levels.

Working with plant & machinery, risk of collision or electrocution.

MAINTENANCE/CLEANING

Working at height for installation of high level construction and proposed finishes.

Working in confined spaces or voids, for servicing of any mechanical/electrical services

Glass cleaning is envisaged to be via poles from ground level

Glass replacement will be via a mobile platform

DECOMMISSIONING/DEMOLITION

Demolition works associated with removal of existing building walls and construction of new internal walls, risk of collapse.

Working at height for works at high levels.

Working at height for works at high levels.

Risk associated with the stripping of existing services.

It is assumed that all works will be carried out by a competent contractor working, where appropriate, to an approved method statement

P1	01/02/2024	FOR PLANNING	LT	LO	JR
Rev.	Date	Description	By	Chk'd	App'd

Drawing Suitability

Approved & Accepted as Stage 3a

AtkinsRéalis

Client

Capital City College Group

Nova North

11 Bressenden Pl

Westminster

London

SW1E 5BY

Tel: +44 20 7121 2000

www.atkinsrealis.com

© SNC-Lavalin (2019)

211 Gray's Inn Road

King's Cross

London, WC1X 8RA

www.capitalccg.ac.uk

Status

A3

Project Title

CCCG Tottenham Construction and Engineering Centre

Drawing Title

PROPOSED EAST & WEST SITE SECTIONS

Scale	1 : 250	Designed	LO	Drawn	LT	Checked	JR	Authorised	JR
Original Size	A1	Date	31.01.2024	Date	31.01.2024	Date	31.01.2024	Date	31.01.2024
Drawing Number	5219901-ATK-01-ZZ-D-A-014001							Revision	P1

Atkins Project Number: 0001

CLASSIFICATION - CONTAINS BASELINE INFORMATION



1 South Site Section



2 North Site Section

North Elevation

South Elevation

KEY PLAN

Scale Bar 1:250

0 1 10 metres

GENERAL NOTES

Architectural drawings are to be read in conjunction with other relevant disciplines reports and drawings, including Atkins Structures & Civils, Introba MEP, Introba Fire Strategy Report, 24 Acoustics Report and specifications.

All dimensions are in millimetres unless noted otherwise. Drawings should not be scaled by either hand or from the computer digital data, only figured dimensions are to be used.

This drawing uses colour, colours are indicative, not actual finish.

SAFETY, HEALTH AND ENVIRONMENTAL INFORMATION

In addition to the hazards/risks normally associated with the types of work detailed on this drawing, note the following:

CONSTRUCTION

Working at height for works at high internal levels.
Working with plant & machinery, risk of collision or electrocution.

MAINTENANCE/CLEANING

Working at height for installation of high level construction and proposed finishes.
Working in confined spaces or voids, for servicing of any mechanical/electrical services
Glass cleaning is envisaged to be via poles from ground level
Glass replacement will be via a mobile platform

DECOMMISSIONING/DEMOLITION

Demolition works associated with removal of existing building walls and construction of new internal walls, risk of collapse.
Working at height for works at high levels.
Risk associated with the stripping of existing services.

It is assumed that all works will be carried out by a competent contractor working, where appropriate, to an approved method statement

Drawing Suitability

Approved & Accepted as Stage 3a

AtkinsRéalis

Client

Capital City College Group

Status

A3

Nova North
11 Bressenden Pl
Westminster
London
SW1E 5BY
Tel: +44 20 7121 2000
www.atkinsrealis.com
© SNC-Lavalin (2019)

211 Gray's Inn Road
King's Cross
London, WC1X 8RA
www.capitalccg.ac.uk

Project Title

CCCG Tottenham Construction and Engineering Centre

Drawing Title

PROPOSED NORTH & SOUTH SITE SECTIONS

Scale	Designed	Drawn	Checked	Authorised
1 : 250	LO	LT	JR	JR
Original Size	Date	Date	Date	Date
A1	31.01.2024	31.01.2024	31.01.2024	31.01.2024
Drawing Number	5219901-ATK-01-ZZ-D-A-014002			Revision
				P1