





EXISTING SITE IMAGES
not to scale

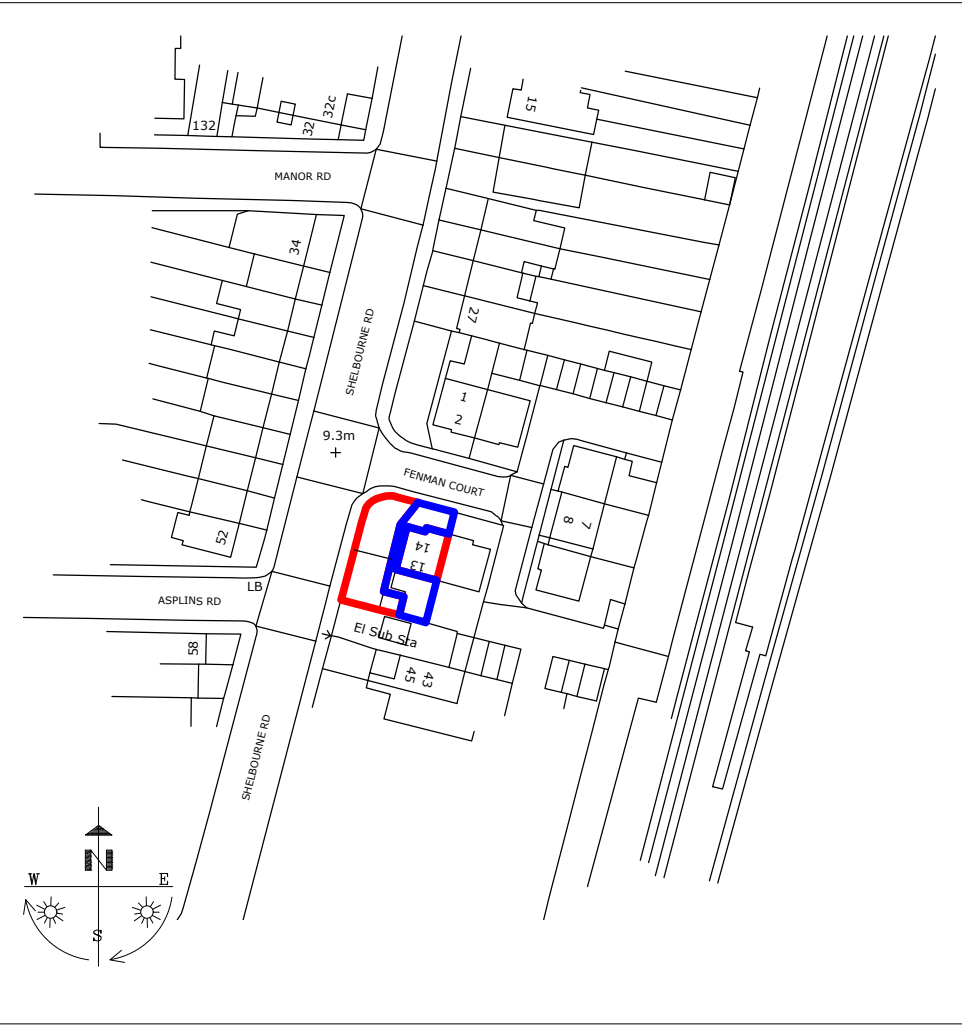


LOCATION PLAN
scale 1:1250 @ A1
Scale 1:1250
0 10 20 30 40 50 75 100 (metres)

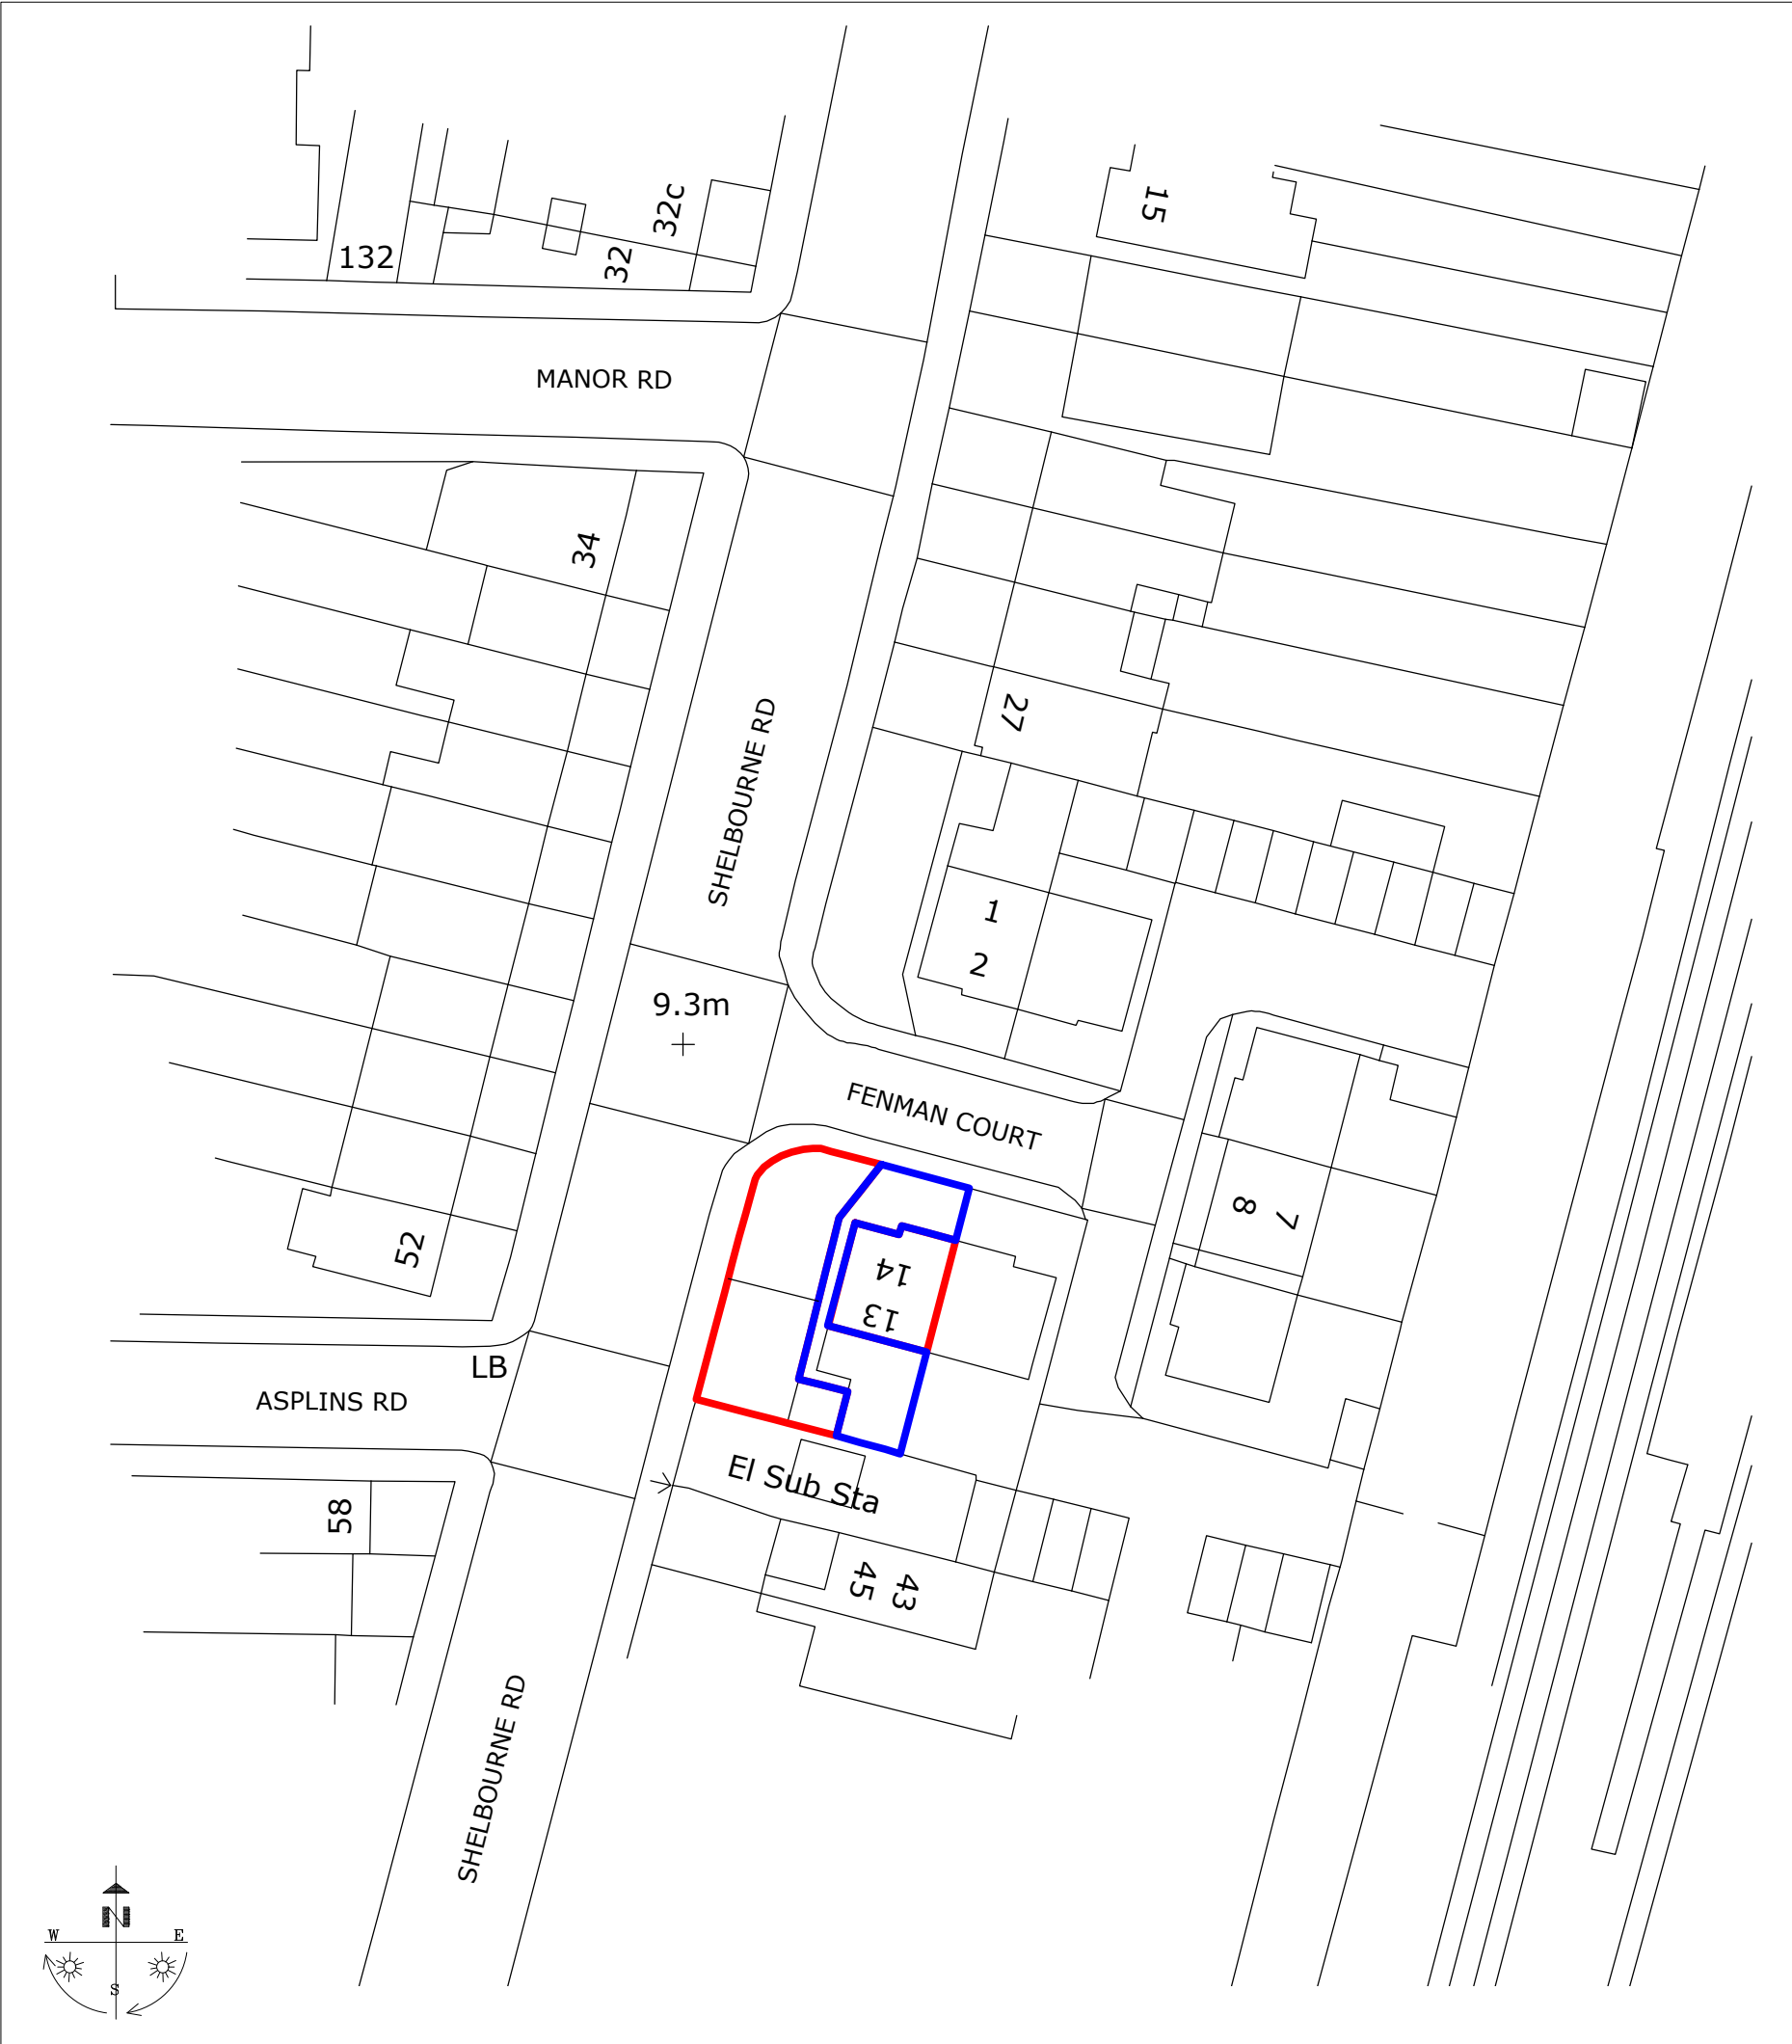


EXISTING SITE PLAN
scale 1:500 @ A1
Scale 1:500
0 5 10 15 20 25 50 (metres)

FLAT NO.13		SUB-TOTAL AREA	TOTAL AREA
Allocated Plot	83.54 m.sq		
Flat	53.3 m.sq	136.84 m.sq	
FLAT NO.14			
Allocated Plot	130.45 m.sq		
Flat	53.3 m.sq	183.75 m.sq	320.59 m.sq

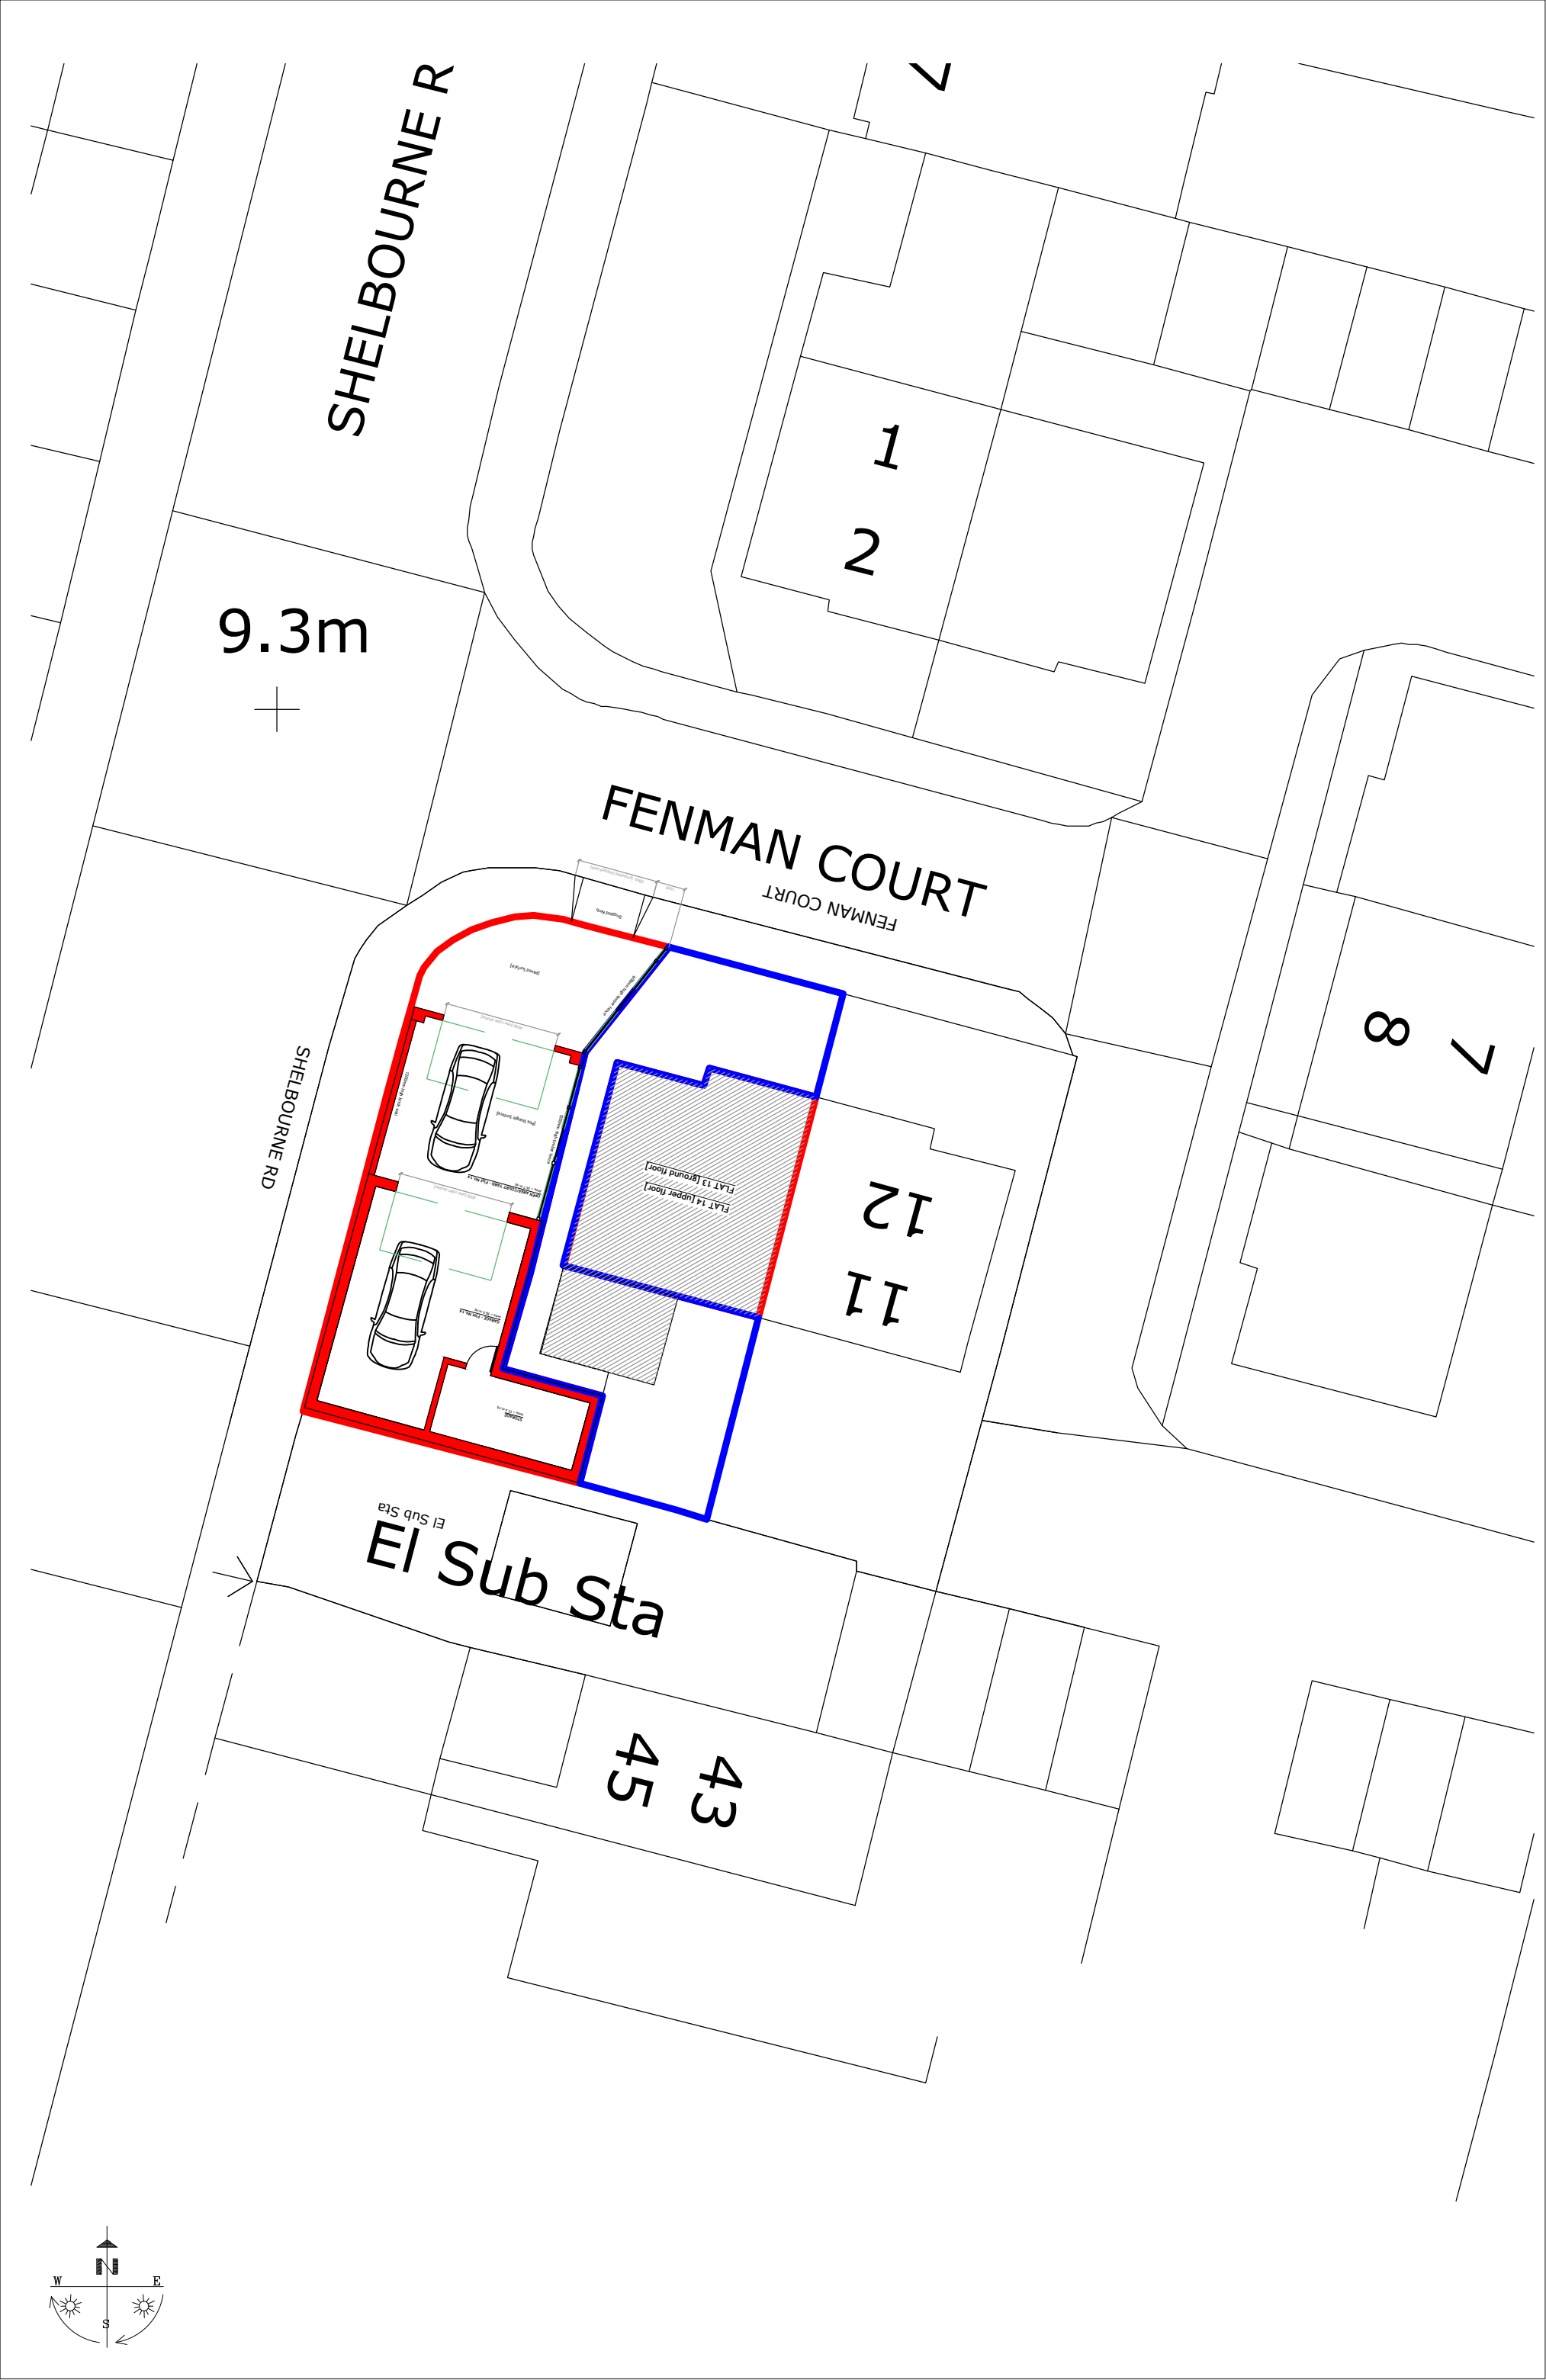


PROPOSED SITE PLAN
scale 1:200 @ A1 / Site Area = 183.75 m.sq
Scale 1:200
0 2 4 6 8 10 15 20 (metres)

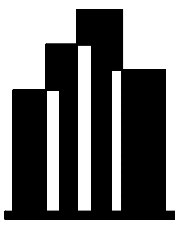

SC Shaw Designs Ltd
creating beautiful spaces

W: www.scsshawdesigns.co.uk
E: info@scshawdesigns.co.uk
M: 079 8382 2179

Axis:

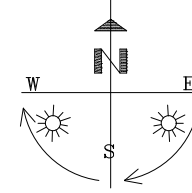

General Notes:

ALL LEVELS, ANGLES AND DIMENSIONS TO BE CHECKED ON SITE PRIOR TO COMMENCEMENT OF WORKS.

THIS DRAWING IS TO BE READ IN CONJUNCTION WITH ALL RELEVANT STRUCTURAL ENGINEERS AND MECHANICAL AND ELECTRICAL ENGINEERS DRAWINGS, DETAILS AND SPECIFICATIONS.

Date	Issue	Revision	Initial
------	-------	----------	---------

Status:

FULL PLANNING

Client:

Baris Cilke

Project:

Proposed single storey garage and dropped kerb

Site Address:

Flat 14 Fenman Court,
Shelbourne Road,
Tottenham, N17 0JY

Sheet Title:

- Location Plan
- Existing Site Plan
- Proposed Site Plan
- Existing Site Images

Scale:	Date:	Drawn:	Checked:
As Shown @ A1	Mar 2024	SCS	SCS

Drawing Ref.

SCSD0257_404

Sheet No.

A-00

Revision No.: