



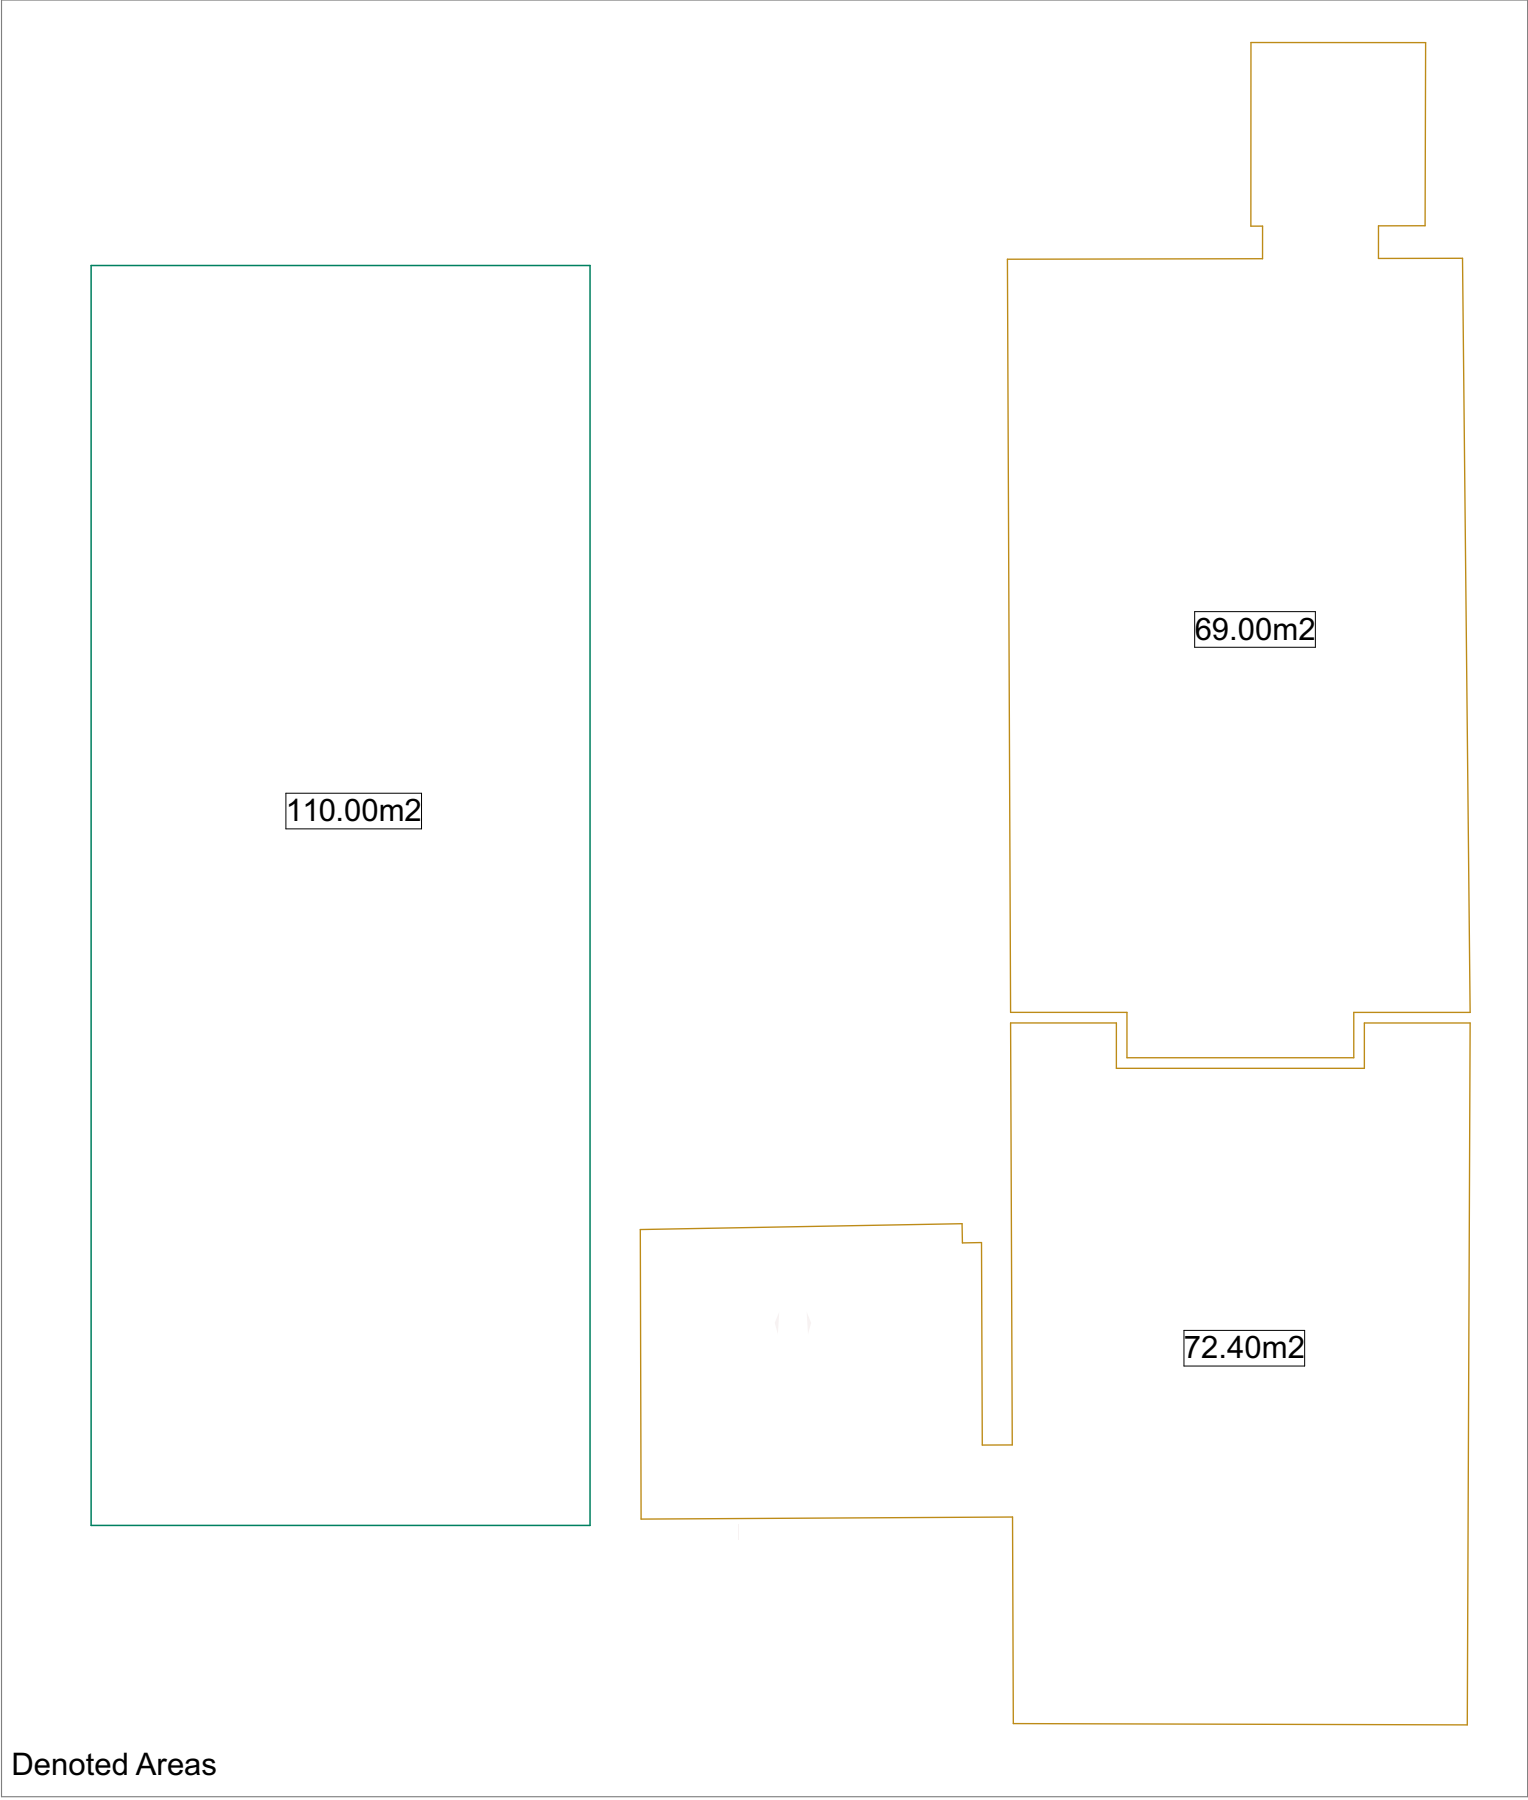

Denoted Areas

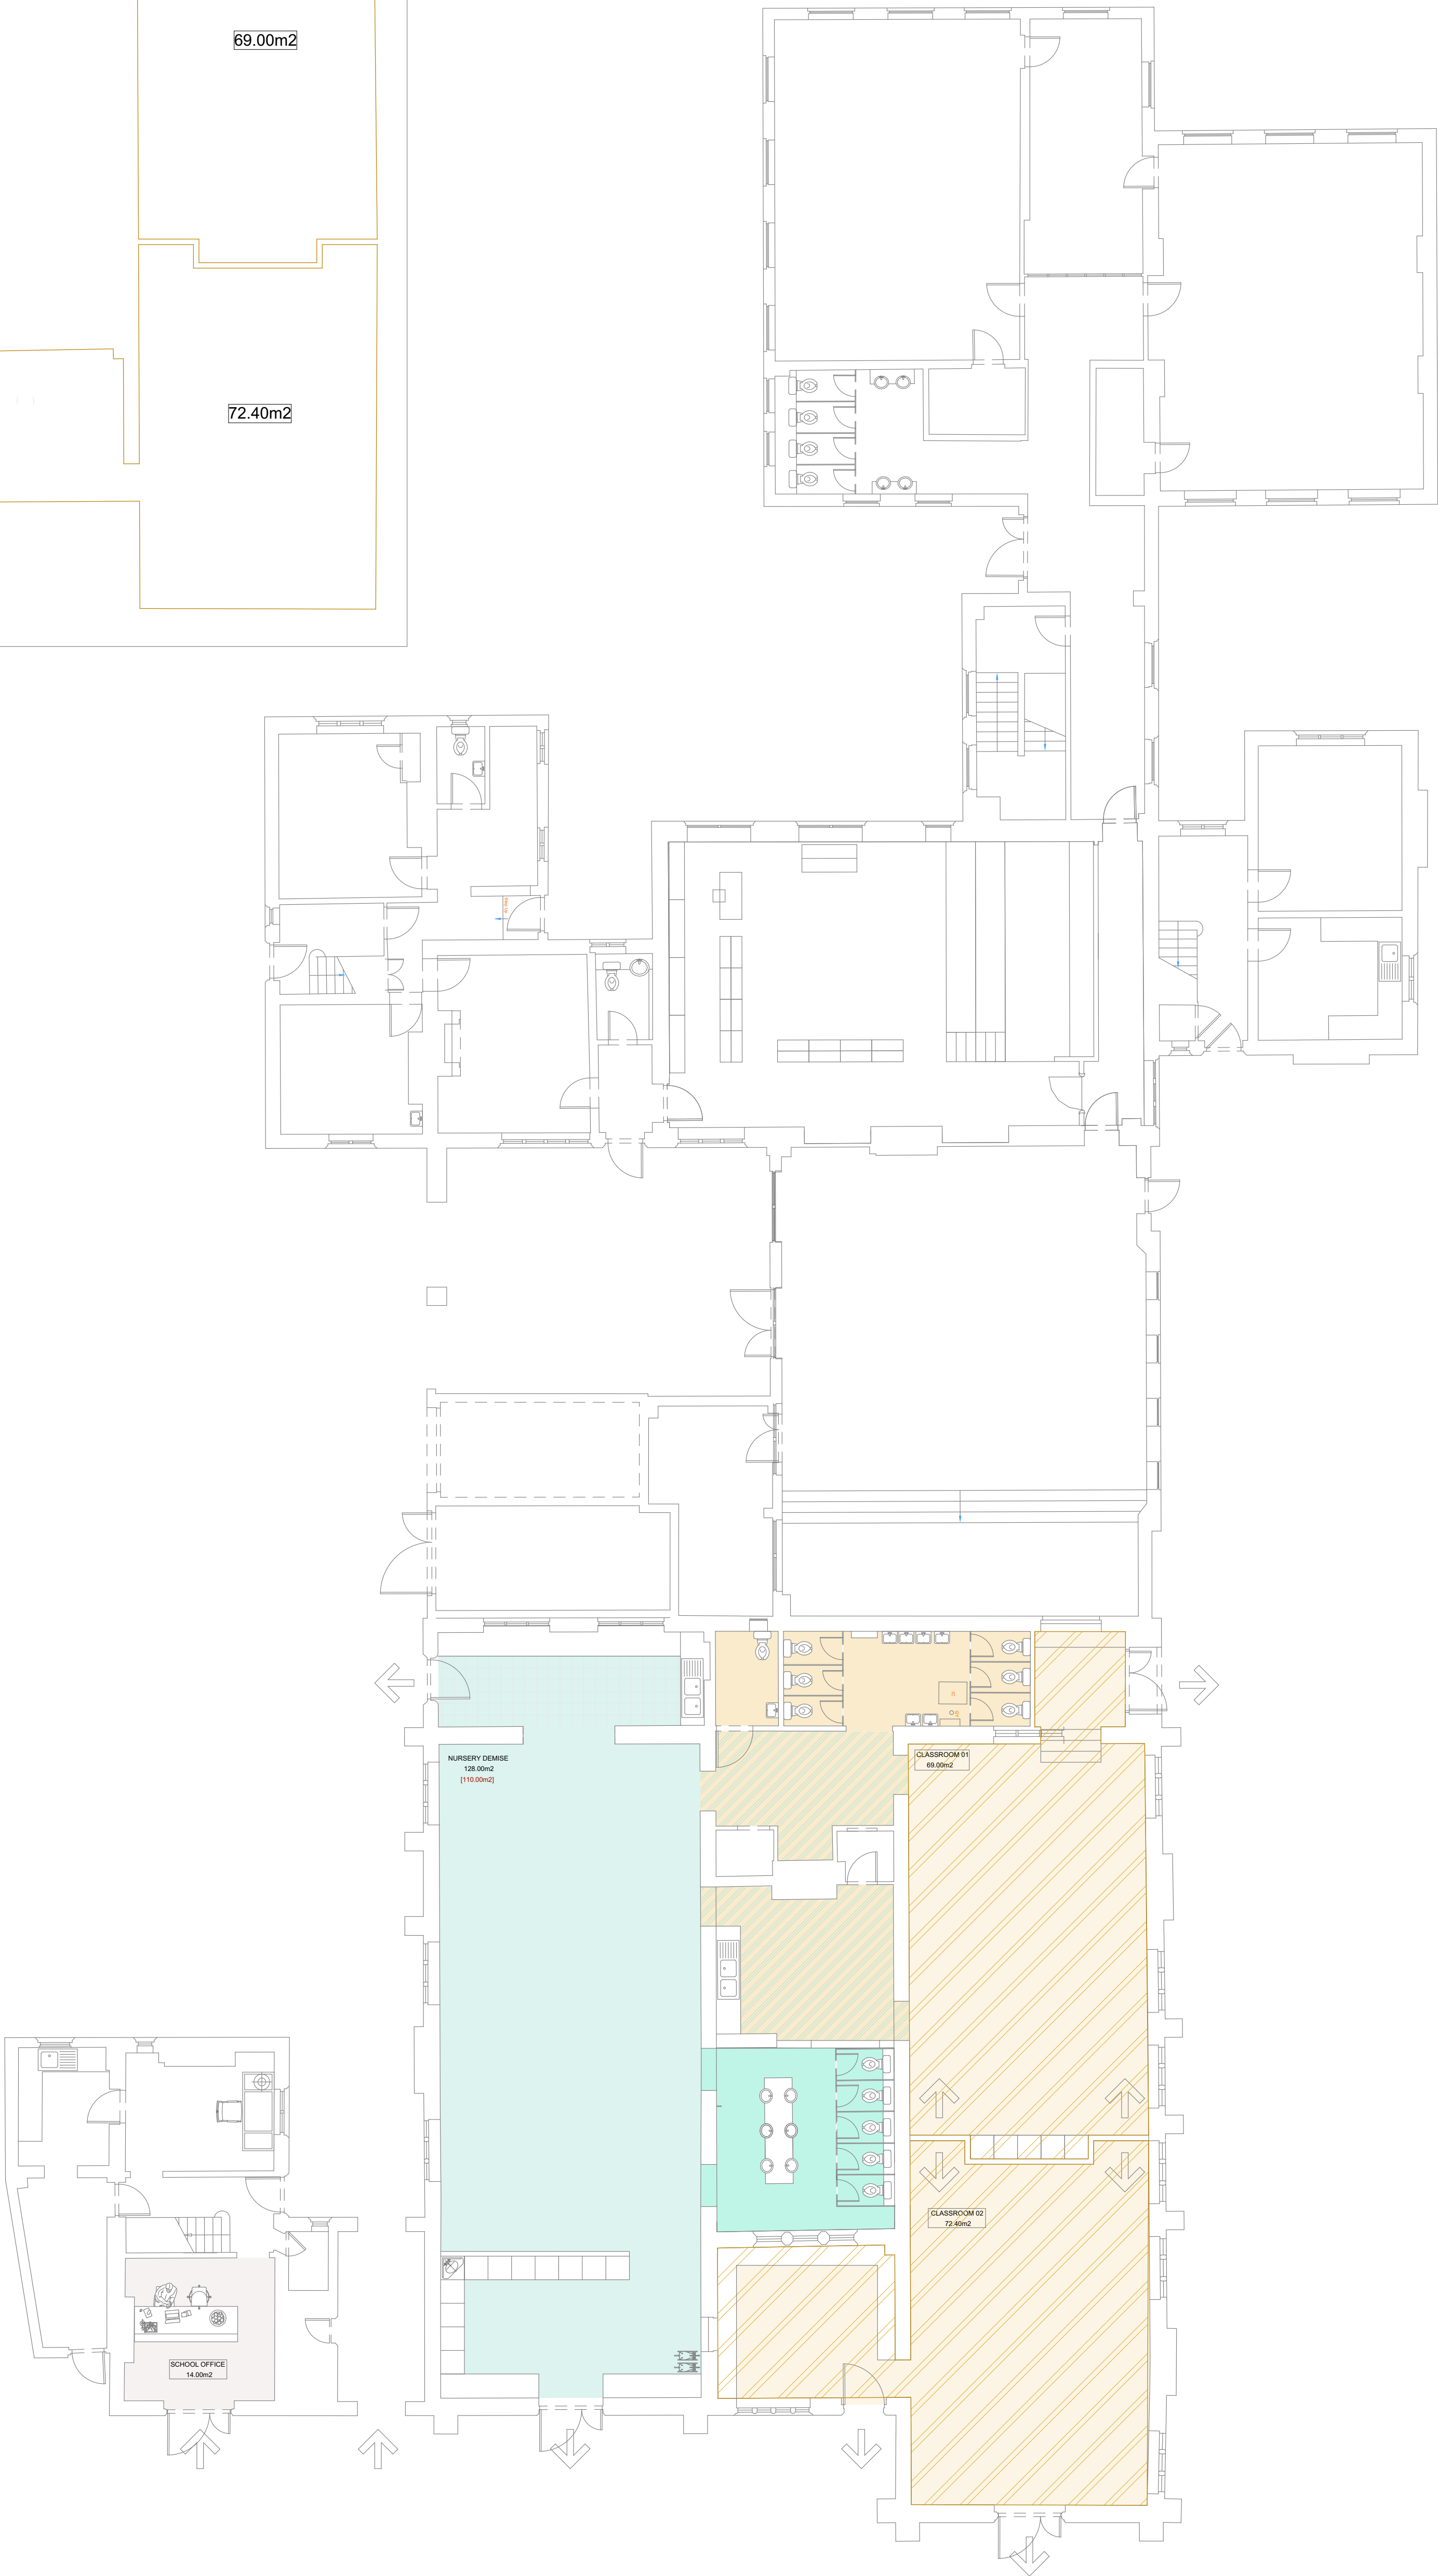

Revision History			
RevID	ChdID	Change Name	Date



www.brassarchitecture.com
86-90 Paul Street
London
UK
EC2A 4NE

5013 St Michael's Primary
Highgate
London
UK
N6 4BG

Drawing Name
Proposed Ground Floor Plan

Drawing Status

Modified by
JPB

Date
Dec 2023

Checked by
RS

Date
Dec 2023

Drawing Scale
1:100@A1

Layout ID
A.01.6

Revision