



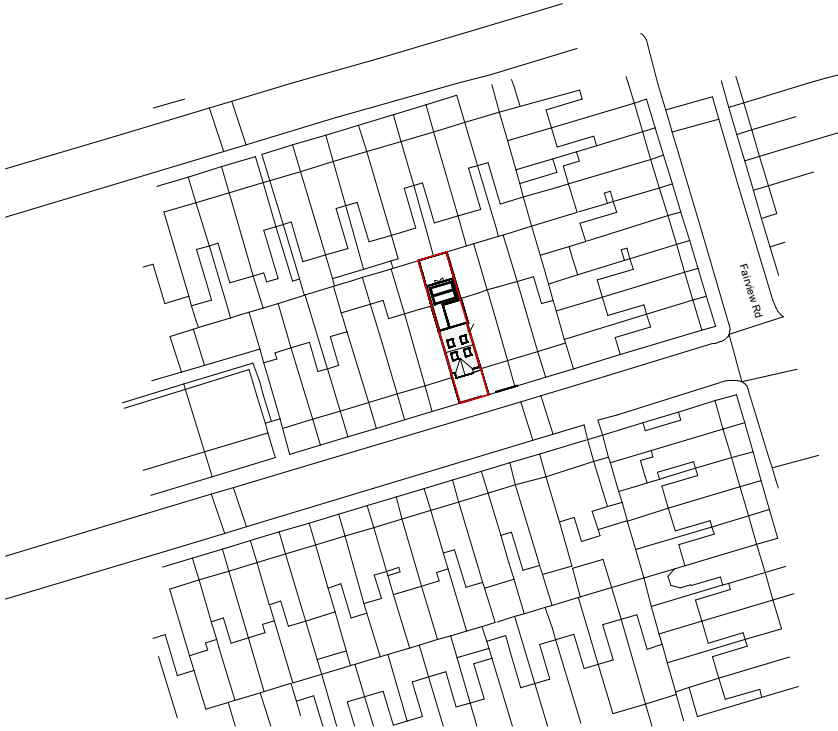

 Propoerty Boundry

Site Area 118 M²

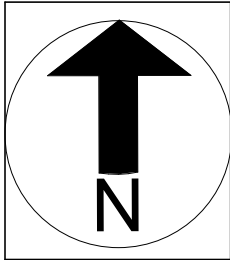

NOTES:
CONTRACTORS MUST VERIFY ALL DIMENSIONS
AT THE
SITE BEFORE COMENCING ANY WORK.

NO CONSTRUCTION WORK BEFORE BUILDING
CONTROL
APPROVAL AND STRUCTURAL ENGINEER
CONFIRMATION.

ANY DISCREPANCIES TO BE REPORTED TO
GRIDKUNE.
ALL DRAWINGS ARE TO BE READ IN
CONJUNCTION WITH
ALL RELEVANT DRAWINGS AND
SPECIFICATIONS.

Rev	Description	Date
A	ADDED REAR DORMER	15/01/2024
B	REDUCE HEIGHT	11/03/2024

PROJECT TITLE 45, Lealand Road, Haringay, N15 6JS			DRAWING TITLE Proposed Location Plan & OS Map		
			CLIENT Mr Yidel Lebowitz		
Date 11/03/2024	Project number 7720	DRWAING NUMBER PR - L001	Scale (@ A3) As indicated	Drawn by Abraham D	



NOTES:
CONTRACTORS MUST VERIFY ALL DIMENSIONS
AT THE
SITE BEFORE COMMENCING ANY WORK.
NO CONSTRUCTION WORK BEFORE BUILDING
CONTROL
APPROVAL AND STRUCTURAL ENGINEER
CONFIRMATION.
ANY DISCREPANCIES TO BE REPORTED TO
GRIDKUNE.
ALL DRAWINGS ARE TO BE READ IN
CONJUNCTION WITH
ALL RELEVANT DRAWINGS AND
SPECIFICATIONS.

Rev	Description	Date
A	ADDED REAR DORMER	15/01/2024
B	REDUCE HEIGHT	11/03/2024

PROJECT TITLE

45, Lealand Road, Haringay, N15 6JS

Date
11/03/2024

Project number
7720

DRWAING NUMBER
PR - E001

DRAWING TITLE

Proposed Front & Rear Elevations

CLIENT

Mr Yidel Lebowitz

Scale (@ A3)
1 : 100

Drawn by
Abraham D



Roof.
11771

Loft
8925

Second Floor
6088

First Floor
3251

Ground Floor
300

Road Level
0

Lower Ground Floor
-800



NOTES:
CONTRACTORS MUST VERIFY ALL DIMENSIONS
AT THE
SITE BEFORE COMMENCING ANY WORK.

NO CONSTRUCTION WORK BEFORE BUILDING
CONTROL
APPROVAL AND STRUCTURAL ENGINEER
CONFIRMATION.

ANY DISCREPANCIES TO BE REPORTED TO
GRIDKUNE.
ALL DRAWINGS ARE TO BE READ IN
CONJUNCTION WITH
ALL RELEVANT DRAWINGS AND
SPECIFICATIONS.

Rev	Description	Date
A	ADDED REAR DORMER	15/01/2024
B	REDUCE HEIGHT	11/03/2024

PROJECT TITLE

45, Lealand Road, Haringay, N15 6JS

Date
11/03/2024

Project number
7720

DRWAING NUMBER
PR - E002

DRAWING TITLE

Proposed Side Elevation 1


CLIENT

Mr Yidel Lebowitz

Scale (@ A3)
1 : 100

Drawn by
Abraham D



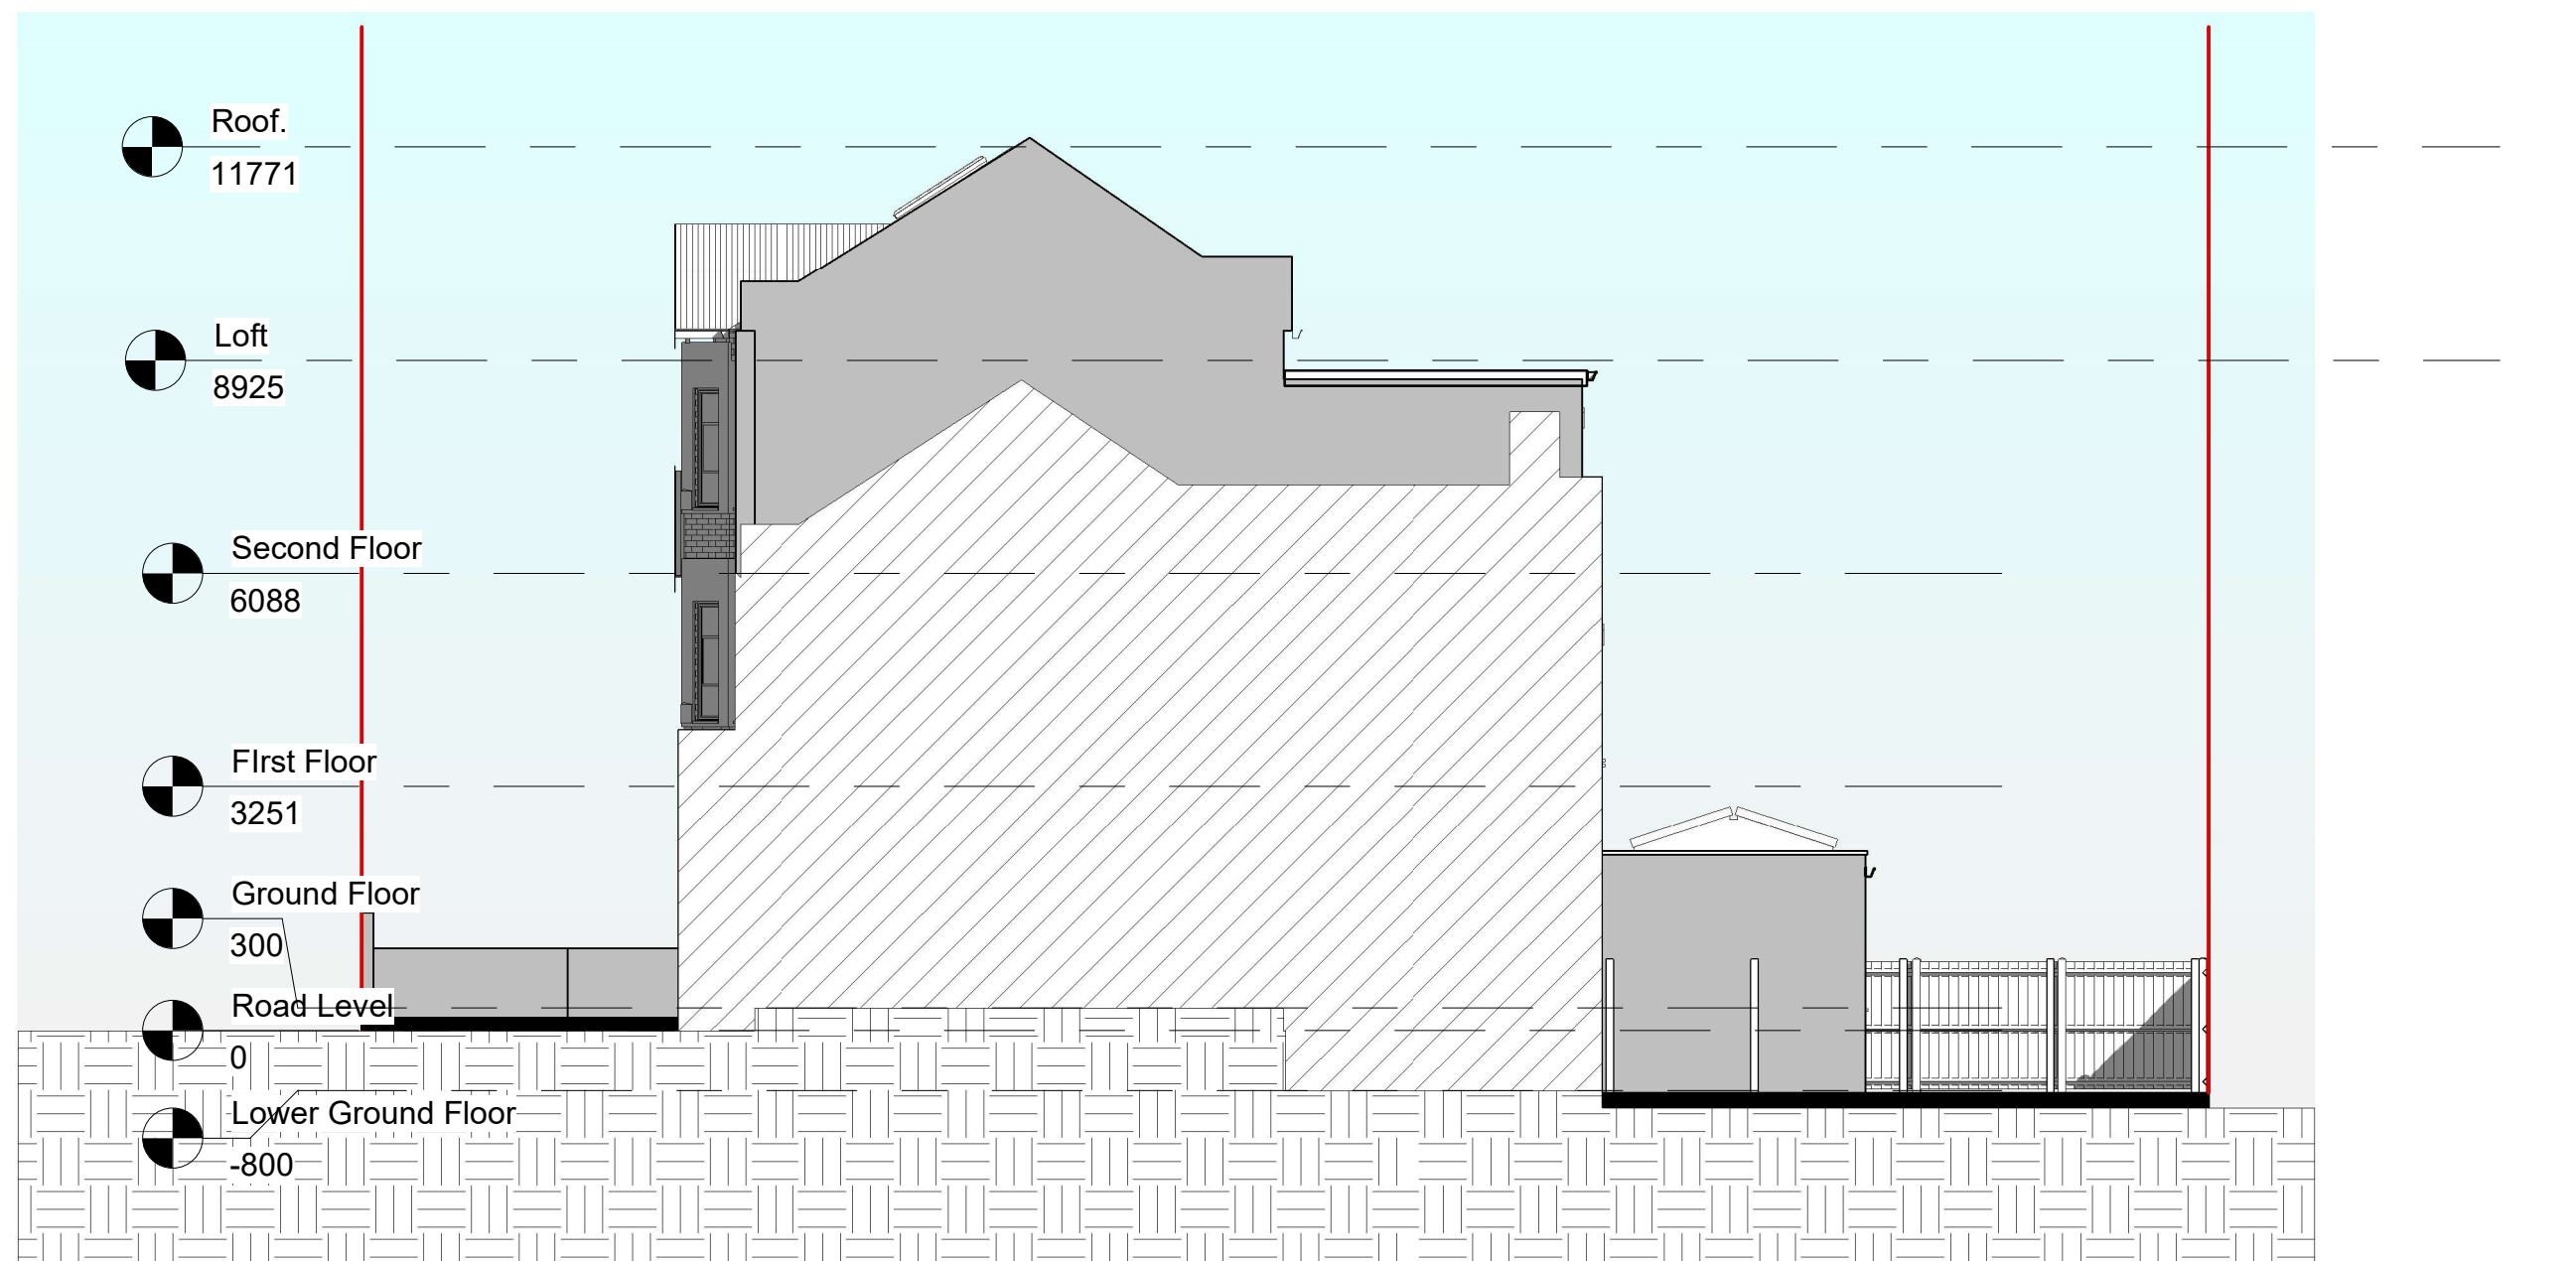

NOTES:
CONTRACTORS MUST VERIFY ALL DIMENSIONS
AT THE
SITE BEFORE COMENCING ANY WORK.

NO CONSTRUCTION WORK BEFORE BUILDING
CONTROL
APPROVAL AND STRUCTURAL ENGINEER
CONFIRMATION.

ANY DISCREPANCIES TO BE REPORTED TO
GRIDKUNE.
ALL DRAWINGS ARE TO BE READ IN
CONJUNCTION WITH
ALL RELEVANT DRAWINGS AND
SPECIFICATIONS.

Rev	Description	Date
A	ADDED REAR DORMER	15/01/2024
B	REDUCE HEIGHT	11/03/2024

PROJECT TITLE

45, Lealand Road, Haringay, N15 6JS

Date
11/03/2024

Project number
7720

DRWAING NUMBER
PR - E003

DRAWING TITLE

Proposed Side Elevation 2



CLIENT

Mr Yidel Lebowitz

Scale (@ A3)
1 : 100

Drawn by
Abraham D



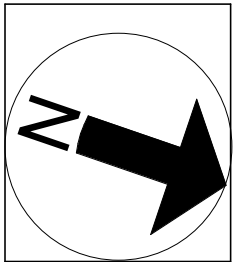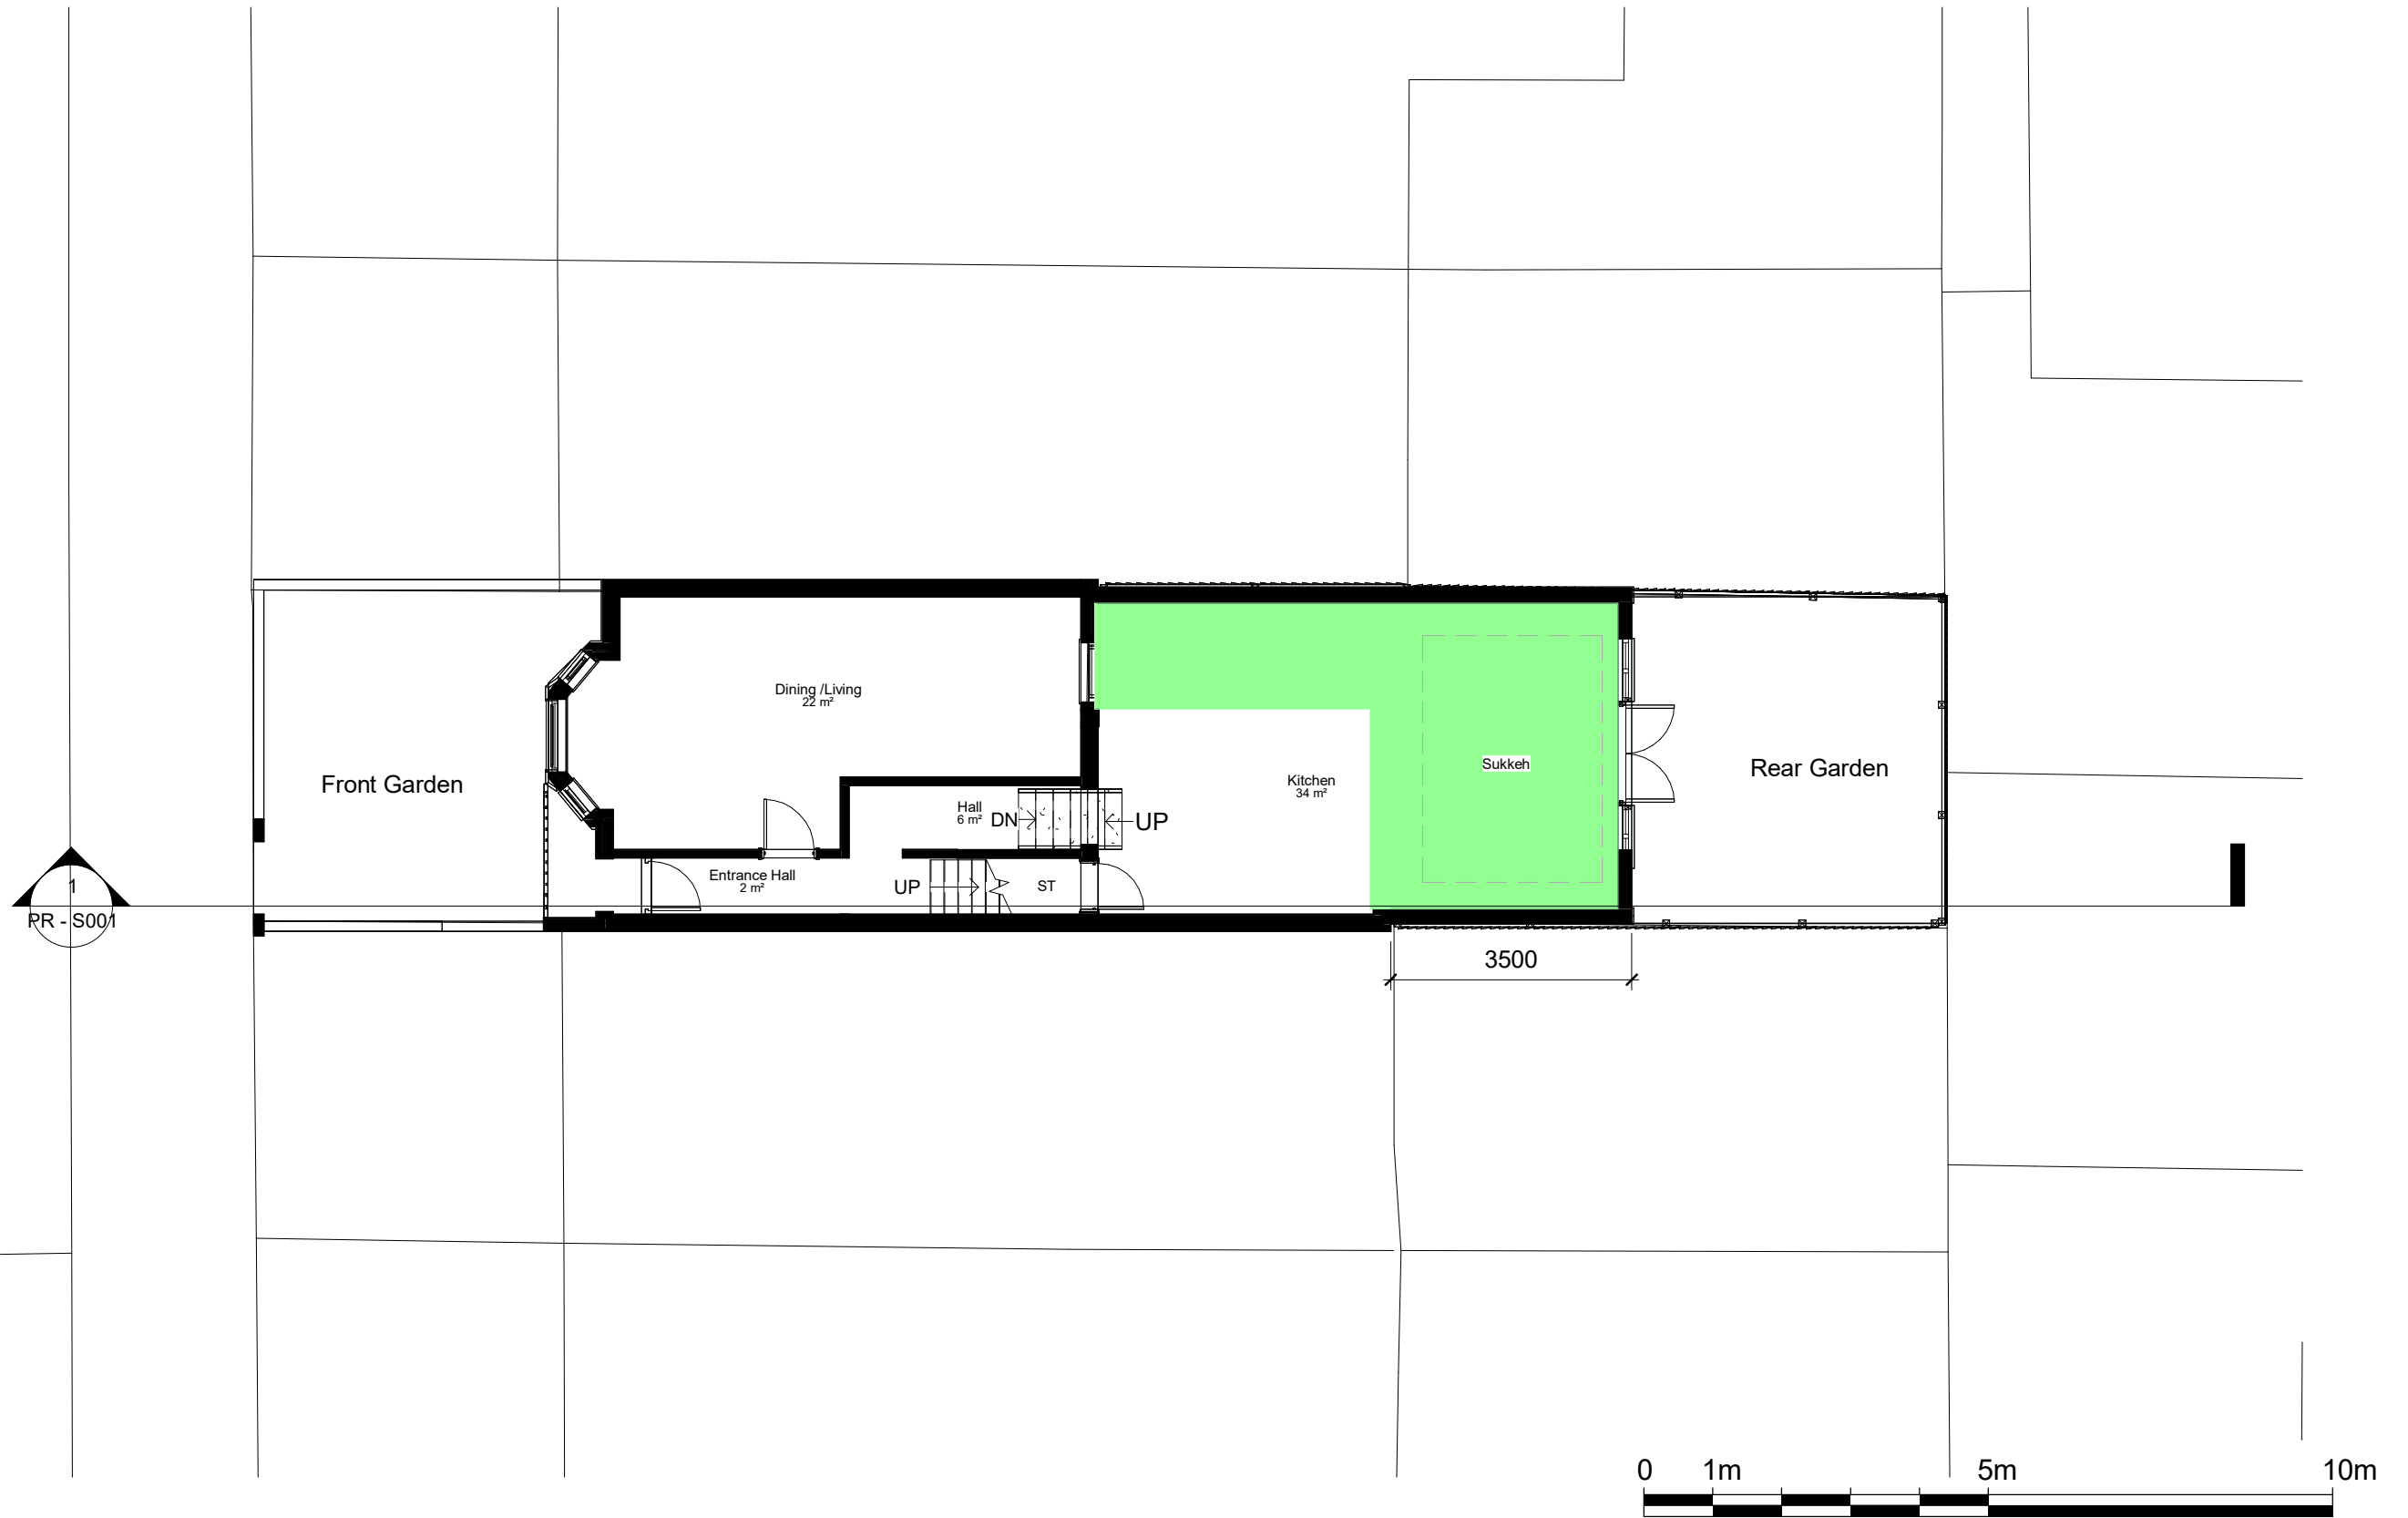




NOTES:
CONTRACTORS MUST VERIFY ALL DIMENSIONS
AT THE
SITE BEFORE COMENCING ANY WORK.

NO CONSTRUCTION WORK BEFORE BUILDING
CONTROL
APPROVAL AND STRUCTURAL ENGINEER
CONFIRMATION.

ANY DISCREPANCIES TO BE REPORTED TO
GRIDKUNE.
ALL DRAWINGS ARE TO BE READ IN
CONJUNCTION WITH
ALL RELEVANT DRAWINGS AND
SPECIFICATIONS.

Rev	Description	Date
A	ADDED REAR DORMER	15/01/2024
B	REDUCE HEIGHT	11/03/2024

PROJECT TITLE 45, Lealand Road, Haringay, N15 6JS			DRAWING TITLE Proposed Ground Floor		
			CLIENT Mr Yidel Lebowitz		
Date 11/03/2024	Project number 7720	DRWAING NUMBER PR - P001	Scale (@ A3) 1 : 100	Drawn by Abraham D	

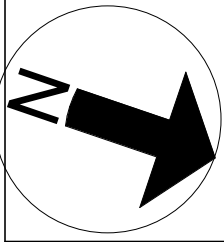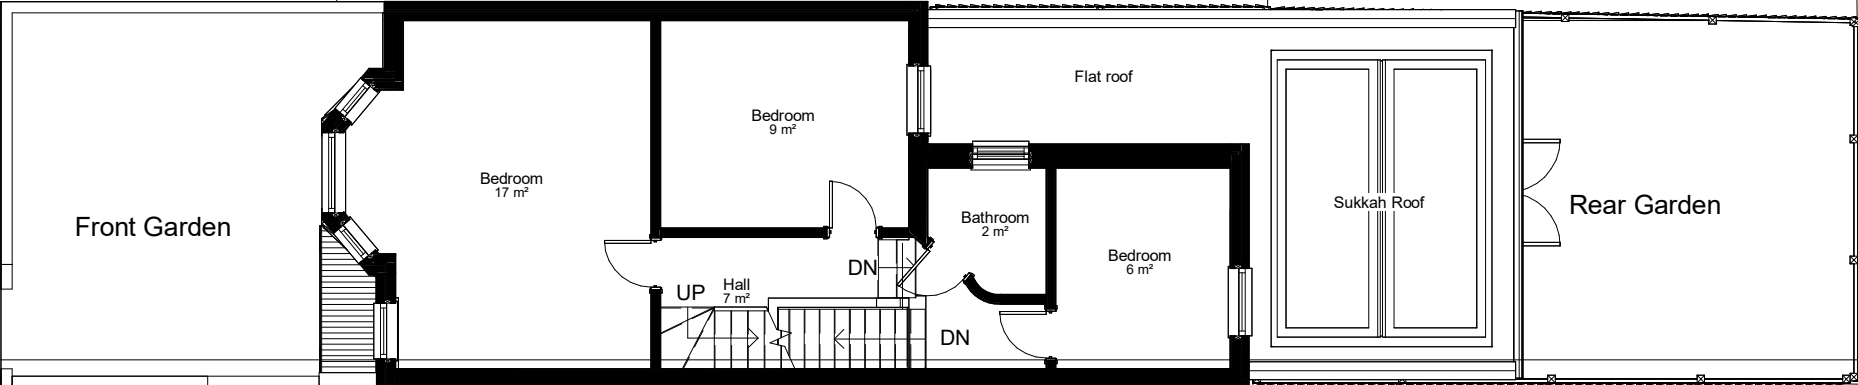 

NOTES:
CONTRACTORS MUST VERIFY ALL DIMENSIONS
AT THE
SITE BEFORE COMENCING ANY WORK.

NO CONSTRUCTION WORK BEFORE BUILDING
CONTROL
APPROVAL AND STRUCTURAL ENGINEER
CONFIRMATION.


ANY DISCREPANCIES TO BE REPORTED TO
GRIDKUNE.
ALL DRAWINGS ARE TO BE READ IN
CONJUNCTION WITH
ALL RELEVANT DRAWINGS AND
SPECIFICATIONS.

Rev	Description	Date
A	ADDED REAR DORMER	15/01/2024
B	REDUCE HEIGHT	11/03/2024


PROJECT TITLE		
45, Lealand Road, Haringay, N15 6JS		
Date	Project number	DRWAING NUMBER
11/03/2024	7720	PR - P002

DRAWING TITLE	
Proposed First Floor	
CLIENT	
Mr Yidel Lebowitz	
Scale (@ A3)	Drawn by
1 : 100	Abraham D



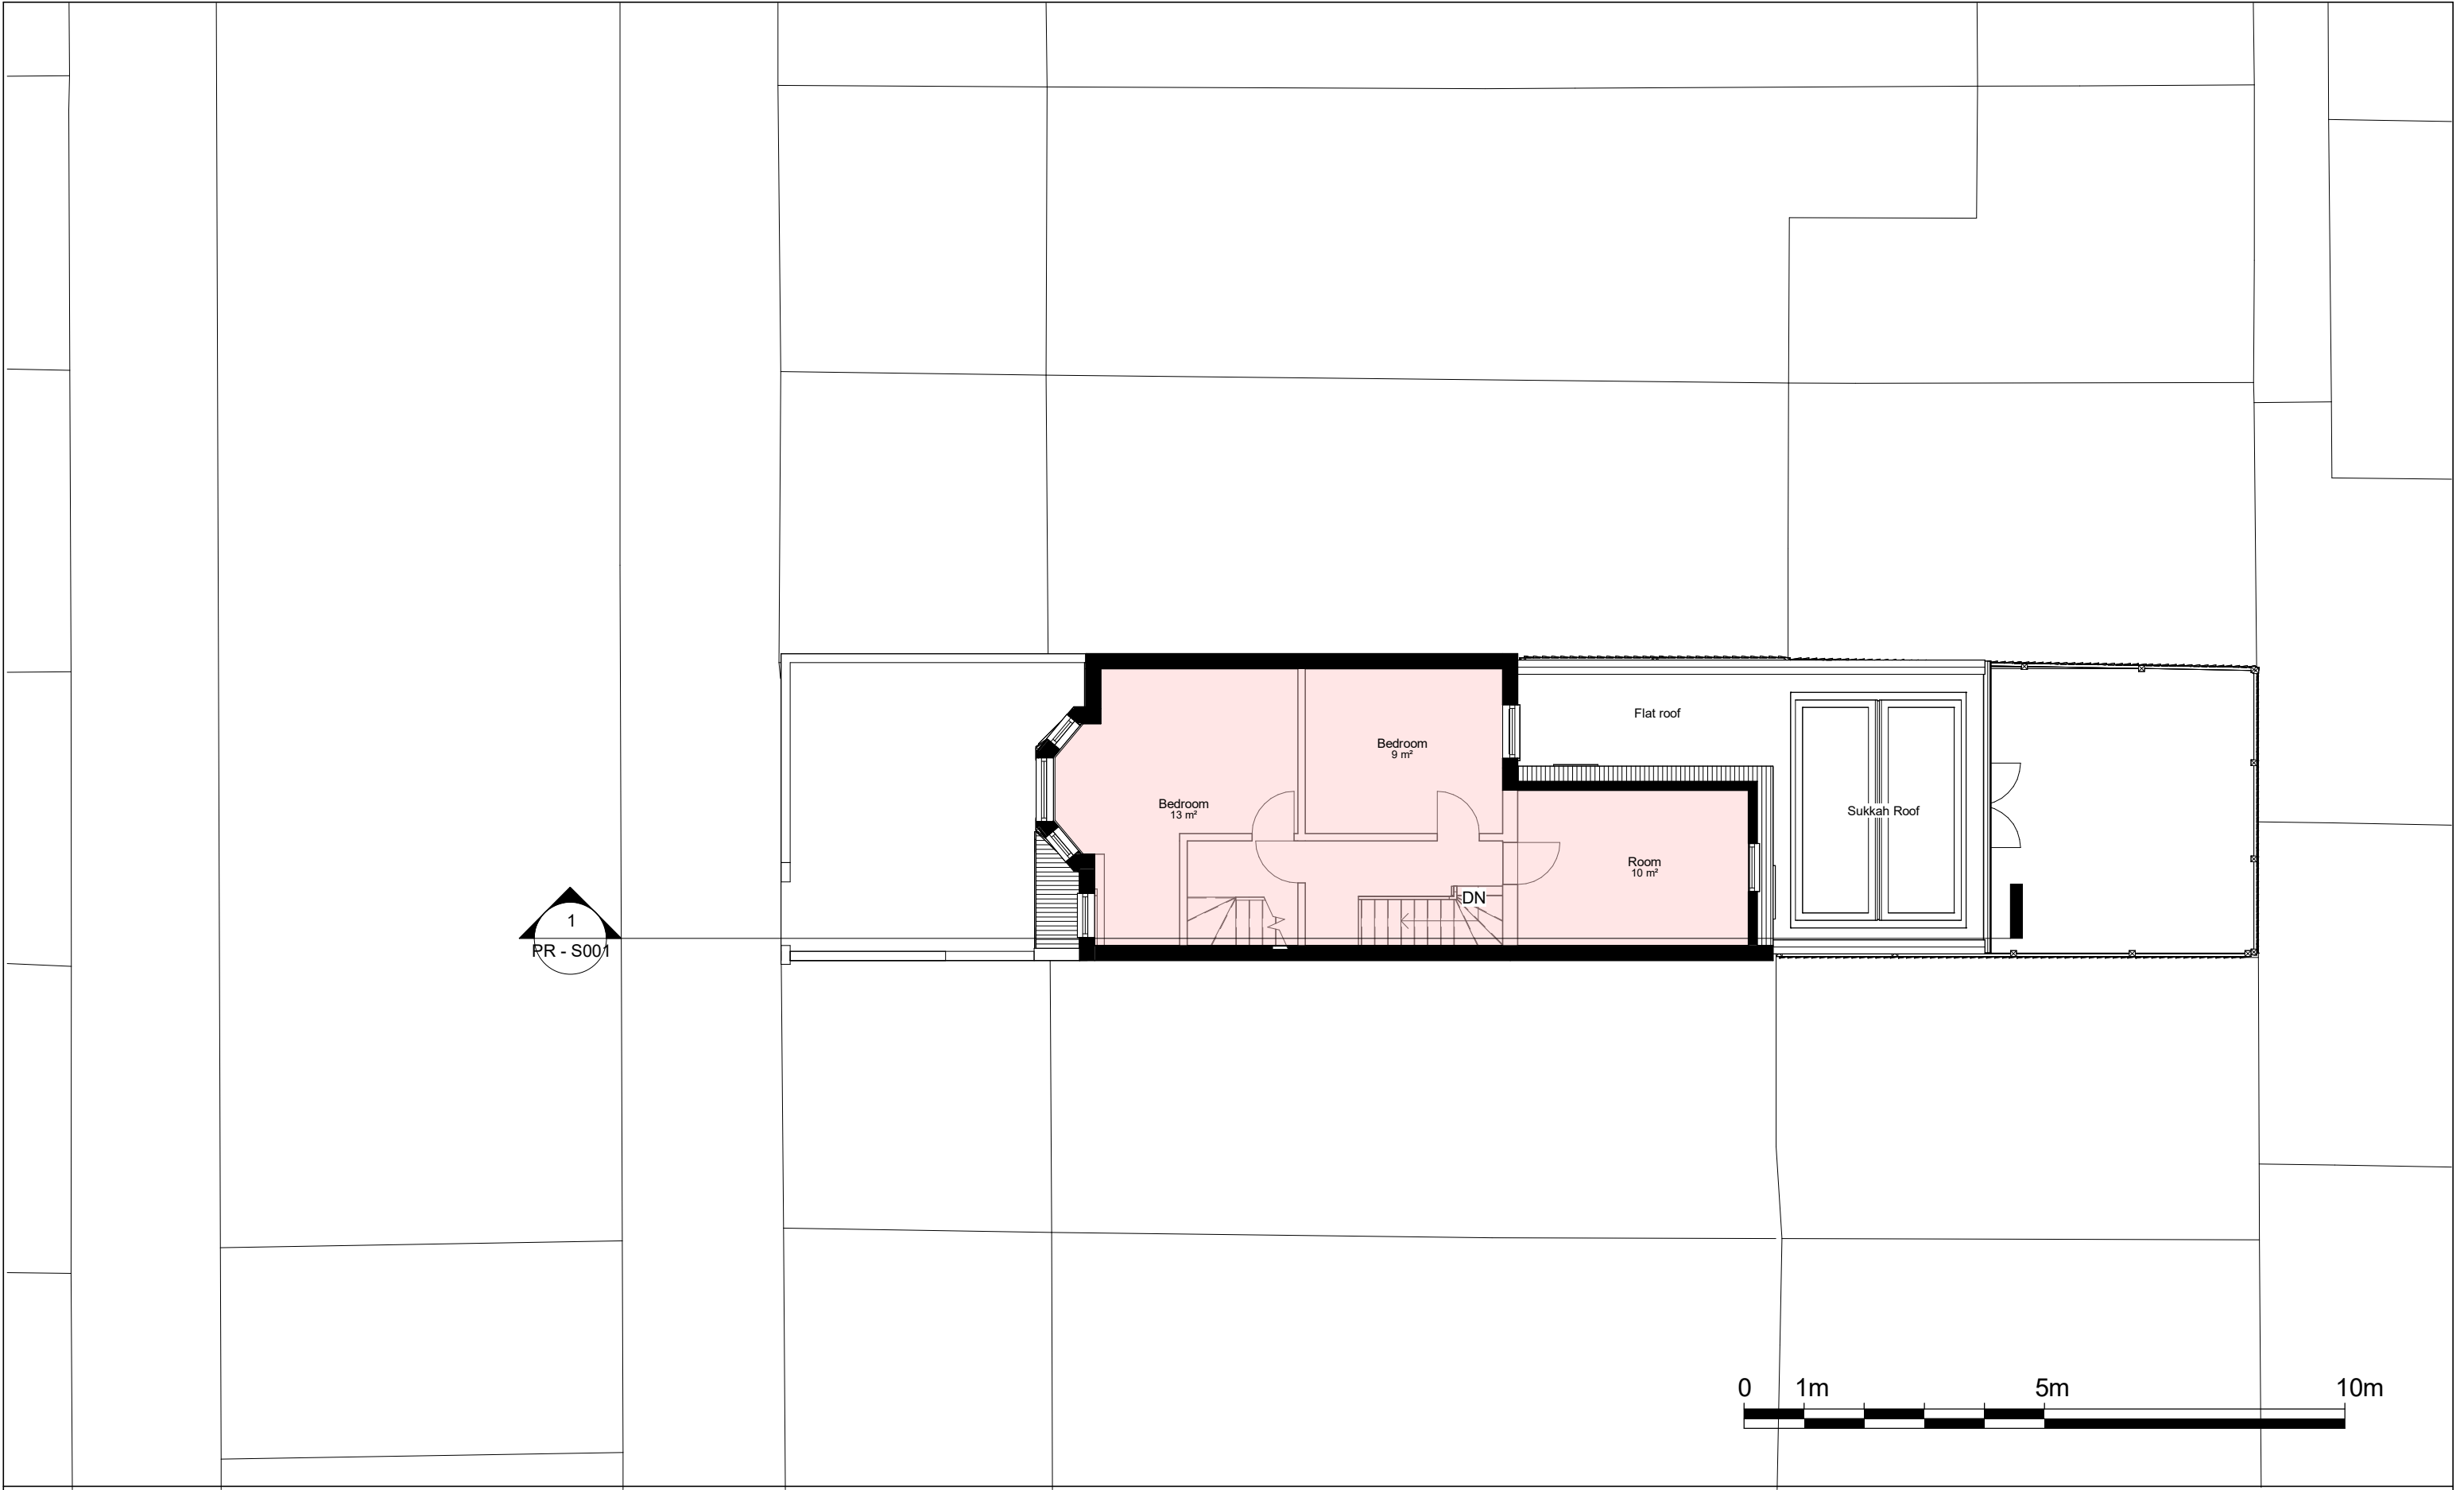

1
PR - S001

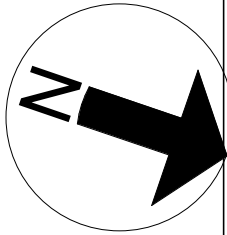

NOTES:
CONTRACTORS MUST VERIFY ALL DIMENSIONS
AT THE
SITE BEFORE COMENCING ANY WORK.

NO CONSTRUCTION WORK BEFORE BUILDING
CONTROL APPROVAL AND STRUCTURAL ENGINEER
CONFIRMATION.

ANY DISCREPANCIES TO BE REPORTED TO
GRIDKUNE.
ALL DRAWINGS ARE TO BE READ IN
CONJUNCTION WITH
ALL RELEVANT DRAWINGS AND
SPECIFICATIONS.

Rev	Description	Date
A	ADDED REAR DORMER	15/01/2024
B	REDUCE HEIGHT	11/03/2024

PROJECT TITLE

45, Lealand Road, Haringay, N15 6JS


Date 11/03/2024	Project number 7720	DRWAING NUMBER PR - P003
--------------------	------------------------	-----------------------------


DRAWING TITLE
Proposed Second Floor

CLIENT
Mr Yidel Lebowitz

Scale (@ A3) 1 : 100	Drawn by Abraham D
-------------------------	-----------------------



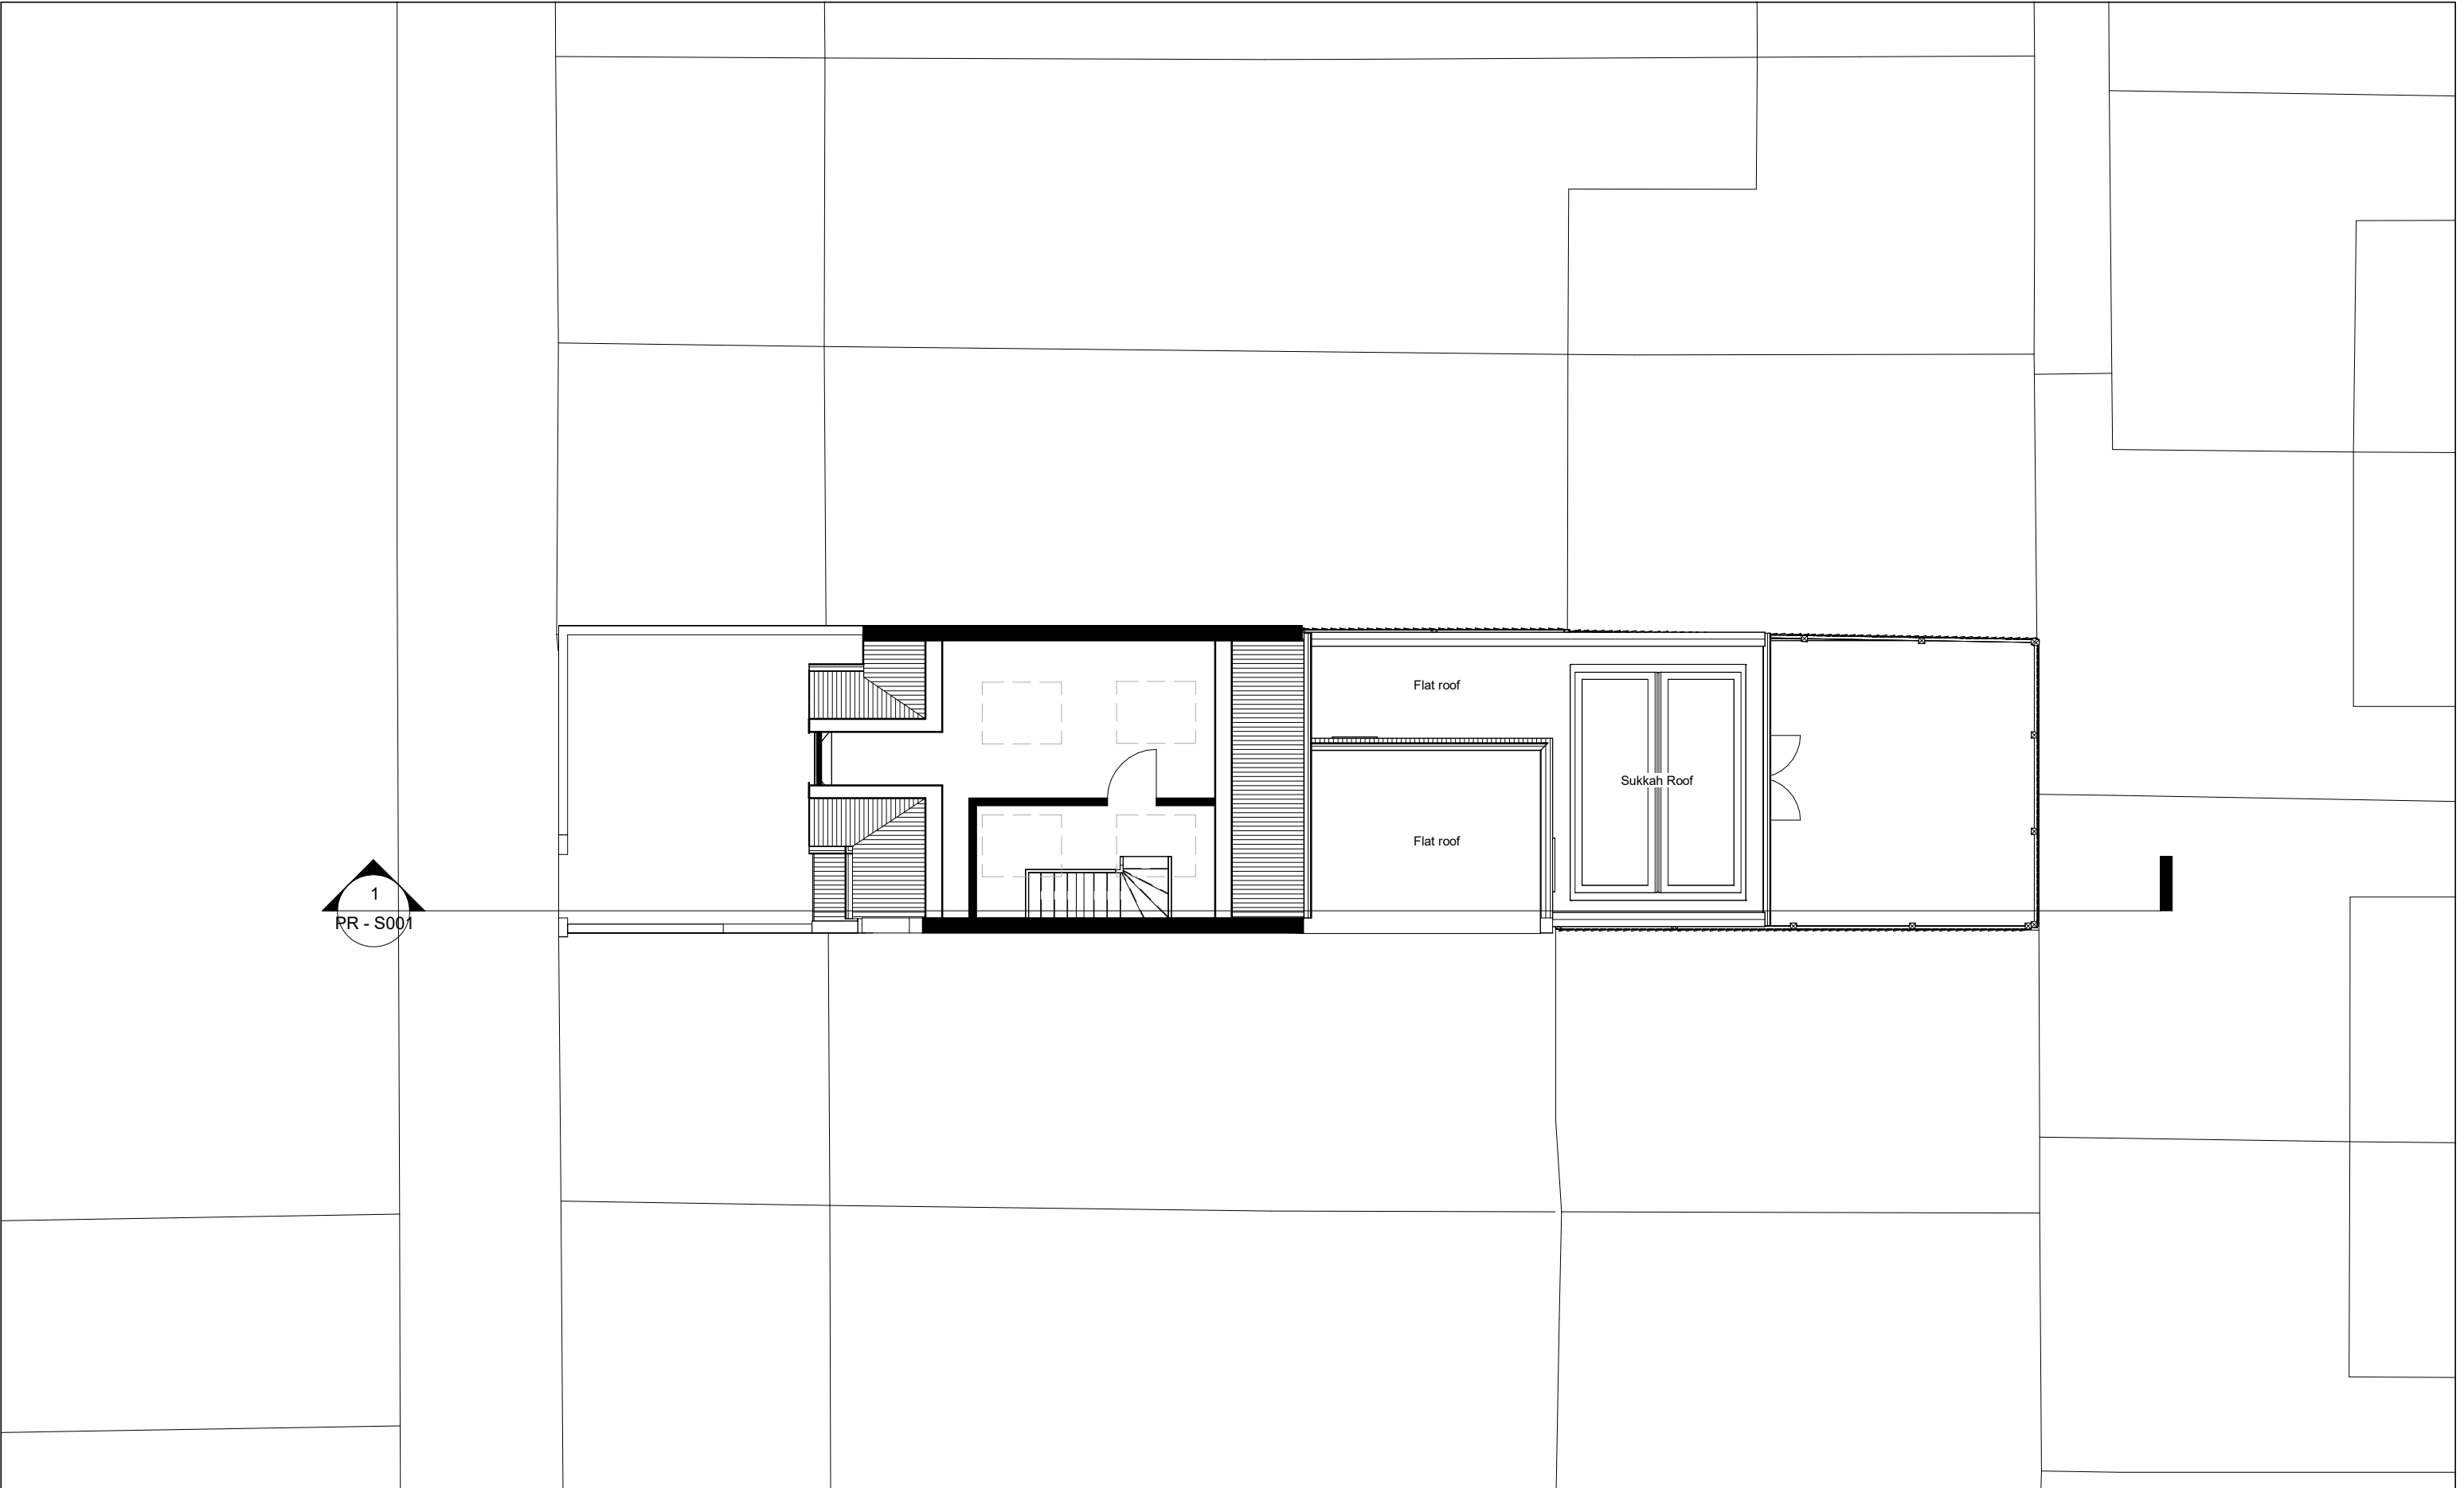

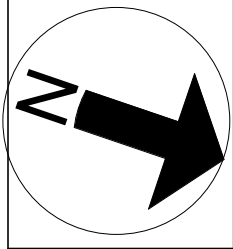

NOTES:
CONTRACTORS MUST VERIFY ALL DIMENSIONS AT THE SITE BEFORE COMENCING ANY WORK.

NO CONSTRUCTION WORK BEFORE BUILDING CONTROL APPROVAL AND STRUCTURAL ENGINEER CONFIRMATION.



ANY DISCREPANCIES TO BE REPORTED TO GRIDKUNE.
ALL DRAWINGS ARE TO BE READ IN CONJUNCTION WITH ALL RELEVANT DRAWINGS AND SPECIFICATIONS.

Rev	Description	Date
A	ADDED REAR DORMER	15/01/2024
B	REDUCE HEIGHT	11/03/2024

PROJECT TITLE			DRAWING TITLE	
45, Lealand Road, Haringay, N15 6JS			Proposed Loft	
			CLIENT Mr Yidel Lebowitz	
Date 11/03/2024	Project number 7720	DRWAING NUMBER PR - P004	Scale (@ A3) 1 : 100	Drawn by Abraham D



PLANNING SERVICES

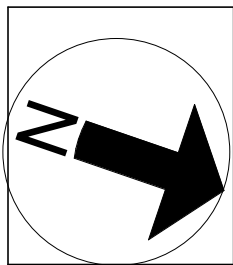 


NOTES:
CONTRACTORS MUST VERIFY ALL DIMENSIONS AT THE SITE BEFORE COMMENCING ANY WORK.
NO CONSTRUCTION WORK BEFORE BUILDING CONTROL APPROVAL AND STRUCTURAL ENGINEER CONFIRMATION.
ANY DISCREPANCIES TO BE REPORTED TO GRIDKUNE.
ALL DRAWINGS ARE TO BE READ IN CONJUNCTION WITH ALL RELEVANT DRAWINGS AND SPECIFICATIONS.

Rev	Description	Date
A	ADDED REAR DORMER	15/01/2024
B	REDUCE HEIGHT	11/03/2024

PROJECT TITLE		
45, Lealand Road, Haringay, N15 6JS		
Date	Project number	DRWAING NUMBER
11/03/2024	7720	PR - P005

DRAWING TITLE	
Proposed Roof Plan	
CLIENT	
Mr Yidel Lebowitz	
Scale (@ A3)	Drawn by
1 : 100	Abraham D



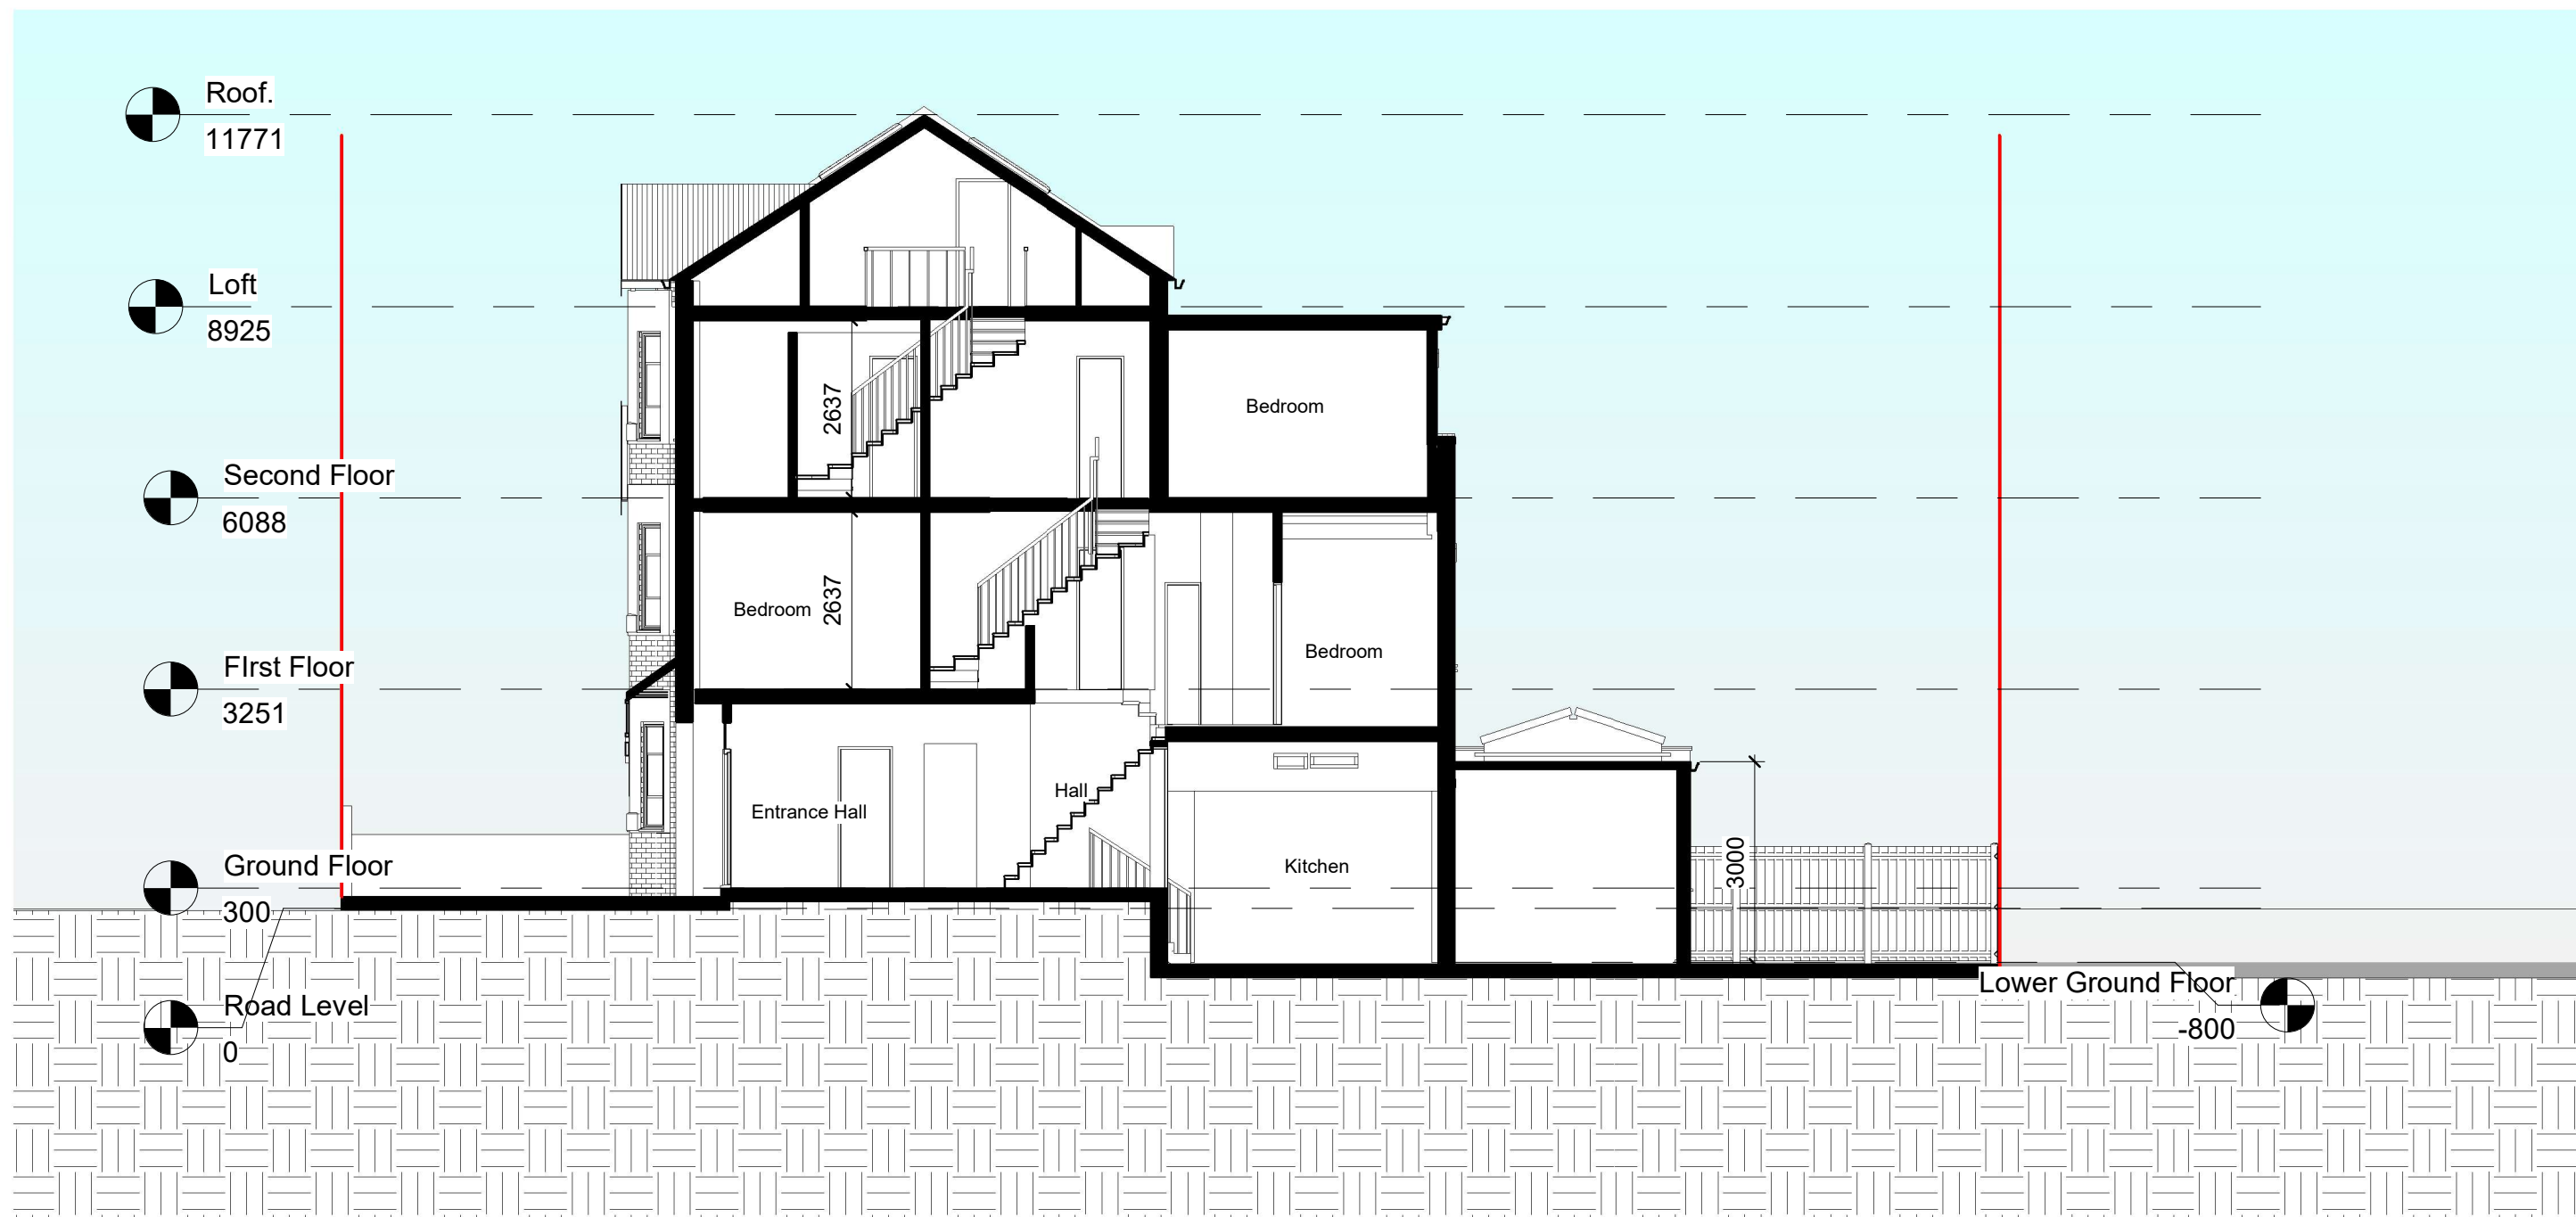

NOTES:
CONTRACTORS MUST VERIFY ALL DIMENSIONS
AT THE
SITE BEFORE COMMENCING ANY WORK.

NO CONSTRUCTION WORK BEFORE BUILDING
CONTROL
APPROVAL AND STRUCTURAL ENGINEER
CONFIRMATION.

ANY DISCREPANCIES TO BE REPORTED TO
GRIDKUNE.
ALL DRAWINGS ARE TO BE READ IN
CONJUNCTION WITH
ALL RELEVANT DRAWINGS AND
SPECIFICATIONS.

Rev	Description	Date
A	ADDED REAR DORMER	15/01/2024
B	REDUCE HEIGHT	11/03/2024

PROJECT TITLE

45, Lealand Road, Haringay, N15 6JS

Date
11/03/2024

Project number
7720

DRWAING NUMBER
PR - S001

DRAWING TITLE

Proposed Section AA

CLIENT

Mr Yidel Lebowitz

Scale (@ A3)
1 : 100

Drawn by
Abraham D





NOTES:
CONTRACTORS MUST VERIFY ALL DIMENSIONS
AT THE
SITE BEFORE COMENCING ANY WORK.

NO CONSTRUCTION WORK BEFORE BUILDING
CONTROL APPROVAL AND STRUCTURAL ENGINEER
CONFIRMATION.

ANY DISCREPANCIES TO BE REPORTED TO
GRIDKUNE.
ALL DRAWINGS ARE TO BE READ IN
CONJUNCTION WITH
ALL RELEVANT DRAWINGS AND
SPECIFICATIONS.

Rev	Description	Date
A	ADDED REAR DORMER	15/01/2024
B	REDUCE HEIGHT	11/03/2024

PROJECT TITLE 45, Lealand Road, Haringay, N15 6JS			DRAWING TITLE proposed 3D		
			CLIENT Mr Yidel Lebowitz		
Date 11/03/2024	Project number 7720	DRWAING NUMBER PR - 3D	Scale (@ A3)	Drawn by Abraham D	