
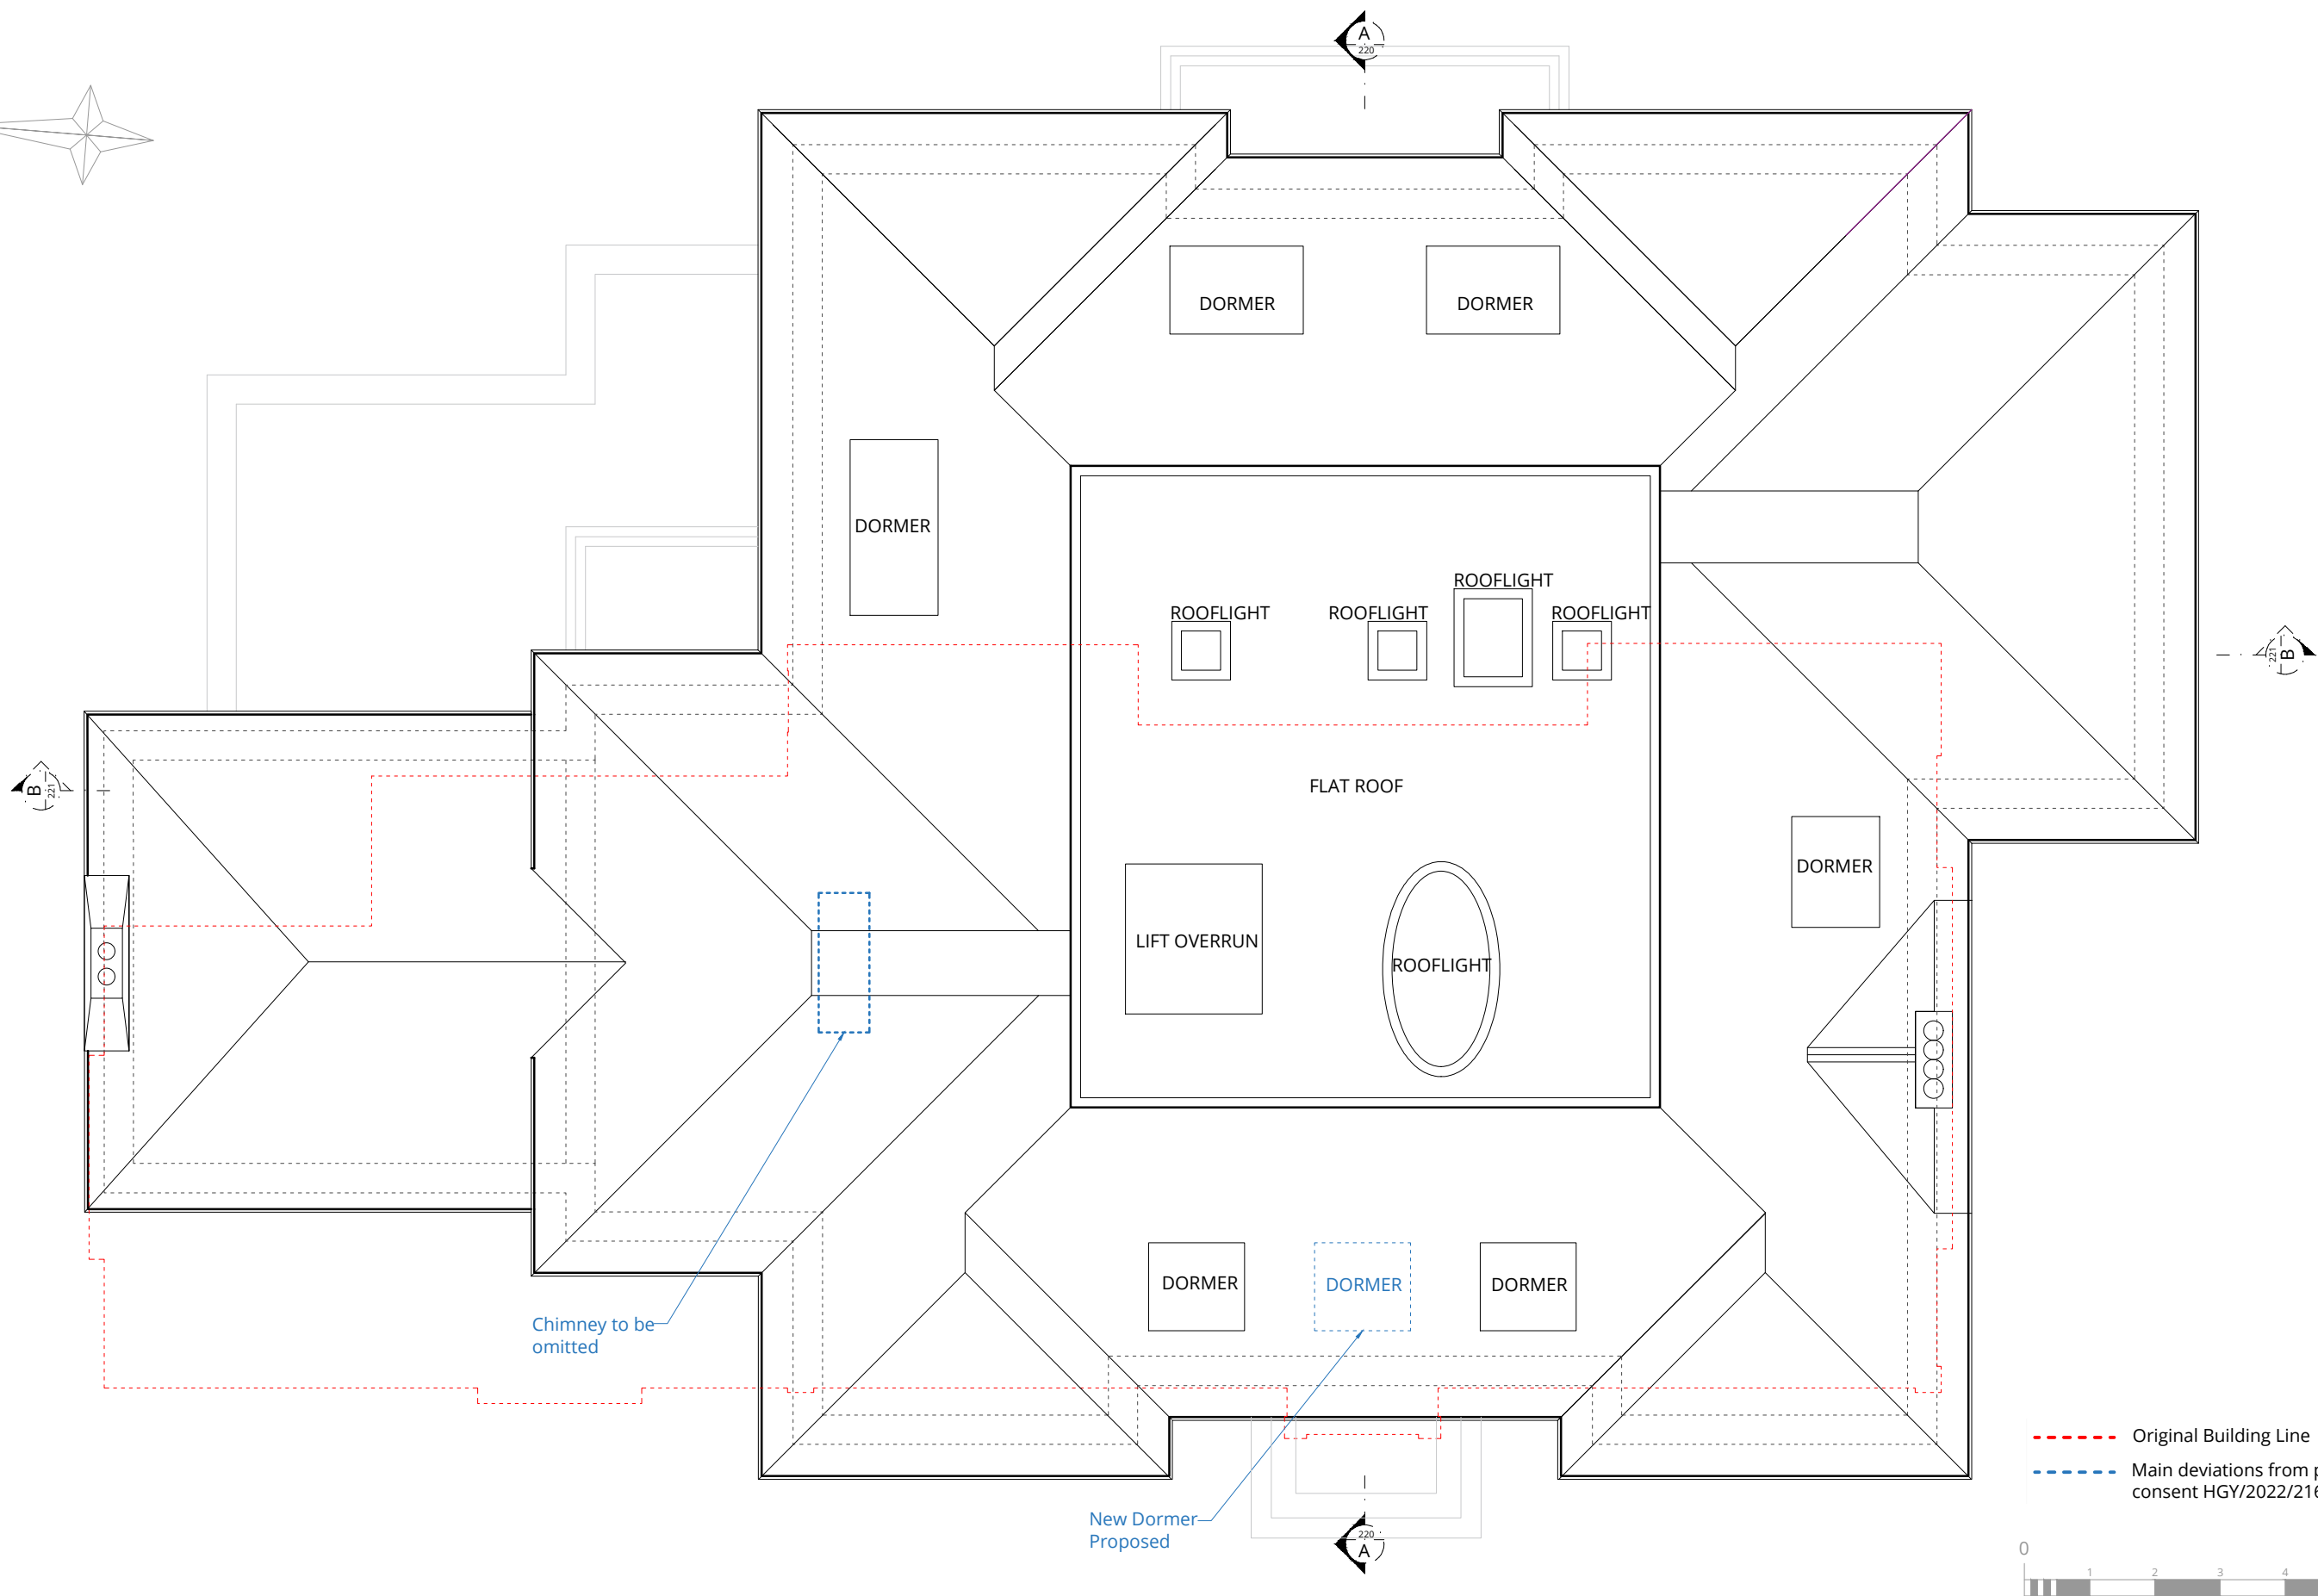


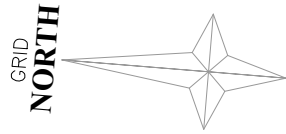

London 16 Lambton Place Notting Hill
London W11 2SH T +44 (0)20 7229 3125
Oxford Chandos Yard 83 Bicester Road
Long Crendon HP18 9EE T +44 (0)1844 203310
W www.wolffarchitects.co.uk E info@wolffarchitects.co.uk

This drawing is protected under Copyright and at no time should any portion be reproduced or copied without the permission of the Architect (Design Copyright Act 1968)
It must not be used for purposes other than that for which it is provided. It is supplied without liability for any errors or omissions. All dimensions to be checked on site.

Rev.	Description	Date
0	First issue.	23.03.18
A	Post pre-app revisions.	12.10.18
B	Issue for Planning.	10.04.19
C	Updated Planning drawings	02.07.19
D	Planning drawings revised	26.07.19
E	Non-Material Amendment	25.05.22
F	New Build Submission	07.02.23
G	Front Dormer windows narrowed	12.03.24

Rev.	Description	Date

Rev.	Description	Date

Project Title

'Guildens', Courtenay Avenue 16
London, N6 4LP

Drawing Title

Proposed Roof Plan

Status

PLANNING

Drawn by	Checked by	Scale	Project No.	Work Stage	Dwg. No.	Rev.
IPS	DU	100 @ A3	1802	PL	205	G

WOLFF ARCHITECTS