


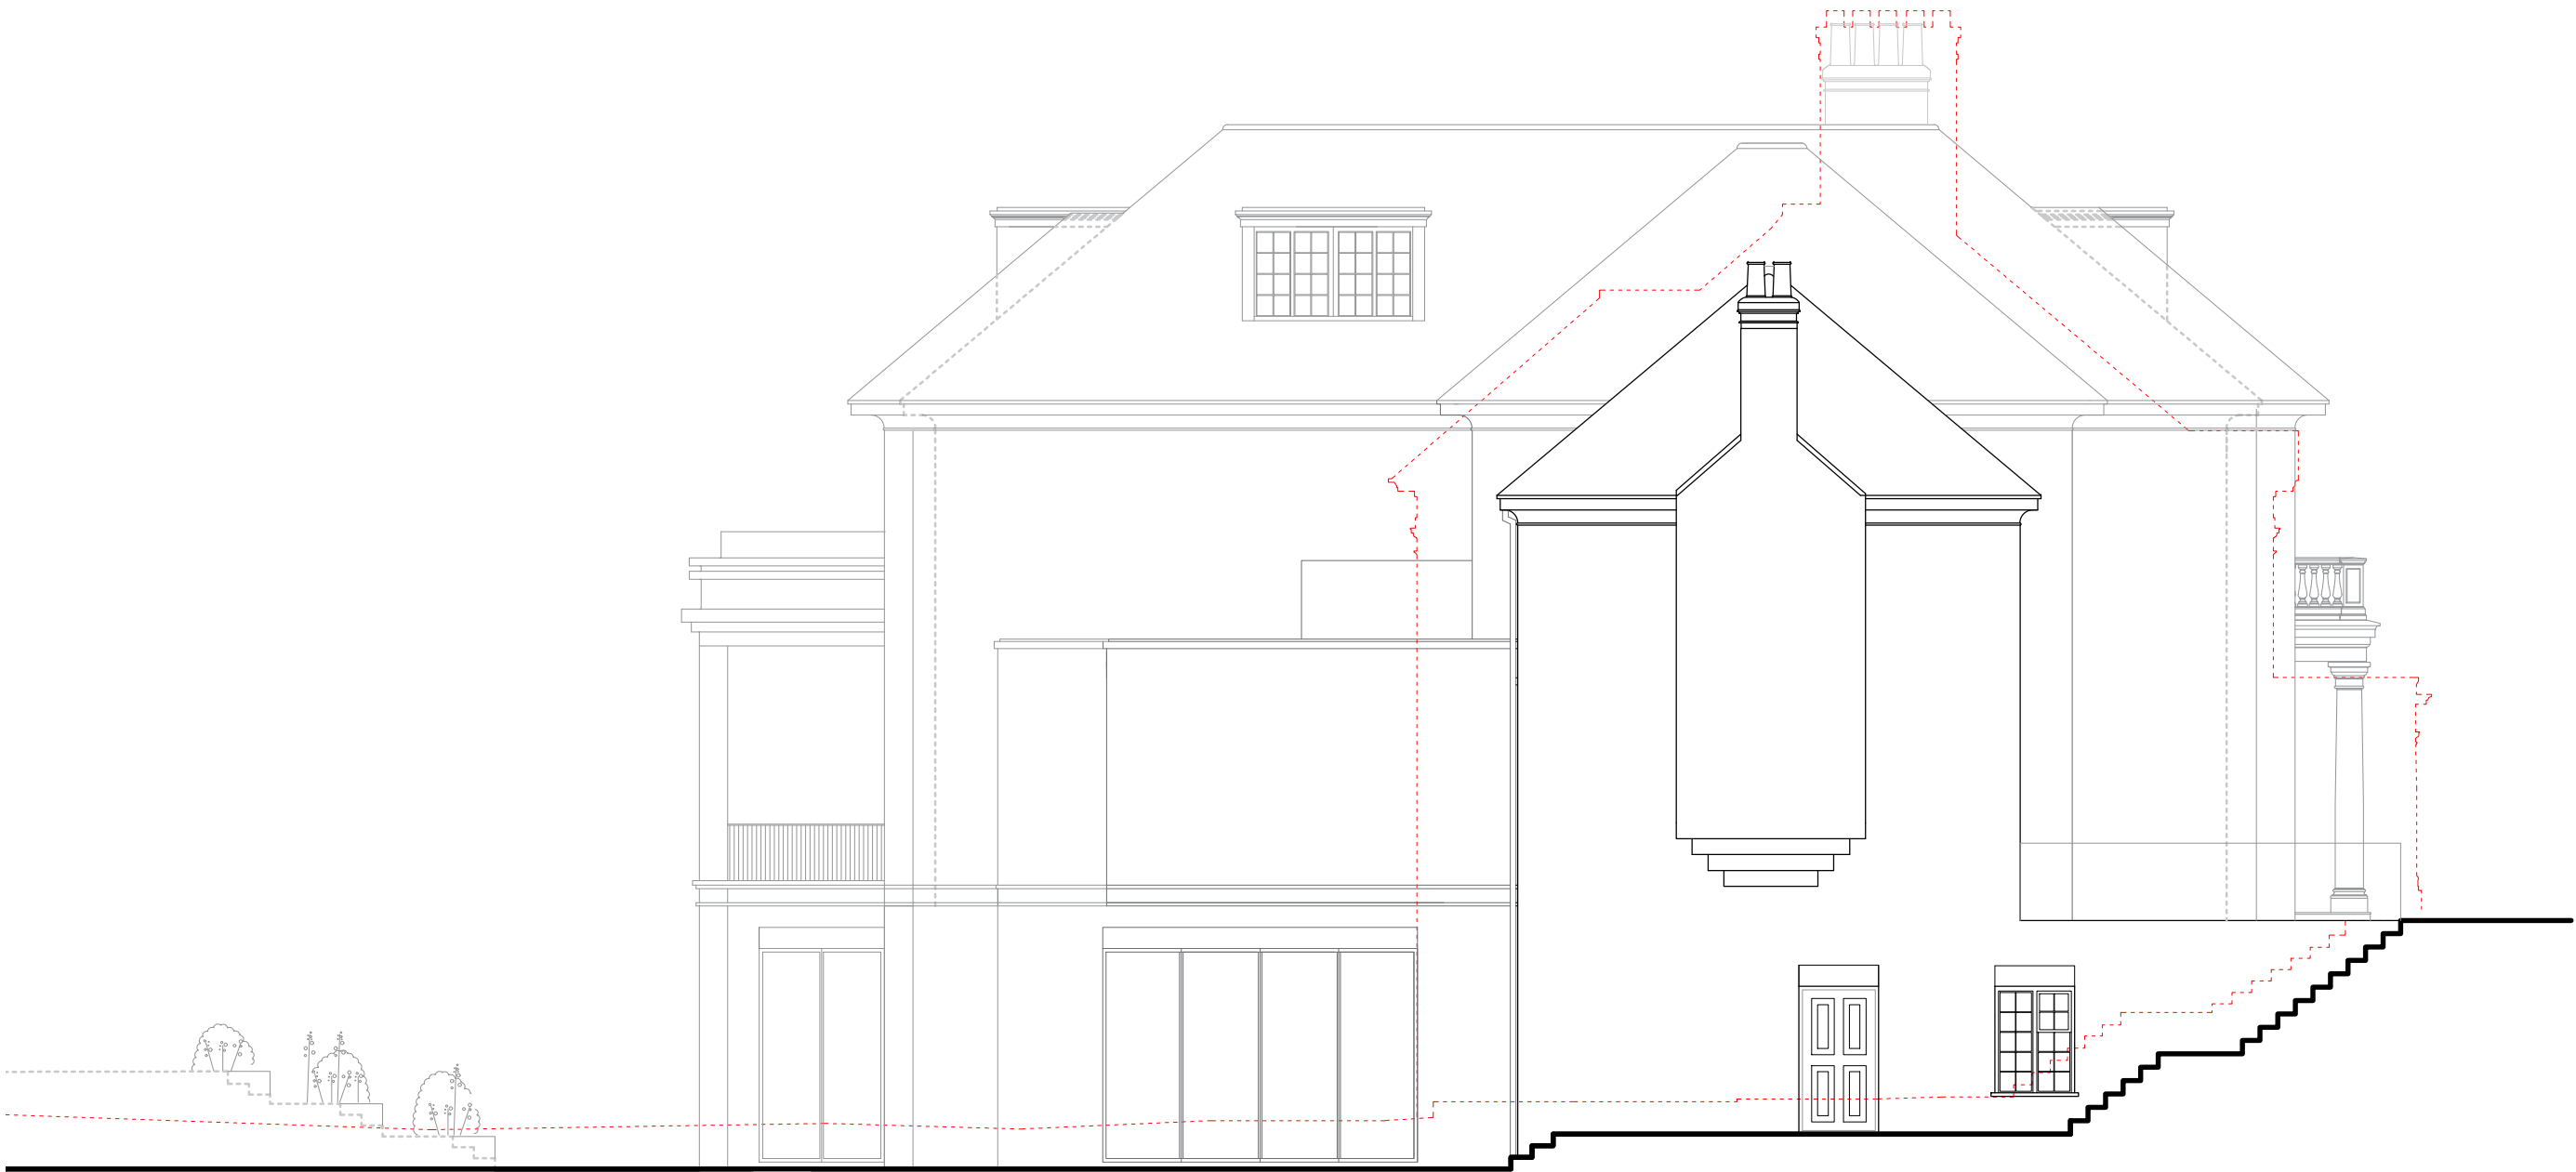

--- Original Building Line
 --- Planning consent
 --- HGY/2022/2162 outline

0 1 2 3 4 5m



London 16 Lambton Place Notting Hill
 London W11 2SH T +44 (0)20 7229 3125

Oxford Chandos Yard 83 Bicester Road
 Long Crendon HP18 9EE T +44 (0)1844 203310

W www.wolffarchitects.co.uk E info@wolffarchitects.co.uk

This drawing is protected under Copyright and at no time should any portion be reproduced or copied without the permission of the Architect (Design Copyright Act 1968)

It must not be used for purposes other than that for which it is provided. It is supplied without liability for any errors or omissions. All dimensions to be checked on site.

Rev.	Description	Date
0	Issue for Planning.	10.04.19
A	Updated Planning drawings	02.07.19
B	Issue for Planning.	10.04.19
C	Updated Planning drawings	02.07.19
D	Planning drawings revised	26.07.19
E	Non-Material Amendment	25.05.22
F	New Build Submission	07.02.23
G	Reduction in roof height and eaves level to address Planning comments	05.02.24

Rev.	Description	Date

Rev.	Description	Date

STATUS
 PLANNING

Project Title 'Guildens', Courtenay Avenue 16 London, N6 4LP			
Drawing Title Proposed North Elevation			
Drawn by BH	Checked by DU	Scale 100 @ A3	Project No. Work Stage Dwg. No. Rev. 1802 - PL - 213 - G

