



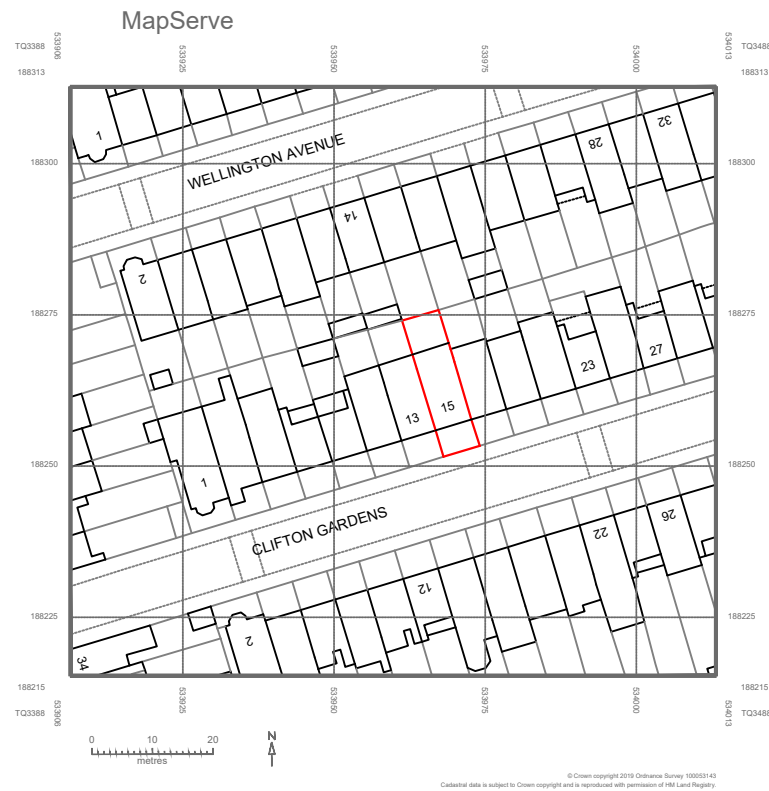

LOCATION PLAN

scale 1:1250
@A3

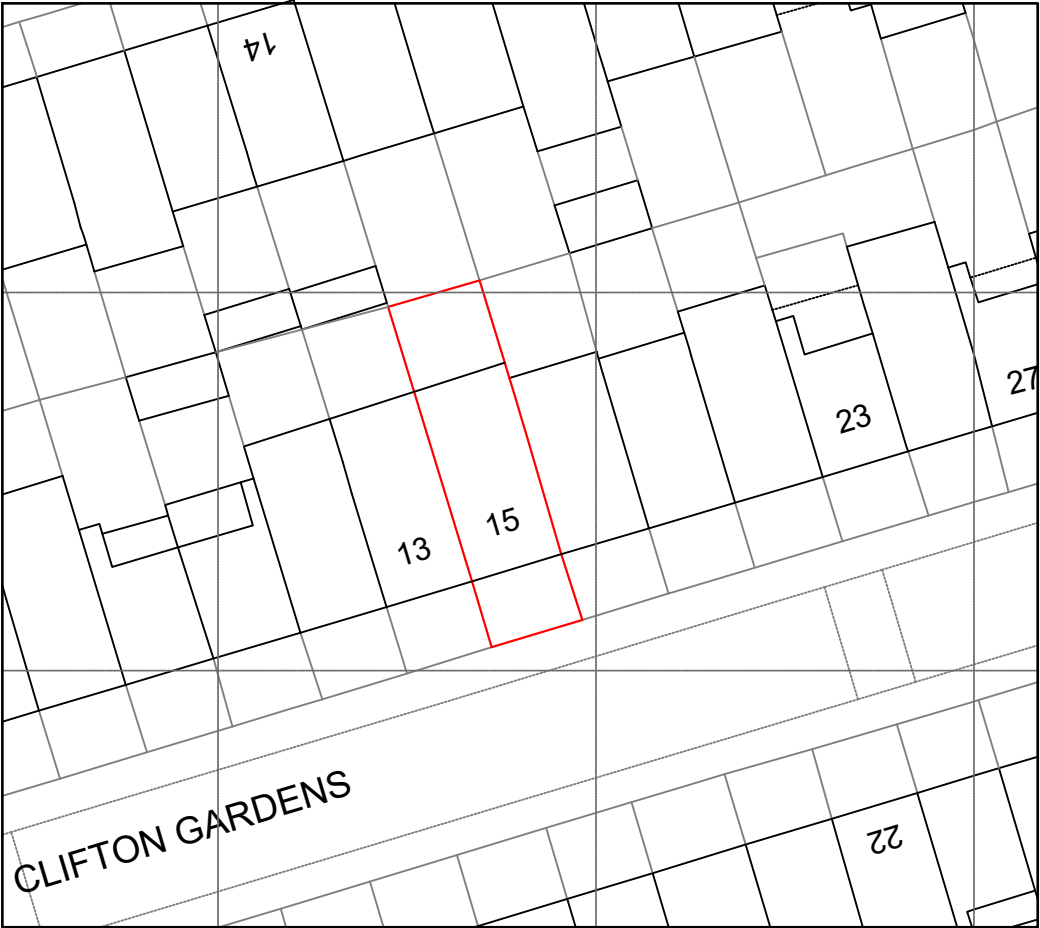


BLOCK PLAN

scale 1:500
@A3




Address - Unit 4, Grosvenor Way, London E5 9ND
Phone - 020 3781 8008
E-mail - office@redwoodsprojects.co.uk
Web - www.redwoodsprojects.co.uk
Any errors on Dimensions to be reported to the Architect prior to commencement of Works.
Dimensions and areas are based on survey information.
This drawing is copyright © Redwoods Projects.
All dimensions to be checked on site Prior work.


REFERENCE: 15 CLIFTON GARDENS, N15 6AP	
TITLE: EXISTING DRAWINGS FLOOR PLANS	
PROJECT No 863	DATE: 02-08-2023
SHEET No E 00	

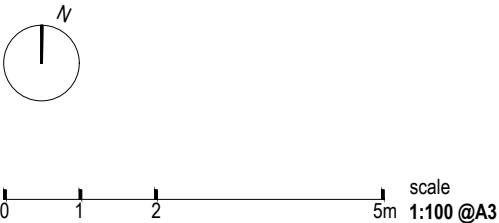


NOTES:	
DRAWN BY	EDITED BY NAAB

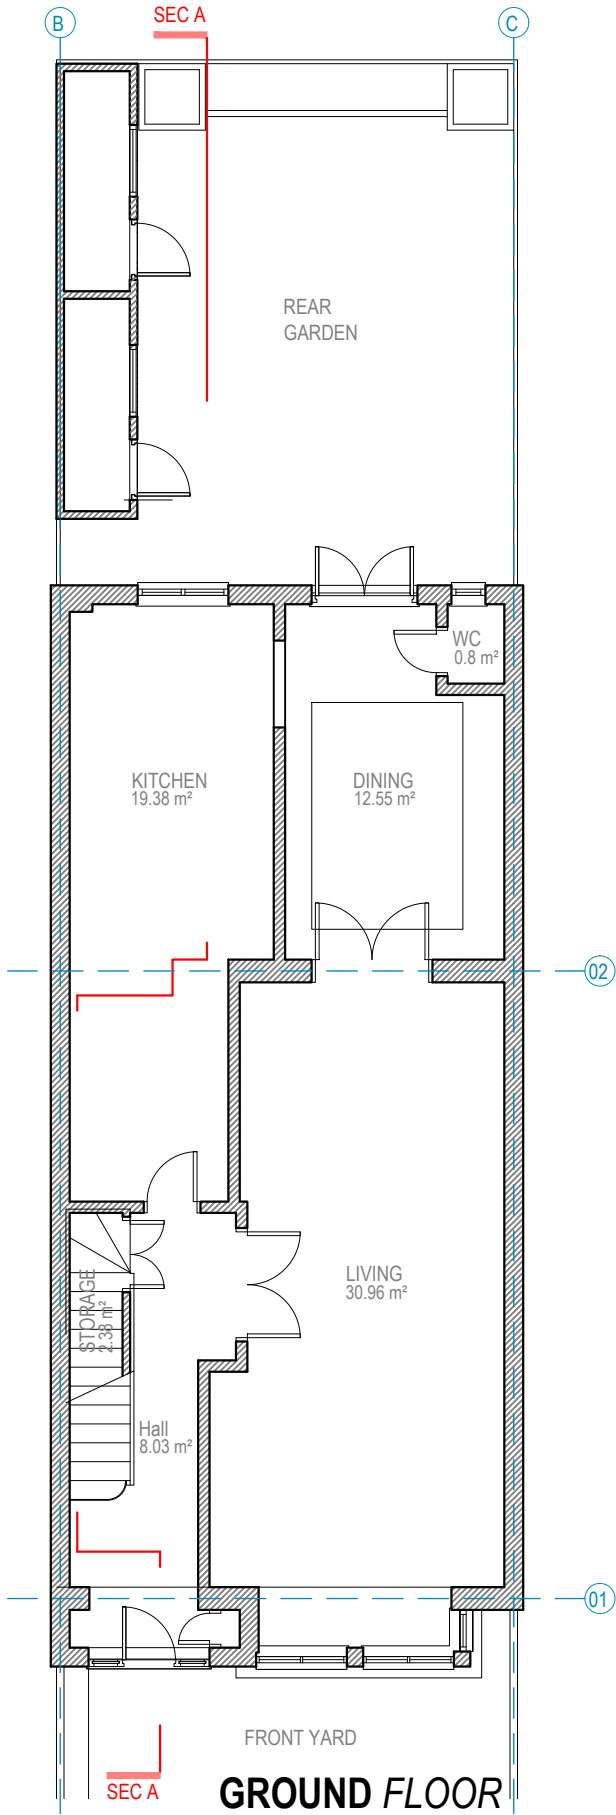


GROUND FLOOR

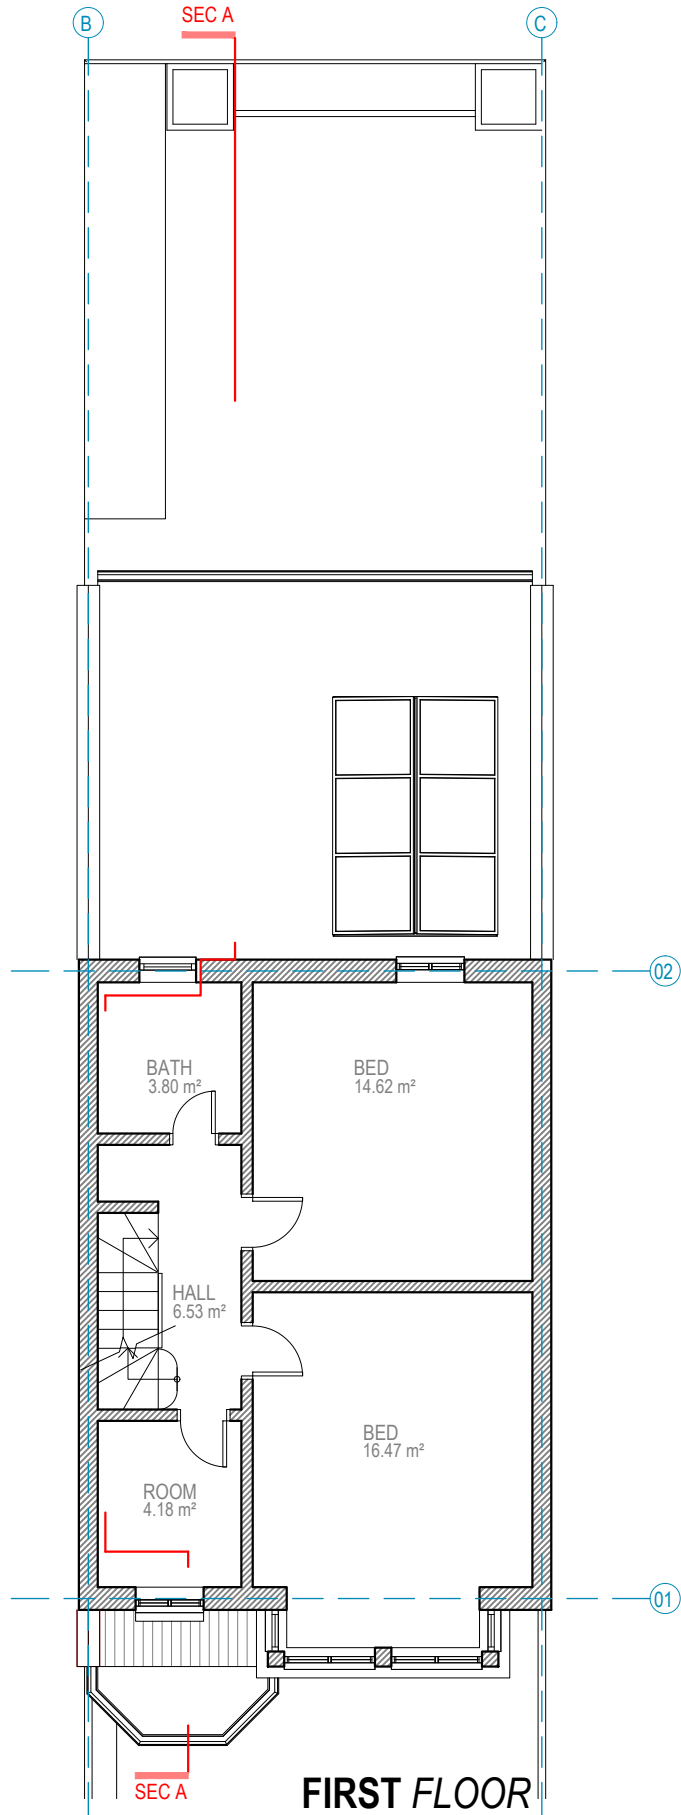

FIRST FLOOR

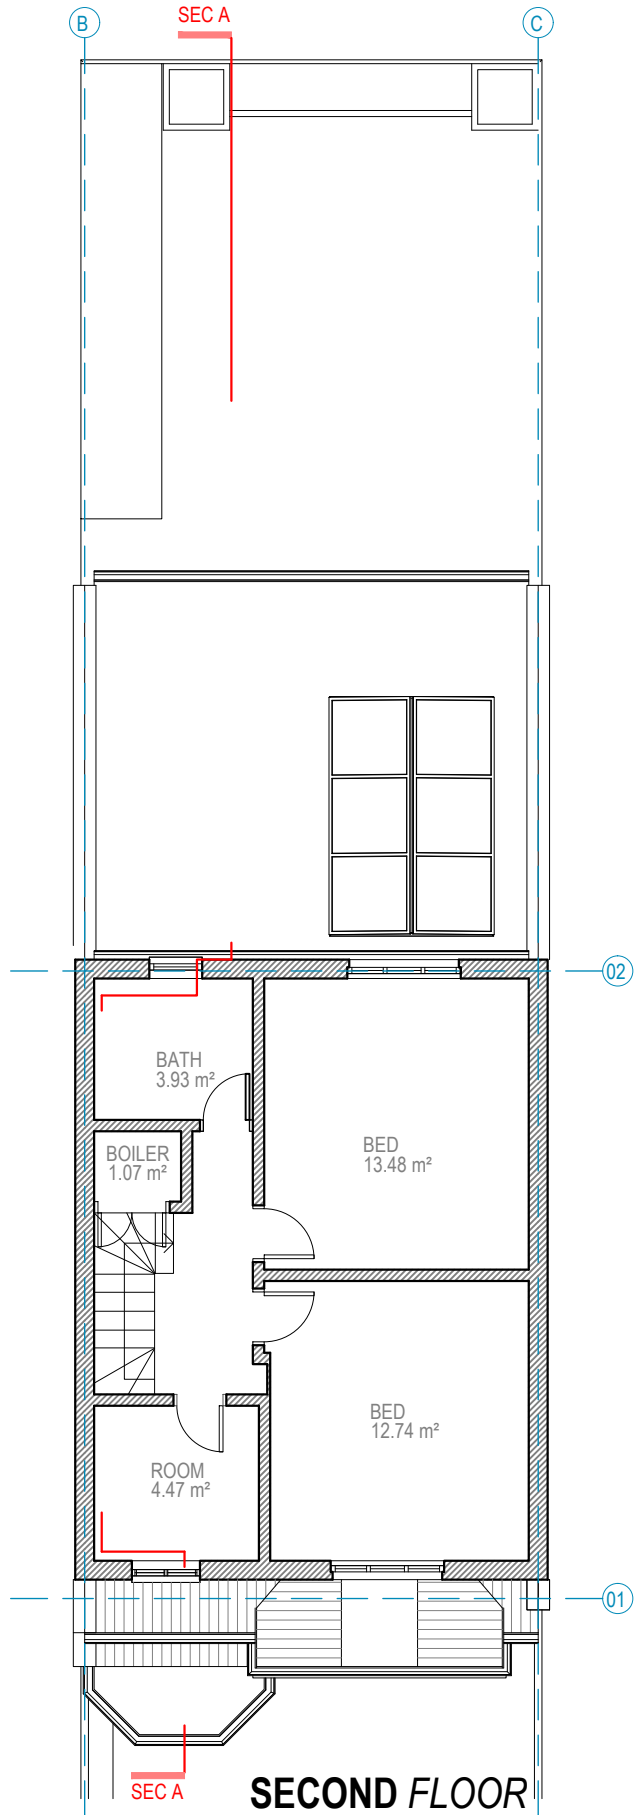

SECOND FLOOR

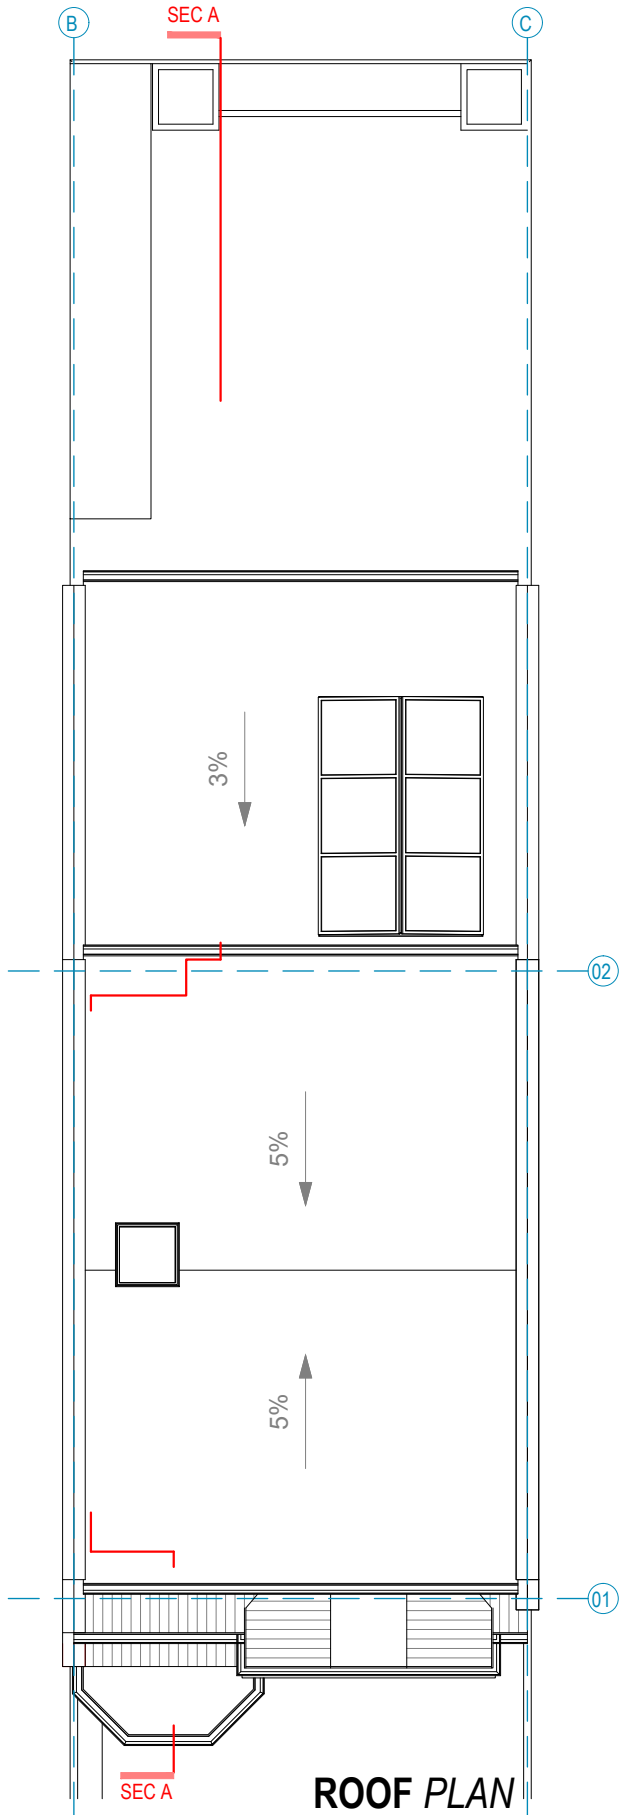


ROOF PLAN



Address - Unit 4, Grosvenor Way, London E5 9ND
Phone - 020 3781 8008
E-mail - office@redwoodsprojects.co.uk
Web - www.redwoodsprojects.co.uk

Any errors on Dimensions to be reported to the Architect prior to commencement of Works.
Dimensions and areas are based on survey information.
This drawing is copyright © Redwoods Projects.
All dimensions to be checked on site Prior work.


REFERENCE: 15 CLIFTON GARDENS, N15 6AP	
TITLE: EXISTING DRAWINGS FLOOR PLANS	
PROJECT No 863	DATE: 02-08-2023
SHEET No E 01	

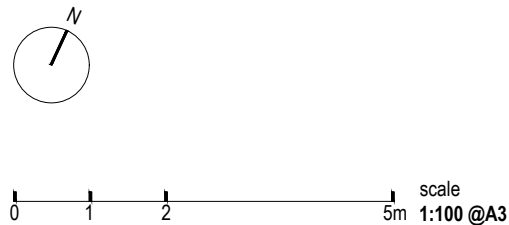

NOTES:	
DRAWN BY	EDITED BY NAAB



FRONT ELEVATION

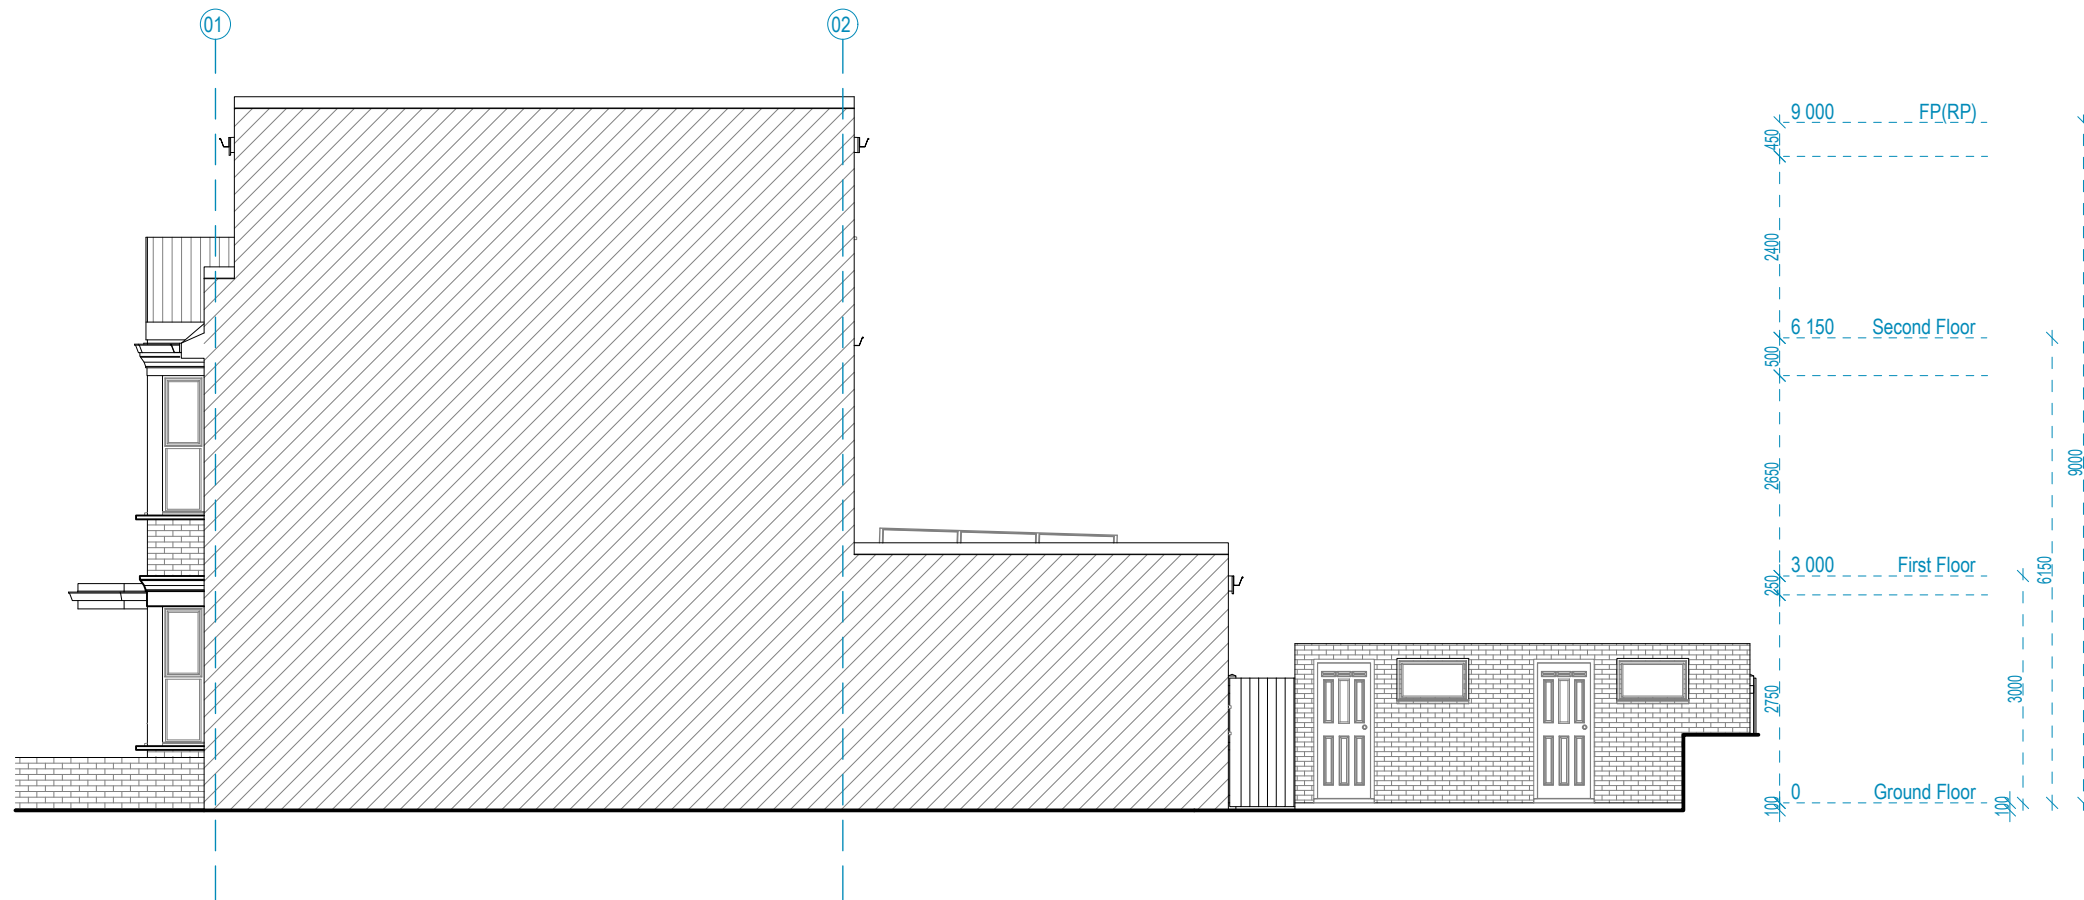

SIDE ELEVATION



Address - Unit 4, Grosvenor Way, London E5 9ND
Phone - 020 3781 8008
E-mail - office@redwoodsprojects.co.uk
Web - www.redwoodsprojects.co.uk

Any errors on Dimensions to be reported to the
Architect prior to commencement of Works.
Dimensions and areas are based on survey information.
This drawing is copyright © Redwoods Projects.
All dimensions to be checked on site Prior work.

REFERENCE: 15 CLIFTON GARDENS, N15 6AP

TITLE: EXISTING DRAWINGS
FLOOR PLANS

PROJECT No 863 DATE: 02-08-2023

SHEET No
E 02




0 1 2 5m scale 1:100 @A3

NOTES:


DRAWN BY

EDITED BY

NAAB

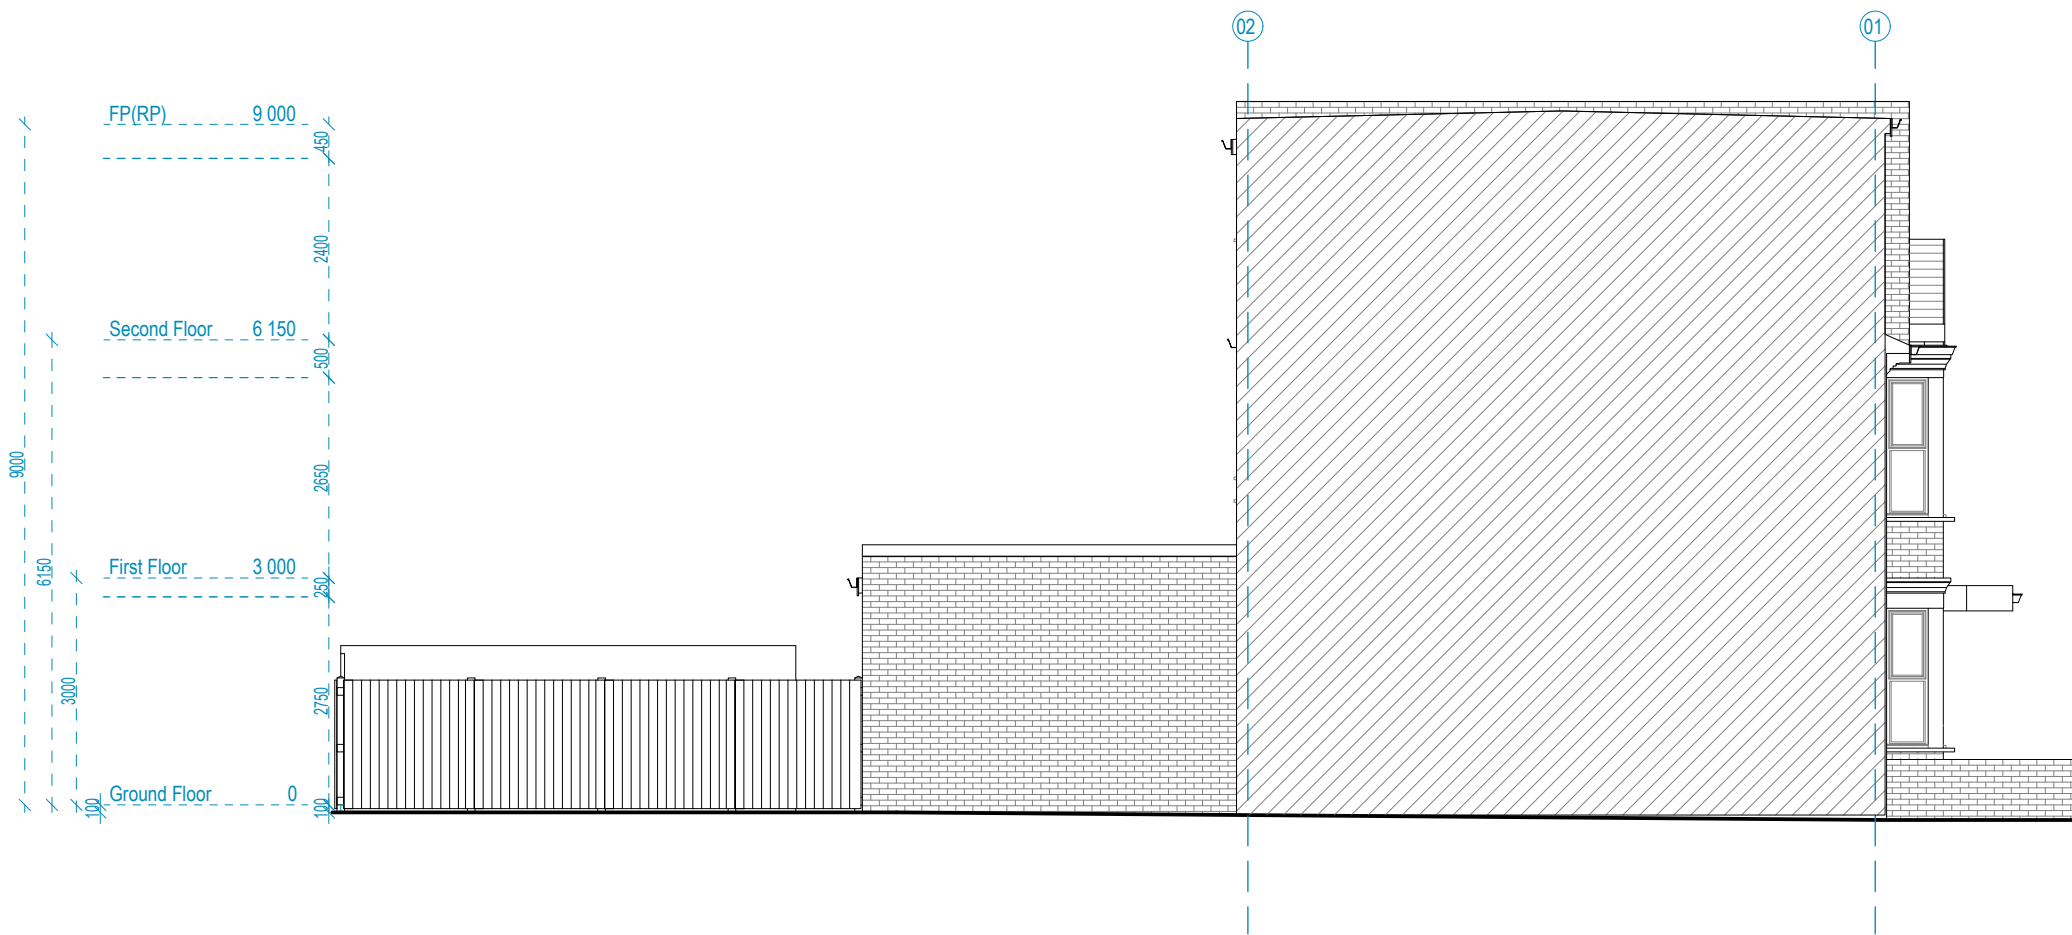

SIDE ELEVATION

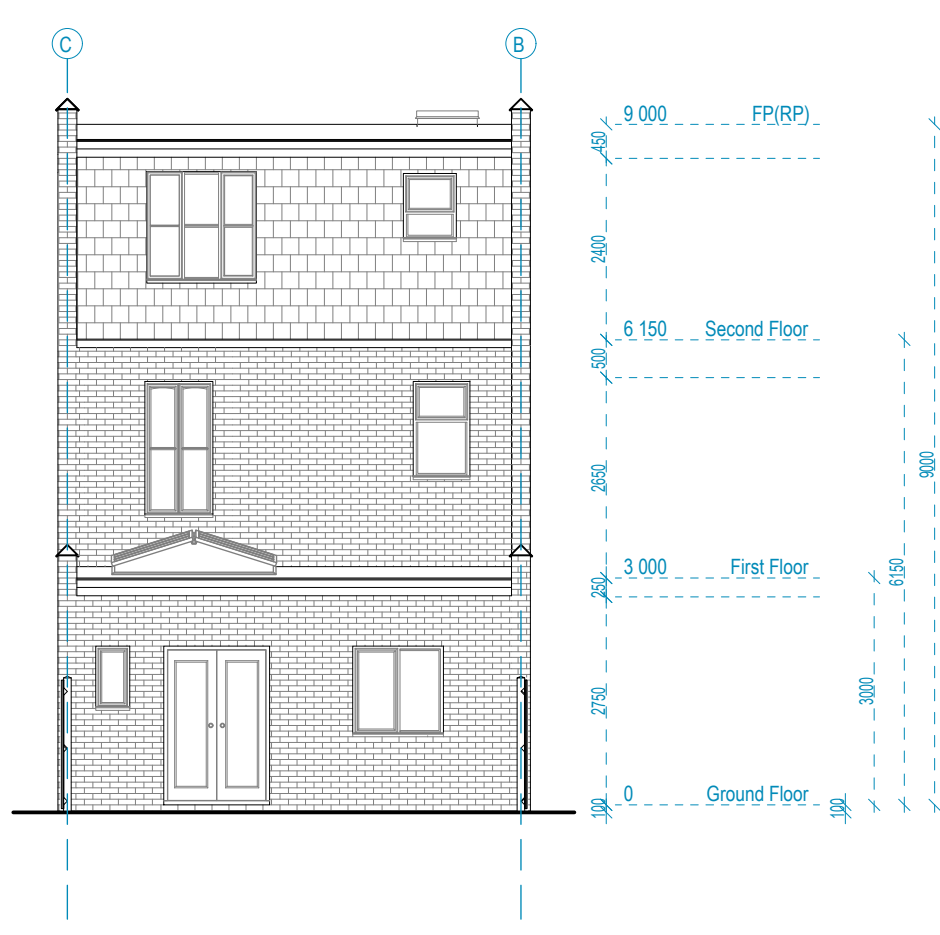

REAR ELEVATION



Address - Unit 4, Grosvenor Way, London E5 9ND
Phone - 020 3781 8008
E-mail - office@redwoodsprojects.co.uk
Web - www.redwoodsprojects.co.uk

Any errors on Dimensions to be reported to the
Architect prior to commencement of Works.
Dimensions and areas are based on survey information.
This drawing is copyright © Redwoods Projects.
All dimensions to be checked on site Prior work.

REFERENCE: 15 CLIFTON GARDENS, N15 6AP

TITLE: EXISTING DRAWINGS
FLOOR PLANS

PROJECT No 863 DATE: 02-08-2023

SHEET No
E 03




0 1 2 5m scale 1:100 @A3

NOTES:

DRAWN BY

EDITED BY

NAAB

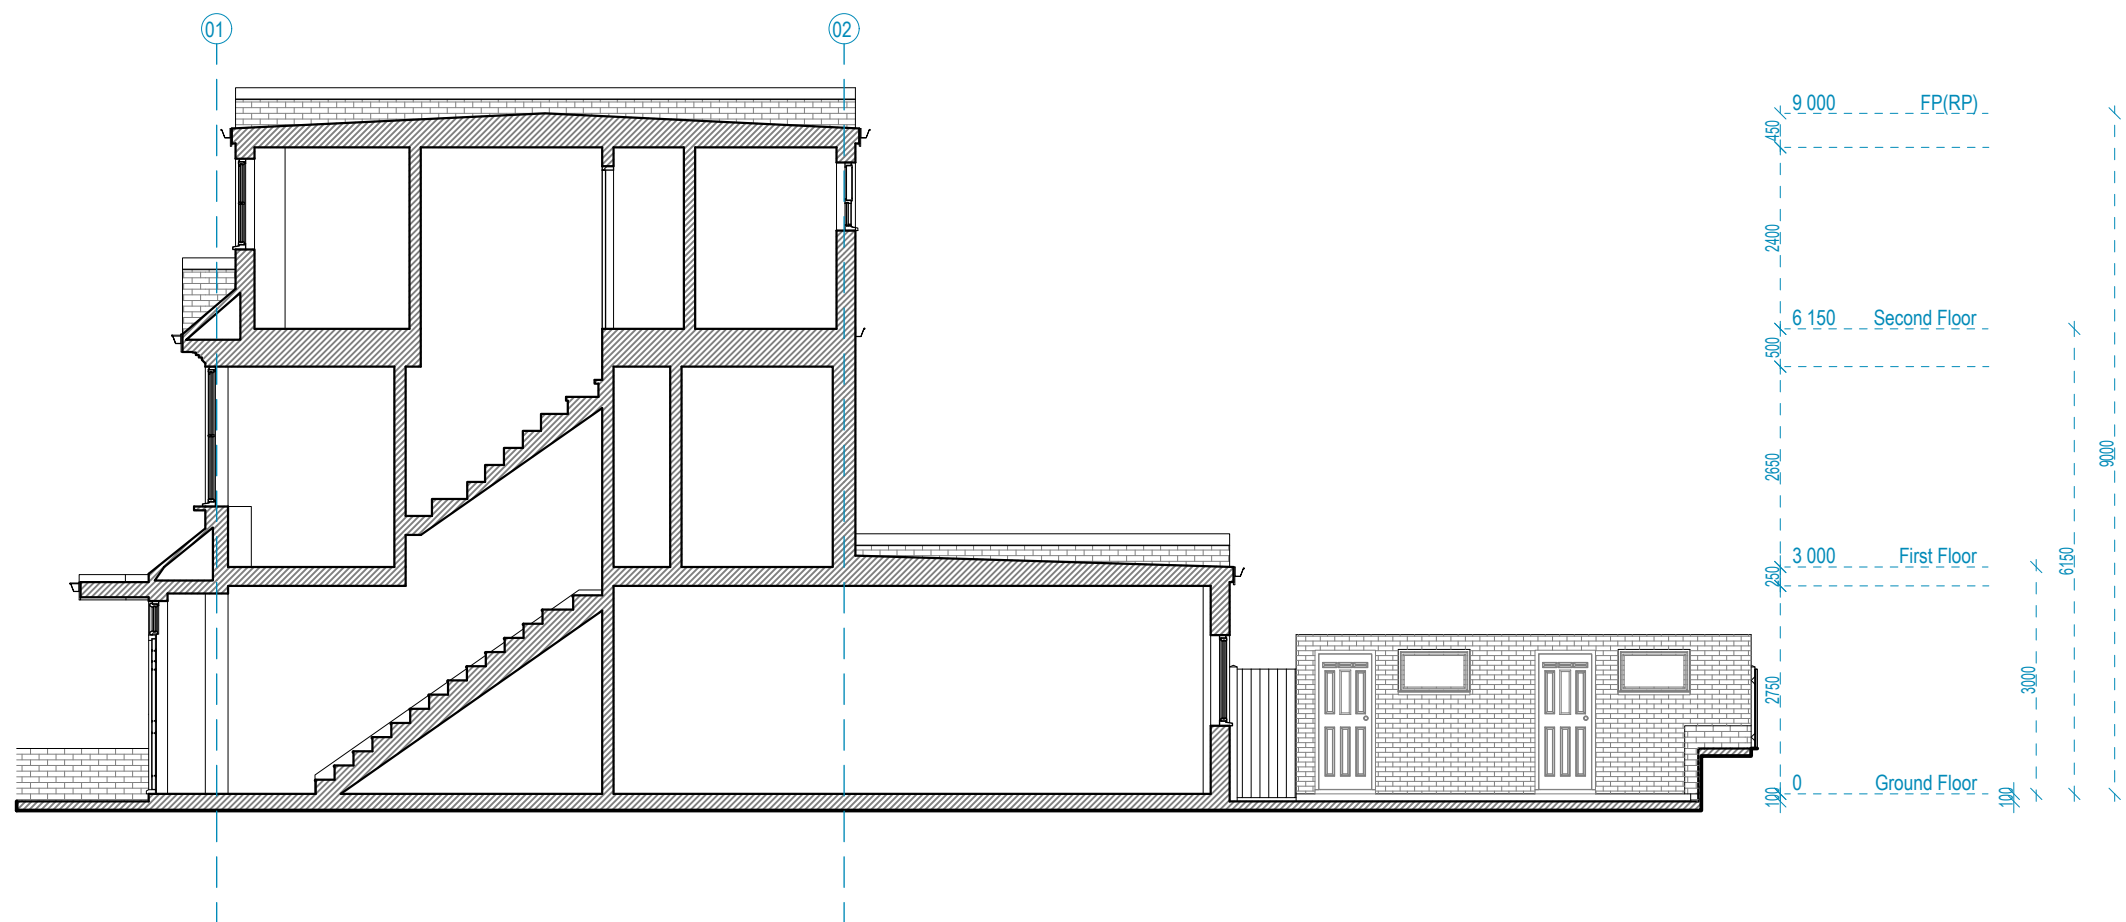

SECTION AA



Address - Unit 4, Grosvenor Way, London E5 9ND
 Phone - 020 3781 8008
 E-mail - office@redwoodsprojects.co.uk
 Web - www.redwoodsprojects.co.uk

Any errors on Dimensions to be reported to the Architect prior to commencement of Works.
 Dimensions and areas are based on survey information.
 This drawing is copyright © Redwoods Projects.
 All dimensions to be checked on site Prior work.

REFERENCE: 15 CLIFTON GARDENS, N15 6AP

TITLE: EXISTING DRAWINGS
 FLOOR PLANS

PROJECT No 863 DATE: 02-08-2023

SHEET No
E 04




0 1 2 5m scale 1:100 @A3


NOTES:

DRAWN BY


EDITED BY
NAAB

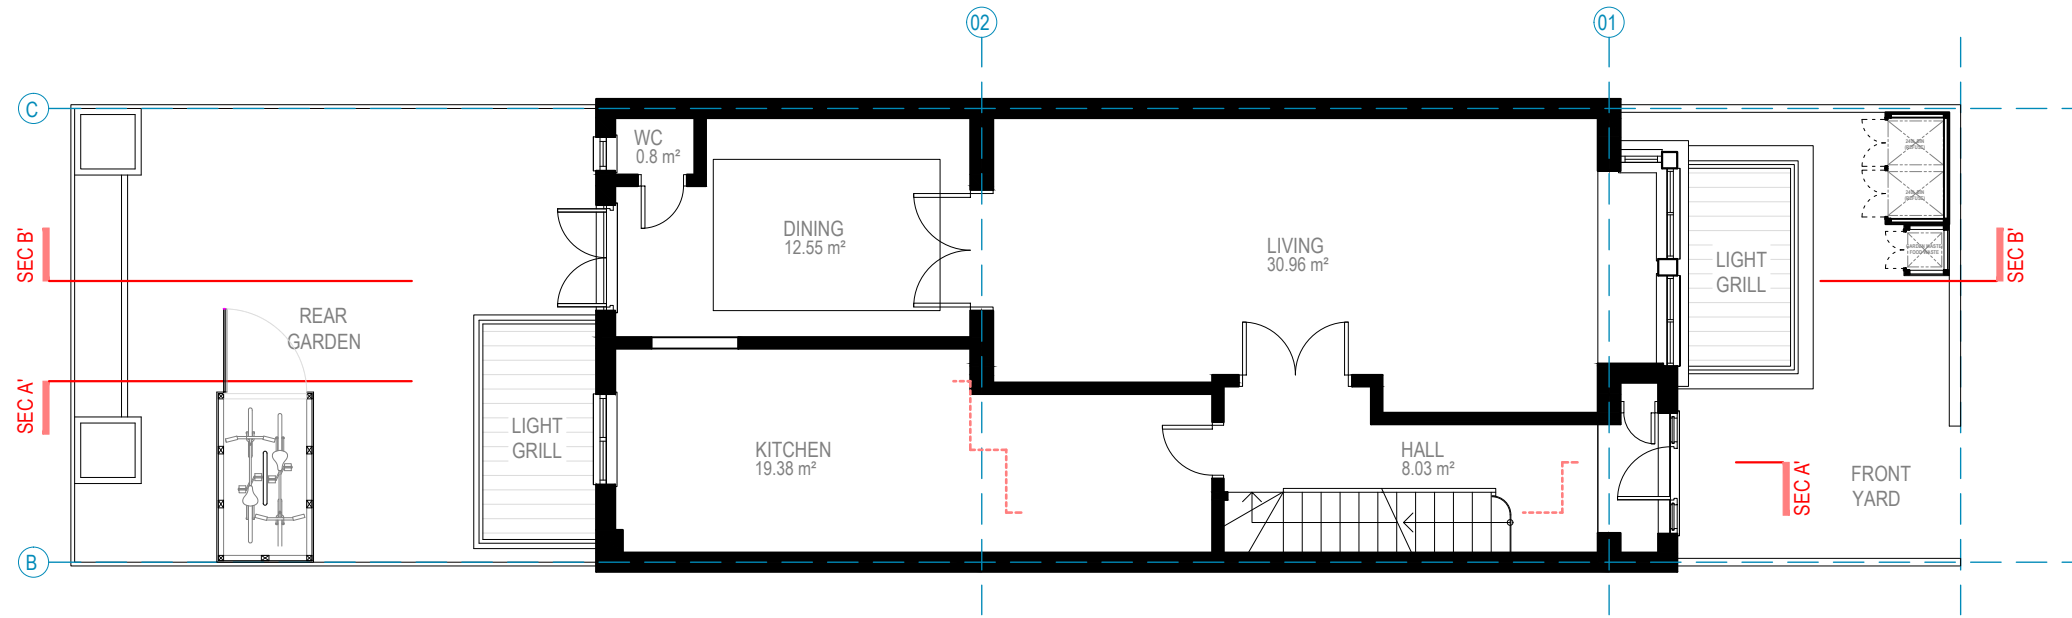


GROUND FLOOR

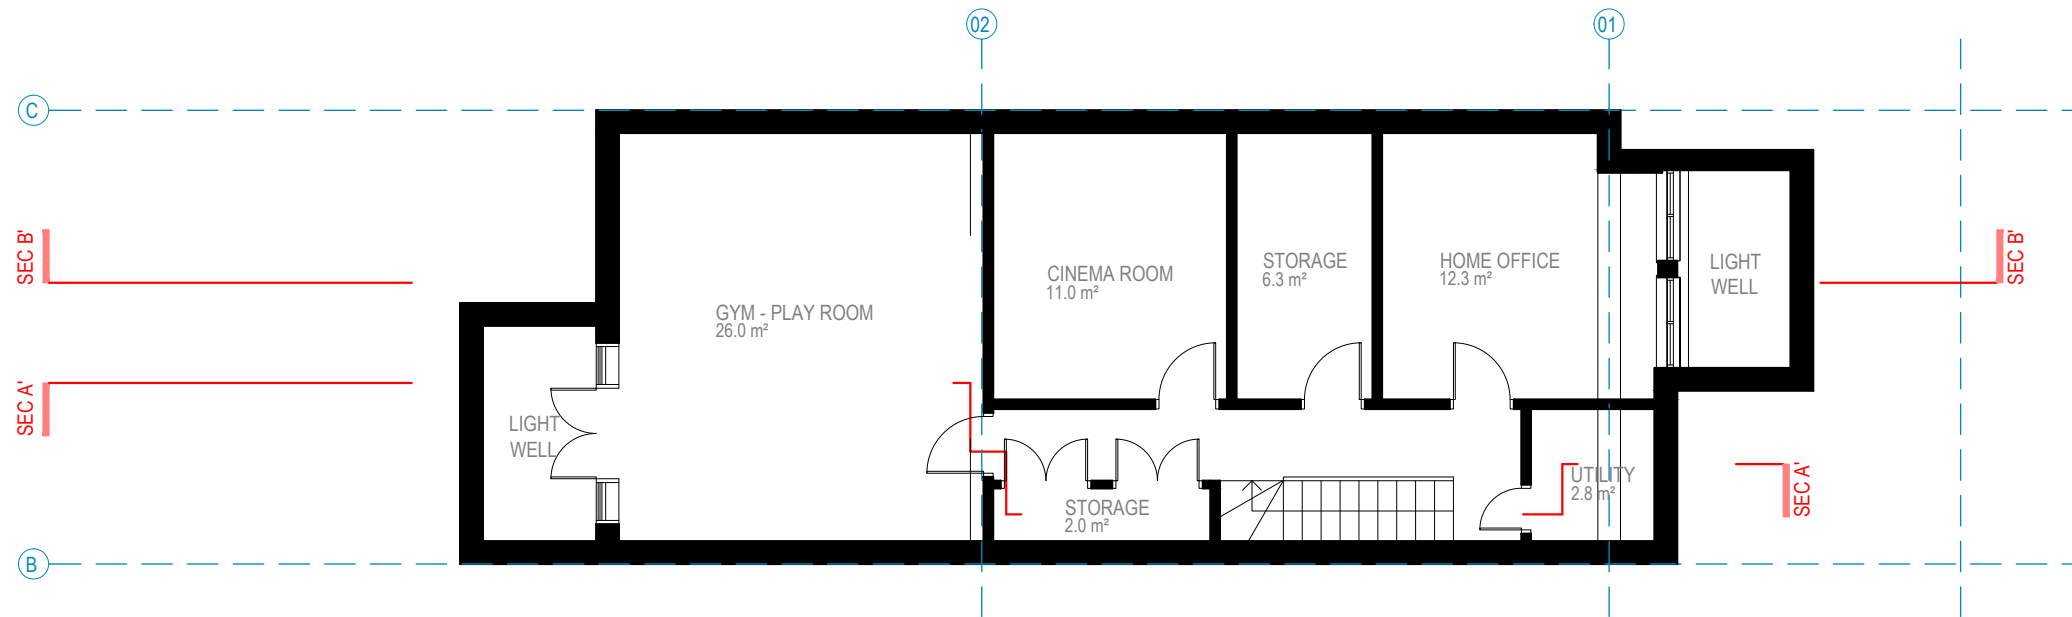


BASEMENT FLOOR

 


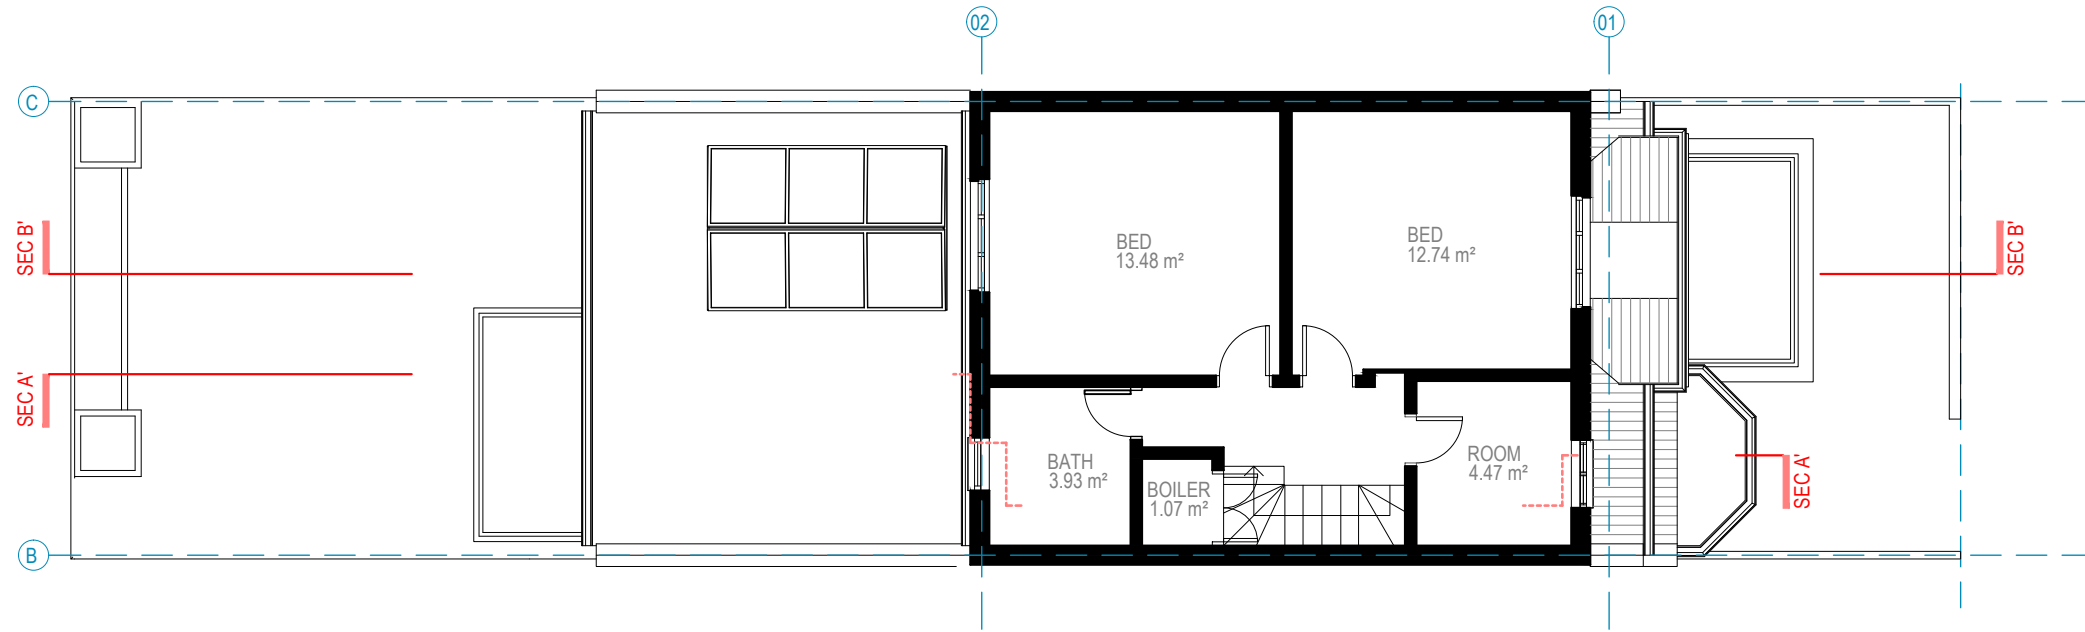


SECOND FLOOR

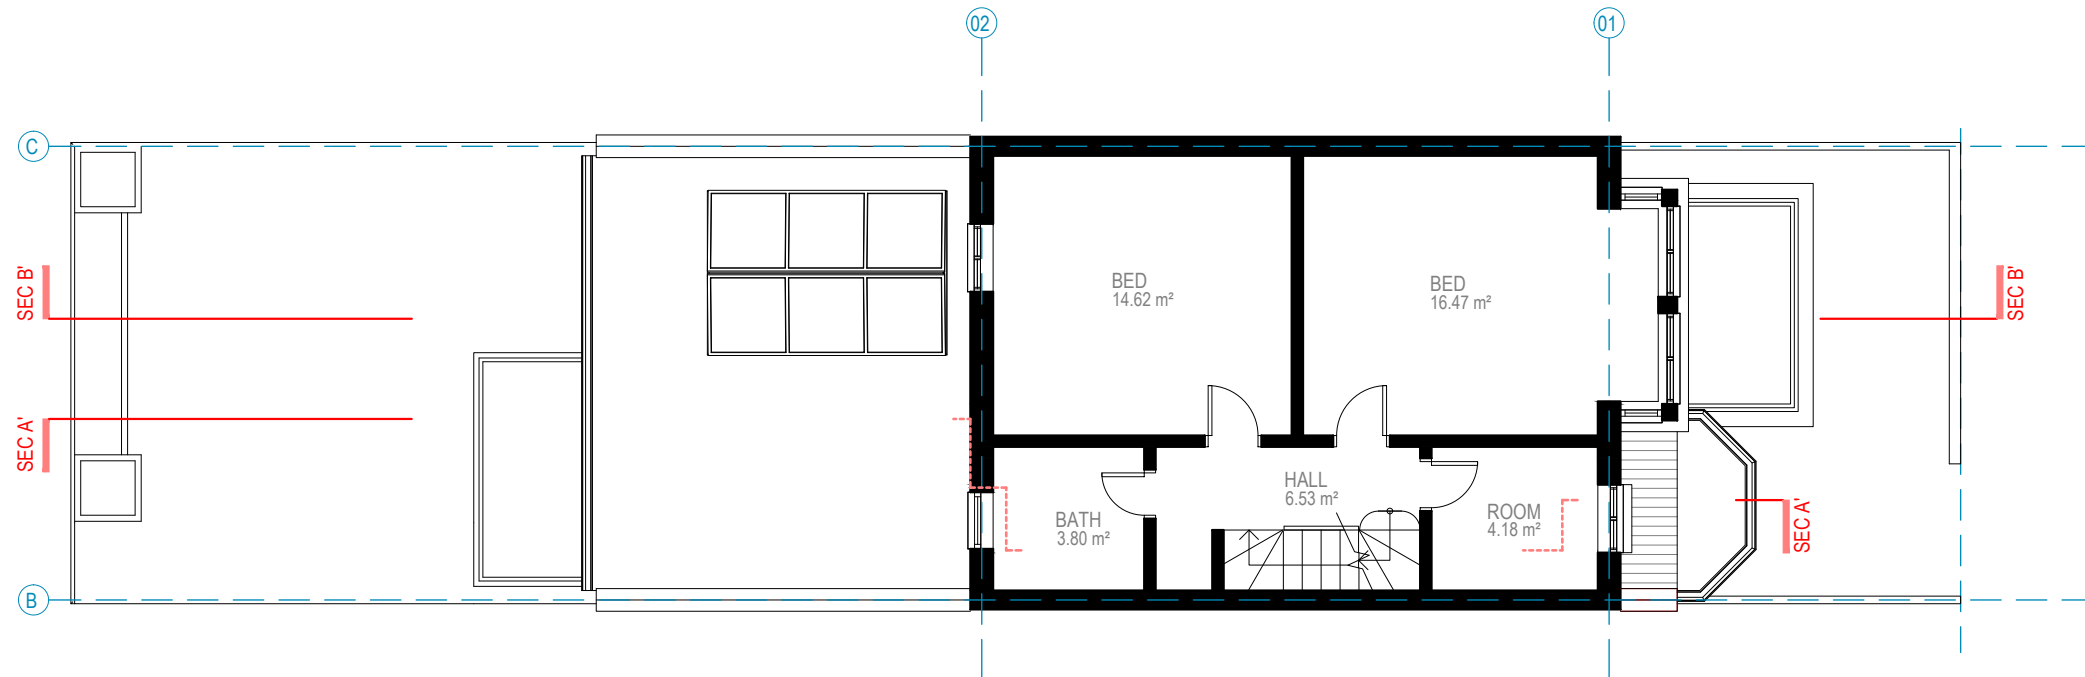

FIRST FLOOR

 

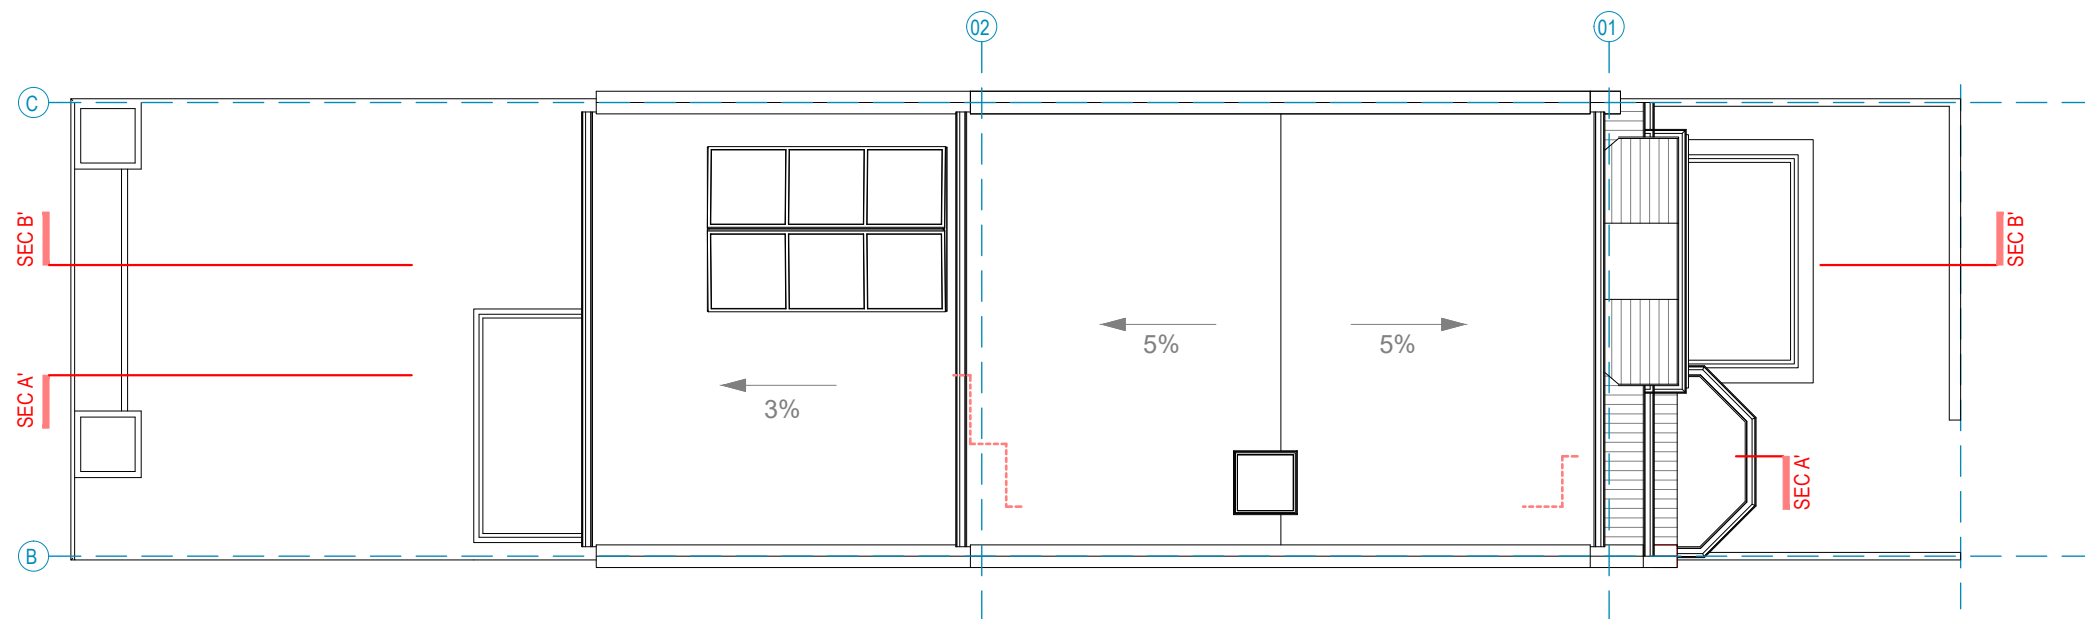

ROOF PLAN




Address - Unit 4, Grosvenor Way, London E5 9ND
Phone - 020 3781 8008
E-mail - office@redwoodsprojects.co.uk
Web - www.redwoodsprojects.co.uk
Any errors on Dimensions to be reported to the Architect prior to commencement of Works.
Dimensions and areas are based on survey information.
This drawing is copyright © Redwoods Projects.
All dimensions to be checked on site Prior work.


REFERENCE: 15 CLIFTON GARDENS, N15 6AP	
TITLE: PROPOSED DRAWINGS FLOOR PLANS	
PROJECT No 863	DATE: 08-03-2024
SHEET No P 03	

scale
1:100 @A3

NOTES:	
DRAWN BY	EDITED BY NAAB

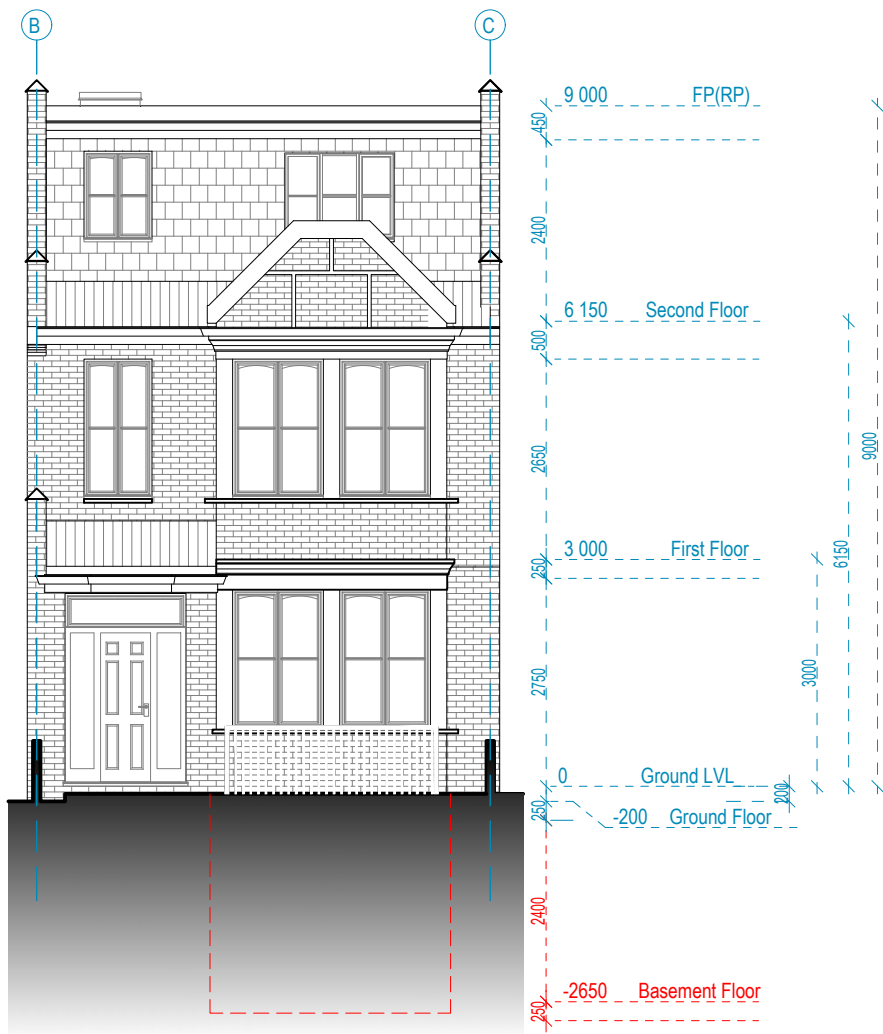

FRONT ELEVATION

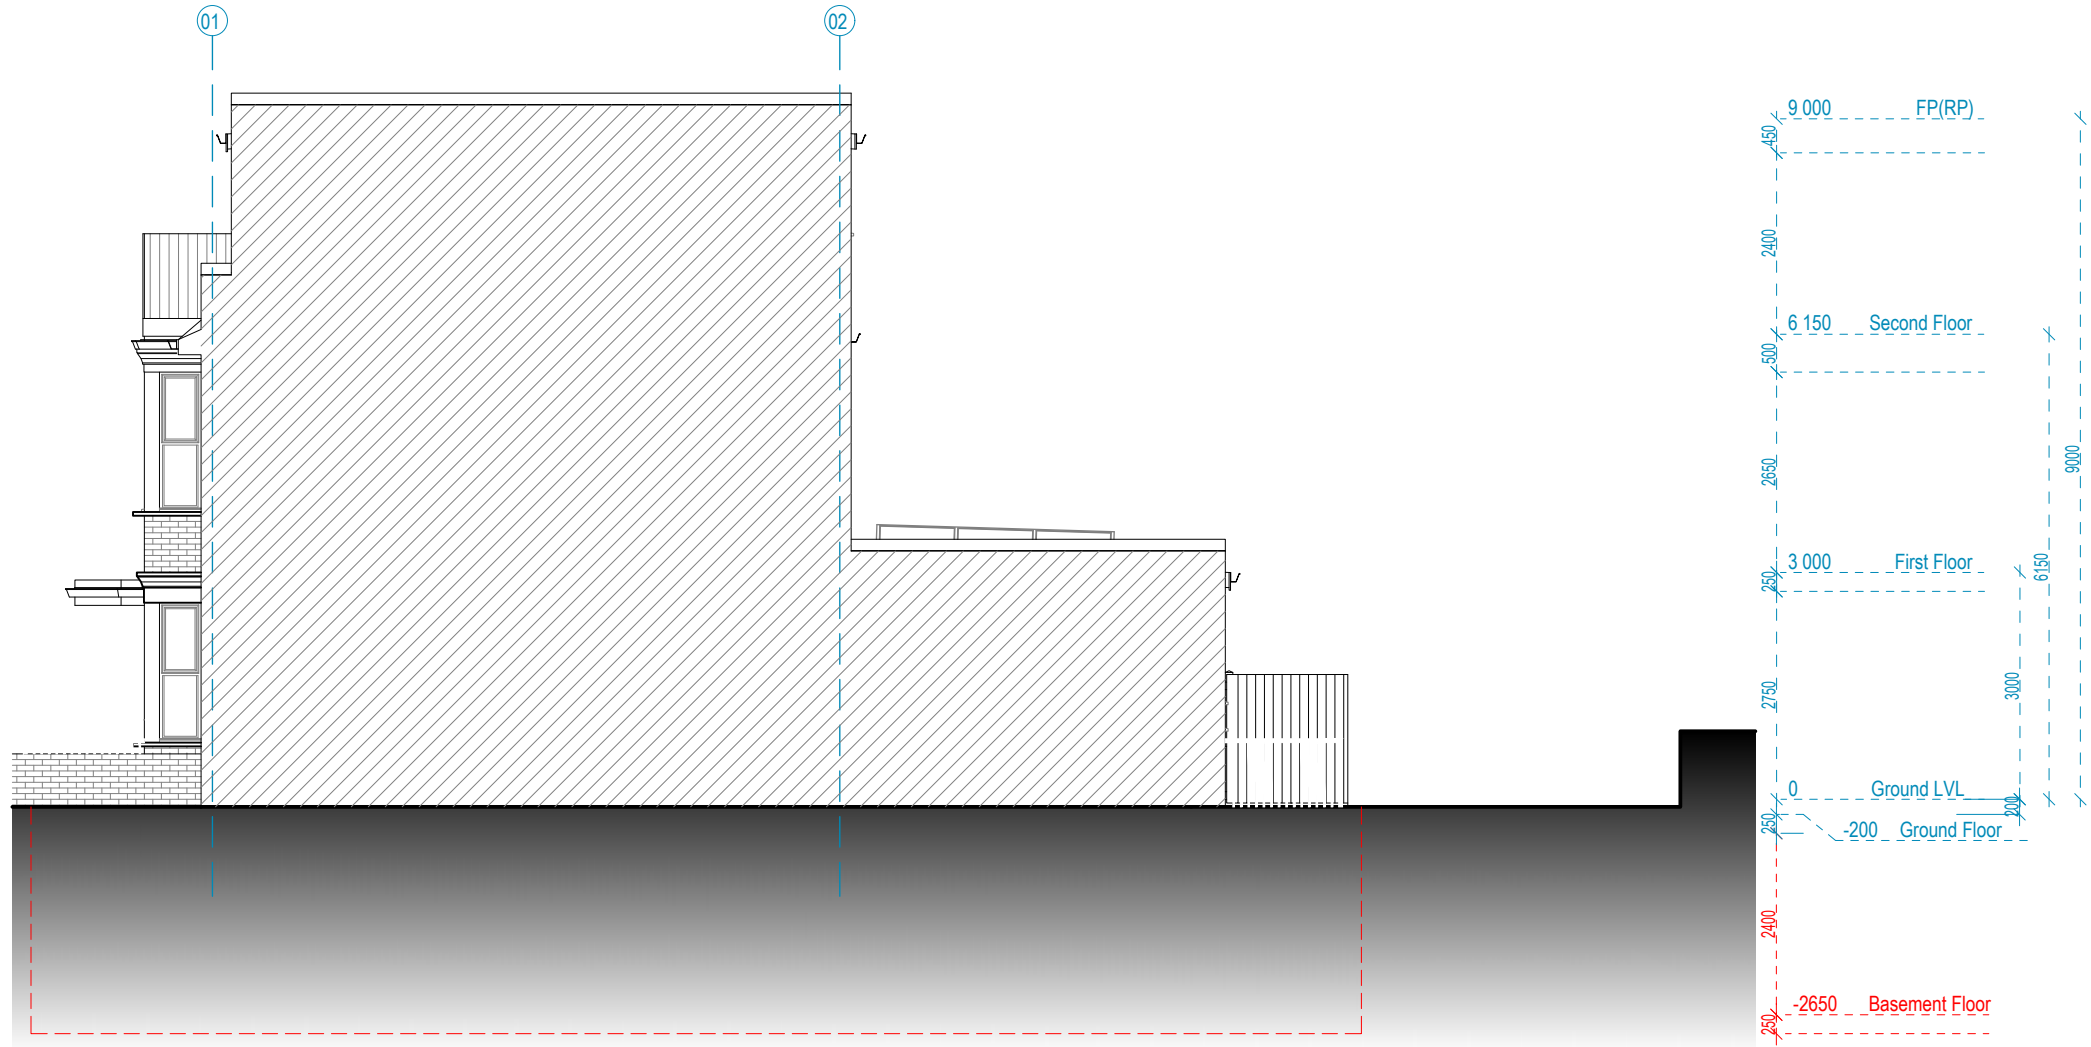

SIDE ELEVATION



Address - Unit 4, Grosvenor Way, London E5 9ND
Phone - 020 3781 8008
E-mail - office@redwoodsprojects.co.uk
Web - www.redwoodsprojects.co.uk


Any errors on Dimensions to be reported to the Architect prior to commencement of Works.
Dimensions and areas are based on survey information.
This drawing is copyright © Redwoods Projects.
All dimensions to be checked on site Prior work.

REFERENCE: 15 CLIFTON GARDENS, N15 6AP

TITLE: PROPOSED DRAWINGS
FLOOR PLANS

PROJECT No 863 DATE: 08-03-2024

SHEET No P 04

 


0 1 2 5m scale 1:100 @A3

NOTES:


DRAWN BY

EDITED BY

NAAB

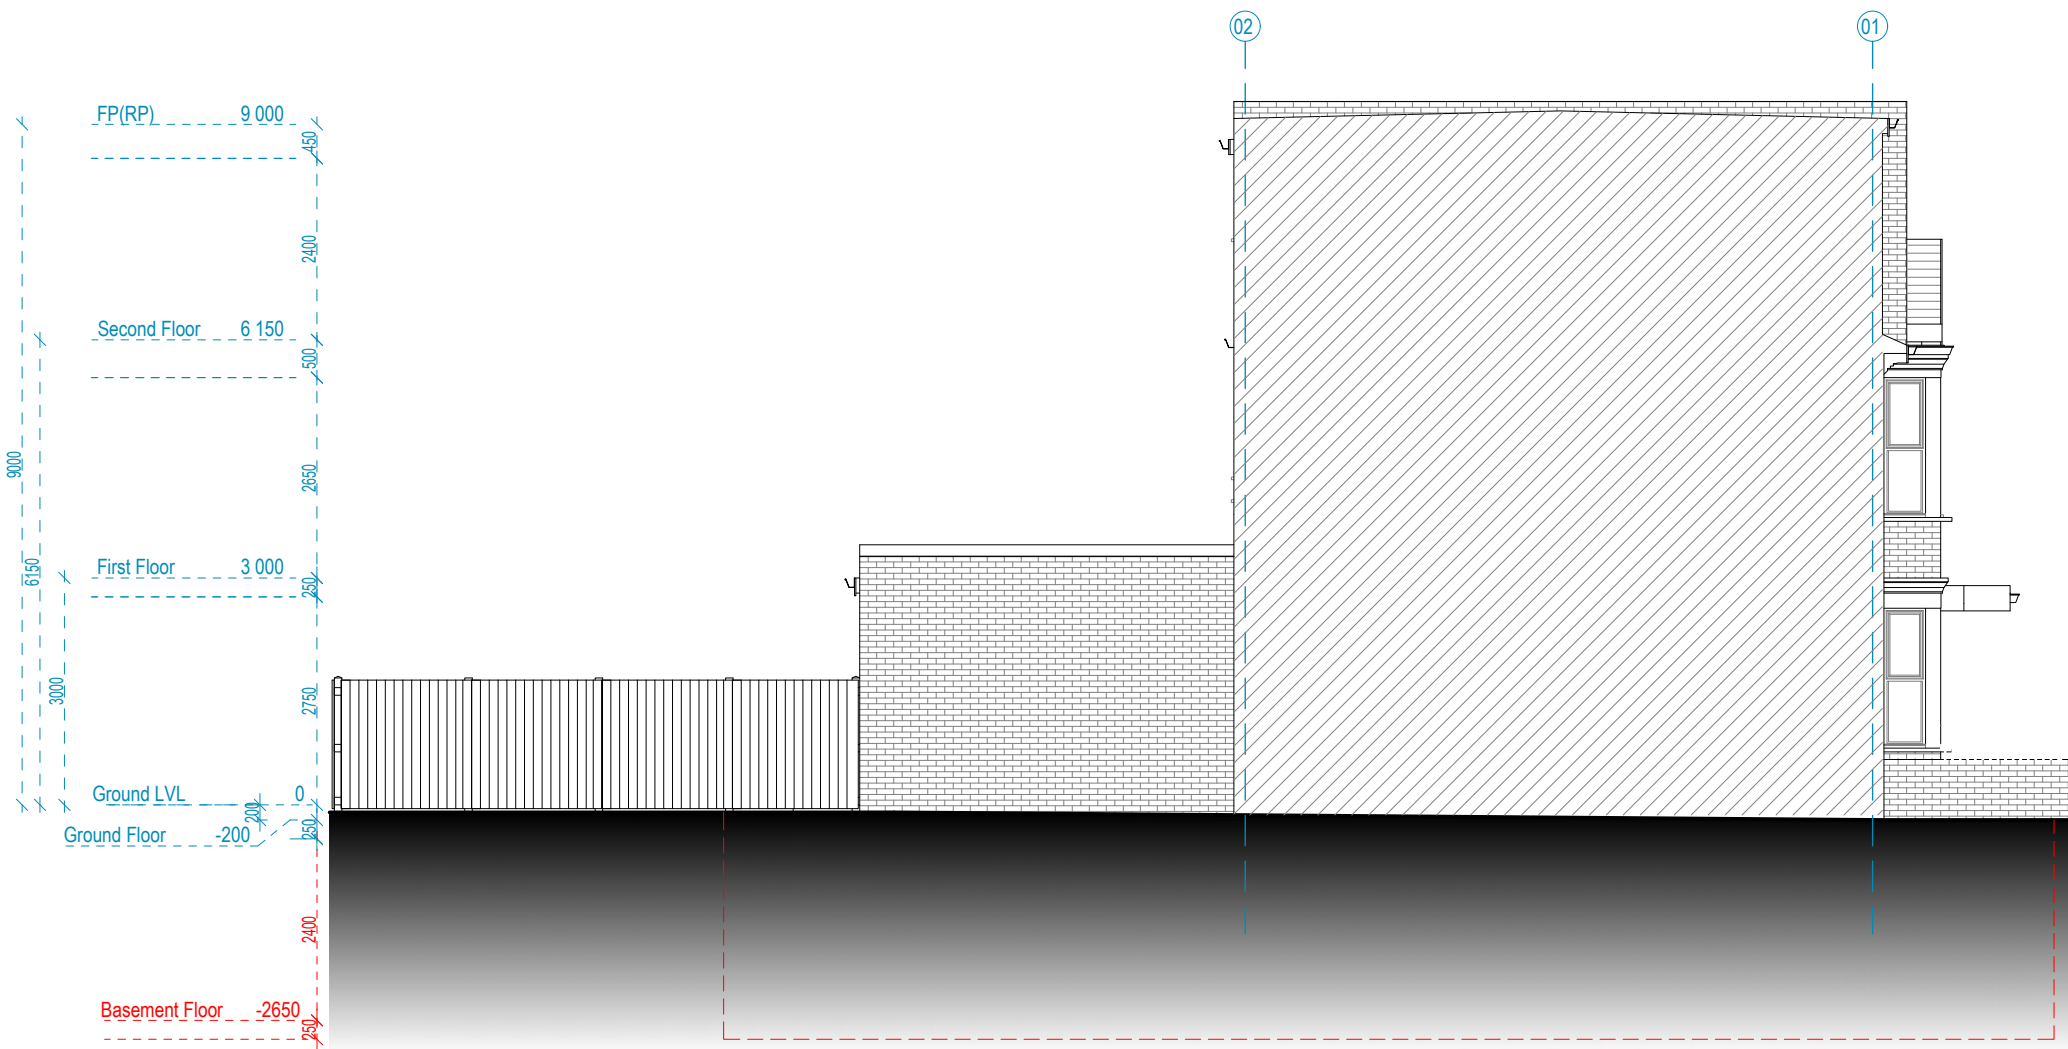

SIDE ELEVATION

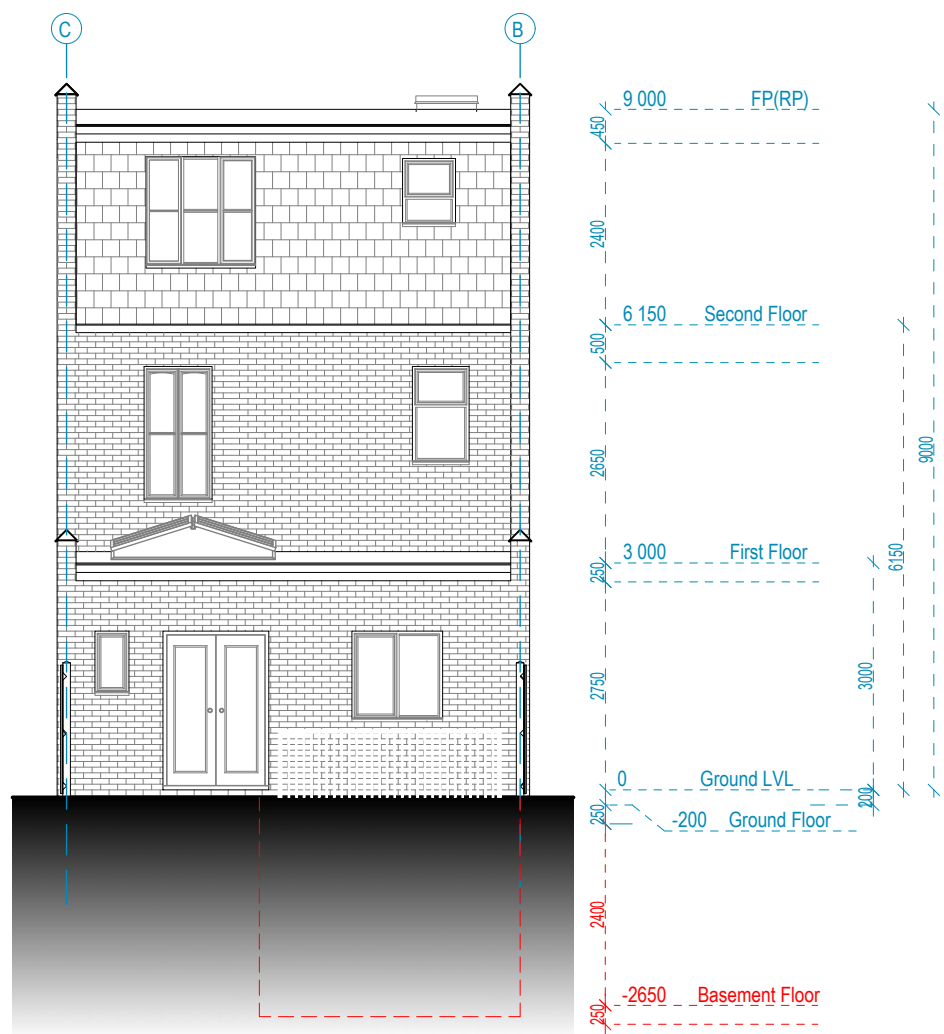


REAR ELEVATION




Address - Unit 4, Grosvenor Way, London E5 9ND
Phone - 020 3781 8008
E-mail - office@redwoodsprojects.co.uk
Web - www.redwoodsprojects.co.uk
Any errors on Dimensions to be reported to the Architect prior to commencement of Works.
Dimensions and areas are based on survey information.
This drawing is copyright © Redwoods Projects.
All dimensions to be checked on site Prior work.

REFERENCE: 15 CLIFTON GARDENS, N15 6AP	
TITLE: PROPOSED DRAWINGS FLOOR PLANS	
PROJECT No 863	DATE: 08-03-2024
SHEET No P 05	

 


0 1 2 5m scale 1:100 @A3

NOTES:	
DRAWN BY	EDITED BY NAAB

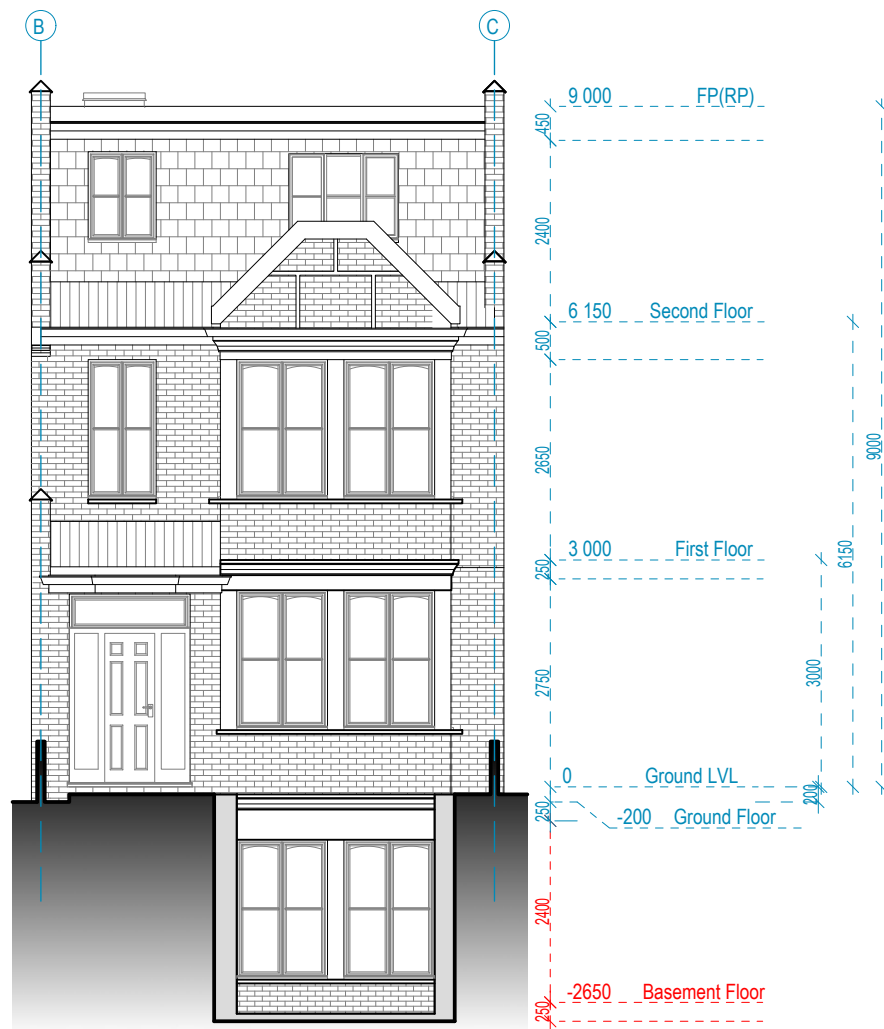

FRONT ELEVATION - LIGHT WELL

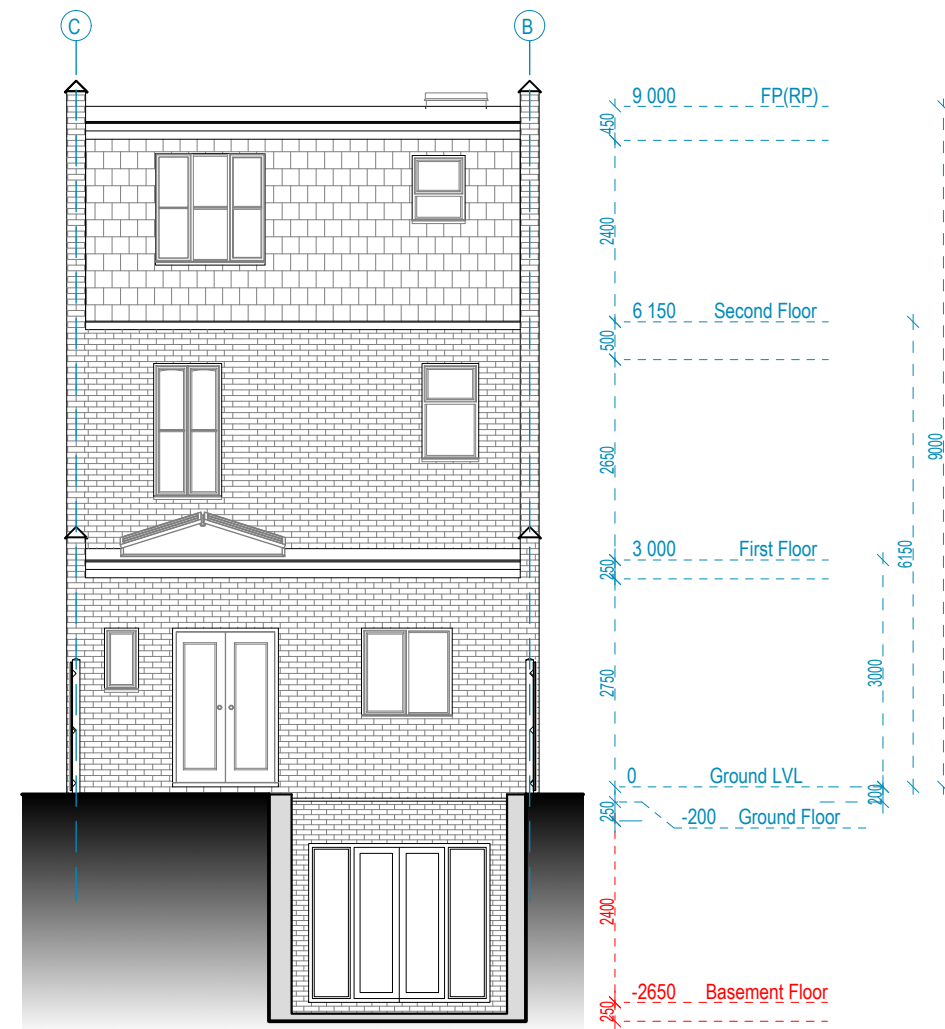

REAR ELEVATION - LIGHT WELL



Address - Unit 4, Grosvenor Way, London E5 9ND
Phone - 020 3781 8008
E-mail - office@redwoodsprojects.co.uk
Web - www.redwoodsprojects.co.uk


Any errors on Dimensions to be reported to the
Architect prior to commencement of Works.
Dimensions and areas are based on survey information.
This drawing is copyright © Redwoods Projects.
All dimensions to be checked on site Prior work.

REFERENCE: 15 CLIFTON GARDENS, N15 6AP

TITLE: PROPOSED DRAWINGS
FLOOR PLANS

PROJECT No 863 DATE: 08-03-2024

SHEET No P 06

 


0 1 2 5m scale 1:100 @A3

NOTES:

DRAWN BY

EDITED BY

NAAB

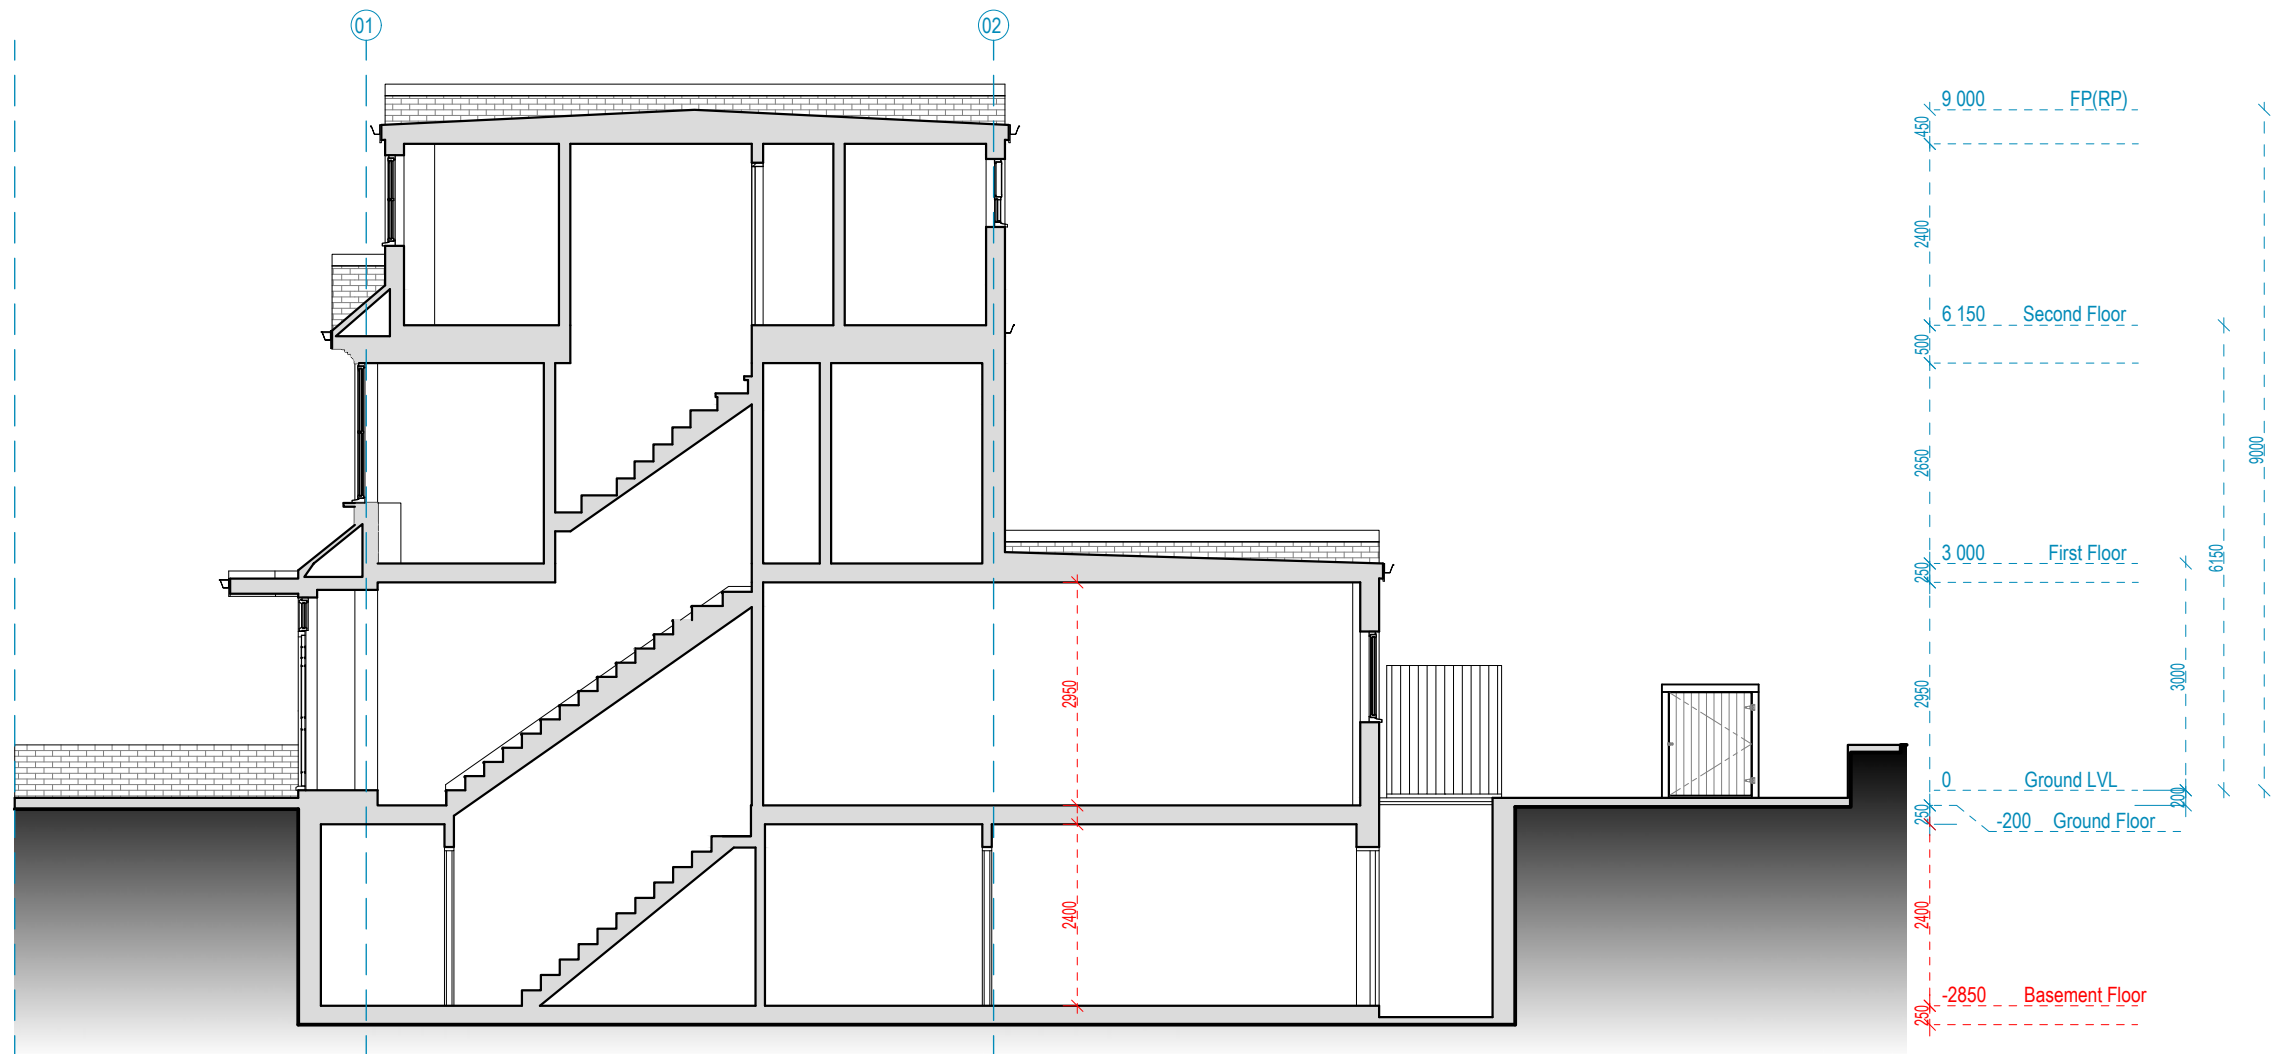

SECTION A'A



Address - Unit 4, Grosvenor Way, London E5 9ND
Phone - 020 3781 8008
E-mail - office@redwoodsprojects.co.uk
Web - www.redwoodsprojects.co.uk


Any errors on Dimensions to be reported to the
Architect prior to commencement of Works.
Dimensions and areas are based on survey information.
This drawing is copyright © Redwoods Projects.
All dimensions to be checked on site Prior work.

REFERENCE: 15 CLIFTON GARDENS, N15 6AP

TITLE: PROPOSED DRAWINGS
FLOOR PLANS

PROJECT No 863 DATE: 08-03-2024

SHEET No
P 07

 


0 1 2 5m scale
1:100 @A3

NOTES:

DRAWN BY

EDITED BY
NAAB

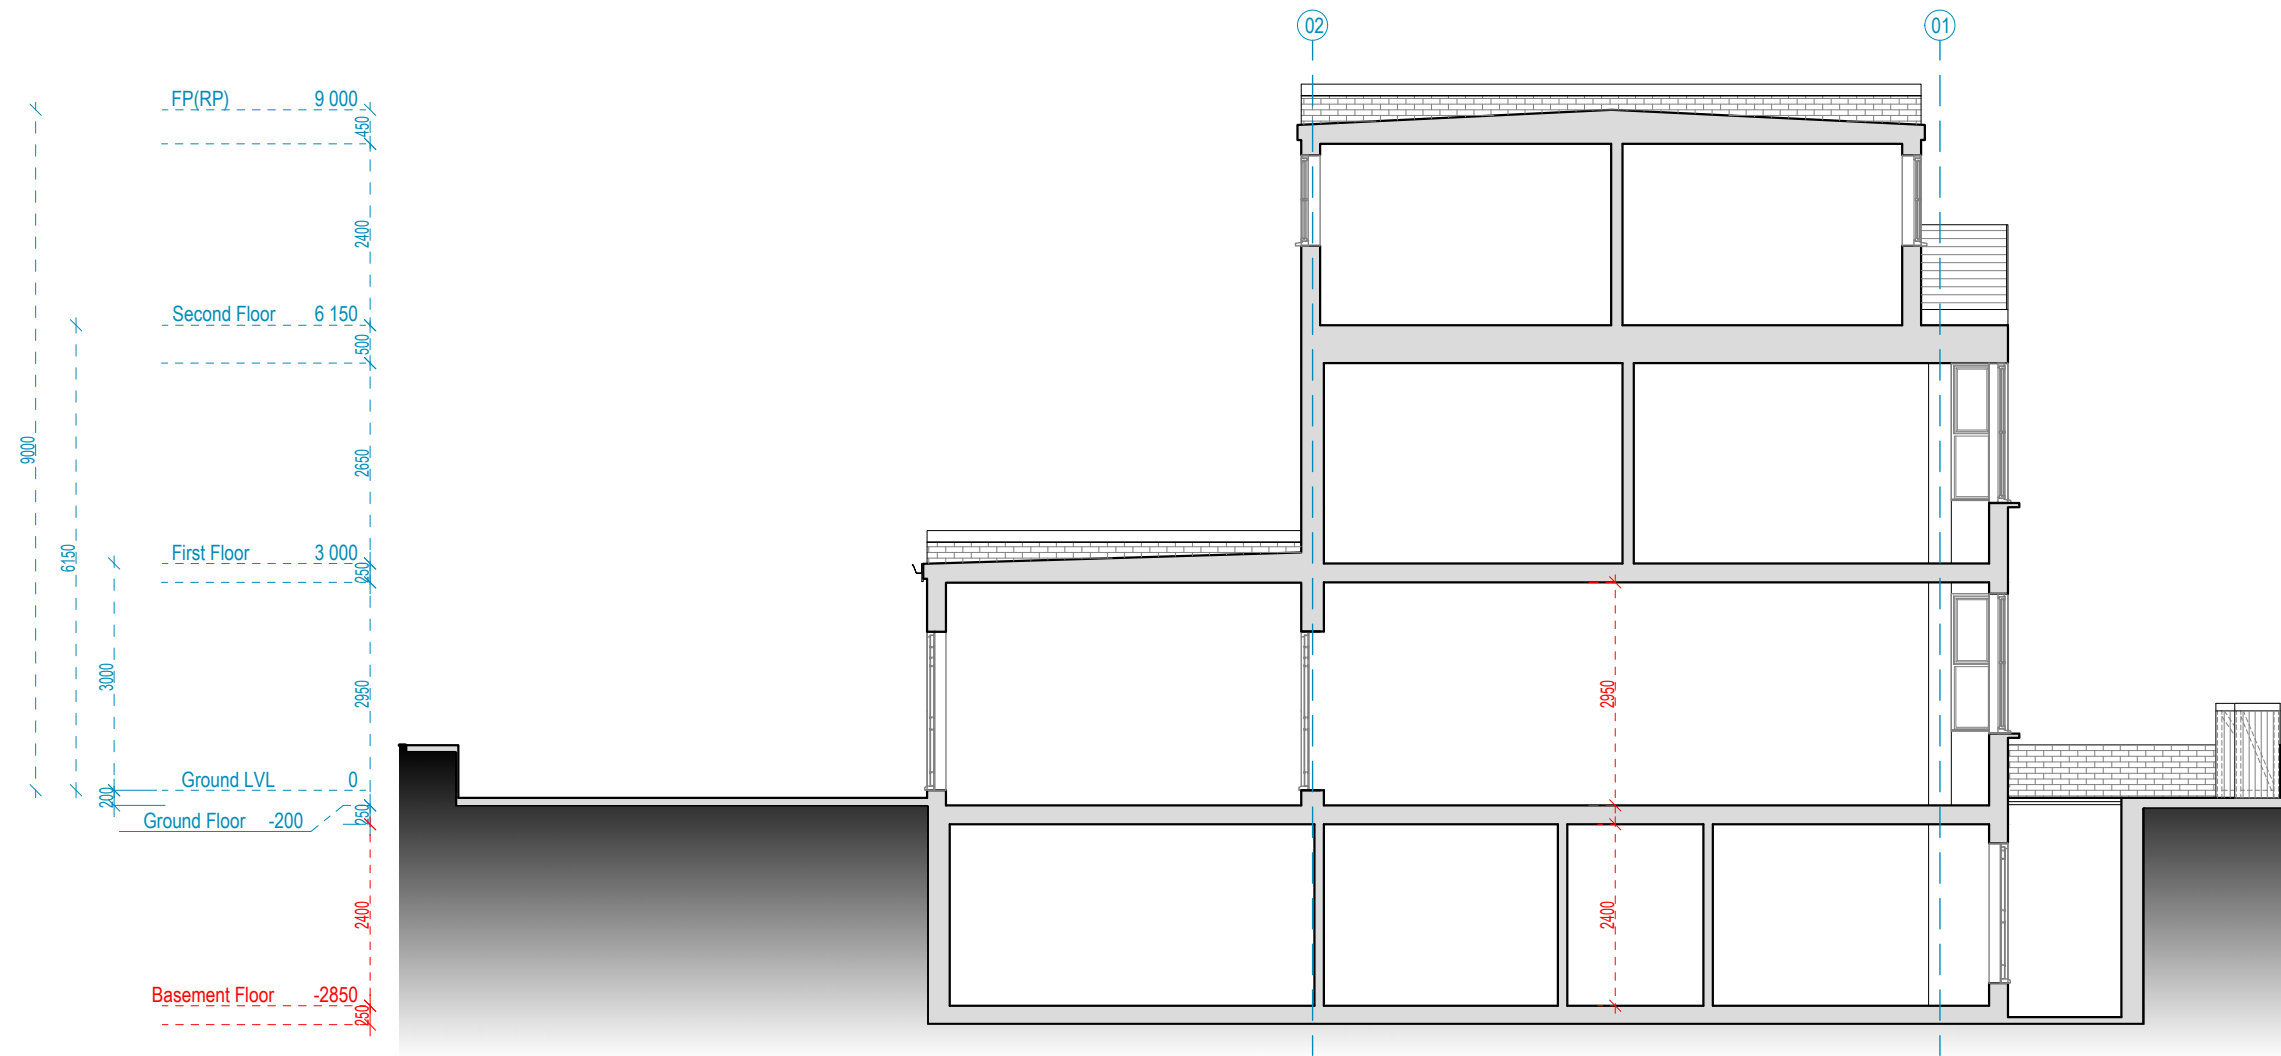

SECTION B'B



Address - Unit 4, Grosvenor Way, London E5 9ND
Phone - 020 3781 8008
E-mail - office@redwoodsprojects.co.uk
Web - www.redwoodsprojects.co.uk


Any errors on Dimensions to be reported to the Architect prior to commencement of Works.
Dimensions and areas are based on survey information.
This drawing is copyright © Redwoods Projects.
All dimensions to be checked on site Prior work.

REFERENCE: 15 CLIFTON GARDENS, N15 6AP

TITLE: PROPOSED DRAWINGS
FLOOR PLANS

PROJECT No 863 DATE: 08-03-2024

SHEET No P 08

 


0 1 2 5m scale 1:100 @A3


NOTES:

DRAWN BY NAAB


EDITED BY NAAB

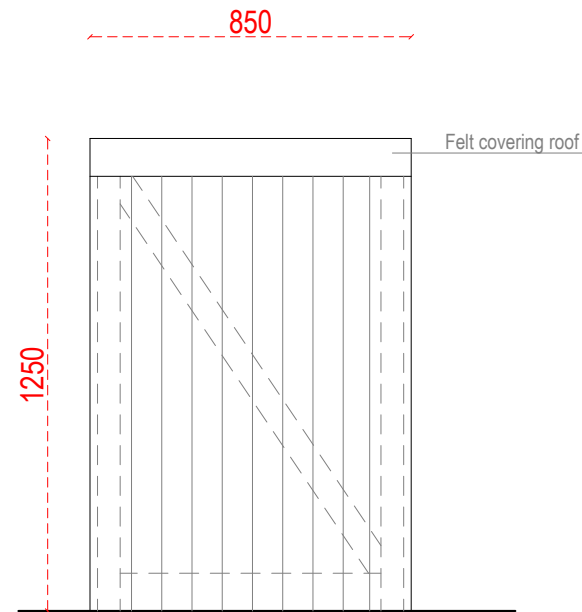

LEFT SIDE ELEVATION

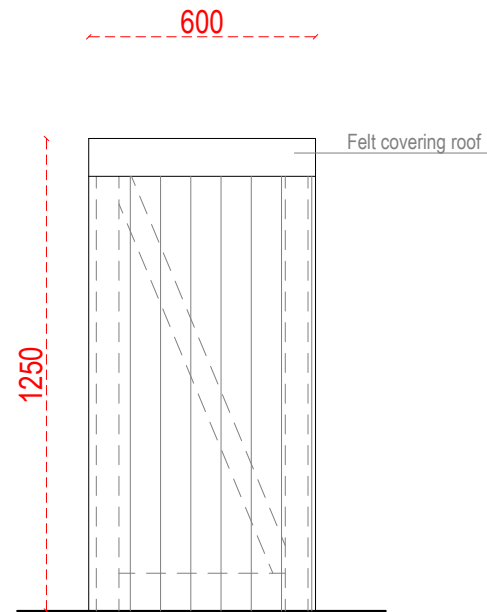


RIGHT SIDE ELEVATION

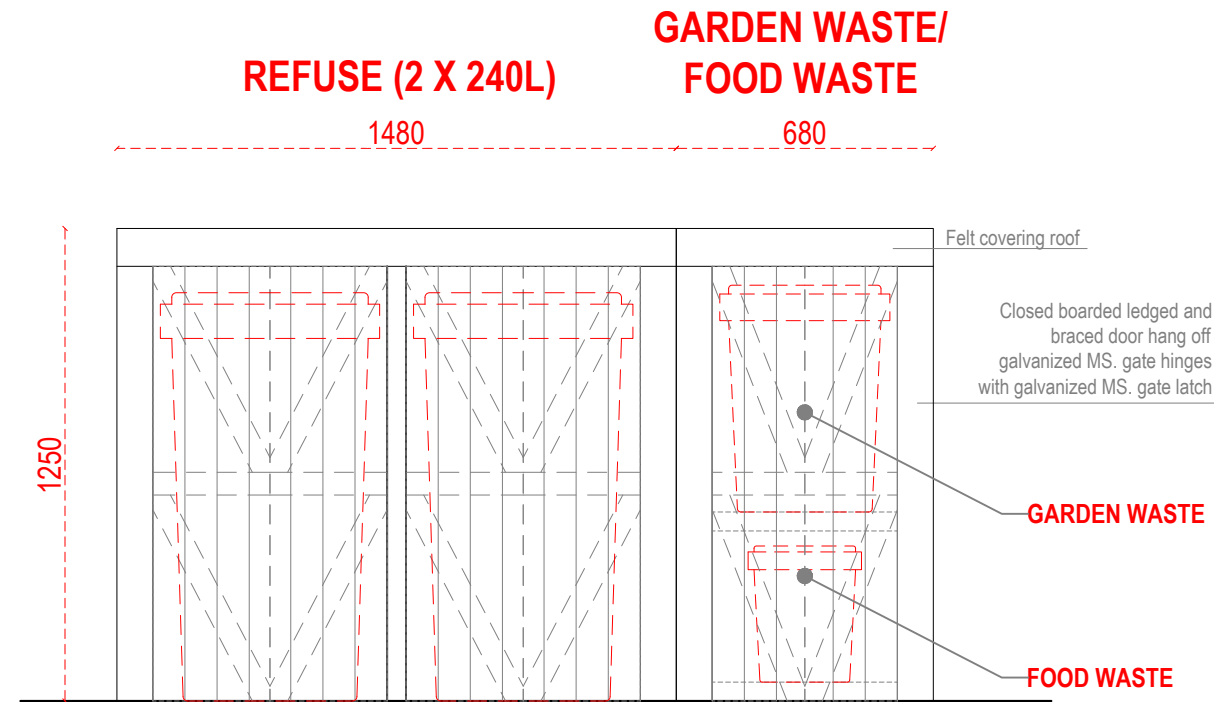

FRONT ELEVATION

**TIMBER REFUSE, GARDEN
WASTE AND FOOD WASTE
ENCLOSURE
STORAGE DETAIL**

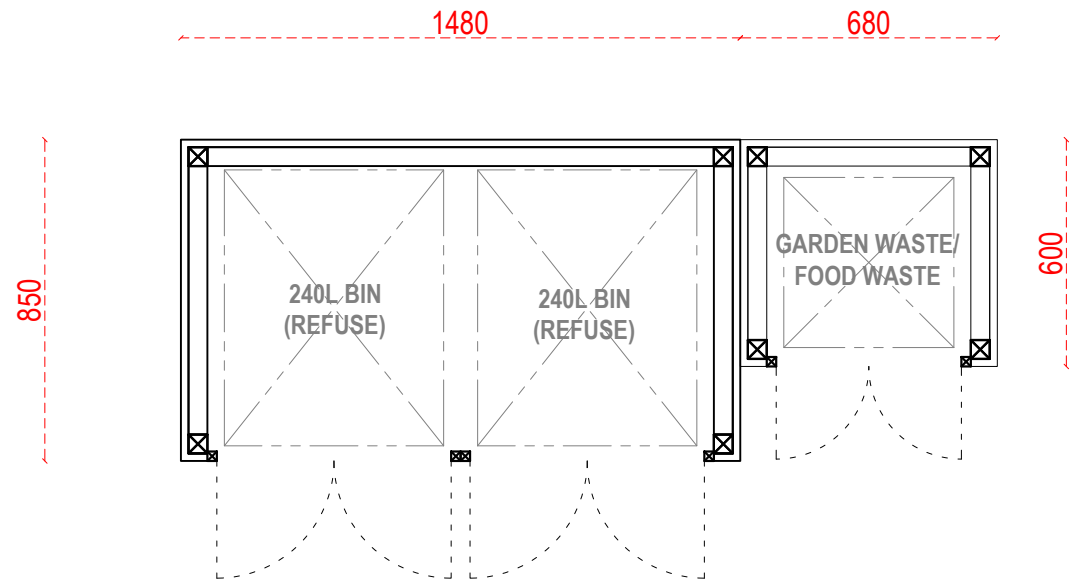


PLAN






Address - Unit 4, Grosvenor Way, London E5 9ND
Phone - 020 3781 8008
E-mail - office@redwoodsprojects.co.uk
Web - www.redwoodsprojects.co.uk
Any errors on Dimensions to be reported to the Architect prior to commencement of Works.
Dimensions and areas are based on survey information.
This drawing is copyright © Redwoods Projects.
All dimensions to be checked on site Prior work.

REFERENCE: 15 CLIFTON GARDENS, N15 6AP	
TITLE: PROPOSED DRAWINGS FLOOR PLANS	
PROJECT No 863	DATE: 08-03-2024
SHEET No P 09	

 

0 1 2 5m scale 1:20 @A3

NOTES:	
DRAWN BY NAAB	EDITED BY NAAB

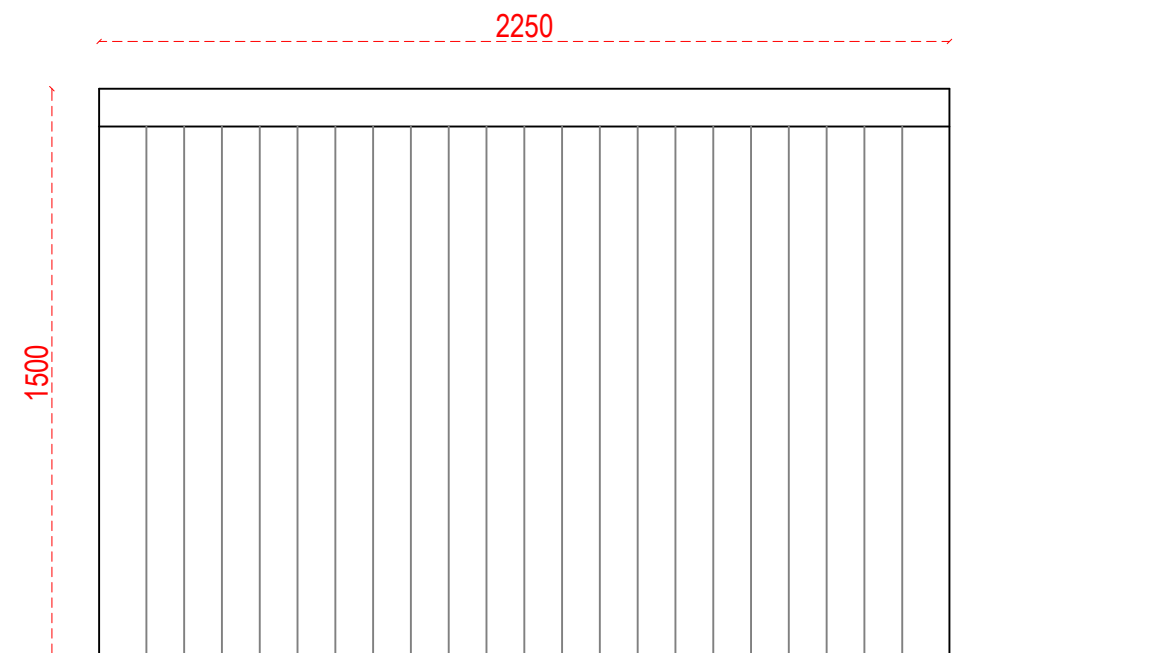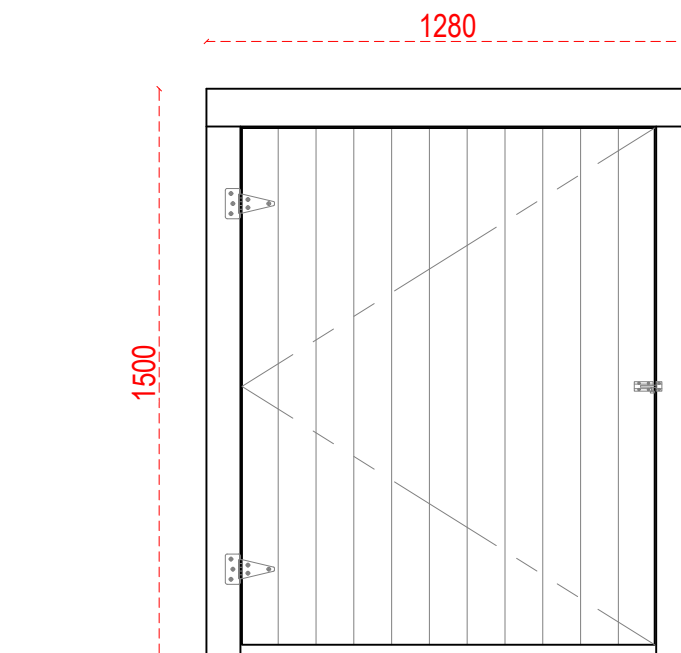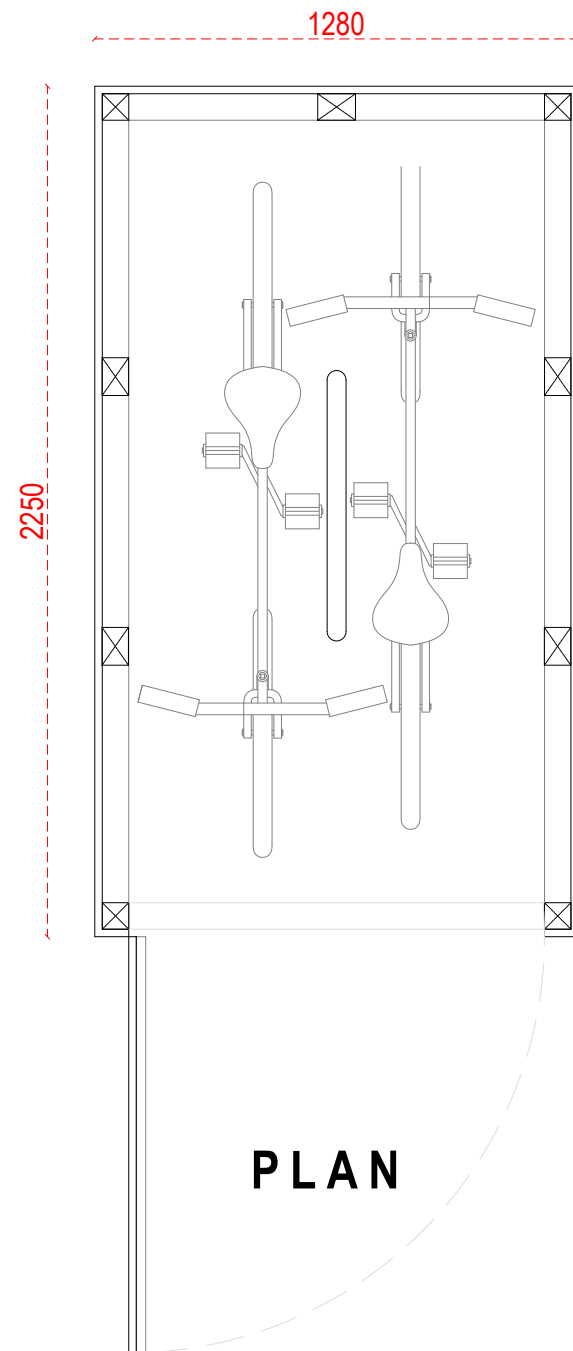

**TYPICAL TIMBER ENCLOSURE DETAIL
FOR TWO(2)CYCLES**



Address - Unit 4, Grosvenor Way, London E5 9ND
Phone - 020 3781 8008
E-mail - office@redwoodsprojects.co.uk
Web - www.redwoodsprojects.co.uk


Any errors on Dimensions to be reported to the Architect prior to commencement of Works.
Dimensions and areas are based on survey information.
This drawing is copyright © Redwoods Projects.
All dimensions to be checked on site Prior work.

REFERENCE: 15 CLIFTON GARDENS, N15 6AP

TITLE: PROPOSED DRAWINGS
FLOOR PLANS

PROJECT No 863 DATE: 08-03-2024

SHEET No **P 10**

 

0 1 2 5m scale 1:20 @A3

NOTES:

DRAWN BY NAAB

EDITED BY NAAB