




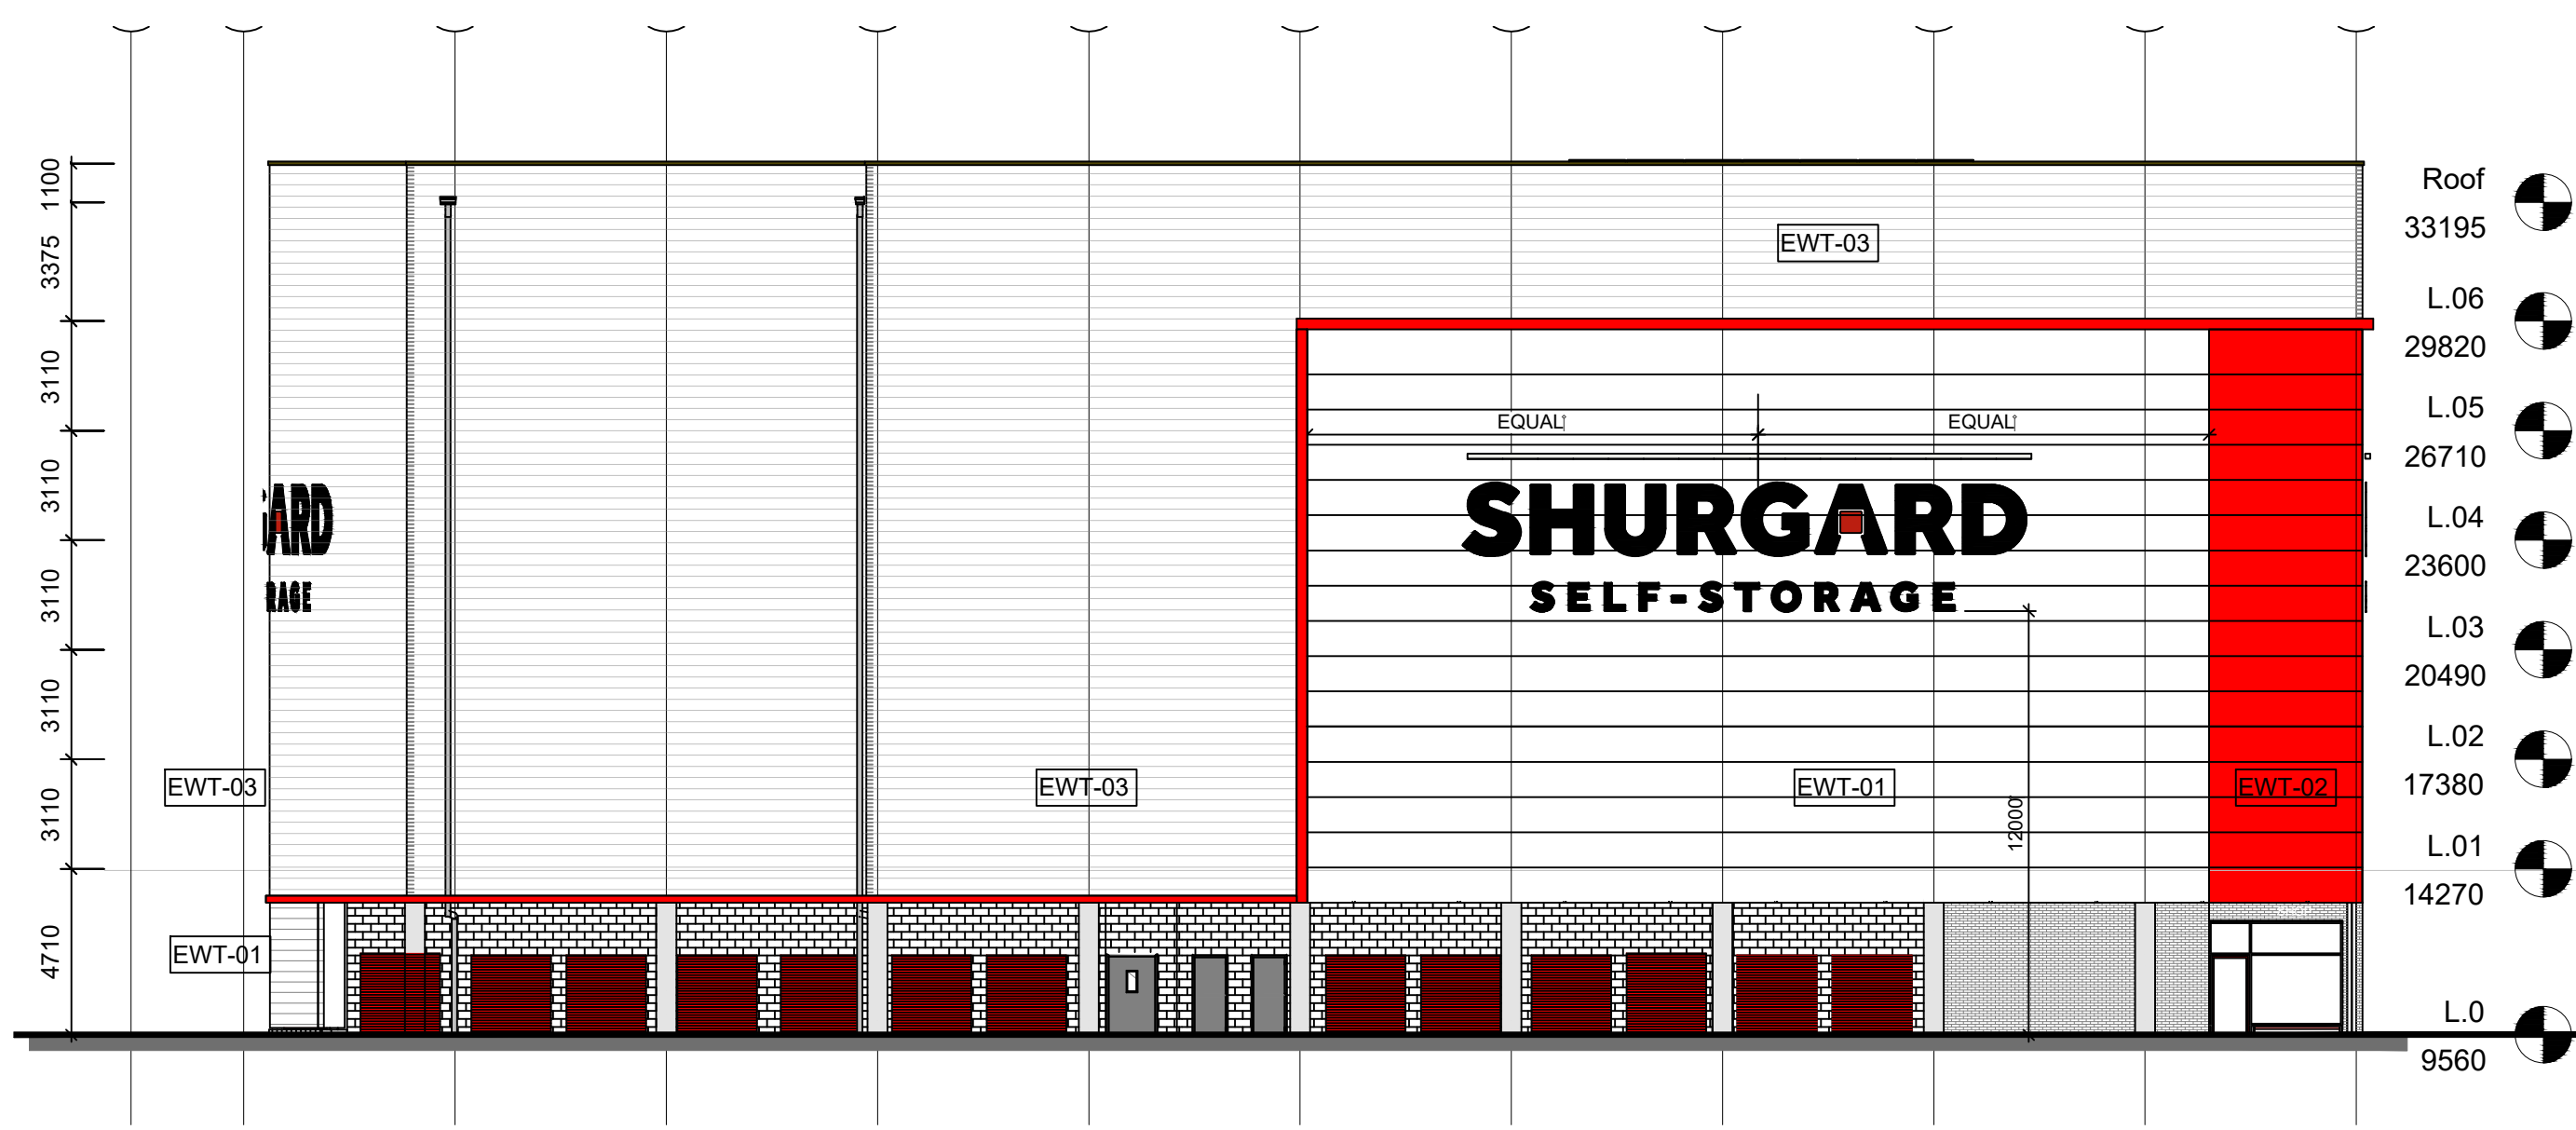


EXISTING NORTH ELEVATION WITH SIGN 12M ABOVE GROUND

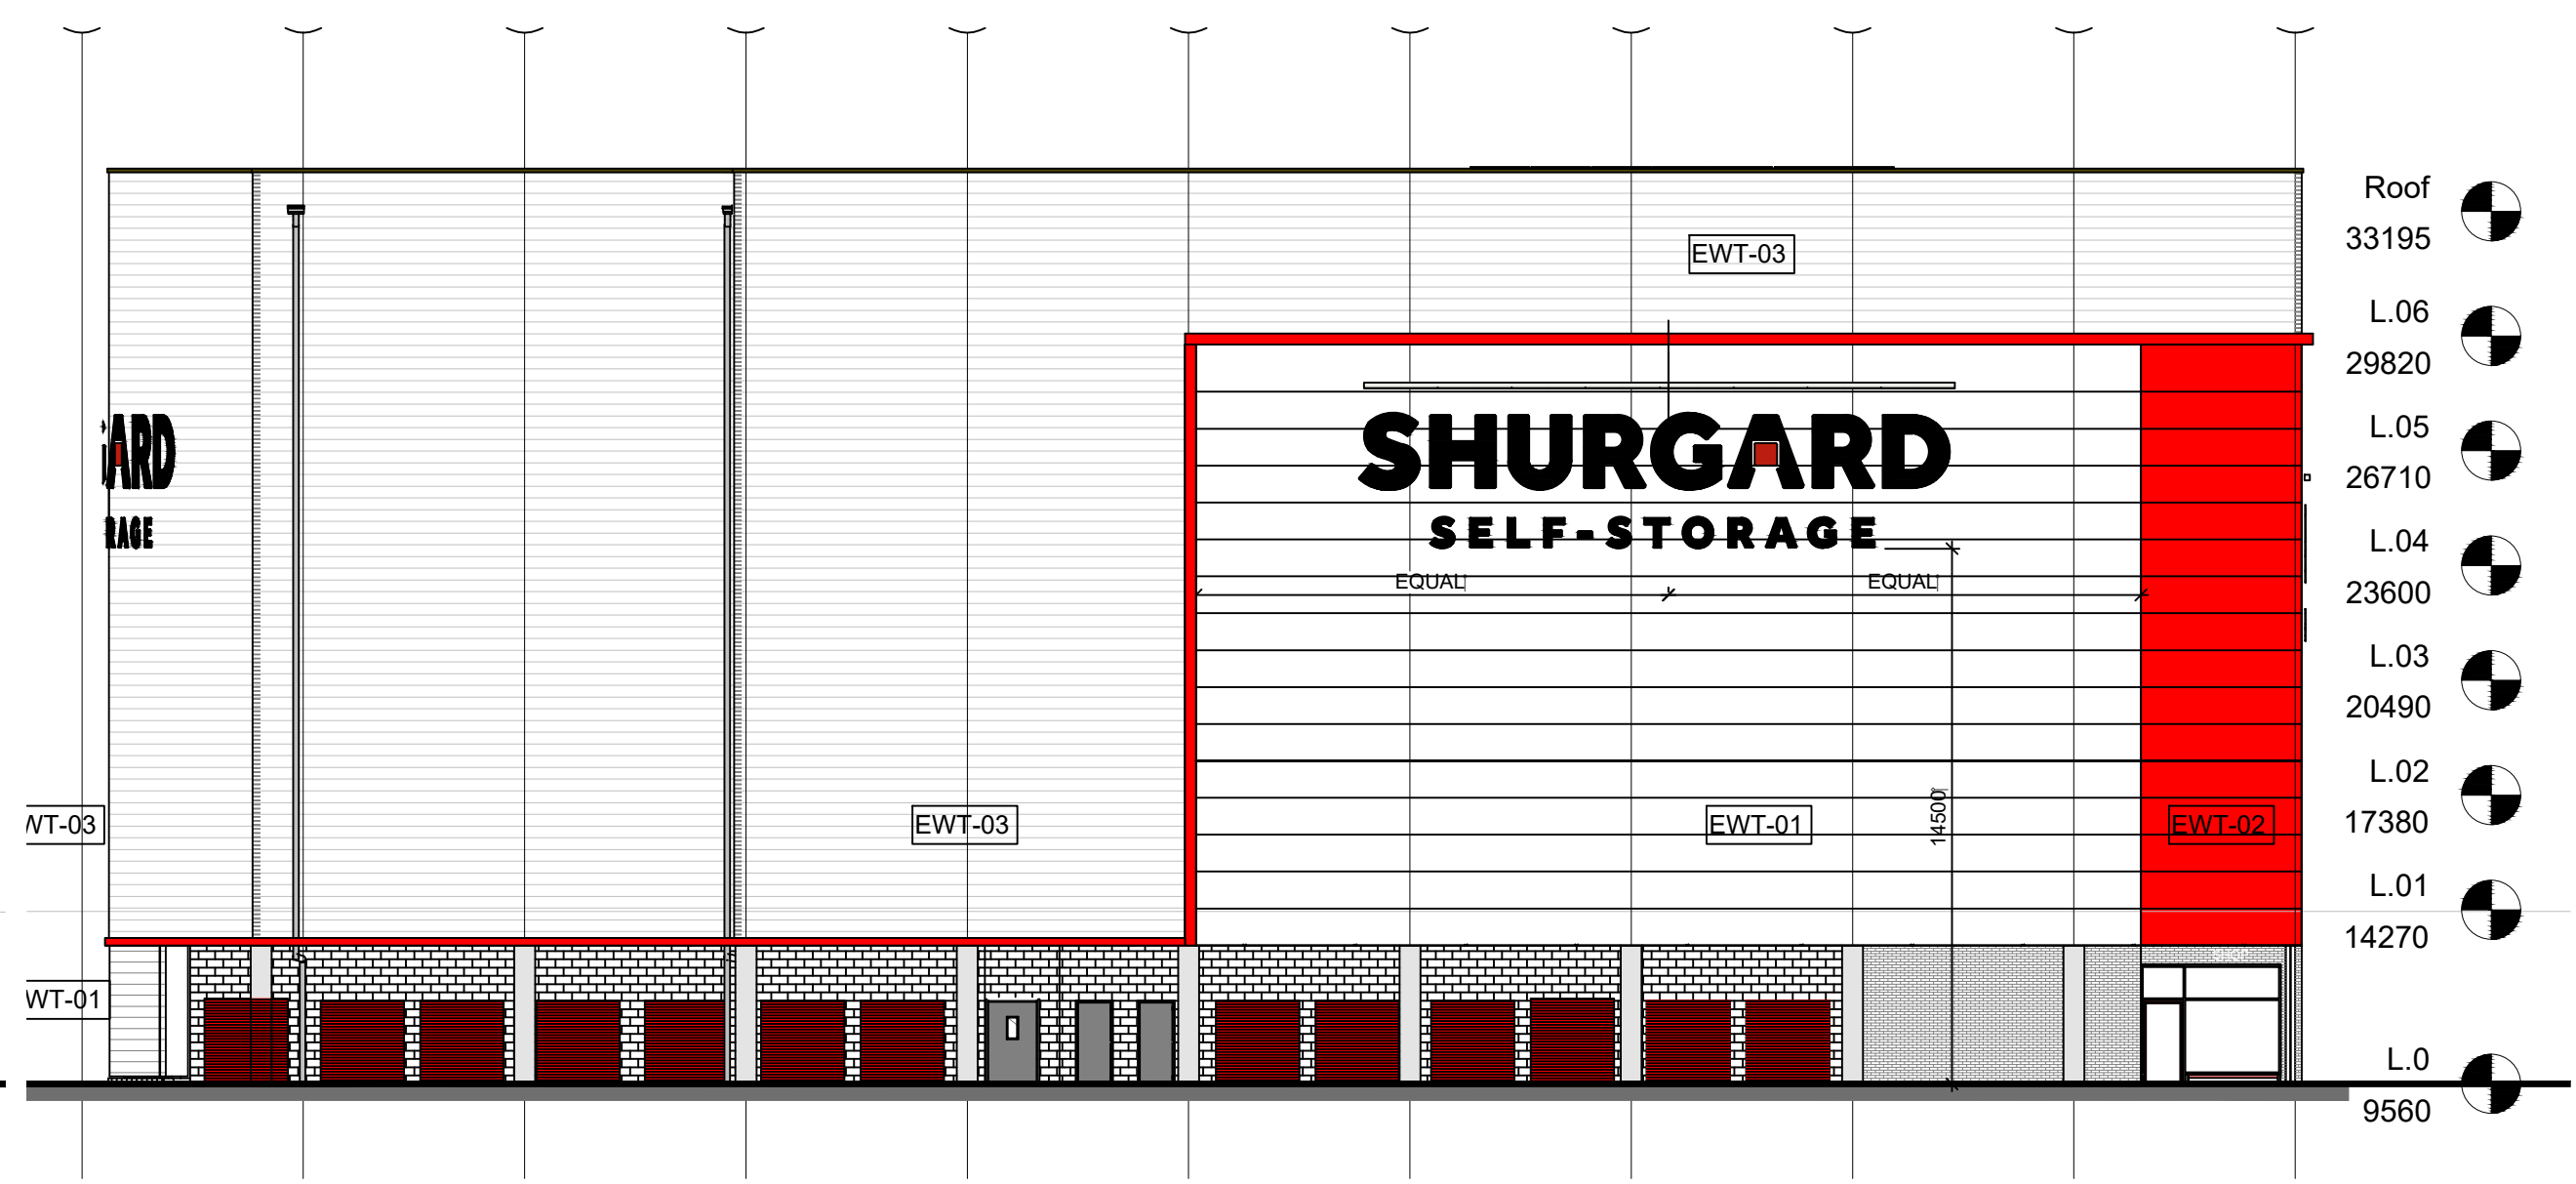


PROPOSED NORTH ELEVATION WITH SIGN 14.5M ABOVE GROUND

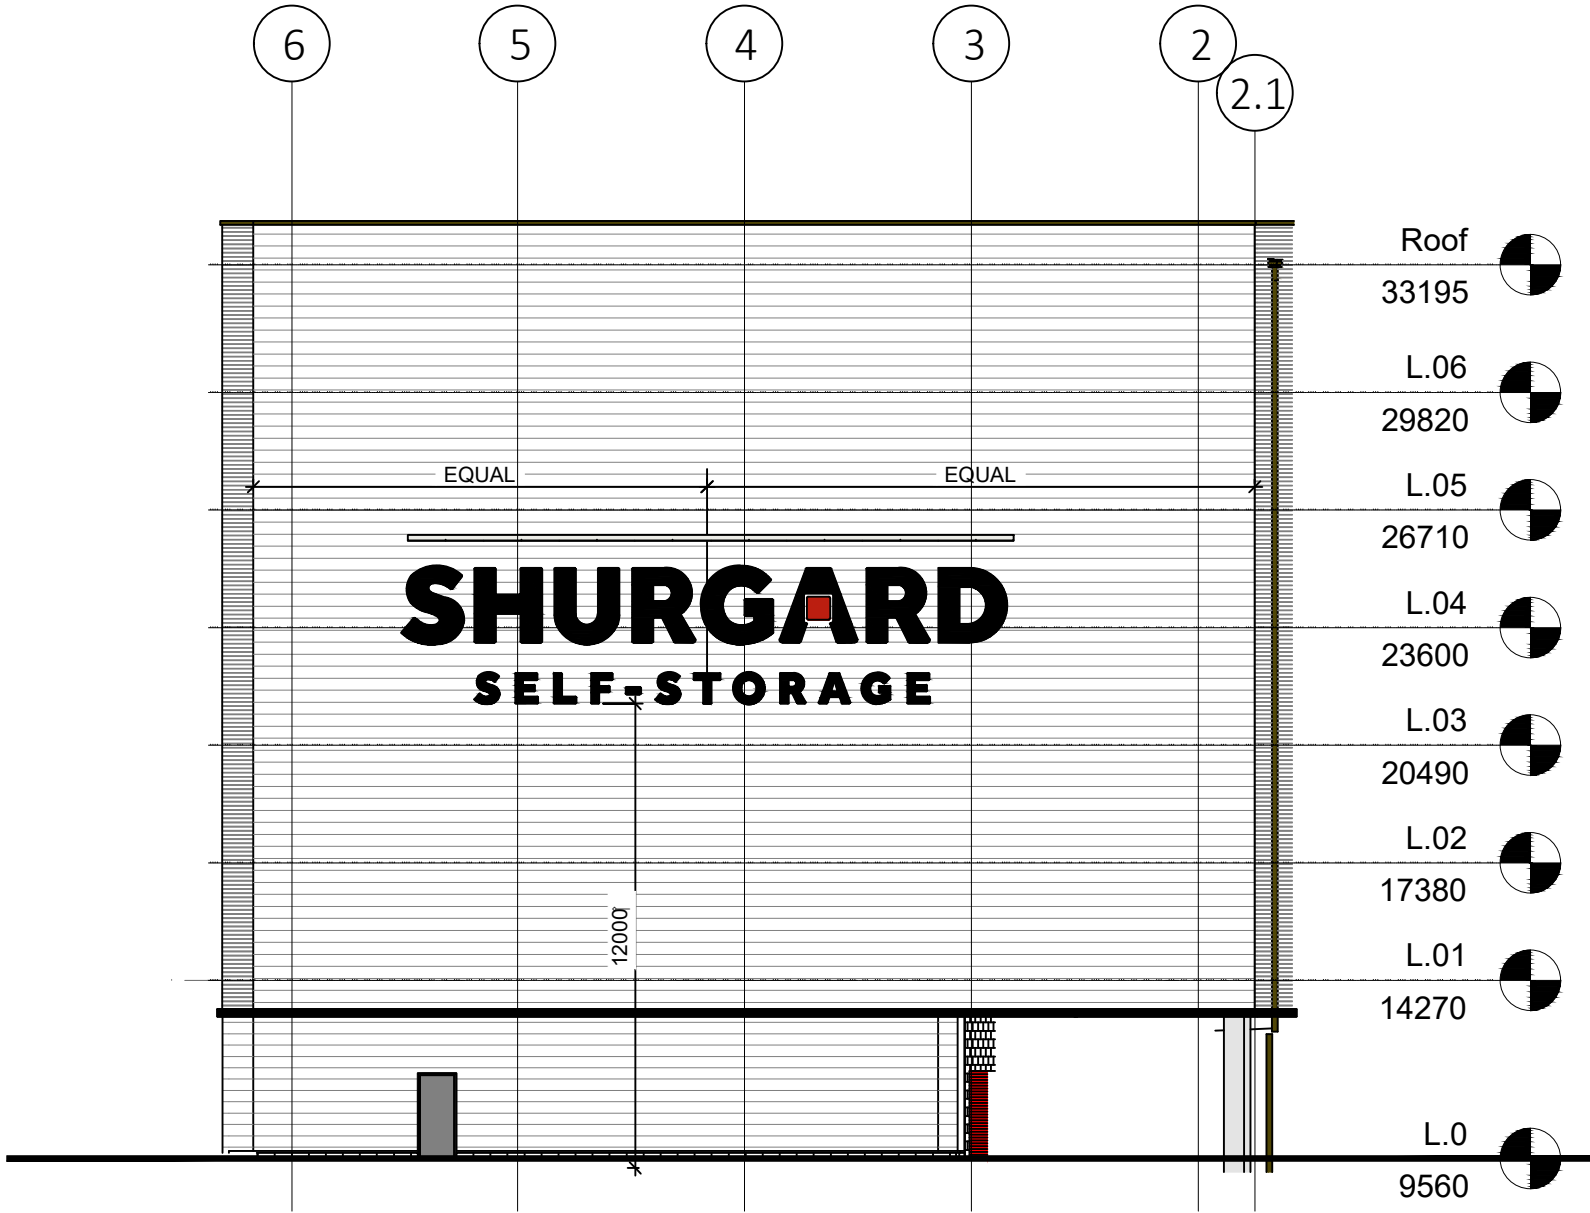


EXISTING EAST ELEVATION WITH SIGN 12M ABOVE GROUND

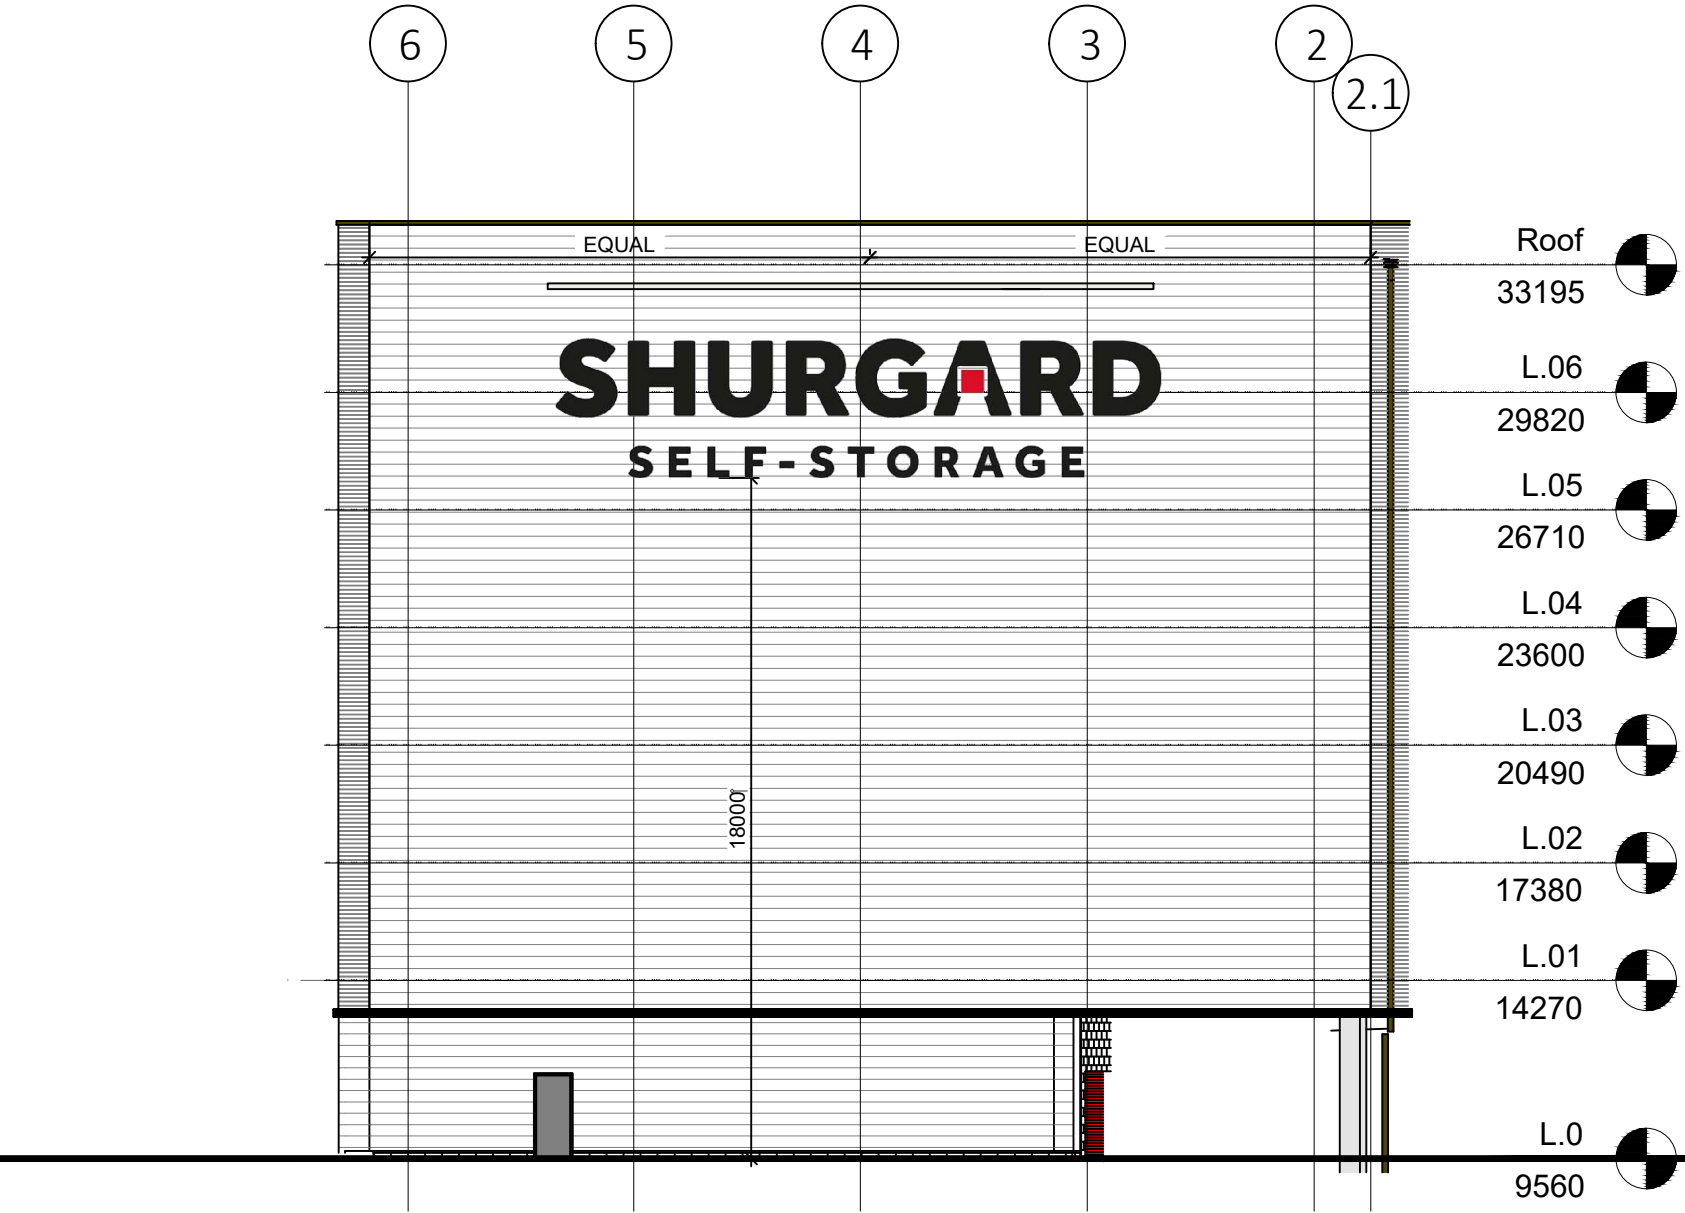

PROPOSED EAST ELEVATION WITH SIGN 18M ABOVE GROUND

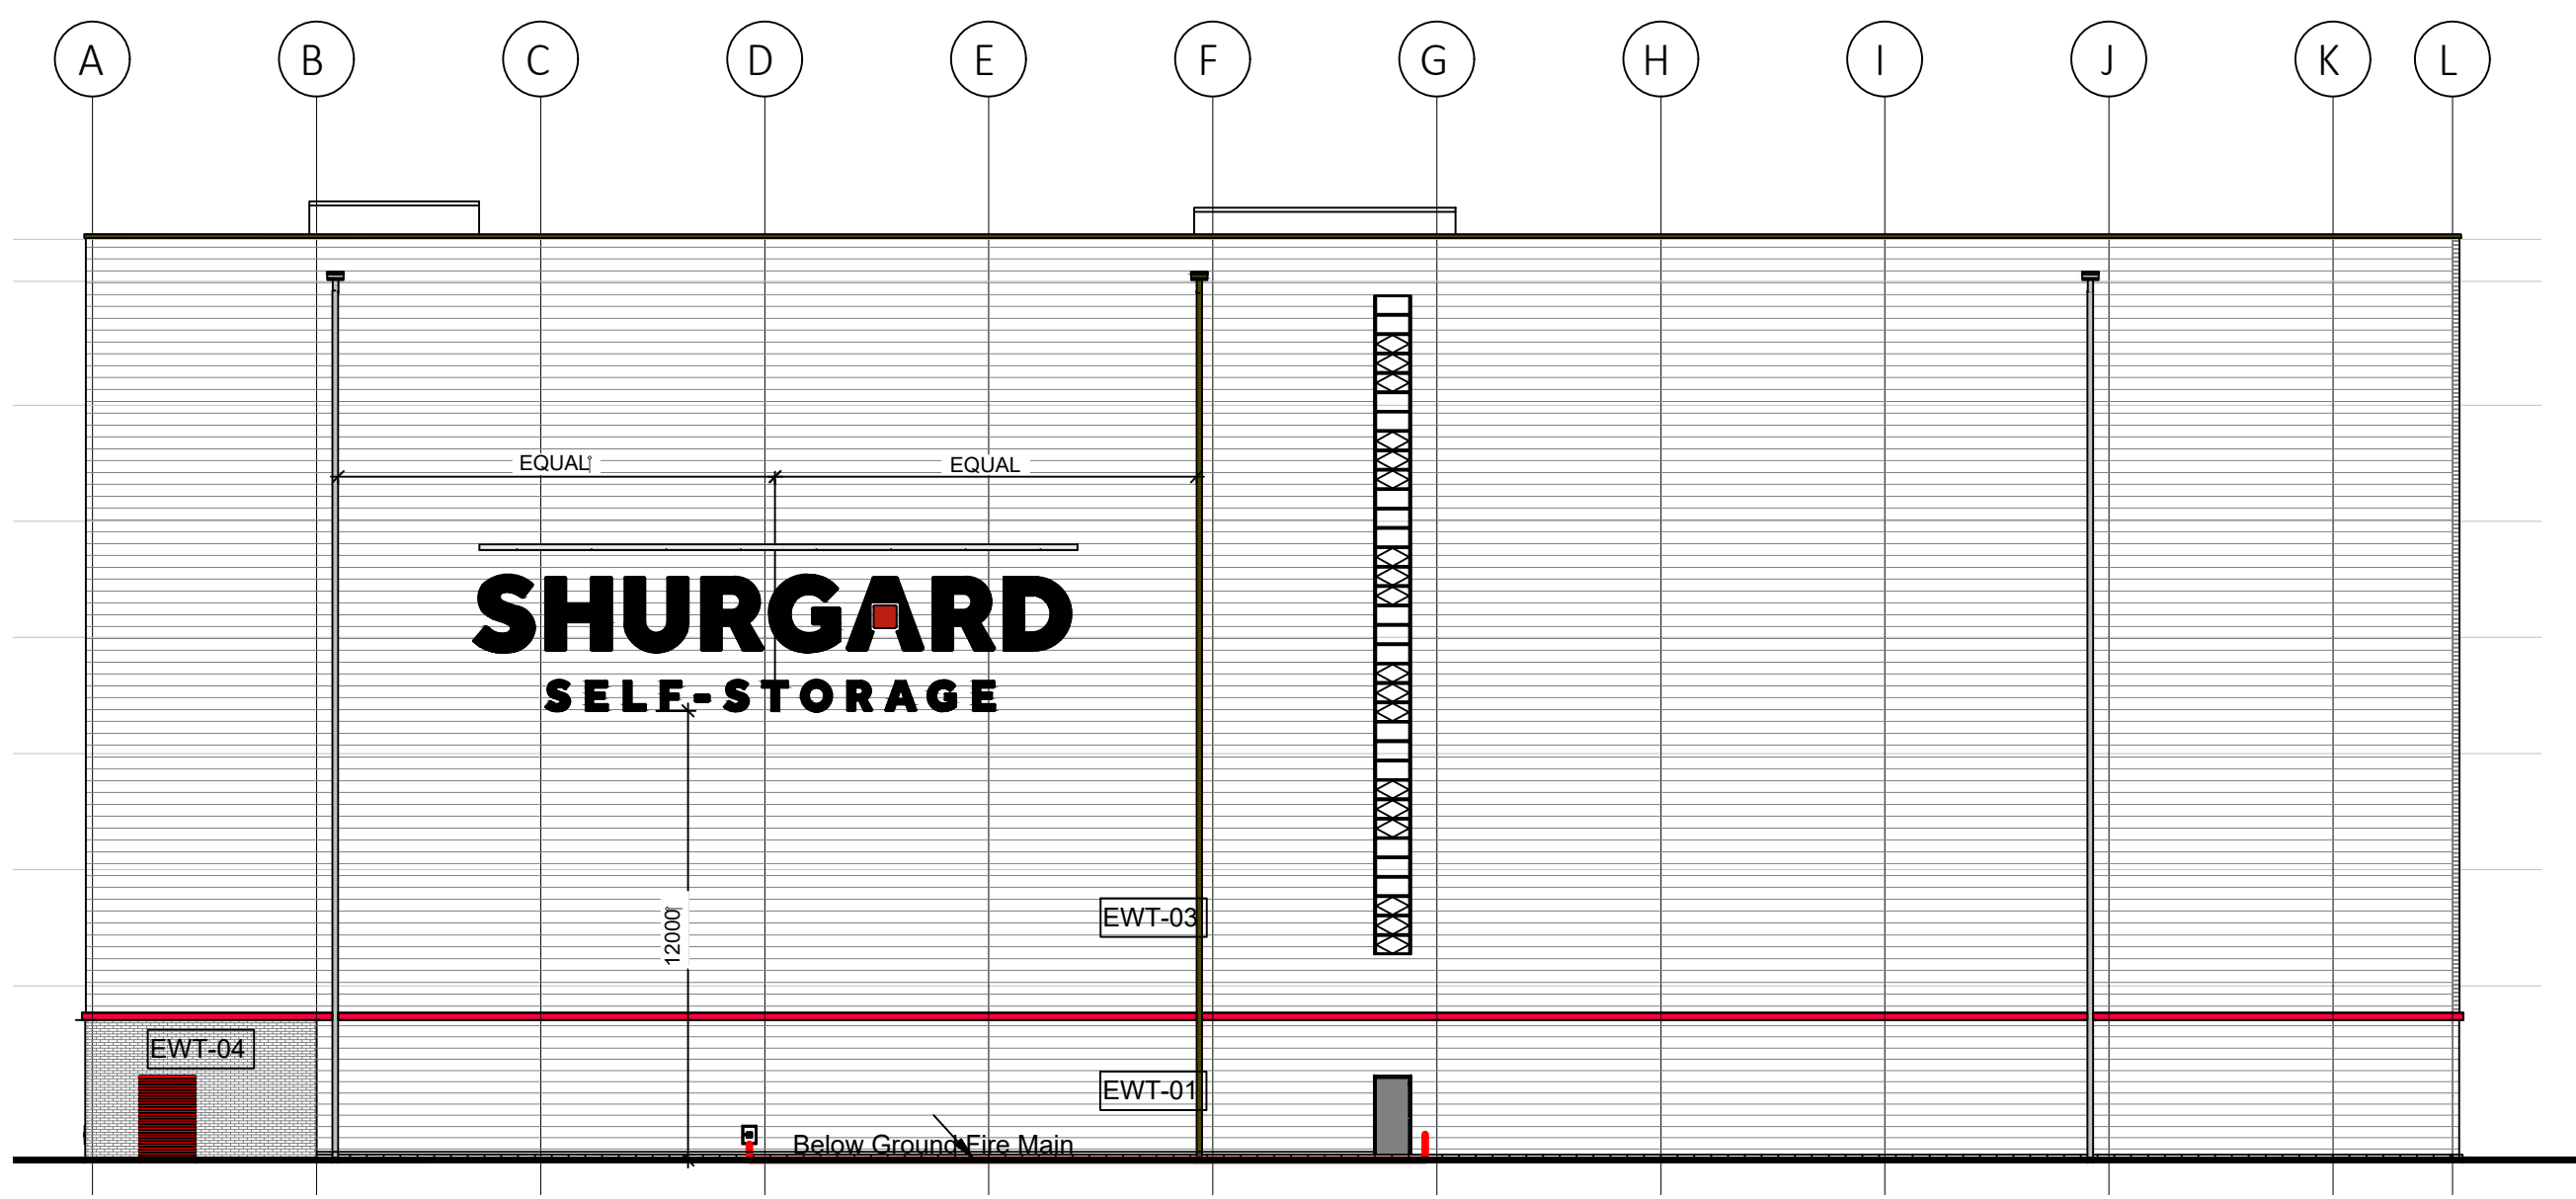

EXISTING SOUTH ELEVATION WITH SIGN 12M ABOVE GROUND

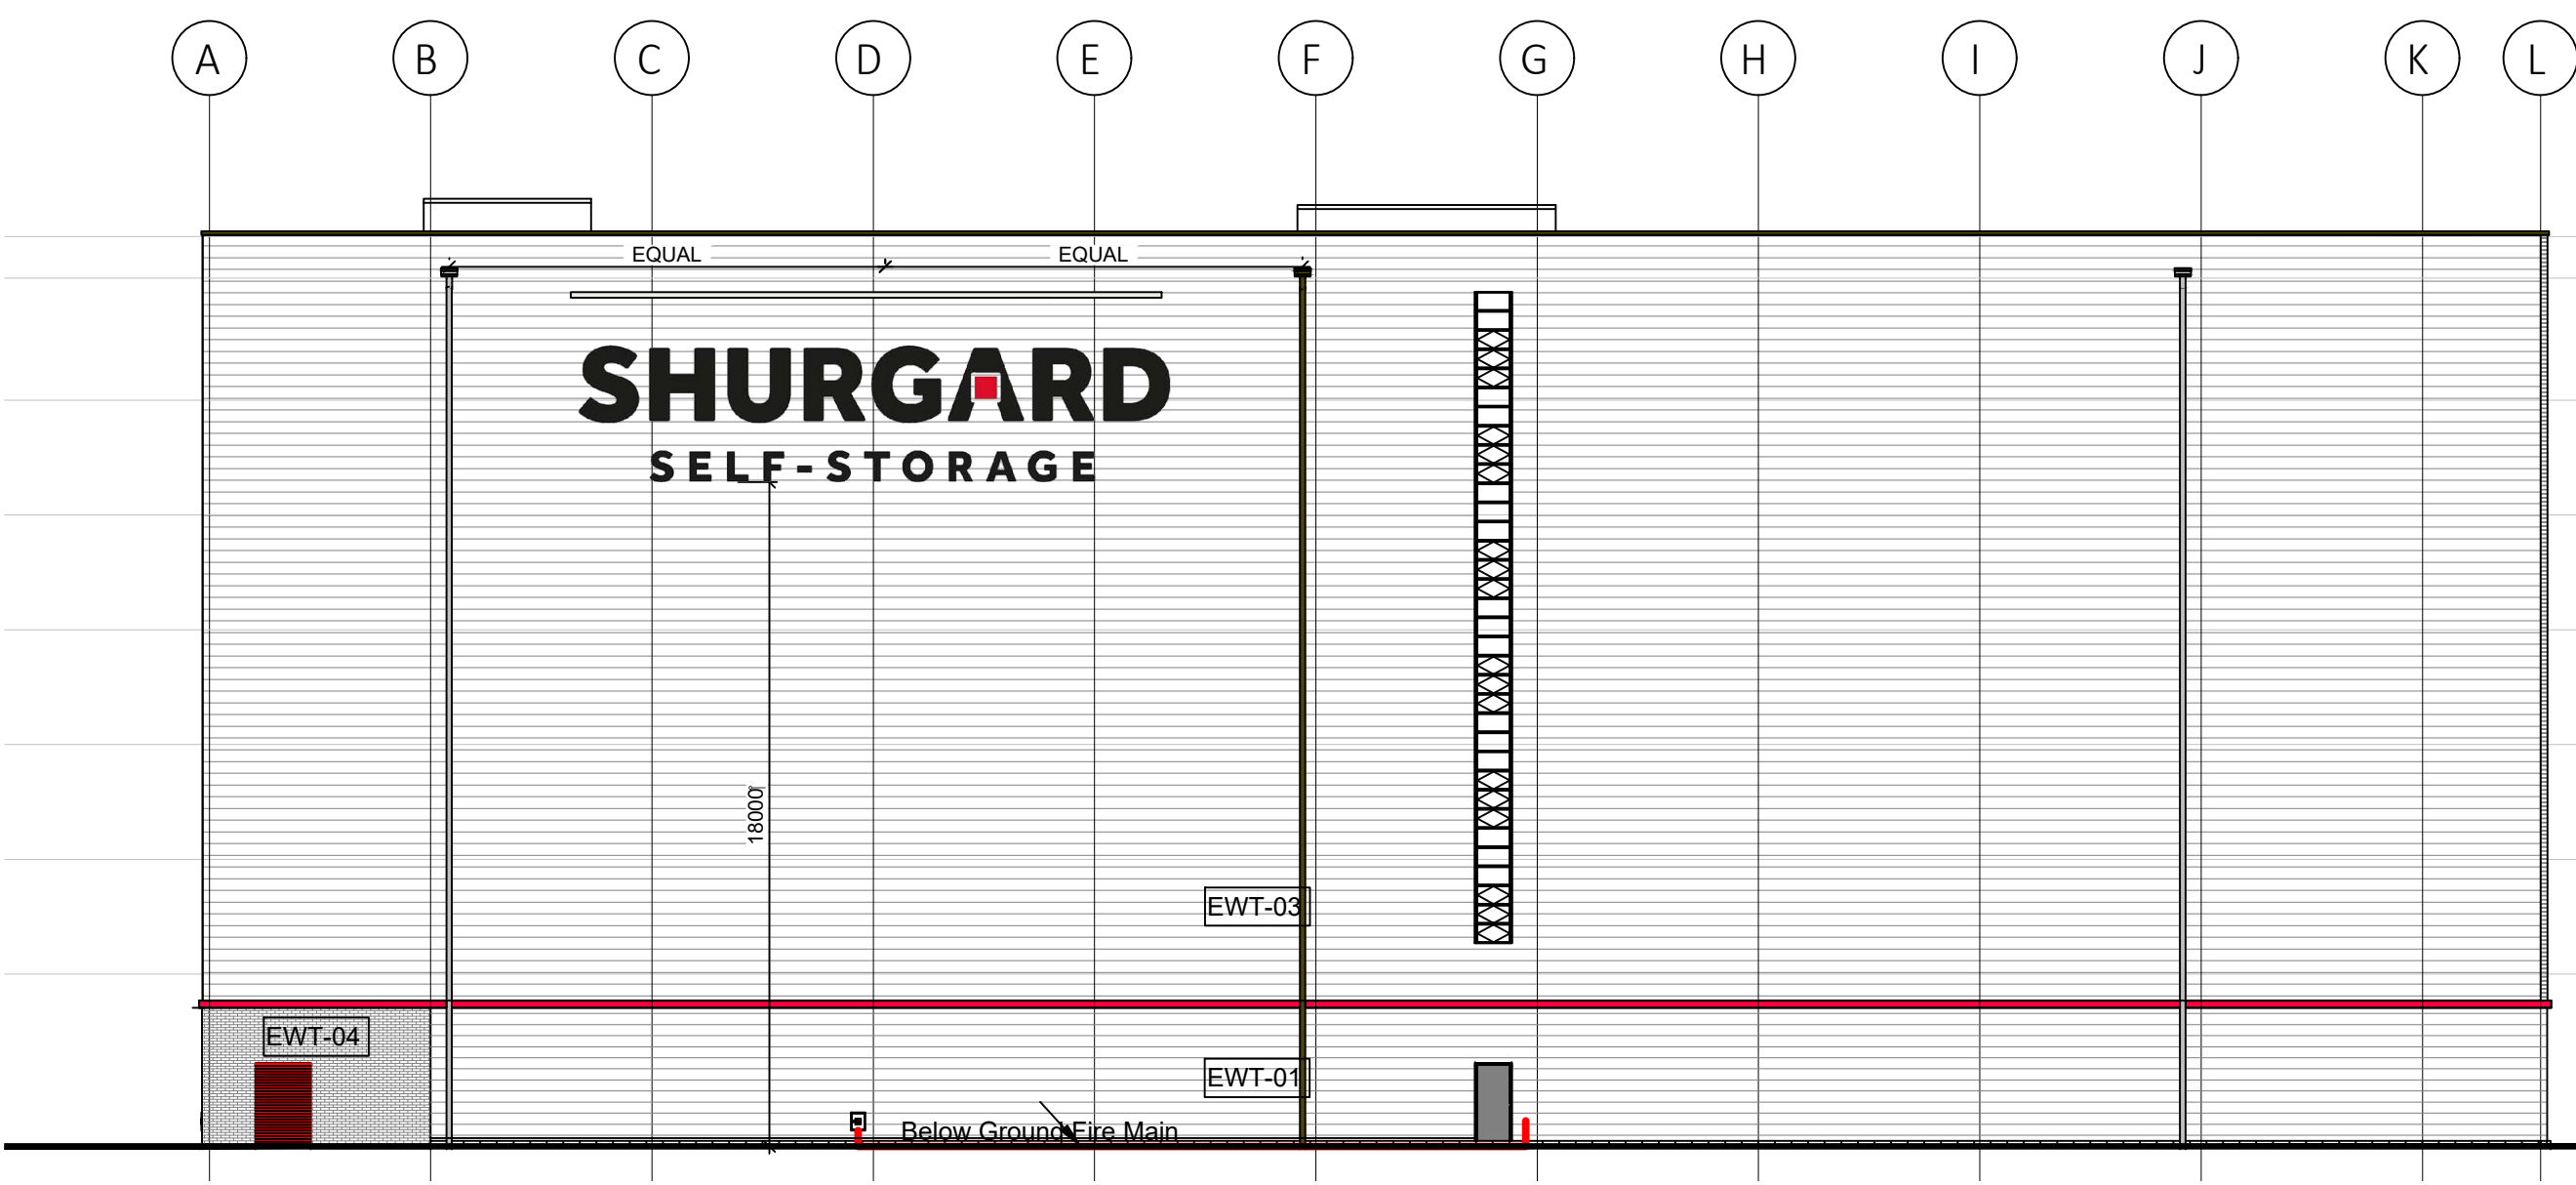

PROPOSED SOUTH ELEVATION WITH SIGN 18M ABOVE GROUND

NOTES

ORIGINAL A1

All levels and dimensions to be checked on site prior to construction / fabrication; report discrepancies immediately. Do not scale dimensions from this drawings. This drawing is copyright protected.

REVISION

A 130324 Label updated

PLEASE NOTE:

All signage is as previously approved. This application relates solely to the raising of the signage as noted on the drawings. All signage sizes are unchanged and for the avoidance of doubt are 16m wide and 3.5m high.

The specification is Material Flat individual letters built in D-Bond. Letters black matt RAL 9005 applied to white and silver cladding panels Strip of LED/Trough spot lights to above signage as previously approved.

SCALE 1:200

0 2 4 6 8 10m

PLANNING

SCALE DATE DRAWN CHECKED

1:200 MAR'24 AF

PROJECT

SHURGARD UK TOTTENHAM

DRAWING

Signage Application

Threesixty Architecture

10 MONTROSE STREET GLASGOW G1 1RE

0141 229 7575 www.360architecture.com

DRAWING No.

22004GA_90_010A