






SITE LOCATION

(Scale 1:50000)

Ordnance Survey map extract
based upon Landranger map series
with the permission of the controller of
Her Majesty's Stationery Office
Licence No. 100022432
Crown copyright.

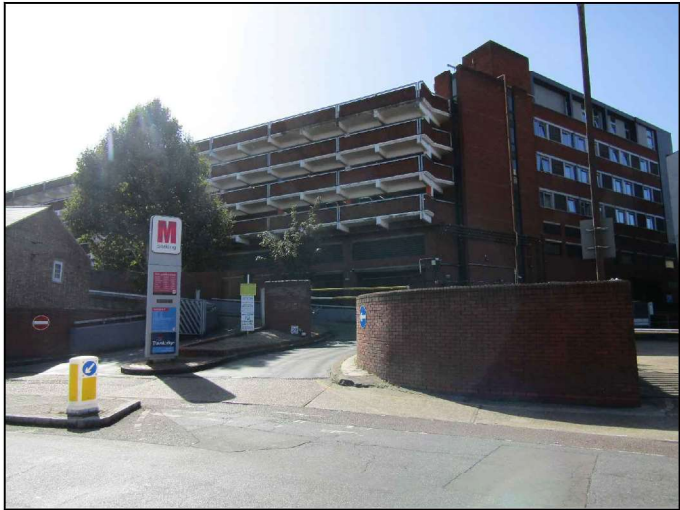


SITE PHOTOGRAPH

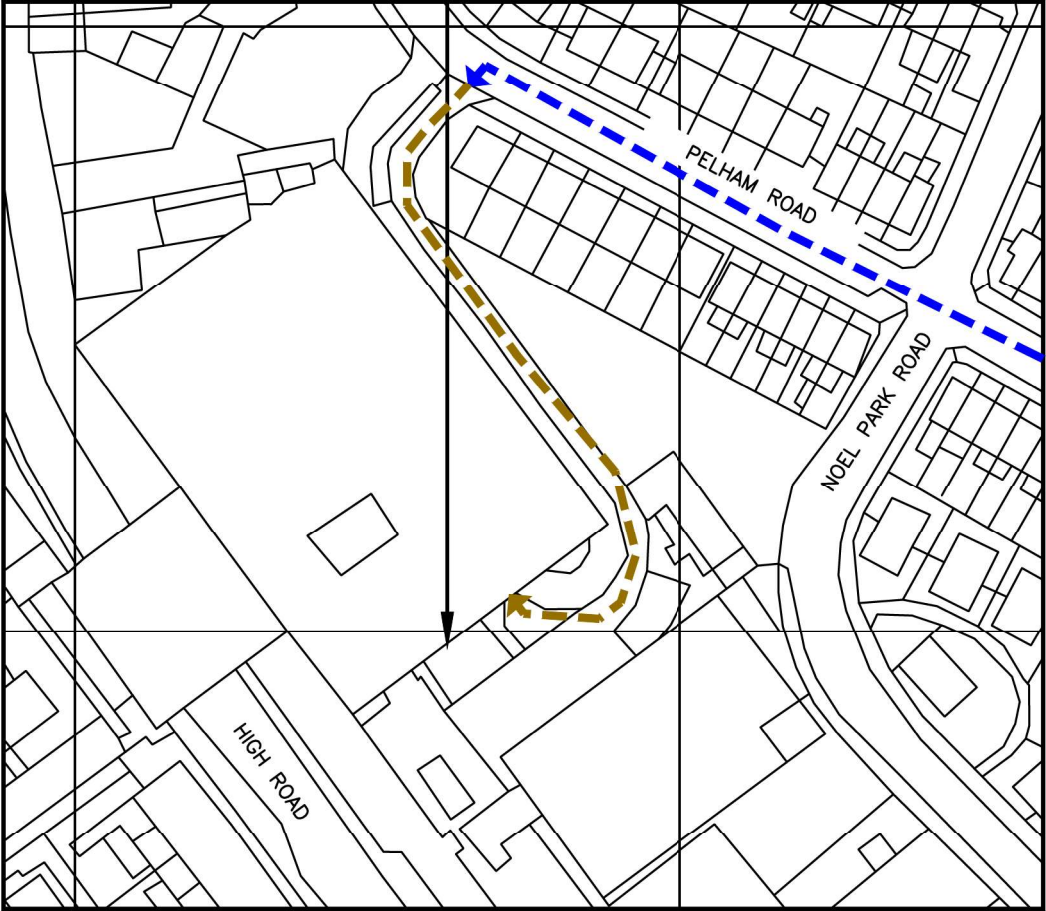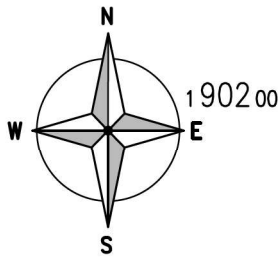

DETAILED SITE LOCATION

(Scale 1:1250)

Based upon Ordnance Survey map extract
with the permission of the Controller of
Her Majesty's Stationery Office.
Crown copyright.
Licence No. 100022432

 

ALL DIMENSIONS ARE IN mm UNLESS NOTED OTHERWISE

N.G.R. E: 531165 N: 190096

DIRECTIONS TO SITE:
HEAD SOUTH ON M1 AND TAKE THE EXIT AT J2 ONTO
BARNET BY-PASS/GREAT N WAY/A1 TOWARD C.
LONDON/HOLLOWAY/A406 EAST/N CIRCULAR AND FOLLOW
FOR 1.9 MILES. BEAR LEFT AND CONTINUE TO FOLLOW
FOR A406 FOR ANOTHER 3.5 MILES. TURN RIGHT ONTO
BOUNDS GREEN RD/A109 FOR 1.4 MILES. THEN TURN
RIGHT ONTO HIGH ROAD/A105. FOLLOW FOR 0.3 MILES.
PASS THE MALL ON THE LEFT AND BEAR RIGHT ONTO
PELHAM ROAD. TURN LEFT INTO THE MULTI STOREY CAR
PARK AND DRIVE TO LEVEL 9.

NOTES:

A	Issued for Construction	GBC	GBC	09.11.23
REV	MODIFICATION	BY	CH	DATE



Great British Communications
Lapwing House, Block 3 Forward Point,
Tan House Lane, Widnes, Cheshire, WAB OSL
t. 44 (0)151 420 4128
www.gbcservices.co.uk



CTIL - LONDON


Cell Name	Opt.
THE MALL	-

Cell ID No		
CTIL	TEF	VF
20770825	67708	87913


Site Address / Contact Details

EAST CAR PARK
WOOD GREEN
LONDON
N22 6LN

Drawing Title: SITE LOCATION MAPS				
Purpose of issue: CONSTRUCTION				Dwg Rev:
Drawing Number: 100				A
Surveyed By: TCL		Original Sheet Size: A3		Pack Issue:
Drawn: GBC	Date: 09.11.23	Checked: GBC	Date: 09.11.23	A

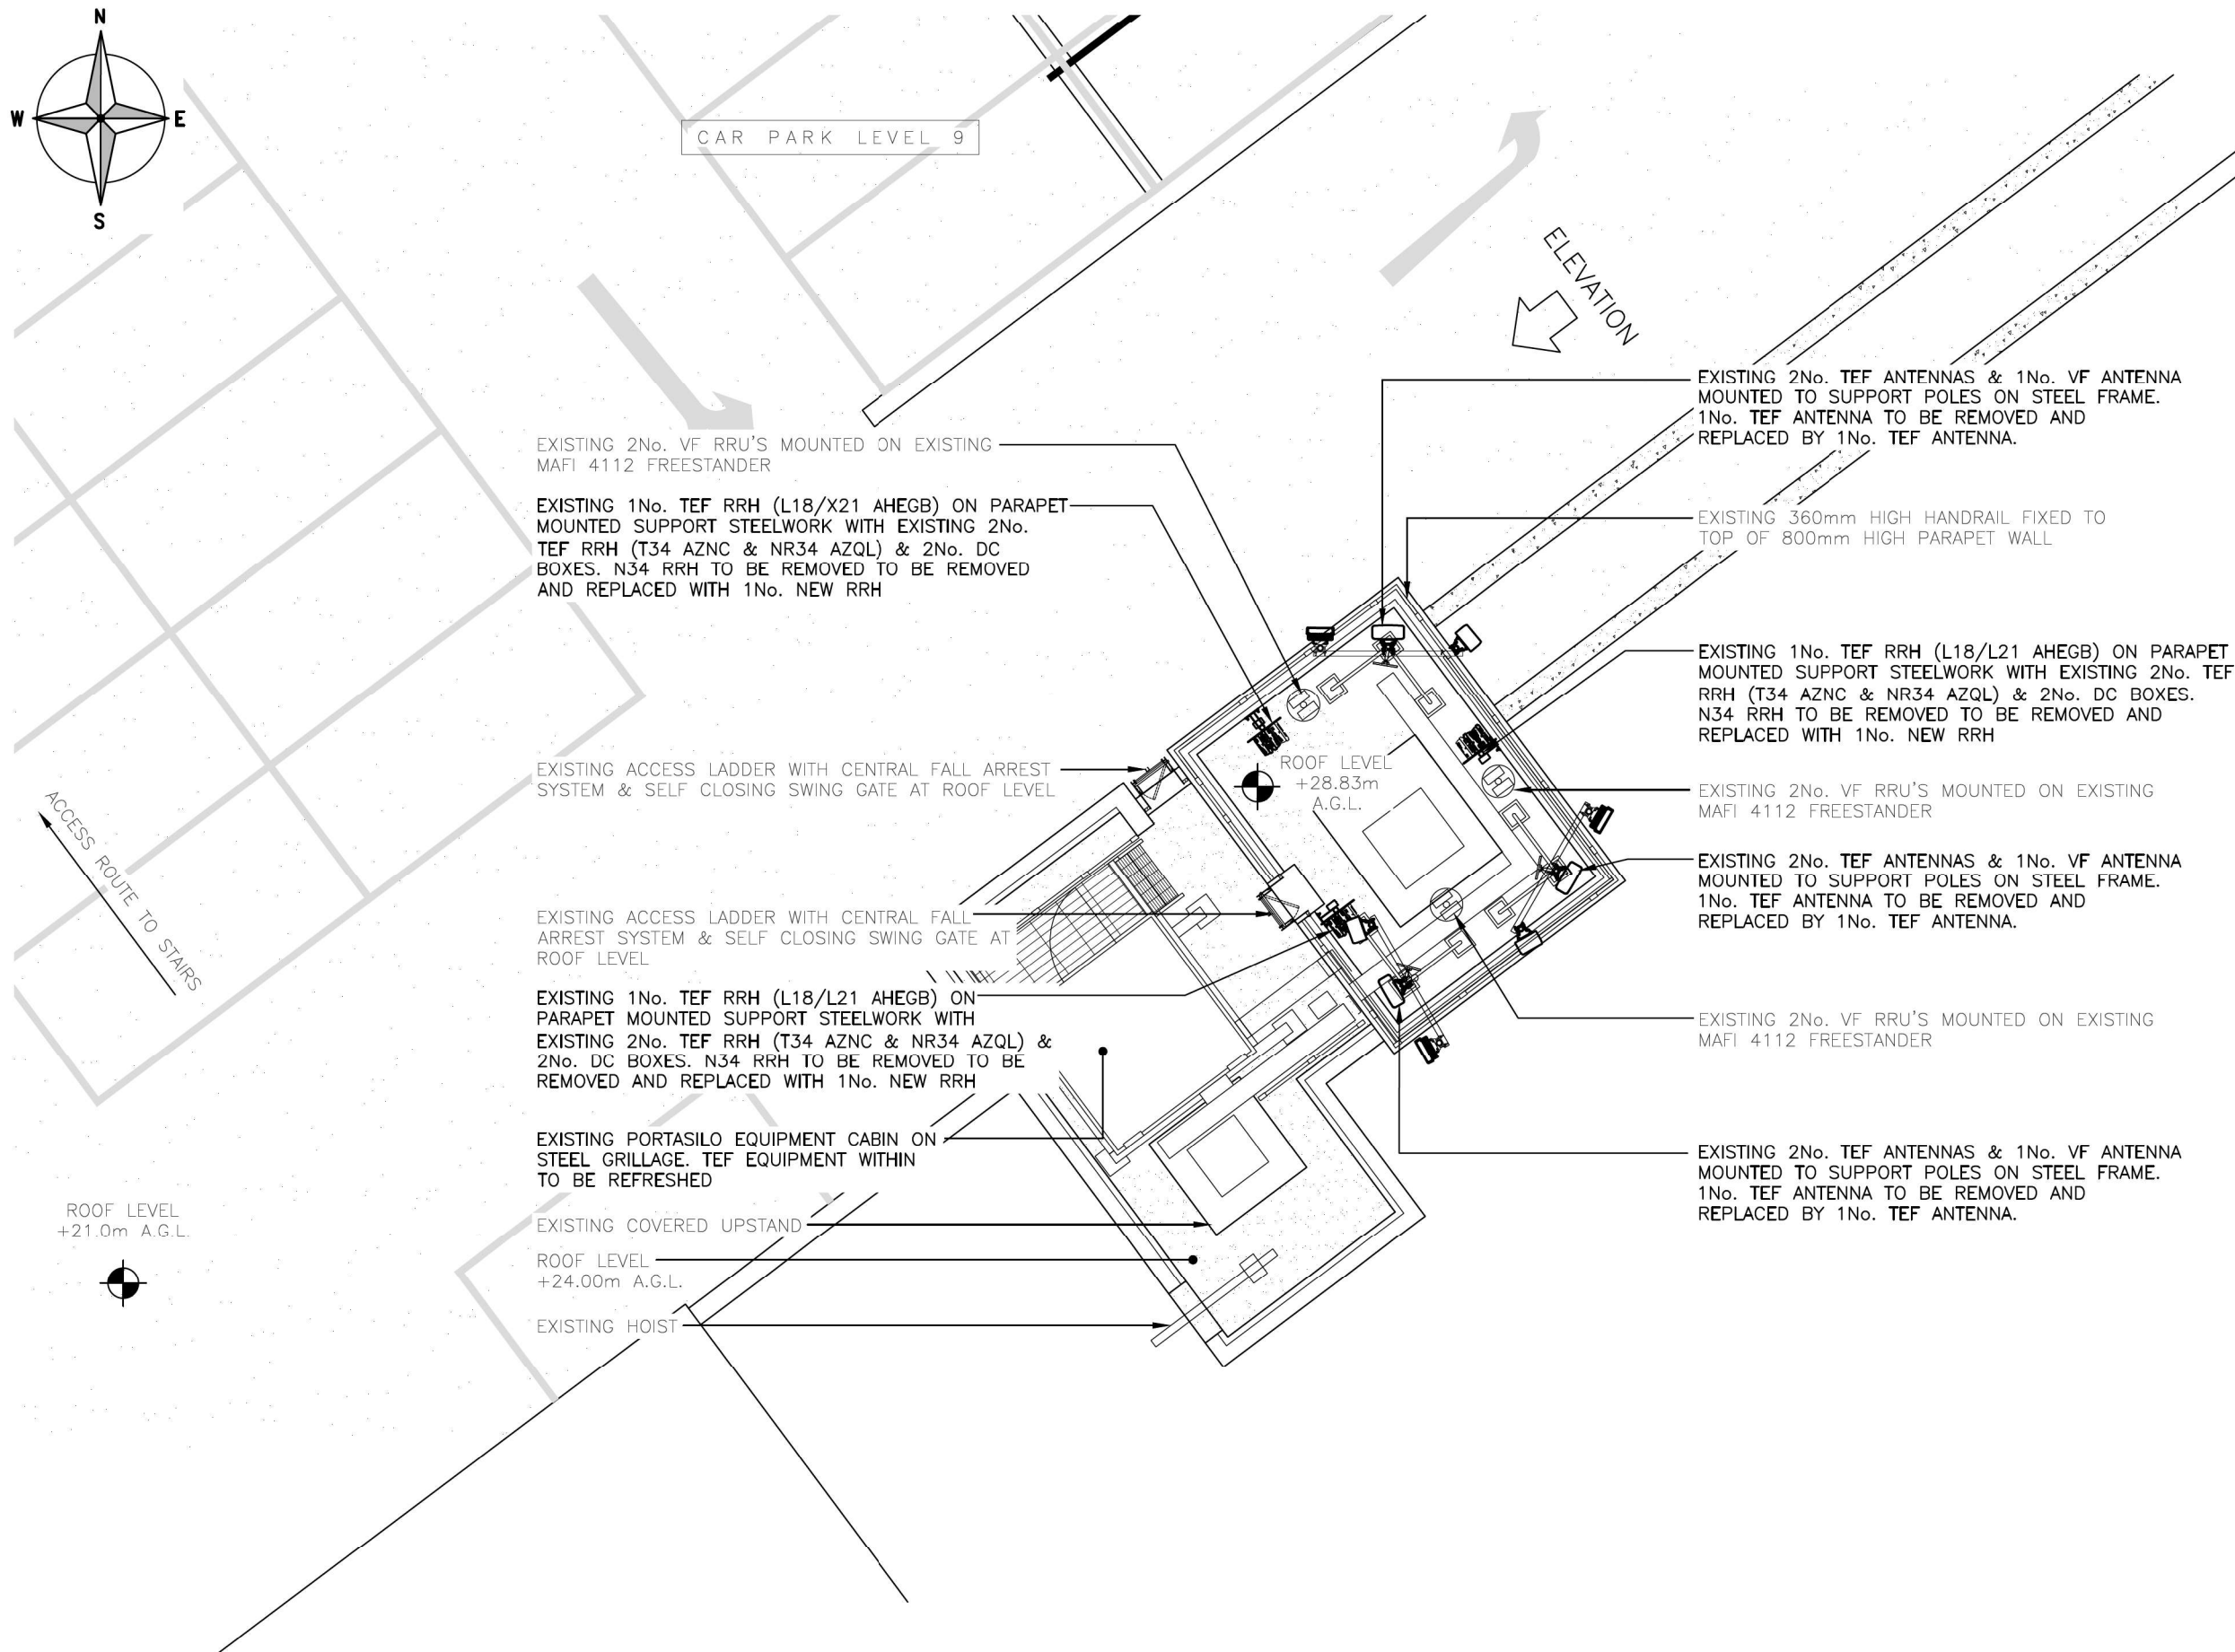

PROPOSED SITE PLAN
(1:100)

 

The drawings comply with TEF & Vodafone Non-Standard ICNIRP guidelines.
Designed in accordance with CTIL document: SDN0013

ALL DIMENSIONS ARE IN mm UNLESS NOTED OTHERWISE

N.G.R	E: 531165	N: 190096
-------	-----------	-----------

NOTES:

A	Issued for Construction	GBC	GBC	09.11.23
REV	MODIFICATION	BY	CH	DATE



Great British Communications
Lapwing House, Block 3 Forward Point,
Tan House Lane, Widnes, Cheshire, WAB 0SL
t. 44 (0)151 420 4128
www.gbcservices.co.uk



CTIL - LONDON

Cell Name		Opt.
THE MALL		—
Cell ID No		
CTIL	TEF	VF
20770825	67708	87913

Site Address / Contact Details

EAST CAR PARK
WOOD GREEN
LONDON
N22 6LN

Drawing Title: **PROPOSED SITE PLAN**

Purpose of issue:	CONSTRUCTION
-------------------	--------------

Drawing Number: 201

Surveyed By: TCL	Original Sheet Size: A3	Pack Issue:
---------------------	----------------------------	----------------

Drawn: GBC	Date: 09.11.23	Checked: GBC	Date: 09.11.23	A
---------------	-------------------	-----------------	-------------------	---

EXISTING 2No. VF RRU'S MOUNTED ON EXISTING
MAFI 4112 FREESTANDER

EXISTING 2No. TEF ANTENNAS, 1No. VF ANTENNA &
1No. TEF GPS INSTALLED ABOVE ANTENNAS ON MAIN
SUPPORT POLE MOUNTED TO SUPPORT POLES ON
STEEL FRAME, ON LONGER YOKE BRACKET

EXISTING 1No. TEF RRH (L18/L21 AHEGB) MOUNTED
ON PARAPET MOUNTED SUPPORT STEELWORK WITH
2No. TEF RRH (T34 AZNC & NR34 AZQL) & 2No.
DC BOXES.

EXISTING 2No. TEF ANTENNAS & 1No. VF ANTENNA
MOUNTED ON YOKE BRACKET

EXISTING OLO STUB TOWER
C/W ANTENNAS & DISHES

EXISTING OLO CABIN
ON STEEL GRILLAGE

TOP OF EXISTING ANTENNAS +33.0m AGL

U/S OF EXISTING ANTENNAS +31.5m AGL

U/S OF EXISTING ANTENNAS +31.0m AGL

UPPER ROOF LEVEL +28.83m AGL

EXISTING ACCESS LADDER WITH
CENTRAL FALL ARREST SYSTEM
& SELF CLOSING SWING GATE
AT ROOF LEVEL

CABIN LEVEL +24.00m AGL

ROOF LEVEL
+21.00m AGL

EXISTING PORTASILO EQUIPMENT
CABIN ON STEEL GRILLAGE
(BEHIND BUILDING)

G.L.

EXISTING NORTH EAST ELEVATION

(1:200)

10000 5000 0 5000 10000 15000 20000

ORIGINAL SCALE AT A3 - 1:200

ALL DIMENSIONS IN MILLIMETRES

The drawings comply with TEF & Vodafone Non-Standard ICNIRP guidelines.
Designed in accordance with CTIL document: SDN0013

ALL DIMENSIONS ARE IN mm UNLESS NOTED OTHERWISE

N.G.R E: 531165 N: 190096

NOTES:

A	Issued for Construction	GBC	GBC	09.11.23
REV	MODIFICATION	BY	CH	DATE



Great British Communications
Lapwing House, Block 3 Forward Point,
Tan House Lane, Widnes, Cheshire, WAB 0SL
t. 44 (0)151 420 4128
www.gbcservices.co.uk



CTIL - LONDON

Cell Name	Opt.
THE MALL	-

Cell ID No		
CTIL	TEF	VF
20770825	67708	87913

Site Address / Contact Details

EAST CAR PARK
WOOD GREEN
LONDON
N22 6LN

Drawing Title:
EXISTING SITE ELEVATION

Purpose of issue:
CONSTRUCTION

Drawing Number:
300

Surveyed By:
TCL

Original Sheet Size:
A3

Pack Issue:

Drawn: GBC Date: 09.11.23 Checked: GBC Date: 09.11.23 A

EXISTING 2No. VF RRU'S MOUNTED ON EXISTING
MAFI 4112 FREESTANDER

EXISTING 2No. TEF ANTENNAS & 1No. VF ANTENNA
MOUNTED TO SUPPORT POLES ON STEEL FRAME.
1No. TEF ANTENNA TO BE REMOVED AND
REPLACED BY 1No. TEF ANTENNA.

TOP OF EXISTING ANTENNAS +33.0m AGL
U/S OF EXISTING ANTENNAS +31.5m AGL
U/S OF EXISTING ANTENNAS +31.0m AGL

EXISTING PORTASILO EQUIPMENT
CABIN ON STEEL GRILLAGE
(BEHIND BUILDING). TEF
EQUIPMENT WITHIN TO BE
REFRESHED

EXISTING 1No. TEF RRH (L18/X21 AHEGB) ON
PARAPET MOUNTED SUPPORT STEELWORK WITH
EXISTING 2No. TEF RRH (T34 AZNC & NR34 AZQL)
& 2No. DC BOXES. N34 RRH TO BE REMOVED TO
BE REMOVED AND REPLACED WITH 1No. NEW RRH

EXISTING 2No. TEF ANTENNAS & 1No. VF ANTENNA
MOUNTED TO SUPPORT POLES ON STEEL FRAME.
1No. TEF ANTENNA TO BE REMOVED AND
REPLACED BY 1No. TEF ANTENNA.

EXISTING OLO STUB TOWER
C/W ANTENNAS & DISHES

EXISTING OLO CABIN
ON STEEL GRILLAGE

UPPER ROOF LEVEL +28.83m AGL

EXISTING ACCESS LADDER WITH
CENTRAL FALL ARREST SYSTEM
& SELF CLOSING SWING GATE
AT ROOF LEVEL

CABIN LEVEL +24.00m AGL

ROOF LEVEL
+21.00m AGL

G.L.

PROPOSED NORTH EAST ELEVATION

(1:200)

10000 5000 0 5000 10000 15000 20000

ORIGINAL SCALE AT A3 - 1:200

ALL DIMENSIONS IN MILLIMETRES

The drawings comply with TEF & Vodafone Non-Standard ICNIRP guidelines.
Designed in accordance with CTIL document: SDN0013

ALL DIMENSIONS ARE IN mm UNLESS NOTED OTHERWISE

N.G.R E: 531165 N: 190096

NOTES:

A	Issued for Construction	GBC	GBC	09.11.23
REV	MODIFICATION	BY	CH	DATE



Great British Communications
Lapwing House, Block 3 Forward Point,
Tan House Lane, Widnes, Cheshire, WAB 0SL
t. 44 (0)151 420 4128
www.gbcservices.co.uk



CTIL - LONDON

Cell Name	Opt.
THE MALL	-

Cell ID No		
CTIL	TEF	VF
20770825	67708	87913

Site Address / Contact Details

EAST CAR PARK
WOOD GREEN
LONDON
N22 6LN

Drawing Title:
PROPOSED SITE ELEVATION

Purpose of issue:
CONSTRUCTION

Drawing Number:
301

Surveyed By:
TCL

Original Sheet Size:
A3

Drawn:
GBC

Date:
09.11.23

Checked:
GBC

Date:
09.11.23

Pack Issue:
A