


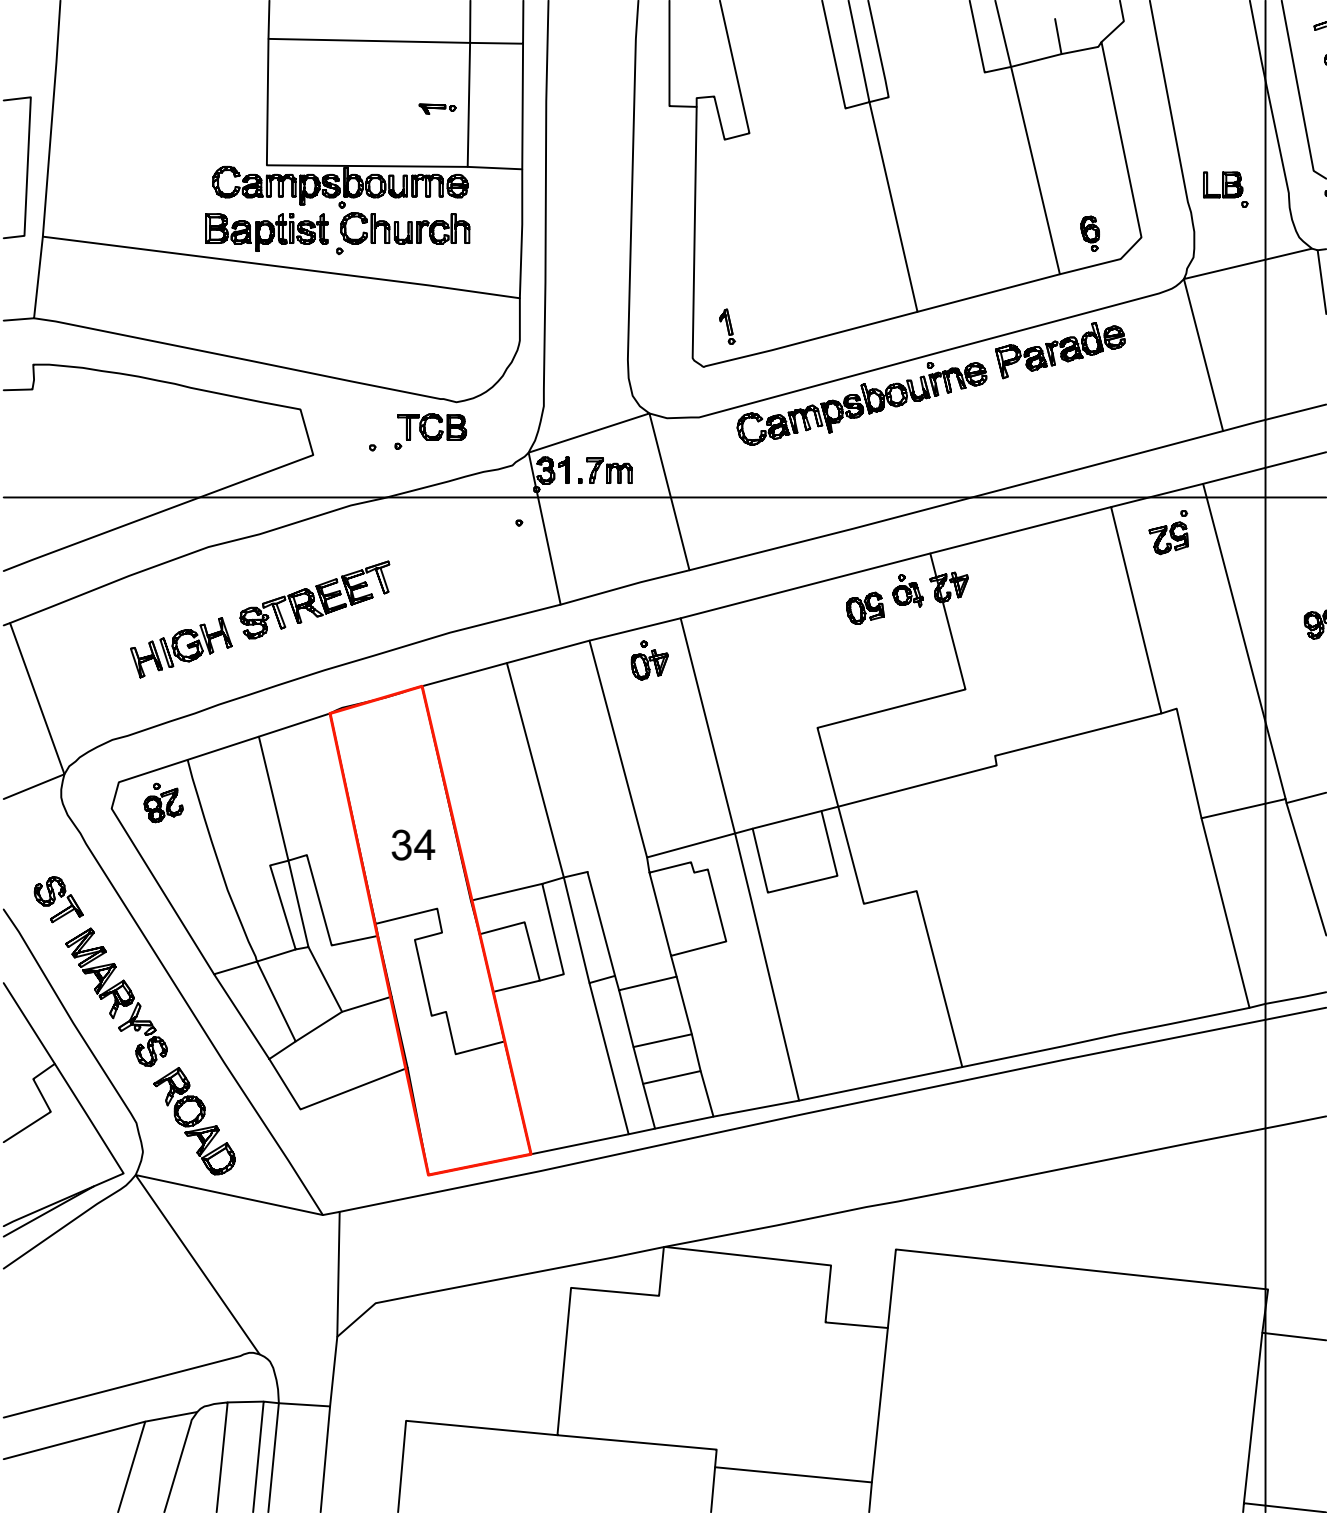


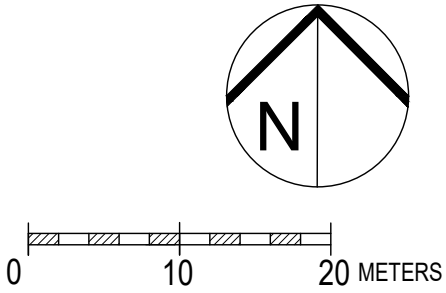


SITE LOCATION PLAN - (1:500)

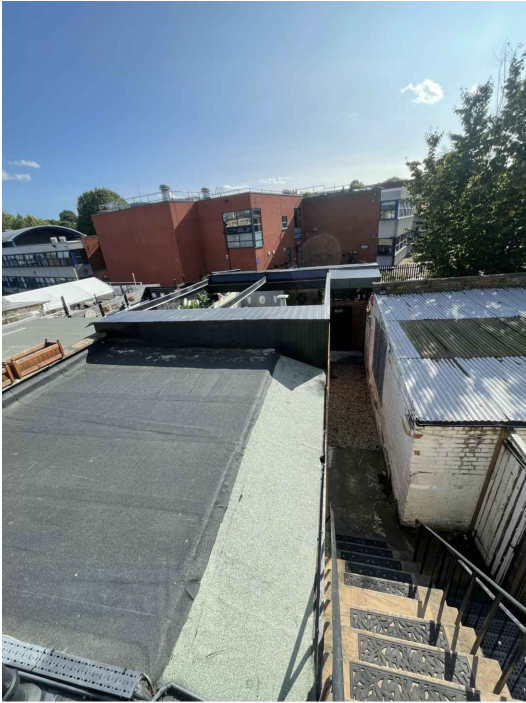


EXISTING SITE PHOTOS

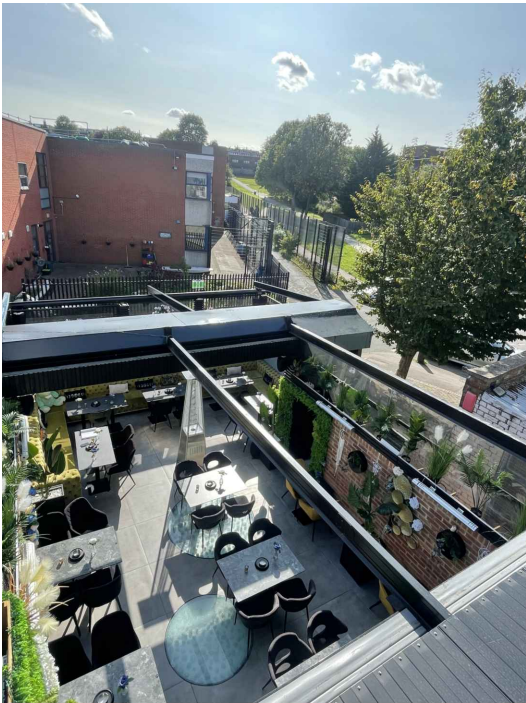


mza planning planning permission without the headaches		Title: SITE LOCATION PLAN EXISTING SITE PHOTOS	
14 Devonshire Mews Chiswick London, W4 2HA		Dwg.No: 001	Date: 15-08-23 Scale: 1:500 @ A2 1:100 @ A2
T. 0844 500 5050 office@mzaplanning.com		Project: 34 High Street, London, N8 7NX	

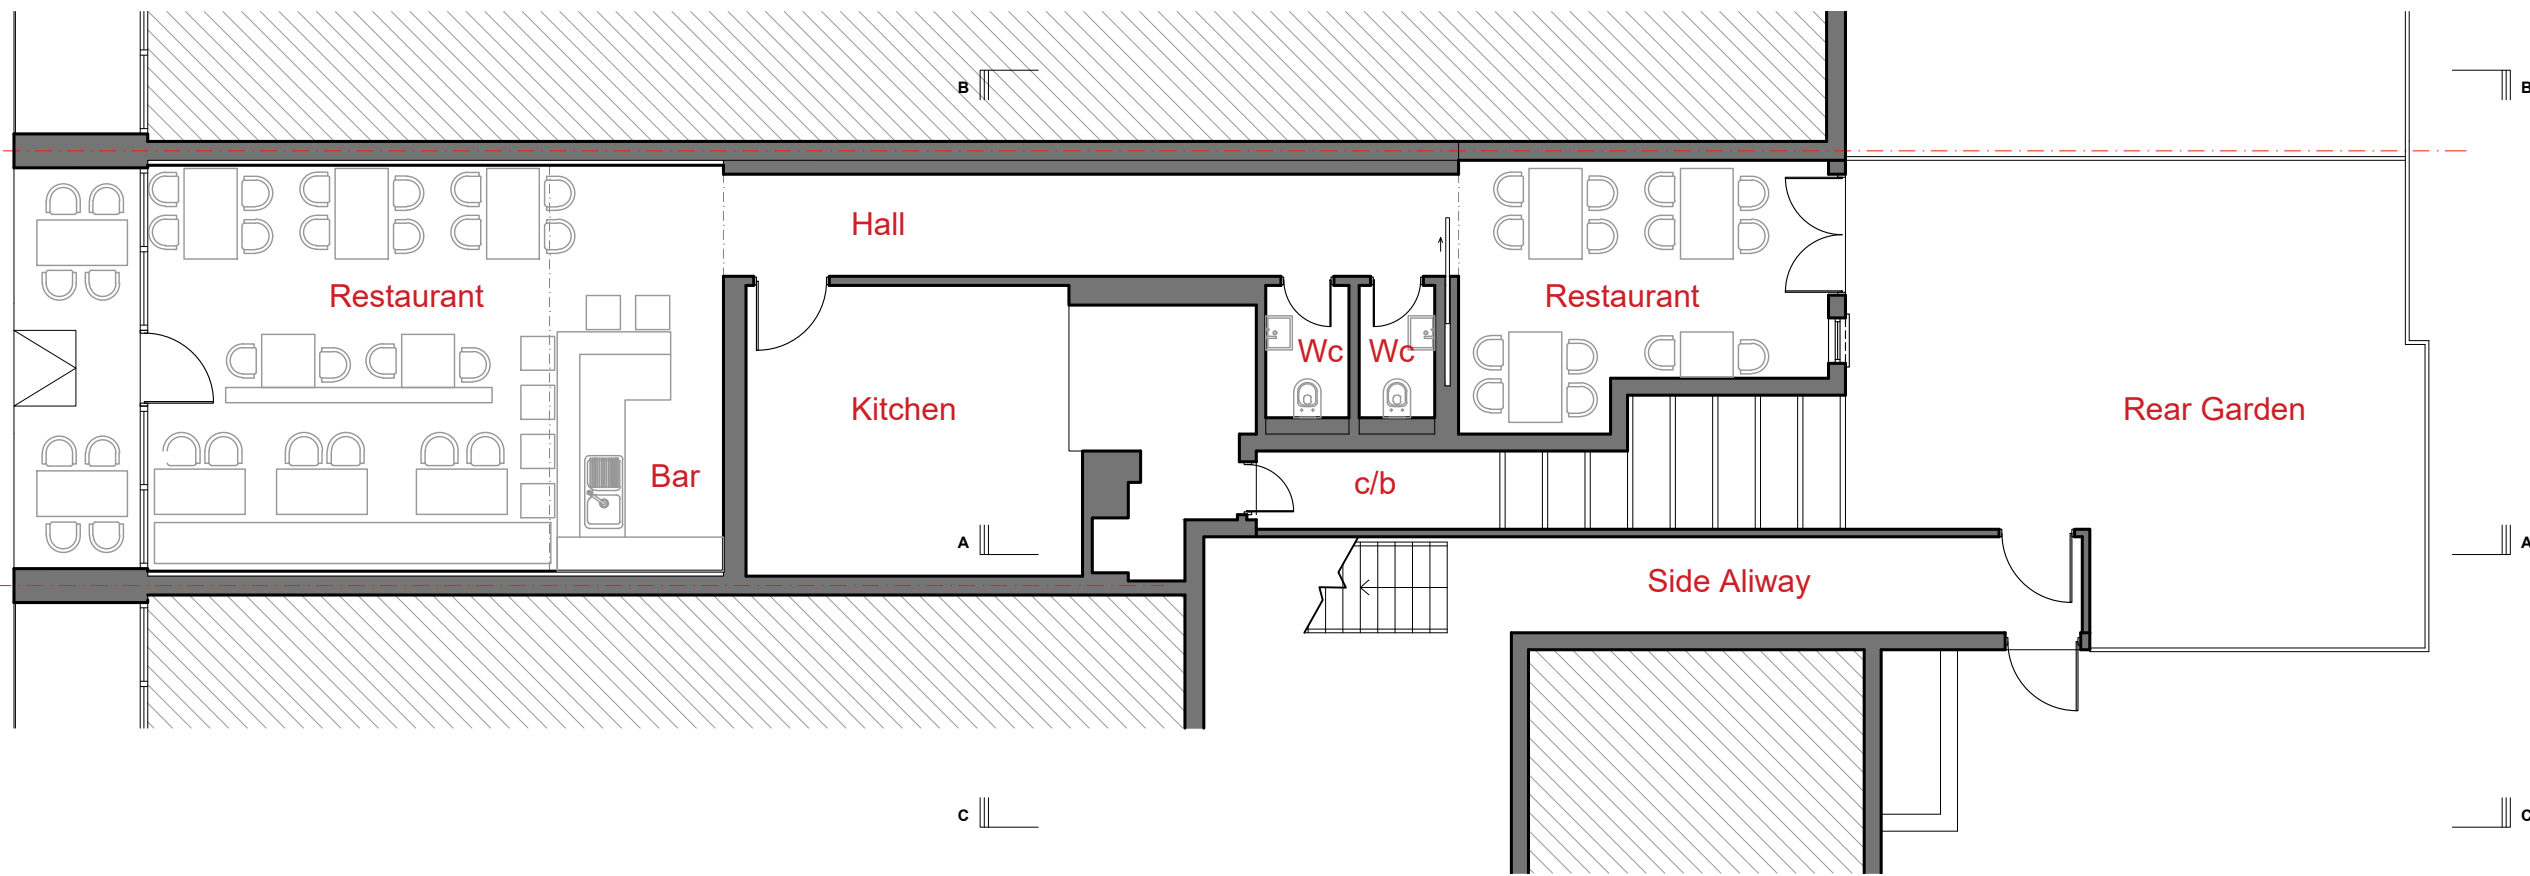


PRE - EXISTING GROUND FLOOR PLAN - (1:100)

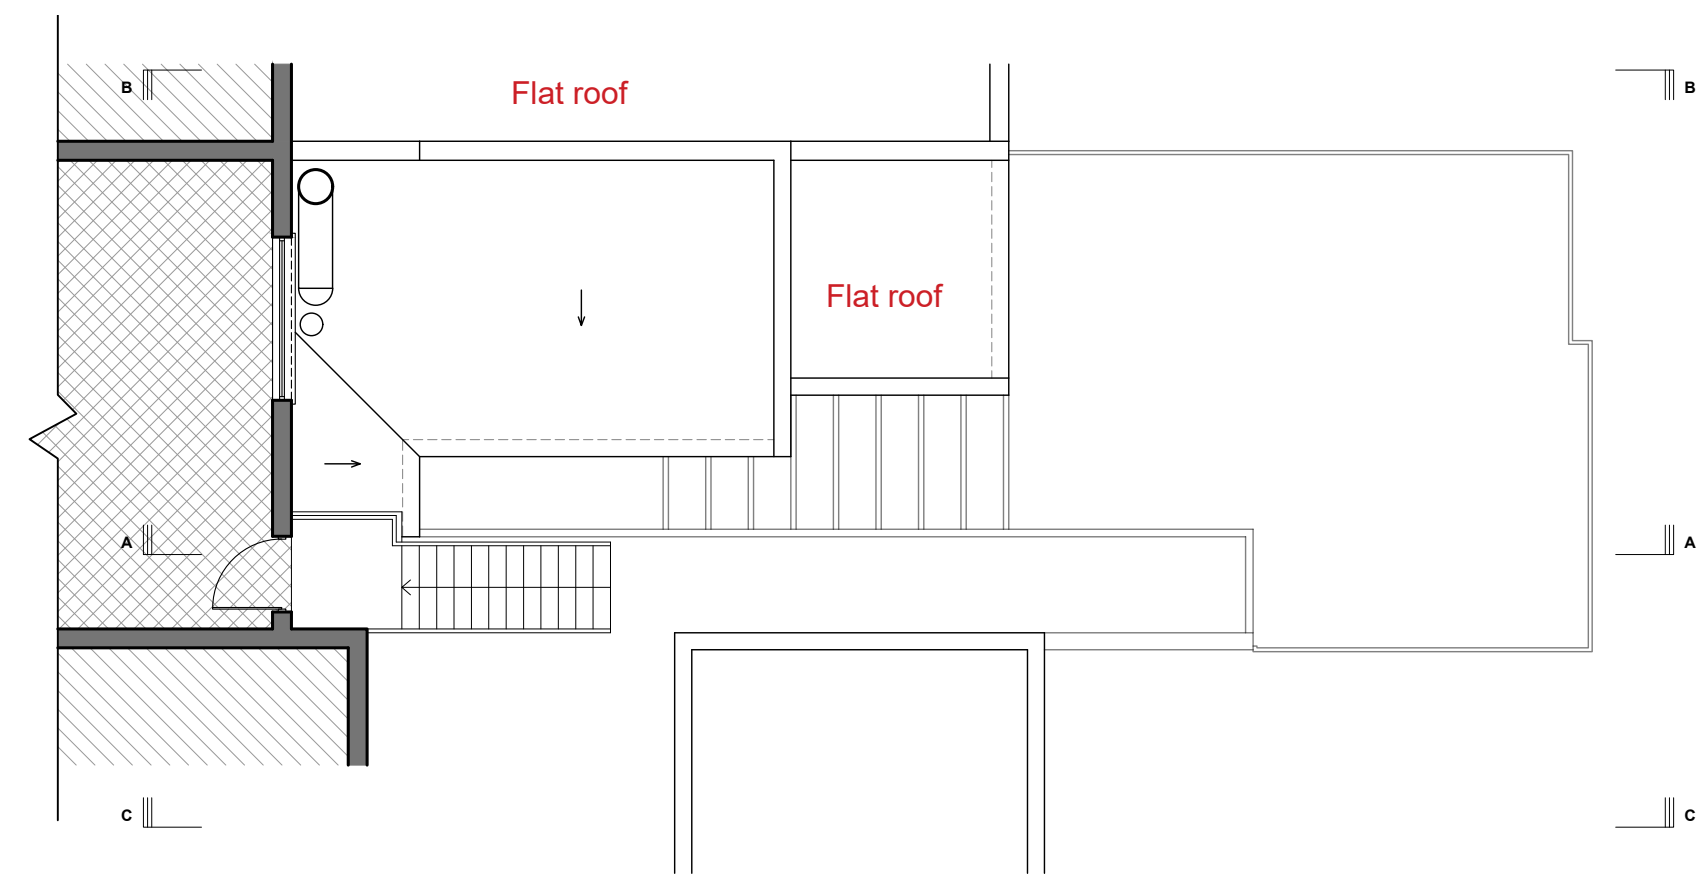

PRE - EXISTING ROOF PLAN - (1:100)

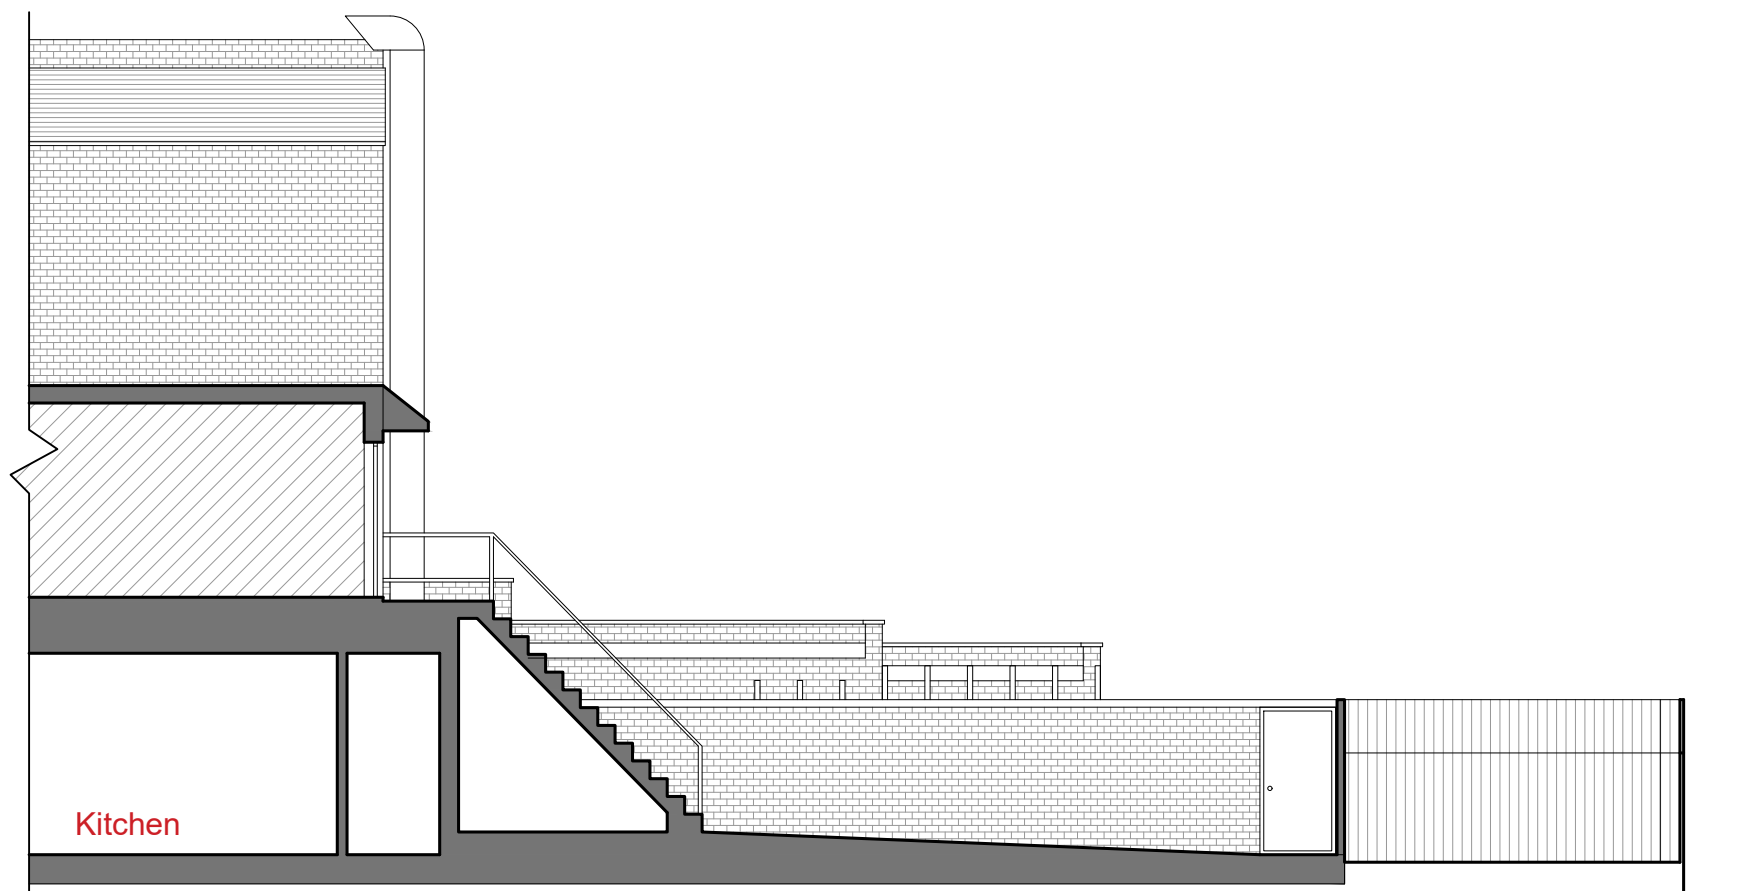


PRE - EXISTING SECTION A-A - (1:100)

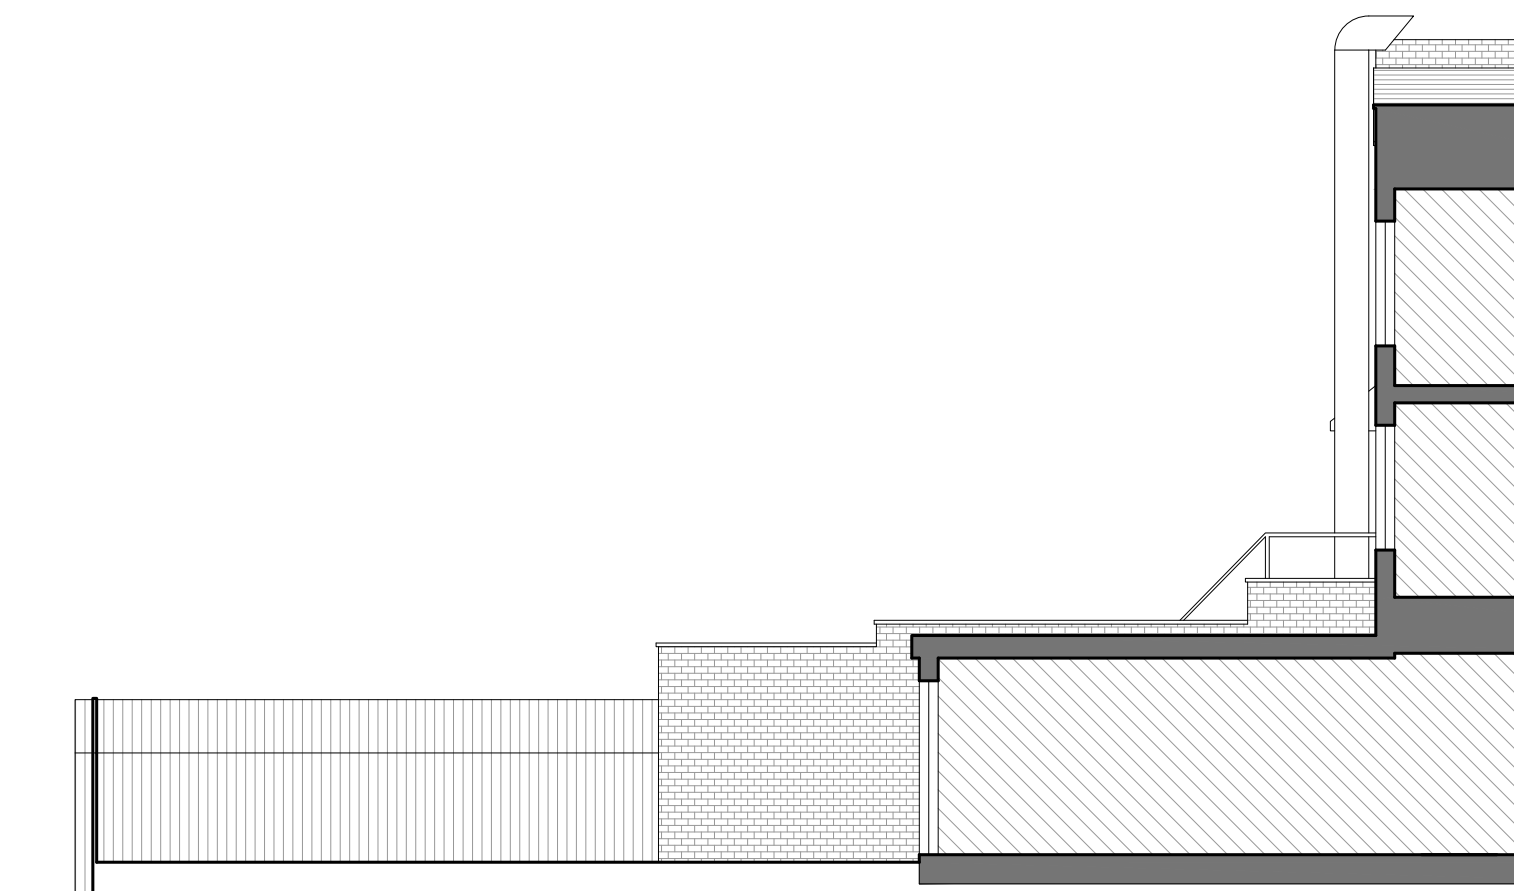



PRE - EXISTING SECTION B-B - (1:100)




PRE-EXISTING
REAR ELEVATION - (1:100)

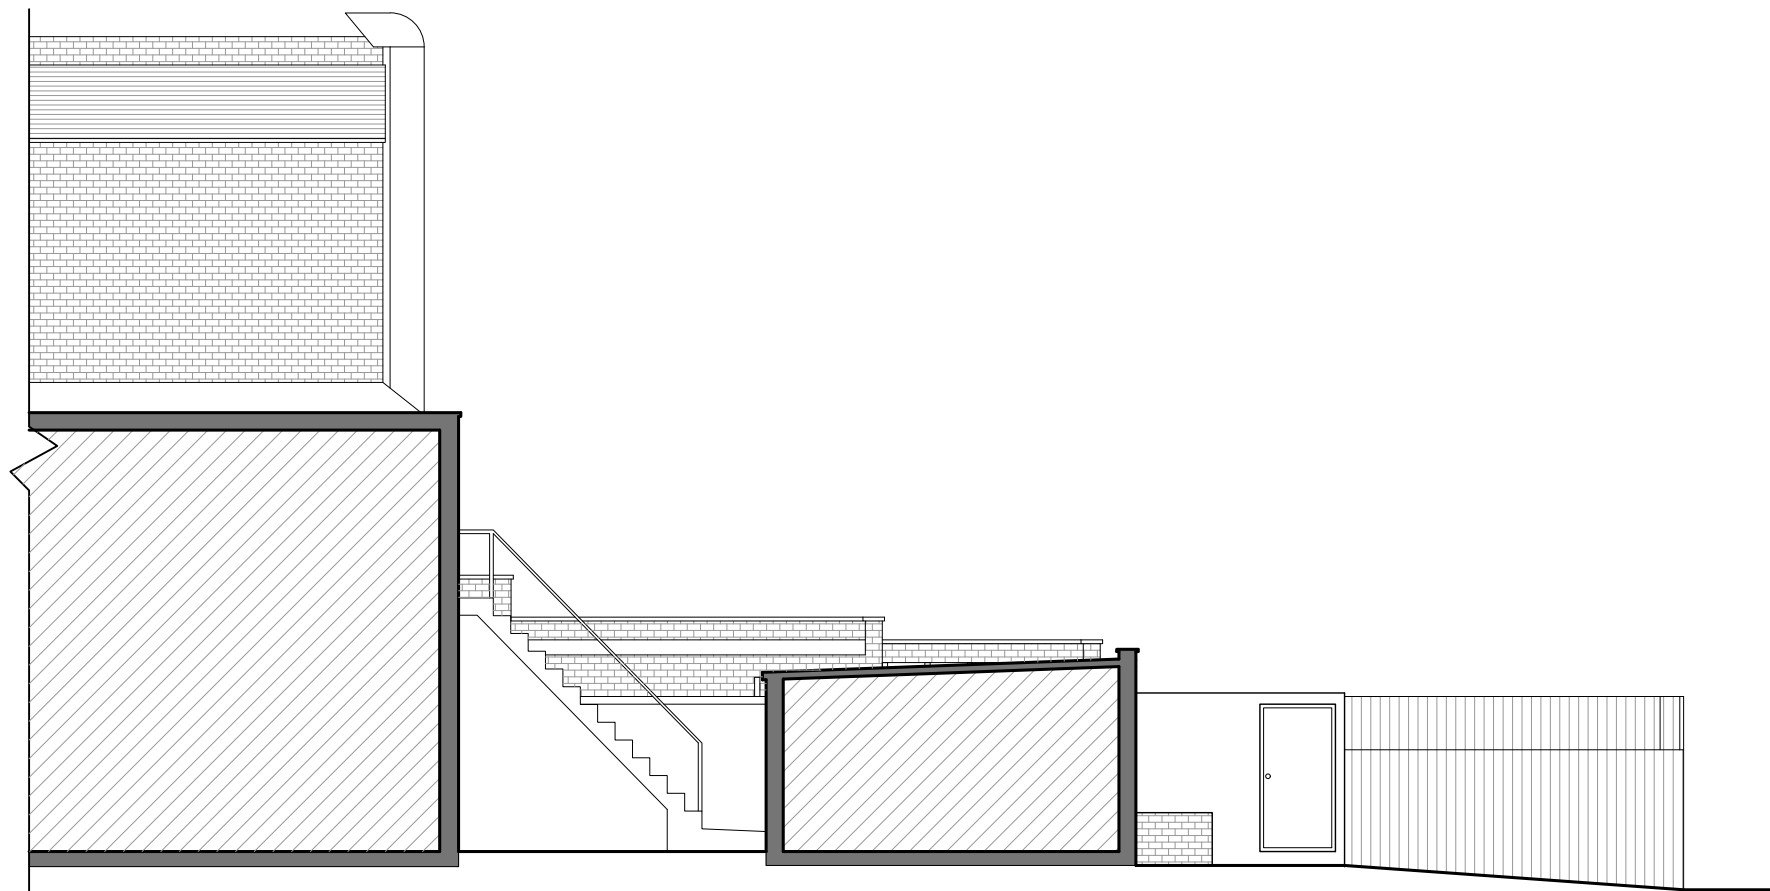


PRE-EXISTING SECTION C-C - (1:100)

 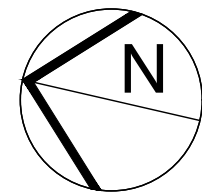


mza planning planning permission without the headaches		Title: PRE - EXISTING GROUND FLOOR PLAN, ROOF PLAN SECTION A-A, B-B, C-C , FRONT AND REAR ELEVATIONS	
14 Devonshire Mews Chiswick London, W4 2HA		Dwg.No: 002	Date: 15-08-23 Scale: 1:100 @ A2
T. 0844 500 5050 office@mzaplanning.com		Project: 34 High Street, London, N8 7NX	

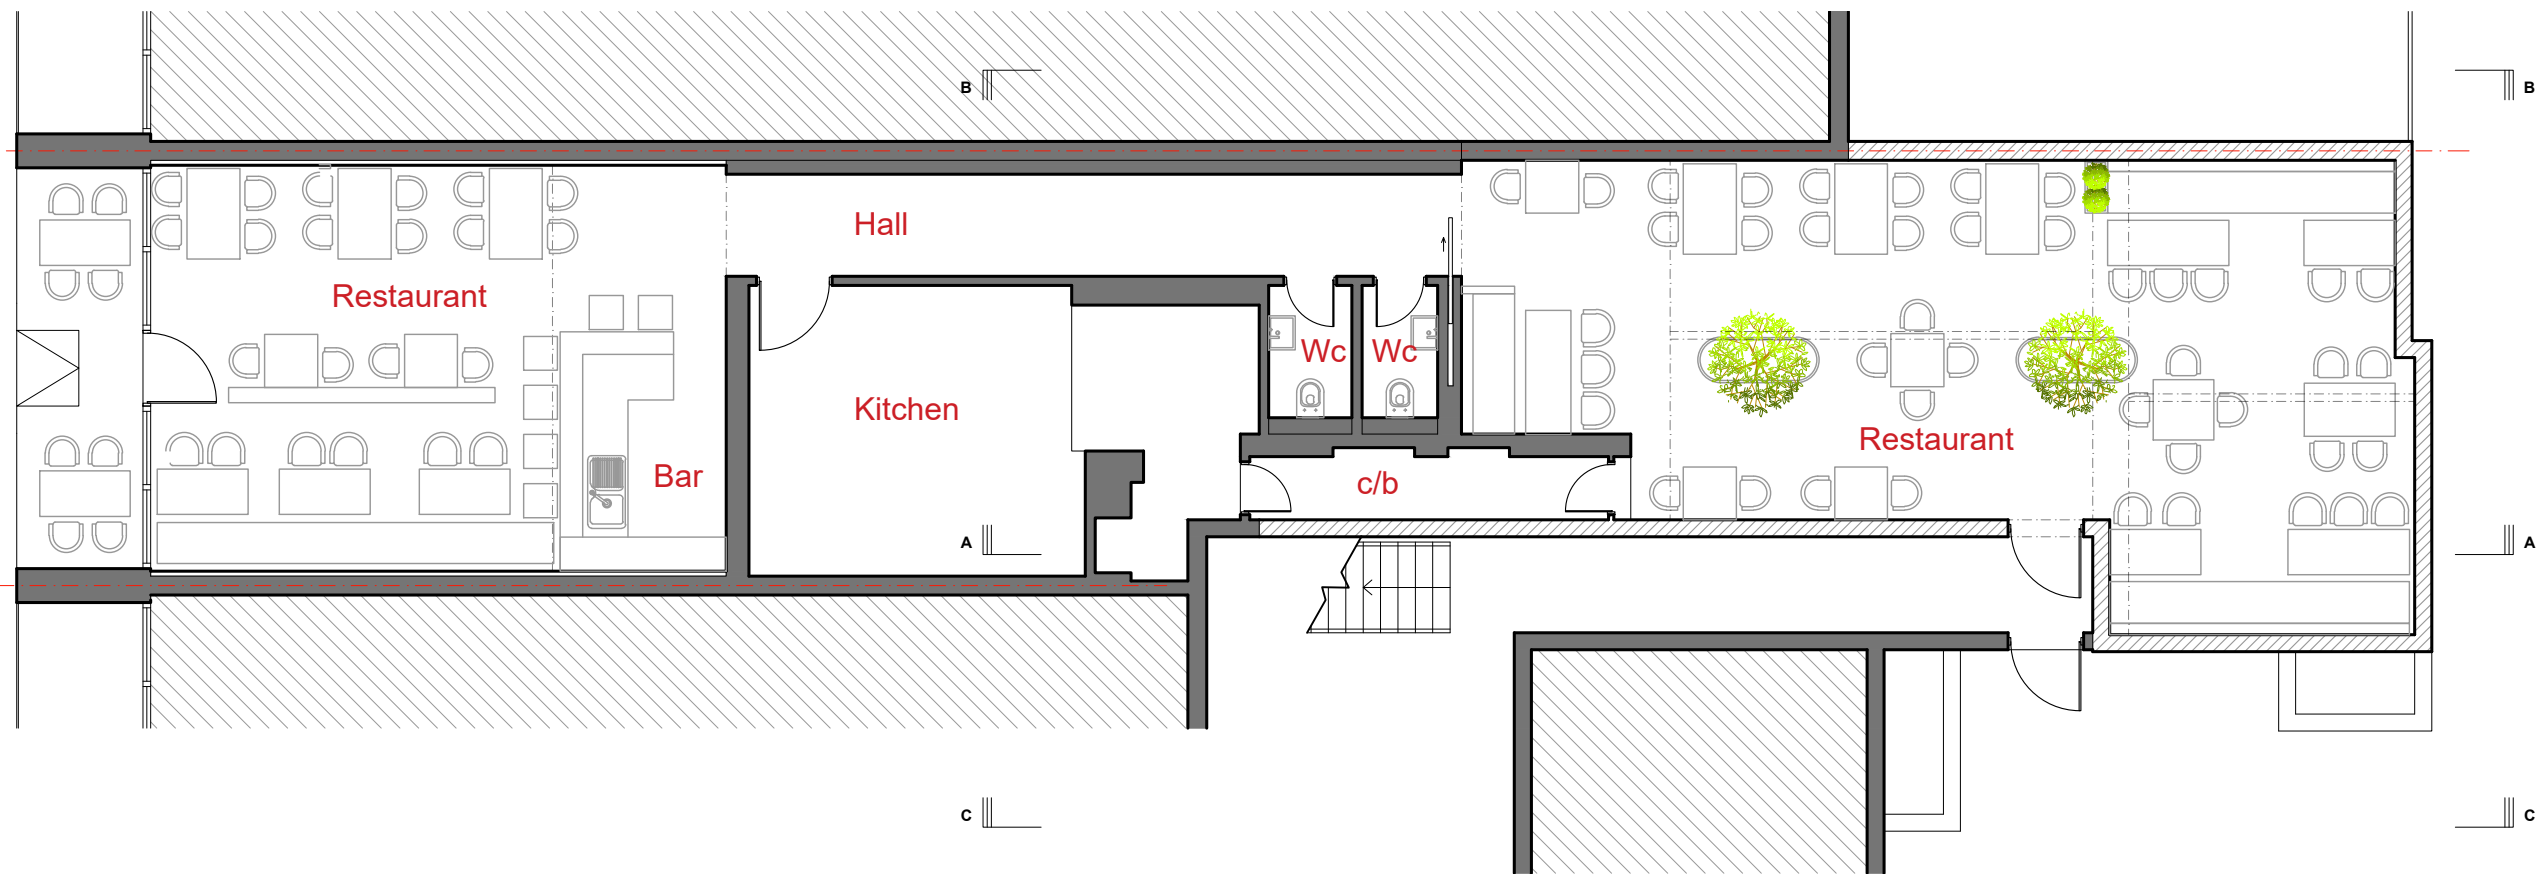


EXISTING GROUND FLOOR PLAN - (1:100)

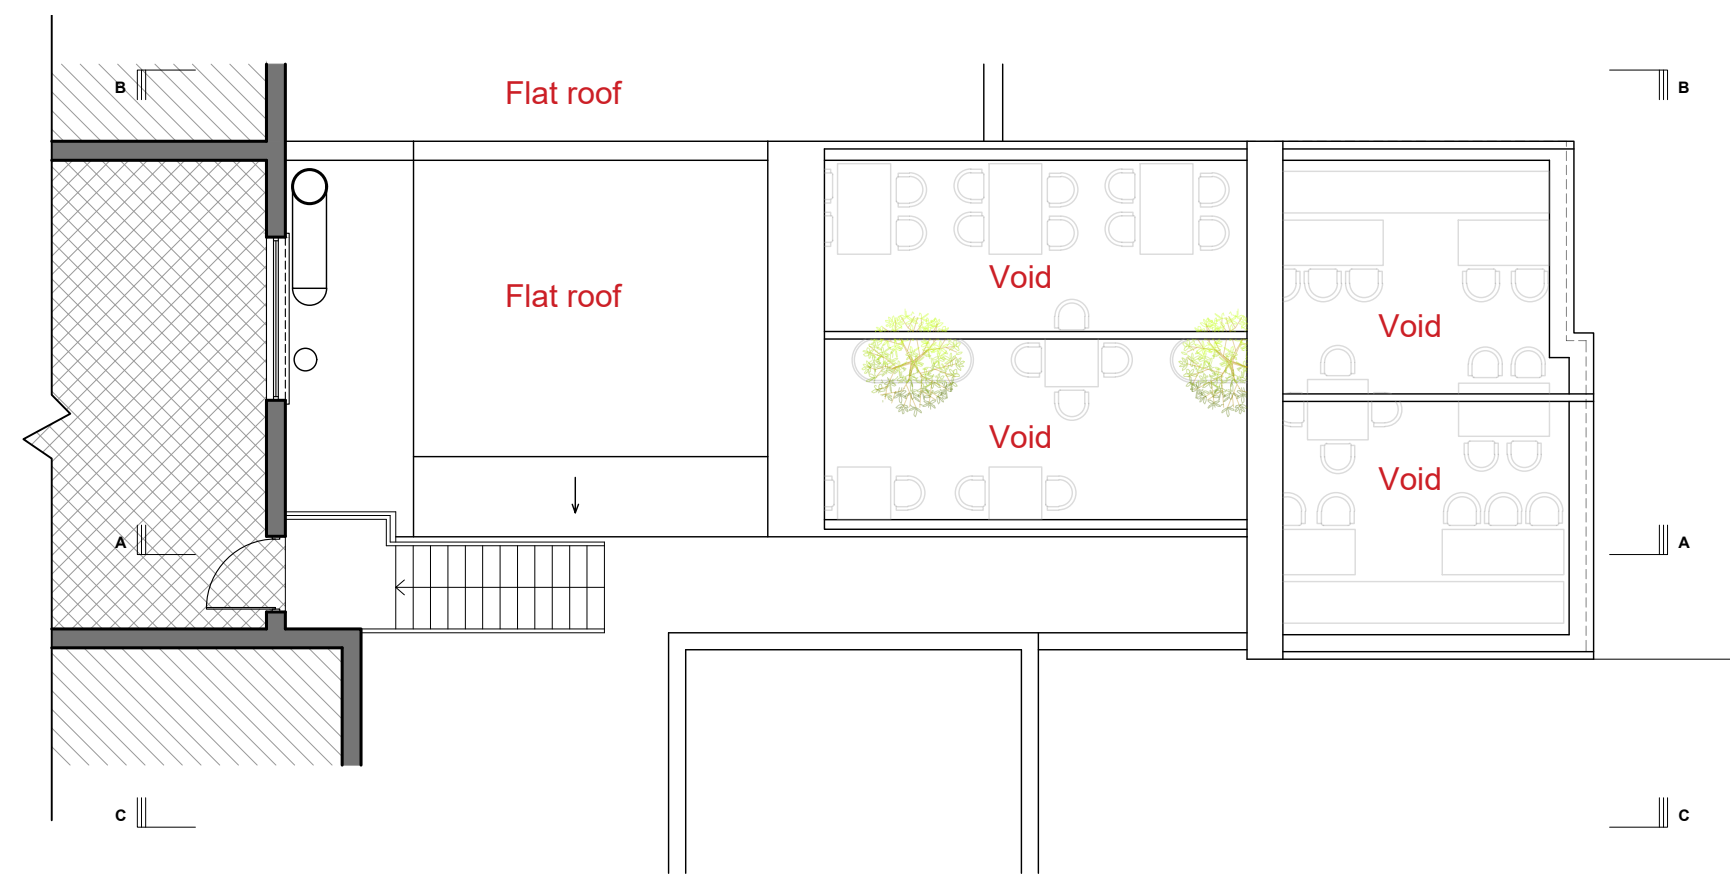

EXISTING ROOF PLAN - (1:100)

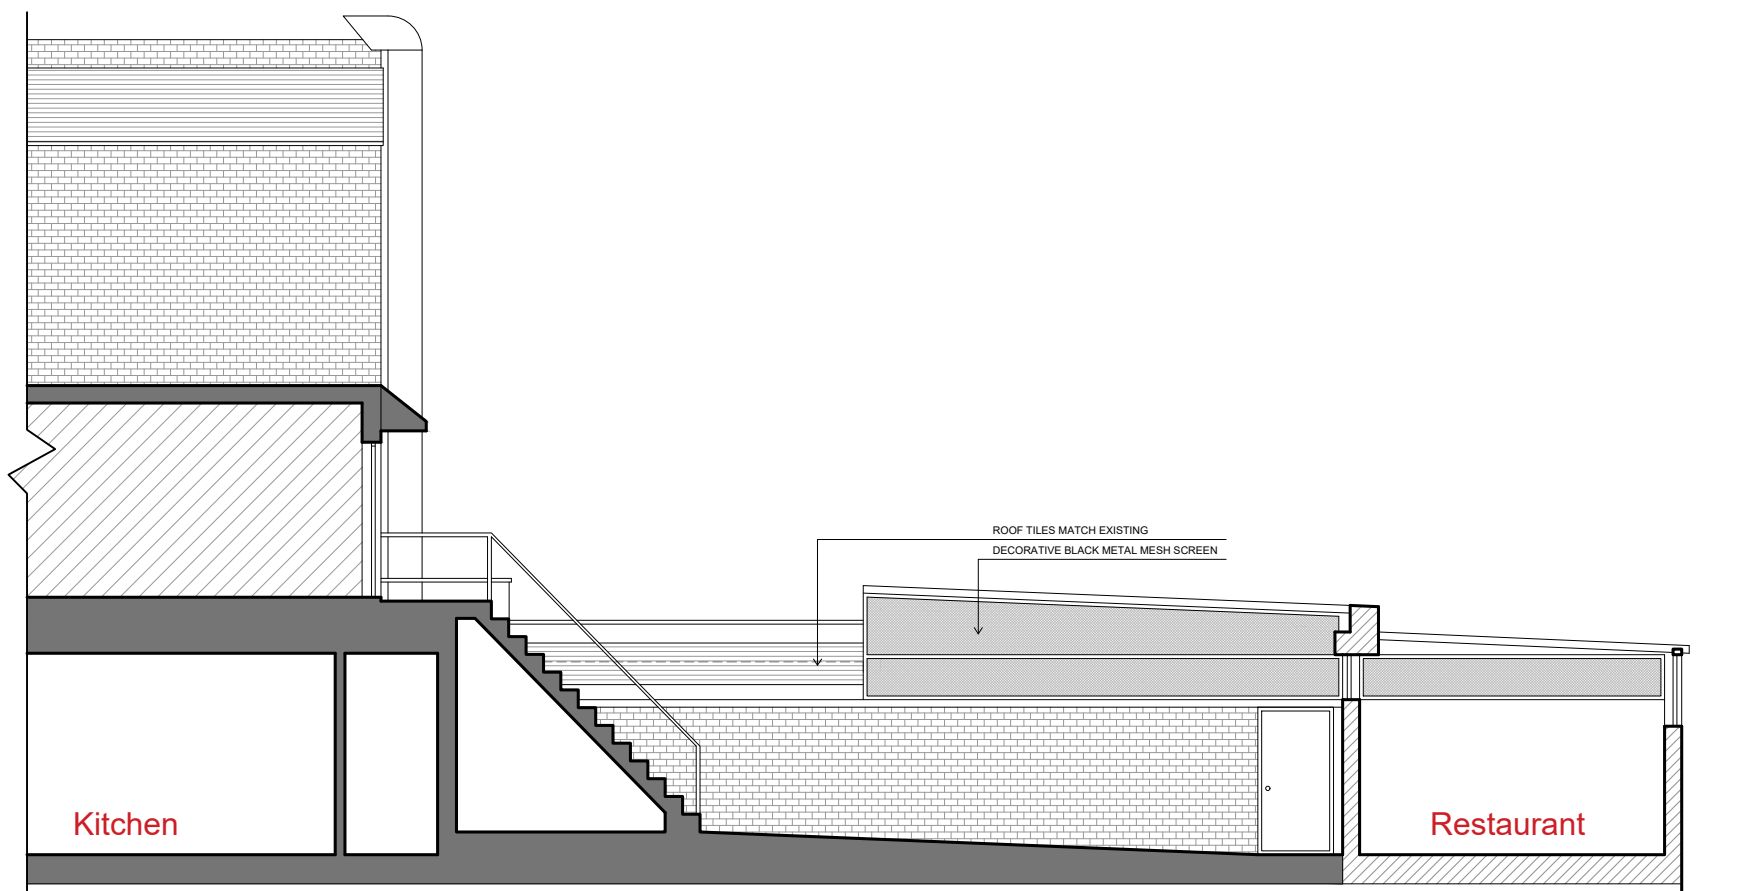


EXISTING SECTION A-A - (1:100)

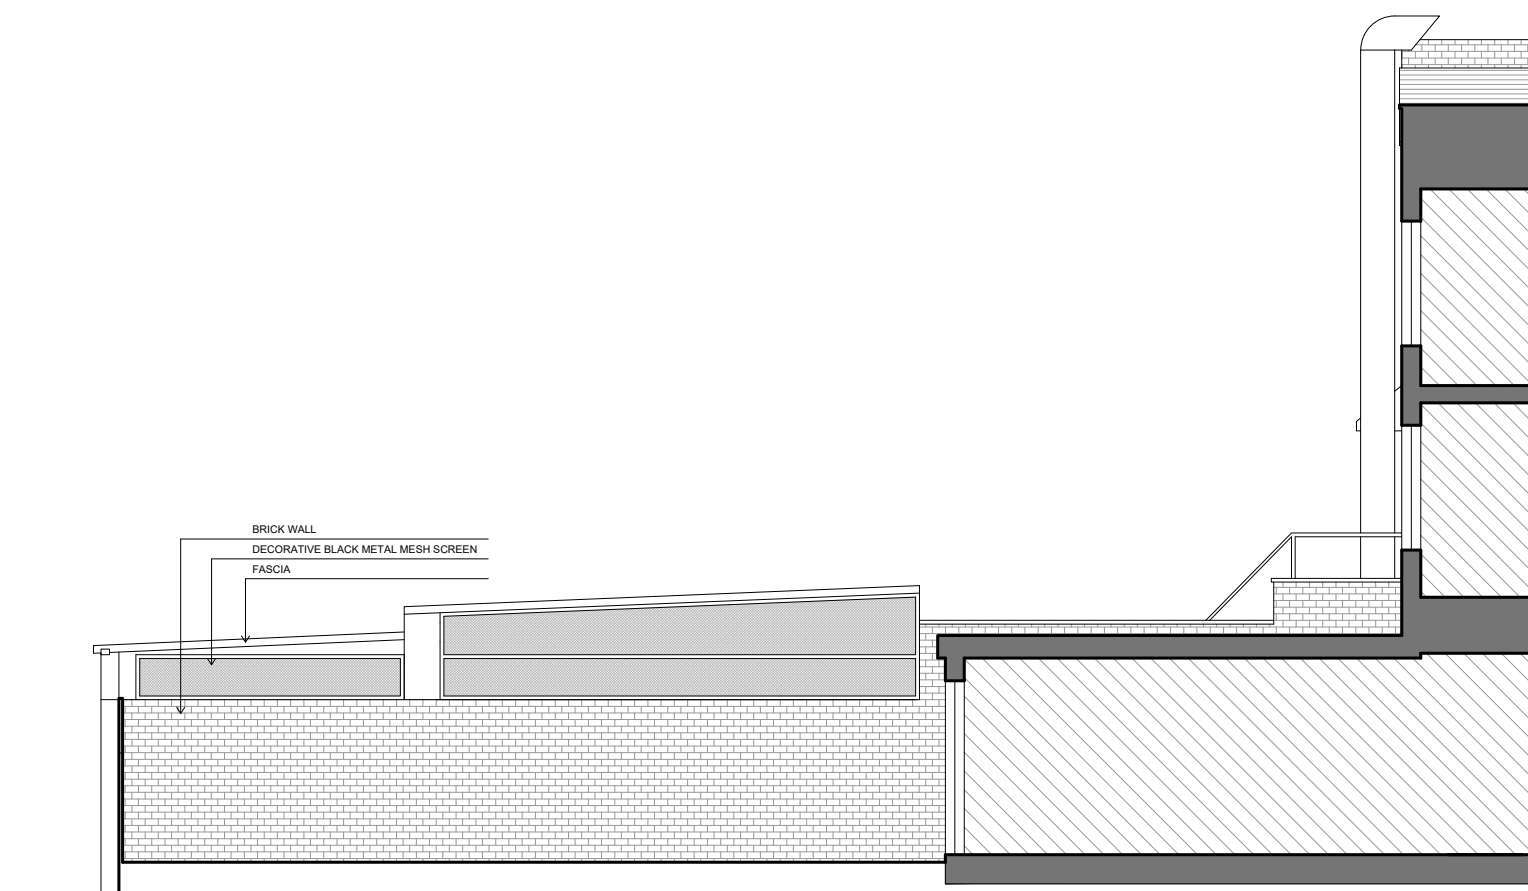



EXISTING SECTION B-B - (1:100)



REAR ELEVATION - (1:100)

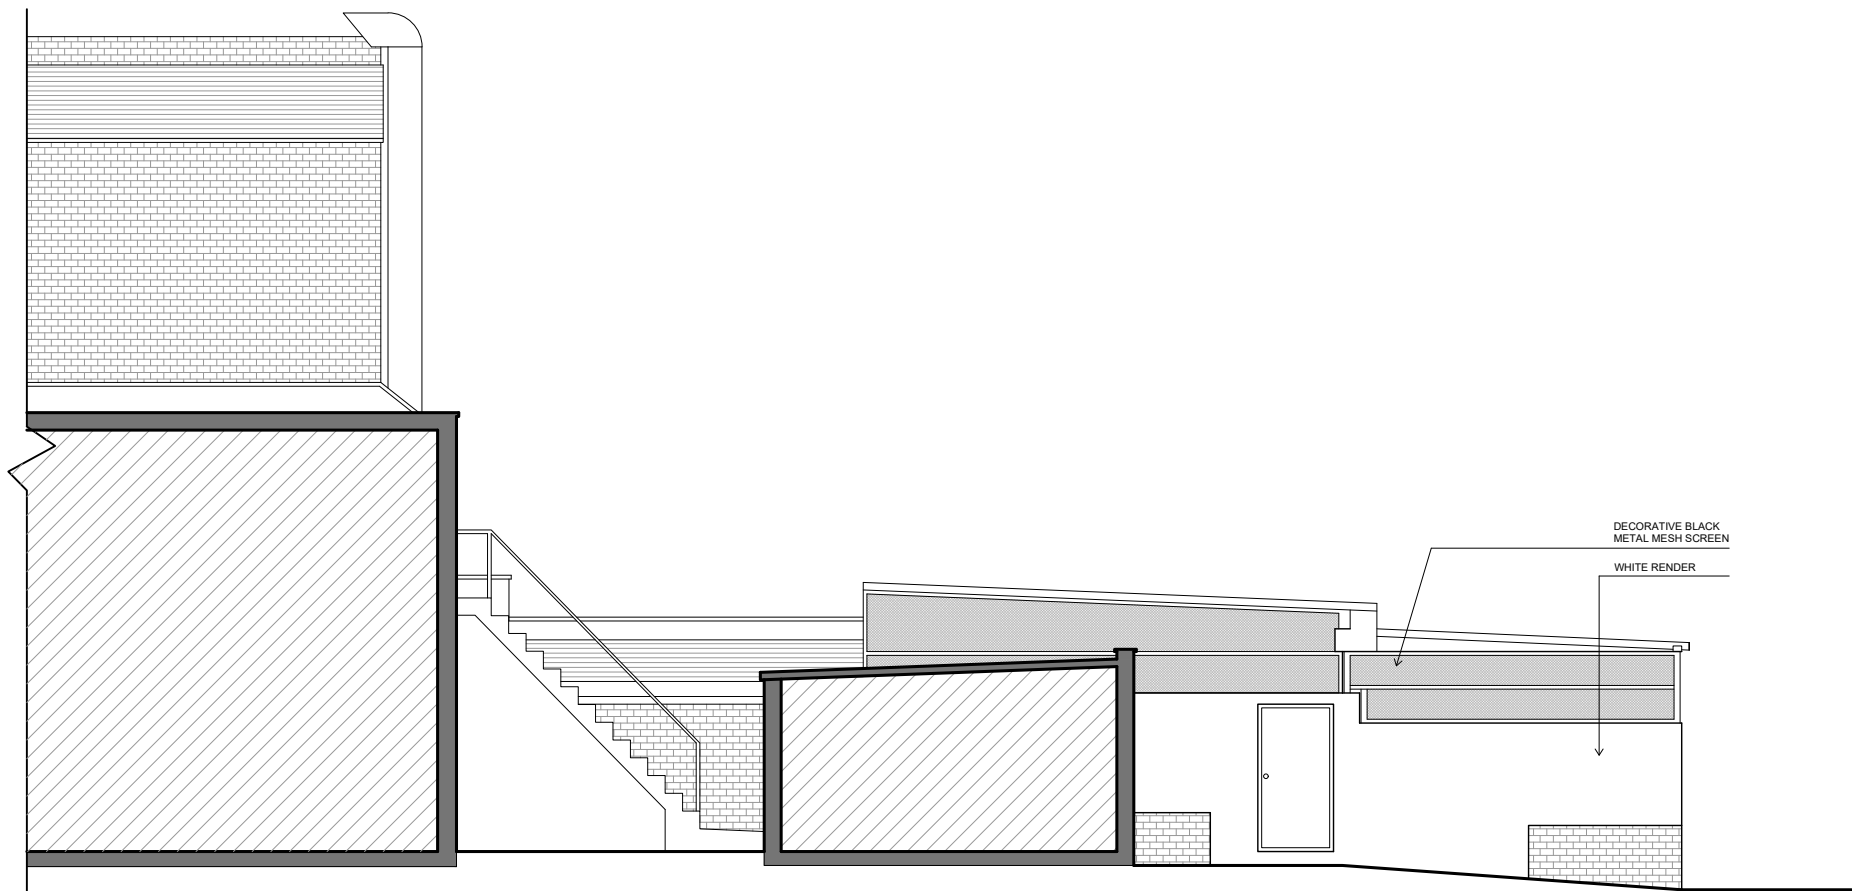


EXISTING SECTION C-C - (1:100)

 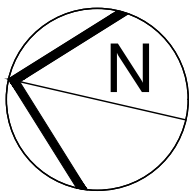


- LEGEND:
- EXISTING WALLS
 - PROPOSED WALLS


mza planning planning permission without the headaches		Title: EXISTING GROUND FLOOR PLAN, ROOF PLAN SECTION A-A, B-B, C-C, FRONT AND REAR ELEVATIONS	
Dwg.No: 003		Date: 15-08-23 Scale: 1:100 @ A2	
14 Devonshire Mews Chiswick London, W4 2HA	T. 0844 500 5050 office@mzaplanning.com	Project: 34 High Street, London, N8 7NX	

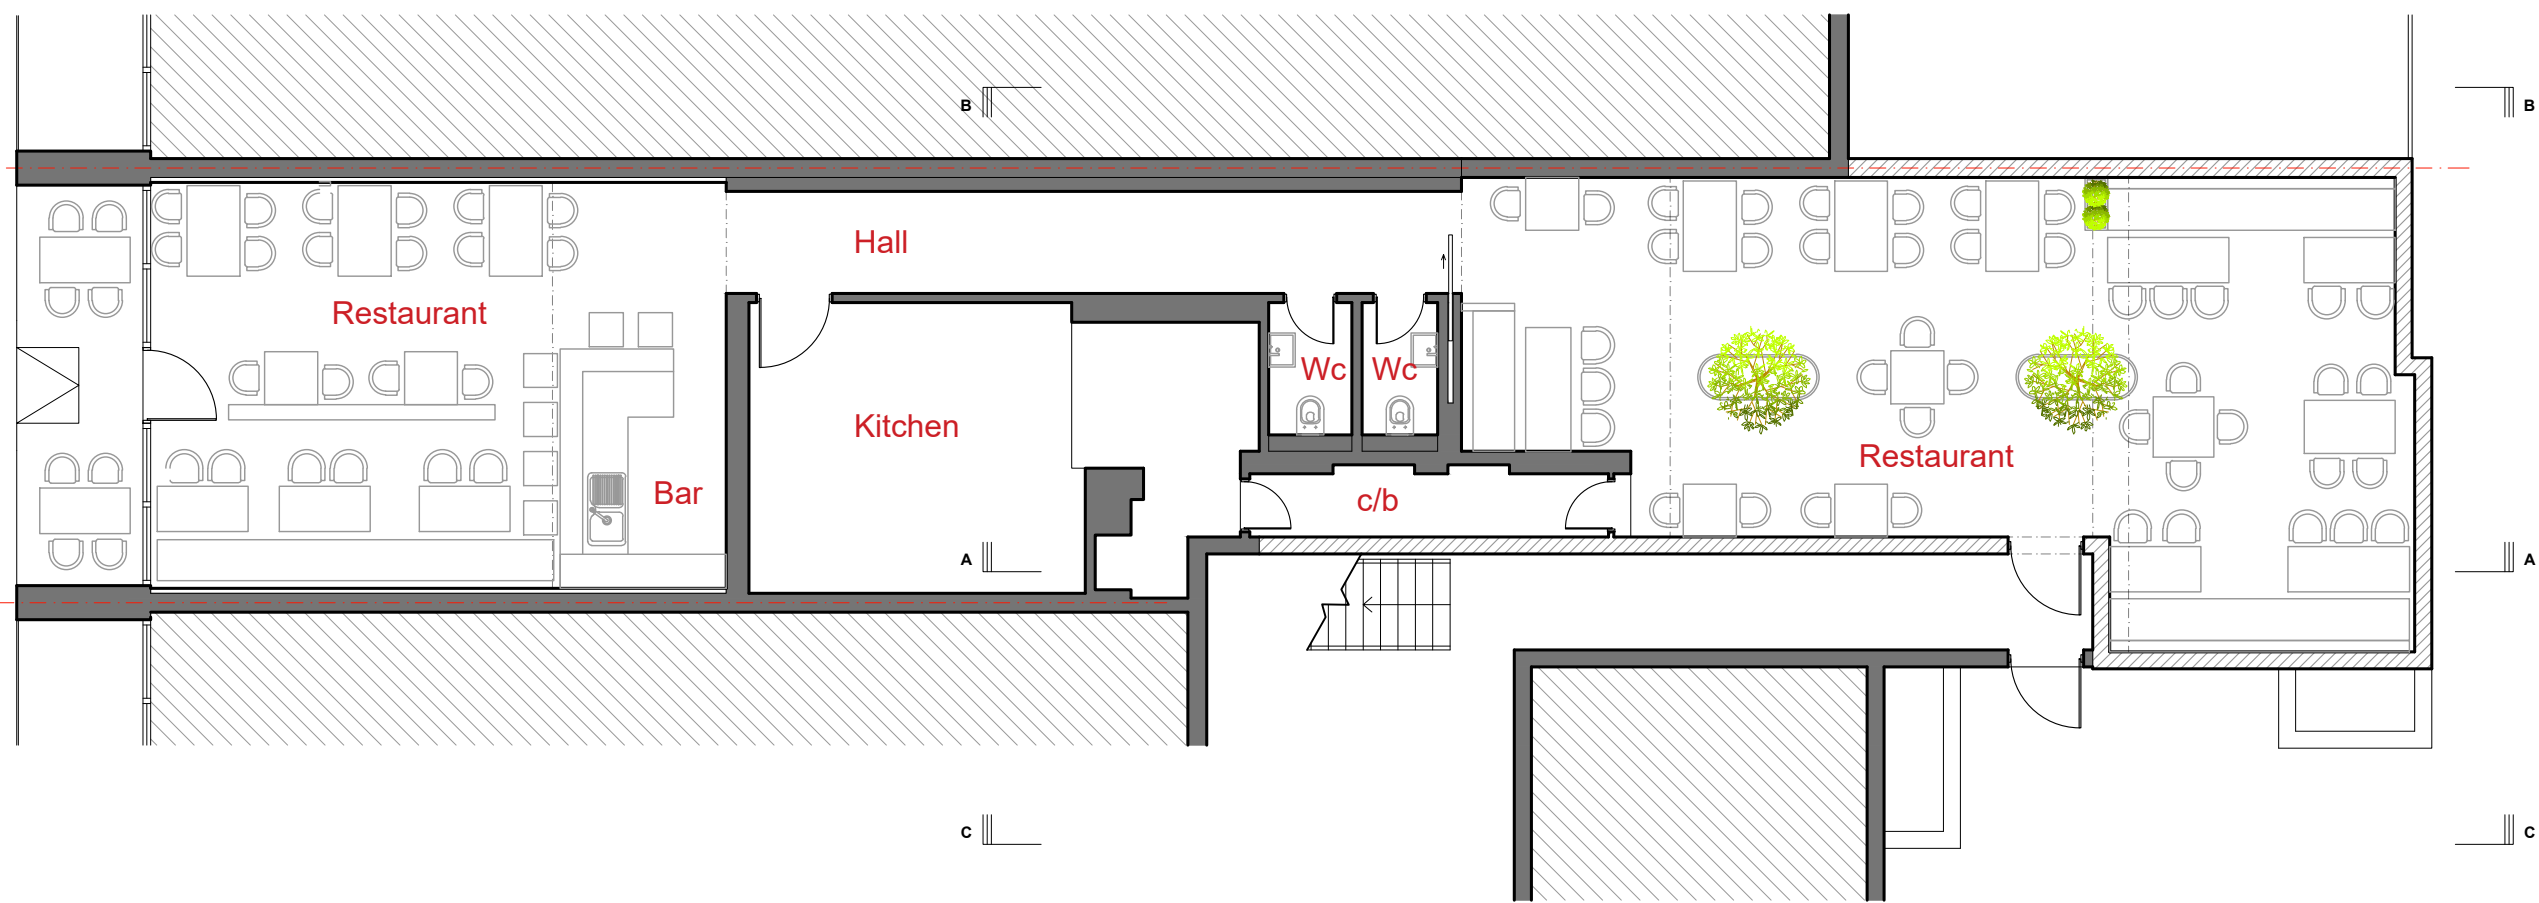


PROPOSED GROUND FLOOR PLAN - (1:100)

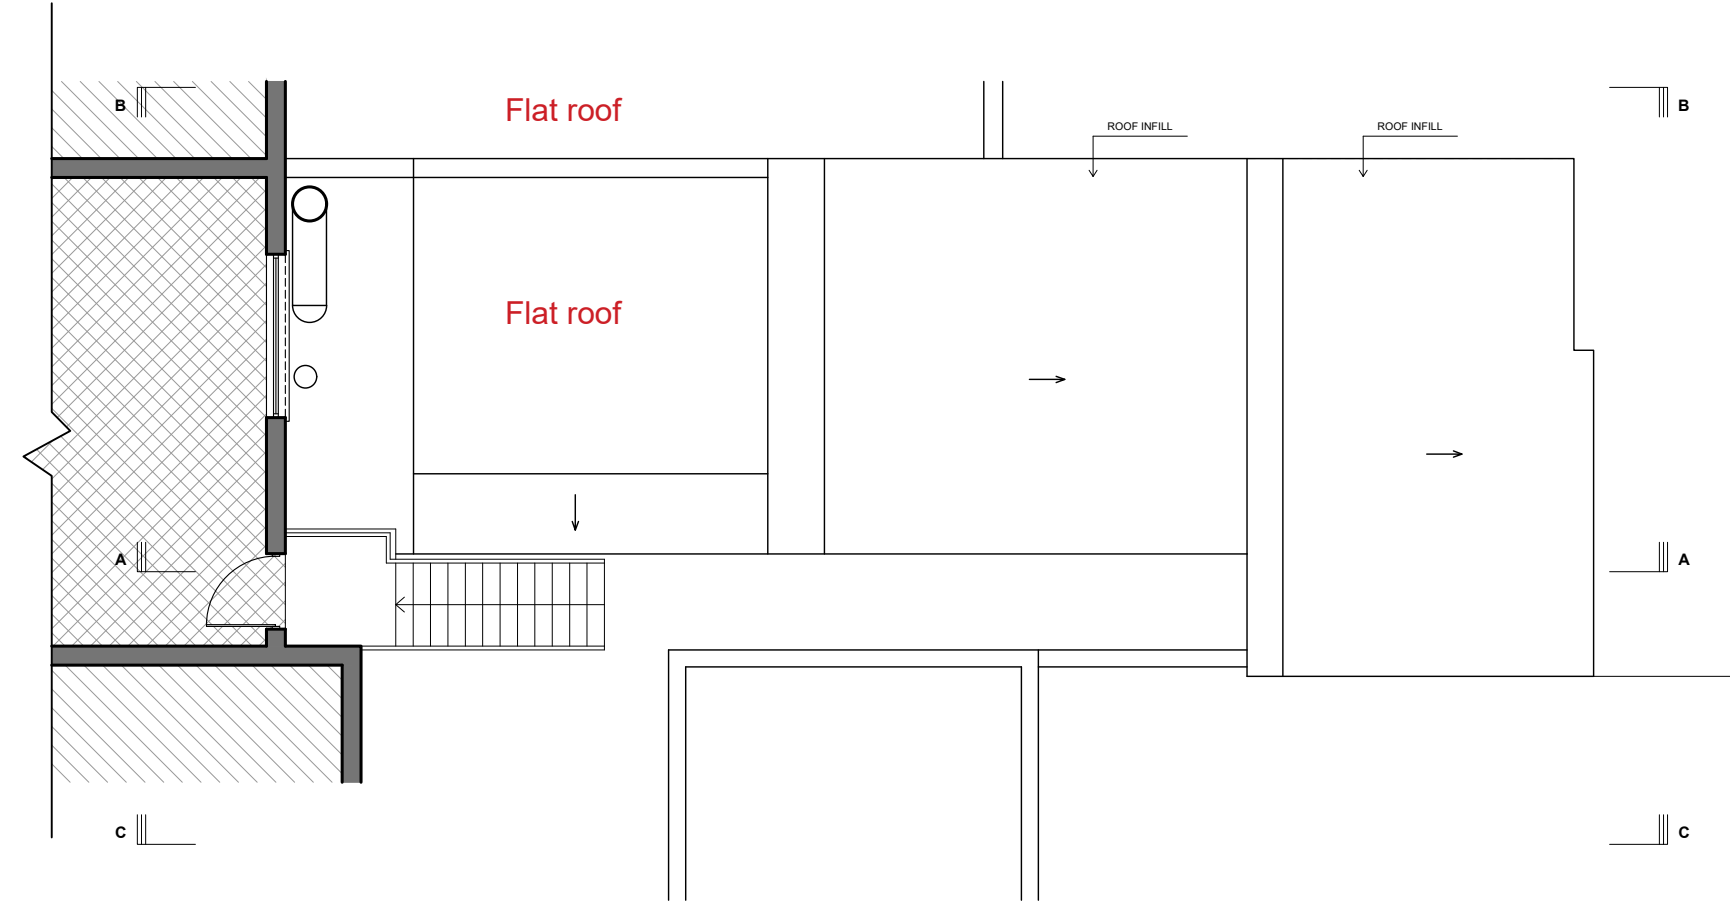

PROPOSED ROOF PLAN - (1:100)

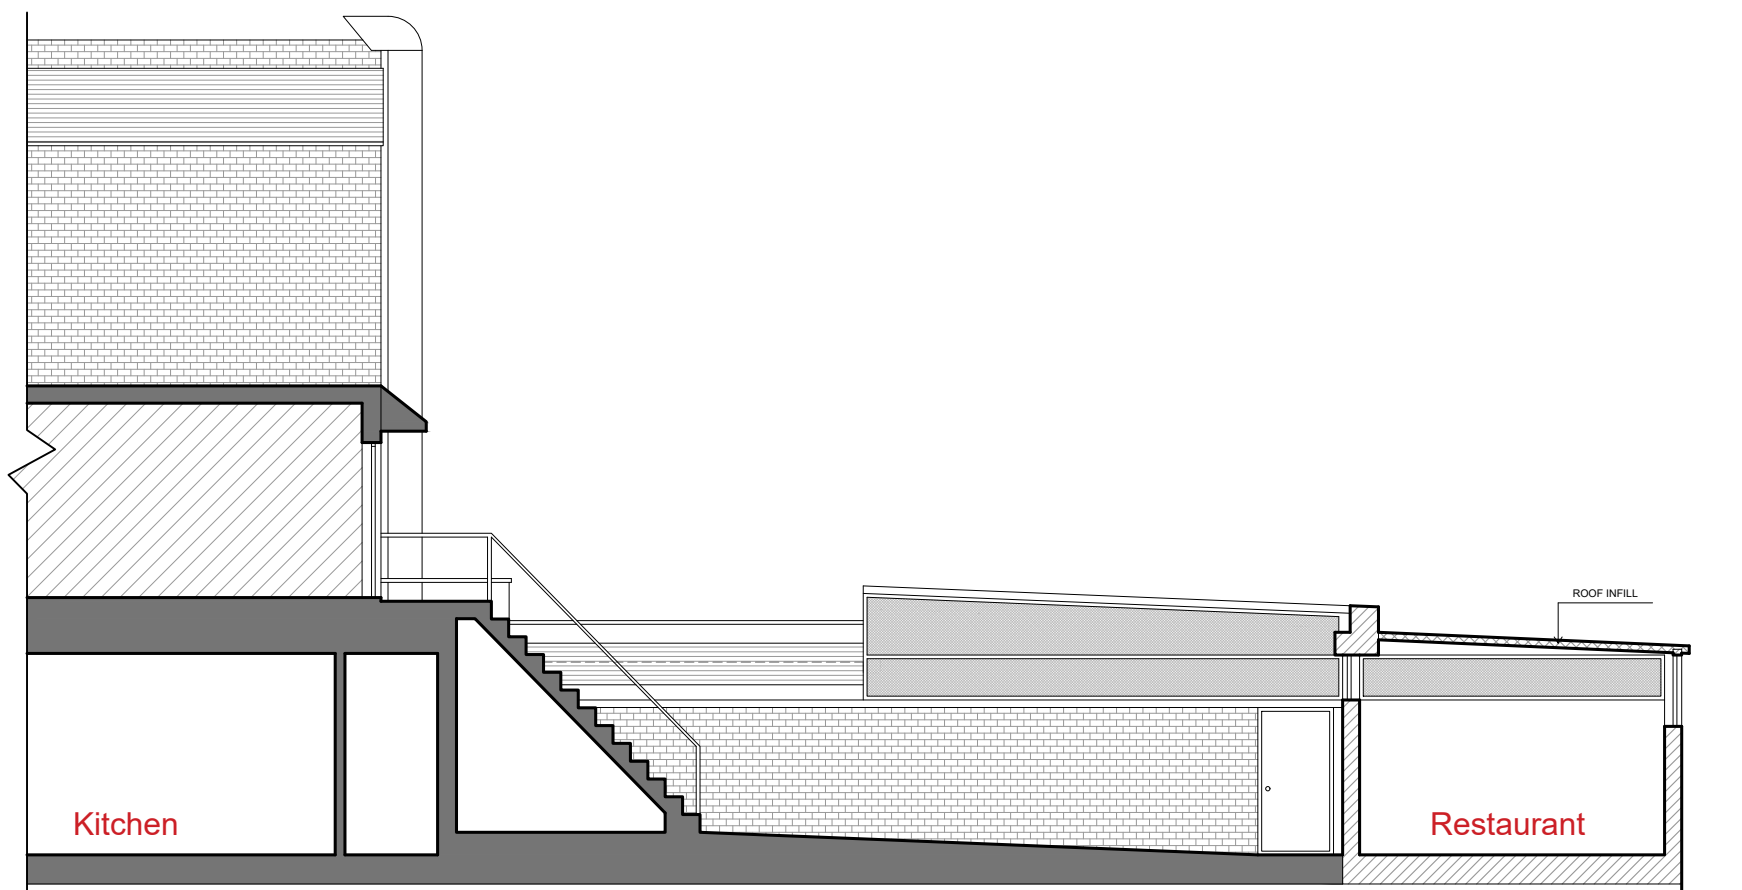


PROPOSED SECTION A-A - (1:100)

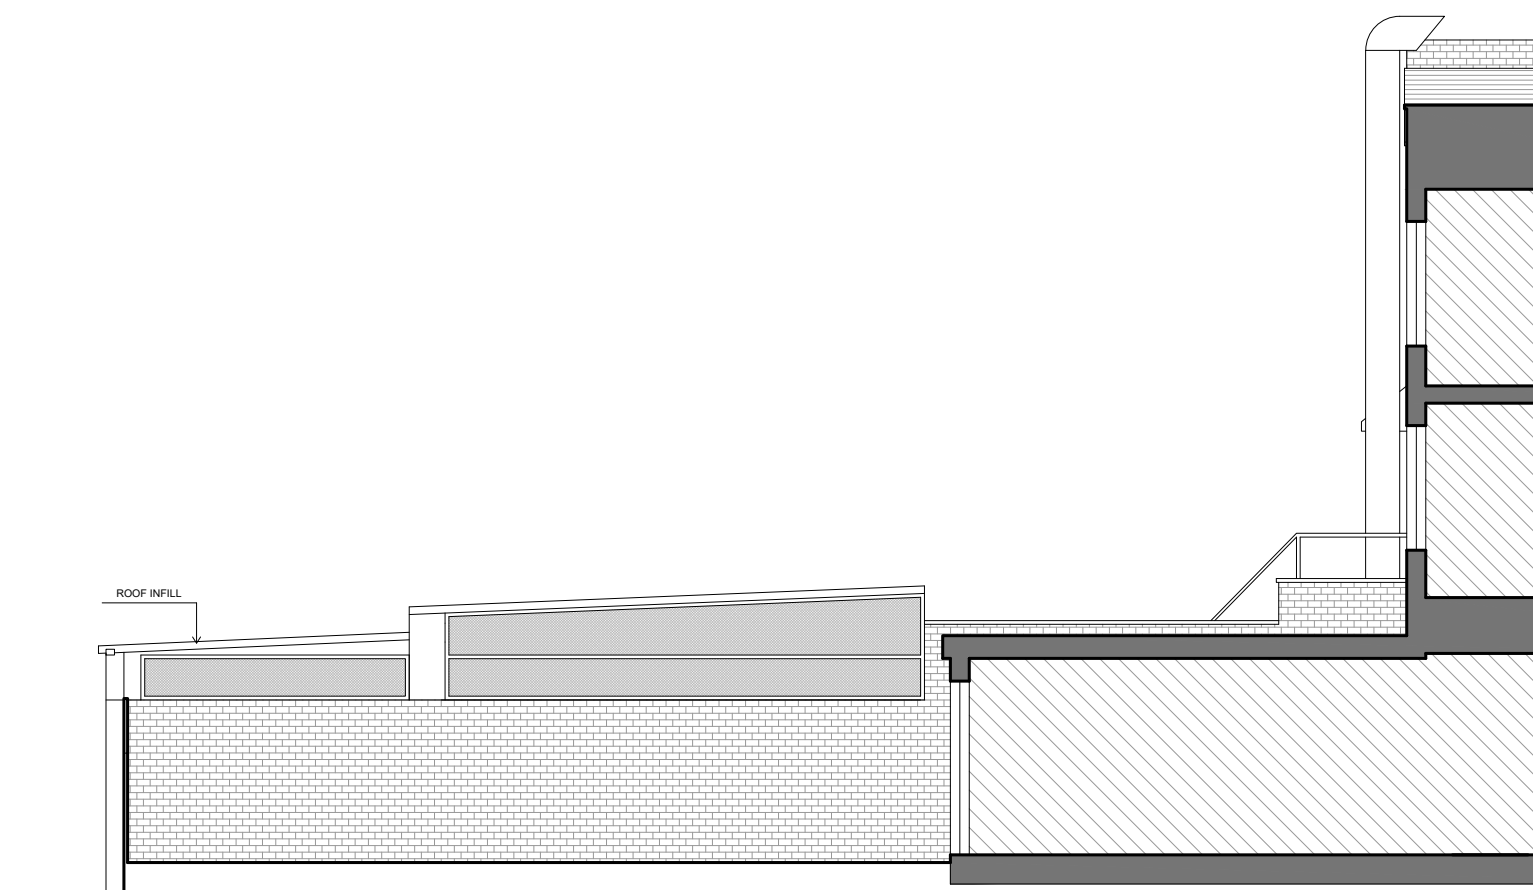



PROPOSED SECTION B-B - (1:100)



REAR ELEVATION - (1:100)

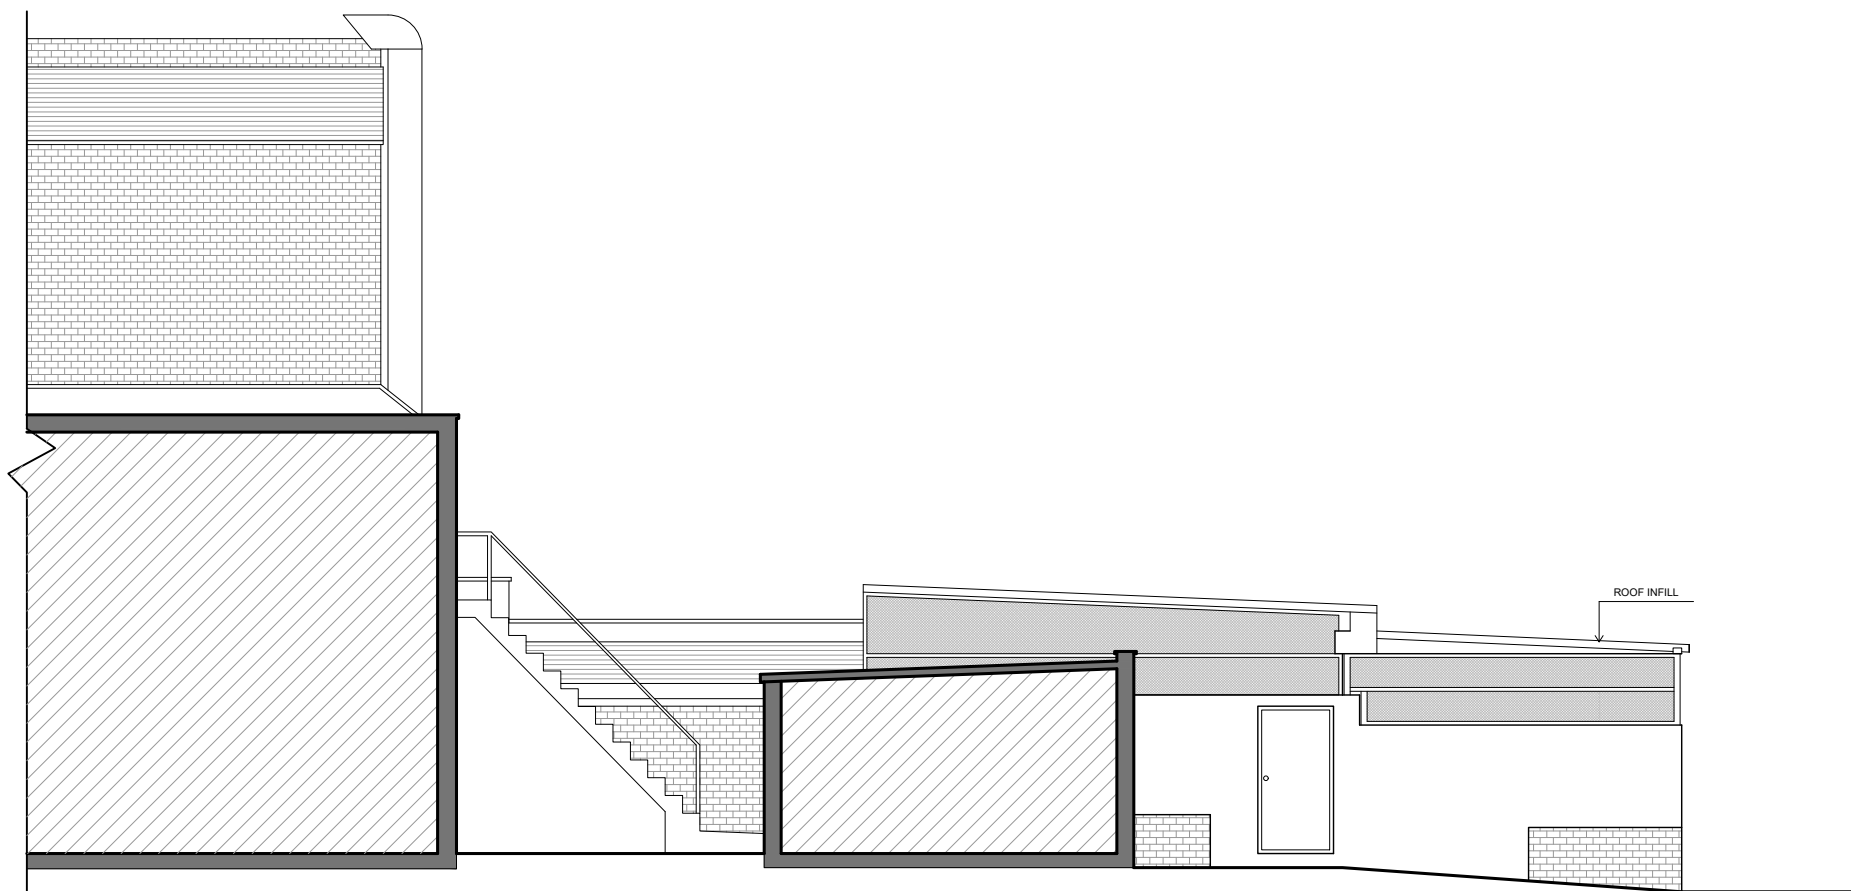

PROPOSED SECTION C-C - (1:100)

 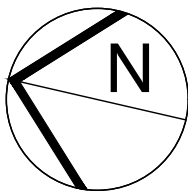

LEGEND:

- EXISTING WALLS
- PROPOSED WALLS

mza planning planning permission without the headaches		Title: PROPOSED GROUND FLOOR PLAN, ROOF PLAN SECTION A-A, B-B, C-C, FRONT AND REAR ELEVATIONS	
14 Devonshire Mews Chiswick London, W4 2HA		Dwg.No: 004	Date: 15-08-23 Scale: 1:100 @ A2
T. 0844 500 5050 office@mzaplanning.com		Project: 34 High Street, London, N8 7NX	