



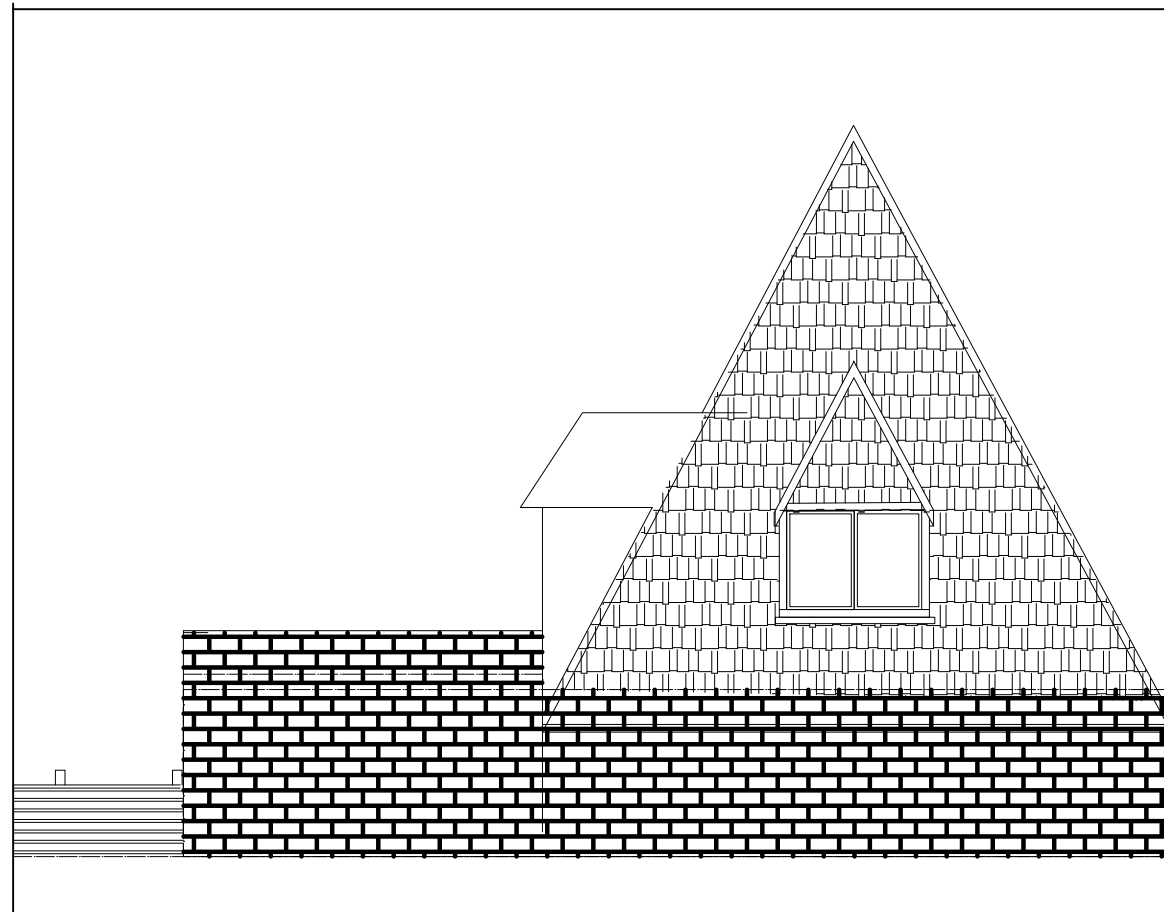


PRE EXISTING SIDE ELEVATION

1/100@ A1

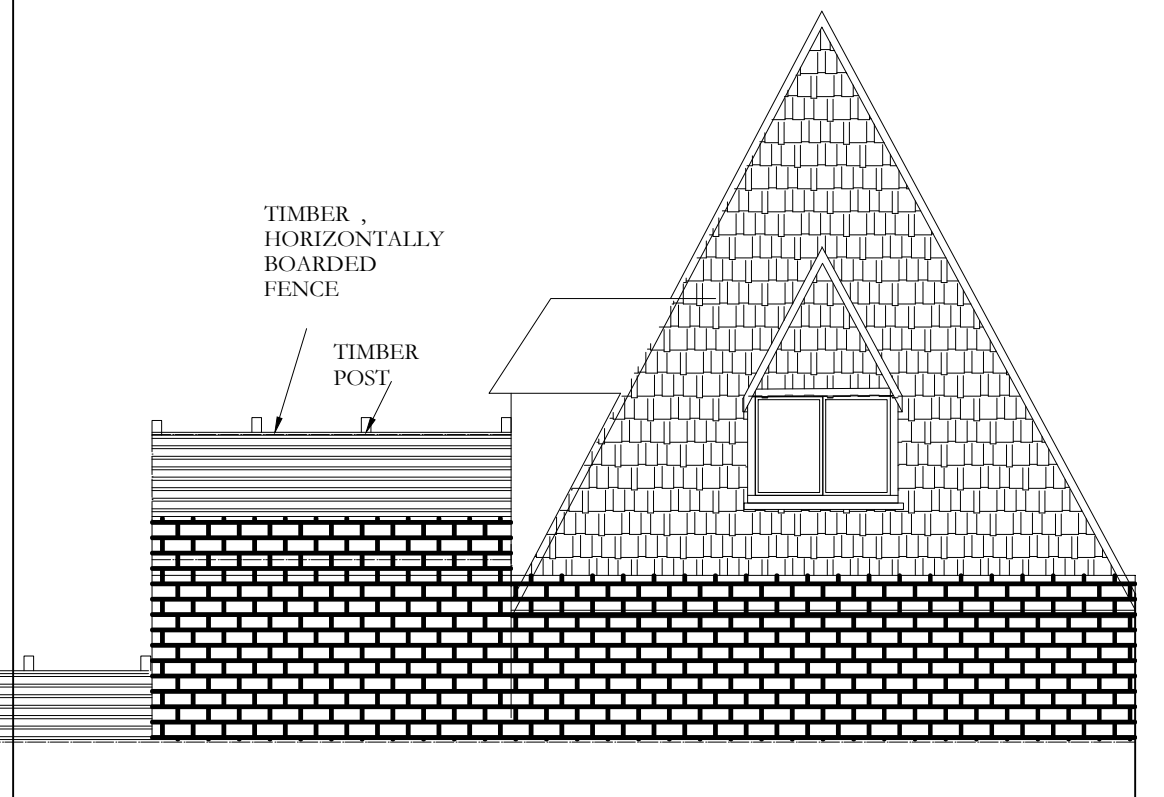


EXISTING SIDE ELEVATION

1/100@ A1

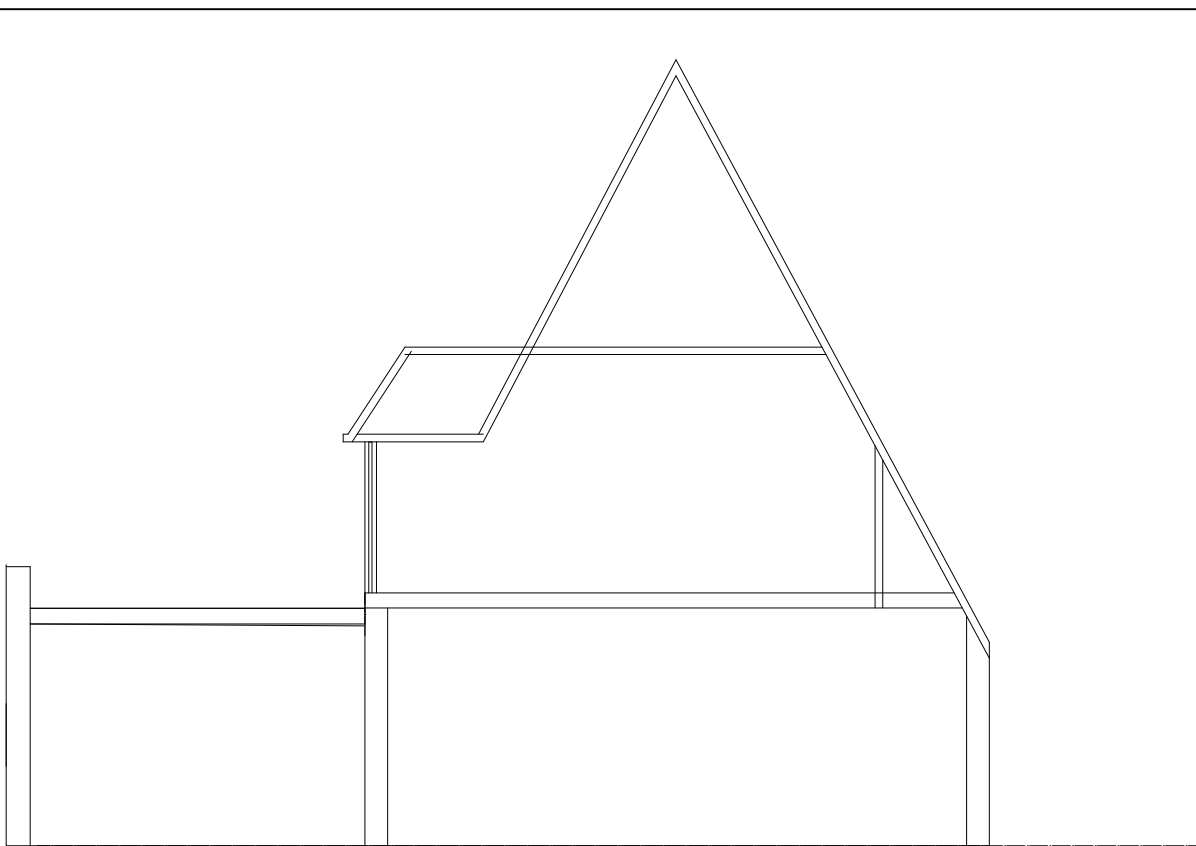


PRE EXISTING SECTION A-A

1/100@ A1

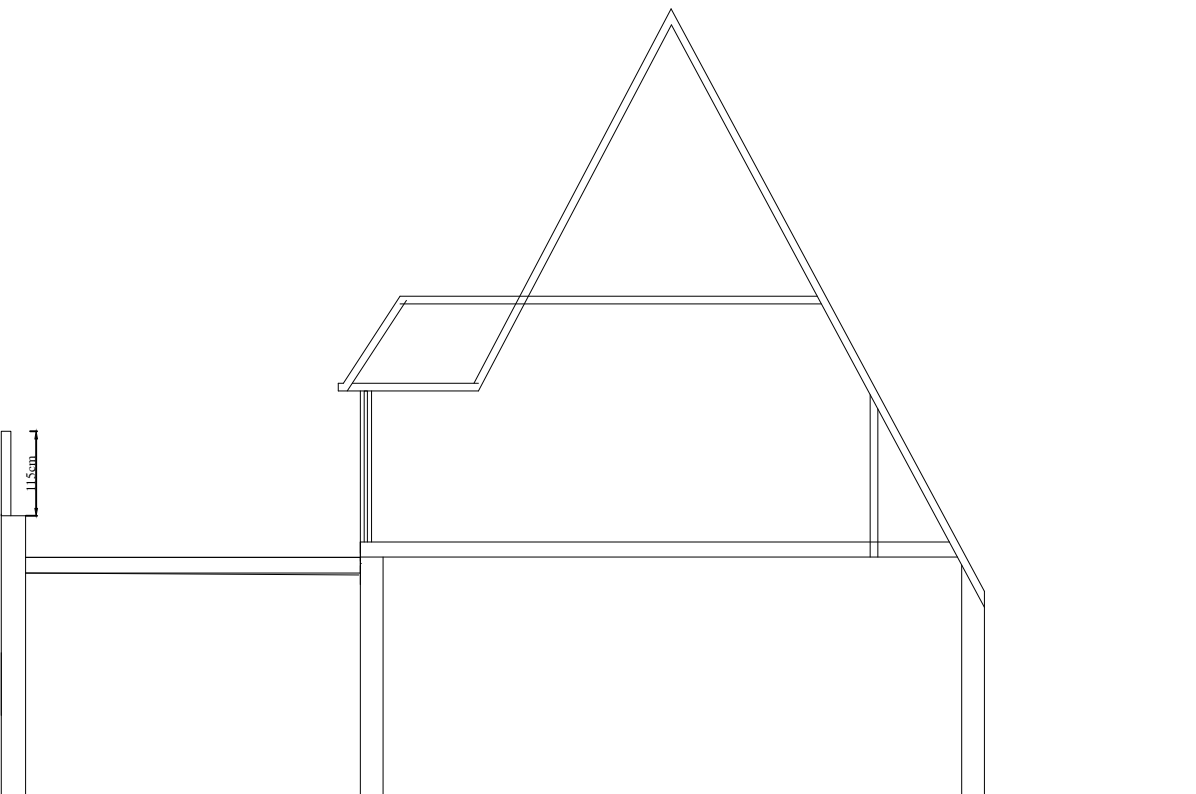


EXISTING SECTION A-A

1/100@ A1

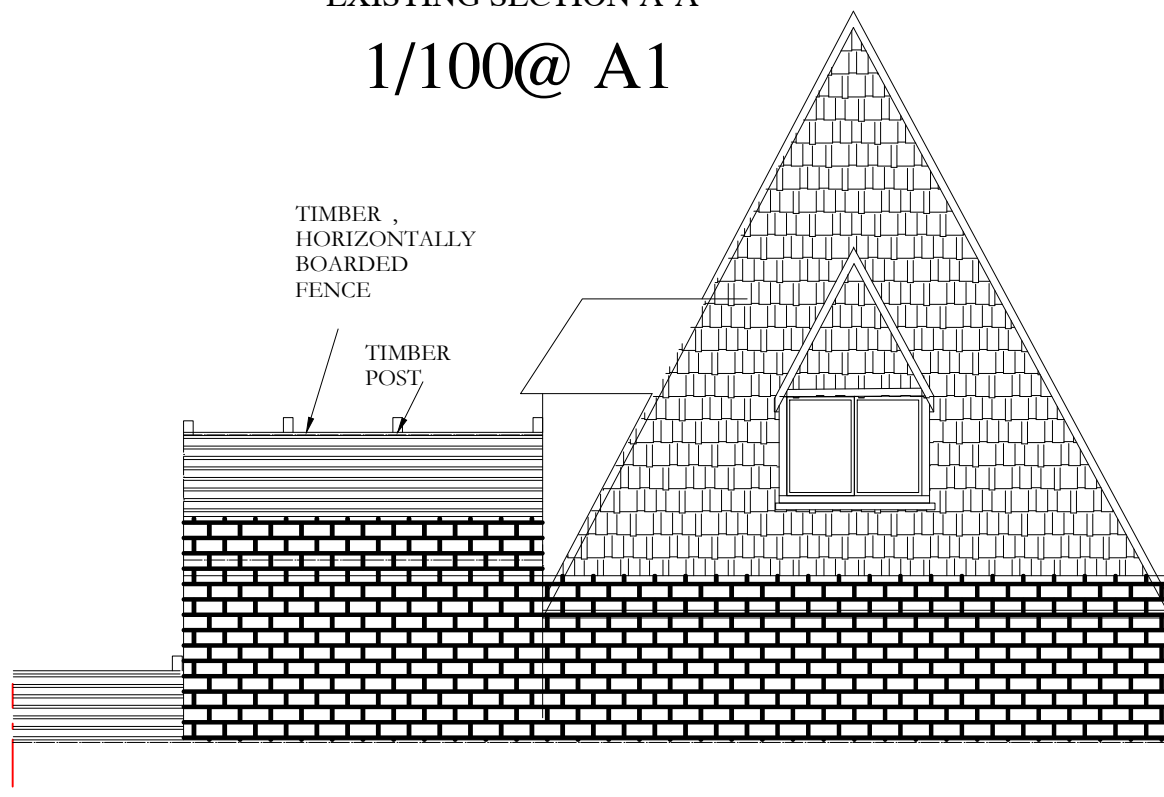


PROPOSED REAR ELEVATION

1/100@ A1

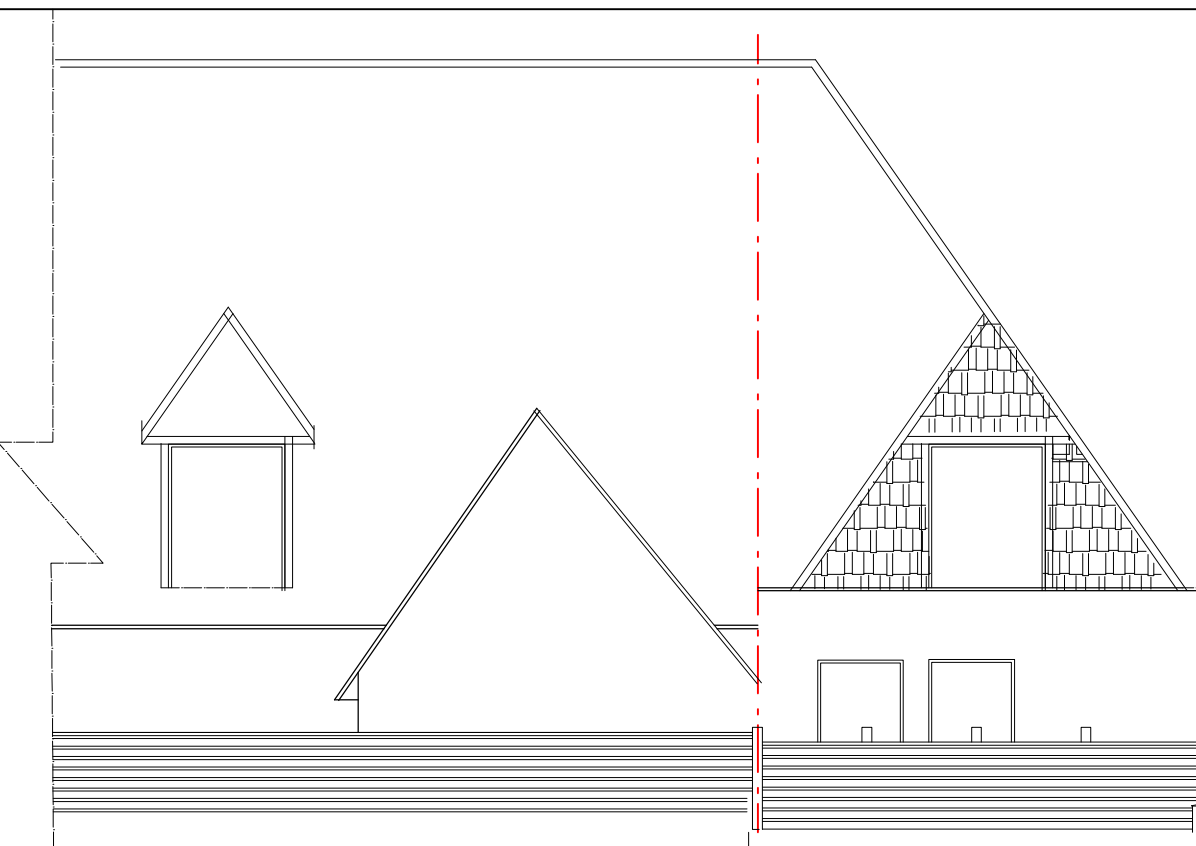


PRE EXISTING REAR ELEVATION

1/100@ A1

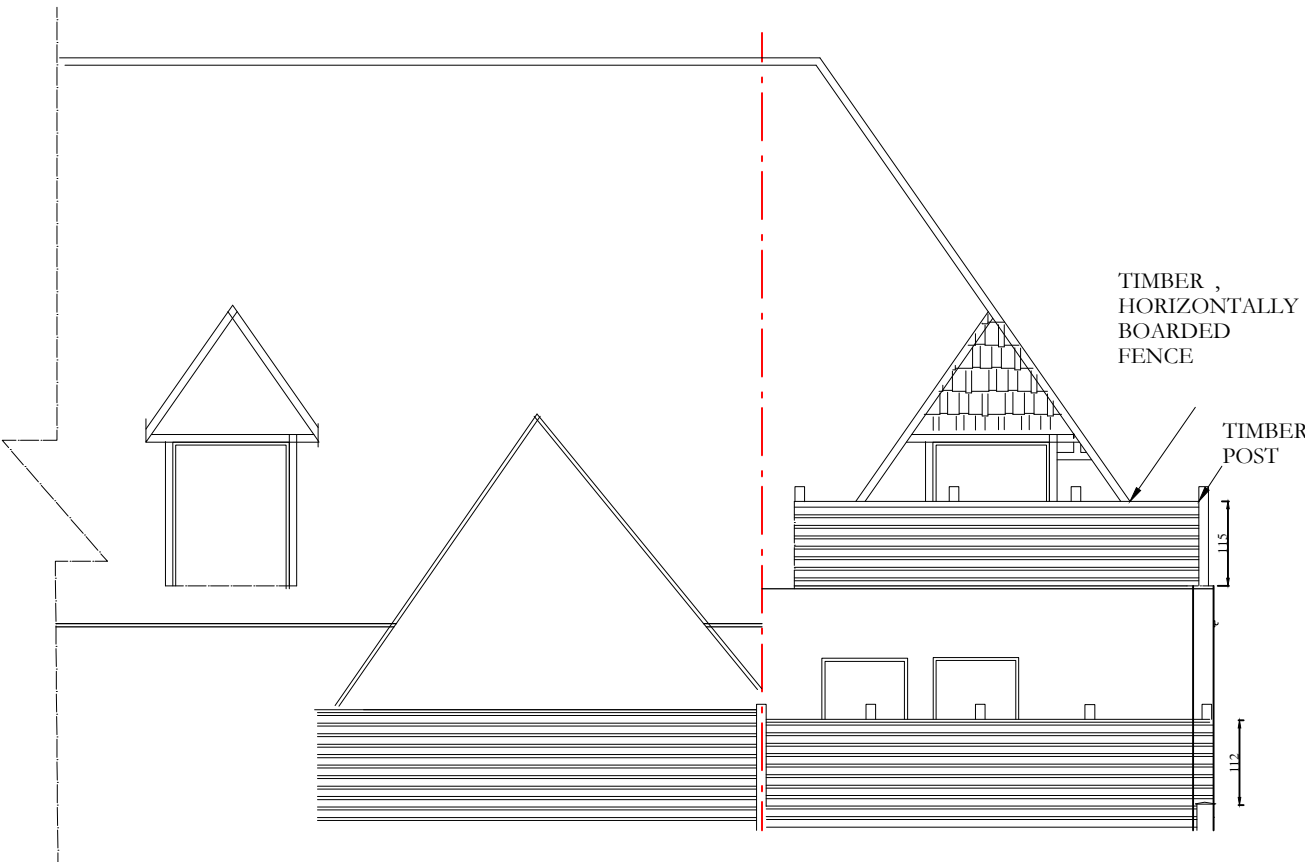



PROPOSED SIDE ELEVATION

1/100@ A1

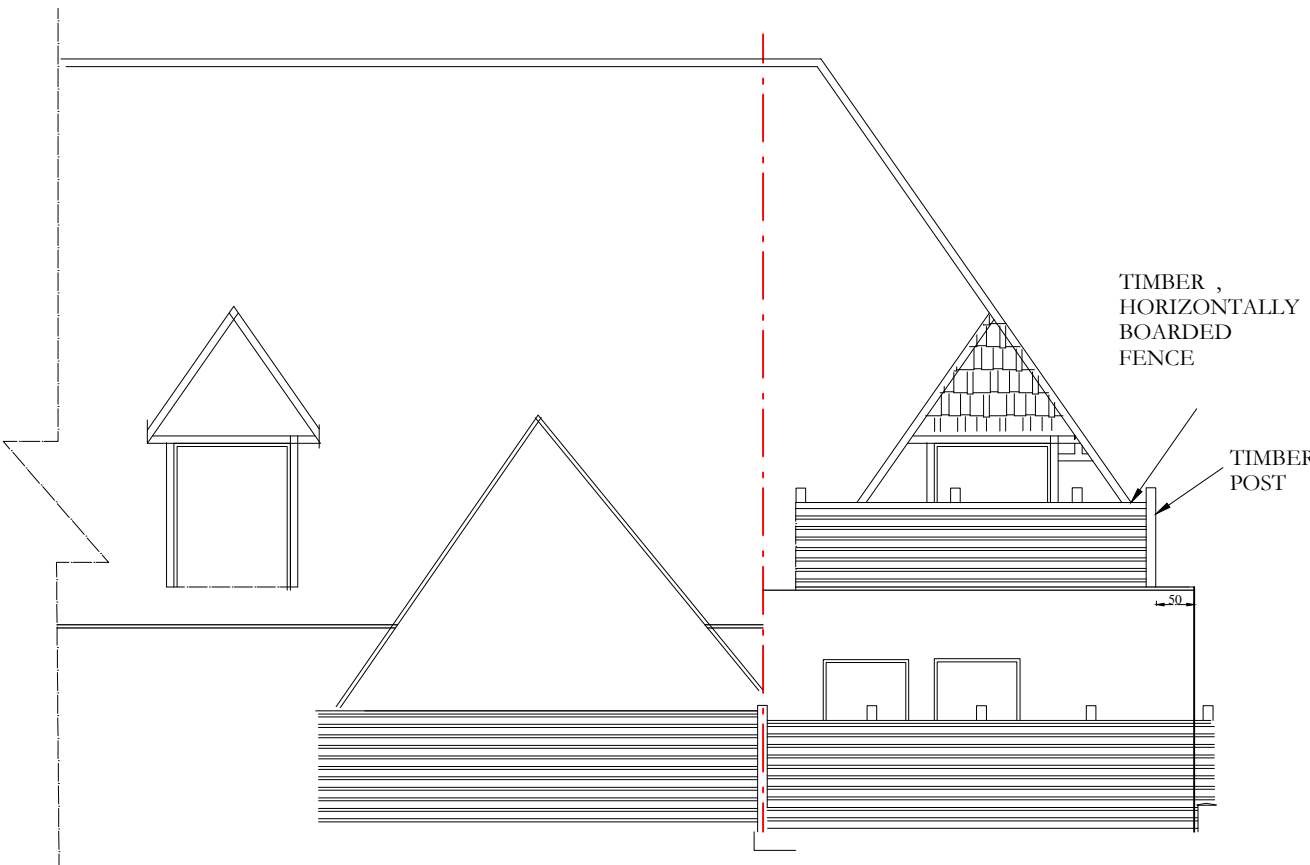


PROPOSED REAR ELEVATION

1/100@ A1

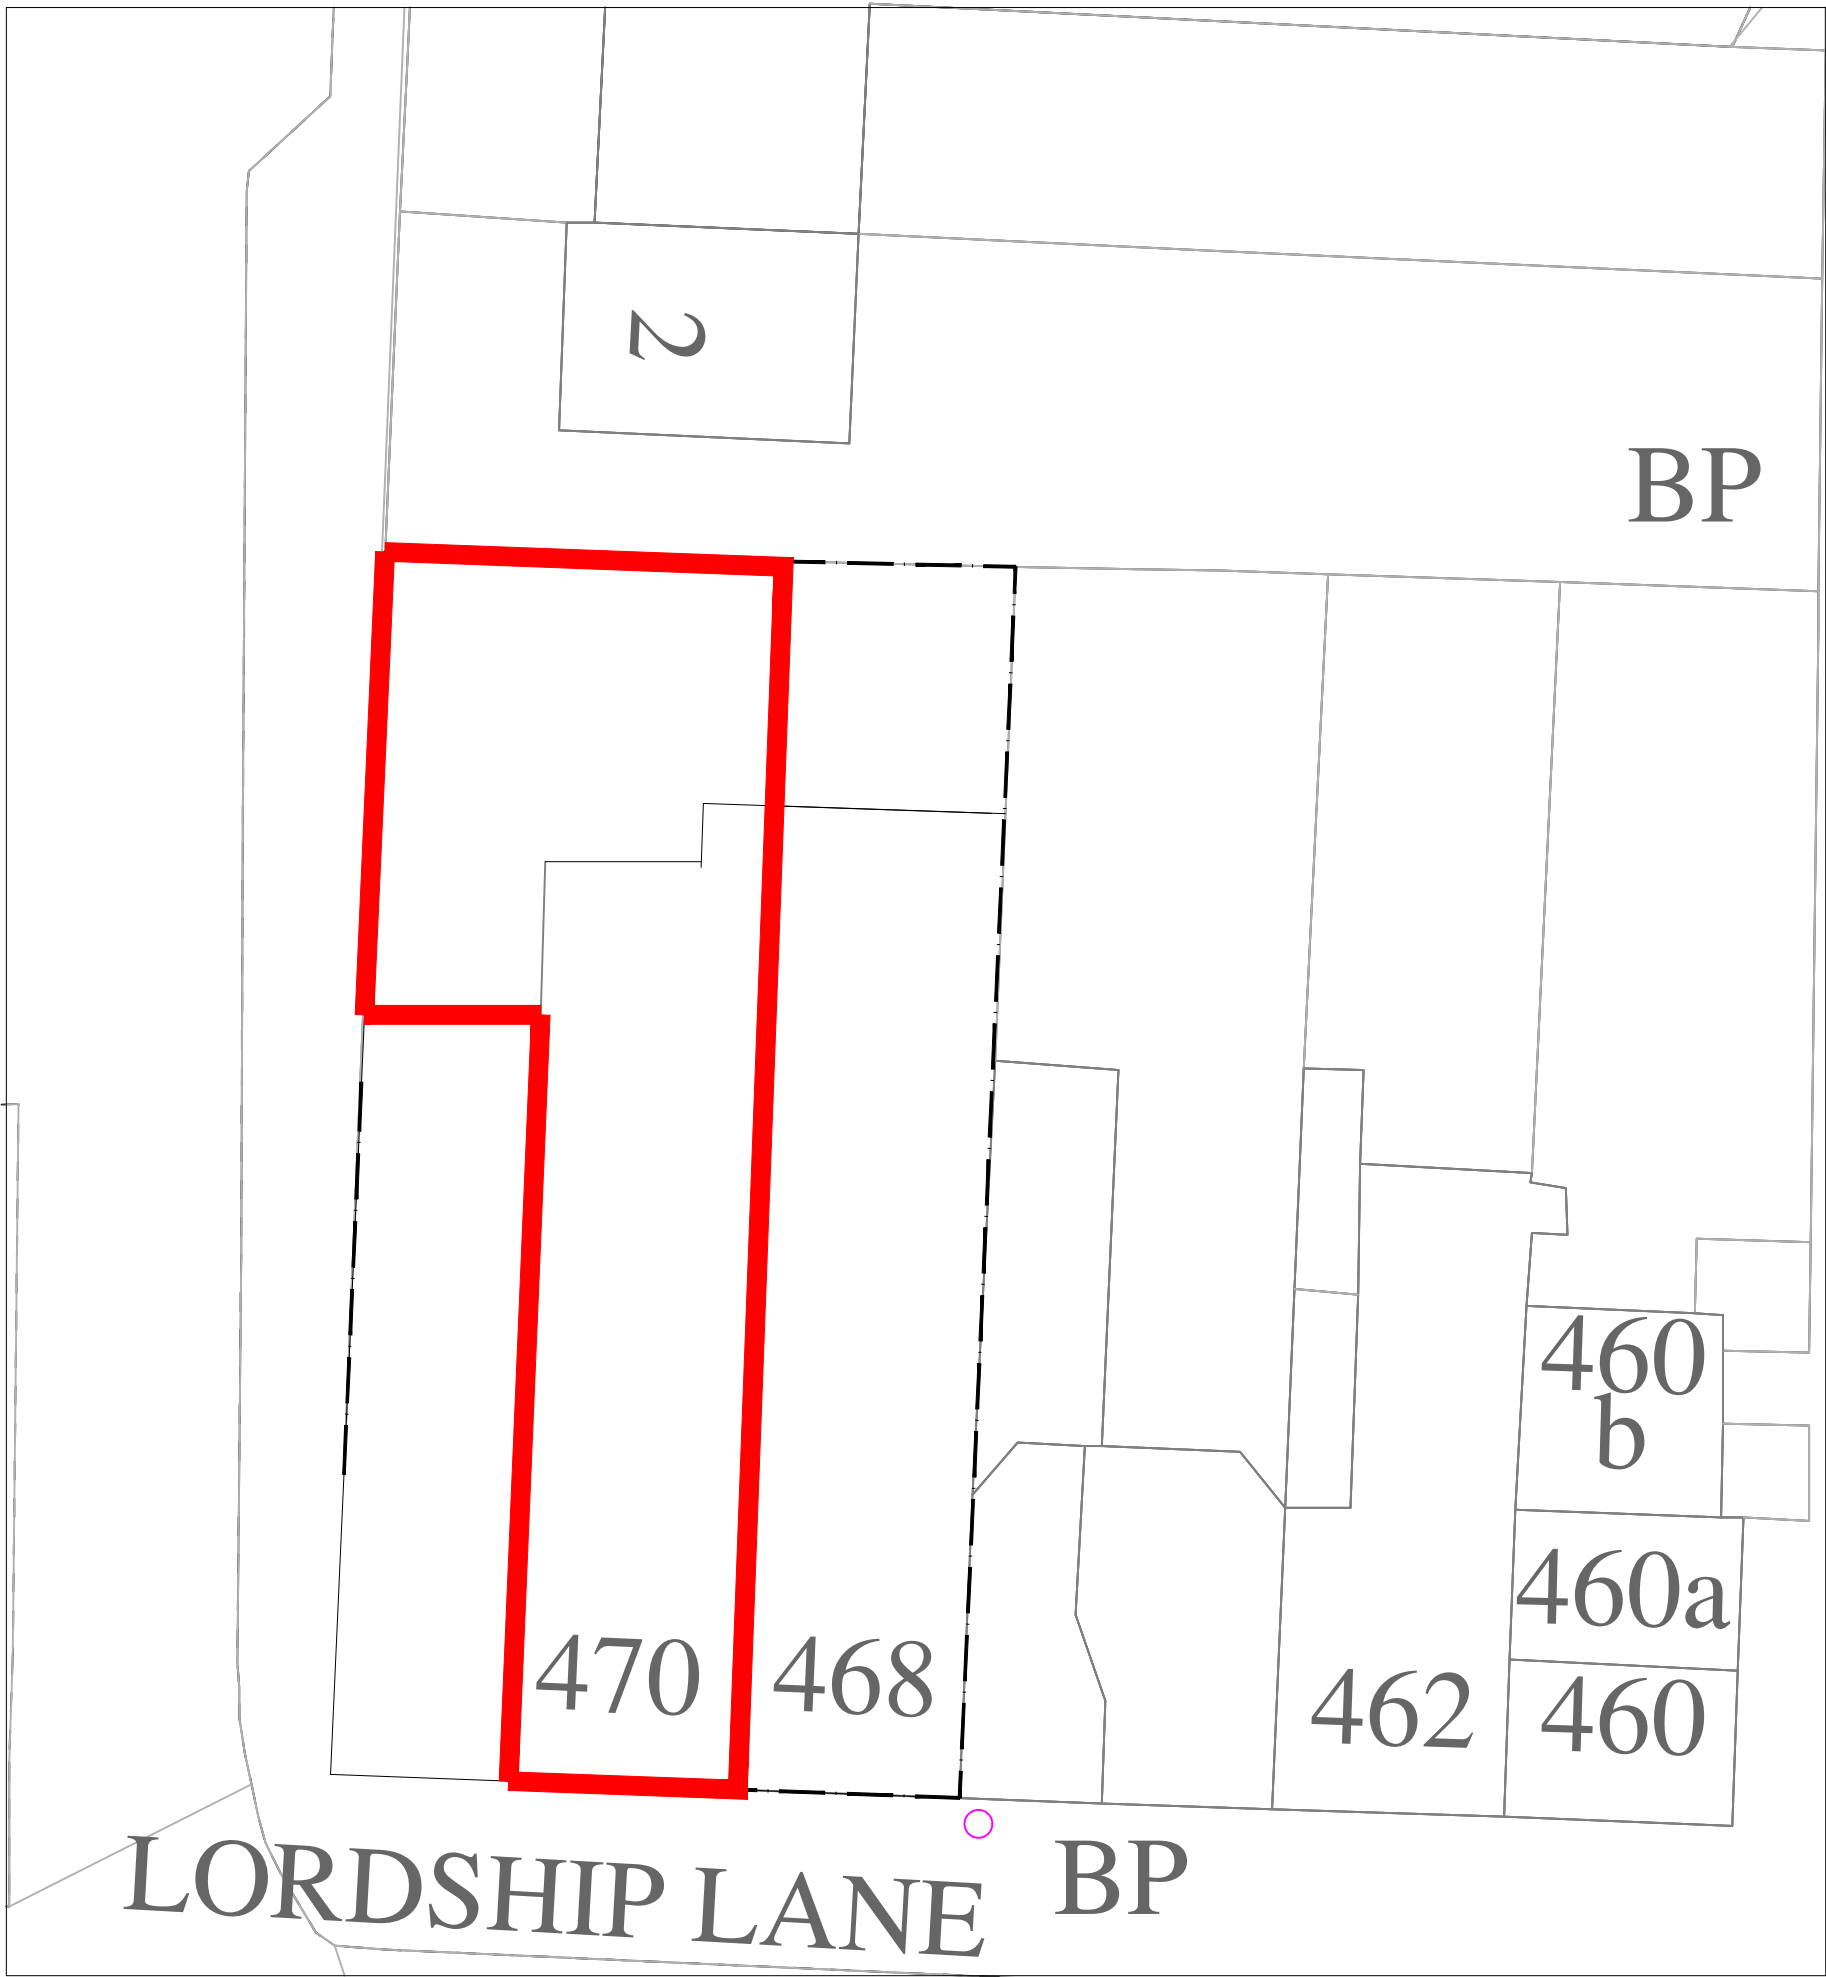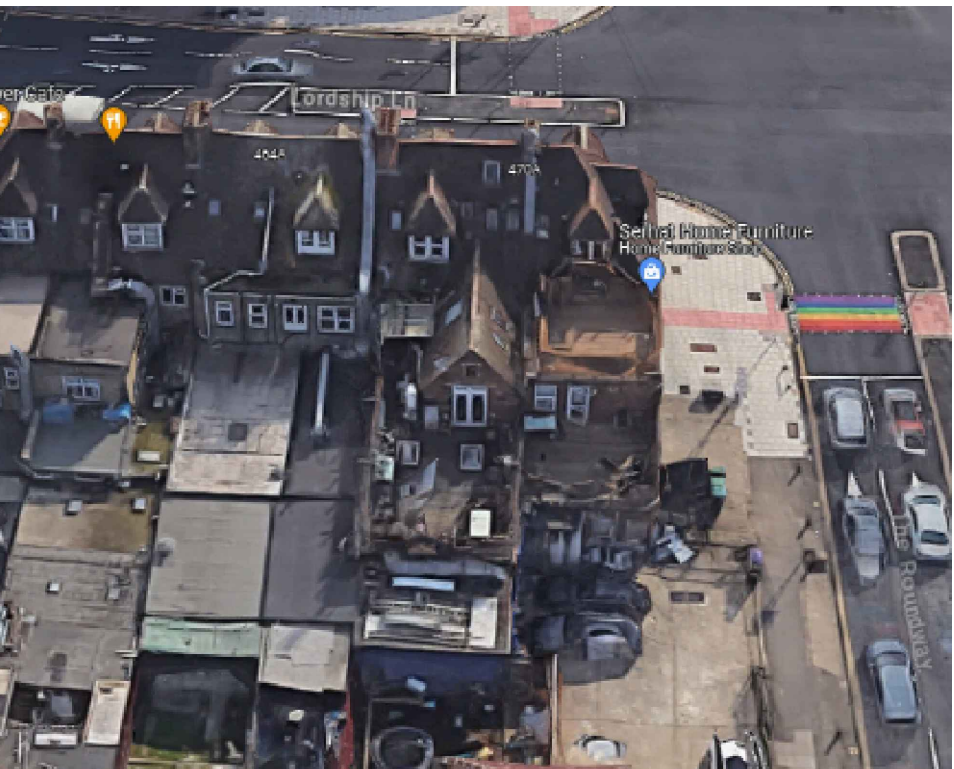

BLOCK PLAN

1/200@ A1

 

ALL UNITS ARE IN CENTIMETERS

no	revision	date	control

ERK	
Structural & Design Consultants	
Nathan Erk	
Bsc.C.Eng	

Address:	189 Latimer Road, N9 9PN
Tel:	07791965601

revision	date	control
project	470 LORDSHIP LANE FLAT A LONDON N17-7QY	
drawing title	PRE EXISTING EXISTING AND PROPOSED ELEVATIONS AND SECTIONS	
scale	1/100, 1/200@A1	
date	March 2023	
drw.no	HASAN CIN-PL02B-RAILS	