




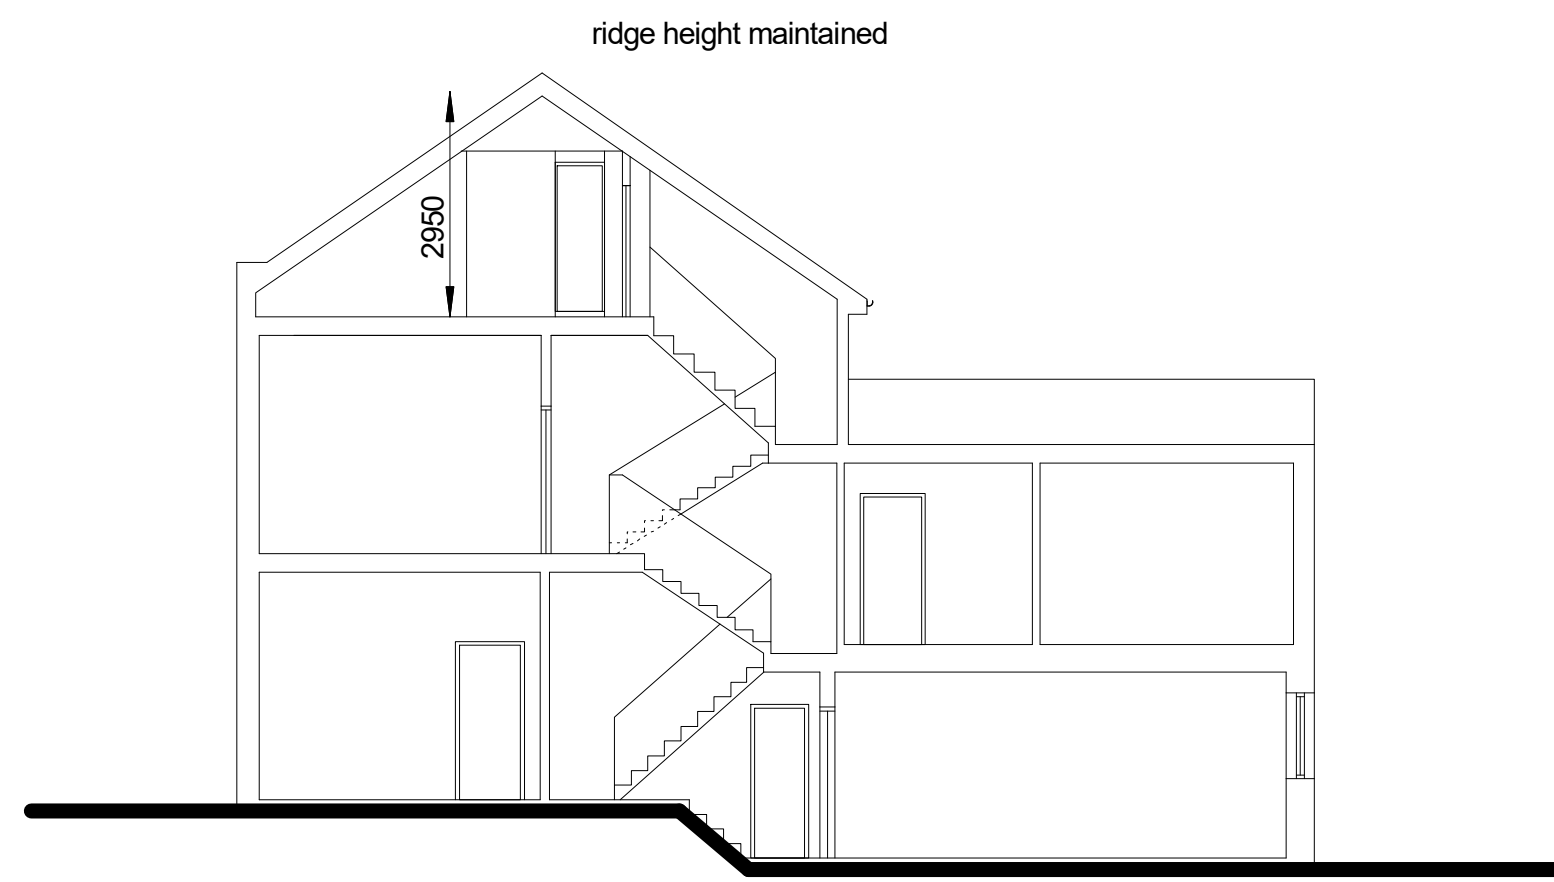


Existing Section

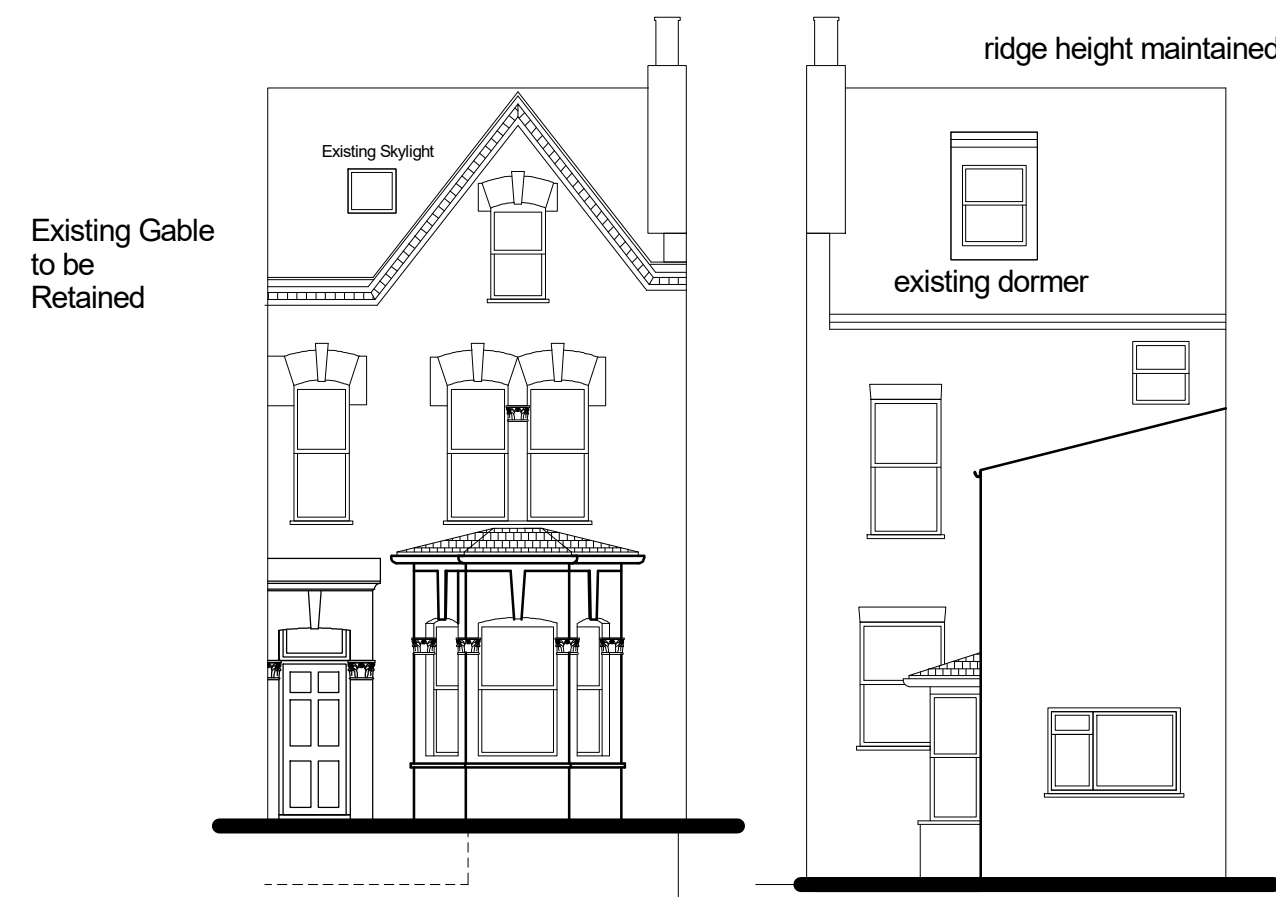

Existing Front Elevation

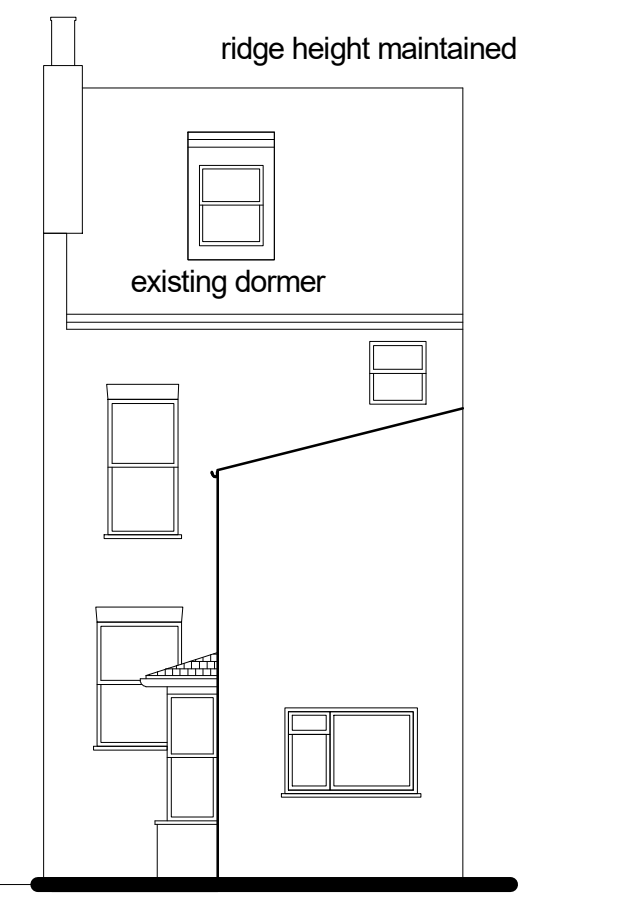


Existing Rear Elevation

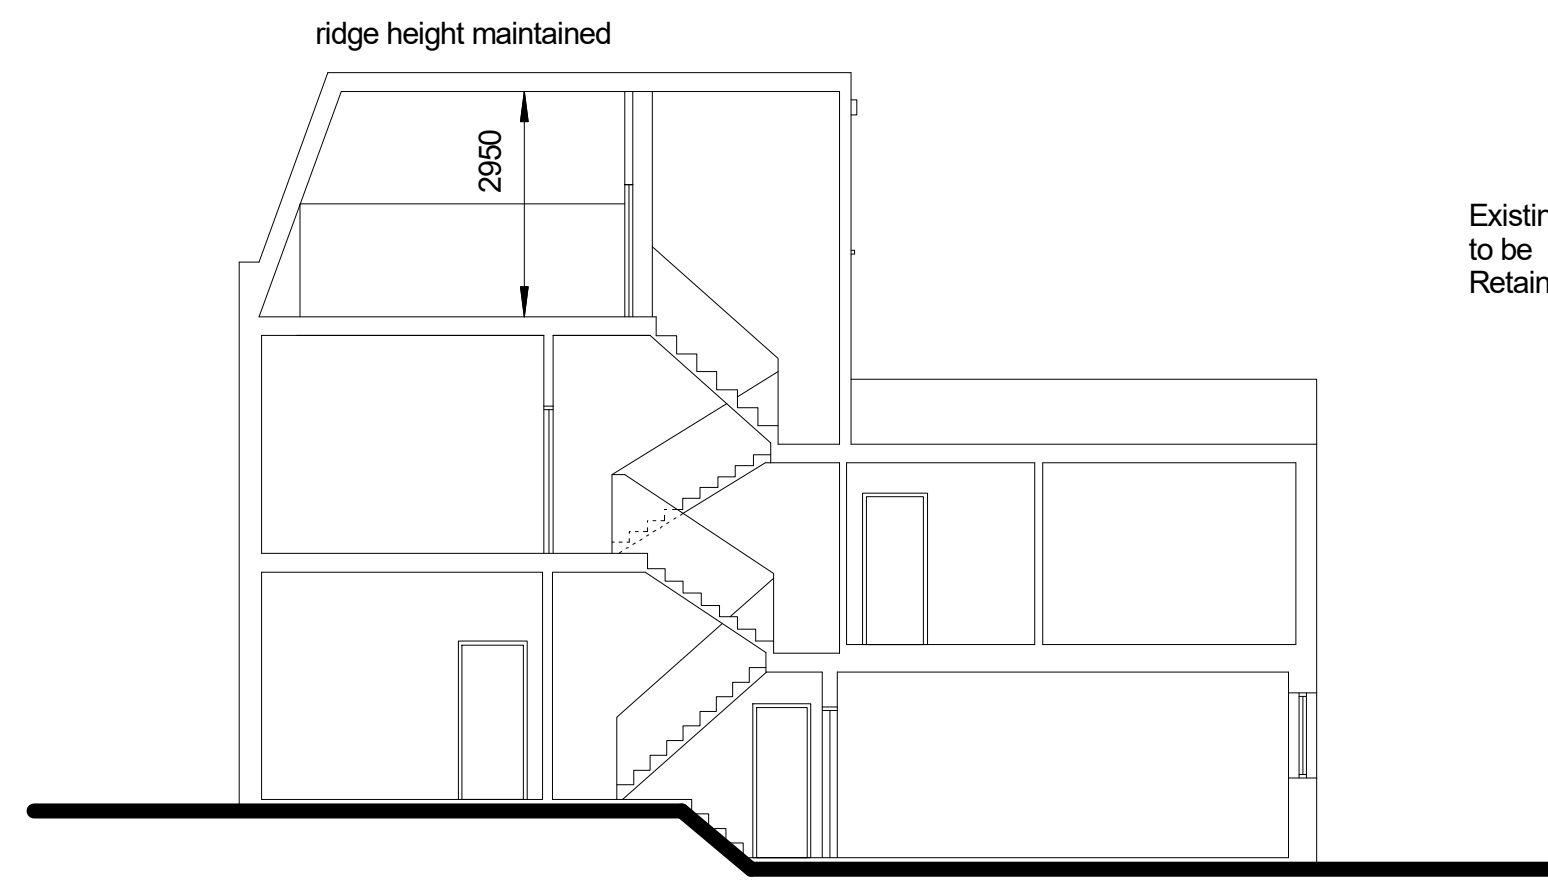

Proposed Section




Proposed Front Elevation

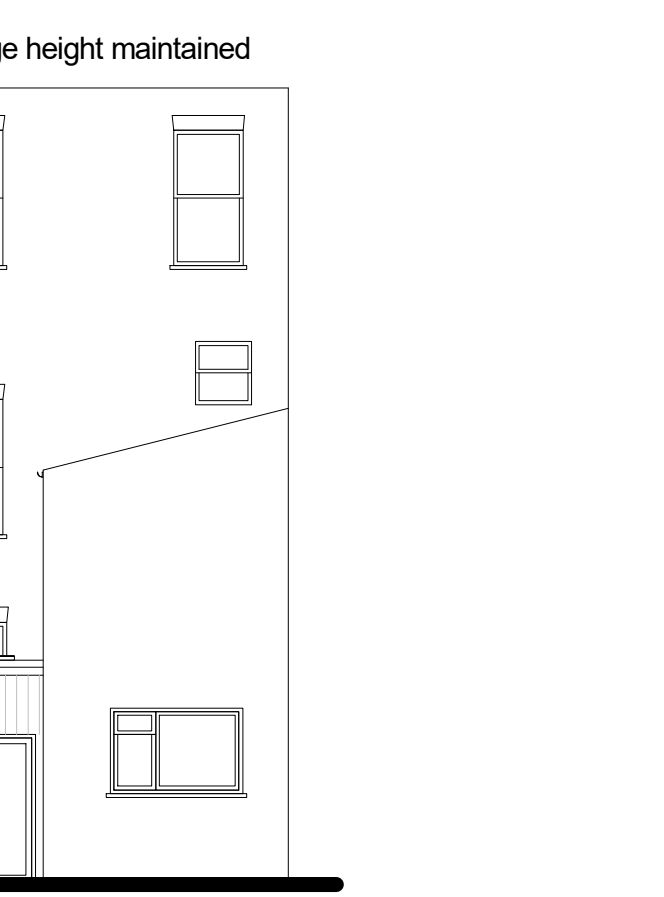


Proposed Rear Elevation




Existing Side Elevation

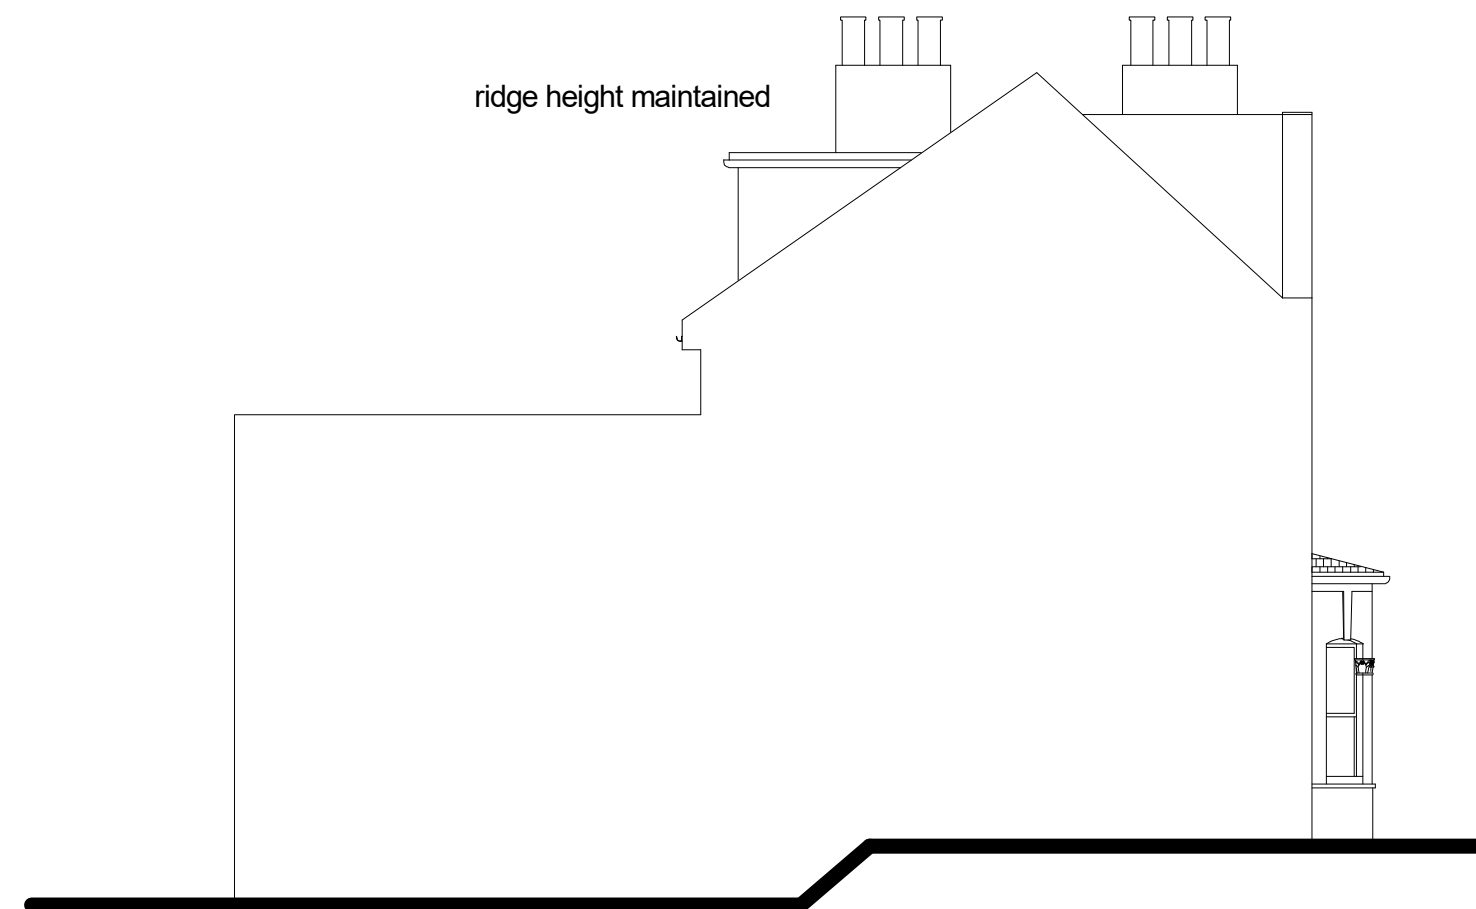


Existing Boundary Elevation

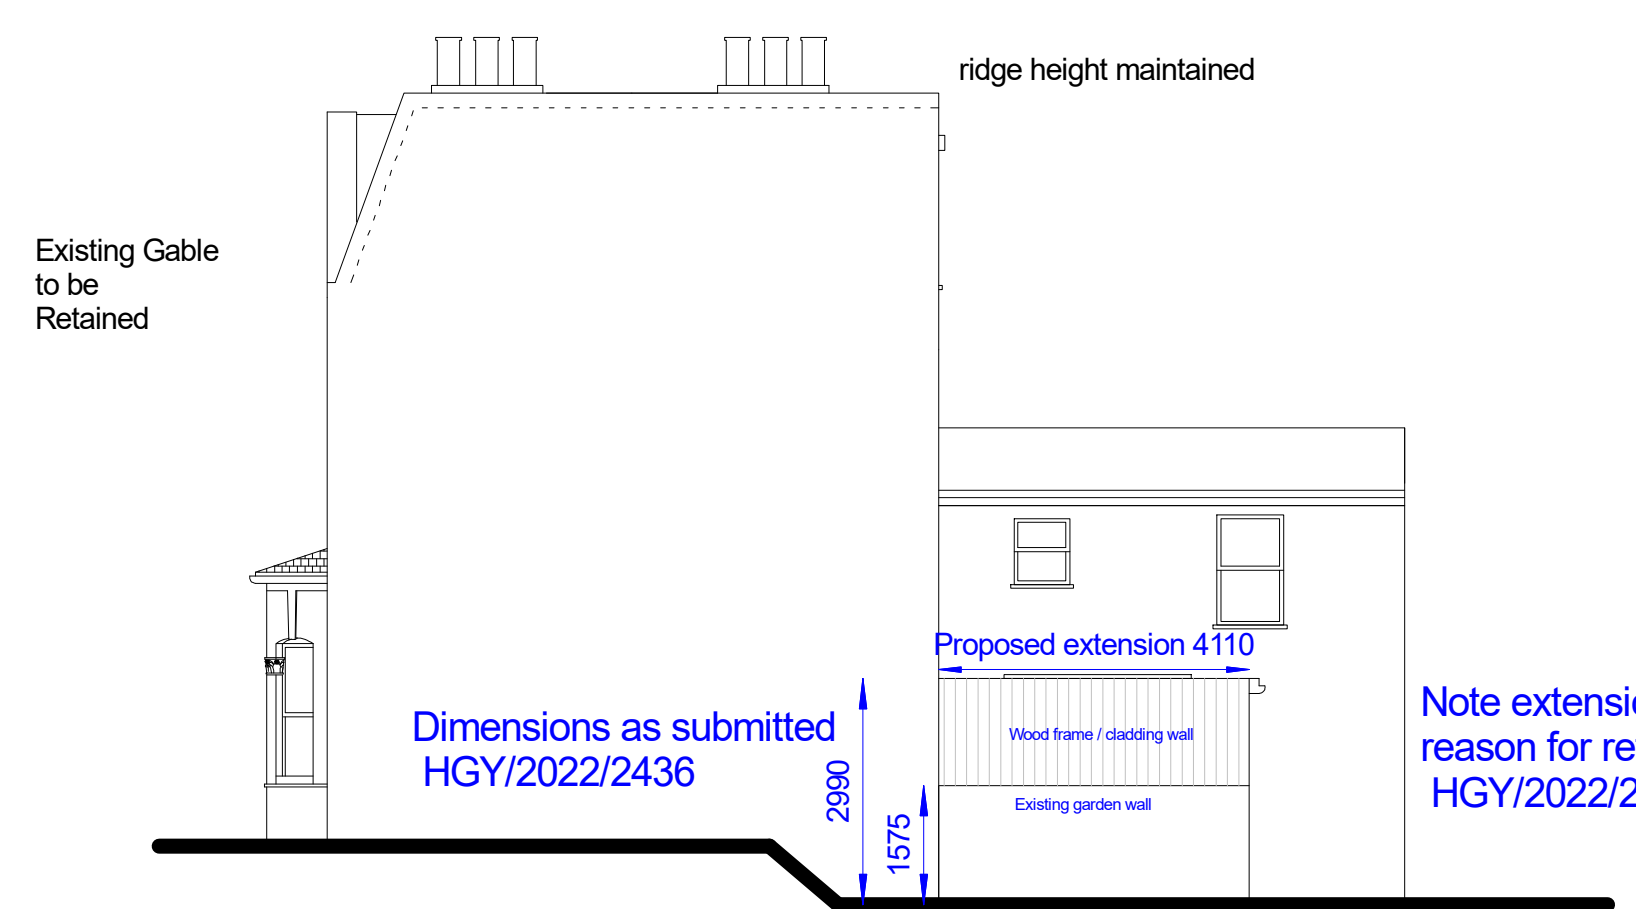

Proposed Side Elevation

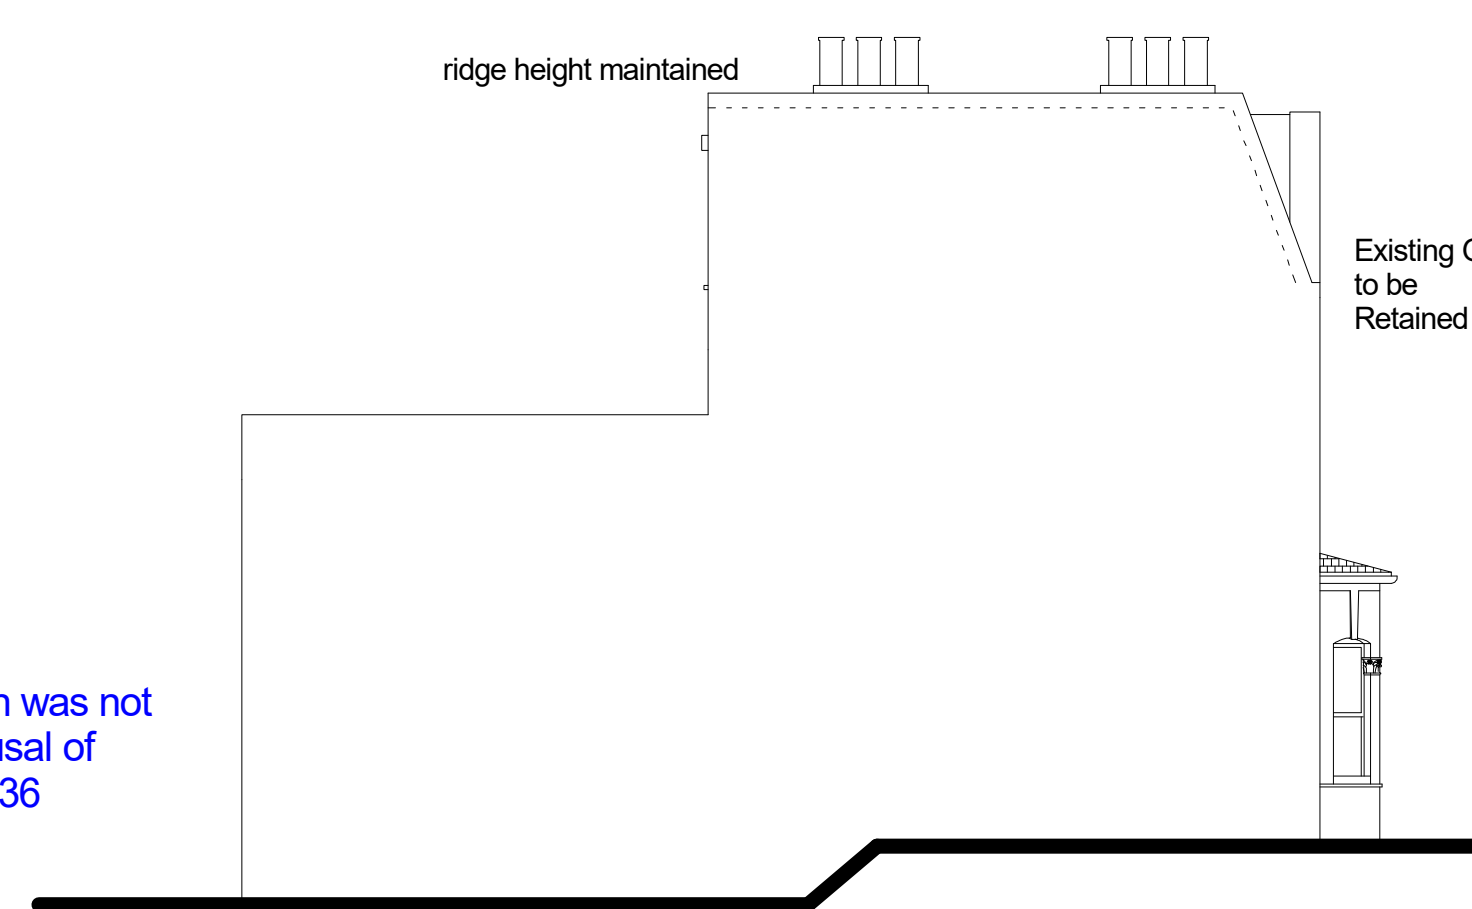


Proposed Boundary Elevation

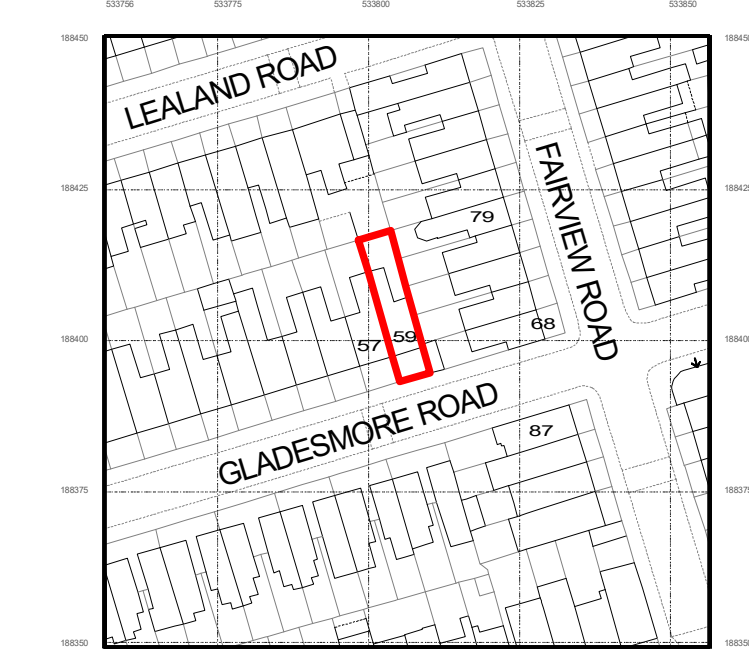

Supplied by Streetwise Maps Ltd
www.streetwise.net
Licence No: 100047474


LOCATION PLAN
scale 1:1250

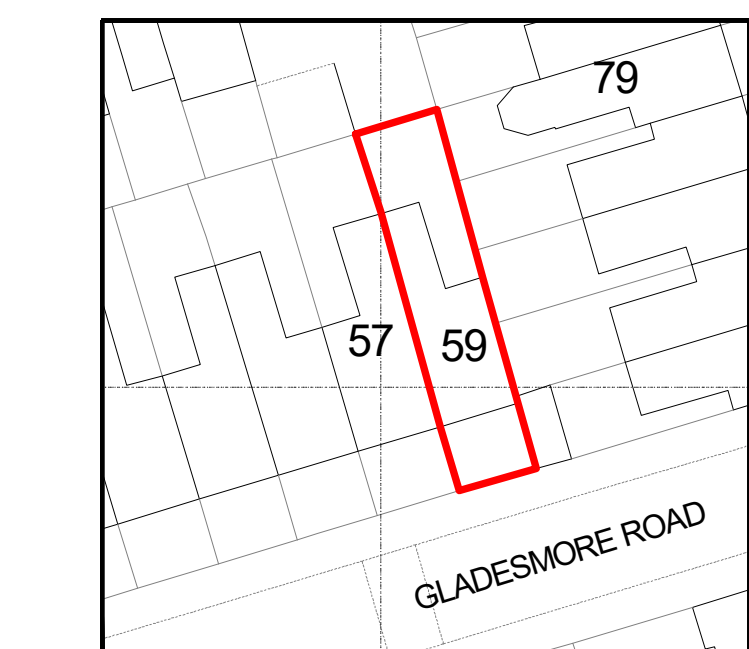


0 10 20
BLOCK PLAN 1:500




Existing Ground Floor

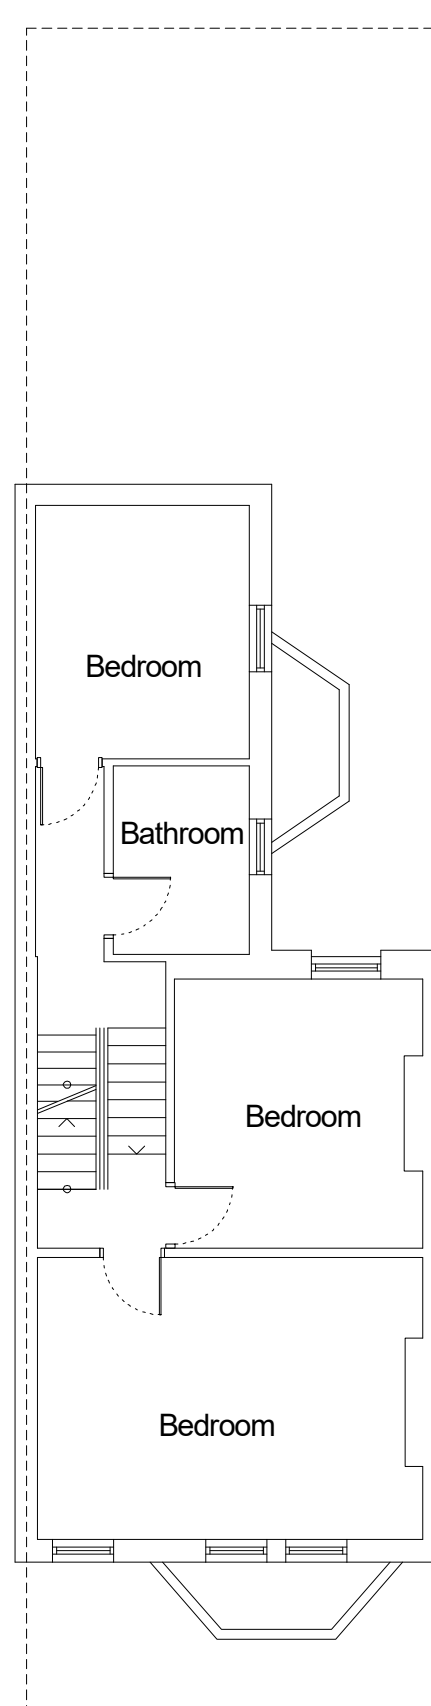


Existing First Floor

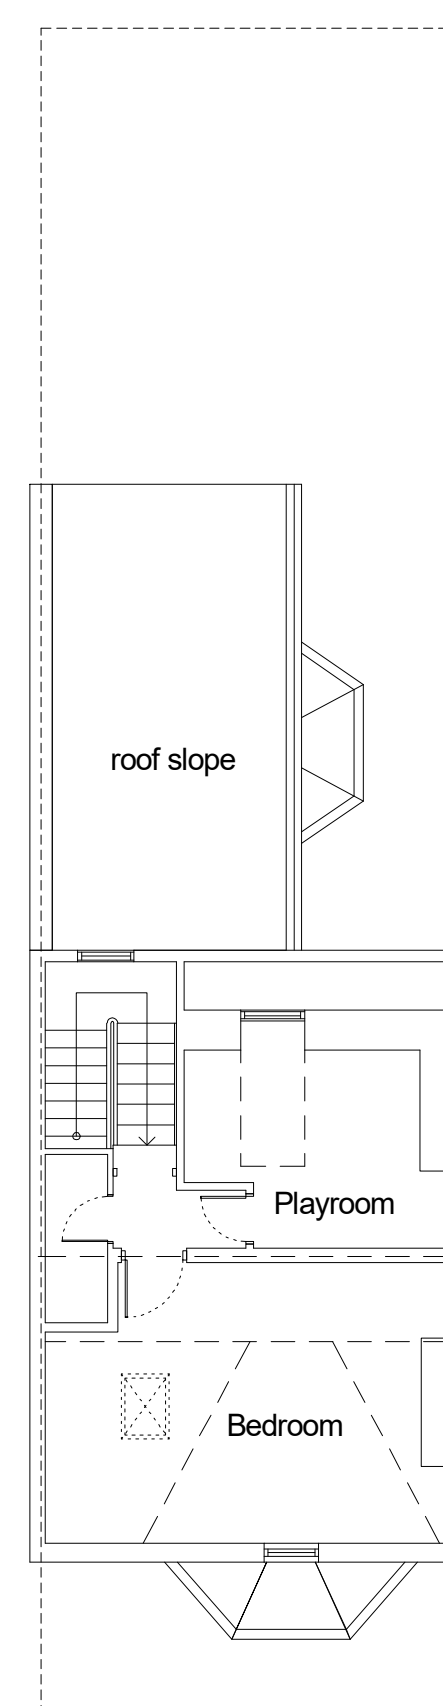


Existing Second Floor

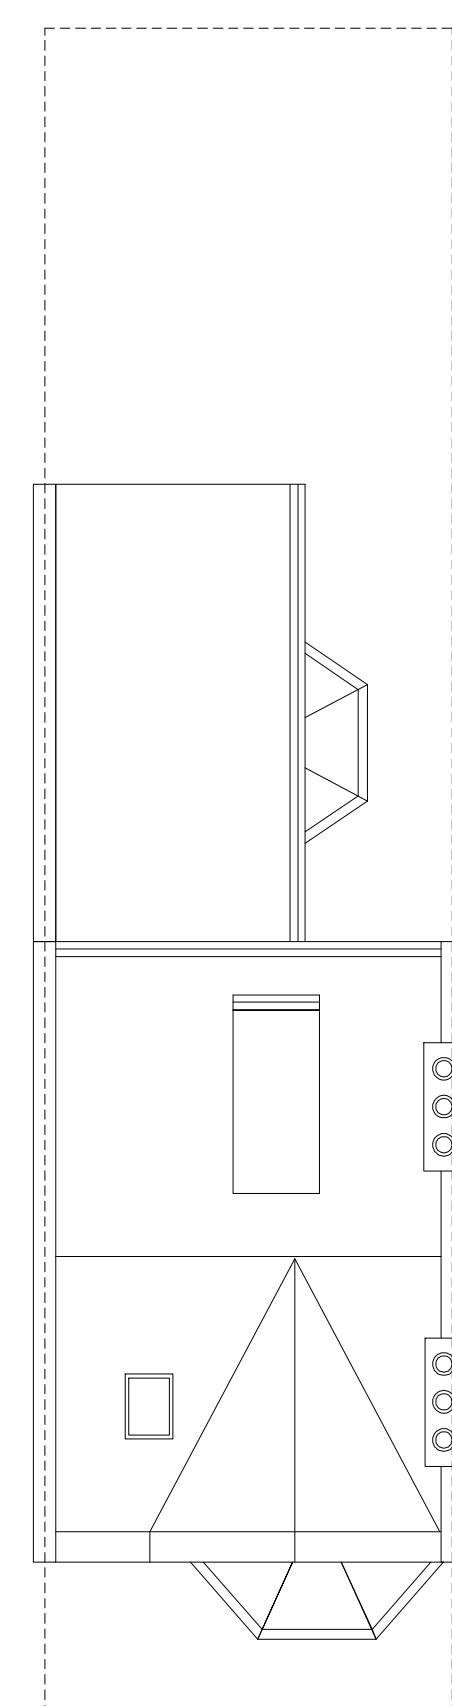


Existing Roof

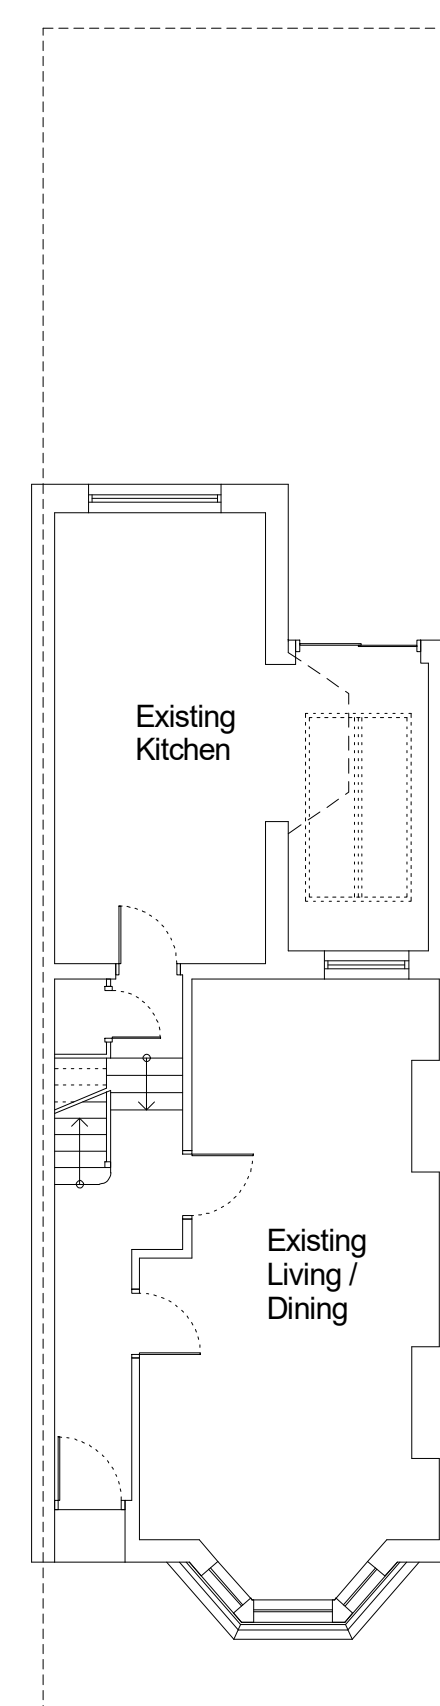


Proposed Ground Floor

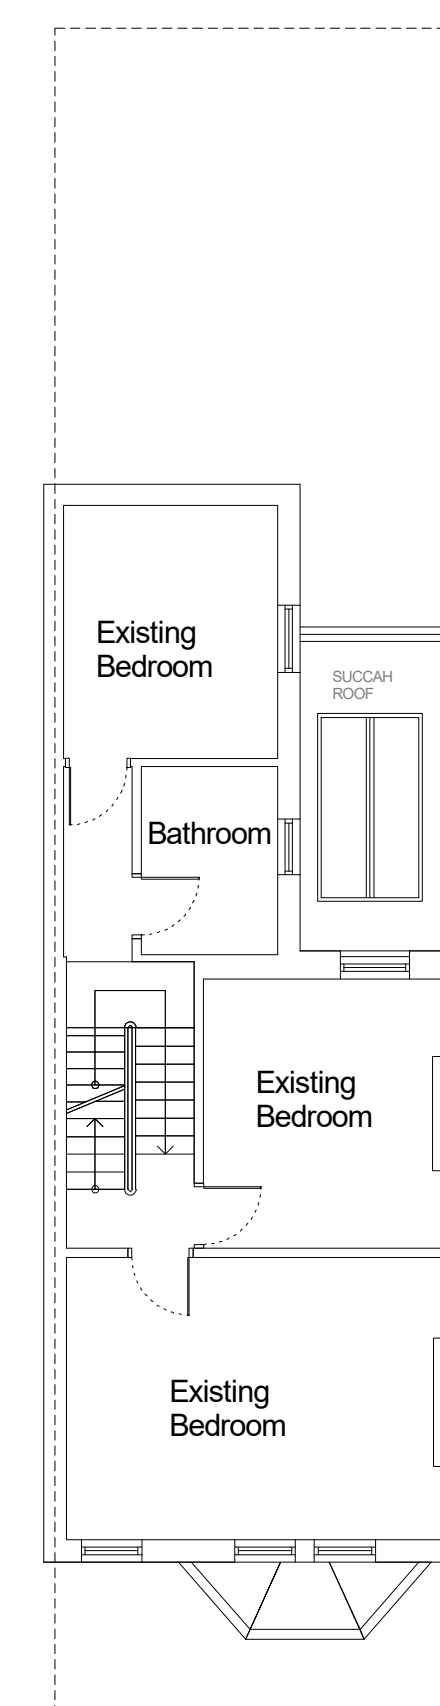

Proposed First Floor

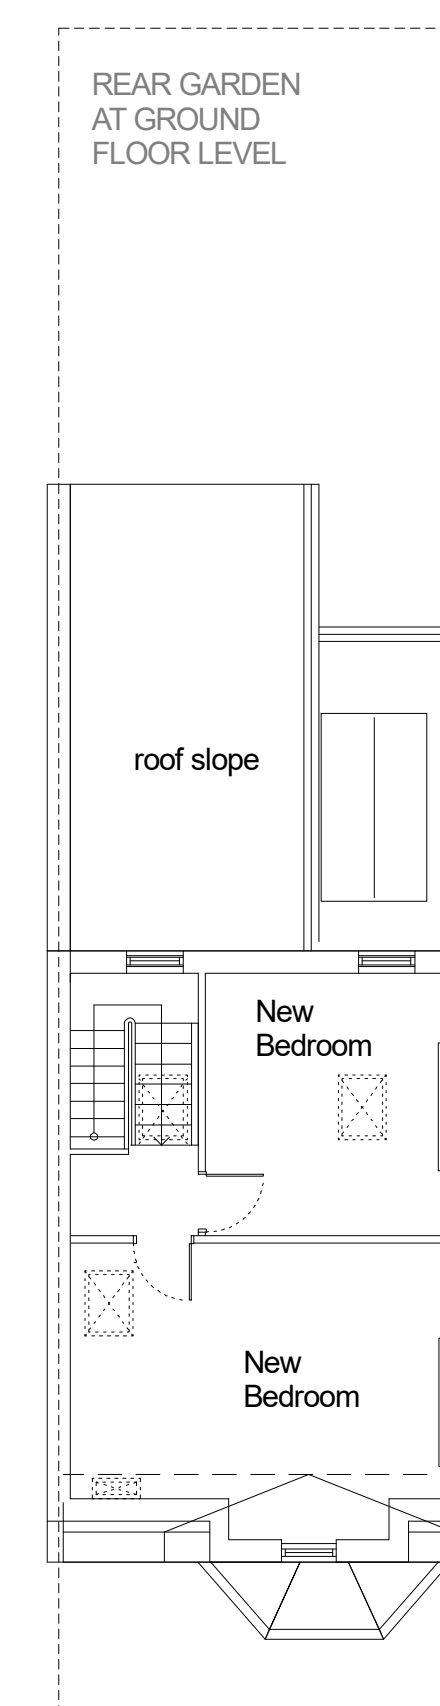

Proposed Second Floor

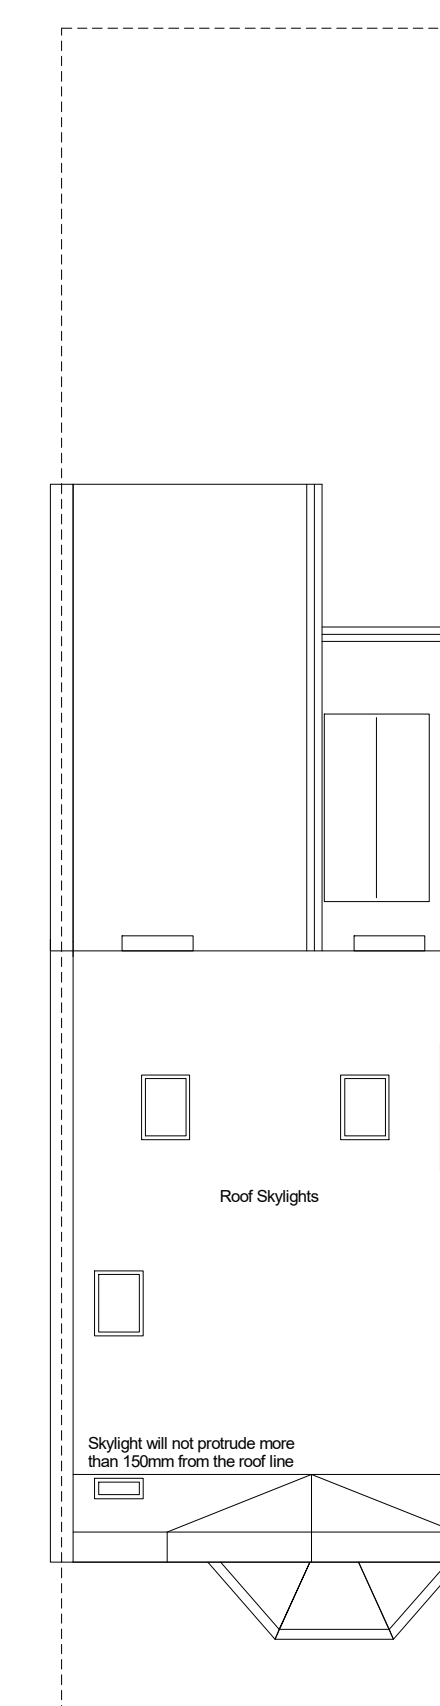

Proposed Roof